


3046 N Street, NW

Washington, DC 20007

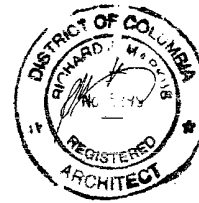


EX-6

RICH MARKUS ARCHITECTS
2601 P STREET SECOND FLOOR WASHINGTON DC 20007

LOT 0854 SQUARE 1209

LOCATION MAP:

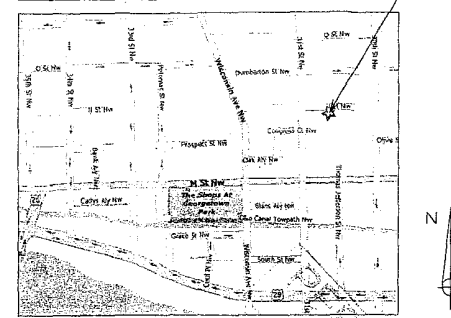


RICH MARKUS ARCHITECTS
2601 P STREET NW 2ND FL
WASHINGTON DC 20007
202.333.2733
www.richmarkusarchitects.com

PERMIT REVISION - EXTERIOR WORK ON REAR OF BUILDING ONLY

ORIGINAL PERMIT #: B0902028
HPA #: 09-084
OG #: 09-052


SCOPE OF WORK IS TO
REMOVE PART OF STAIR
LANDING

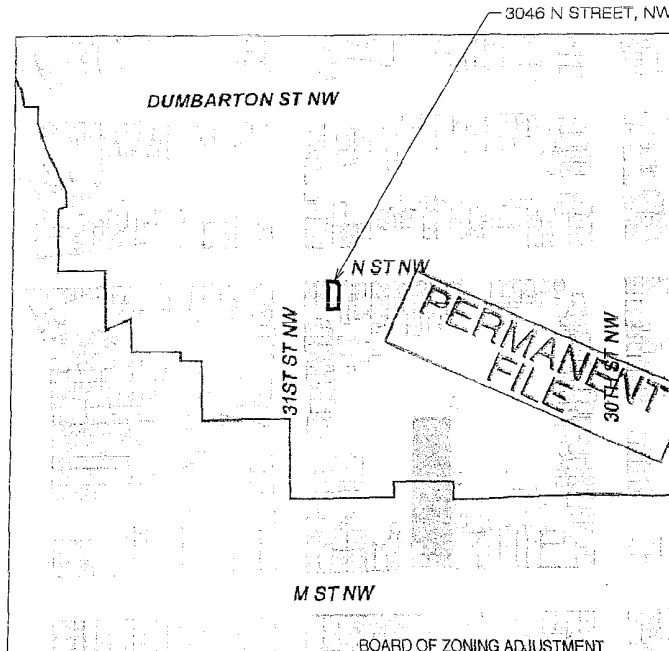

1 VICINITY PLAN
NTS


BOARD OF ZONING ADJUSTMENT
District of Columbia

CASE NO. 17971
EXHIBIT NO. 22

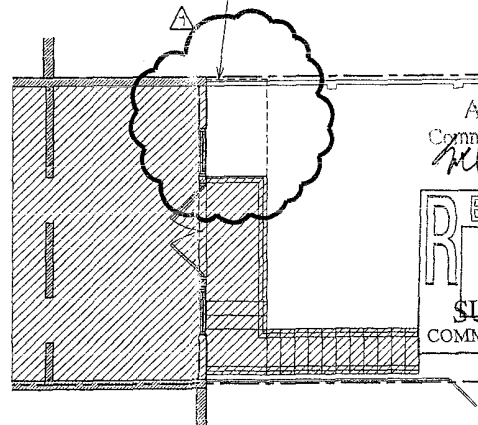

2 PLAN
1/8" = 1'-0"


SCOPE OF WORK FOR THIS
PERMIT REVISION - REMOVE
PART OF STAIR LANDING
AS SHOWN

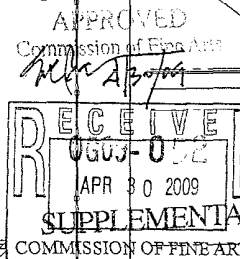

3 REAR ELEVATION
1/8" = 1'-0"

DRAWING INDEX
ARCHITECTURAL

A000 COVER
A200 REAR YARD PLANS - CELLAR FLOOR
A201 REAR YARD PLANS - FIRST FLOOR
A300 REAR ELEVATIONS
S200 FOUNDATION AND FRAMING PLAN

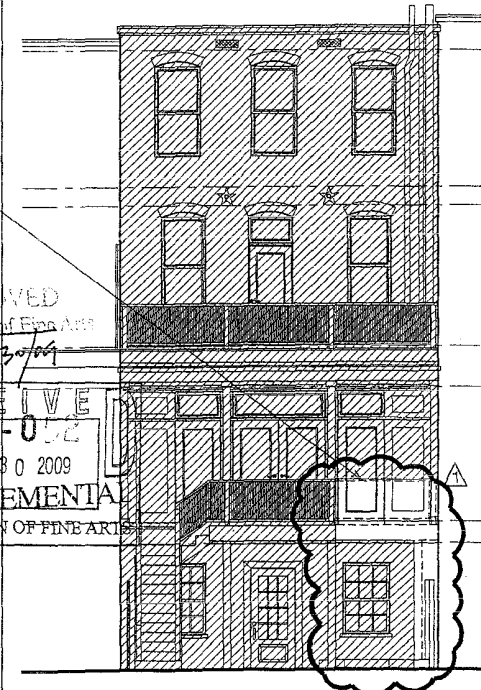

3046 N Street, NW
Washington, DC 20007

COVER SHEET

REVISIONS
NO SCALE
Dec 29 2008

A000

Board of Zoning Adjustment
District of Columbia
CASE NO. 17971
EXHIBIT NO. 22

RICH MARKUS ARCHITECTS
2601 P STREET, NW 2ND FL
WASHINGTON DC 20007
202 333 2733
www.richmarkusarchitects.com

3046 N Street, NW
Washington, DC 20007

REAR YARD
PLANS - CELLAR
FLOOR





3/16" = 1'-0"
Dec 29 2008

A200
DRAWING NUMBER


DATE: 04/27/08
BY: [Signature]
CHECKED: [Signature]
APPROVED: [Signature]
PERMIT REVISION
REVISION: [Signature]
CONSTRUCTION


SCOPE OF WORK FOR THIS PERMIT REVISION - REMOVE PART OF STAIR LANDING AS SHOWN

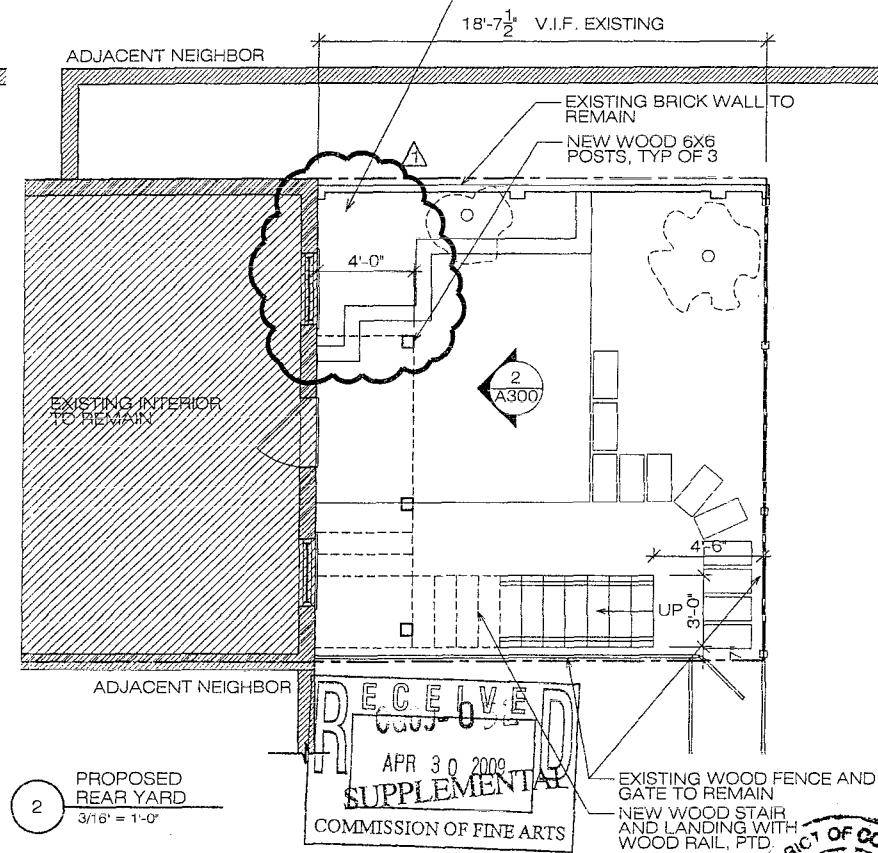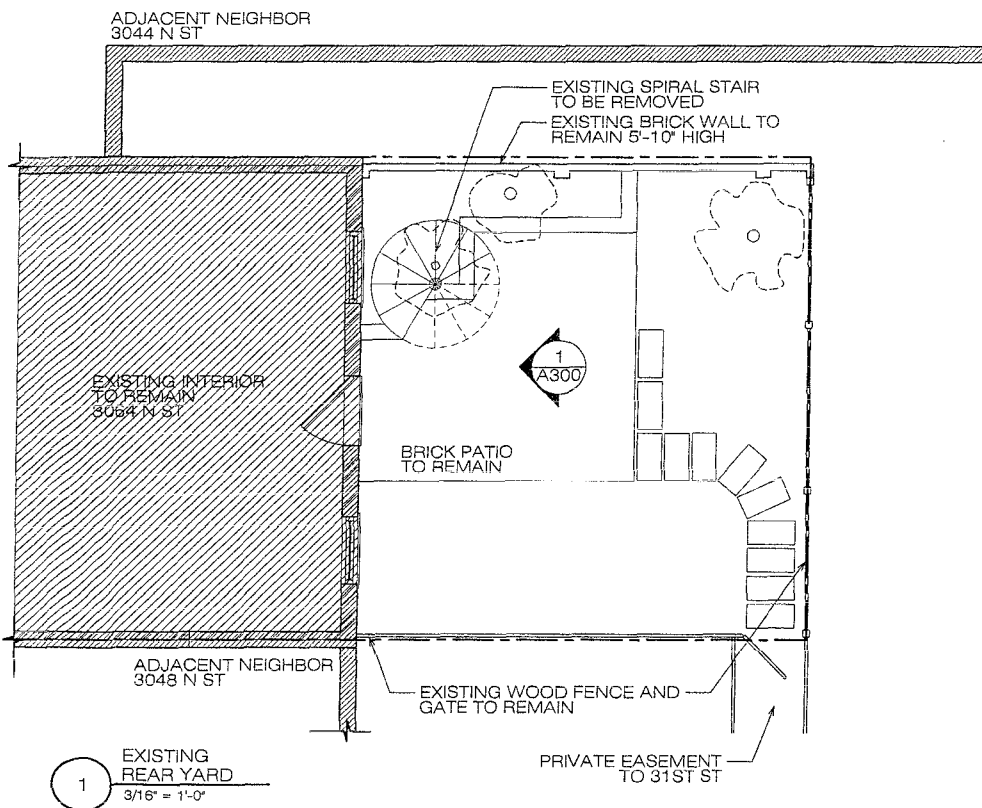

APPROVED
Commission of Fine Arts



[Signature]
4/30/09

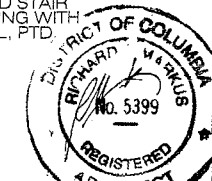

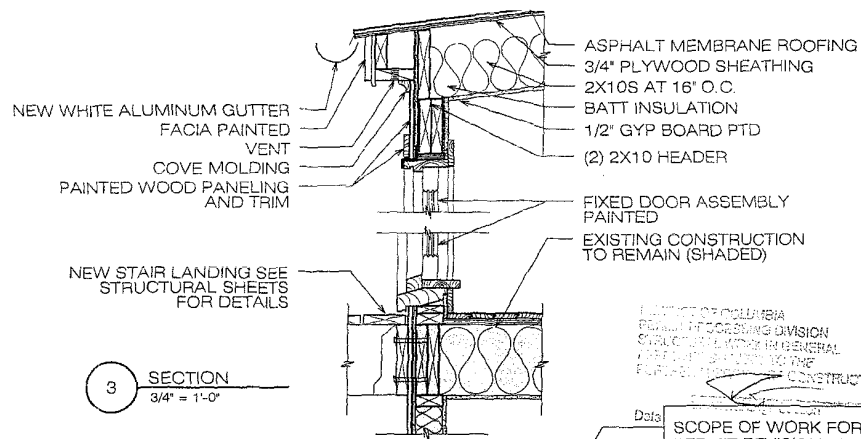

DATE OF COLUMBIA
 PERMITTING DIVISION
 SUBMITTED BY: RICH MARKUS
 4/12/09
 CONSTRUCTION


SCOPE OF WORK FOR THIS
 PERMIT REVISION - REMOVE
 PART OF STAIR LANDING
 AS SHOWN

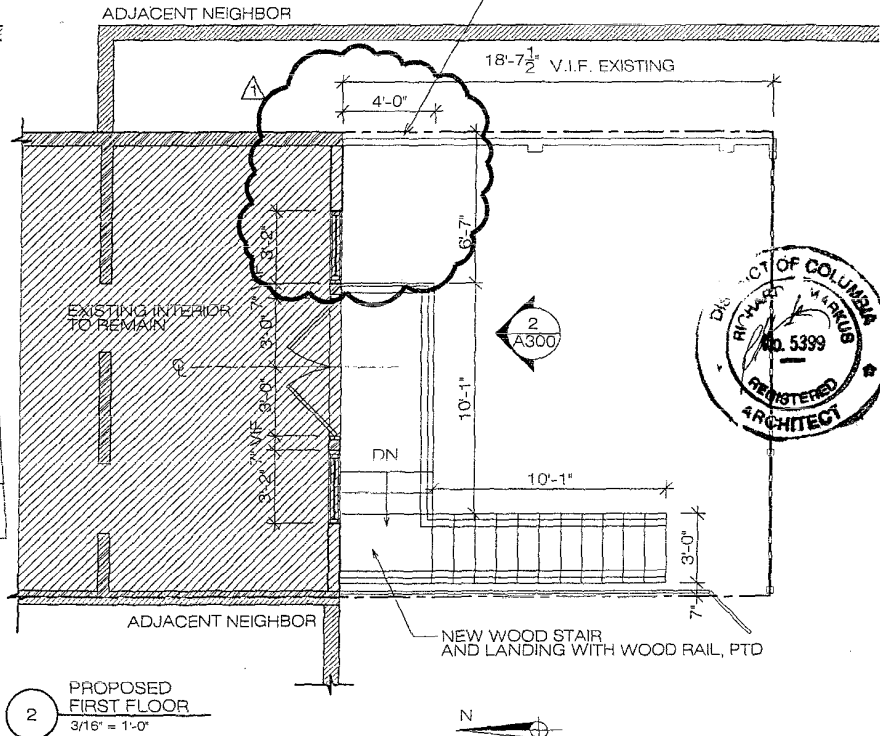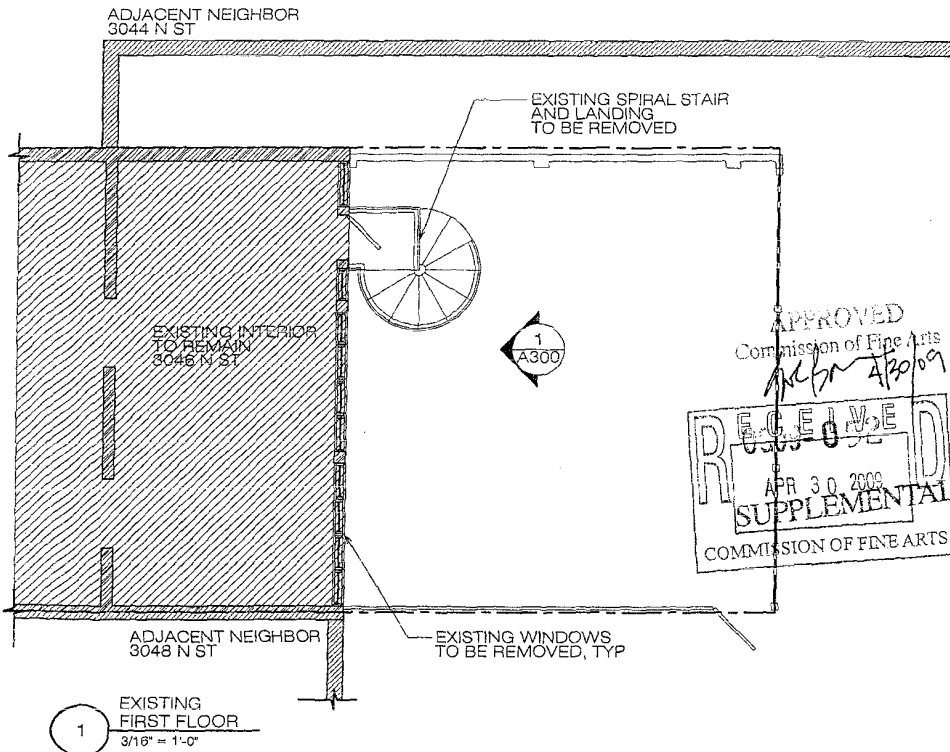

RICH MARKUS ARCHITECTS
 2801 P STREET NW 2ND FL
 WASHINGTON DC 20007
 202.353.2753
 www.richmarkusarchitects.com

3046 N Street, NW
 Washington, DC 20007



PEAR YARD
 PLANS - FIRST
 FLOOR

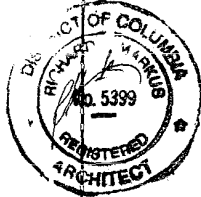

REVISIONS
1
2
3
4
5
6
7
8
9
10



3/16" = 1'-0"
 Dec 29 2008

A201
 DRAWING NUMBER

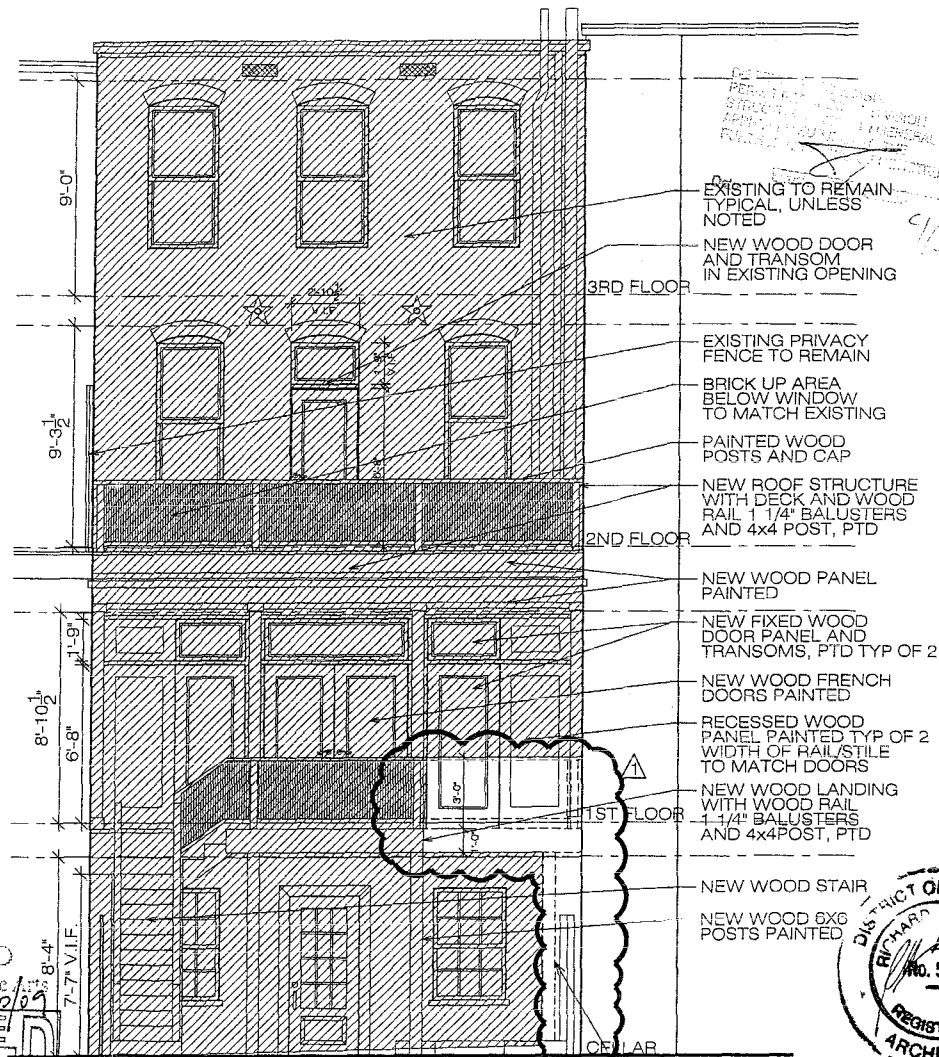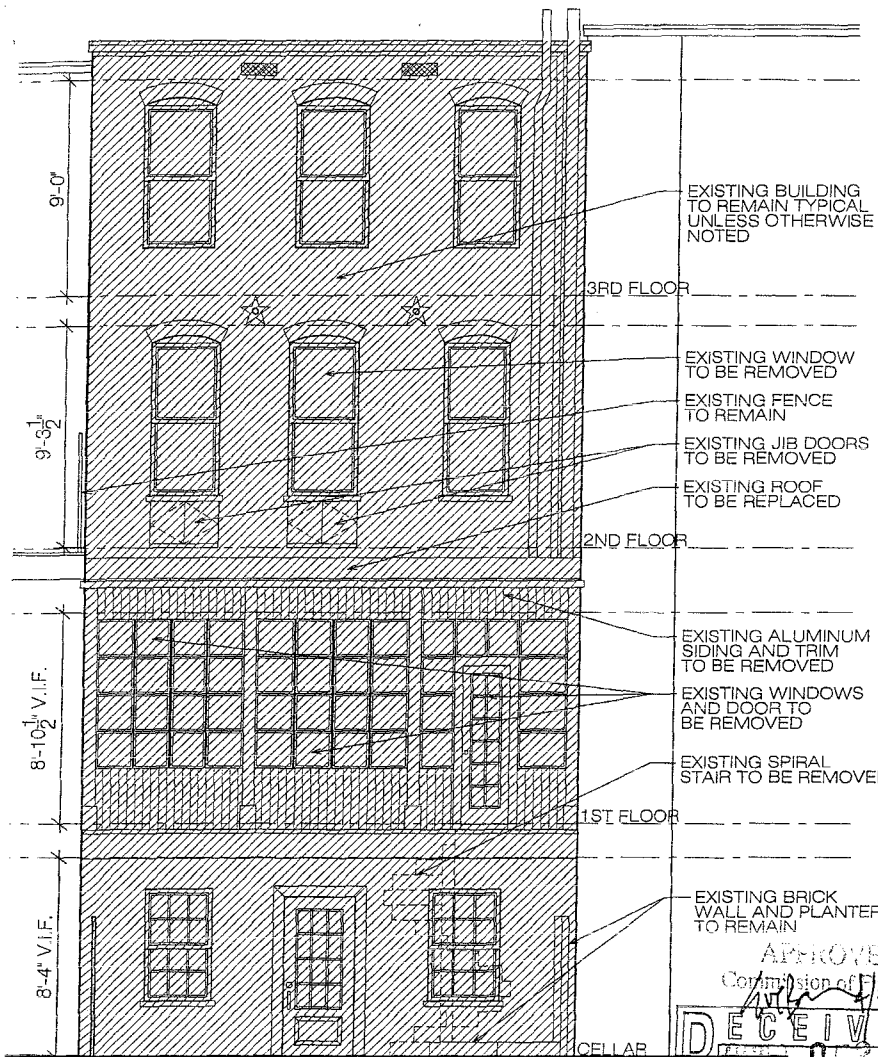

EXISTING
REAR ELEVATION
3/16" = 1'-0"

PROPOSED
REAR ELEVATION
3/16" = 1'-0"

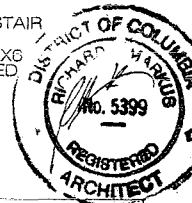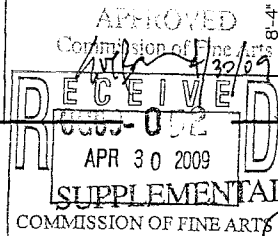

SCOPE OF WORK FOR THIS
PERMIT REVISION - REMOVE
PART OF STAIR LANDING
AS SHOWN


RICH MARKUS ARCHITECTS
2601 P STREET NW 2ND FL
WASHINGTON DC 20007
202.333.2733
www.richmarkusarchitects.com

3046 N Street, NW
Washington, DC 20007

REAR
ELEVATIONS

1/8" = 1'-0"
Dec 29 2008

A300
DRAWING NUMBER

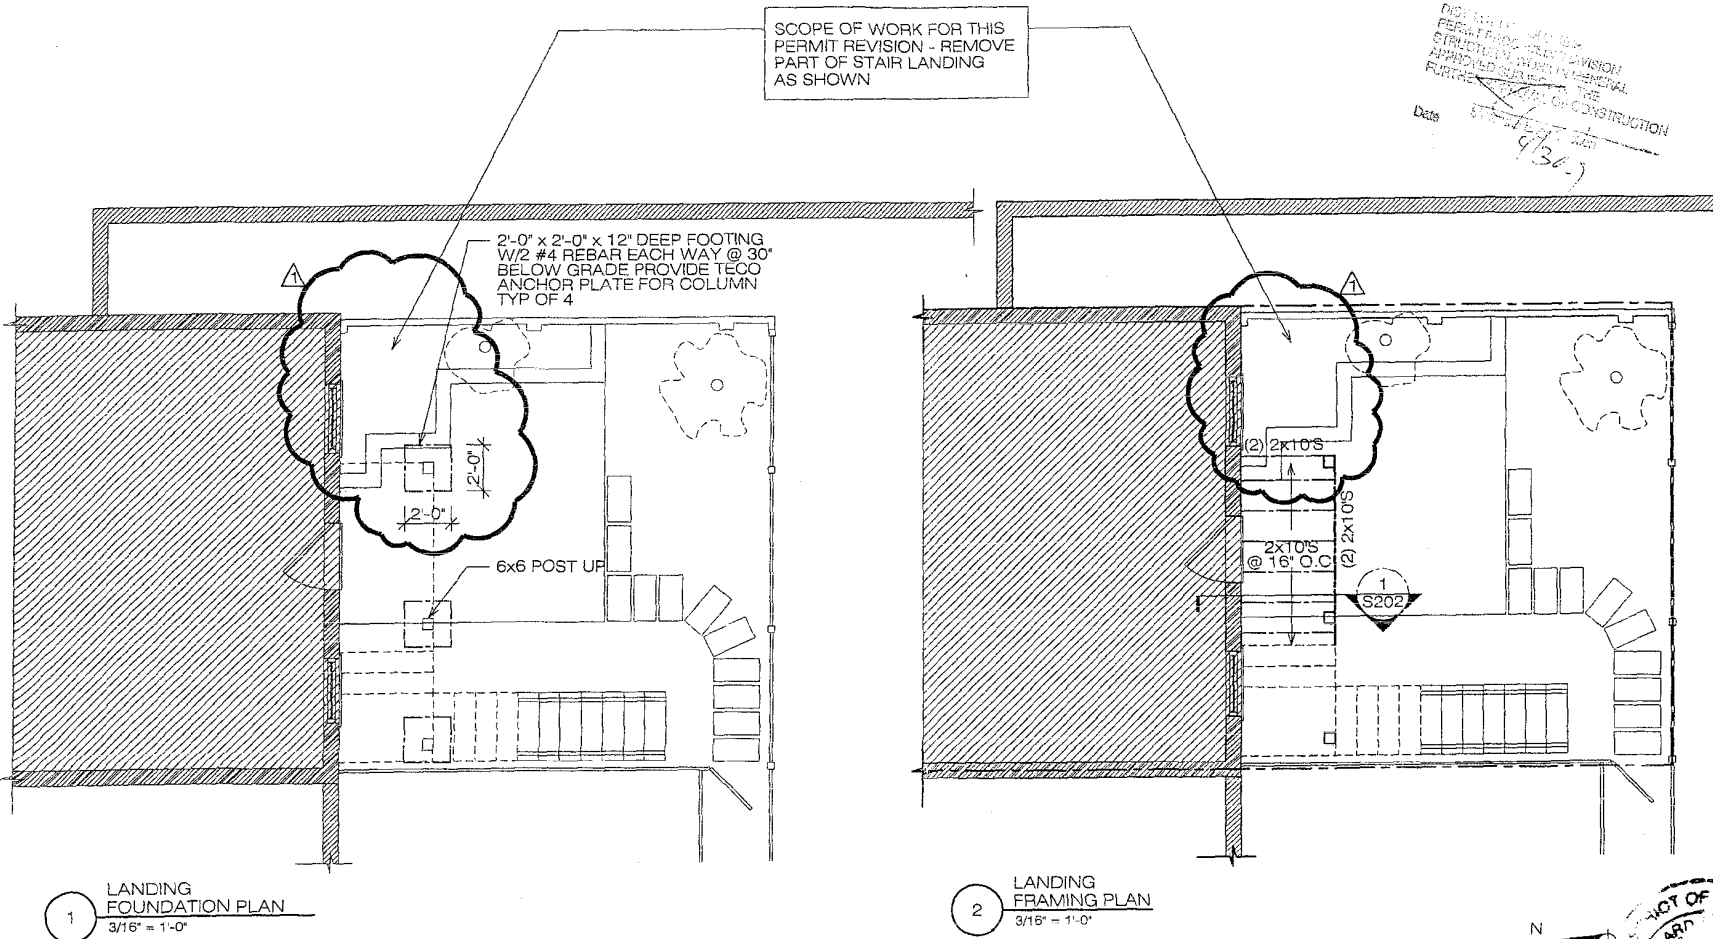

RICH MARKUS ARCHITECTS
2601 P STREET NW 2ND FL
WASHINGTON DC 20007
202.533.2733
www.richmarkusarchitects.com

3046 N Street, NW
Washington, DC 20007

FOUNDATION &
FRAMING PLAN

REVISIONS
1 10/24/08

3/16" = 1'-0" SCALE

Dec 29 2008 ISSUE

S200 DRAWING NUMBER

