

RICH MARKUS ARCHITECTS
2801 P STREET, NW 2ND FL
WASHINGTON, DC 20007
202-833-2733
www.richmarkusarchitects.com

3046 N Street, NW
Washington, DC 20007

REAR YARD
PLANS - FIRST
FLOOR




1/8" = 1'-0"


Dec 29 2008

A201


DRAWING NUMBER

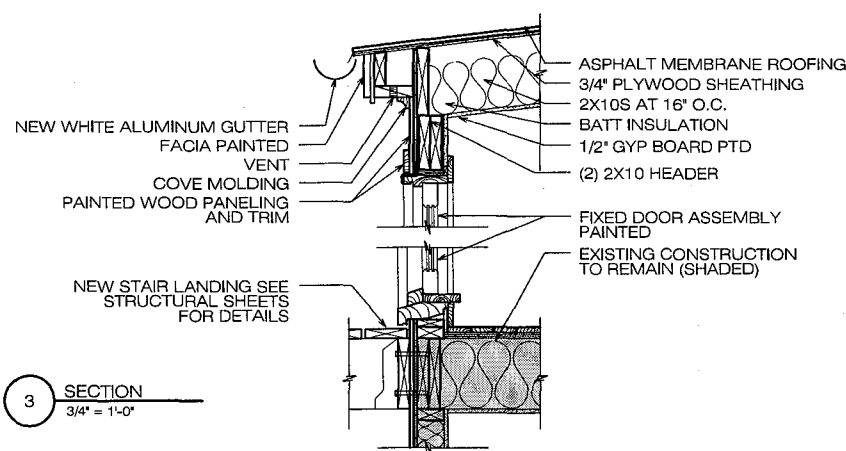

3 SECTION
3/4" = 1'-0"

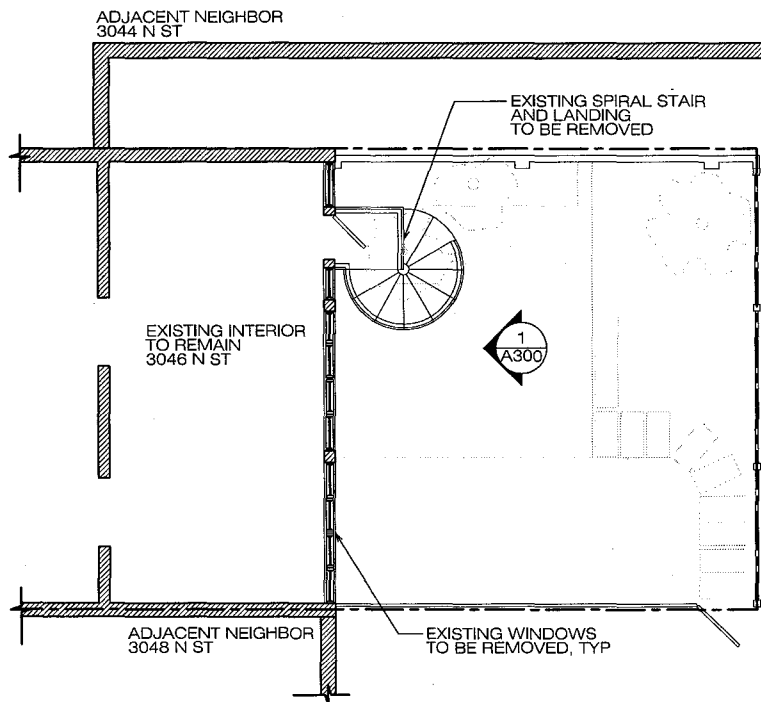


1 EXISTING FIRST FLOOR
3/16" = 1'-0"

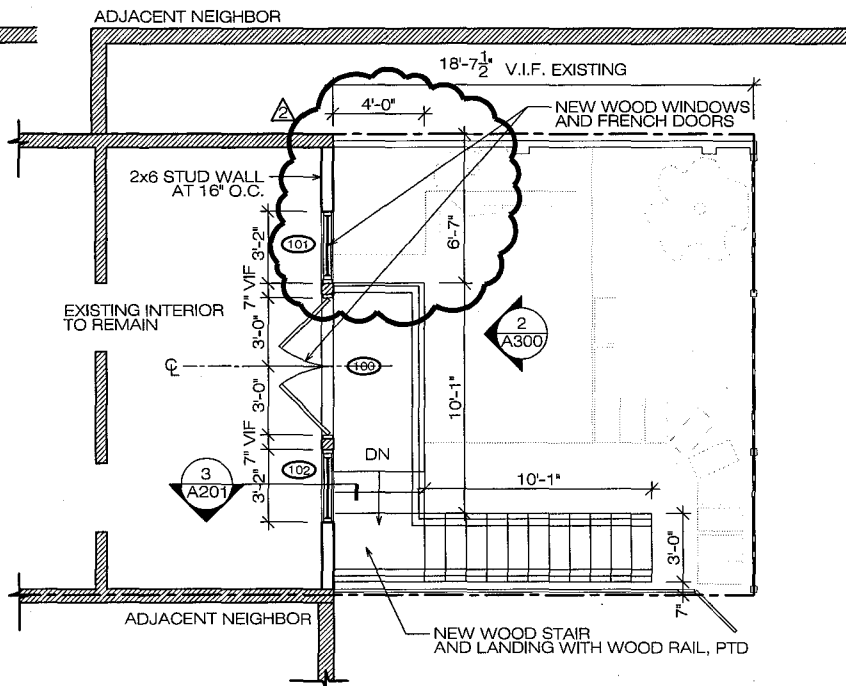


2 PROPOSED FIRST FLOOR
3/16" = 1'-0"



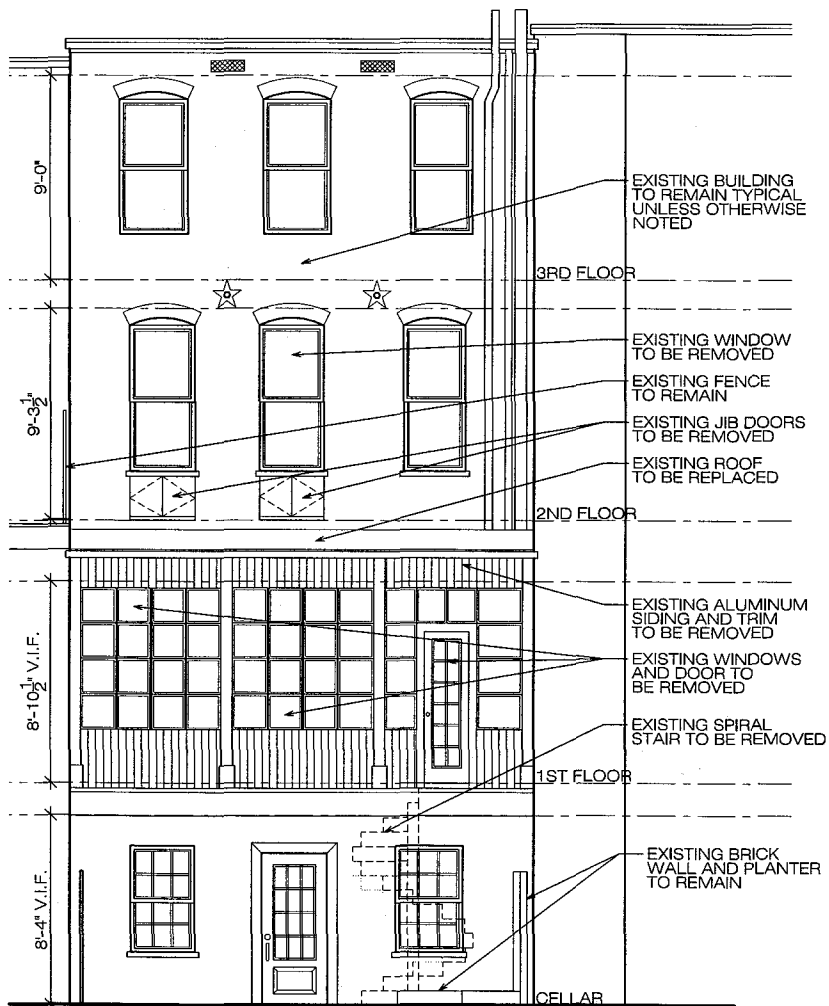

EXISTING
REAR ELEVATION
3/16" = 1'-0"

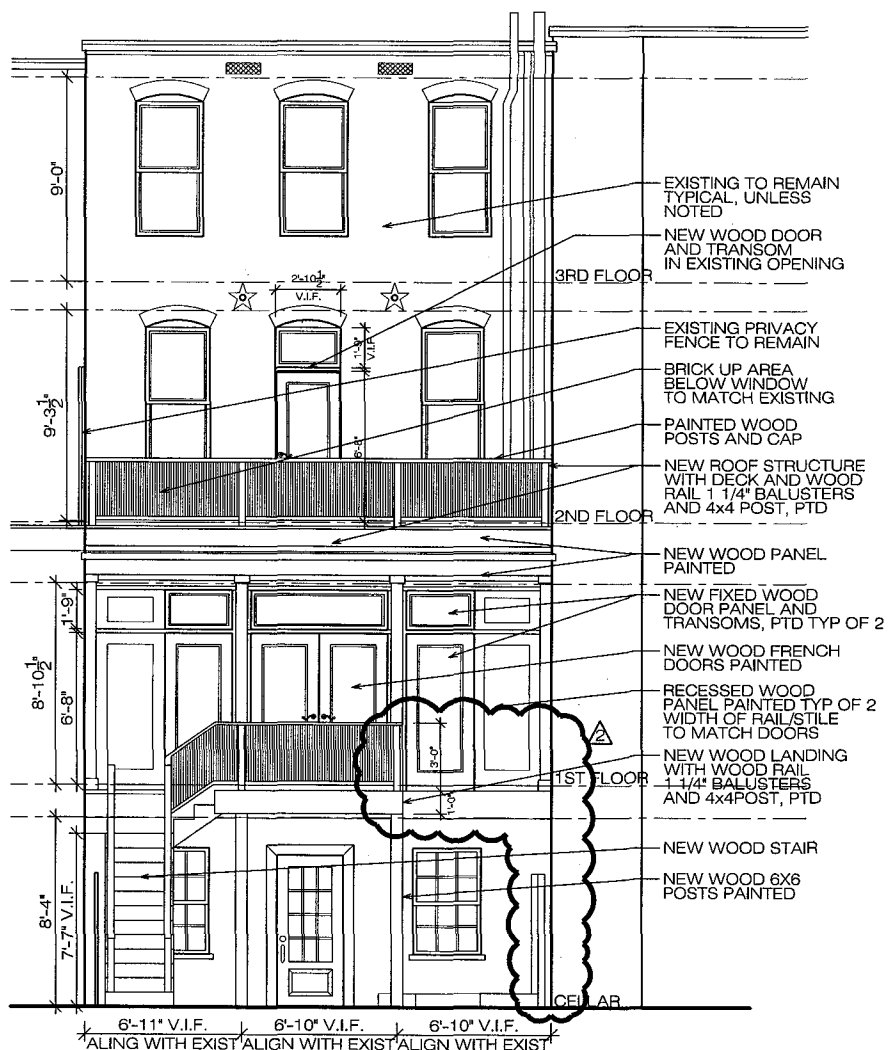


PROPOSED
REAR ELEVATION
3/16" = 1'-0"

RICH MARKUS ARCHITECTS
2601 P STREET NW 2ND FL
WASHINGTON DC 20007
202.333.2733
www.richmarkusarchitects.com

3046 N Street, NW
Washington, DC 20007

REAR
ELEVATIONS

 

3/16" = 1'-0"

Dec 29 2008

A300

DRAWING NUMBER