
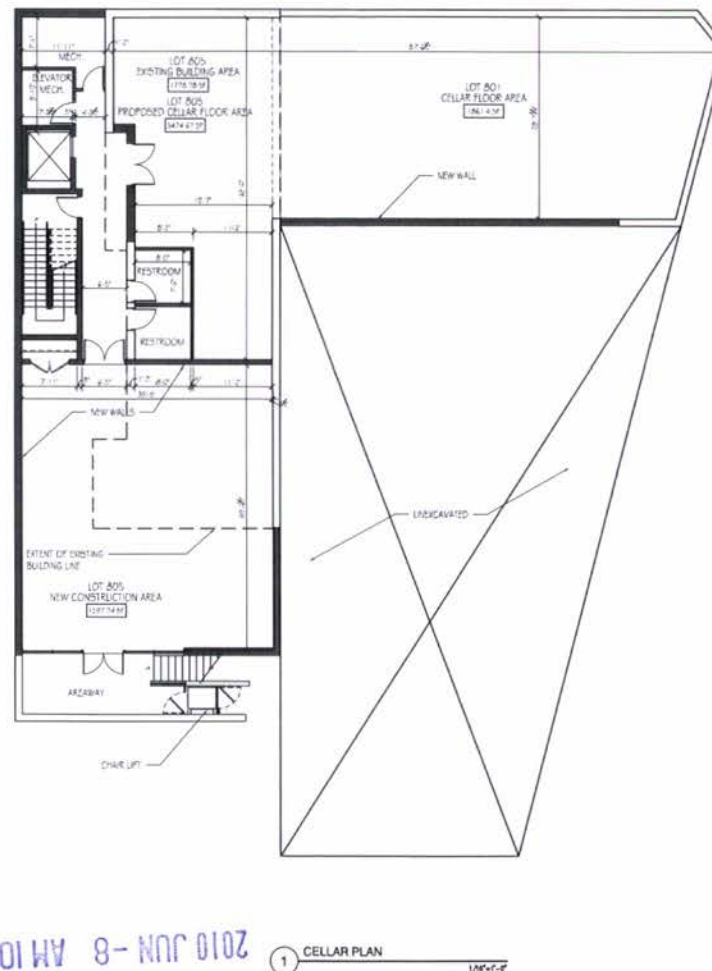


BOARD OF ZONING ADJUSTMENT
District of Columbia
CASE NO. 18109
EXHIBIT NO. 11

BOARD OF ZONING ADJUSTMENT
District of Columbia

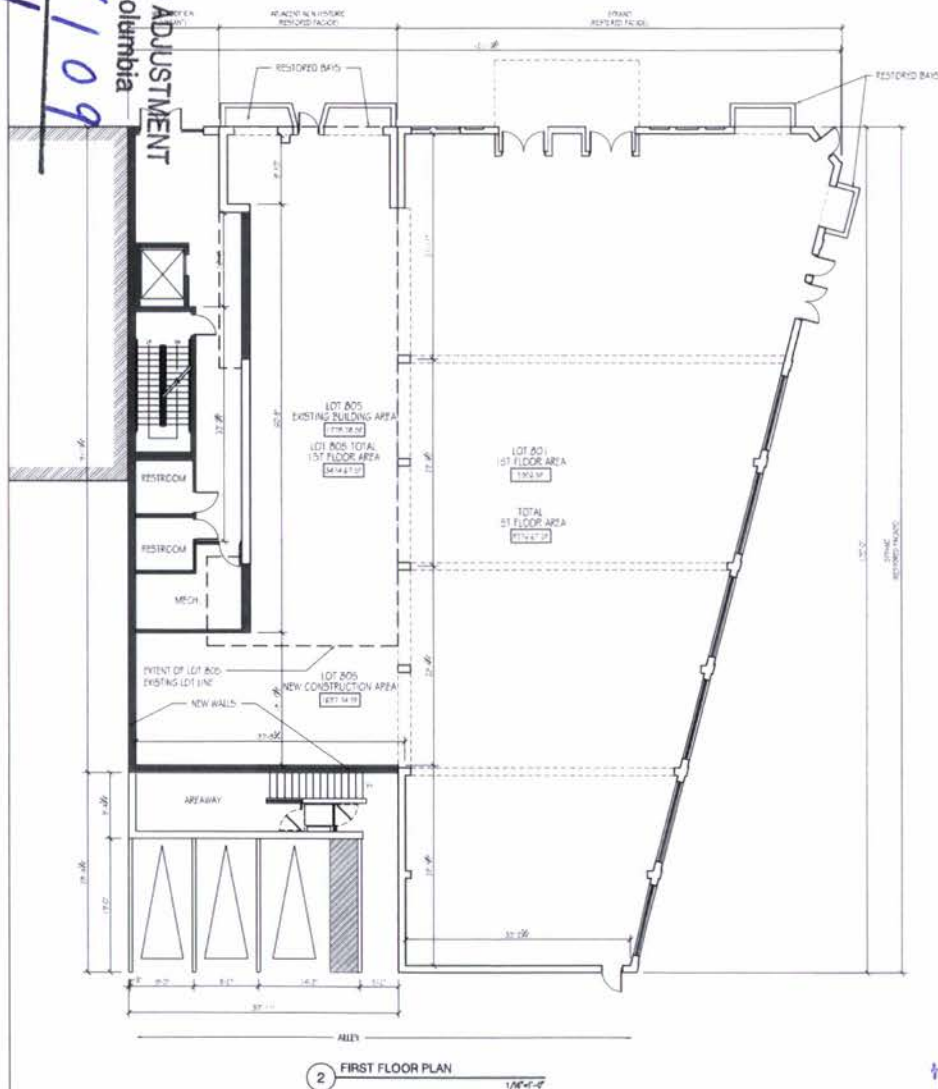

R. MCGHEE
& ASSOCIATES

■ 340 EIGH ST., NW SUITE 302
WASHINGTON, DC 20001
■ T: 202.638.3885
■ F: 202.638.3884

STRUCTURE.

1

200

F

THE STRAND THEATER
REDEVELOPMENT

REDEVELOPMENT
5125-5131 NAWHE HELEN BLUBROUGHS AVENUE, NE
WASHINGTON, DC 20019

PROJECT NUMBER	0000-5131
----------------	-----------

DATE	DOSE
------	------

08-25-2008	10:00 AM
------------	----------

25

1

1

100

1

TONIN

ANALYSIS

Page 114

PROPOSED FOR

SHEET NUMBER

728-9394

A2.

100


ing Adjust

Columbia

10 18109


T NO 11

Board of Zoning Adjustment
District of Columbia
CASE NO.18109
EXHIBIT NO.11

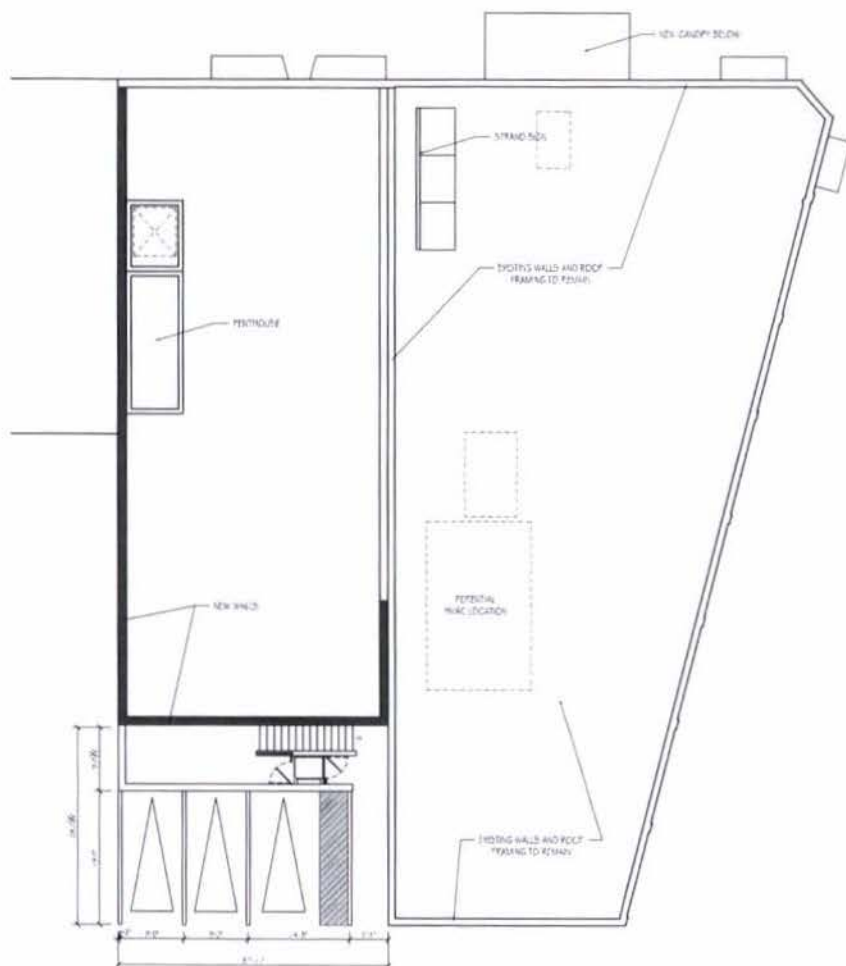

ROOF PLAN

The Roof Plan shows a circular roof layout. The outer diameter is labeled as 60'-0". The inner diameter is labeled as 48'-0". The thickness of the roof slab is indicated as 8" thick. The plan also shows a central circular area with a diameter of 12'-0".

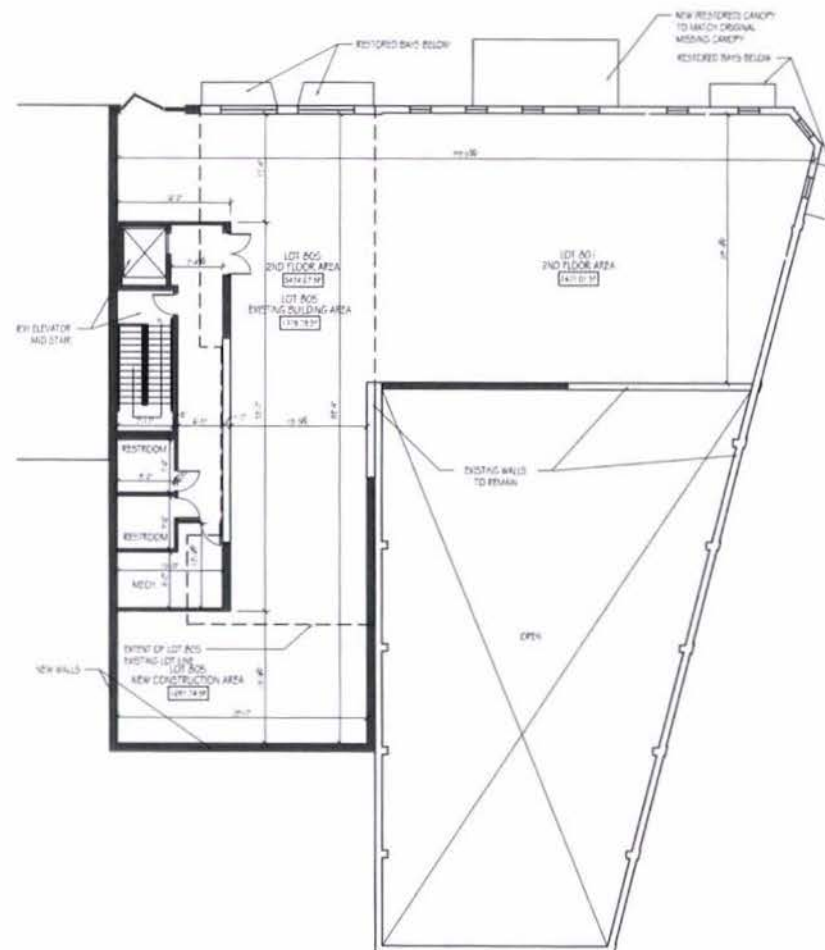

2 SECOND FLOOR PLAN



RECEIVED
CITY OF ZONING
2010 JUN -8 AM 10:34




6 EXISTING NORTH ELEVATION
NOT TO SCALE



6 NORTH ELEVATION, 1949
NOT TO SCALE



2 EXISTING NORTH ELEVATION
1/8"=1'-0"

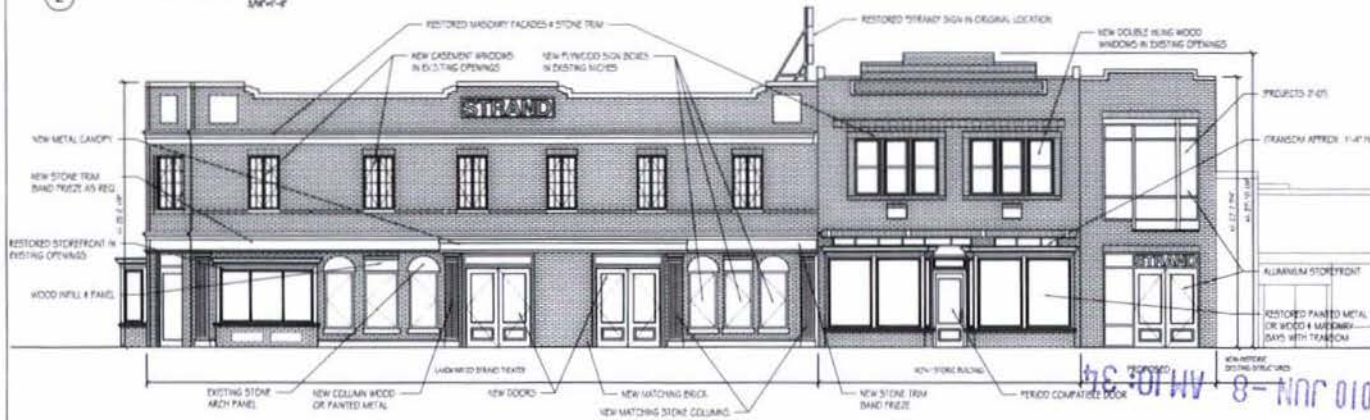


1 PROPOSED NORTH ELEVATION
1/8"=1'-0"



5 EXISTING STRAND SIGN
NOT TO SCALE




4 EXISTING NORTH ELEVATION DETAIL
NOT TO SCALE

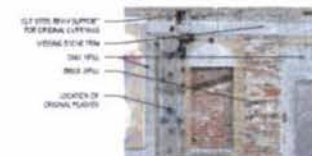

3 EXISTING NORTH ELEVATION DETAIL
NOT TO SCALE



2 EXISTING NORTH ELEVATION DETAIL
NOT TO SCALE

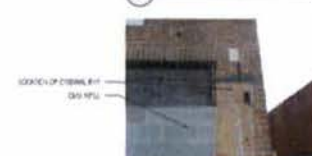

1 EXISTING NORTH ELEVATION DETAIL
NOT TO SCALE



R. MCGHEE
& ASSOCIATES

1100 17TH STREET, NW
WASHINGTON, DC 20036
202.462.1000

PROJECT NUMBER
2008-0111

TITLE
EXISTING NORTH ELEVATION

DATE
05/13/08

BY
R. MCGHEE

FOR
THE STRAND THEATER REDEVELOPMENT

3000 17TH STREET, NW
WASHINGTON, DC 20036

PROJECT NUMBER
2008-0111

TITLE
EXISTING NORTH ELEVATION

DATE
05/13/08

BY
R. MCGHEE

FOR
THE STRAND THEATER REDEVELOPMENT

3000 17TH STREET, NW
WASHINGTON, DC 20036

PROJECT NUMBER
2008-0111

TITLE
EXISTING NORTH ELEVATION

DATE
05/13/08

BY
R. MCGHEE

FOR
THE STRAND THEATER REDEVELOPMENT

3000 17TH STREET, NW
WASHINGTON, DC 20036

PROJECT NUMBER
2008-0111

TITLE
EXISTING NORTH ELEVATION

DATE
05/13/08

BY
R. MCGHEE

FOR
THE STRAND THEATER REDEVELOPMENT

3000 17TH STREET, NW
WASHINGTON, DC 20036

PROJECT NUMBER
2008-0111

TITLE
EXISTING NORTH ELEVATION

DATE
05/13/08

BY
R. MCGHEE

FOR
THE STRAND THEATER REDEVELOPMENT

3000 17TH STREET, NW
WASHINGTON, DC 20036

RECEIVED
OFFICE OF ZONING
JUN 8 2010


A3.0



6 EXISTING EAST ELEVATION
NOT TO SCALE



6 EAST ELEVATION, 1949
NOT TO SCALE

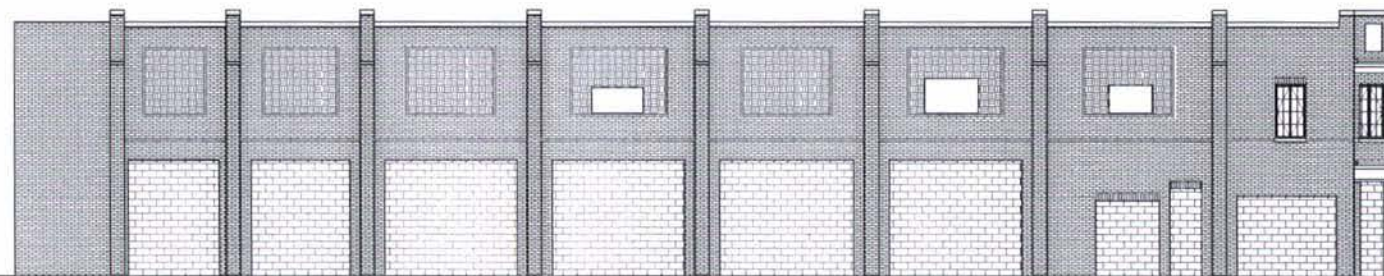

2 EXISTING EAST ELEVATION
3/8"=1'-0"



1 PROPOSED EAST ELEVATION
3/8"=1'-0"



R. McGHEE
& ASSOCIATES
1647 15TH NW SUITE 300
WASHINGTON, DC 20005
TEL: 202.638.3800
FAX: 202.638.3800

DATE:

BY:

DATE:

THE STRAND THEATER
REDEVELOPMENT
3120-3131 MANNEHEIM BLVD. AVE. NE
WASHINGTON, DC 20002

PROJECT NUMBER:
0009-5181

DATE: 05/18/09
BY: J. C. J. JR.
CHECKED: J. C. J. JR.
DATE: 05/18/09

REVISION:

ZONING
ANALYSIS

SHEET TITLE:
EXISTING AND
PROPOSED EAST
ELEVATION

SHEET NUMBER:

A3.1

RECEIVED
U.S. OFFICE OF ZONING
JUN -8 AM 10:34