

Use All  
pressure  
treated  
Lumber

BOARD OF ZONING ADJUSTMENT  
District of Columbia  
CASE NO. 18154  
EXHIBIT NO. 6

PERMANENT FILE

PERMANENT FILE

EAVES

360

Roof

10'0"  
2x4 Top  
nailing  
2x4 Framing  
16" OC  
COVERED  
with  
5/8 T-11

SOLID  
PANEL -  
WOOD

SCREEN

1<sup>ST</sup> FLOOR PORCH

36"

4" Diameter 3/8<sup>th</sup> inch thick steel pipe support  
Roof Support See Detail

DCRA/OFFICE OF THE ZONING  
ADMINISTRATOR/COMPLIES  
WITH REQUIREMENTS OF  
DC ZONING REGULATIONS (HDCMR)

m22 10/6/10

REAR ELEVATION  
1363 MASSACHUSETTS AVE, SE

BASEMENT FLOOR


AN 8/27/10  
(SIGNATURE DATE)

SCALE 1/4" = 1' - 0"

Board of Zoning Adjustment  
District of Columbia  
CASE NO. 18154  
EXHIBIT NO. 6

use all pressure treated Lumber

1'-0" Minimum Concrete Cover Steel Pipe  
4" Diameter 3/8" inch thick steel pipe support

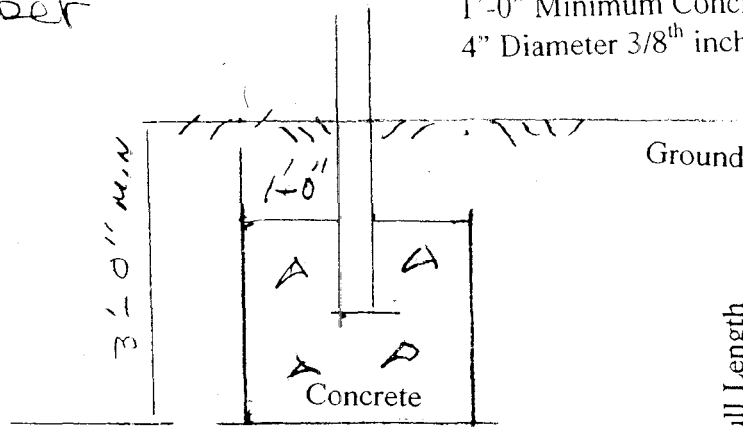


Scale 1/2" = 1'-0"

2"X6" Ledger Board Full Length  
use hilti epoxy expansion bolts in staggered pattern (All bolts 1/2" dia) by 6" x 12" OC

2010 OCT 25 PM 2:15

Proposed Porch

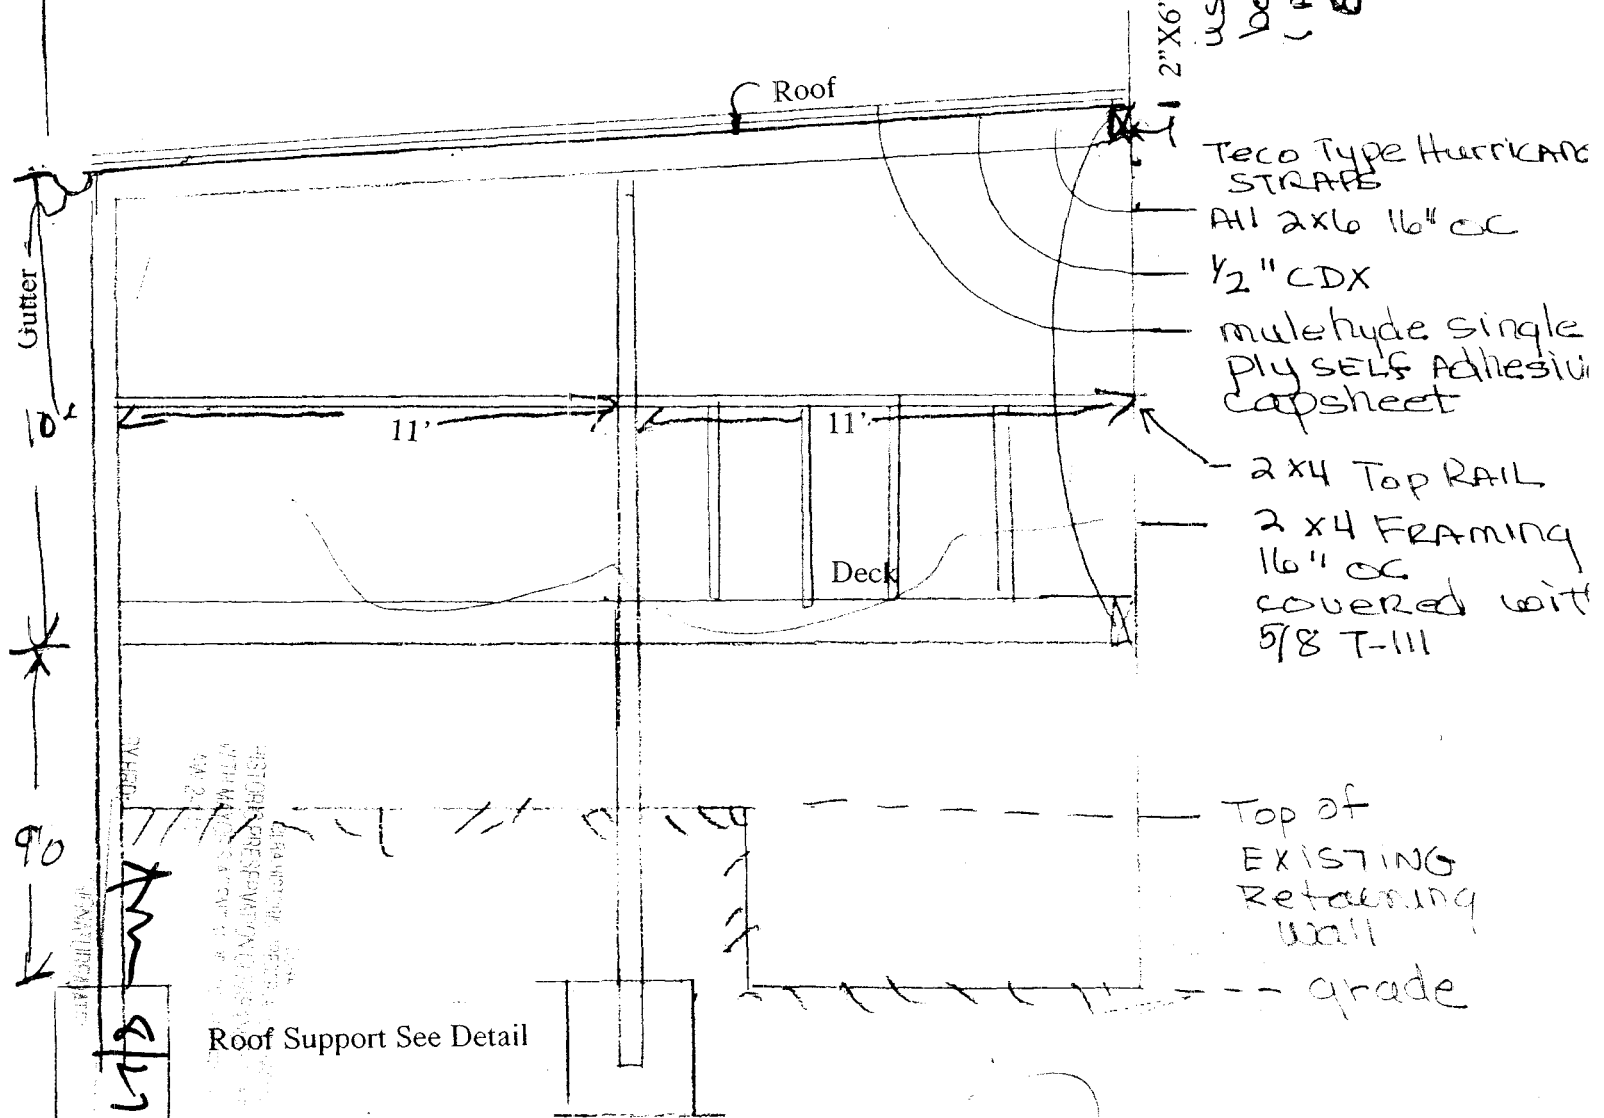


Cross Section Rear Porch  
Scale 1/4" = 1'-0"

use all pressure treated Lumber

Framing Plan Proposed Porch

13.24'

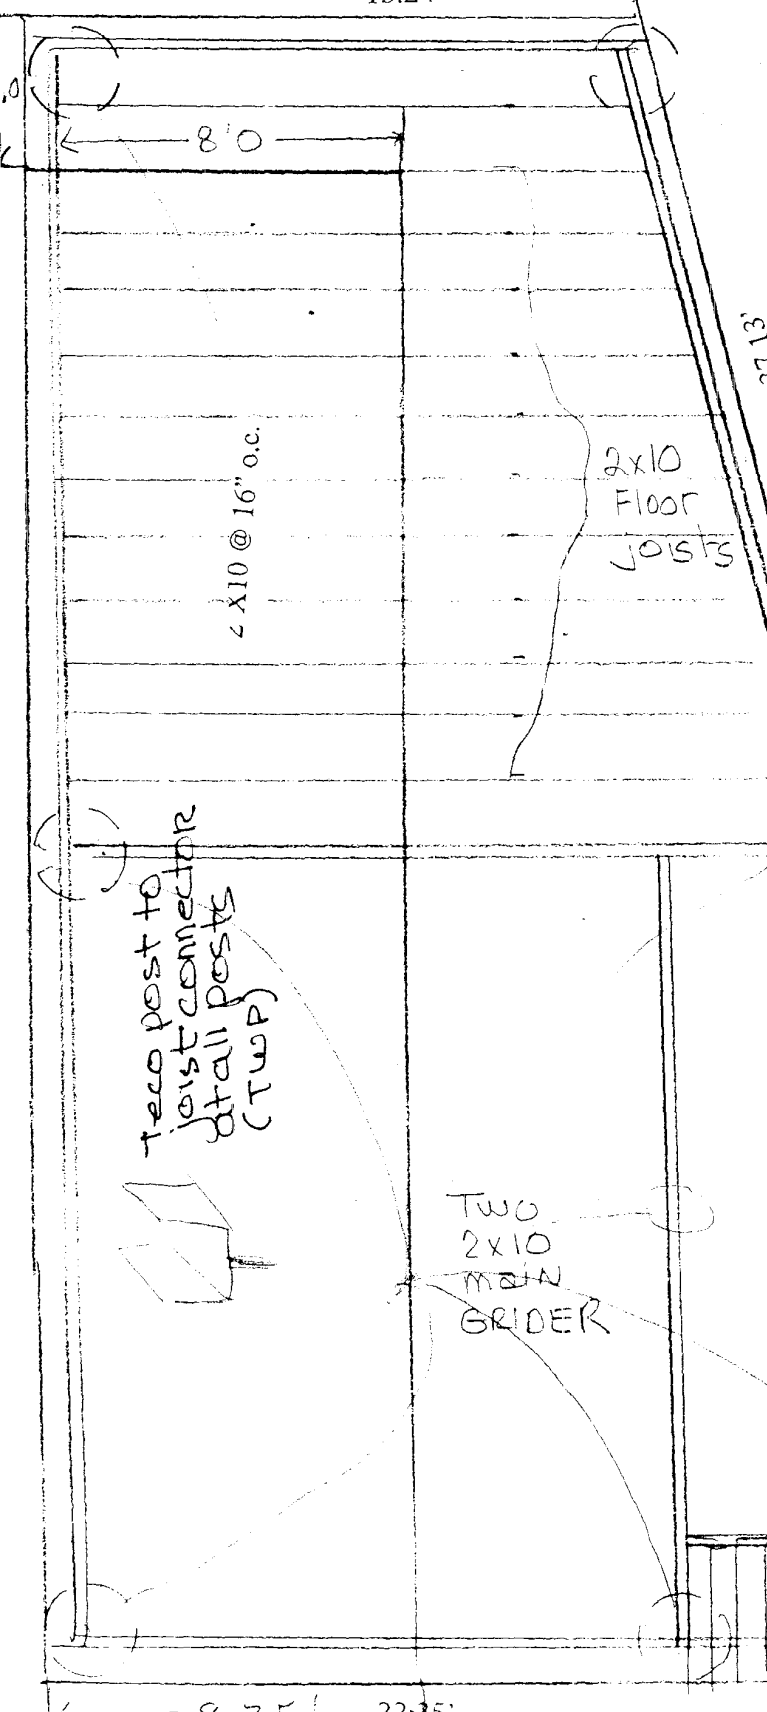

Proposed Porch Steps Cross Section  
4" Maximum Opening Between Spindles

Proposed Steps

Handwritten notes and signature: 11/2/20, [Signature]

Steel Support Typical

Alley

Double 2"X10"

Scale 1/4" = 1'-0"

delete staircase

2010 OCT 25 PM 2:15

10' PUBLIC ALLEY