

FOURTH STREET AND RHODE ISLAND AVE.

PROPOSED RESIDENTIAL AND PLANNED UNIT DEVELOPMENT (PUD) WASHINGTON, D.C., N.E.

H STREET COMMUNITY DEVELOPMENT CORPORATION
501 H STREET, N.E., WASHINGTON, DC. 20002

DRAWING INDEX

- C8. COVER SHEET
- C-1 SURVEY AND EROSION CONTROL
- 1 FIRST FLOOR AND SITE PLAN WITH LANDSCAPE
- 2 TYPICAL FLOOR PLAN
- 3 TYPICAL PARKING GARAGE PLAN
- 4 4TH STREET (WEST) ELEVATION
- 5 NORTH ELEVATION
- 6 SOUTH ELEVATION
- 7 EAST ELEVATION
- 8 BUILDING SECTION A-A
- 9 BUILDING SECTION B-B
- 10 ROOF PLAN

Tabulation of Zoning Data		
	C-3-A Requirements	C-3-A PUD Proposal
Lot Size	No Requirement	39,190 SF
Lot Width	No Requirement	219.16 Ft.
Gross Res. Floor Area	No Requirement	173,355 SF
Gross Retail Floor Area	No Requirement	3,000 SF
Total Gross Floor Area	No Requirement	176,355 SF
FAR	4.0	4.5
Building Height	65 Ft.	90 Ft.
Stories	No Limit	9
Frontsetback Height	18.5	18.0
Lot Coverage	75%	53.5%
Rear Yard	12 Ft.	40 Ft.
Side Yards	None	None
Loading	1 @ 12' x 35'	1 @ 12' x 35'
Berth	1 @ 200 SF	1 @ 200 SF
Platform	1 @ 10' x 20'	1 @ 10' x 20'
Delivery Space	None	1 @ 12' x 30'
Optional Delivery Space	None	1 @ 12' x 30'
Parking	1 per 2 D.U. = 85	128 (344 D.U.)
Standard	51	84 (63.6%)
Compact	34 max (40%)	44 (34.4%)
Retail Parking	None	None
Total Recreation Space	15% x 173,355 SF = 26,003 SF	8,250 SF - 173,355 SF = 4.76%
Indoor	13,002 SF	1,850 SF
Outdoor	13,002 SF	6,400 SF

DEVELOPMENT INFORMATION

Section	Item	Sheet Where Located on Drawing
2406.11(e)	Tabulation of development data:	
.11(e)(1)	Area and dimensions of each lot Exact area of total site	CS CS
.11(e)(2)	Percentage of lot occupancy: for each building on each lot for all buildings on entire site	CS CS
.11(e)(3)	Gross floor area and floor area ratio: for each building on each lot for all buildings on entire site including a breakdown for each use	CS CS
.11(e)(6)	Estimated quantities of potable water, sanitary sewage and storm water including methods of calculation	Sewer/Water Consumption WSSC 1917 Plumbing Standards - High-Rise Apartments 177 gal./day/D.U. x 170 D.U. = 30,090 gal./day - 10% for low-flow toilets = 27,081 gal./day Storm - DC Rational Method 9 acres x .8 runoff coef. x 7.56 (15 yr. intensity factor) = 5.47 x E/second
2406.11(e)(7)	Any other information needed to understand the project	CS, C-1, and 1 through 10
2406.12(c)	Detailed site plan: Location and external dimensions of all buildings and structures Utilities and other easements Walkways and driveways Plazas, arcades and open spaces	1 2 3 4 1 & 2

2406.12(d)	Detailed landscaping and grading plan: Existing topography, contours, natural features, landscaping Existing trees of 6" caliper or greater New contours, proposed finished grades, planting and landscaping Proposed drainage, including water and sewer lines, culverts and basins, connections to public water and sewer lines Proposed retention controls Location and elevations of public or private streets, alleys or easements barring or traversing the site, including an indication of any rights-of-ways or easements to be continued, relocated or abandoned	C-1, 1 & 2 1 1 & 2 1 & 3 C-1 C-1 and 1
2406.12(e)	Architectural plans: Typical floor plans and elevations for each building Sections for each building Sections for entire project Sections and elevations for entire square	1 through 7 8 8 9
2406.12(f)	Circulation plan: Underways and walkways, including widths, grades and curb cuts Location and number of parking spaces Location and number of loading berths Designation of spaces for different uses	1 CS and 3 CS and 1 1

COLLINS & KRONSTADT
LEAHY
HOGAN
COLLINS
DRAPER
L.L.P.

ARCHITECTS
PLANNERS

1111 SPRING STREET
SILVER SPRING
MARYLAND 20910

(301) 587-8642
(301) 588-7288 FAX

PROJECT NUMBER

0411

PROJECT NAME

4TH & RI AVE.
RESIDENTIAL/RENTAL
DEVELOPMENT

LOCATION

WASHINGTON, DC, NE

DRAWN BY

DATE ISSUED

7/20/05

7/21/05


SCALE

SHEET TITLE

SHEET NUMBER

CS

4th STREET, N.E.

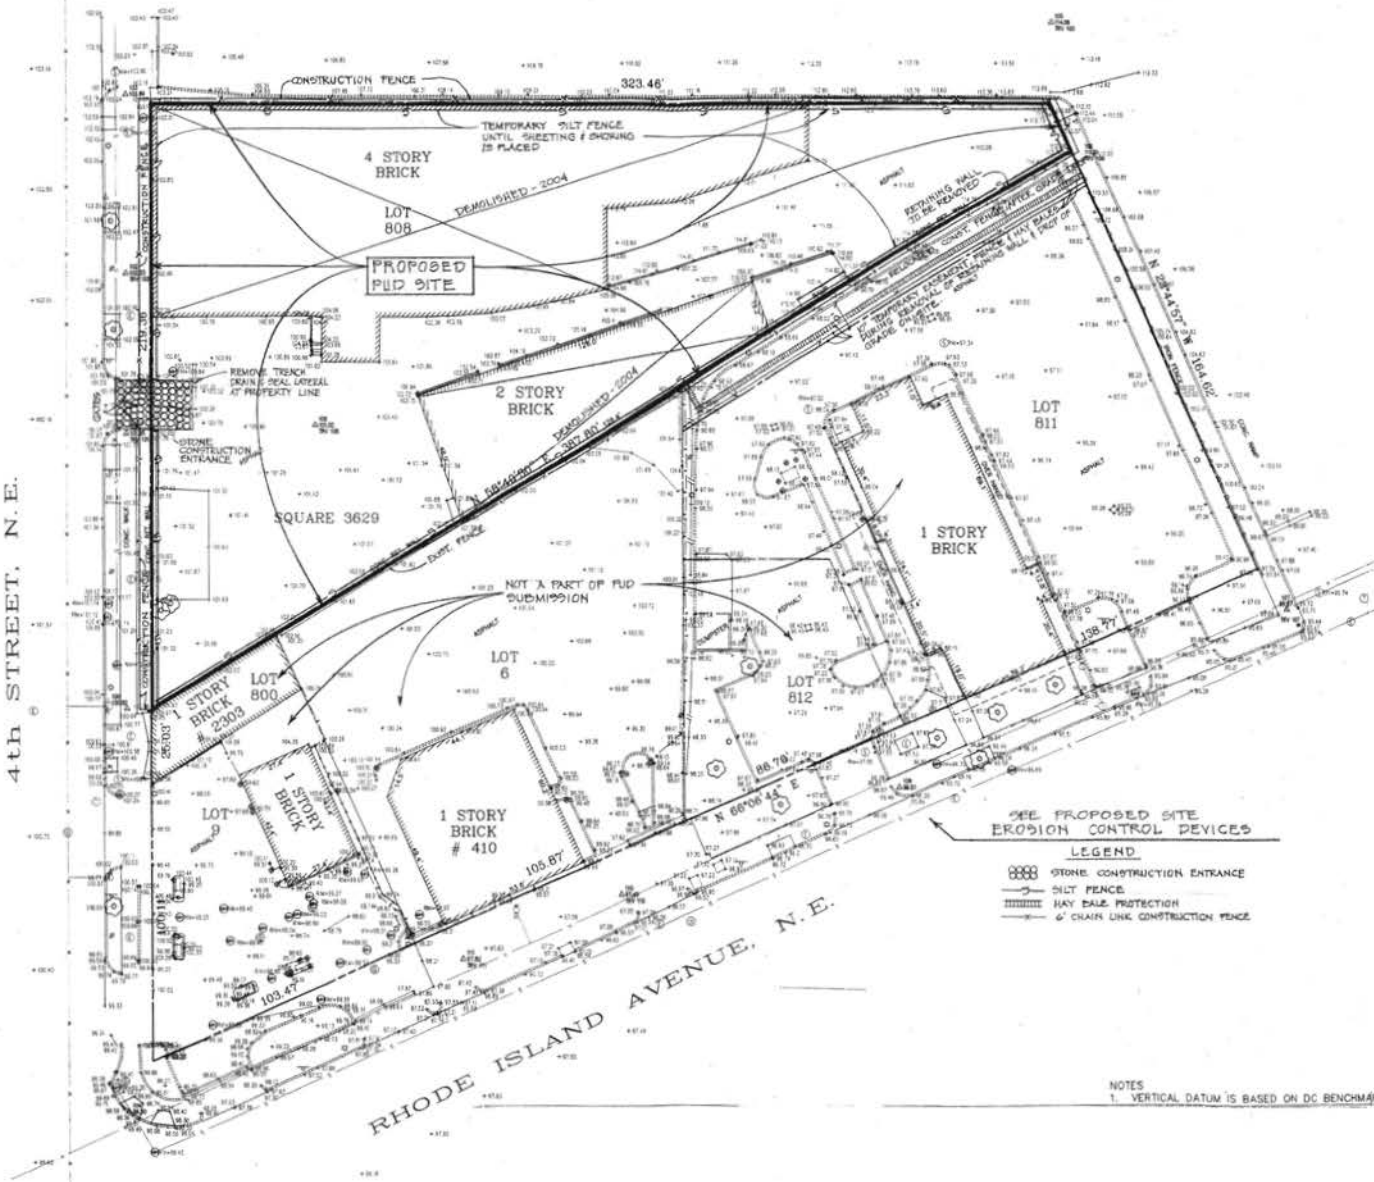

LEGEND

- METAL RAIL
- CHAIN LINK FENCE
- UP — LIGHT POLE
- UP — UTILITY POLE
- STORM DRAIN MANHOLE
- SUMP
- SEWER MANHOLE
- WATER METER
- MEASURED CONTROL POINT
- STORM DRAIN INLET
- HYDRANT
- WATER MANHOLE
- WATER VALVE
- TREE/SHRUB
- FLOOD POLE
- FUEL TANK
- BOLLARD
- MONUMENT FOUND
- SIGN
- RAIL TREE/SHRUB
- MAPLE TREE/SHRUB
- BRICK COLUMN
- PARKING METER

THE PROPOSED SITE EROSION CONTROL DEVICES

LEGEND

- STONE CONSTRUCTION ENTRANCE
- SILT FENCE
- HAY BALE PROTECTION
- 6" CHAIN LINK CONSTRUCTION FENCE

ABBREVIATIONS


- CONC — CONCRETE
- GRV — GRASS
- TOP — TOP OF WALL
- ACE — ASPHALT CURB
- CONC — CONCRETE
- CONC — CONCRETE CURB AND GUTTER
- BLD — BUILDING
- OVER — OVERPASS
- OVER — OVERHEAD CABLE
- CONC — CONCRETE SIDEWALK
- BRK — BRICK COLUMN
- CLF — CHAIN LINK FENCE
- METAL — METAL RAIL
- MORATE — METAL GRATE
- CHL — CHALK BUY
- PRO — PHONE PROTECT

NOTES
1. VERTICAL DATUM IS BASED ON DC BENCHMARK

DATE ISSUED: 7/27/05 SCALE: 1"=20'



C-1
DRAWING 1 OF 1

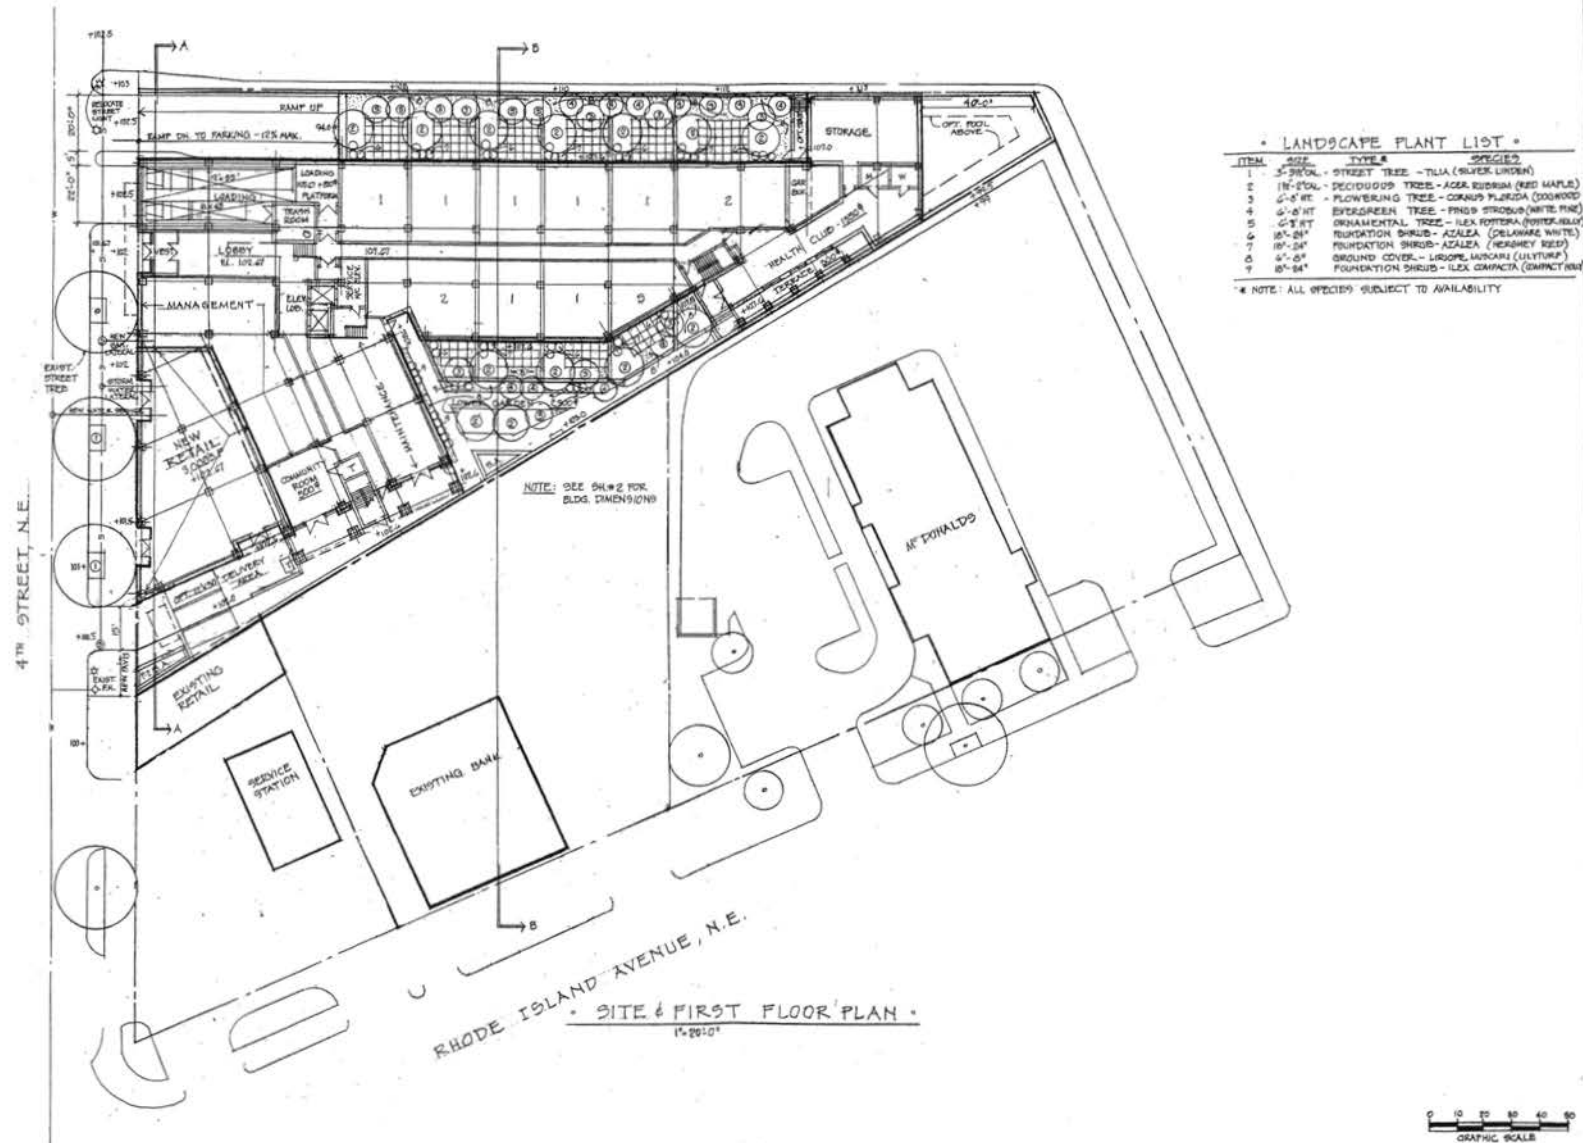



ARCHITECTS

1111
SPRING STREET
SILVER SPRING
MARYLAND
20910

301 587 • 8642
301 589 • 7285 (FAX)
ck.ala@verizon.net

PROJECT NUMBER
0411

PROJECT

4TH FRI. AVE.
RESIDENTIAL / RETAIL
DEVELOPMENT

LOCATION
WASHINGTON, DC, N.E.

DRAWN BY

DND

DATE DRAWN

01/25/04

DATE ISSUED

11/01/05 7/27/05

6/30/05

SCALE

1"=20'-0"

STAMP


SHEET TITLE


TYPICAL

FLOOR PLAN

SHEET NUMBER

2

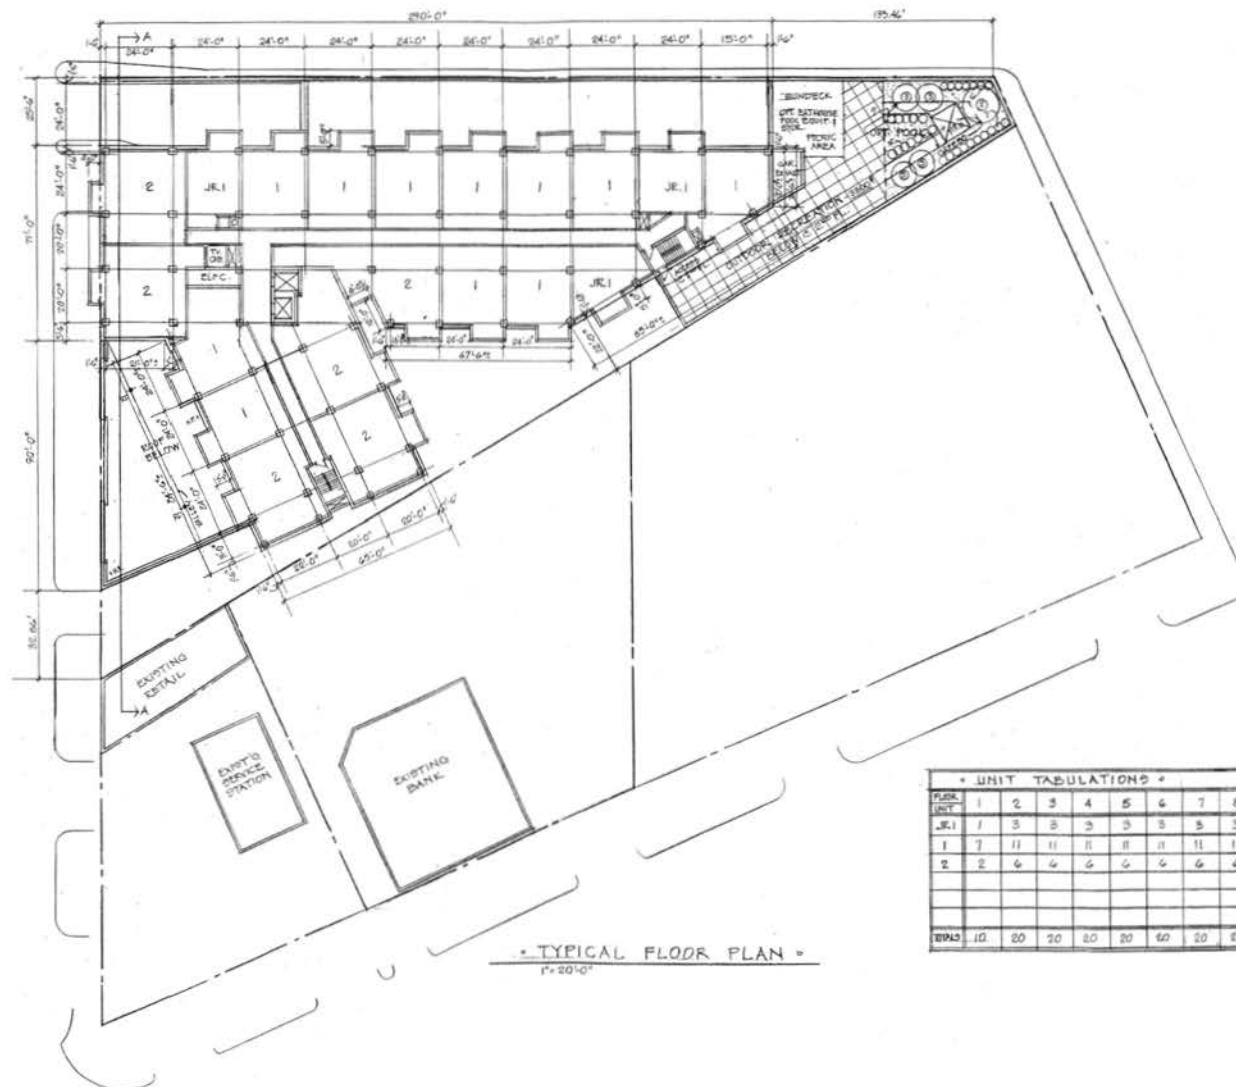

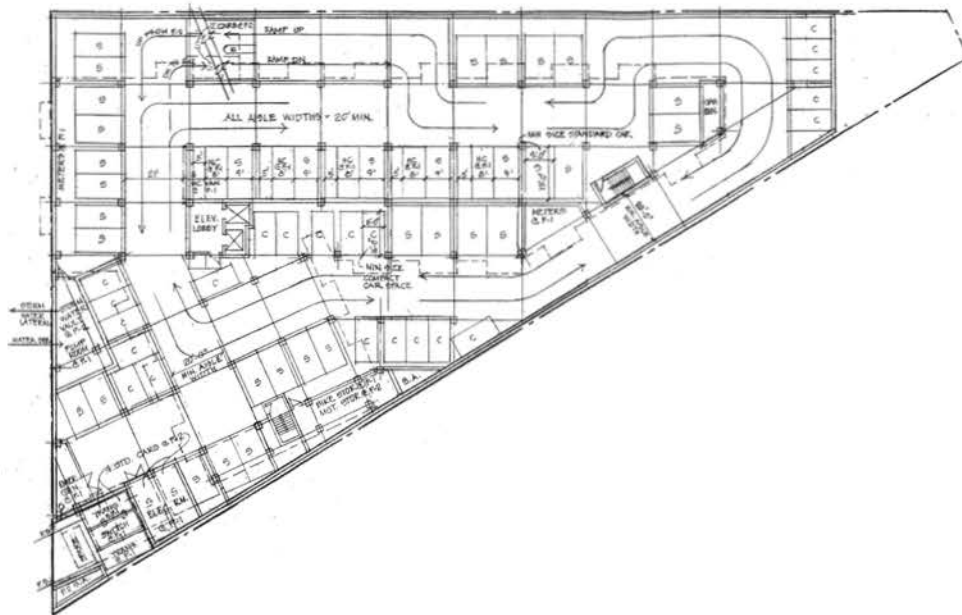

* PARKING LEVEL PLAN L-1 & L-2 *

CARS REQUIRED - 1/2 UNITS - 17000 x 5 = 85
 CARS PROVIDED - 61 (61), 82 (67) = 126 (34' cars/50)
 STANDARD CARS = 84 (65.6%)
 COMPACT CARS = 44 (34.4% ALLOWED)

PARKING TABULATION			
LEVEL	STANDARD	COMPACT	TOTAL
P-1	39 *	22	61
P-2	45	22	67
TOTAL	84	44	126

* 50%
 (1/2)

0 10 20 30 40 50
 GRAPHIC SCALE

ARCHITECTS

1111
 SPRING STREET
 SILVER SPRING
 MARYLAND
 20910

301 587 • 8642
 301 589 • 7285 (FAX)
 ck.aia@verizon.net

PROJECT NUMBER

0411

PROJECT

4TH & R.I. AVE.
 RESIDENTIAL/RETAIL
 DEVELOPMENT

LOCATION

WASHINGTON, D.C., N.E.

DRAWN BY

CWD

DATE DRAWN

8/25/04

DATE ISSUED

1/10/05

6/30/05

7/10/05

SCALE

1"=20'-0"

STAMP

SHEET TITLE

PARKING GARAGE
 PLAN

SHEET NUMBER

3

ARCHITECTS

1111
SPRING STREET
SILVER SPRING
MARYLAND
20910

301 587 • 8642
301 589 • 7285 (FAX)
ck.aia@verizon.net

PROJECT NUMBER

0411

PROJECT

4TH & R.I. AVE.
RESIDENTIAL/RETAIL
DEVELOPMENT

LOCATION

WASHINGTON, DC, N.E.

DRAWN BY

3/11/04

DATE DRAWN

DWD

DATE ISSUED

1/10/05 10/10/05
6/30/05 7/10/05

SCALE


1"=10'-0"


SHEET TITLE

4TH STREET ELEVATION

SHEET NUMBER

4

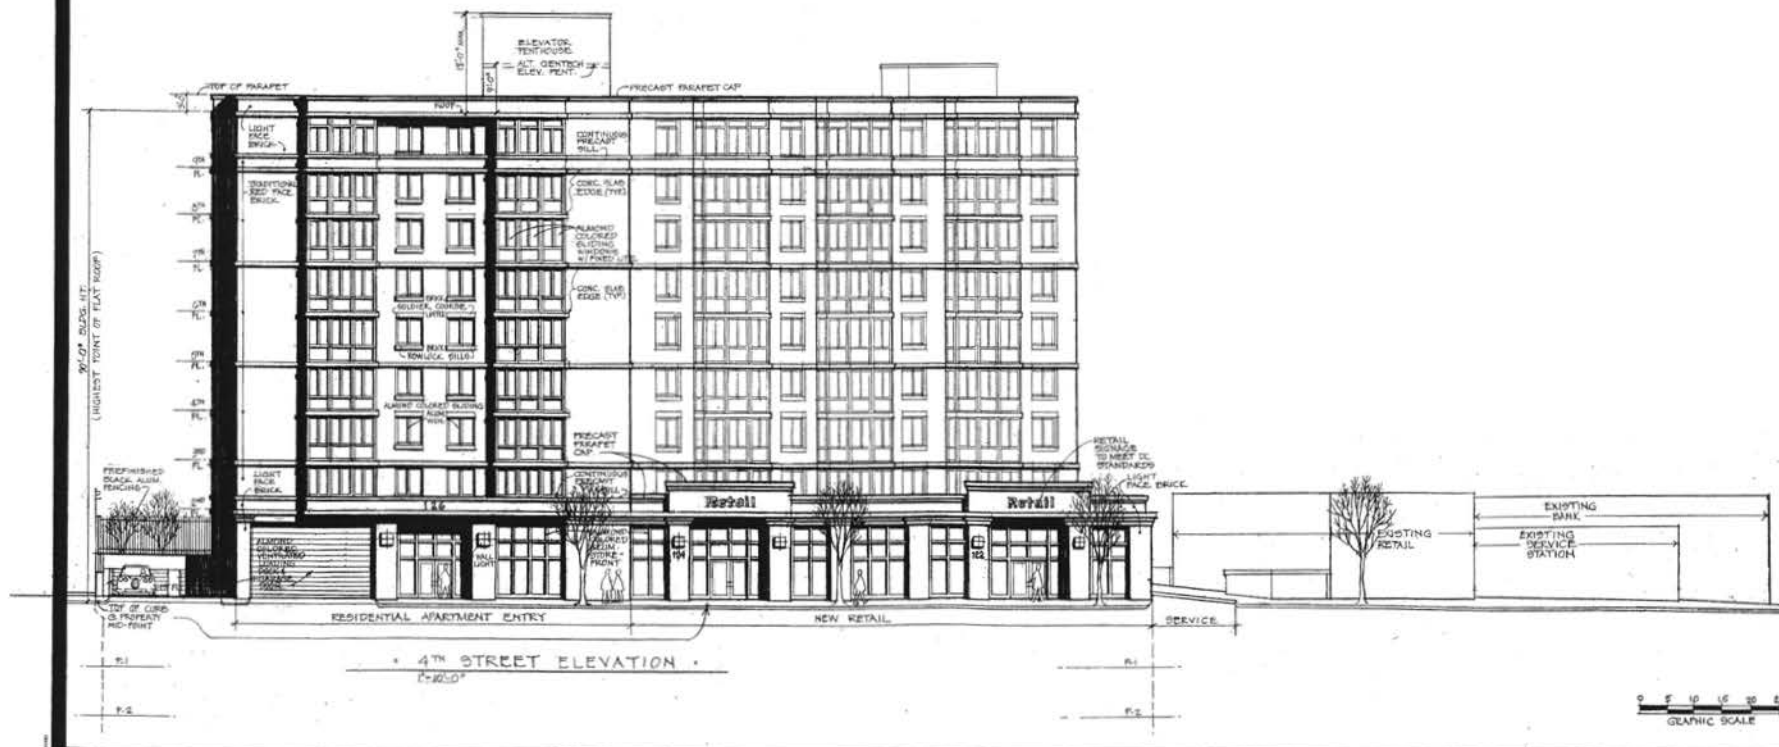

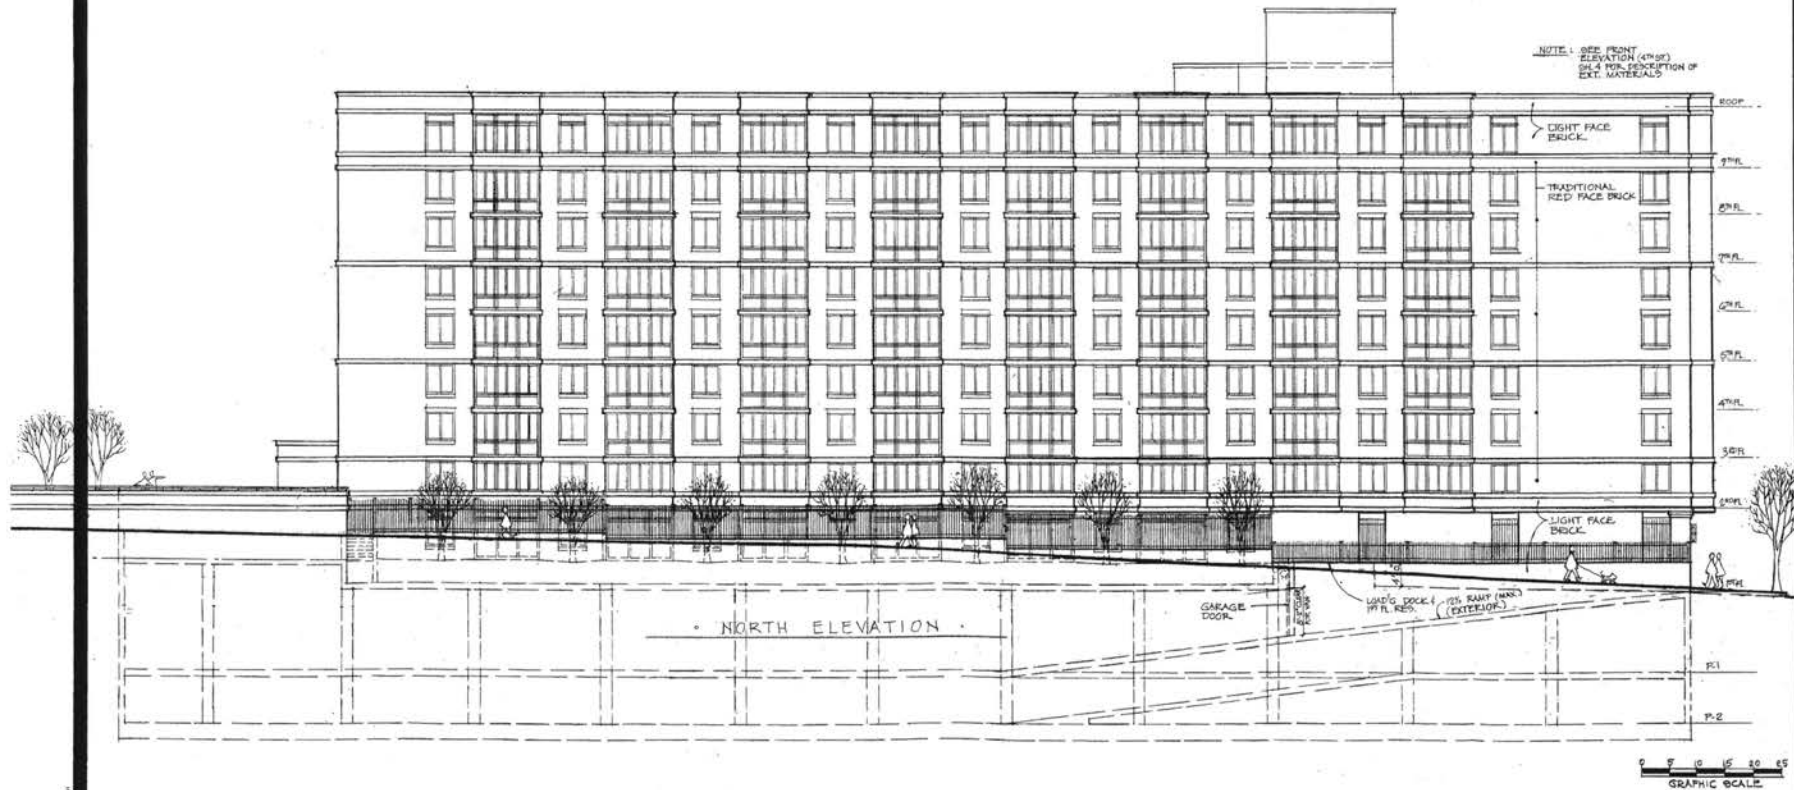

ARCHITECTS

1111
 SPRING STREET
 SILVER SPRING
 MARYLAND
 20910

301 587 • 8642
 301 589 • 7285 (FAX)
 ck.ala@verizon.net

PROJECT NUMBER
 0411

PROJECT
 4TH & E.I. AVE.
 RESIDENTIAL/RETAIL
 DEVELOPMENT

LOCATION
 WASHINGTON, D.C., N.E.

DRAWN BY
 DWD

DATE DRAWN
 6/2/05

DATE ISSUED
 6/30/05

SCALE
 1"=10'-0"

STAMP
 4TH ST.

SHEET TITLE
 NORTH ELEVATION

SHEET NUMBER
 5



ARCHITECTS

1111
SPRING STREET
SILVER SPRING
MARYLAND
20910

301 567 • 8642
301 589 • 7285 (FAX)
ck.ala@verizon.net

PROJECT NUMBER
0411

PROJECT
4TH & R.T. AVE.
RESIDENTIAL/RETAIL
DEVELOPMENT

LOCATION
WASHINGTON, D.C., N.E.

DRAWN BY
DWD

DATE DRAWN
6/13/05


DATE ISSUED
7/13/05


SCALE
1"=10'-0"

STAMP

SHEET TITLE
SOUTH
ELEVATION

SHEET NUMBER
6

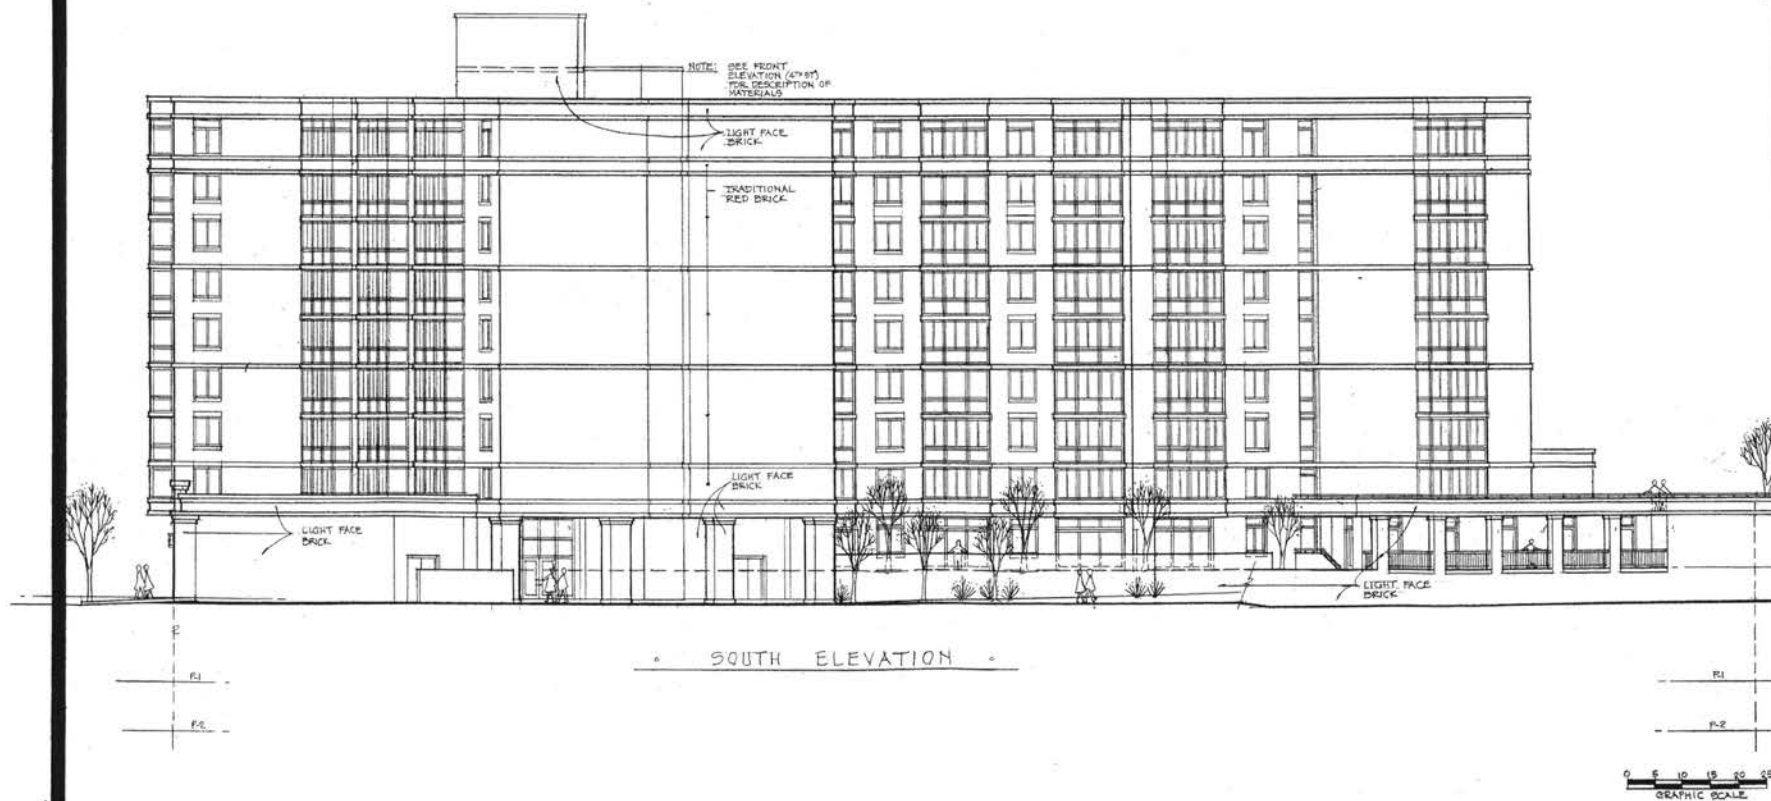

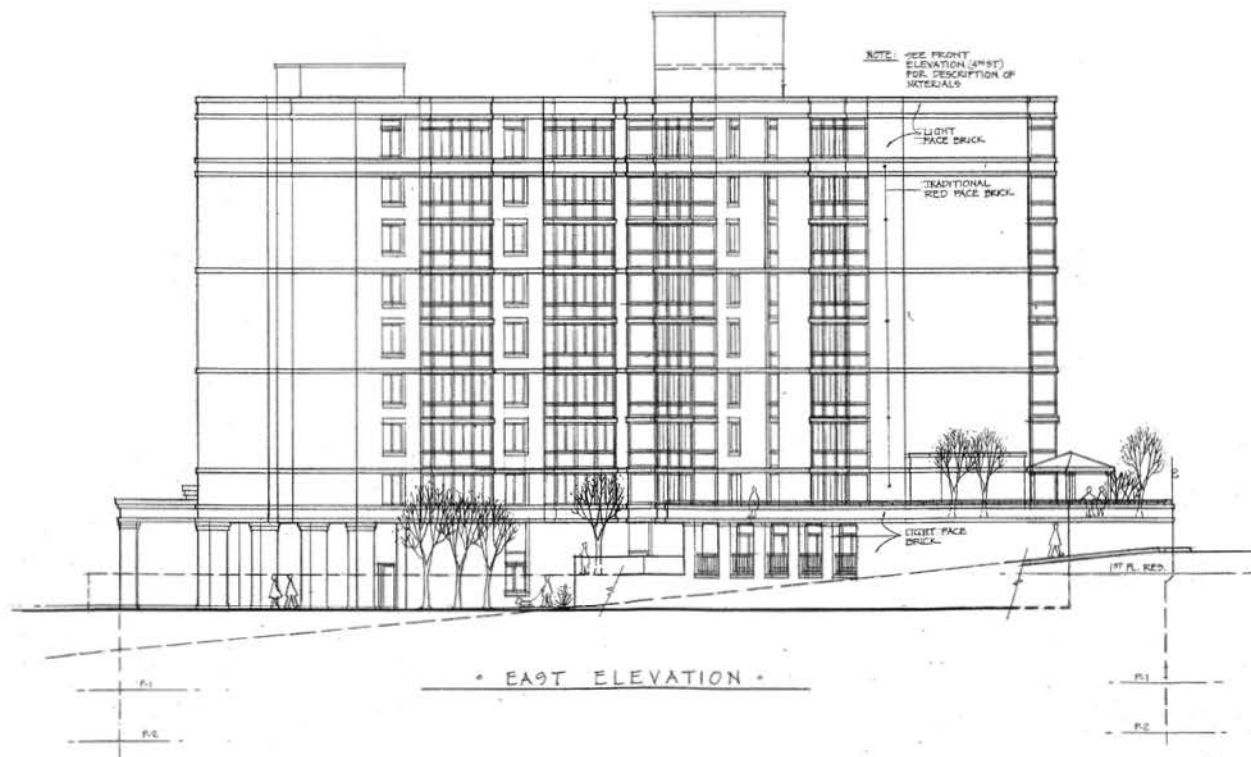

• EAST ELEVATION •

ARCHITECTS

1111
SPRING STREET
SILVER SPRING
MARYLAND
20910

301 587 • 8642
301 589 • 7285 (FAX)
ck.aia@verizon.net

PROJECT NUMBER
0411

PROJECT
4TH & R.I. AVE.
RESIDENTIAL / RETAIL
DEVELOPMENT

LOCATION
WASHINGTON, D.C., NE

DRAWN BY
DWD

DATE DRAWN
6/21/05

DATE ISSUED
6/30/05
7/20/05
7/27/05

SCALE
1" = 10'-0"

STAMP

SHEET TITLE
EAST
ELEVATION
SHEET NUMBER



ARCHITECTS

1111
SPRING STREET
SILVER SPRING
MARYLAND
20910

301 587 • 8642
301 589 • 7285 (FAX)
ck.ala@verizon.net

PROJECT NUMBER

0411

PROJECT

24th & R.I. AVE.
RESIDENTIAL/RETAIL
DEVELOPMENT

LOCATION

WASHINGTON, DC, D.C.

DRAWN BY

DND

DATE DRAWN

6/29/05

DATE ISSUED

7/30/05

7/20/05

7/18/05

SCALE

1"=10'-0"


STAMP


SHEET TITLE

BUILDING
SECTION A-A

SHEET NUMBER

8

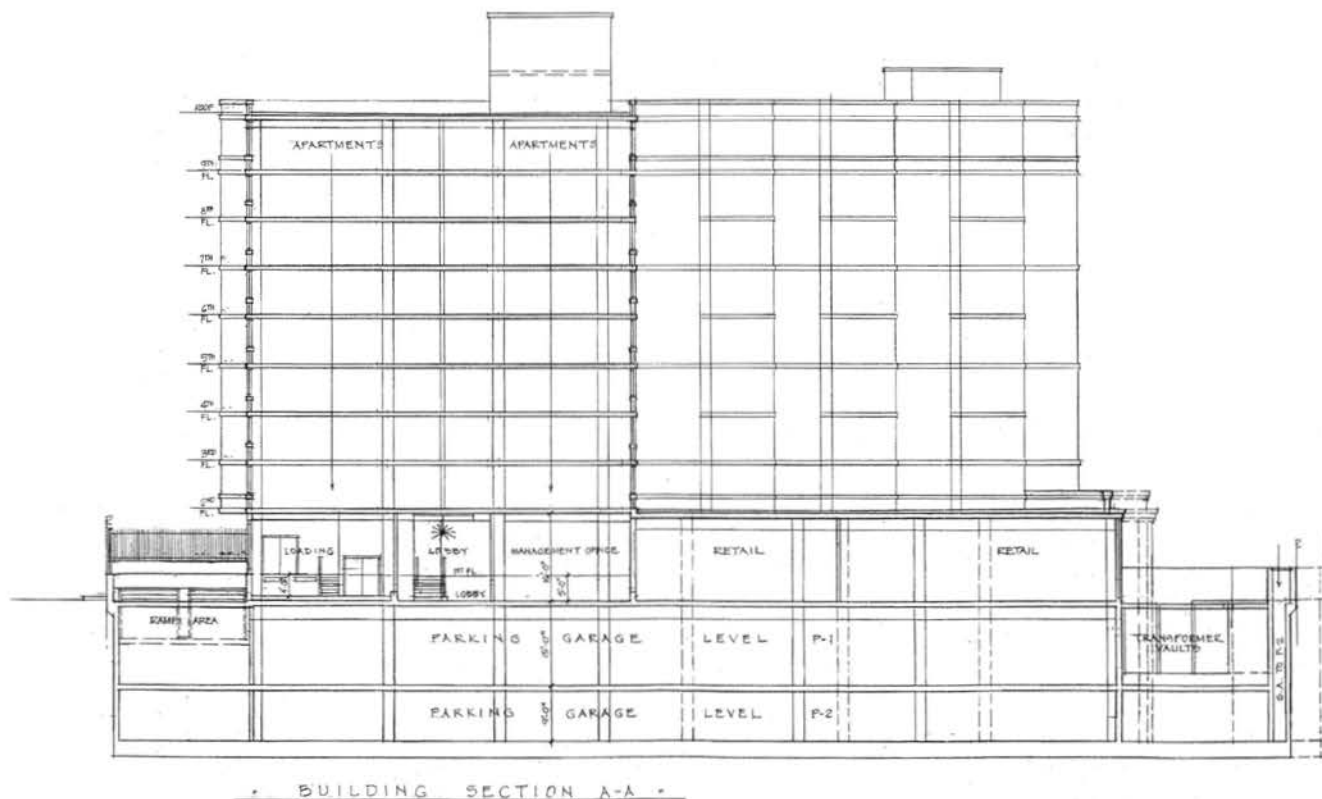

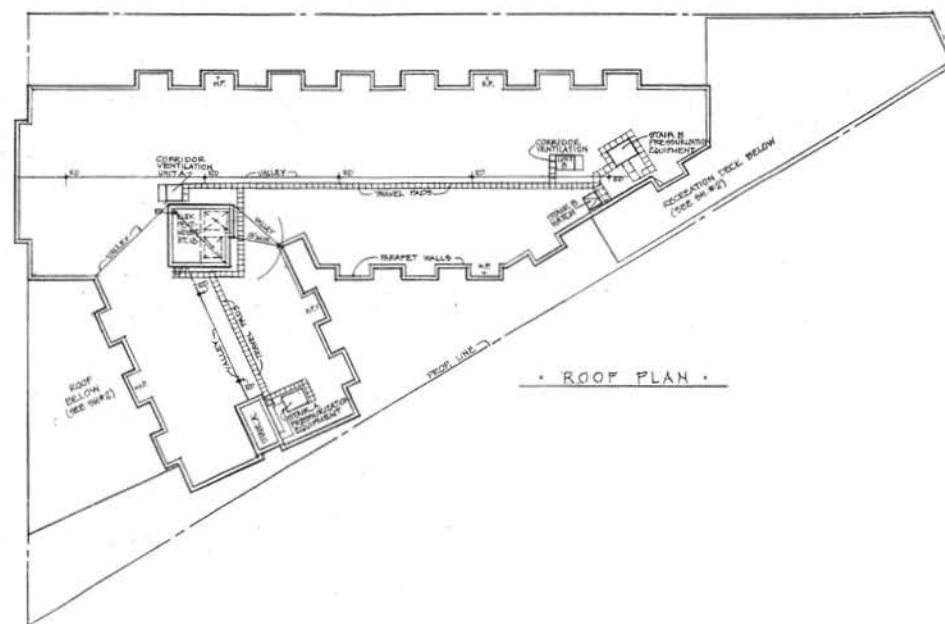

• ROOF PLAN •

