



FLORIDA AVE ELEVATION

REVISIONS

1	DATE	BY	APP'D
2	DATE	BY	APP'D
DATE	10-25-06
PROJECT NO.	06-020
FOURTH	
REVISION	



1 NORTH CAPITOL ELEVATION
A-1.7

REVISIONS	
1	20.08.2006
2	20.08.2006
DATE	10.08.06
DESIGNED BY	10.08.06
DRAWN BY	10.08.06
CHECKED BY	10.08.06

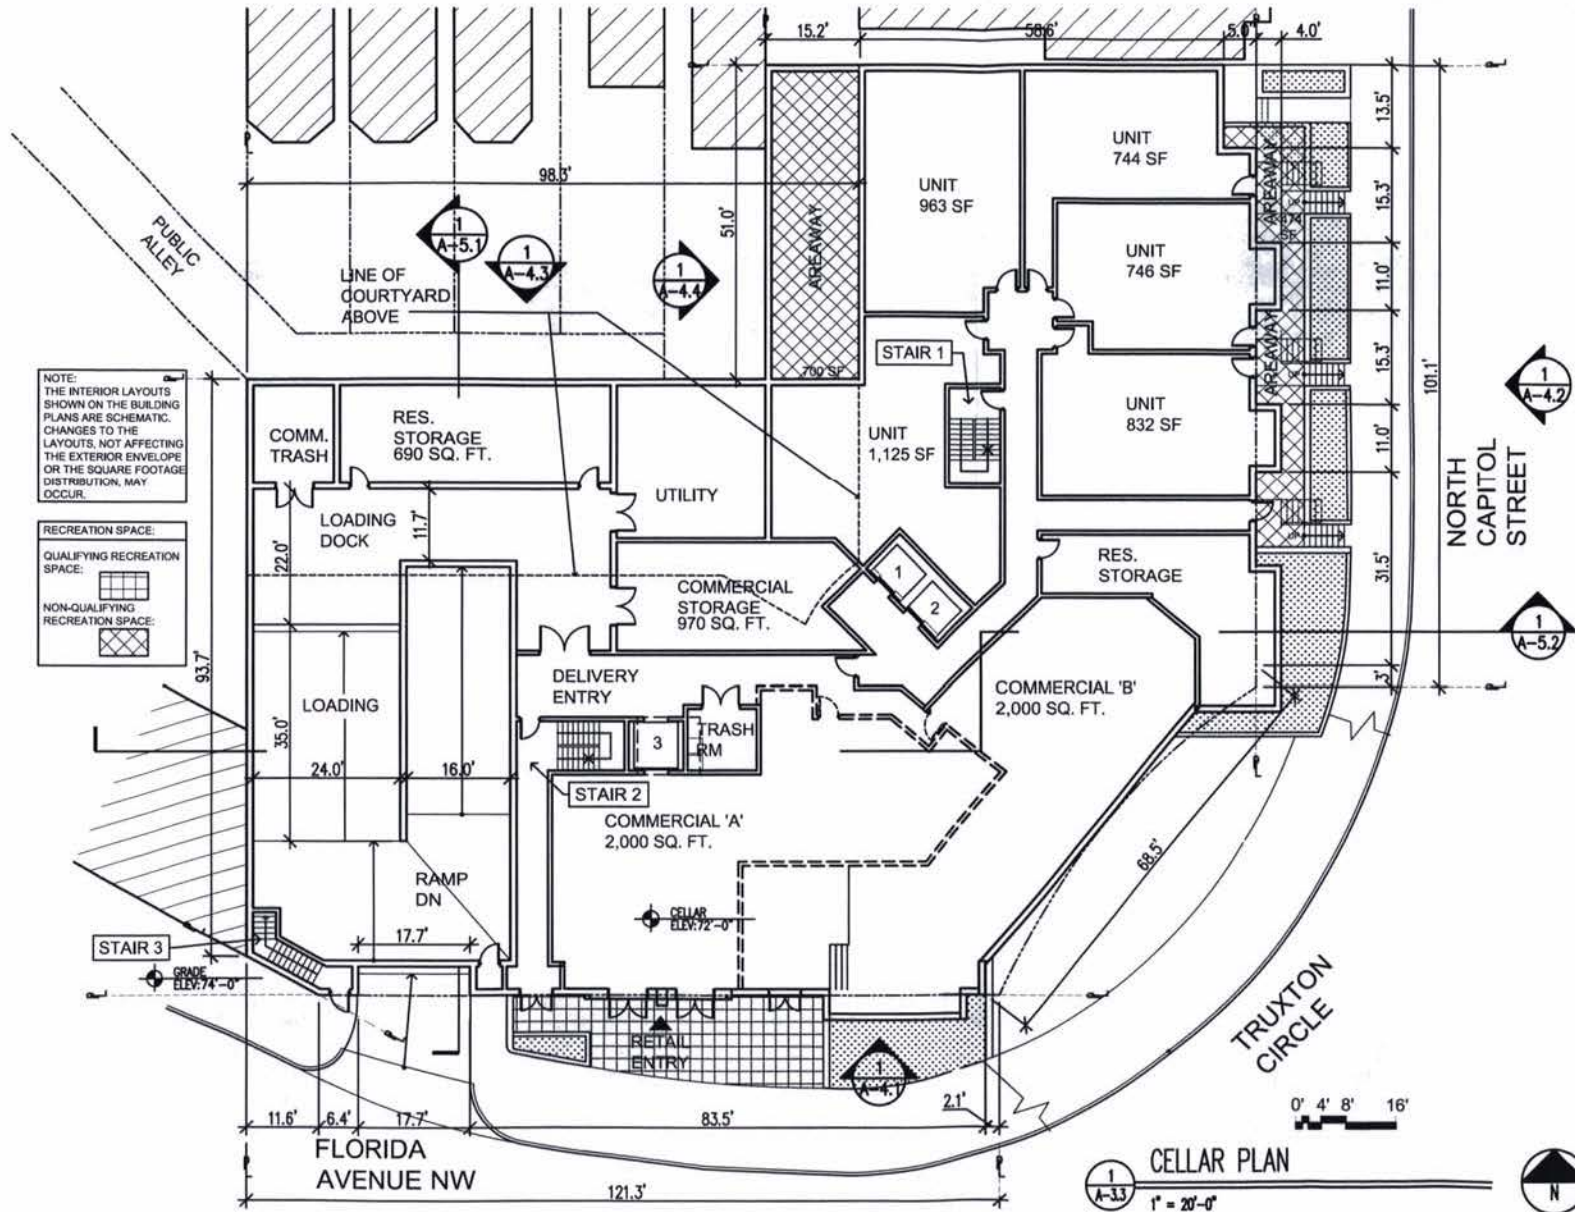

REVISION	DATE	BY	CHKD
1.0	08/11/08	MM	MM
2.0	08/11/08	MM	MM
DATE	BY	CHKD
08/11/08	MM	MM
08/11/08	MM	MM
08/11/08	MM	MM
08/11/08	MM	MM


Bonstra Haresign
ARCHITECTS


FIRST FLOOR PLAN

1710 Connecticut Ave NW, Suite 400
Washington, DC 20004-1172

www.bonstra.com 202 338 8123 F
202 338 8123 F

A-3.4
SCHEME A

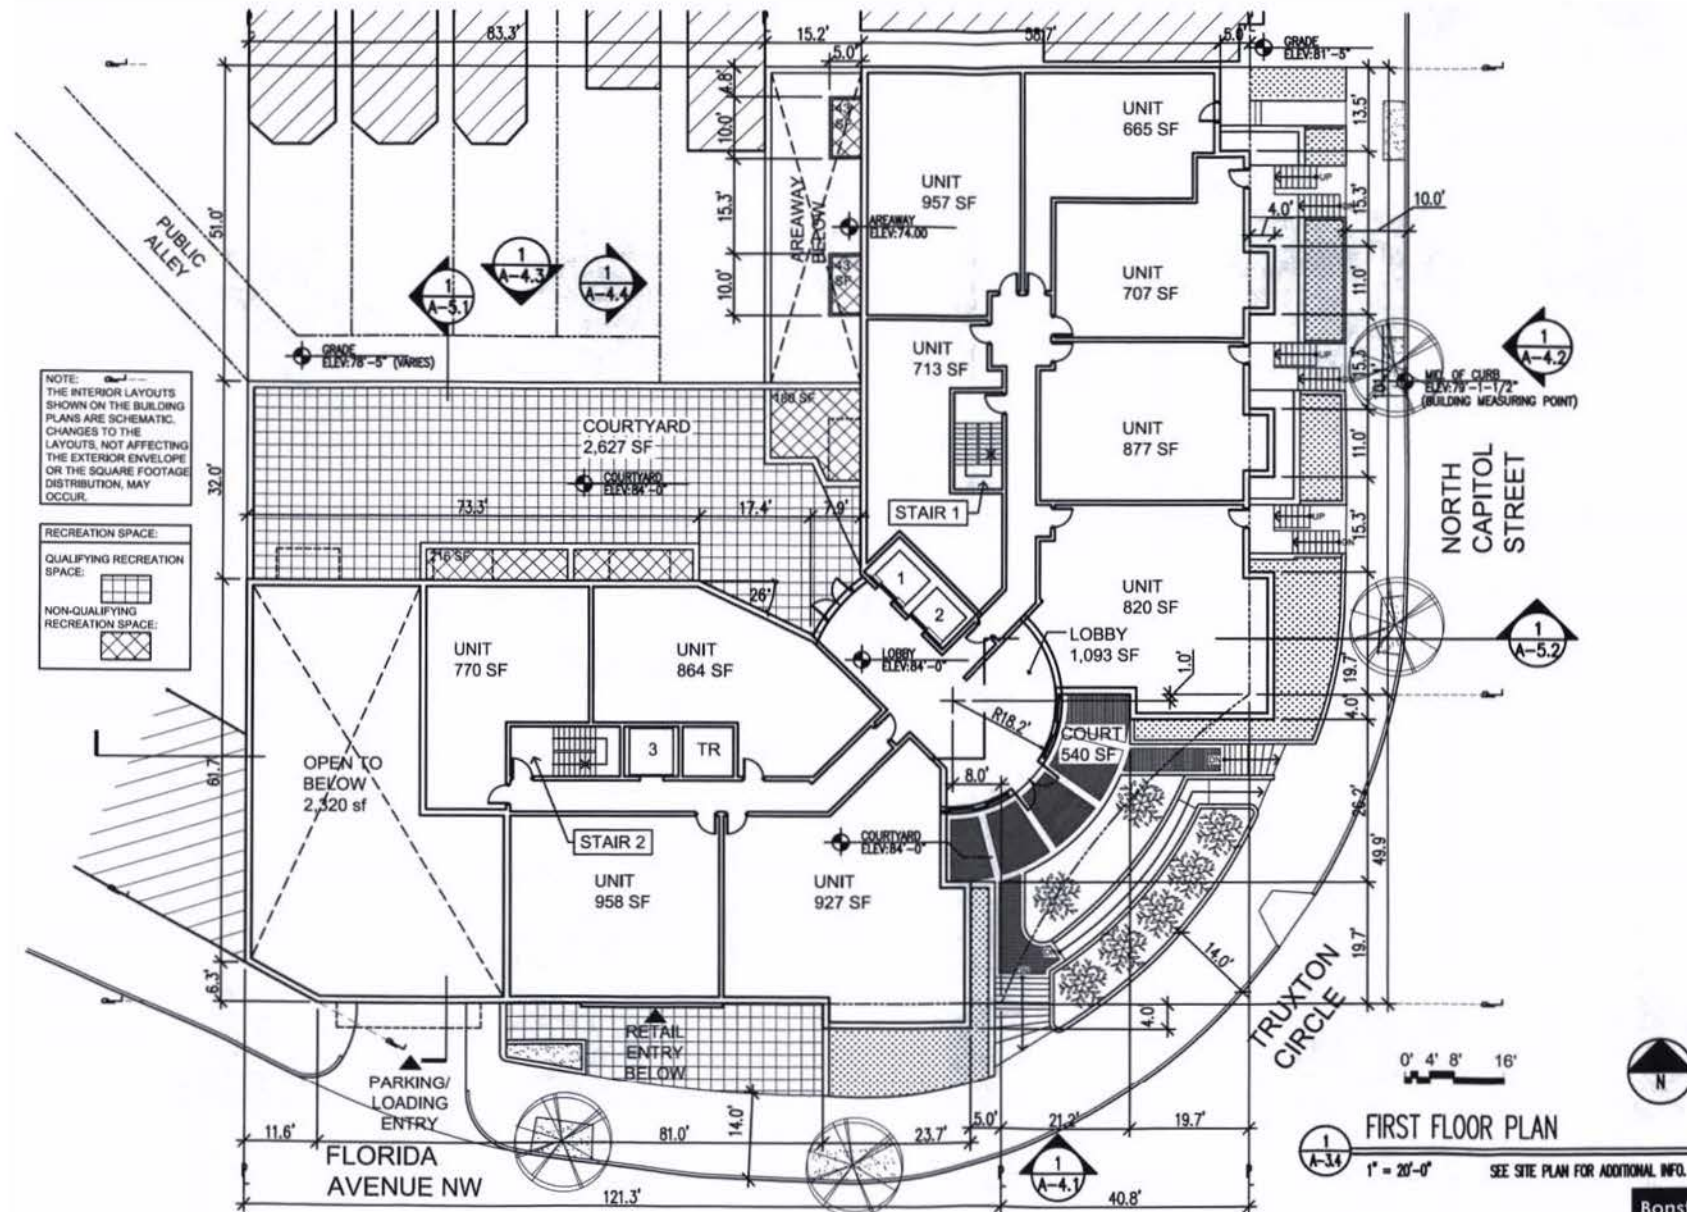

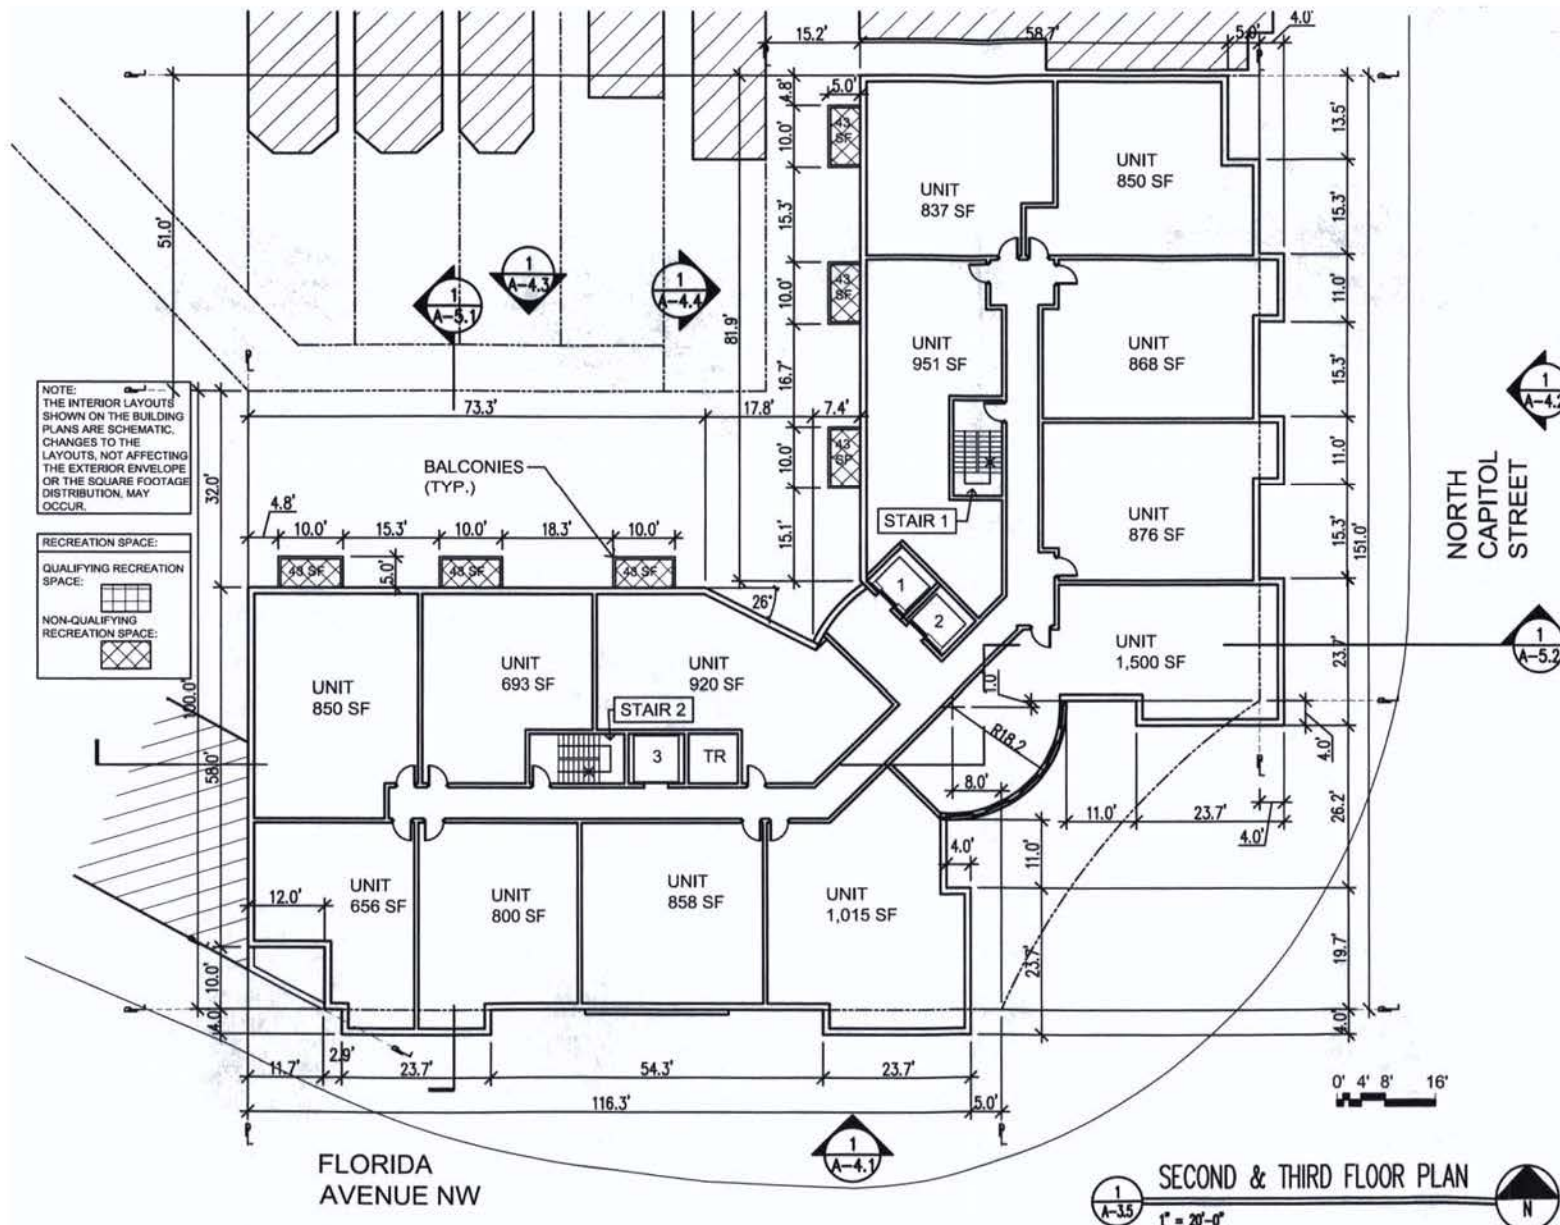

SECOND & THIRD FLOOR PLAN

1 A-3.5

1" = 20'-0"

N

Florida & Q Street, LLC
8001 Commercial Drive
Springdale, VA 22151
P: 703.750.8818 F: 703.750.8817

1600 North Capitol Street NW
Washington, DC 20002

REVISIONS

1	10/1/2011	10/1/2011	10/1/2011
2	10/1/2011	10/1/2011	10/1/2011
Bonstra Harensig
ARCHITECTS

1713 Connecticut Ave NW, Suite 600
Washington, DC 20009-1125
www.bonstra.com P: 202.588.9515 F: 202.588.9512

SECOND & THIRD FLOOR PLAN

A-3.5
SCHEME A

REVISION	DATE
1.00	10/24/11
2.00	11/02/11
3.00	11/02/11
NOTE:
 THE INTERIOR LAYOUTS
 SHOWN ON THE BUILDING
 PLANS ARE SCHEMATIC.
 CHANGES TO THE
 LAYOUTS, NOT AFFECTING
 THE EXTERIOR ENVELOPE
 OR THE SQUARE FOOTAGE
 DISTRIBUTION, MAY
 OCCUR.

RECREATION SPACE:
 QUALIFYING RECREATION
 SPACE:
 NON-QUALIFYING
 RECREATION SPACE:

FLORIDA
 AVENUE NW

NORTH
 CAPITOL
 STREET

FOURTH FLOOR PLAN

Bonstra Haresign
 ARCHITECTS


FOURTH FLOOR PLAN

1718 Connecticut Ave NW, Suite 402
 Washington, DC 20009-1125

www.bonstra.com 202 588 9173 F
 202 588 9132 F

A-3.6
 SCHEME A



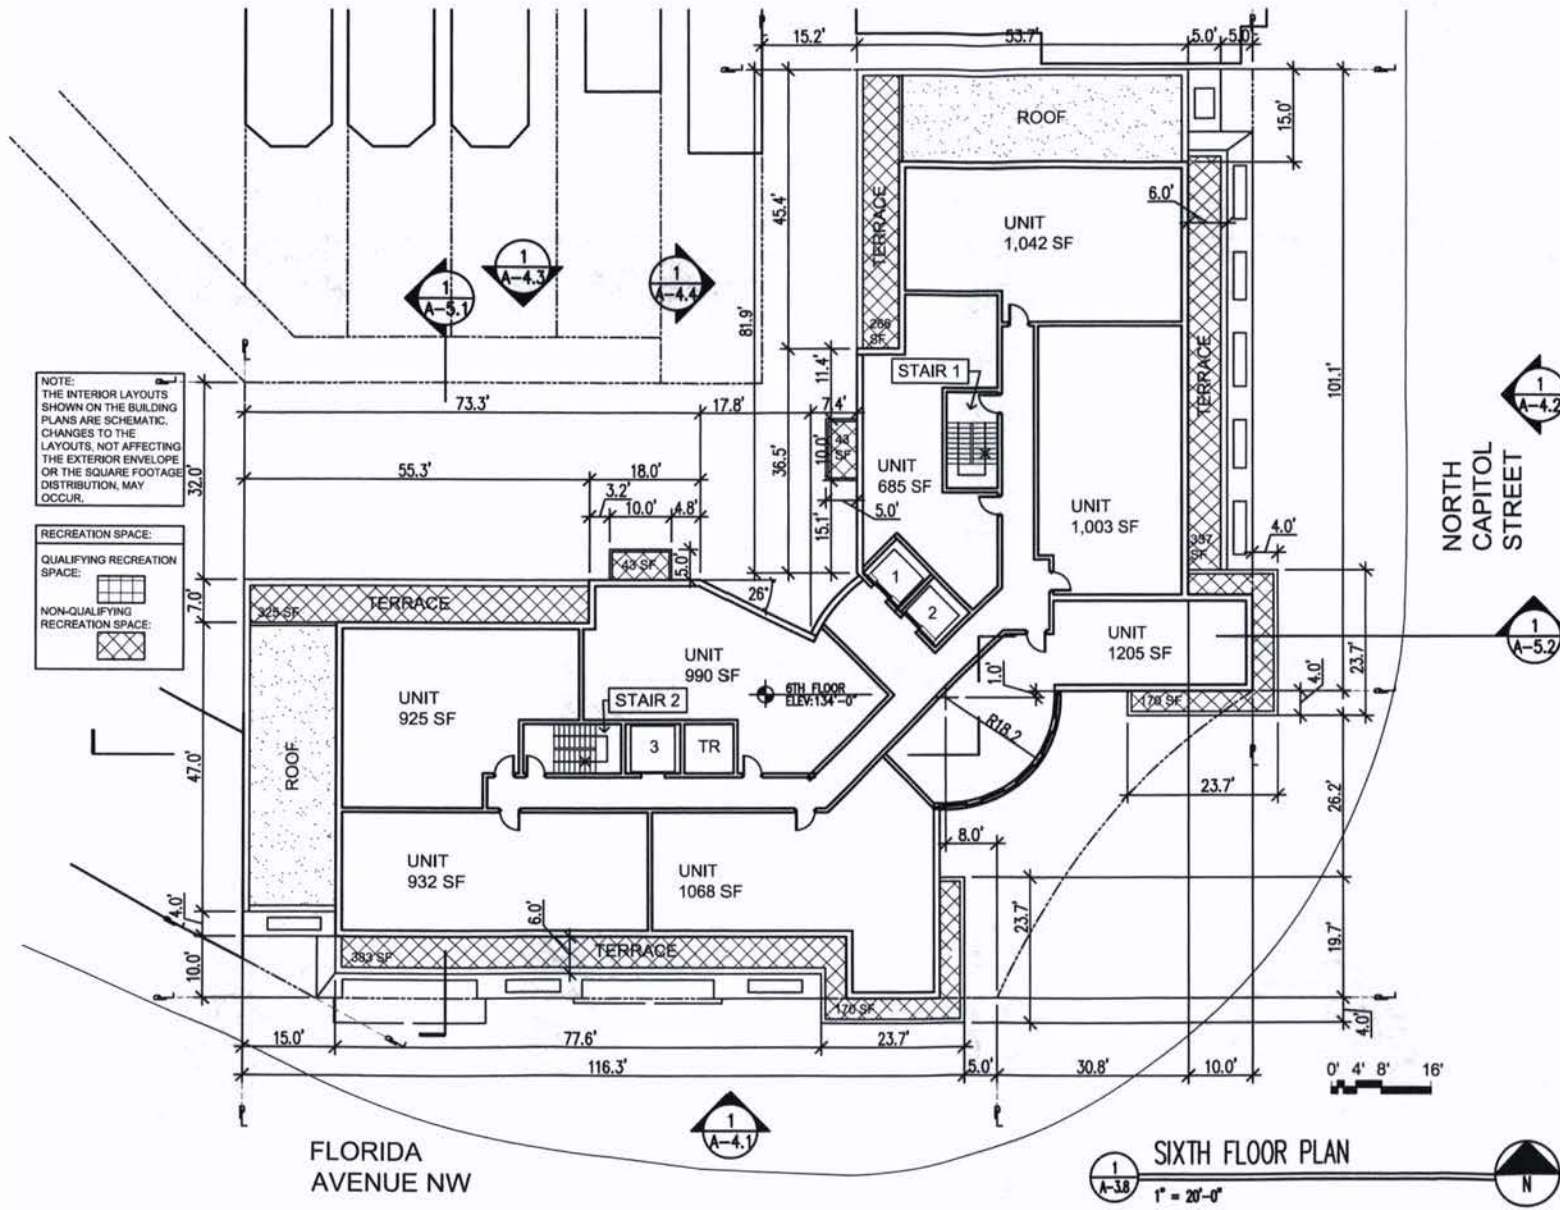

REVISION	DATE	BY	CHKD
1.0	10/1/2008	ARCH	ARCH
2.0	10/1/2008	ARCH	ARCH
Bonstra Harensig
ARCHITECTS

1710 Connecticut Ave NW, Suite 400
Washington, DC 20004-1131

www.bonstra.com 202 388-5012 F
202 388-8122 P

PENTHOUSE MAIN ROOF
PLAN
A-3.9
SCHEME A

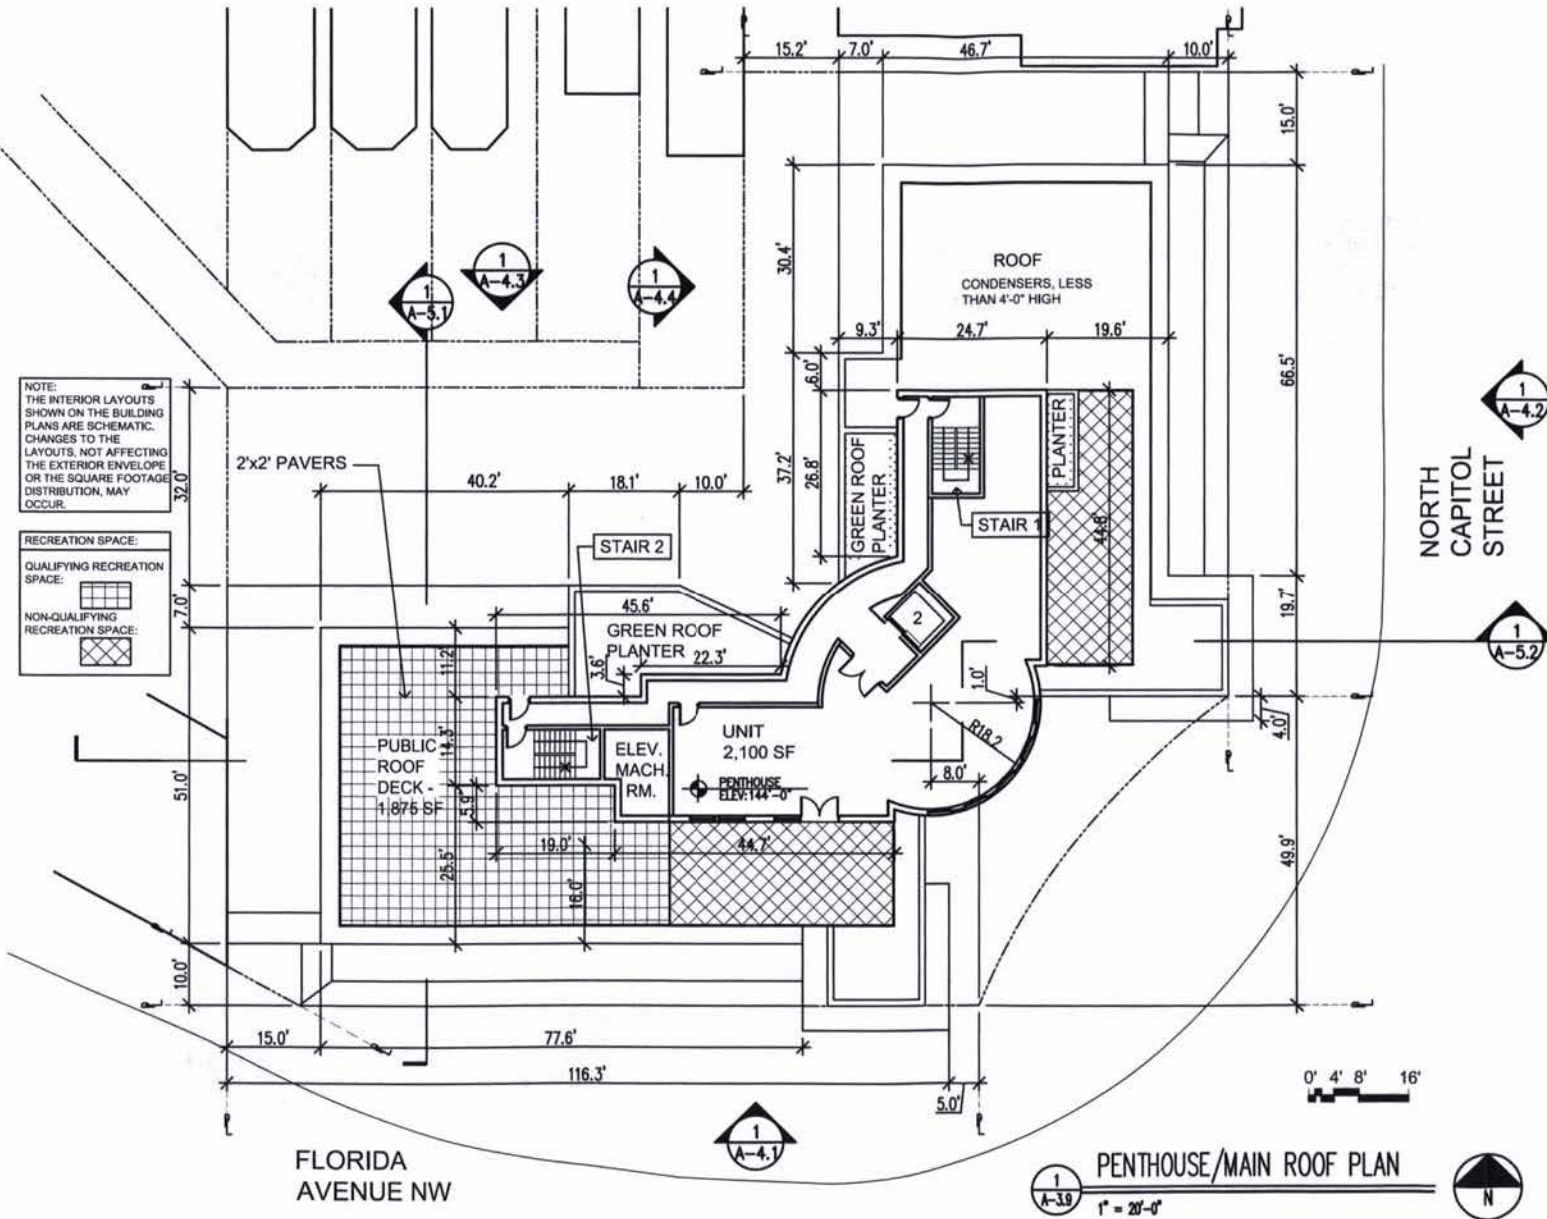

REVISIONS	
1	2/18/2008
2	3/10/2008
3	3/10/2008
DATE	3/10/2008
DESIGNED BY	CSH
CHECKED BY	CSH
APPROVED BY	CSH
REVIEWED BY	CSH

Bonstra Haresign
ARCHITECTS

ROOF PLAN


1710 Connecticut Ave NW, Suite 400
Washington, DC 20005-1125


www.bonstra.com

202 588-5323 F

202 588-8122 F

A-3.10
SCHEME A

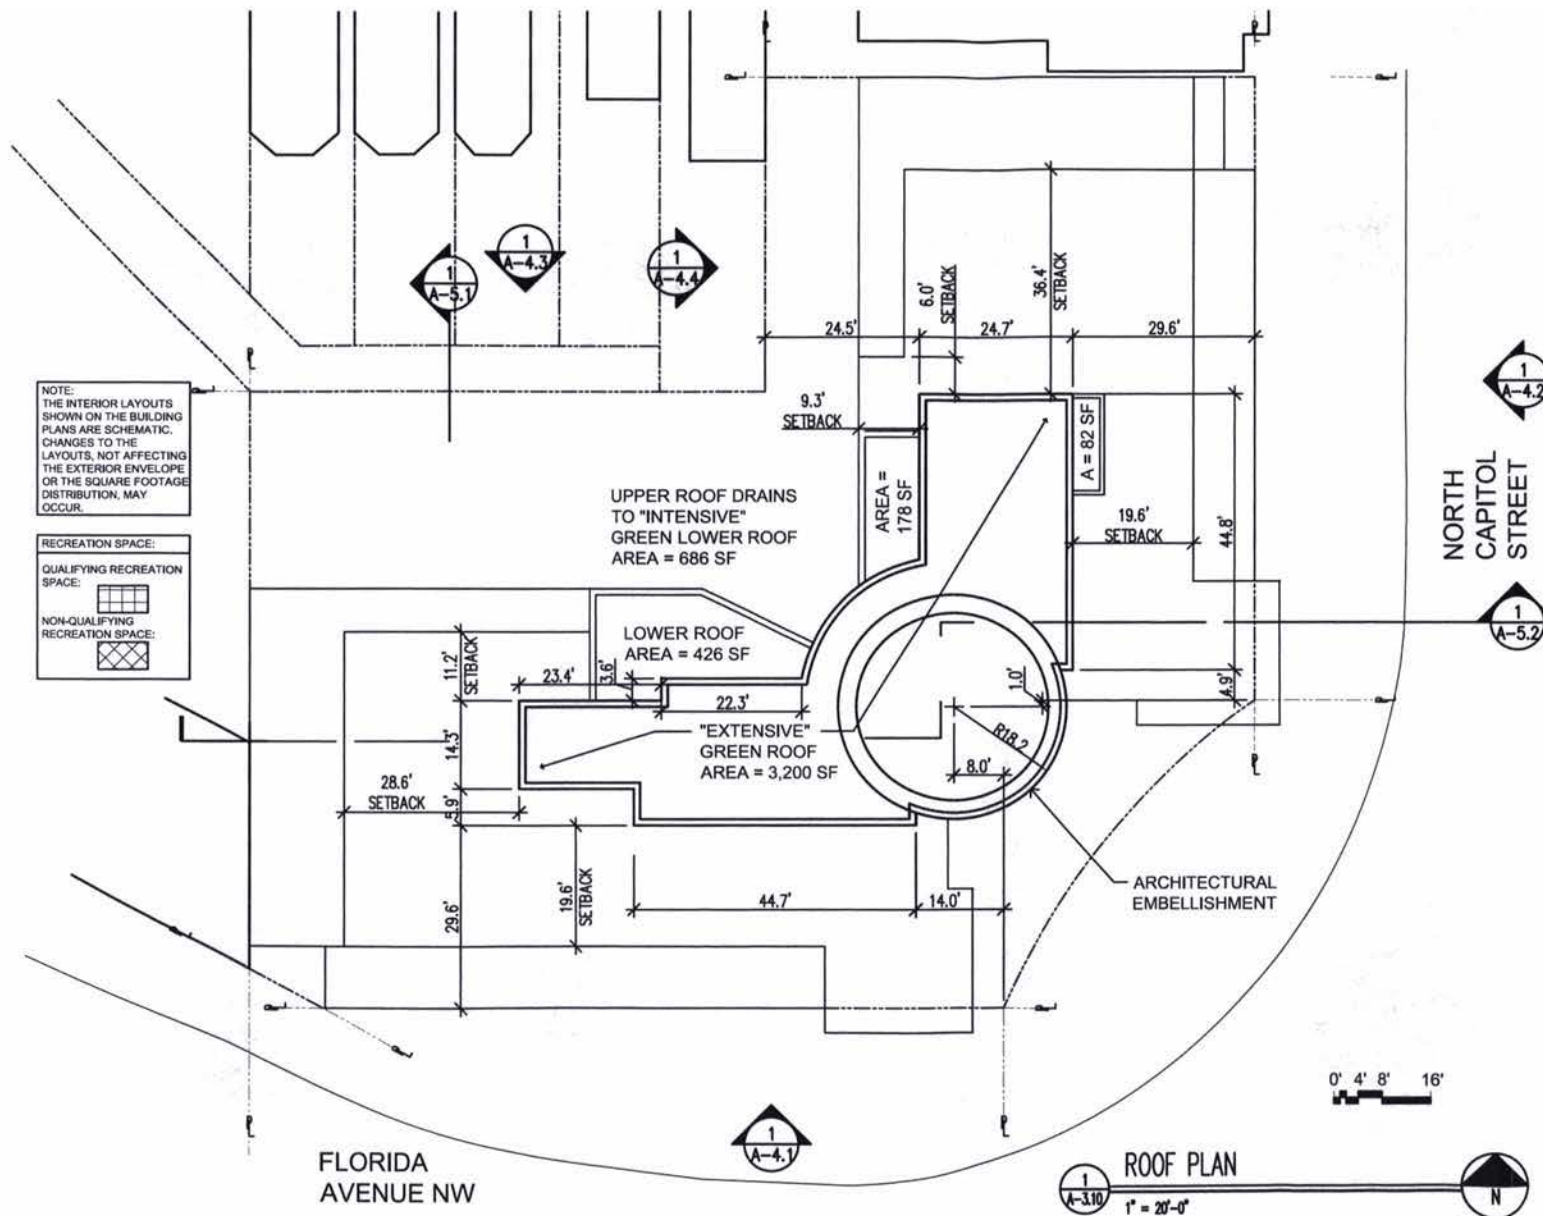

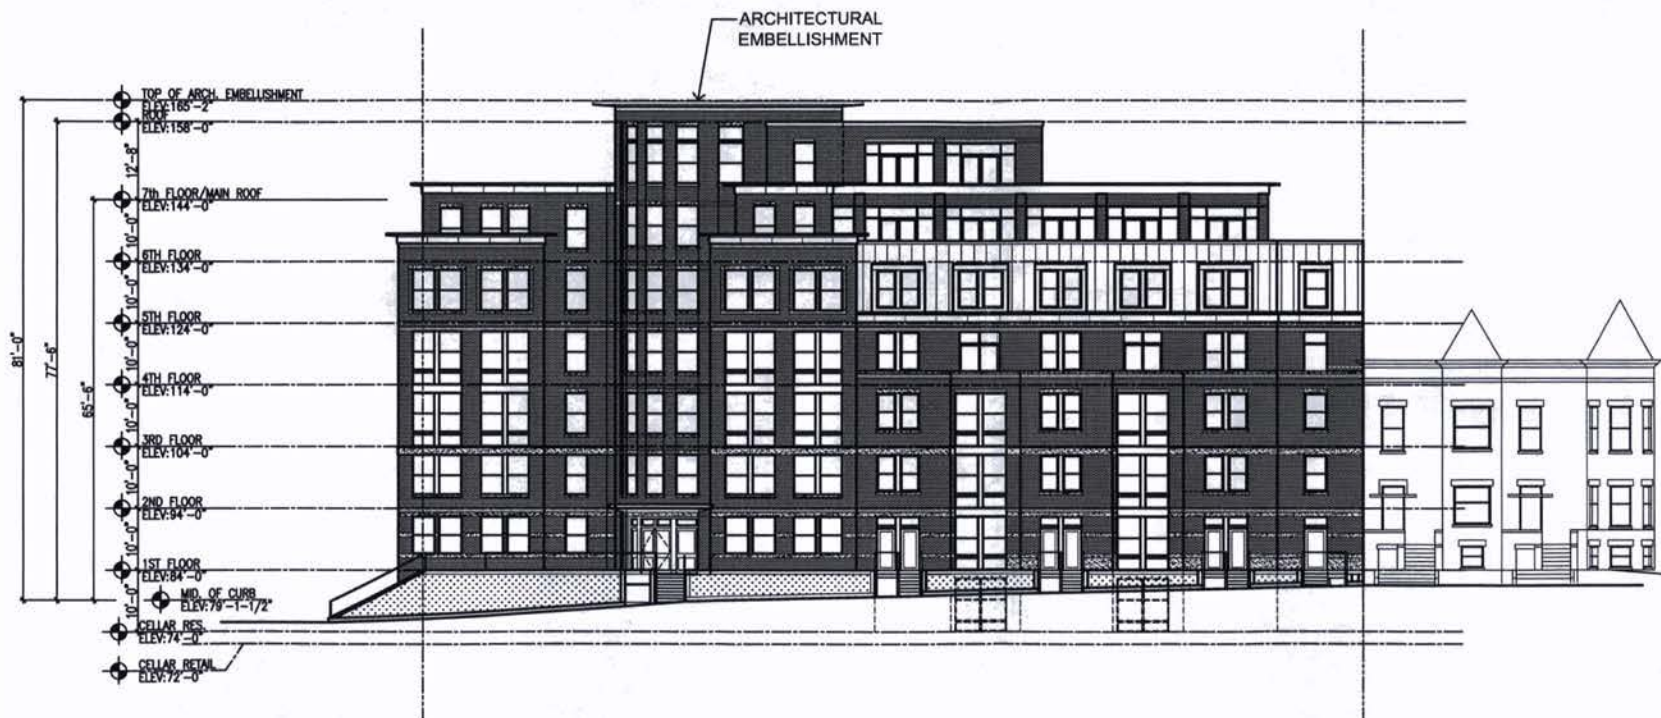

1
A-4.2
NORTH CAPITOL ST. ELEVATION
1" = 20'-0"

REVISION	DATE
1.0	10/1/2008
2.0	10/1/2008
DATE	10/1/2008
REVISION	10/1/2008
DESIGN	10/1/2008
REVISION	10/1/2008