



PERSPECTIVE VIEW - SCHEME B

REVISION	
1	DATE: 10/10/06
2	DATE: 10/10/06
DATE	10-10-06
PROJECT	1600 NW
DRAWN BY	200-20
CHECKED BY	200-20



1
A-1.6 FLORIDA AVE ELEVATION

REVISIONS	
1	10/15/2006
2	10/15/2006
DATE	10/15/06
PROJECT NO.	2006-010
DRAWN BY	AM
CHECKED BY	MB



1 NORTH CAPITOL ELEVATION
A-1.7

REVISIONS

1	2006.10.01	1.0	2006.10.01
2	2006.10.01	1.1	2006.10.01
3	2006.10.01	1.2	2006.10.01
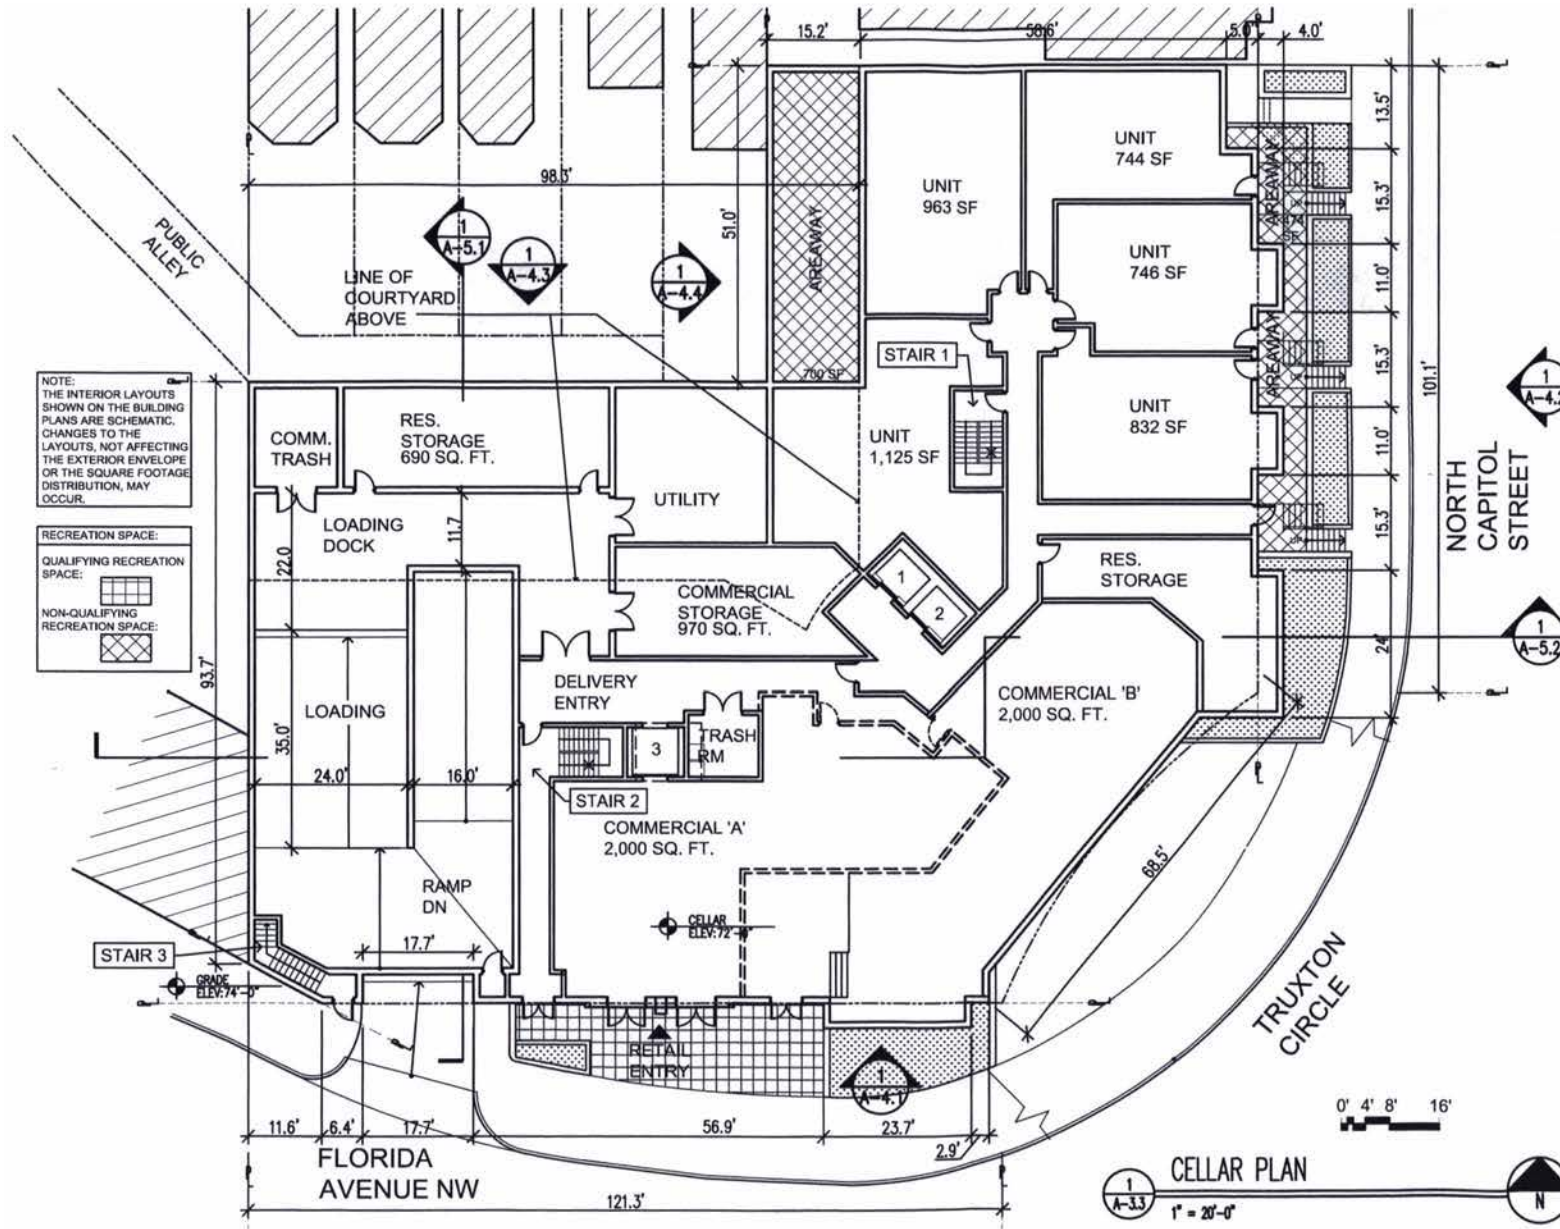

NOTE:
THE INTERIOR LAYOUTS
SHOWN ON THE BUILDING
PLANS ARE SCHEMATIC.
CHANGES TO THE
LAYOUTS, NOT AFFECTING
THE EXTERIOR ENVELOPE
OR THE SQUARE FOOTAGE
DISTRIBUTION, MAY
OCCUR.

RECREATION SPACE:
QUALIFYING RECREATION
SPACE:
NON-QUALIFYING
RECREATION SPACE:

Florida & Q Street, LLC
1802 Commercial Ave
Springfield, VA 22151
P: 703.750.8819 F: 703.750.8817


1600 North Capitol Street NW
Washington, DC 20002

REVISION	DATE	BY	CHKD
1. SUBMITTAL NO. 1	10/26/06		
2. SUBMITTAL NO. 2	11/06/06		
3. SUBMITTAL NO. 3	11/06/06		
4. SUBMITTAL NO. 4	11/06/06		
5. SUBMITTAL NO. 5	11/06/06		
6. SUBMITTAL NO. 6	11/06/06		
7. SUBMITTAL NO. 7	11/06/06		
8. SUBMITTAL NO. 8	11/06/06		
9. SUBMITTAL NO. 9	11/06/06		
10. SUBMITTAL NO. 10	11/06/06		
11. SUBMITTAL NO. 11	11/06/06		
12. SUBMITTAL NO. 12	11/06/06		
13. SUBMITTAL NO. 13	11/06/06		
14. SUBMITTAL NO. 14	11/06/06		
15. SUBMITTAL NO. 15	11/06/06		
16. SUBMITTAL NO. 16	11/06/06		
17. SUBMITTAL NO. 17	11/06/06		
18. SUBMITTAL NO. 18	11/06/06		
19. SUBMITTAL NO. 19	11/06/06		
20. SUBMITTAL NO. 20	11/06/06		

Bonstra | Harensign
ARCHITECTS

1710 Commercial Ave NW, Suite 600
Washington, DC 20004-1125
www.bonstra.com 202 588 9373 F
202 588 9122 F

CELLAR PLAN
A-3.3
SCHEME B

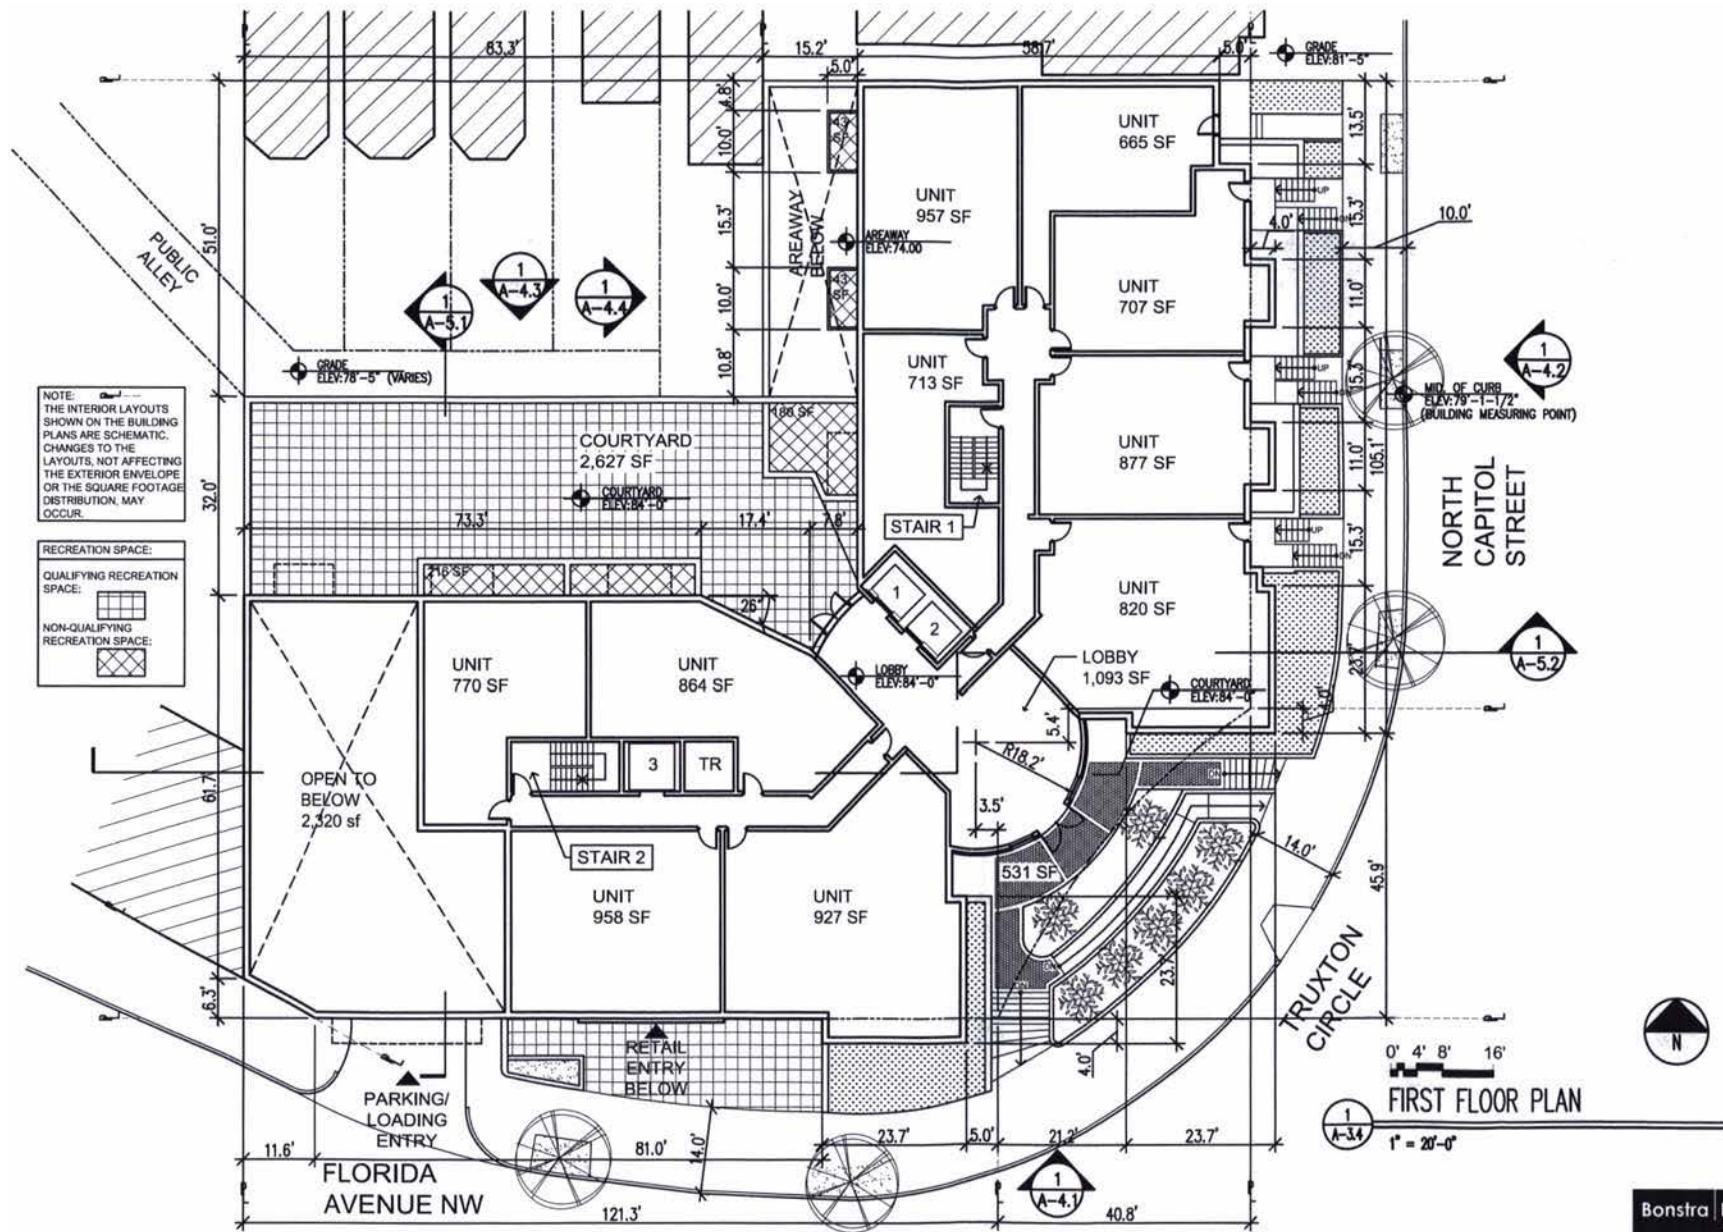

REVISION	DATE	BY	CHKD
1.0	10/15/10	MM	MM
2.0	10/15/10	MM	MM
DATE	10/15/10
APP'D BY	MM
DATE	10/15/10
APP'D BY	MM

Bonstra Harsign
 ARCHITECTS

FOURTH FLOOR PLAN

A-3.6
 SCHEME B

1710 Connecticut Ave NW, Suite 400
 Washington, DC 20009-1125
 www.bonstra.com 202 688 9272 F
 202 688 9122 F

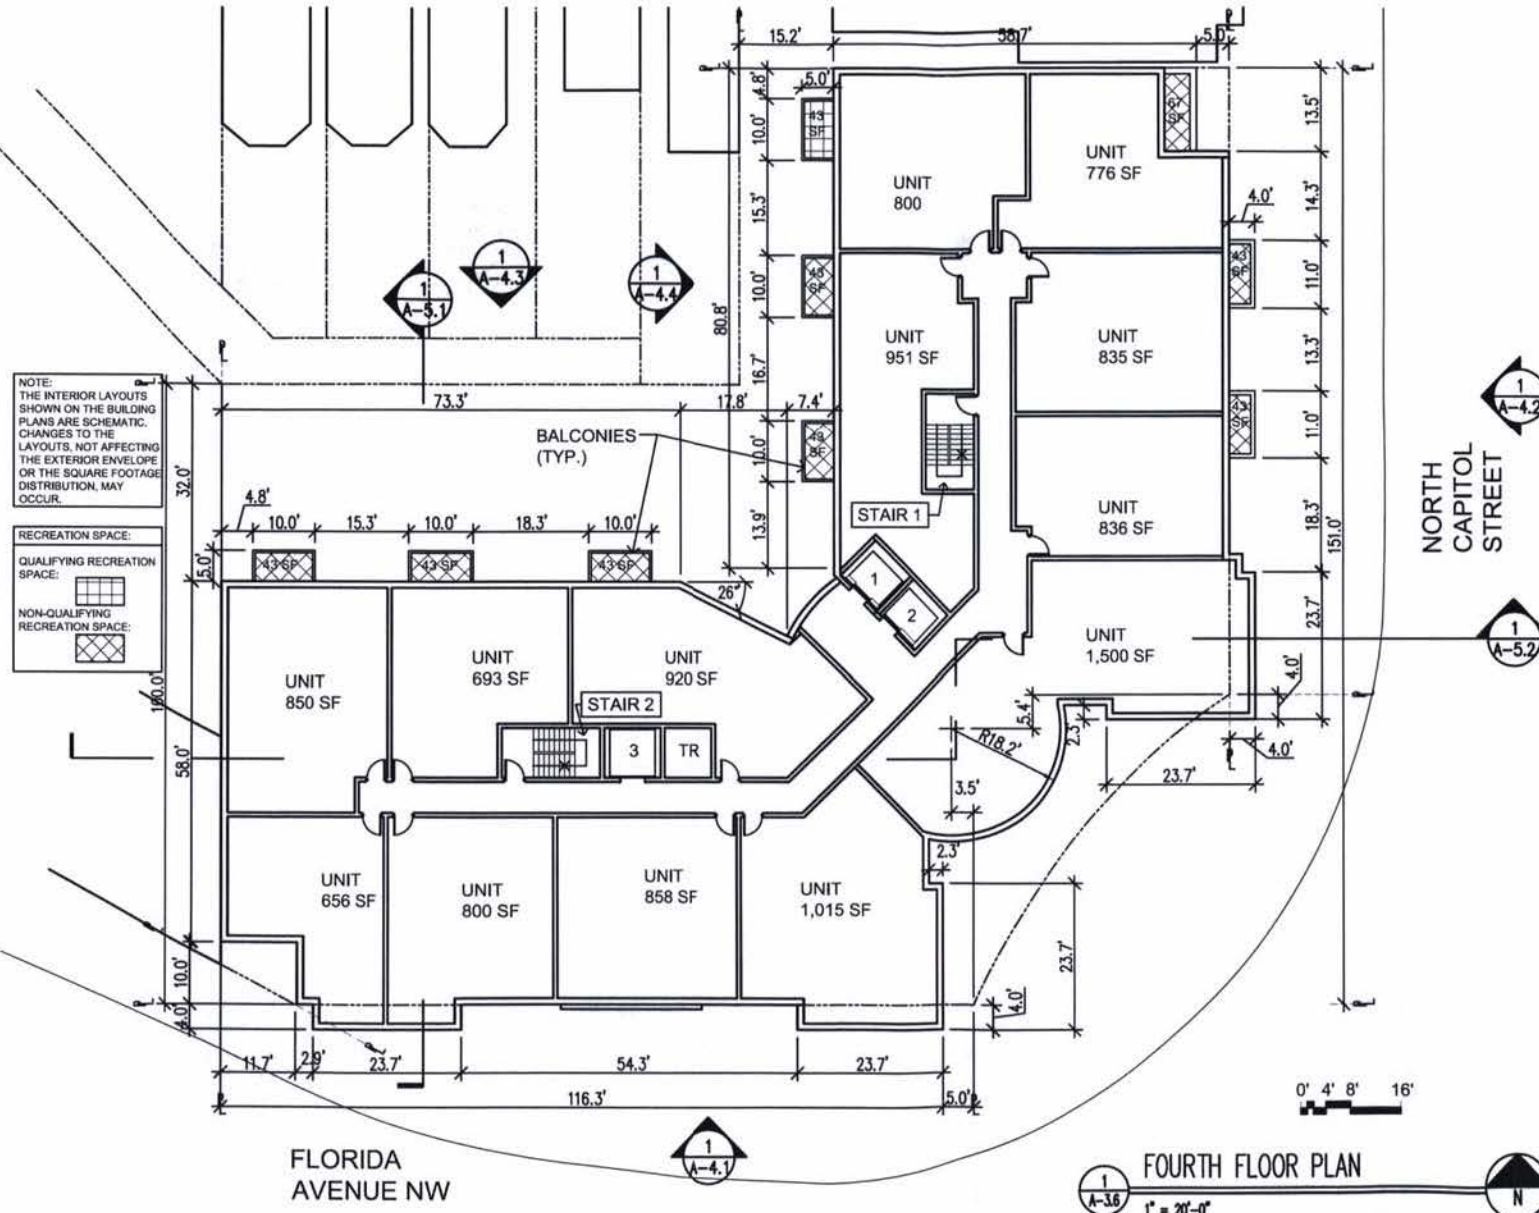


REVISION	DATE	BY	CHKD
1.00	01/24/07	...	...
1.01	02/01/07	...	...
1.02	02/01/07	...	...
DATE	01/24/07
DESIGNED BY	...
CHECKED BY	...
DATE	02/01/07
DESIGNED BY	...
CHECKED BY	...

NOTE:
THE INTERIOR LAYOUTS
SHOWN ON THE BUILDING
PLANS ARE SCHEMATIC.
CHANGES TO THE
LAYOUTS, NOT AFFECTING
THE EXTERIOR ENVELOPE
OR THE SQUARE FOOTAGE
DISTRIBUTION, MAY
OCCUR.

RECREATION SPACE:
QUALIFYING RECREATION
SPACE:
NON-QUALIFYING
RECREATION SPACE:

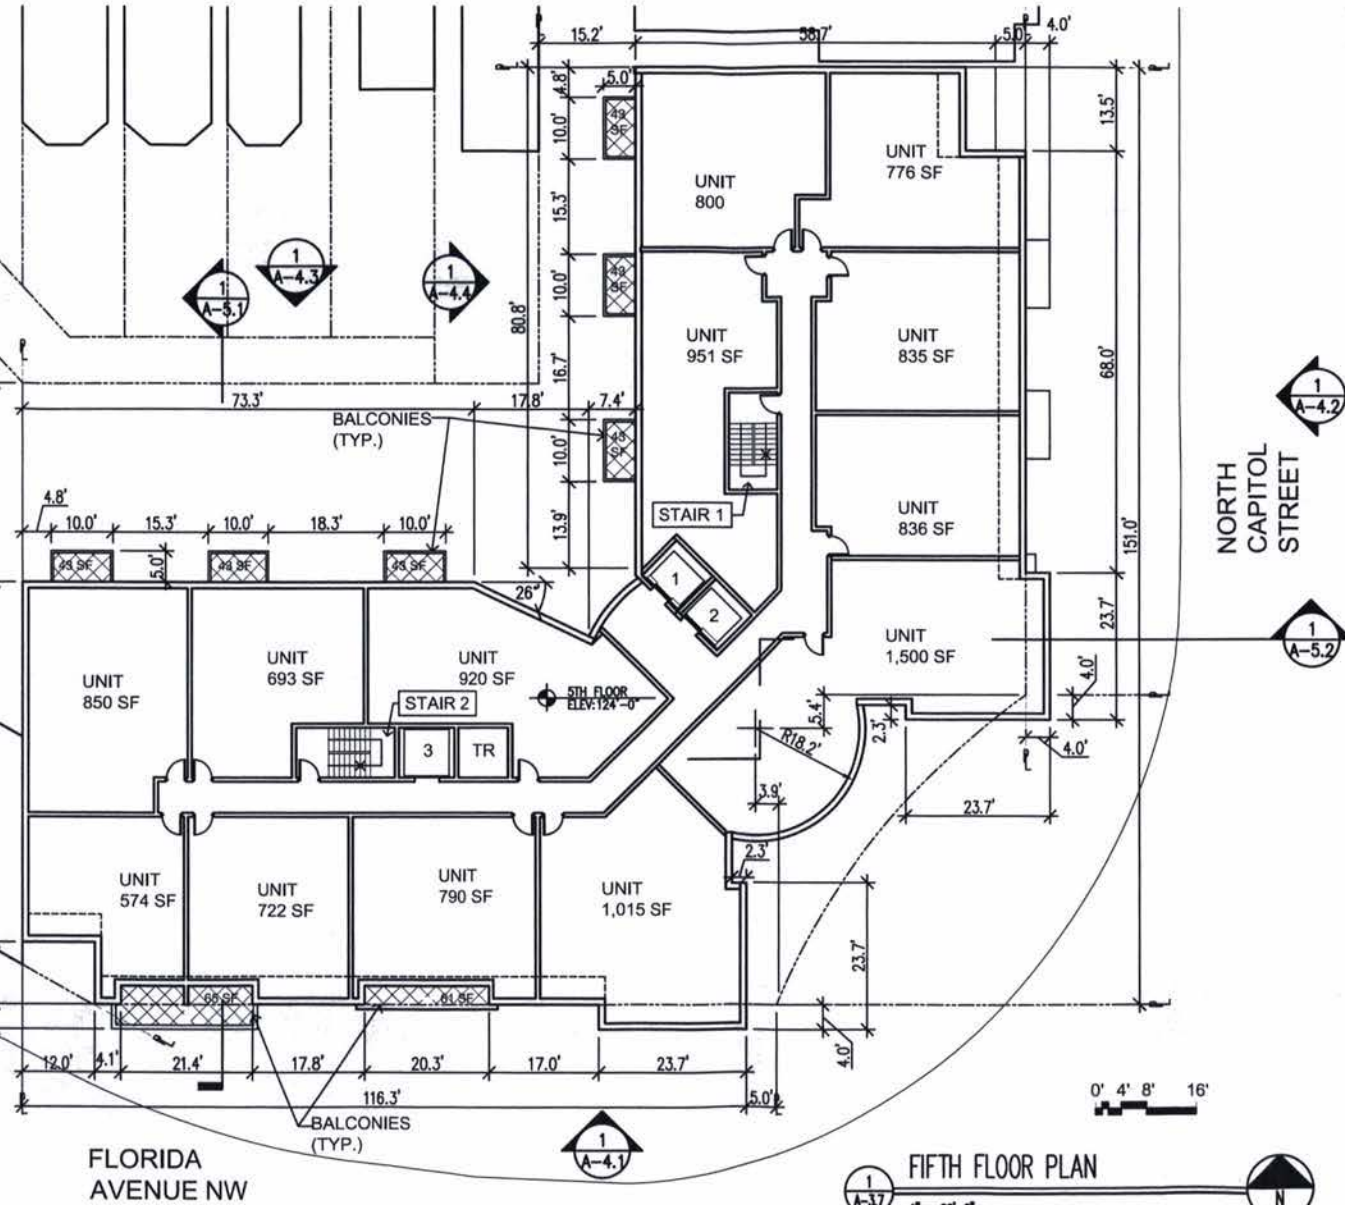

FLORIDA
AVENUE NW

FIFTH FLOOR PLAN
1" = 20'-0"

Bonstra Haresign
ARCHITECTS

FIFTH FLOOR PLAN

1710 Connecticut Ave NW, Suite 400
Washington, DC 20009-1125
www.bonstra.com 202 598 9173 F
202 598 9122 F

A-3.7
SCHEME B

NOTE:
THE INTERIOR LAYOUTS
SHOWN ON THE BUILDING
PLANS ARE SCHEMATIC,
CHANGES TO THE
LAYOUTS, NOT AFFECTING
THE EXTERIOR ENVELOPE
OR THE SQUARE FOOTAGE
DISTRIBUTION, MAY
OCCUR.

RECREATION SPACE:
QUALIFYING RECREATION
SPACE:
NON-QUALIFYING
RECREATION SPACE:

FLORIDA
AVENUE NW

SIXTH FLOOR PLAN

1" = 20'-0"

NORTH
CAPITOL
STREET

Florida & Q Street, LLC
1800 Commercial Ave
Springfield, VA 22151
P 703.756.8842 F 703.756.8847

1600 North Capitol Street NW
Washington, DC 20002

REVISION	DATE	BY	CHKD
1	05/05/2006	MM	MM
2	05/05/2006	MM	MM
DATE	BY	CHKD
05/05/2006	MM	MM
05/05/2006	MM	MM
05/05/2006	MM	MM
05/05/2006	MM	MM
05/05/2006	MM	MM


Bonstra Haresign
ARCHITECTS

SIXTH FLOOR PLAN

1718 Commercial Ave NW, Suite 400
Washington, DC 20005-1123

www.bonstra.com 202 598 9273 F
202 598 8123 P

A-3.8
SCHEME B

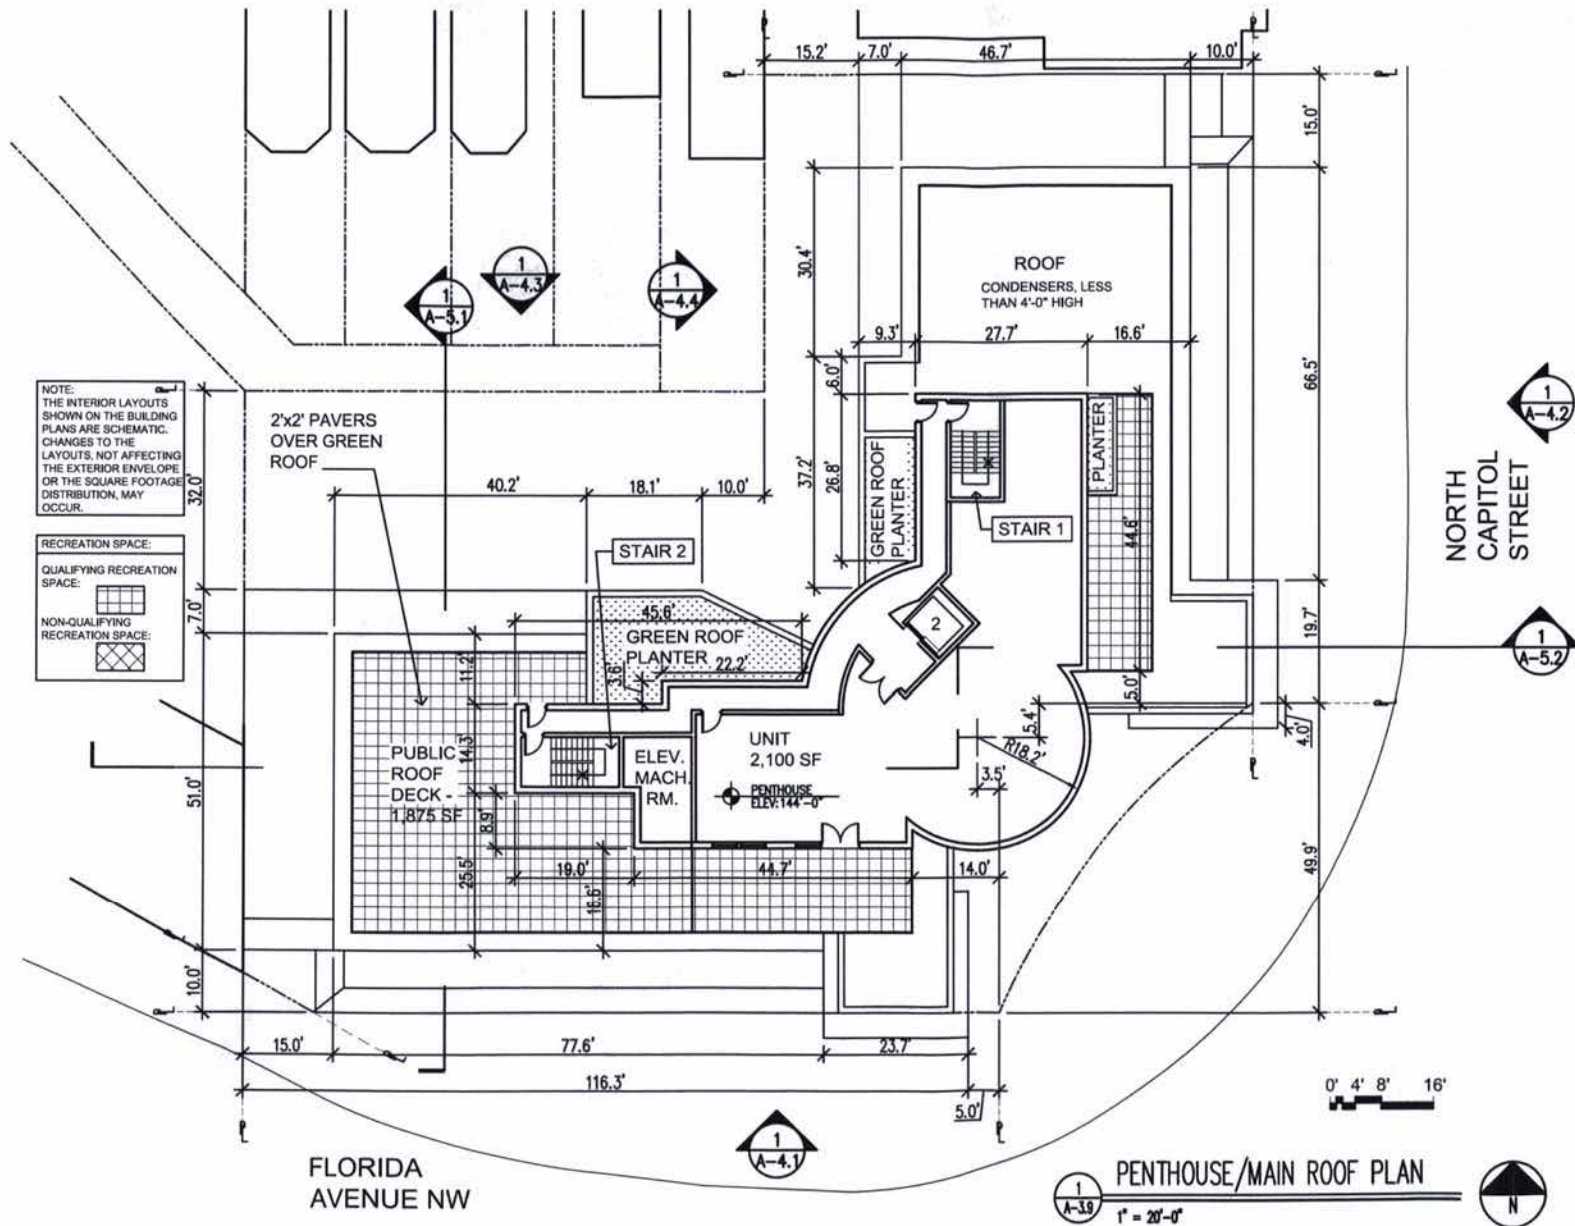

FLORIDA
AVENUE NW

PENTHOUSE/MAIN ROOF PLAN

1" = 20'-0"



Bonstra Haresign
ARCHITECTS

1710 Connecticut Ave NW, Suite 400
Washington, DC 20009-1125

www.bonstra.com 202 568 9373 F
202 568 9122 P

PENTHOUSE/MAIN ROOF
PLAN

A-3.9

SCHEME B


REVISION	DATE	BY	CHKD
1.00	01/10/2008	AS	AS
1.01	01/10/2008	AS	AS
DATE	BY	CHKD
01/10/2008	AS	AS
01/10/2008	AS	AS
01/10/2008	AS	AS
01/10/2008	AS	AS
01/10/2008	AS	AS

Florida & Q Street, LLC
1802 Connecticut Ave
Springfield, VA 22151
P 703.750.8140 F 703.750.8177

1600 North Capitol Street NW

Washington, DC 20002

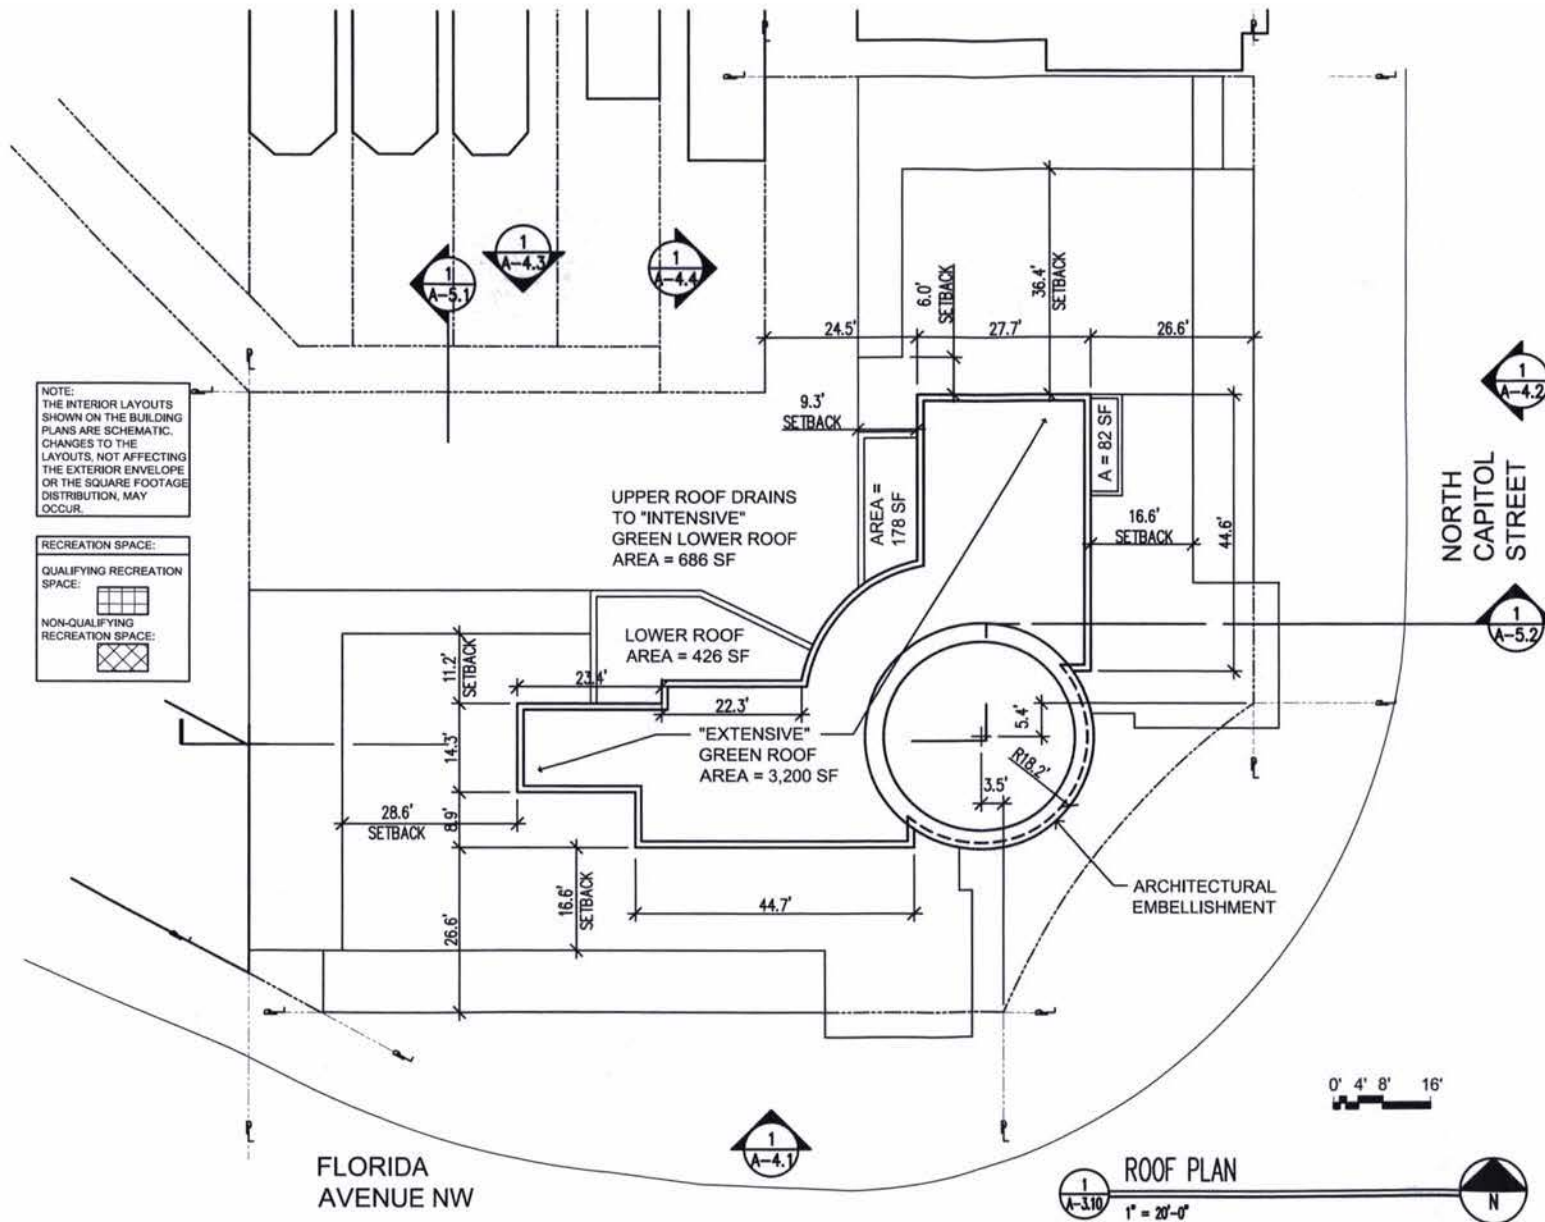

NOTE:
THE INTERIOR LAYOUTS
SHOWN ON THE BUILDING
PLANS ARE SCHEMATIC.
CHANGES TO THE
LAYOUTS, NOT AFFECTING
THE EXTERIOR ENVELOPE
OR THE SQUARE FOOTAGE
DISTRIBUTION, MAY
OCCUR.

RECREATION SPACE:
QUALIFYING RECREATION
SPACE:
NON-QUALIFYING
RECREATION SPACE:

UPPER ROOF DRAINS
TO "INTENSIVE"
GREEN LOWER ROOF
AREA = 686 SF

LOWER ROOF
AREA = 426 SF

"EXTENSIVE"
GREEN ROOF
AREA = 3,200 SF

ROOF PLAN

1" = 20'-0"

NORTH
CAPITOL
STREET

FLORIDA
AVENUE NW

Florida & Q Street, LLC
800 Commercial Ave
Springfield, VA 22151
P: 703.750.8100 F: 703.750.8071

1600 North Capitol Street NW
Washington, DC 20002

REVISION	DATE	BY	CHKD
1.0	01/11/2007	...	...
2.0	01/11/2007	...	...
DATE	BY	CHKD
01/11/2007	...	...
01/11/2007	...	...
01/11/2007	...	...
01/11/2007	...	...
01/11/2007	...	...


Bonstra | Harsign
ARCHITECTS

ROOF PLAN


1715 Commercial Ave NW, Suite 400
Washington, DC 20009-1123

www.bonstra.com P: 202.588.9375 F: 202.588.9122

A-3.10
SCHEME B

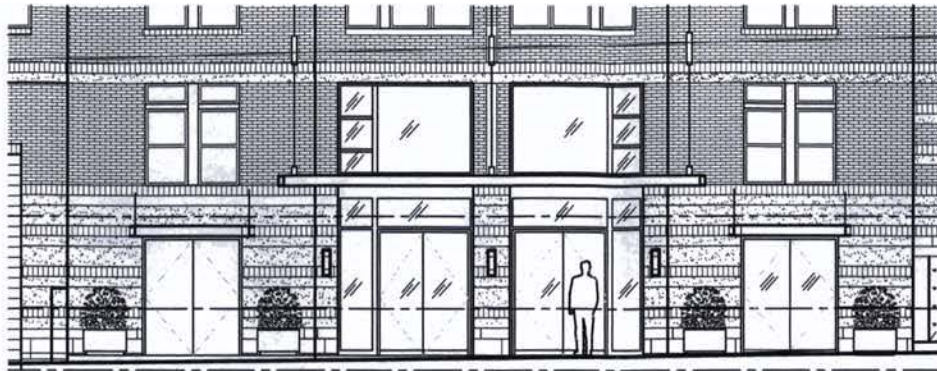


2
A-4.1
ENLARGED RETAIL ELEVATION
1/8" = 1'-0"

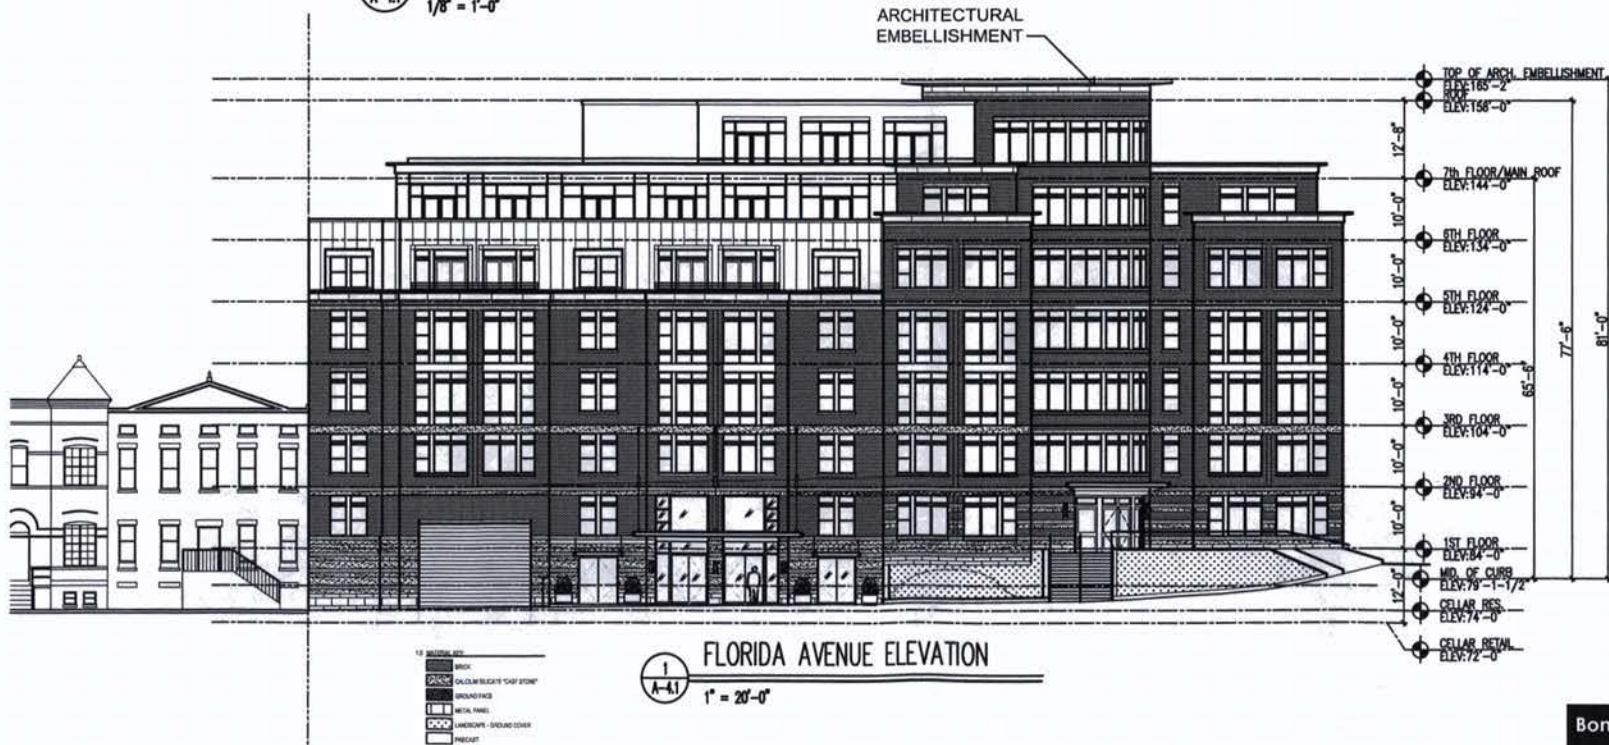

REVISION	DATE	BY	CHKD
1.0	10/20/08	JB	JB
2.0	10/20/08	JB	JB
DATE	BY	CHKD
10/20/08	JB	JB
10/20/08	JB	JB
10/20/08	JB	JB

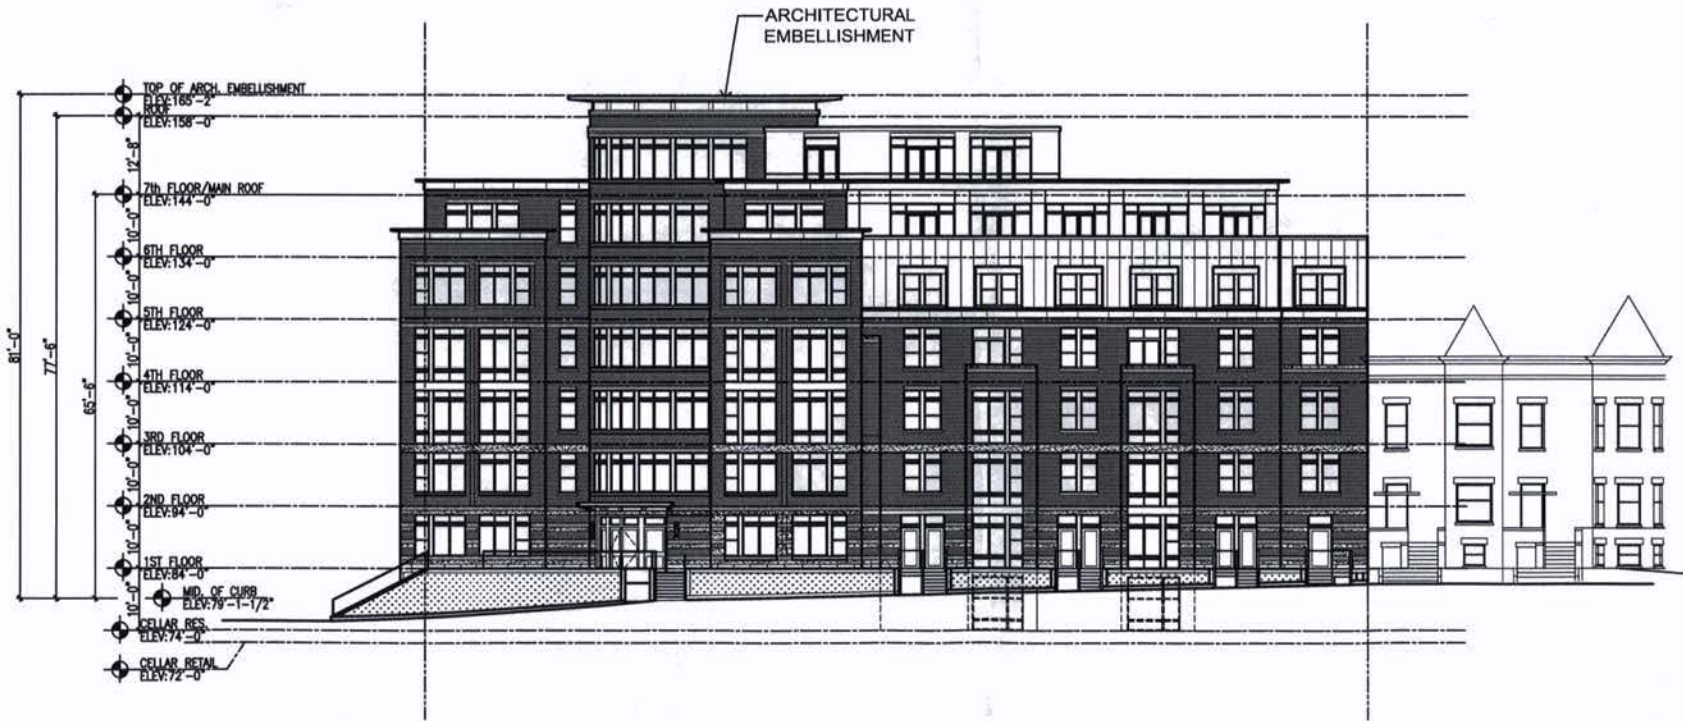

1
 A-42
 NORTH CAPITOL ST. ELEVATION
 1" = 20'-0"

REVISIONS	
1	01/10/2008
2	01/10/2008
DATE	10/26/07
DESIGNED BY	200-000
CHECKED BY	200-000
APPROVED BY	200-000

Bonstra Haresign
 ARCHITECTS

NORTH CAPITOL
 STREET ELEVATION

1710 Connecticut Ave NW, Suite 400
 Washington, DC 20009-1125
 www.bonstra.com 202.588.9275
 202.588.9127 F

A-4.2
 SCHEME B