



LIST OF DRAWINGS

E0	COVER SHEET	A1	SITE PLAN -- RENDERED	A20	RENDERED FLOOR PLANS	A36	EAST ELEVATIONS
E1	EXISTING SITE PLAN -- AERIAL MAP 1	A2	MLK LONG ELEVATION -- RENDERED	A21	TYPICAL UNIT LAYOUT 1	A37	SITE SECTION
E2	EXISTING SITE PLAN -- AERIAL MAP 2	A3	DUNBAR RD LONG ELEVATION -- RENDERED	A22	TYPICAL UNIT LAYOUT 2	A38	SITE SECTION
E3	EXISTING CONTEXT PHOTOGRAPHS 1					A39	SITE SECTION
E4	EXISTING CONTEXT PHOTOGRAPHS 2					A40	ENLARGED SITE SECTION
E5	EXISTING LAND USE					A41	ENLARGED SITE SECTION
E6	ZONING SUMMARY					A42	ENLARGED SITE SECTION
E7	SITE PLAN					A43	MLK AVE -- AERIAL VIEW
						A44	MLK AVE -- STREET PERSPECTIVE
						A45	STREET PERSPECTIVE
						A46	COURTYARD VIEW
						A47	RESTAURANT INTERIOR VIEW
C1.00	EXISTING CONDITIONS PLAN						
C1.10	EXISTING CONDITIONS PLAN LEGEND						
C2.00	SITE DEVELOPMENT PLAN						
C.210	SITE DEVELOPMENT PLAN NOTES						
C2.20	AUTOTURN 30' TRUCK PLAN						
C3.00	UTILITY PLAN						
C3.10	UTILITY PLAN CALCULATIONS						
C4.00	SEDIMENT CONTROL PLAN						
L1.10	LANDSCAPE RENDERING						
L2.10	LANDSCAPE PLAN						

RESIDENTIAL BUILDING:

A4	KEY PLAN -- RESIDENTIAL BUILDING
A5	GARAGE FLOOR PLAN
A6	TERRACE FLOOR PLAN
A7	GROUND FLOOR PLAN
A8	SECOND AND THIRD FLOOR PLANS
A9	FOURTH FLOOR PLAN
A10	ROOF PLAN
A11	EAST AND WEST ELEVATIONS
A12	NORTH AND SOUTH ELEVATIONS
A13	BUILDING SECTION 1
A14	BUILDING SECTION 2
A15	BUILDING SECTION 3
A16	BUILDING SECTION 4
A17	SITE SECTION 1
A18	SITE SECTION 2
A19	SITE SECTION 3

COMMUNITY BUILDING:

A23	KEY PLAN -- COMMUNITY BUILDING
A24	TERRACE FLOOR PLAN
A25	GROUND FLOOR PLAN
A26	FIRST FLOOR PLAN
A27	ROOF PLAN
A28	NORTH AND WEST ELEVATIONS
A29	SOUTH AND EAST ELEVATIONS
A30	BUILDING SECTION
A31	RENDERED FLOOR PLANS

RENDERINGS:

A32	ENLARGED SITE PLAN
A33	WEST ELEVATION
A34	NORTH ELEVATION
A35	SOUTH ELEVATION

MATTHEWS MEMORIAL TERRACE, LP

WASHINGTON, DC

COVER SHEET | E0



MATTHEWS MEMORIAL BAPTIST CHURCH
2010 Martin Luther King Jr. Ave. SE
Washington, DC 20003



The Community Builders, Inc.

THE COMMUNITY BUILDERS, INC.
1333 H Street, NW
Washington, DC 20005



P&G Architects, PLLC

P&G ARCHITECTS, PLLC
1817 M Street, NW
Washington, DC 20036

SEPTEMBER 24, 2008

ZONING COMMISSION
District of Columbia
CASE NO.08-25
EXHIBIT NO.3B1



01 EXISTING SITE PLAN - AERIAL MAP 1
E1 SCALE: NTS

MATTHEWS MEMORIAL TERRACE, LP

WASHINGTON, DC

E1



MATTHEWS MEMORIAL BAPTIST CHURCH
2016 Martin Luther King Jr. Ave. SE
Washington, DC 20003



The Community Builders, Inc.

THE COMMUNITY BUILDERS, INC.
1333 H Street, NW
Washington, DC 20005



PGM ARCHITECTS, PLLC
1017 M Street, NW
Washington, DC 20006

SEPTEMBER 24, 2008



MATTHEWS MEMORIAL TERRACE, LP

01
E2 EXISTING SITE PLAN - AERIAL MAP 2
SCALE: NTS
WASHINGTON, DC

E2



MATTHEWS MEMORIAL BAPTIST CHURCH
2614 Martin Luther King Jr. Ave. SE
Washington, DC 20020



The Community Builders, Inc.

THE COMMUNITY BUILDERS, INC.
1333 H Street, NW
Washington, DC 20005



Architects, PLLC

PG ARCHITECTS, PLLC
1817 M Street, NW
Washington, DC 20006

SEPTEMBER 24, 2008



MARTIN LUTHER KING JR. AVE, S.E.



MARTIN LUTHER KING JR. AVE, S.E.



VIEW LOOKING NORTH OF MARTIN LUTHER KING JR. AVE, S.E.



EXISTING SITE



MATTHEWS MEMORIAL BAPTIST CHURCH



EXISTING SITE



EXISTING SITE



SISTER'S HOUSE



PARKWAY HOUSE

01
E3
SCALE: NTS
EXISTING CONTEXT PHOTOGRAPHS 1
WASHINGTON, DC

MATTHEWS MEMORIAL TERRACE, LP



MATTHEWS MEMORIAL BAPTIST CHURCH
2618 Martin Luther King Jr. Ave. SE
Washington, DC 20020



THE COMMUNITY BUILDERS, INC.
1333 H Street, NW
Washington, DC 20005



PGN ARCHITECTS, PLLC
1817 M Street, NW
Washington, DC 20036

SEPTEMBER 24, 2008

E3



EXISTING PARKING, RETAINING WALL



EXISTING RETAINING WALL



VIEW ON SUITLAND PARKWAY



EXISTING RETAINING WALL



ENTRANCE/EXIT OFF OF DUNBAR ROAD



VIEW TOWARDS SHERIDAN TERRACE



VIEW ON SUITLAND PARKWAY



EXISTING SITE VIEW



EXISTING PARKING AND MATTHEWS



PARKWAY HOUSE



SISTER'S HOUSE



EXISTING SITE

01
E4 EXISTING CONTEXT PHOTOGRAPHS 2
SCALE: NTS
WASHINGTON, DC

MATTHEWS MEMORIAL TERRACE, LP



MATTHEWS MEMORIAL BAPTIST CHURCH
2614 Martin Luther King Jr. Ave. SE
Washington, DC 20020



The Community Builders, Inc.

THE COMMUNITY BUILDERS, INC.
1333 H Street, NW
Washington, DC 20005



PG ARCHITECTS, PLLC
1817 M Street, NW
Washington, DC 20036

SEPTEMBER 24, 2008


E4

SITE



Comprehensive Plan
Future
Land Use
Map 10

- Low Density Residential
- Medium Density Residential
- Medium Density Residential
- High Density Residential
- Low Density Commercial
- Medium Density Commercial
- Medium Density Commercial
- High Density Commercial
- Producer, Distribution and Repair
- Factory
- Local Public Facilities
- Institutional
- Parks, Recreation and Open Space
- Mixed Land Use
- WATER

 

Government of the
District of Columbia
Adrian M. Fenty, Mayor

Office of Planning - June, 2007
This map was created for planning
purposes from a variety of sources.
It is neither a survey nor a legal document.
Information provided by other agencies
should be verified with them where appropriate.

MATTHEWS MEMORIAL TERRACE, LP

01 EXISTING LAND USE
E5 SCALE: NTS
WASHINGTON, DC



MATTHEWS MEMORIAL BAPTIST CHURCH
2815 Martin Luther King Jr. Ave. SE
Washington, DC 20020



THE COMMUNITY BUILDERS, INC.
1333 H Street, NW
Washington, DC 20005



PG ARCHITECTS, PLLC
1817 M Street, NW
Washington, DC 20036

SEPTEMBER 24, 2008

E5

R5 B - Zoning Criteria and Summary		Number of Stories	Height	FAR	Lot Coverage
Lot Size	R5B	none prescribed	60	3	60%
79,892				239,676	47,935
		5		47,935.20	

	R-5-B PLD Standards	Project Specs Residential	Project Specs Community Bldg
Lot Area	1 acre (43,560 sq ft)		
Total FAR	3	1.14	0.16
Gross Floor Area	132,524	107,516	13,086
Height	60 ft	41.5 ft	29.75 ft
Lot Occupancy	60%	25%	4%
Side Yard Setback	(3" per ft. of bldg ht; not < 3 ft.)	10 ft	7.5 feet = 8 + 80
Front Yard Setback	4" per ft. of bldg ht; not < 15 ft)	60 ft	25 ft
Lot Width	None	160.0 ft	160.0 ft
Penthouse Height	18.5 ft	14 ft	11 ft
Parking Ratio	5 spaces per unit - varies on Community Building	50 spaces 5 spaces per unit	Community Building: 12 spaces
Loading:		1 at 200 sq. ft.	
Platform:	1 at 200 sq. ft.	combined Delivery and Loading	
Delivery:	1 at 20 ft. deep		
Booth:	1 at 55 ft. deep	1 at 10 ft. deep	1 at 30 ft

Multi-Family Building	Gross Square Ft	1BR Family	1BR + Den Family	2BR Family	3BR Family	1BR Senior	1BR+Den Senior	2BR Senior	Total units
Square Footage:		678	821	895	1134	649	814	890	
Terrace Floor	16,265	0	0	0	0	17	1	2	20
Ground Floor	20,197	6	0	4	0	10	1	1	22
Second Floor	20,231	4	1	12	2	0	0	0	19
Third Floor	20,231	4	1	12	2	0	0	0	19
Fourth Floor	20,029	4	1	12	2	0	0	0	19
Parking Level	10,563								
Totals	107,516	18	3	40	6	27	2	3	99

Community Building							
	Community Center	BookStore	Restaurant/Dining	Kitchen	Clinic	Social Services	
1st Floor - Partial Basement	1,580	971	2,052	496	1,174	2,031	
2nd Floor - Street Level							
3rd Floor							
Total Area For Building	13,086						

Proposed Site Data		
Summary		
FAR Allowed--	239,676	3
FAR Used	120,602	1.50
Lot Occupancy Allowed	47,935	60%
Lot Occupancy Used	22,779	29%

01 ZONING SUMMARY
E6 SCALE: NTS

MATTHEWS MEMORIAL TERRACE, LP

WASHINGTON, DC

E6



MATTHEWS MEMORIAL BAPTIST CHURCH
2616 Martin Luther King Jr. Ave. SE
Washington, DC 20023




The Community Builders, Inc.

THE COMMUNITY BUILDERS, INC.
1333 H Street, NW
Washington, DC 20005




PG ARCHITECTS, PLLC
1817 M Street, NW
Washington, DC 20036

SEPTEMBER 24, 2008

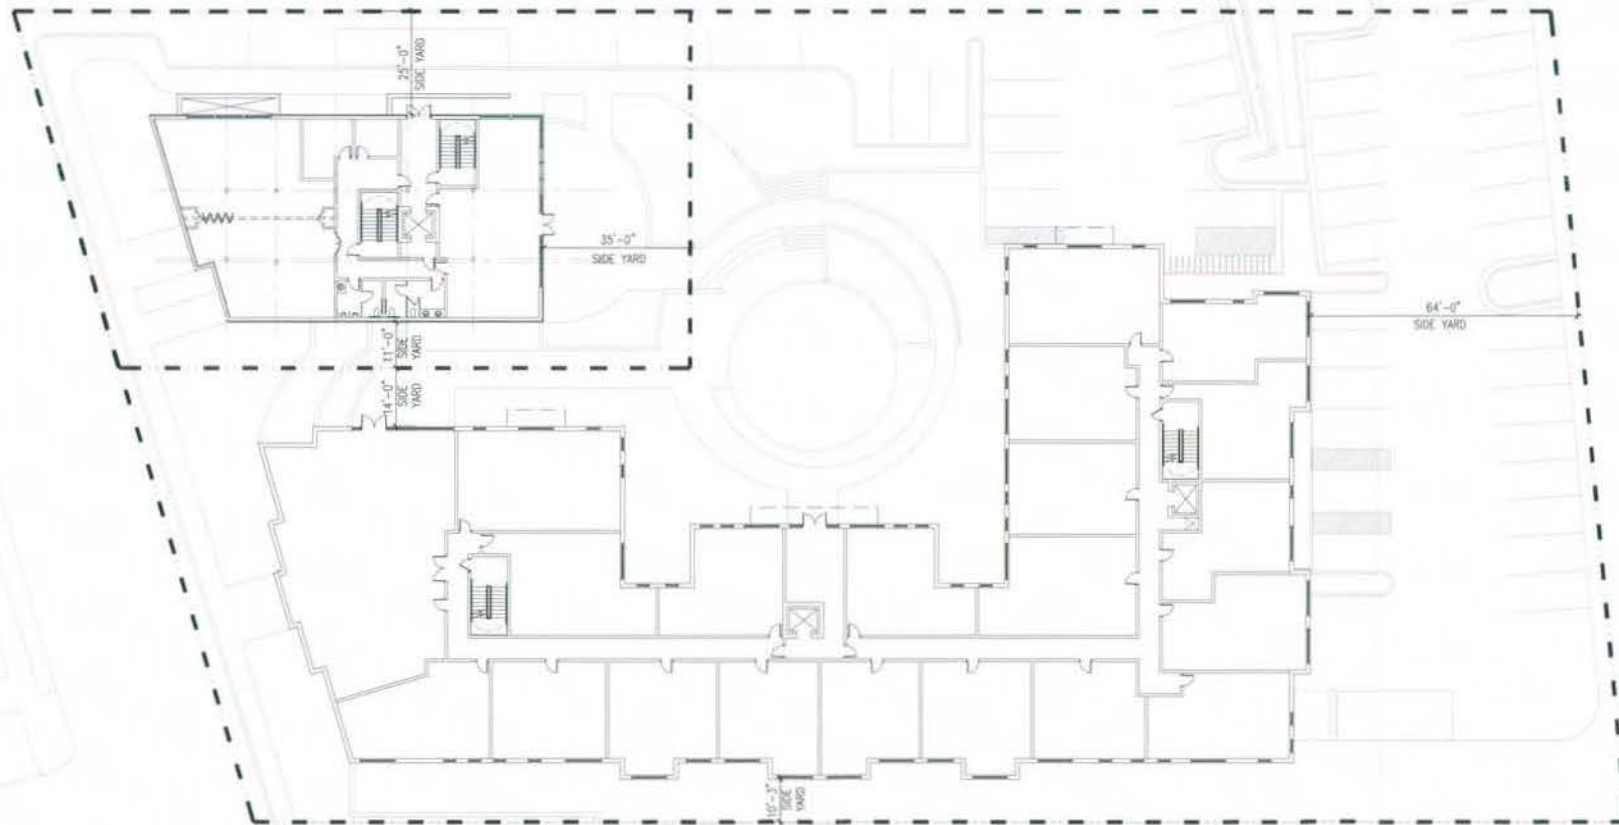

MATTHEWS MEMORIAL TERRACE, LP

01 SITE PLAN
E7 SCALE: 1" = 30'-0"
WASHINGTON, DC

 

E7

SEPTEMBER 24, 2008



MATTHEWS MEMORIAL BAPTIST CHURCH
2816 Martin Luther King Jr. Ave. SE
Washington, DC 20008



The Community Builders, Inc.

THE COMMUNITY BUILDERS, INC.
1333 H Street, NW
Washington, DC 20005



PGM ARCHITECTS, PLLC
1817 M Street, NW
Washington, DC 20006



MATTHEWS MEMORIAL TERRACE, LP

WASHINGTON, DC

Scale: 1" = 30' - 0"



Bowman
CONSULTING

Bowman Consulting Group, Ltd.
1395 Piccard Drive
Suite 240
Rockville, Maryland 20850

Phone: (301) 519-8999
Fax: (301) 519-1910
www.bowmanconsulting.com
© Bowman Consulting Group, Ltd.



SEPTEMBER 22, 2008

C1.00 - EXISTING CONDITIONS PLAN

NOT FOR CONSTRUCTION



MATTHEWS MEMORIAL BAPTIST CHURCH
2618 Martin Luther King Jr. Ave. SE
Washington, DC 20030



THE COMMUNITY BUILDERS, INC.
1323 N Street, NW
Washington, DC 20005



P&G ARCHITECTS, PLLC
1817 M Street, NW
Washington, DC 20036

EXISTING STORM SEWER TABULATION

TOP=78.29 INV=77.29	TOP=61.05 INV=56.30 (12" OUT)
INV=93.24	TOP=67.81 INV=59.87 (15" IN PER RECORDS) INV=59.02 (21" OUT PER RECORDS)
TOP=125.27 INV=119.23 (15" OUT)	TOP=124.90 INV=117.90 (10" IN) INV=119.30 (12" IN FR. #4) INV=118.55 (15" IN FR. #3) INV=117.80 (15" OUT TO E)
TOP=123.95 FILLED, NO INVERT OBTAINED	
TOP=103.49 FILLED, NO INVERT OBTAINED	
TOP=101.88 FILLED, NO INVERT OBTAINED	
TOP=52.16 INV=40.40 (27" IN PER RECORDS)	TOP=114.39 INV=107.19 (15" IN FR. D) INV=107.79 (10" IN) INV=107.09 (15" OUT TO F)
TOP=53.43 INV=45.68 (24" IN PER RECORDS) INV=45.68 (27" OUT PER RECORDS)	TOP=102.03 INV=95.58 (12" IN FR. #5) INV=96.09 (12" IN FR. #6) INV=95.53 (15" IN FR. E) INV=95.53 (15" OUT)
TOP=60.52 INV=52.85 (21" IN PER RECORDS) INV=52.30 (24" OUT PER RECORDS)	TOP=94.89 INV=87.91 (15" IN) INV=87.88 (15" OUT)
TOP=60.51 INV=55.67 (12" OUT)	

EXISTING SANITARY SEWER TABULATION

TOP=93.18 INV=82.12 (10" IN)
TOP=112.67 INV=101.13 (10" IN) INV=101.13 (10" OUT)
TOP=128.48 INV=116.58 (10" OUT)
TOP=95.05 INV=84.55 (12" IN)
TOP=101.38 INV=91.68 (10" IN) INV=91.25 (12" IN FR. J) INV=90.96 (12" OUT TO H)
TOP=118.27 INV=108.43 (10" IN) INV=108.43 (12" OUT)
TOP=51.42 INV=40.94 (10" IN)
INV=46.54 (10" PER RECORDS)
INV=63.83 (10" PER RECORDS)

SYMBOLS

□	= JUNCTION BOX
△	= GAS VALVE
▲	= SIGN
Λ	= GUY WIRE
#	= UTILITY POLE
⊕	= TRAFFIC SIGNAL
⊙	= LIGHT POLE
⊗	= WATER METER
⊘	= WATER VALVE
⊙	= FIRE HYDRANT
⊙	= SANITARY SEWER MANHOLE
⊙	= STORM SEWER MANHOLE
⊙	= WATER MANHOLE
⊙	= TELEPHONE MANHOLE
⊙	= ELECTRIC MANHOLE

LEGEND

(R)	= (RECORDED)
(M)	= (MEASURED)
CONC	= CONCRETE
C&G	= CURB & GUTTER
S/W	= SIDEWALK
EX	= EXISTING
HCP	= HANDICAP RAMP
CLF	= CHAIN LINK FENCE
ELEC	= ELECTRIC
R.A.C	= RAISED ASPHALT CURB
—G—	= GAS LINE
—W—	= WATER LINE
W/L	= WATER LINE
U/G	= UNDERGROUND

MATTHEWS MEMORIAL TERRACE, LP

WASHINGTON, DC



MATTHEWS MEMORIAL BAPTIST CHURCH
2619 Martin Luther King Jr. Ave. SE
Washington, DC 20033



THE COMMUNITY BUILDERS, INC.
1223 H Street, NW
Washington, DC 20005




P&G ARCHITECTS, PLLC
1617 M Street, NW
Washington, DC 20036


C1.10 - EXISTING CONDITIONS
PLAN LEGEND


Bowman
CONSULTING
Bowman Consulting Group, Ltd.
1395 Piccard Drive
Suite 240
Rockville, Maryland 20850
Phone: (301) 519-8999
Fax: (301) 519-1910
www.bowmanconsulting.com
© Bowman Consulting Group, Ltd.

SEPTEMBER 22, 2008

NOT FOR CONSTRUCTION

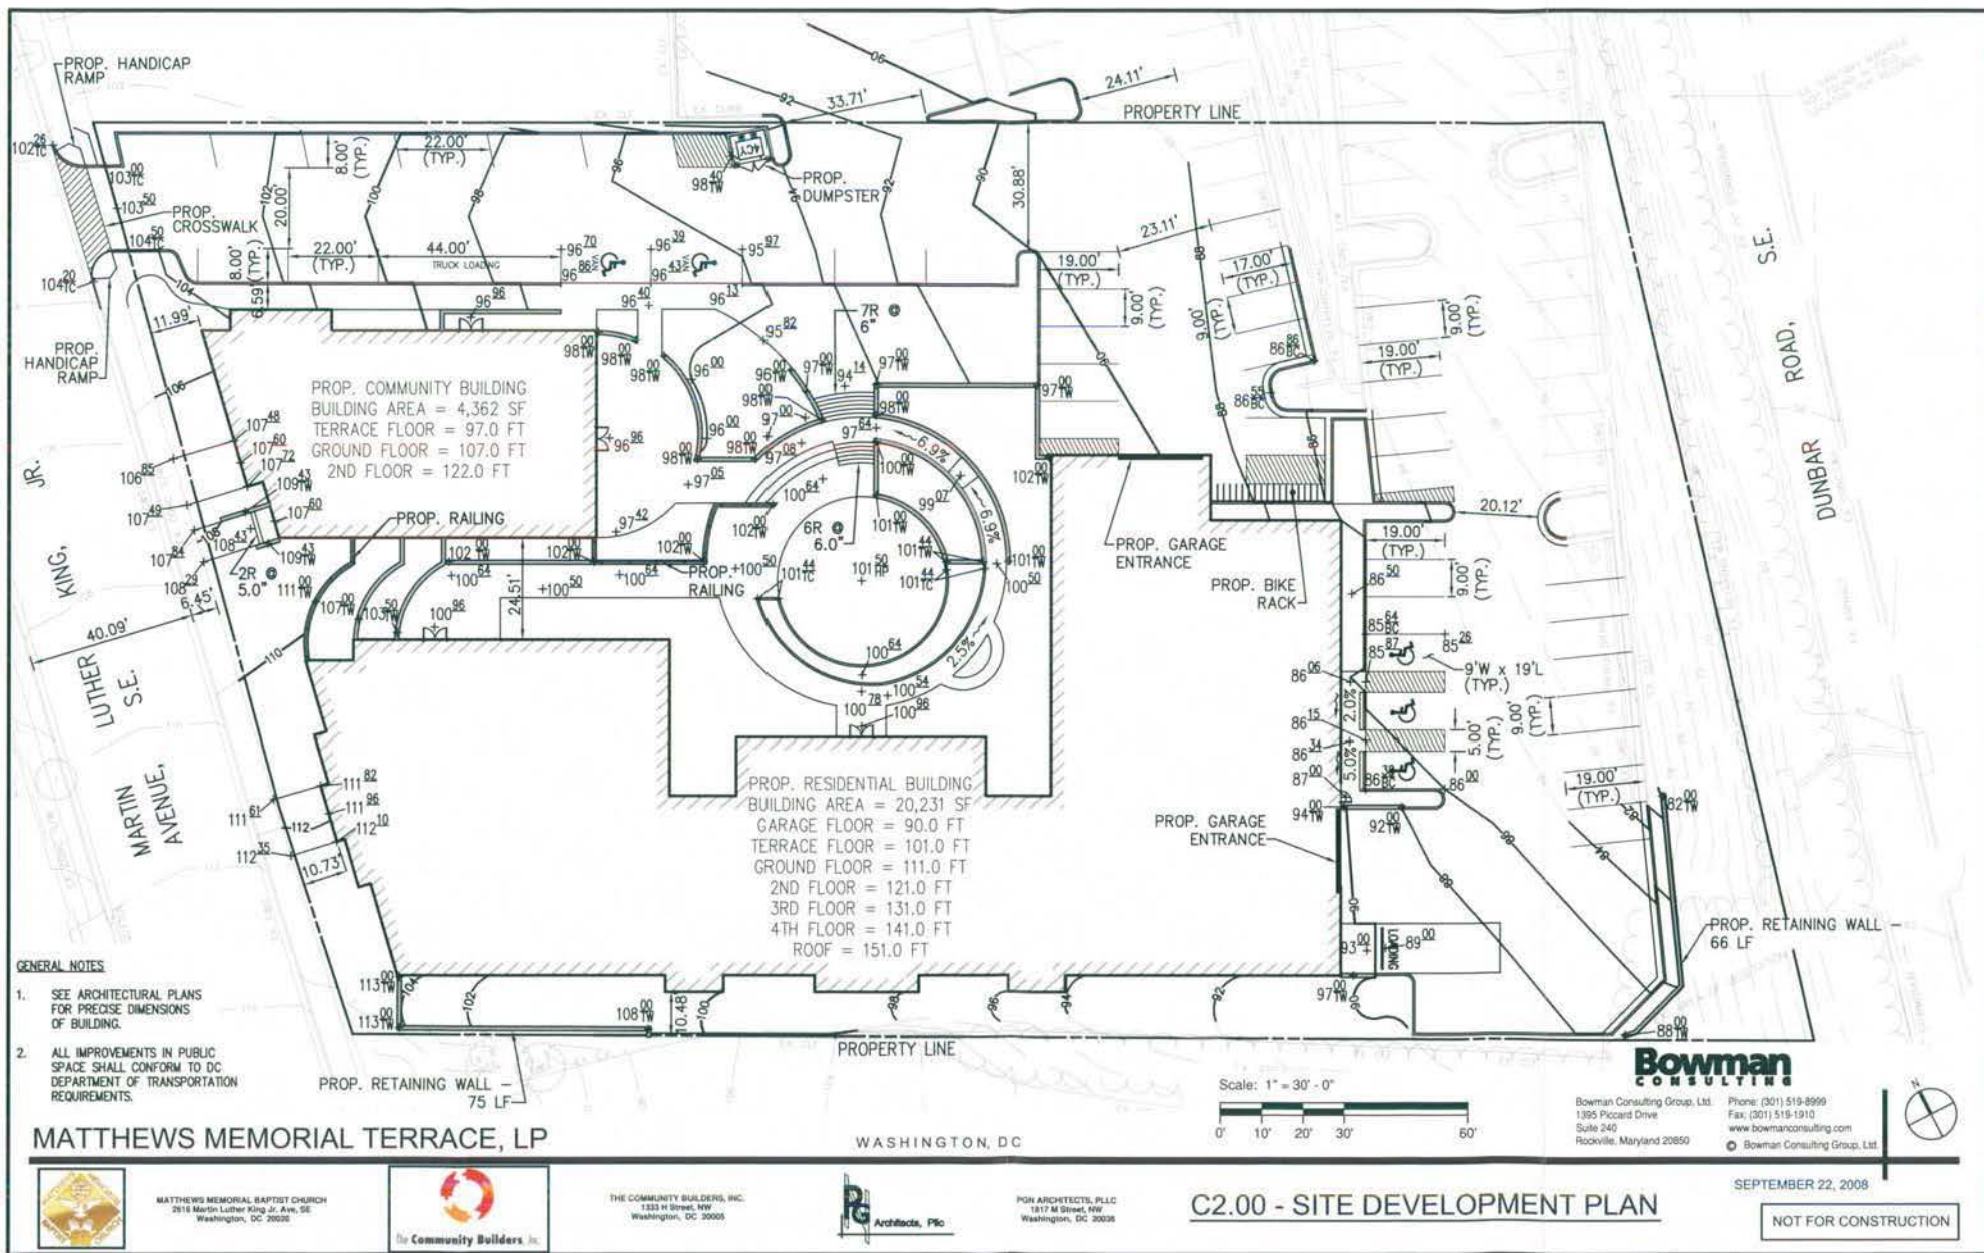

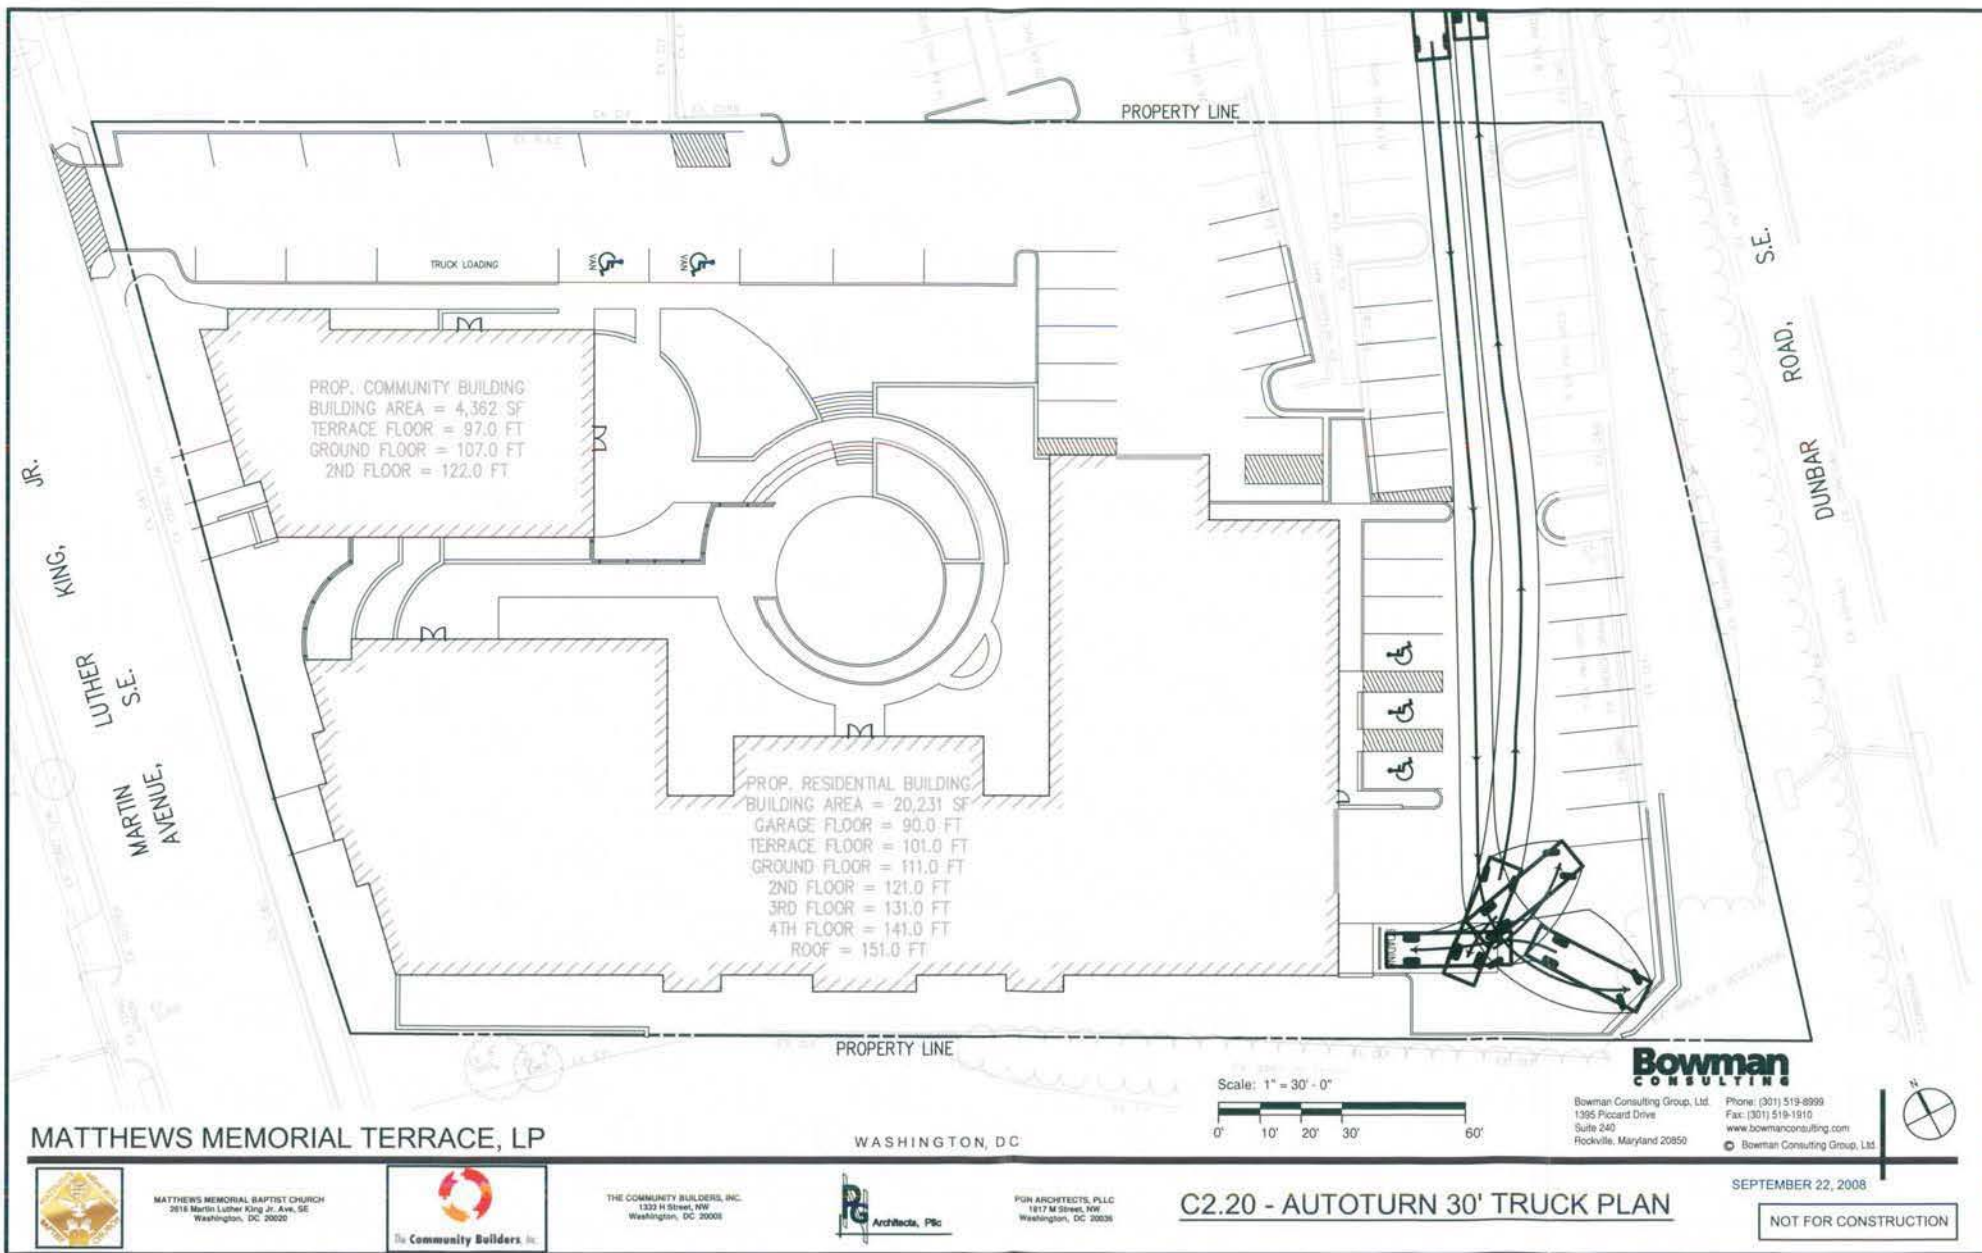

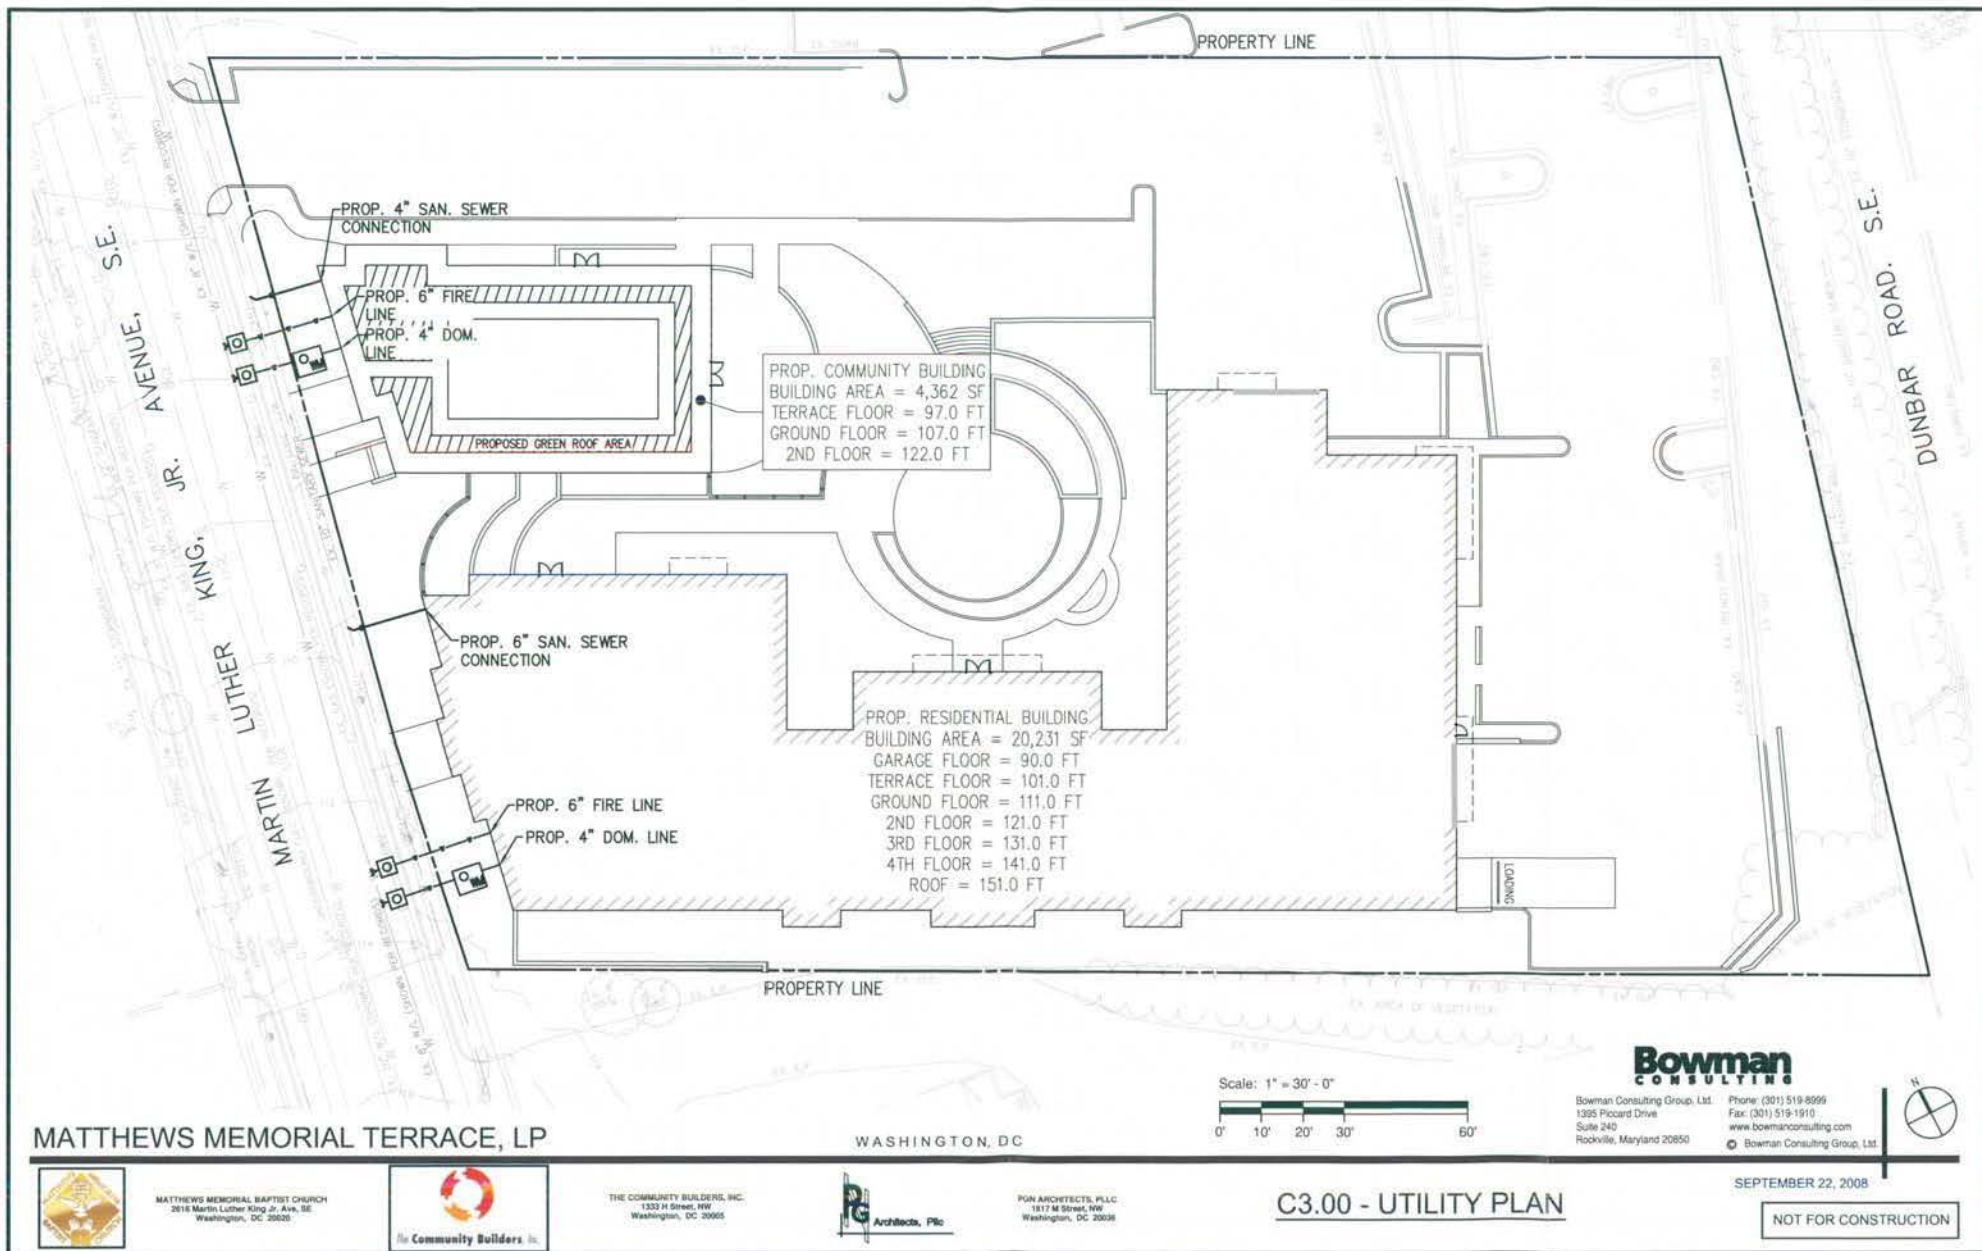

RESIDENTIAL BUILDING

PROPOSED SEWER/WATER GENERATION

- A. # OF UNITS: 99
- B. ESTIMATE 80 GAL/PERSON/DAY
- C. TOTAL POPULATION (# UNITS X 2.5 PEOPLE/UNIT) = 248
- D. TOTAL AVERAGE DAILY FLOW GAL/DAY = 19,840 GAL/DAY
- E. PEAK FLOW (ASSUME PEAK FACTOR 6.0) = 119,040 GAL/DAY
- F. TOTAL PEAK FLOW = 119,040 GAL/DAY

COMMUNITY BUILDING

PROPOSED SEWER/WATER GENERATION

- A. USES: 1ST FLOOR- BOOKSTORE/COMMUNITY CENTER
2ND FLOOR- RESTAURANT (150 SEATS)
3RD FLOOR- CLINIC/SOCIAL SERVICES
- B. ESTIMATE USAGES:
1ST FLOOR- 0.144 GAL/S.F./DAY
2ND FLOOR- 34.8 GAL/SEAT/DAY
3RD FLOOR- 0.133 GAL/S.F./DAY
- C. 1ST & 3RD FLOOR AREAS (GROSS S.F. PER FLOOR) = 4,500 S.F
- D. TOTAL AVERAGE DAILY FLOW GAL/DAY
1ST FLOOR- 650 GAL/DAY
2ND FLOOR- 5,220 GAL/DAY
3RD FLOOR- 600 GAL/DAY
TOTAL- 6,470 GAL/DAY
- E. PEAK FLOW (ASSUME PEAK FACTOR 6.0) = 38,820 GAL/DAY
- F. TOTAL PEAK FLOW = 38,820 GAL/DAY

EXISTING CONDITIONS- COMPUTED WATER QUALITY VOLUME

	SQUARE FEET	ACRES
TOTAL SITE AREA		1.82
PERVIOUS AREA		0.71
IMPERVIOUS AREA (VEHICLE RELATED)		0.92
IMPERVIOUS AREA (ALL OTHER)		0.19
WQv (VEHICLE RELATED) = AREA * 0.5 INCHES	20,083	CUBIC FEET
WQv (ALL OTHER) = AREA * 0.3 INCHES	2,430	CUBIC FEET

PROPOSED CONDITIONS- COMPUTED WATER QUALITY VOLUME

	SQUARE FEET	ACRES
TOTAL SITE AREA		1.82
PERVIOUS AREA		0.56
IMPERVIOUS AREA (VEHICLE)		0.61
IMPERVIOUS AREA (ALL OTHER)		0.68
WQv (VEHICLE RELATED) = AREA * 0.5 INCHES	13,277	CUBIC FEET
WQv (ALL OTHER) = AREA * 0.3 INCHES	8,937	CUBIC FEET

***SITE LOCATED IN SEPERATED SANITARY AND STORM SEWER AREA,
ONLY WATER QUALITY TREATMENT.***

NOTE: AN EXISTING WATER QUALITY CONTROL STRUCTURE WILL BE
USED TO TREAT RUNOFF FROM THE SITE.

MATTHEWS MEMORIAL TERRACE, LP

WASHINGTON, DC



MATTHEWS MEMORIAL BAPTIST CHURCH
2618 Martin Luther King Jr. Ave. SE
Washington, DC 20020



THE COMMUNITY BUILDERS, INC.
1333 H Street, NW
Washington, DC 20005



PGN ARCHITECTS, PLLC
1817 M Street, NW
Washington, DC 20038


C3.10 - UTILITY PLAN CALCULATIONS

Bowman
CONSULTING


Bowman Consulting Group, Ltd.
1395 Piccard Drive
Suite 240
Rockville, Maryland 20850
Phone: (301) 519-8999
Fax: (301) 519-1910
www.bowmanconsulting.com
© Bowman Consulting Group, Ltd.


SEPTEMBER 22, 2008

NOT FOR CONSTRUCTION

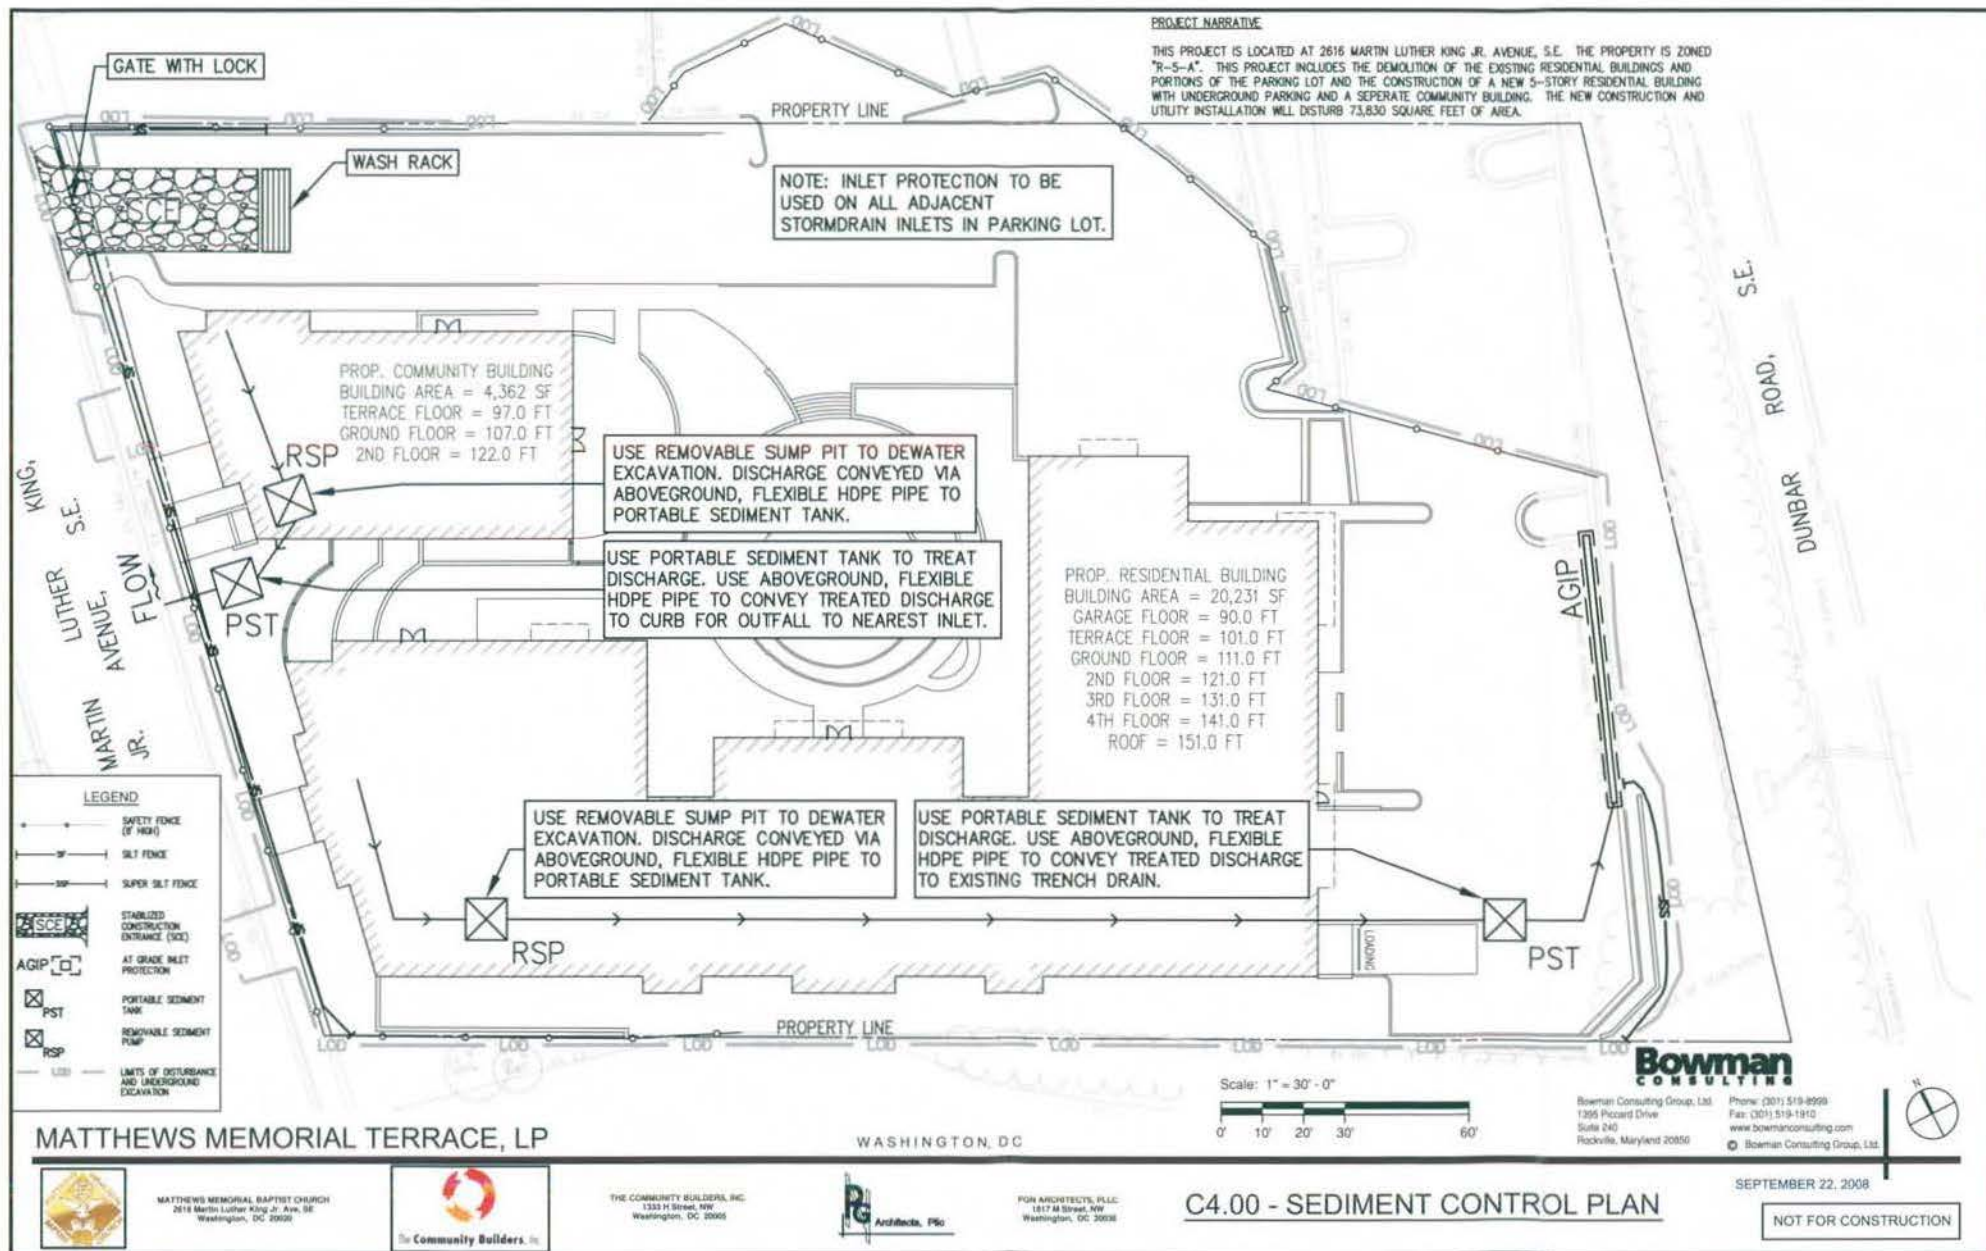



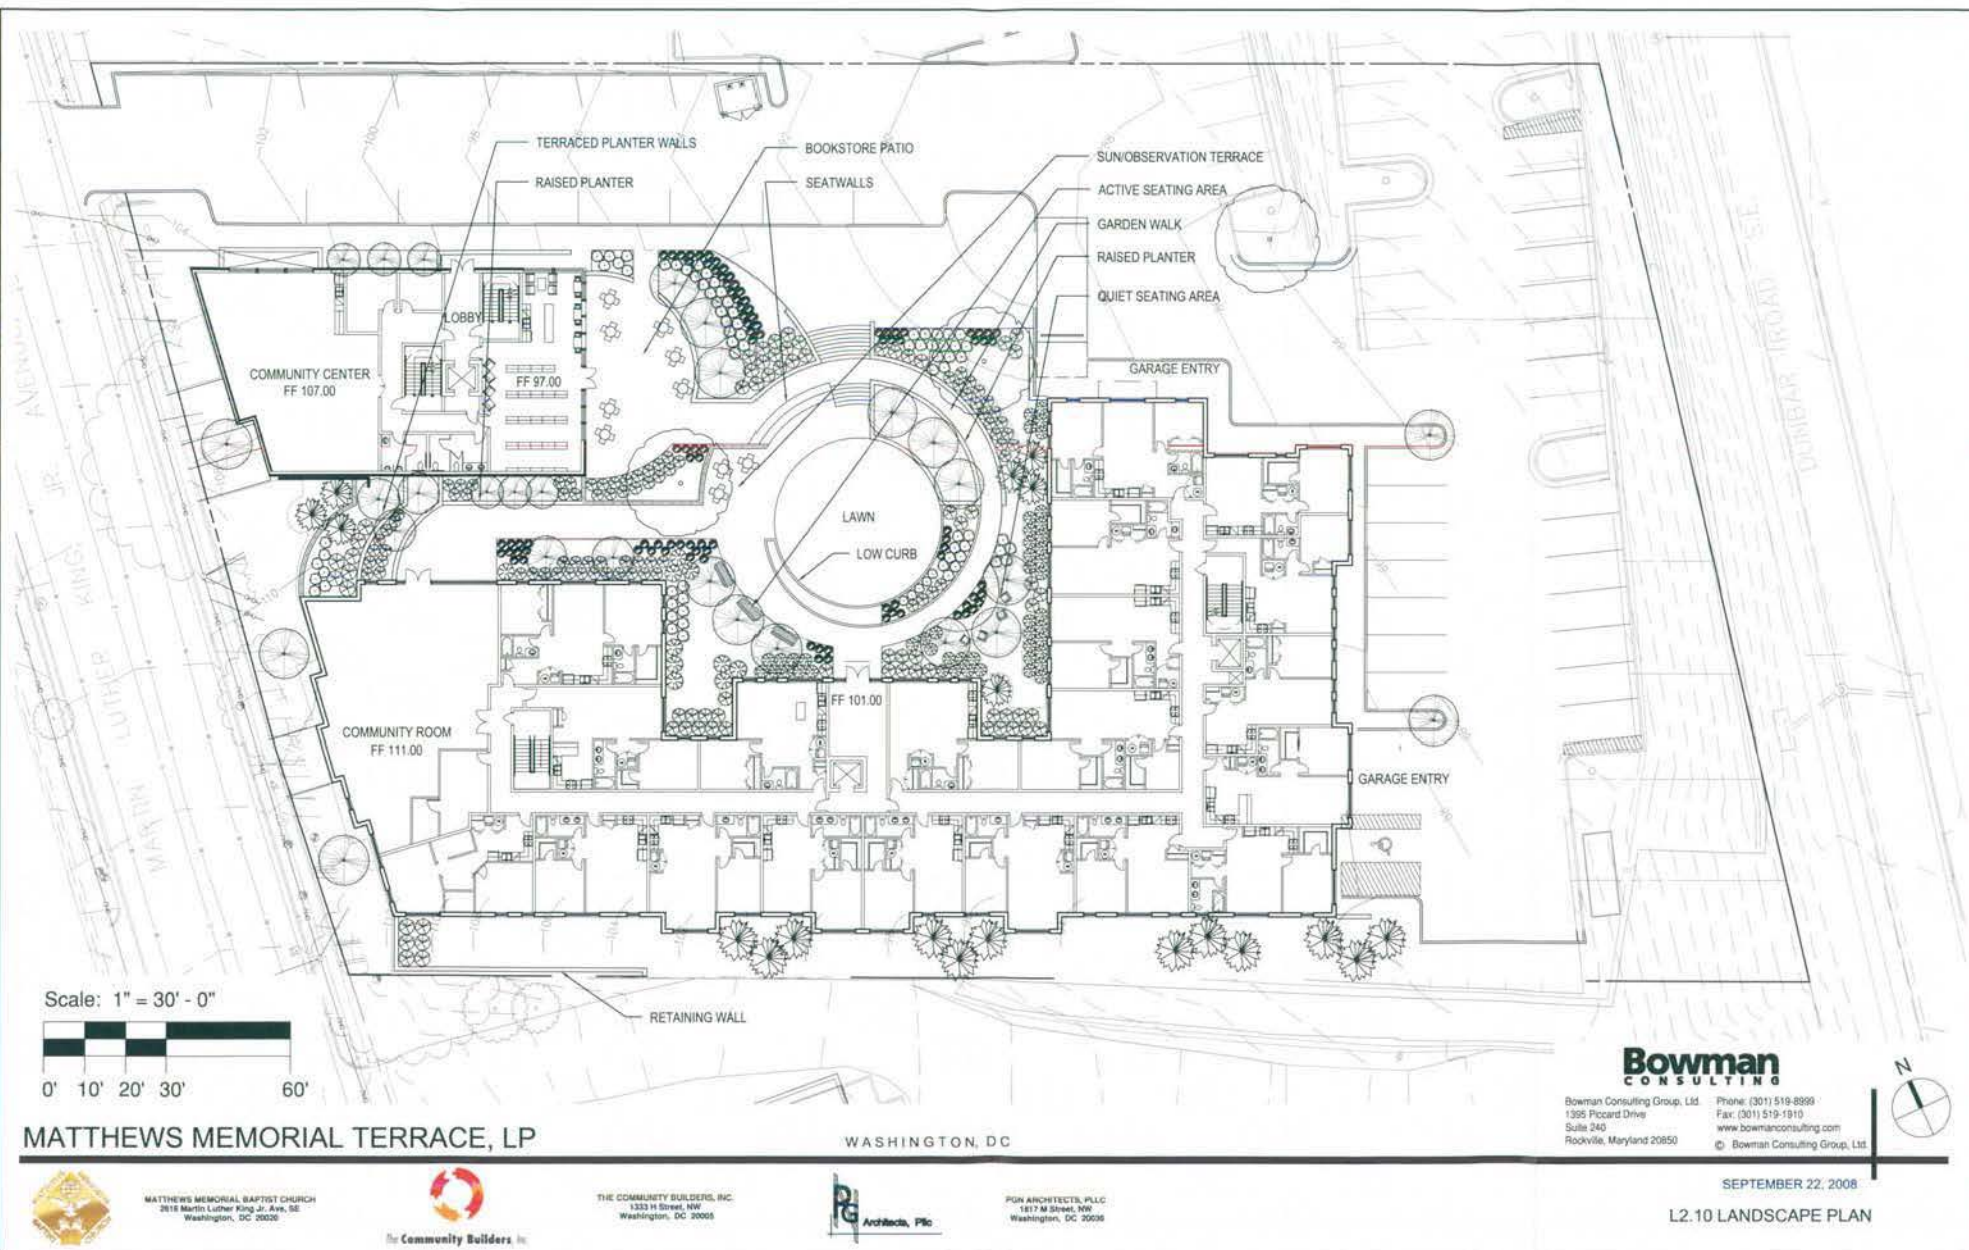

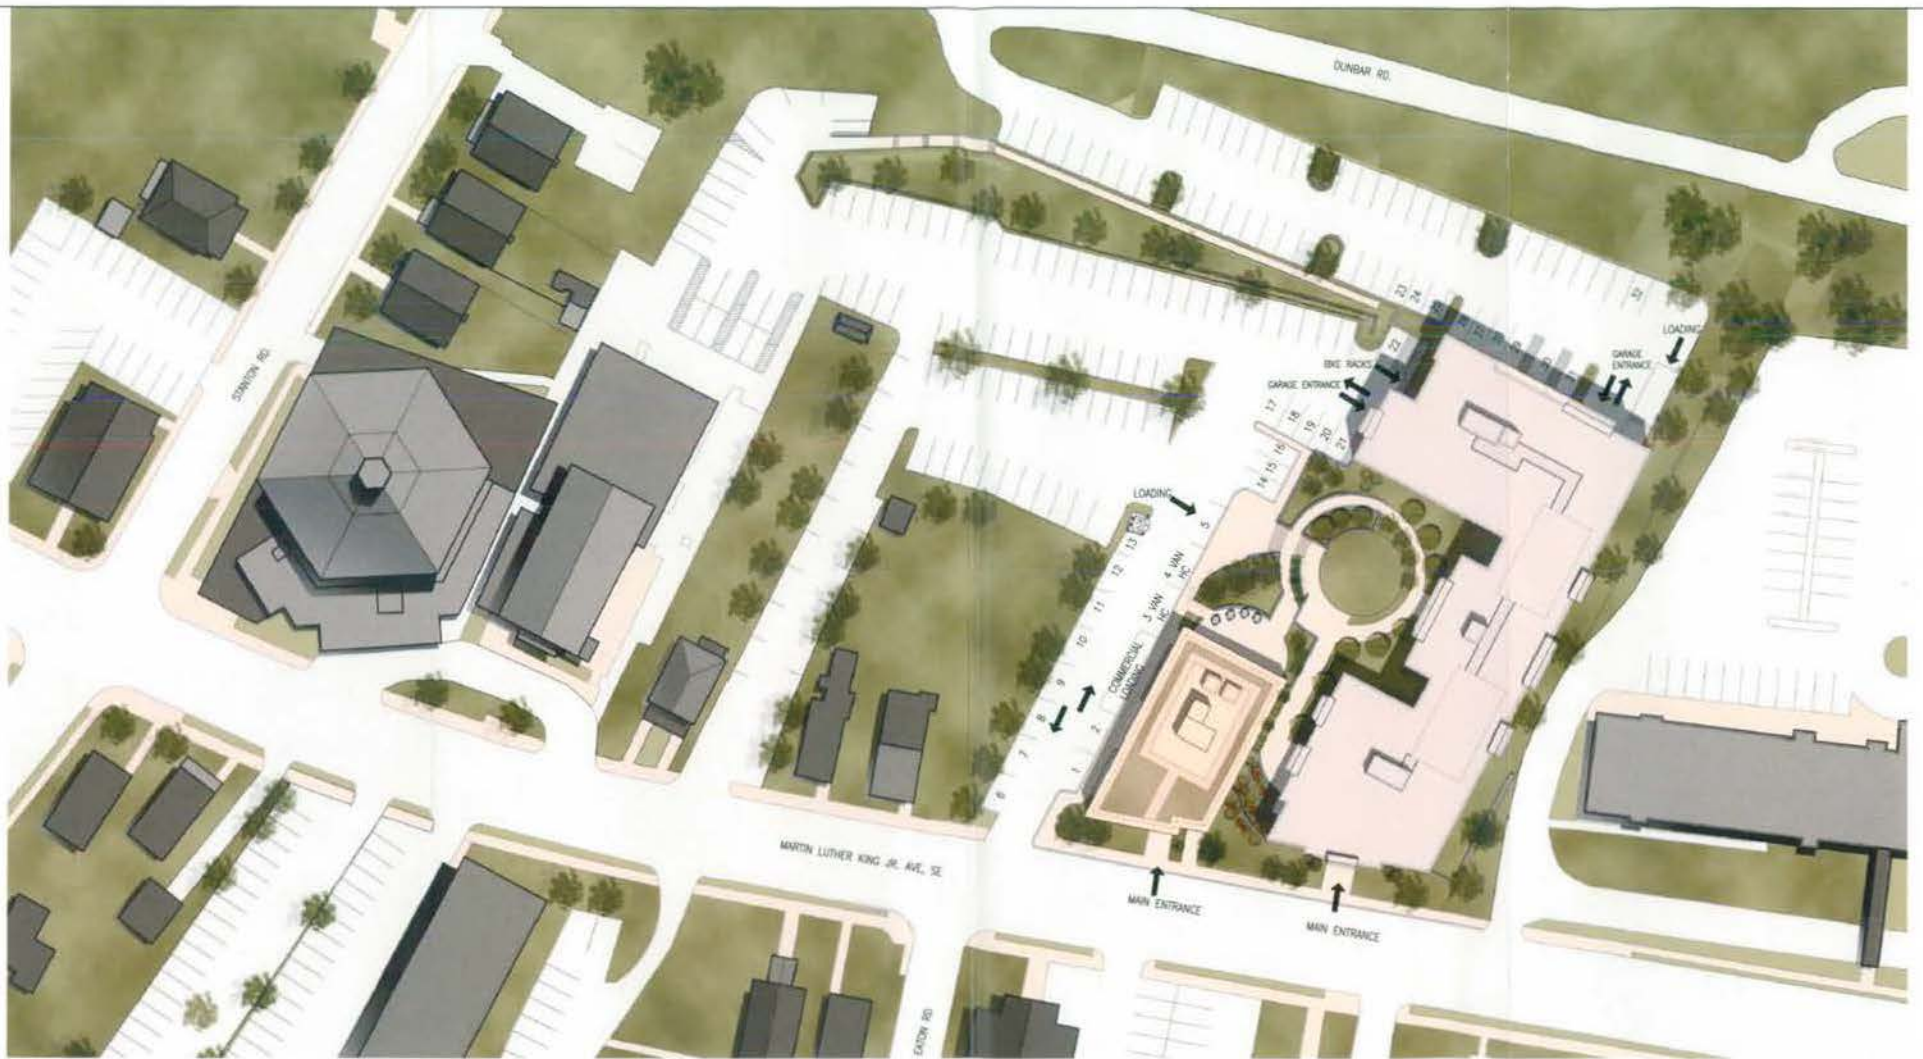

MATTHEWS MEMORIAL TERRACE, LP

01 SITE PLAN - RENDERED
A1 SCALE: 1" = 60'
WASHINGTON, DC

0' 15' 30' 60'
A1
SEPTEMBER 24, 2008



MATTHEWS MEMORIAL BAPTIST CHURCH
2616 Martin Luther King Jr. Ave. SE
Washington, DC 20003



The Community Builders, Inc.

THE COMMUNITY BUILDERS, INC.
1233 H Street, NW
Washington, DC 20005



PGM ARCHITECTS, PLLC
1817 M Street, NW
Washington, DC 20006



01 MLK LONG ELEVATION - RENDERED
A2 SCALE: 1" = 50'

MATTHEWS MEMORIAL TERRACE, LP

WASHINGTON, DC

0' 12.5' 25' 50'

A2

SEPTEMBER 24, 2008



MATTHEWS MEMORIAL BAPTIST CHURCH
2610 Martin Luther King Jr. Ave. SE
Washington, DC 20020



The Community Builders, Inc.

THE COMMUNITY BUILDERS, INC.
1231 H Street, NW
Washington, DC 20005



PG ARCHITECTS, PLLC
1917 M Street, NW
Washington, DC 20036



01 DUNBAR ROAD LONG ELEVATION - RENDERED
A3 SCALE: 1" = 50'

MATTHEWS MEMORIAL TERRACE, LP

WASHINGTON, DC

0' 12.5' 25' 50'

A3

SEPTEMBER 24, 2008



MATTHEWS MEMORIAL BAPTIST CHURCH
2018 Martin Luther King Jr. Ave. SE
Washington, DC 20003




The Community Builders, Inc.

THE COMMUNITY BUILDERS, INC.
1333 H Street, NW
Washington, DC 20005




PGN ARCHITECTS, PLLC
1817 M Street, NW
Washington, DC 20006

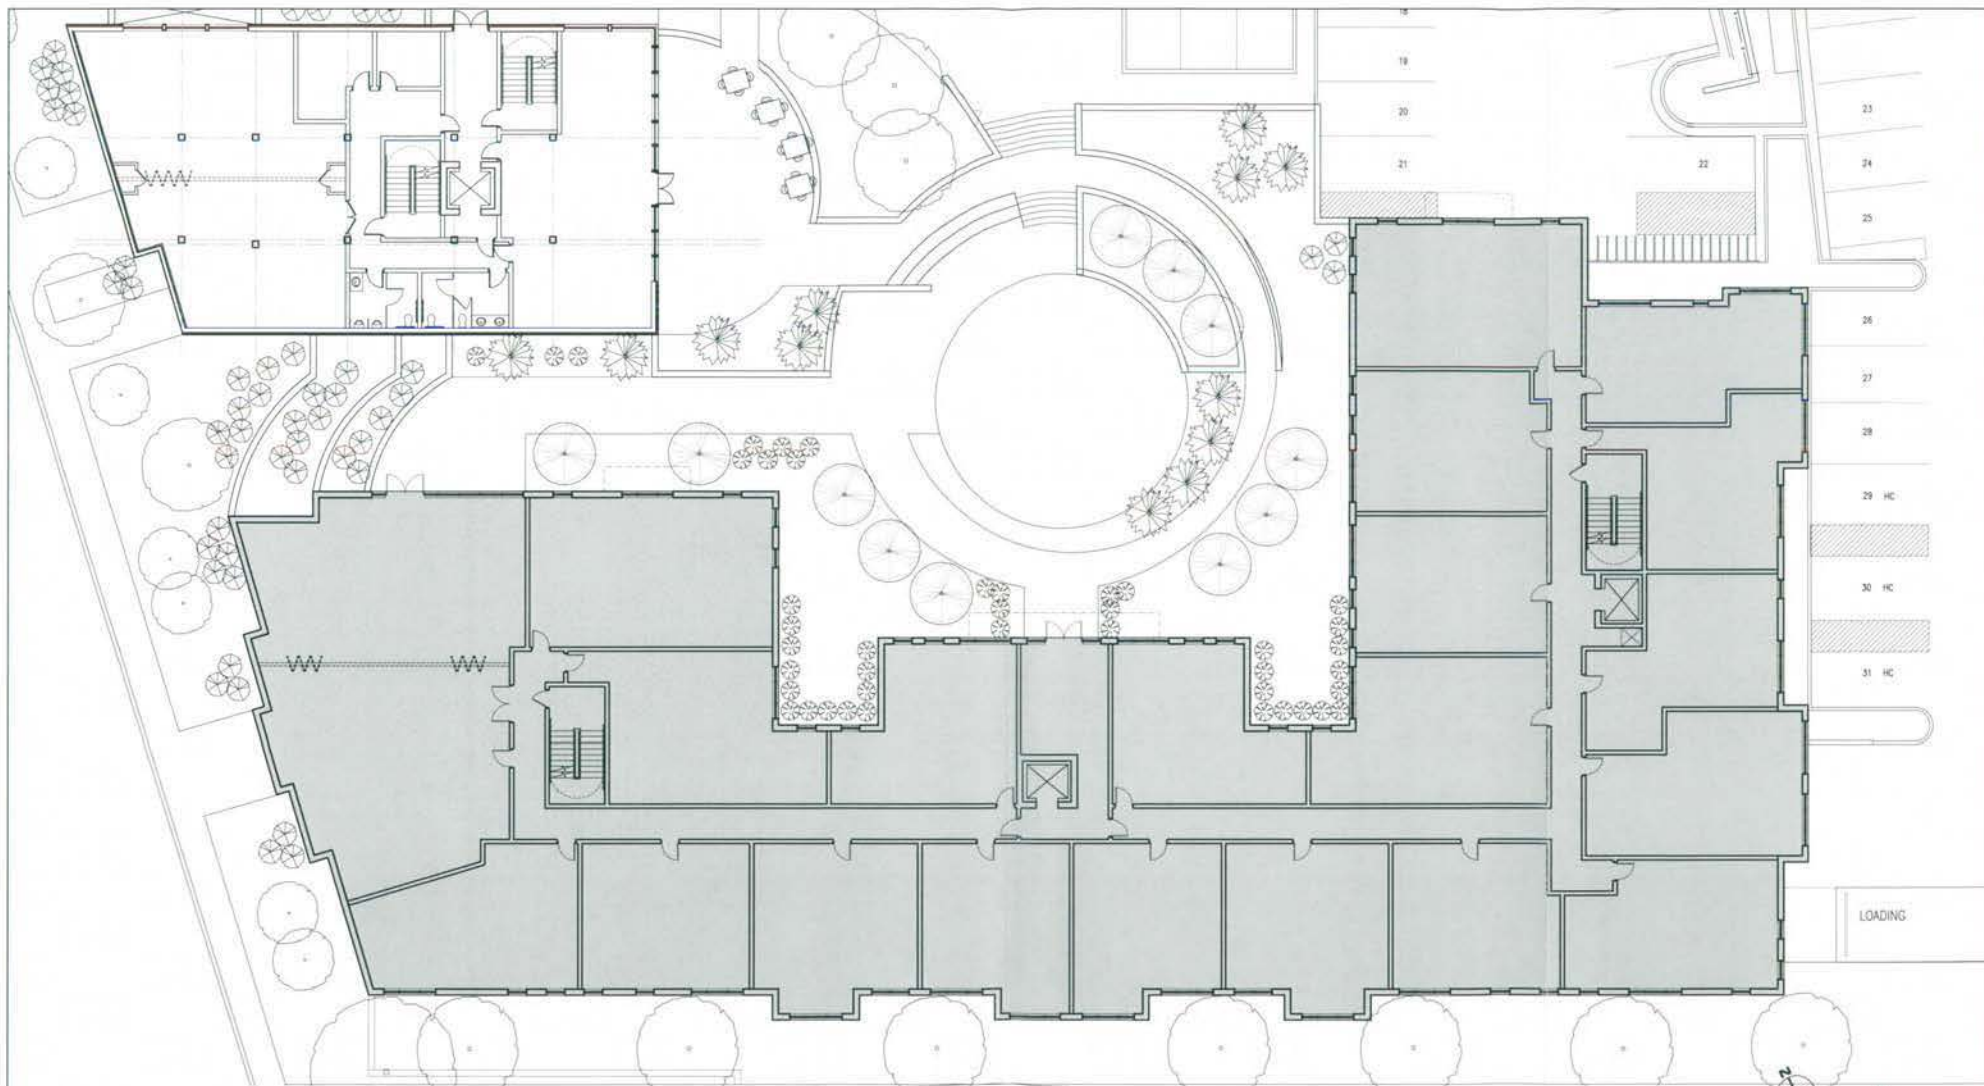

MATTHEWS MEMORIAL TERRACE, LP

01 KEY PLAN - RESIDENTIAL BUILDING
A4 SCALE: 1" = 20'-0"
WASHINGTON, DC

 

A4



MATTHEWS MEMORIAL BAPTIST CHURCH
2618 Martin Luther King Jr. Ave. SE
Washington, DC 20028




THE COMMUNITY BUILDERS, INC.
1333 H Street, NW
Washington, DC 20005



PGN ARCHITECTS, PLLC
1617 M Street, NW
Washington, DC 20036

SEPTEMBER 24, 2008

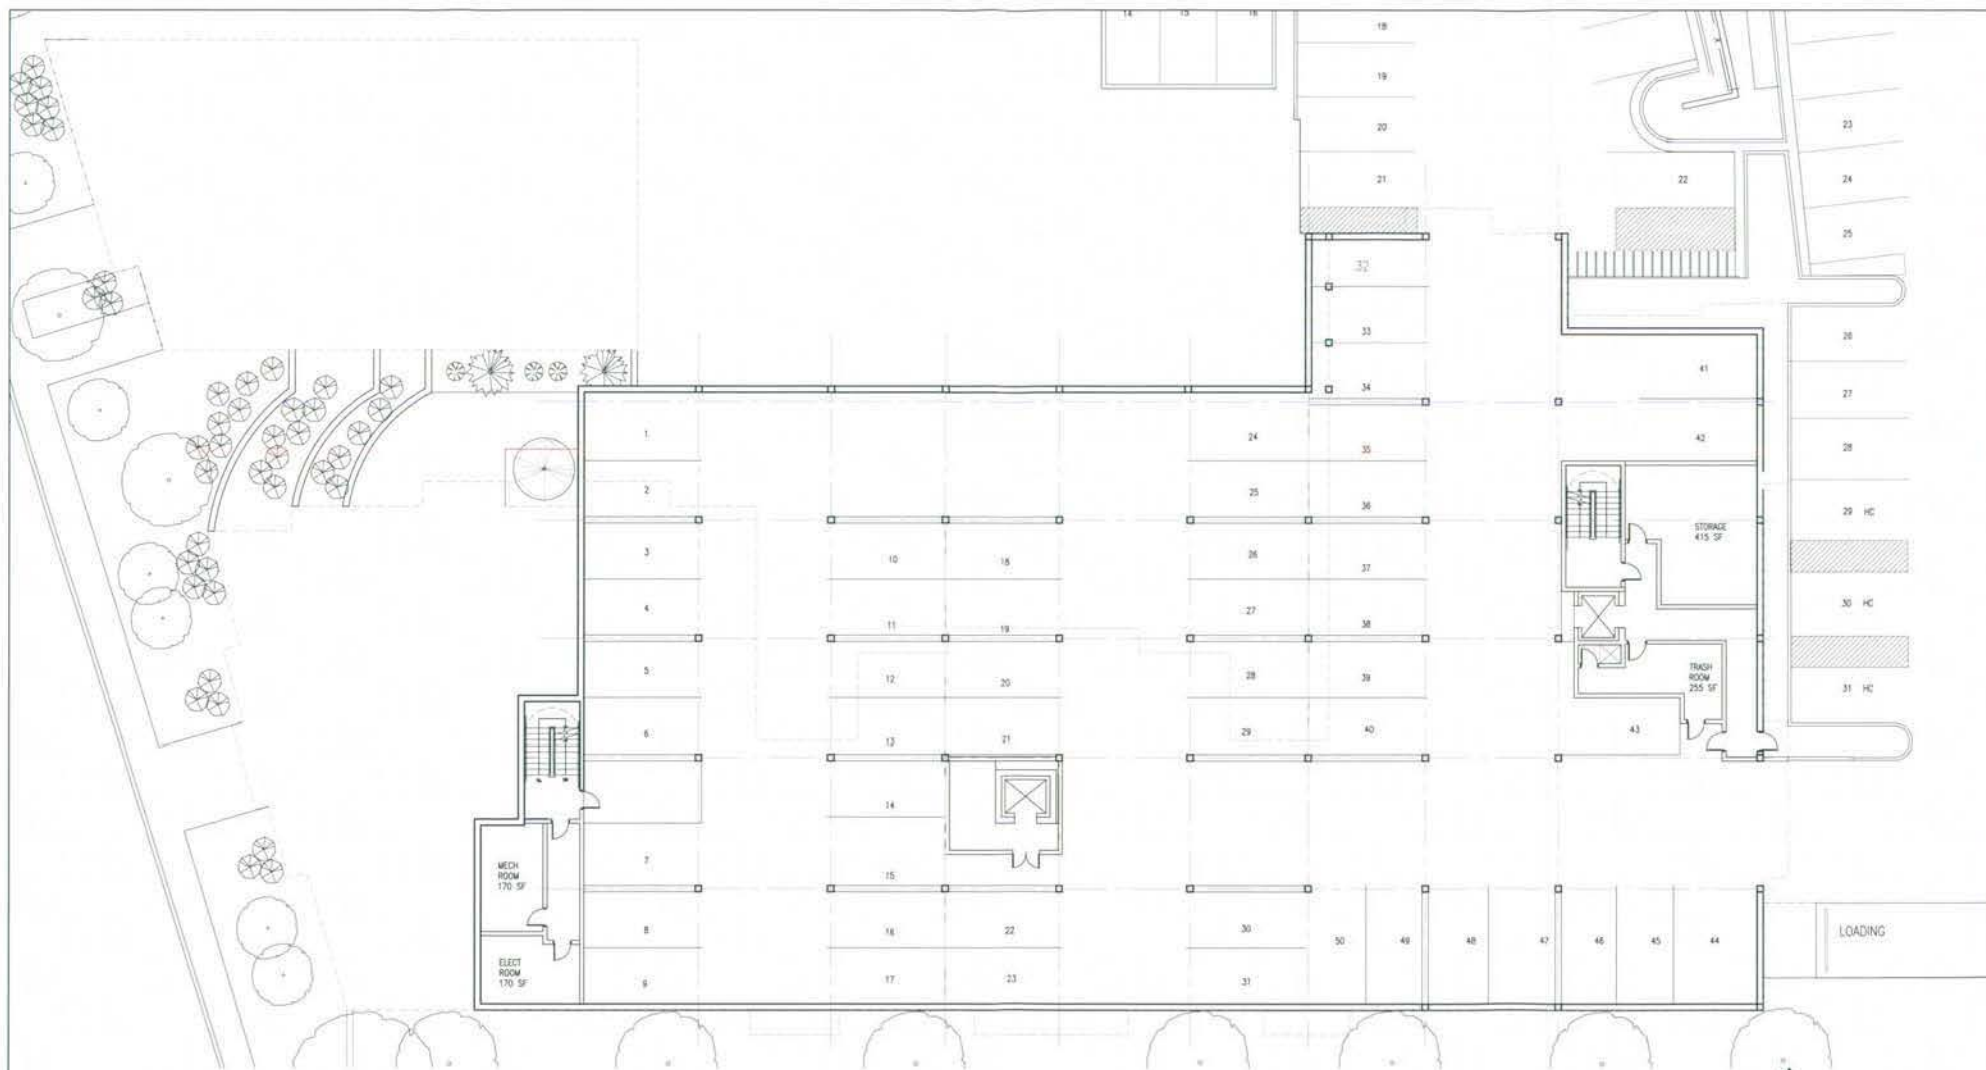


01
A5

GARAGE FLOOR PLAN

SCALE: 1" = 20'-0"

WASHINGTON, DC

 

A5

MATTHEWS MEMORIAL TERRACE, LP



MATTHEWS MEMORIAL BAPTIST CHURCH
2618 Martin Luther King Jr. Ave., SE
Washington, DC 20029




The Community Builders, Inc.

THE COMMUNITY BUILDERS, INC.
1323 M Street, NW
Washington, DC 20005




PGM ARCHITECTS, PLLC
1817 M Street, NW
Washington, DC 20006

SEPTEMBER 24, 2008

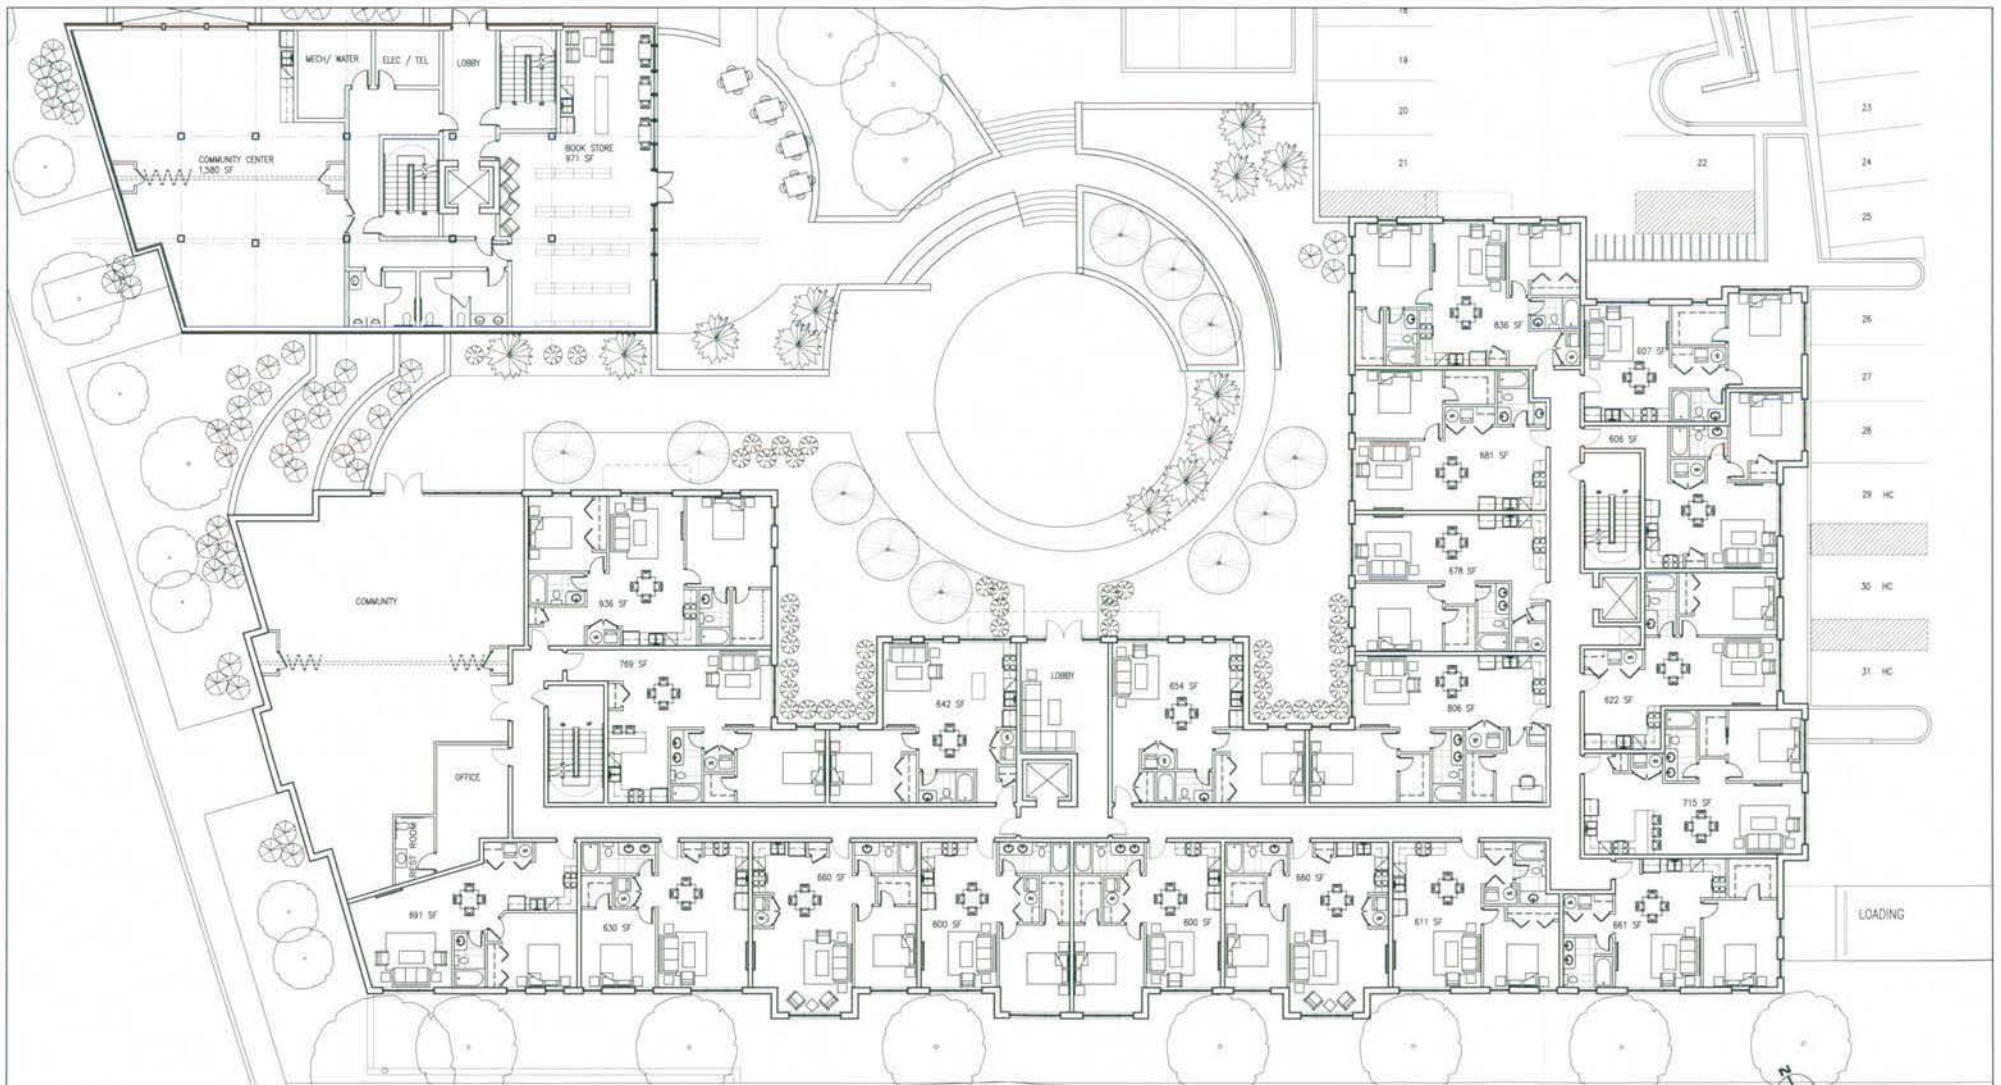

MATTHEWS MEMORIAL TERRACE, LP

01 TERRACE FLOOR PLAN
A6 SCALE: 1" = 20'-0"
WASHINGTON, DC

 

A6



MATTHEWS MEMORIAL BAPTIST CHURCH
2016 Marsh Luther King Jr. Ave, SE
Washington, DC 20003



The Community Builders, Inc.


THE COMMUNITY BUILDERS, INC.
1333 H Street, NW
Washington, DC 20005



Architects, PSC

P&G ARCHITECTS, PLLC
1817 M Street, NW
Washington, DC 20006

SEPTEMBER 24, 2008

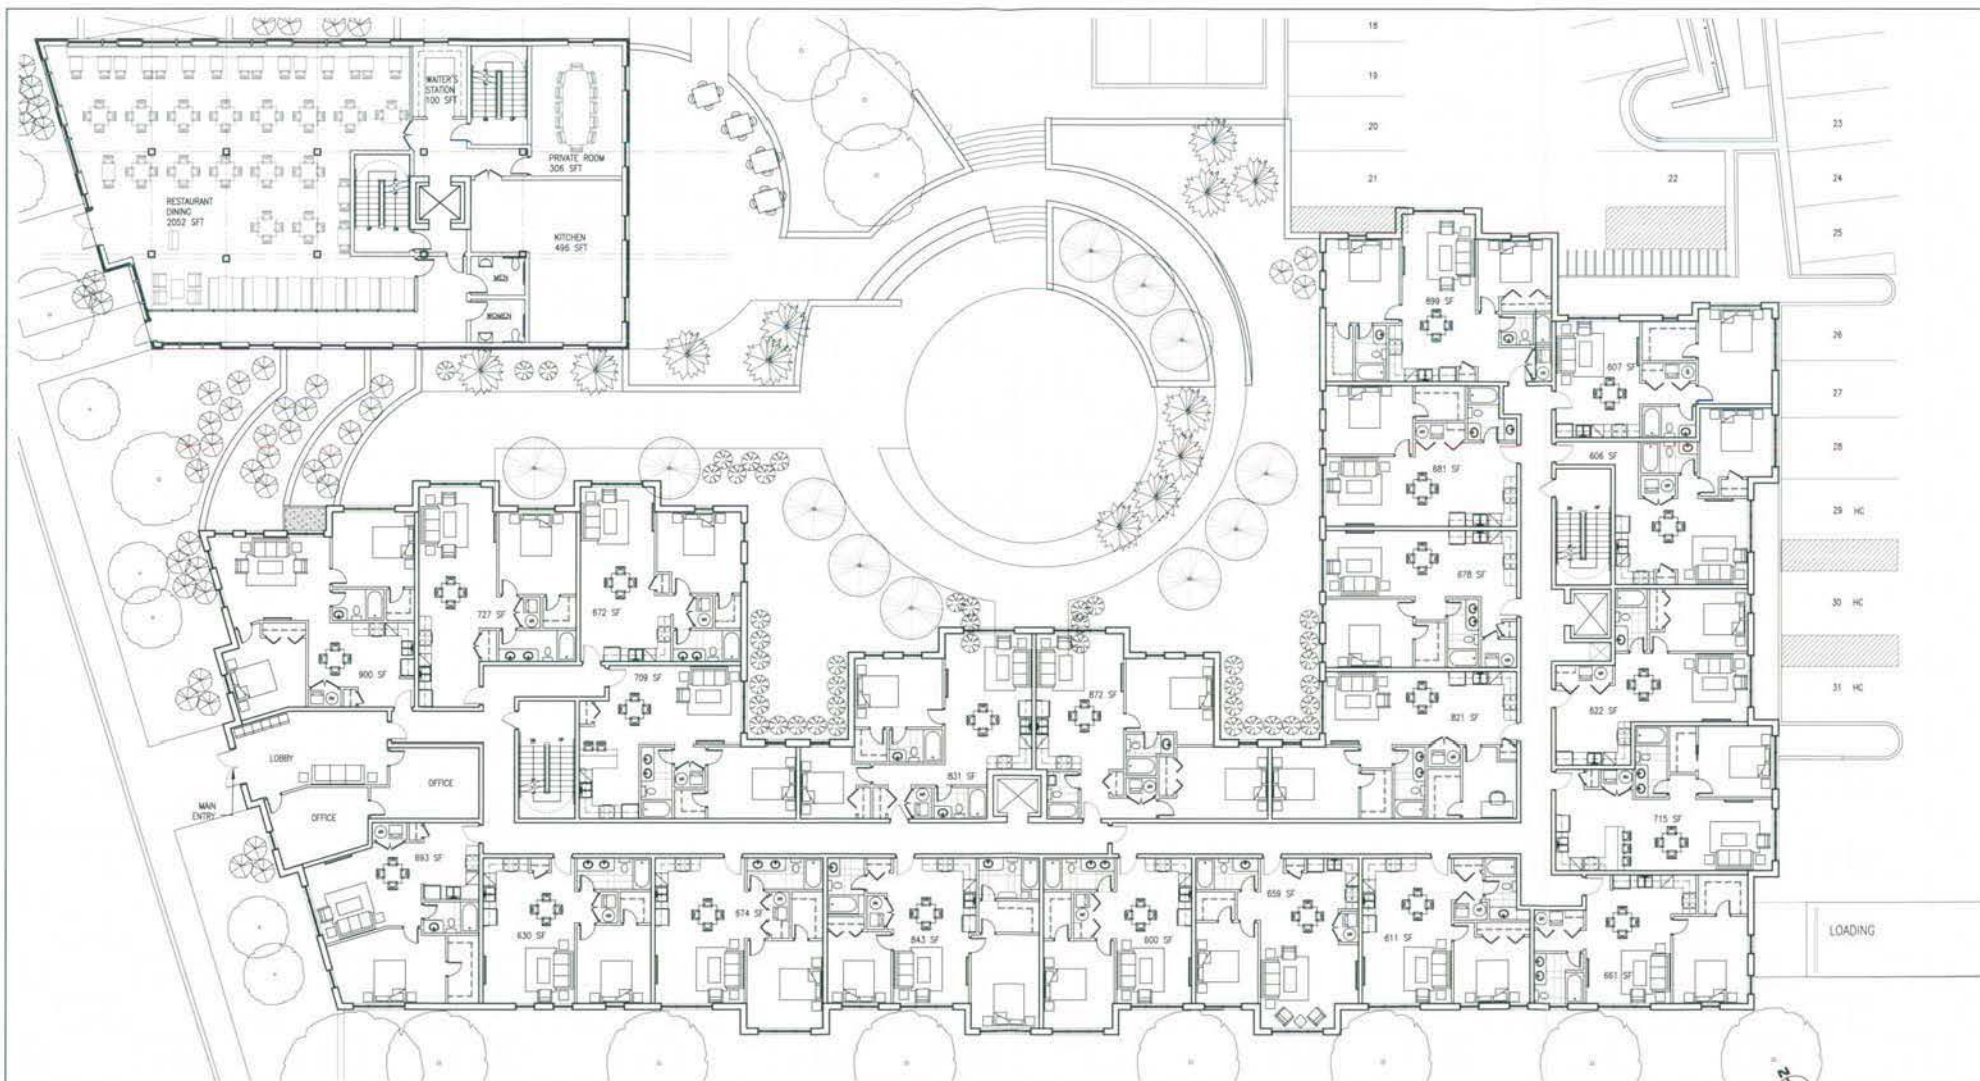

MATTHEWS MEMORIAL TERRACE, LP



MATTHEWS MEMORIAL BAPTIST CHURCH
2016 Marsh Luther King Jr. Ave. SE
Washington, DC 20003



The Community Builders, Inc.

THE COMMUNITY BUILDERS, INC.
1333 H Street, NW
Washington, DC 20005




P&C Architects, PLLC

P&C ARCHITECTS, PLLC
1817 M Street, NW
Washington, DC 20036



SEPTEMBER 24, 2008

A7

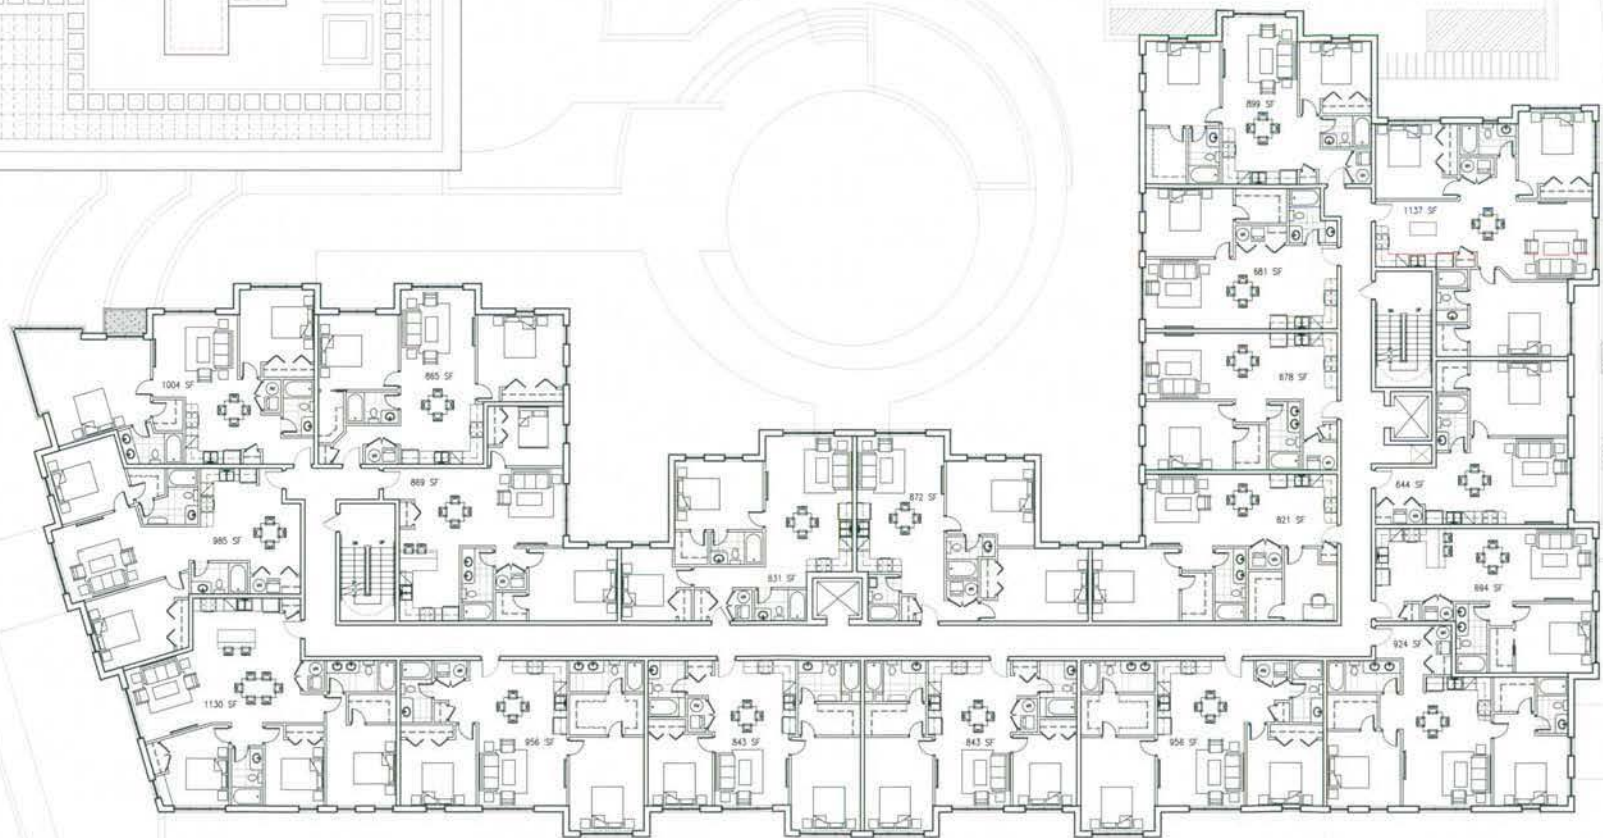

MATTHEWS MEMORIAL TERRACE, LP

01 SECOND AND THIRD FLOOR PLAN
 A8 SCALE: 1" = 20'-0"
 WASHINGTON, DC



A8

SEPTEMBER 24, 2008




MATTHEWS MEMORIAL BAPTIST CHURCH
 2616 Martin Luther King Jr. Ave. SE
 Washington, DC 20003



THE COMMUNITY BUILDERS, INC.
 1333 H Street, NW
 Washington, DC 20005



PGM ARCHITECTS, PLLC
 1617 M Street, NW
 Washington, DC 20006

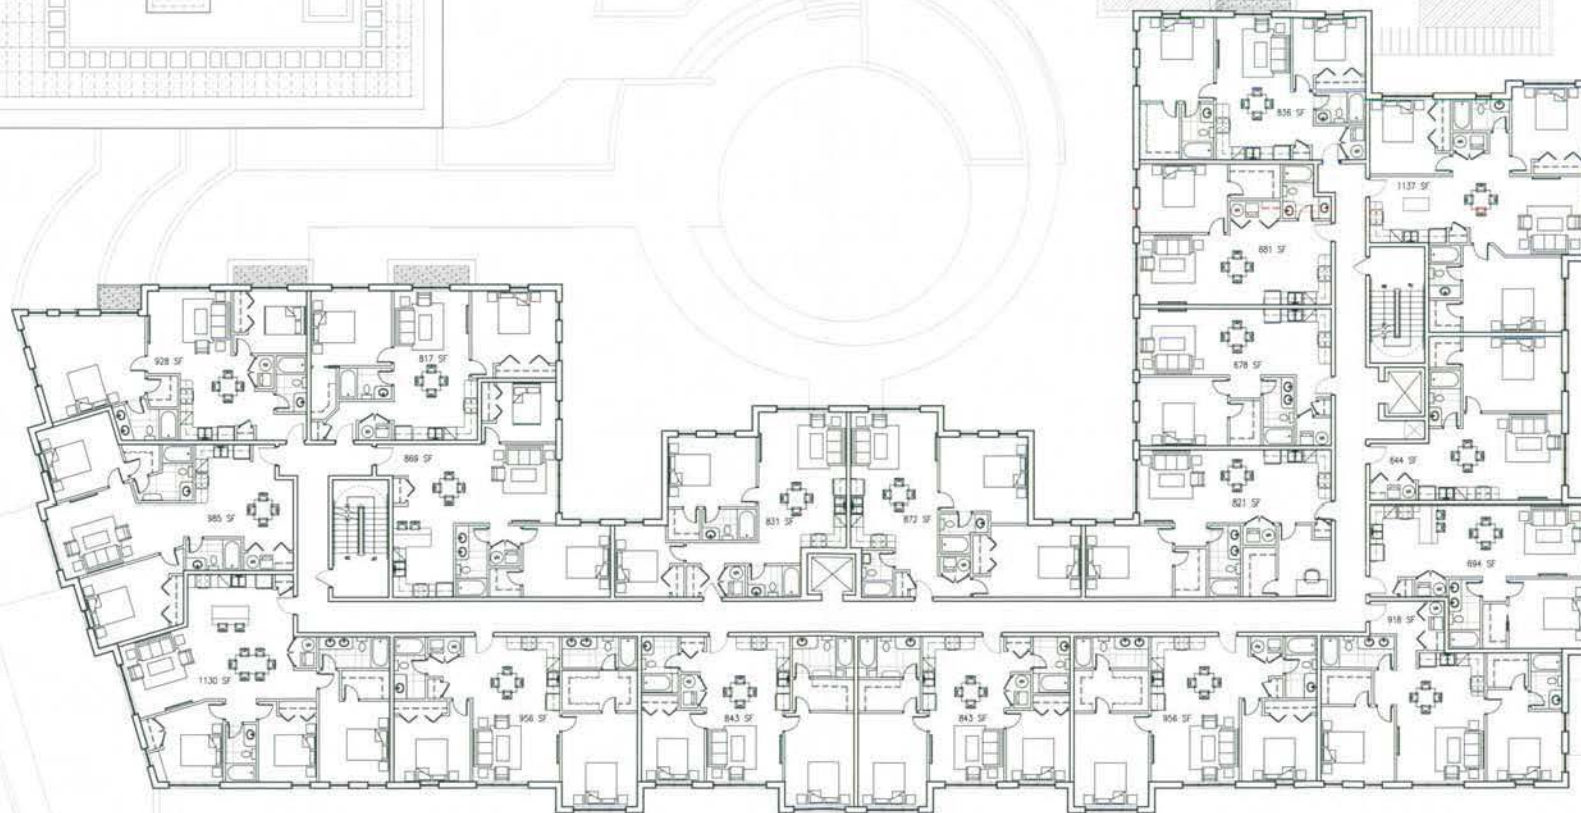

MATTHEWS MEMORIAL TERRACE, LP

01 RESIDENTIAL BUILDING - FOURTH FLOOR PLAN
 A9 SCALE: 1" = 20'-0"
 WASHINGTON, DC

0' 5' 10' 20'
 A9
 SEPTEMBER 24, 2008



MATTHEWS MEMORIAL BAPTIST CHURCH
 2016 Martin Luther King Jr. Ave. SE
 Washington, DC 20003




The Community Builders, Inc.

THE COMMUNITY BUILDERS, INC.
 1333 H Street, NW
 Washington, DC 20005




PGM ARCHITECTS, PLLC
 1817 M Street, NW
 Washington, DC 20008

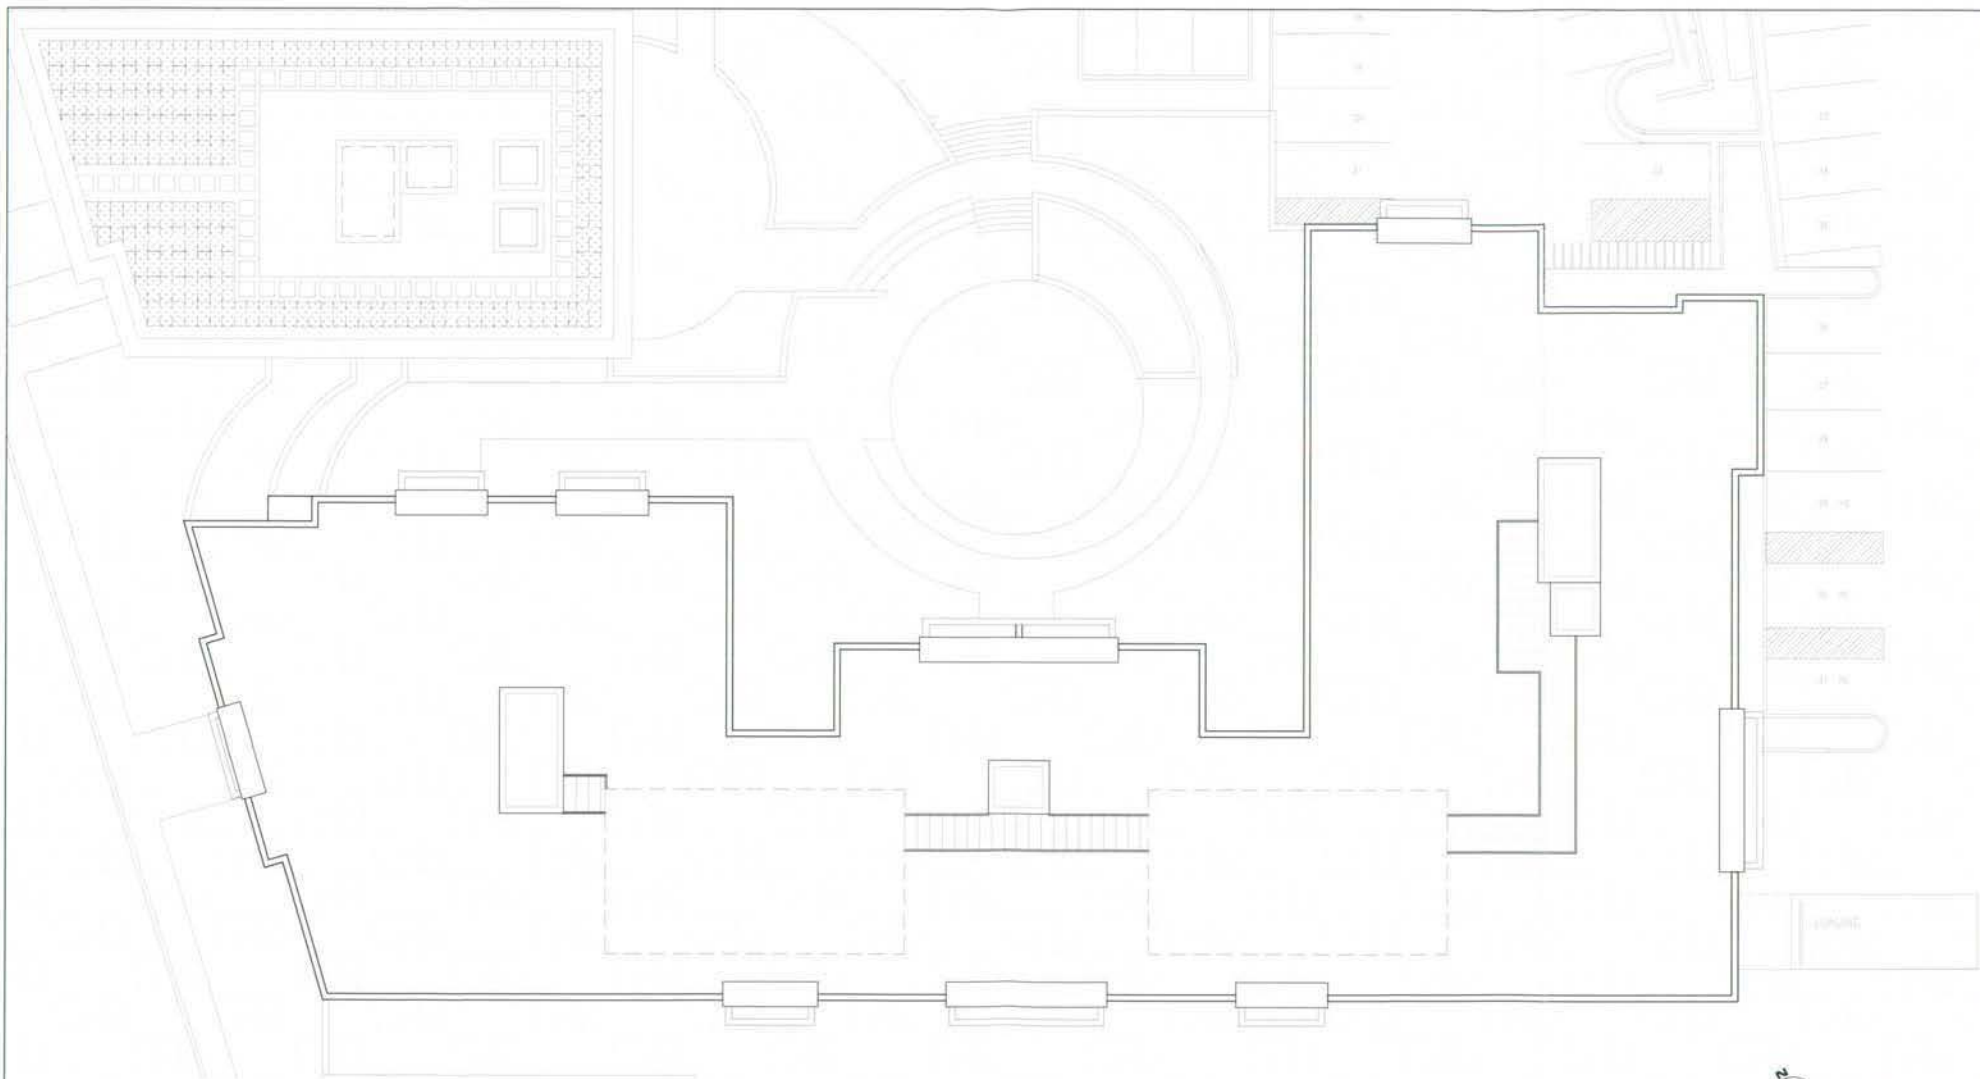

MATTHEWS MEMORIAL TERRACE, LP

01 ROOF PLAN
A10 SCALE: 1" = 20'-0"
WASHINGTON, DC

 

A10

SEPTEMBER 24, 2008



MATTHEWS MEMORIAL BAPTIST CHURCH
2918 Martin Luther King Jr. Ave. SE
Washington, DC 20029



The Community Builders, Inc.

THE COMMUNITY BUILDERS, INC.
1333 H Street, NW
Washington, DC 20005



PGM ARCHITECTS, PLLC
1817 M Street, NW
Washington, DC 20038



02 EAST ELEVATION
A11 SCALE: 1" = 20'-0"



01 WEST ELEVATION
A11 SCALE: 1" = 20'-0"

MATTHEWS MEMORIAL TERRACE, LP

WASHINGTON, DC

0' 5' 10' 20'

A11

SEPTEMBER 24, 2008



MATTHEWS MEMORIAL BAPTIST CHURCH
2018 Martin Luther King Jr. Ave. SE
Washington, DC 20003



THE COMMUNITY BUILDERS, INC.
1333 H Street, NW
Washington, DC 20005



PGN ARCHITECTS, PLLC
1917 M Street, NW
Washington, DC 20038



02 NORTH ELEVATION
A12 SCALE: 1" = 20'-0"



01 SOUTH ELEVATION
A12 SCALE: 1" = 20'-0"

MATTHEWS MEMORIAL TERRACE, LP

WASHINGTON, DC

0' 5' 10' 20'

A12

SEPTEMBER 24, 2008



MATTHEWS MEMORIAL BAPTIST CHURCH
2014 Martin Luther King Jr. Ave. SE
Washington, DC 20003




The Community Builders, Inc.

THE COMMUNITY BUILDERS, INC.
1333 H Street, NW
Washington, DC 20005



Architects, PLLC

PGM ARCHITECTS, PLLC
1817 M Street, NW
Washington, DC 20036

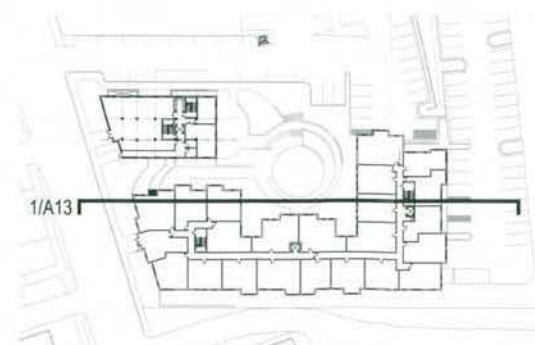

MATTHEWS MEMORIAL TERRACE, LP

01 BUILDING SECTION 1
A13 SCALE: 1" = 20'-0"
WASHINGTON, DC

0' 5' 10' 20'

A13

SEPTEMBER 24, 2008



MATTHEWS MEMORIAL BAPTIST CHURCH
2618 Marsh Luther King Jr. Ave. SE
Washington, DC 20003





The Community Builders, Inc.

THE COMMUNITY BUILDERS, INC.
1333 H Street, NW
Washington, DC 20005



Architects, PLLC

PGN ARCHITECTS, PLLC
1817 M Street, NW
Washington, DC 20036

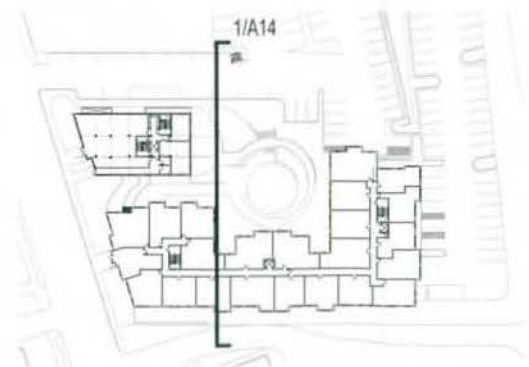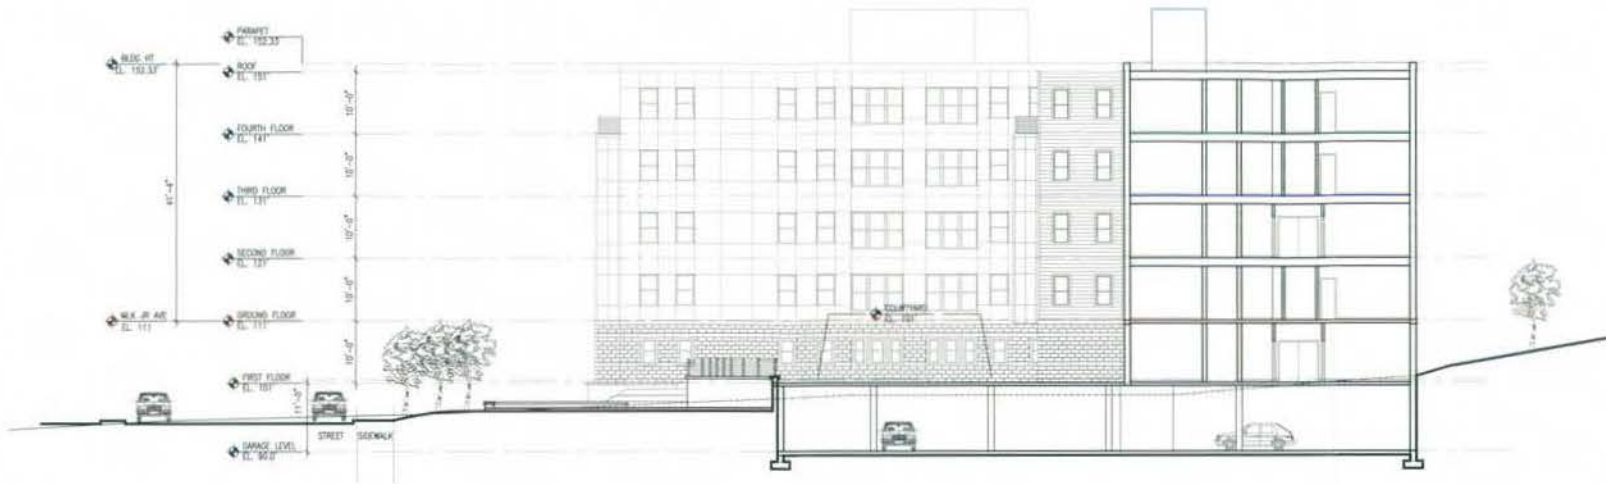

MATTHEWS MEMORIAL TERRACE, LP

01
A14
BUILDING SECTION 2
SCALE: 1" = 20'-0"
WASHINGTON, DC



A14

SEPTEMBER 24, 2008



MATTHEWS MEMORIAL BAPTIST CHURCH
2618 Martin Luther King Jr. Ave. SE
Washington, DC 20028




The Community Builders, Inc.

THE COMMUNITY BUILDERS, INC.
1332 H Street, NW
Washington, DC 20005




Architects, PLLC

PG ARCHITECTS, PLLC
1817 M Street, NW
Washington, DC 20036

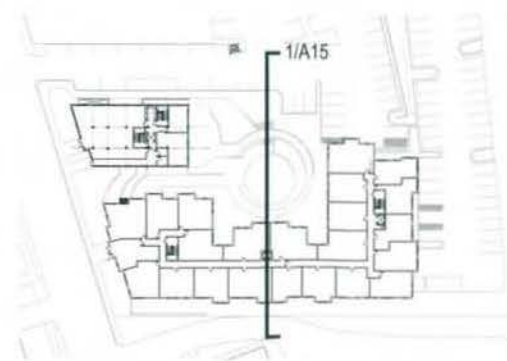

SEPTEMBER 24, 2008

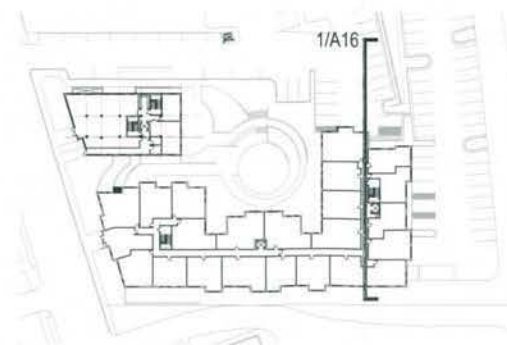

MATTHEWS MEMORIAL TERRACE, LP

01 BUILDING SECTION 4
A16 SCALE: 1" = 20'-0"
WASHINGTON, DC

0' 5' 10' 20' A16
SEPTEMBER 24, 2008



MATTHEWS MEMORIAL BAPTIST CHURCH
2615 Marsh Luffet King Jr. Ave. SE
Washington, DC 20028





The Community Builders, Inc.

THE COMMUNITY BUILDERS, INC.
1323 H Street, NW
Washington, DC 20005



PSH ARCHITECTS, PLLC
1817 M Street, NW
Washington, DC 20038

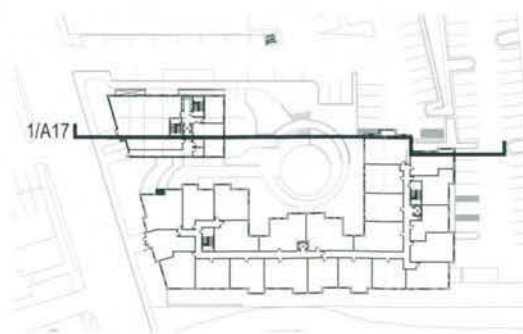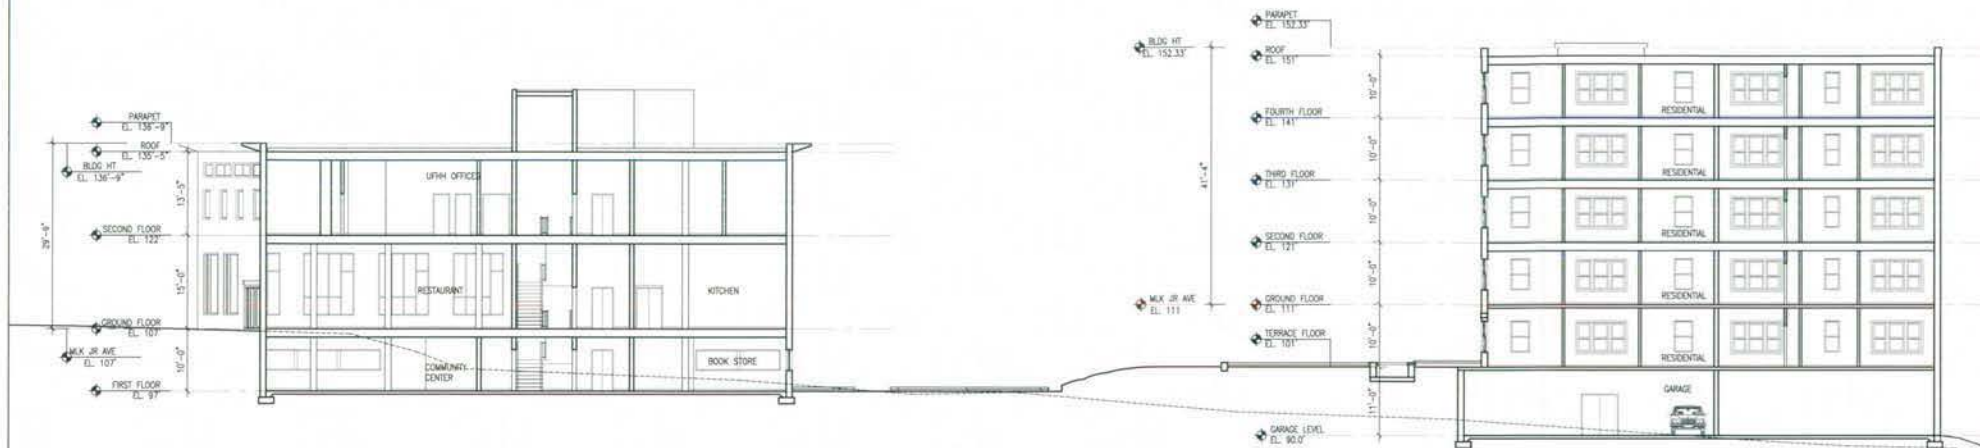

MATTHEWS MEMORIAL TERRACE, LP

01 SITE SECTION 1
A17 SCALE: 1" = 20'
WASHINGTON, DC

0' 5' 10' 20'

A17

SEPTEMBER 24, 2008



MATTHEWS MEMORIAL BAPTIST CHURCH
2516 Martin Luther King Jr. Ave. SE
Washington, DC 20028





The Community Builders, Inc.

THE COMMUNITY BUILDERS, INC.
1323 H Street, NW
Washington, DC 20005



P&G ARCHITECTS, PLLC
1817 M Street, NW
Washington, DC 20036

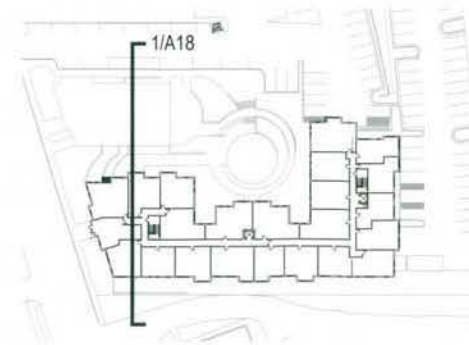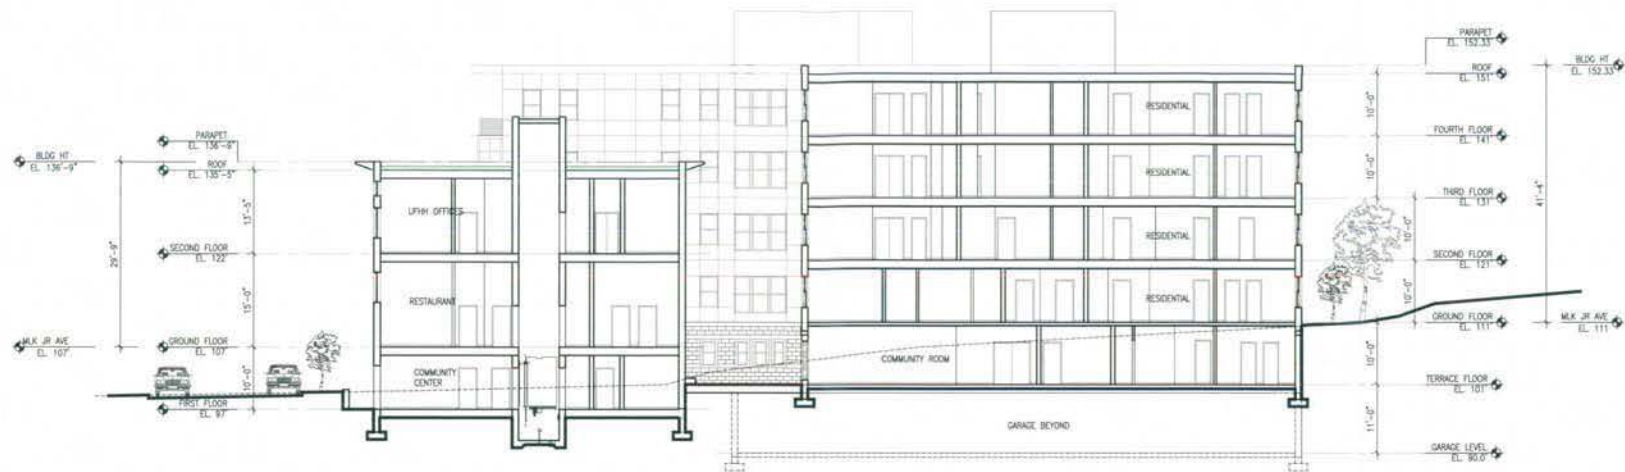

MATTHEWS MEMORIAL TERRACE, LP

01 SITE SECTION 2
A18 SCALE: 1" = 20'
WASHINGTON, DC

0' 5' 10' 20'

A18

SEPTEMBER 24, 2008



MATTHEWS MEMORIAL BAPTIST CHURCH
2018 Martin Luther King Jr. Ave. SE
Washington, DC 20003




The Community Builders, Inc.

THE COMMUNITY BUILDERS, INC.
1323 H Street, NW
Washington, DC 20005



PGN ARCHITECTS, PLLC
1817 M Street, NW
Washington, DC 20036

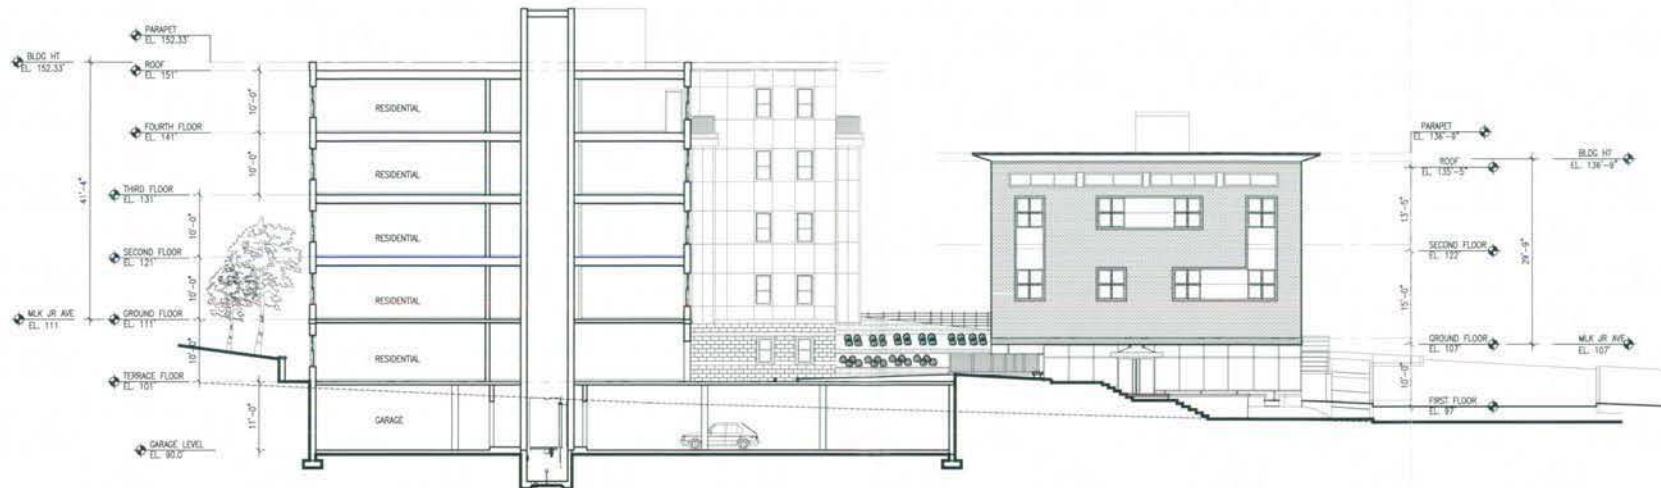

MATTHEWS MEMORIAL TERRACE, LP

01 SITE SECTION 3
A19 SCALE: 1" = 20'
WASHINGTON, DC

0' 5' 10' 20'

A19

SEPTEMBER 24, 2008



MATTHEWS MEMORIAL BAPTIST CHURCH
2616 Martin Luther King Jr. Ave. SE
Washington, DC 20023



The Community Builders, Inc.

THE COMMUNITY BUILDERS, INC.
1333 H Street, NW
Washington, DC 20005



PG ARCHITECTS, PLLC
1817 M Street, NW
Washington, DC 20036