




PROPOSED DESIGN FOR THE
APPLETREE
EARLY LEARNING
PUBLIC CHARTER SCHOOL
134 15TH STREET, NE
WASHINGTON D.C.


FLOOR PLANS

DRAWING NO


A1

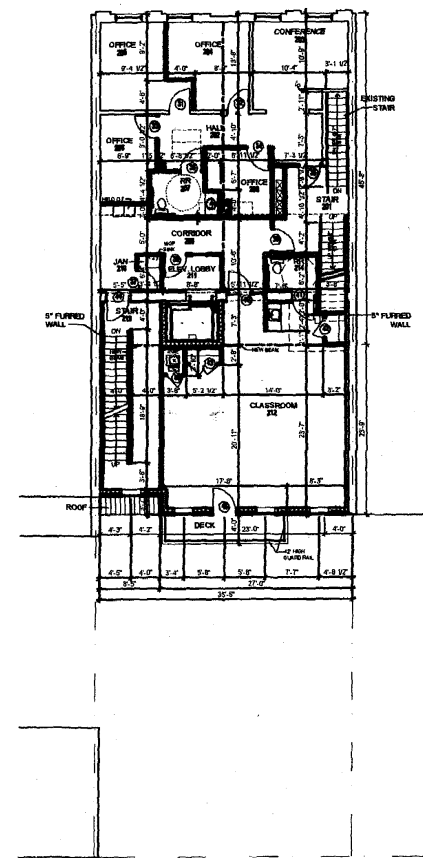

3 SECOND FLOOR PLAN
S. 11'-8"

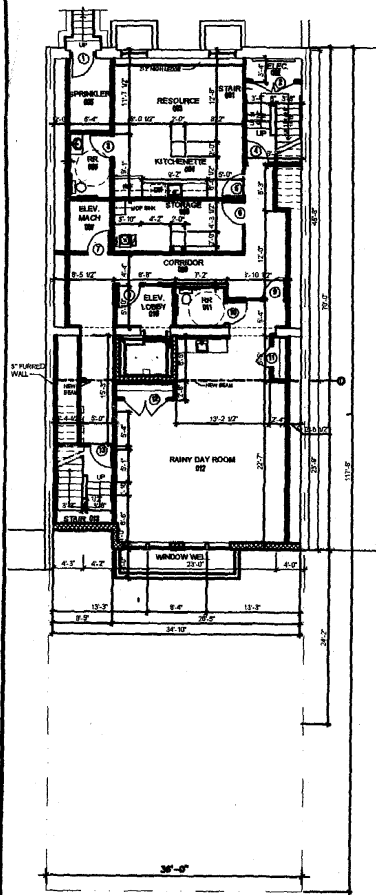


1 BASEMENT FLOOR PLAN

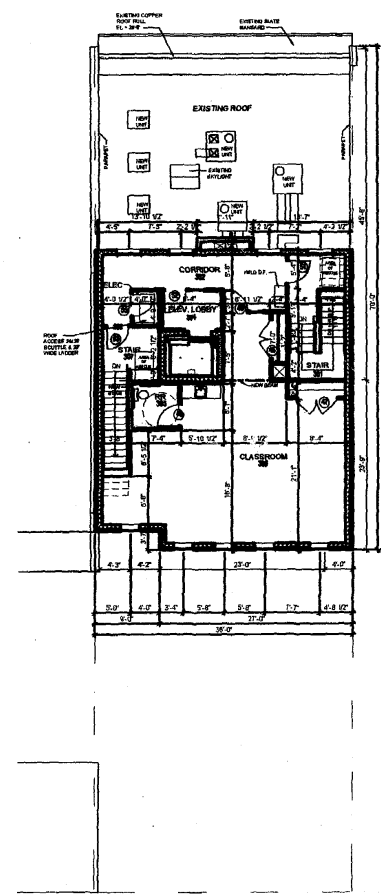


4 THIRD FLOOR PLAN
El. 23'-4"




1216 STREET, N.E. (112' WIDE)

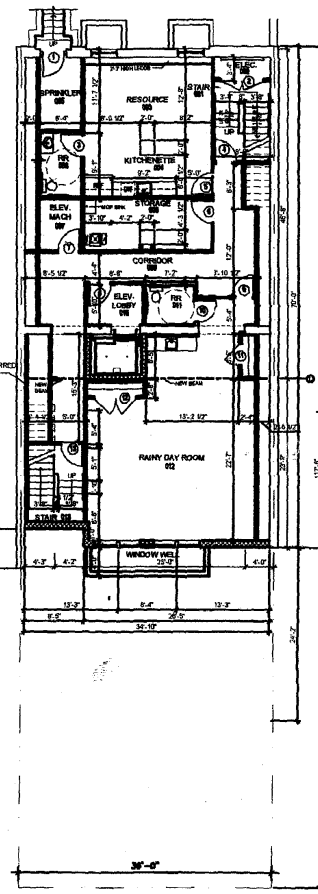


① BASEMENT FLOOR PLAN

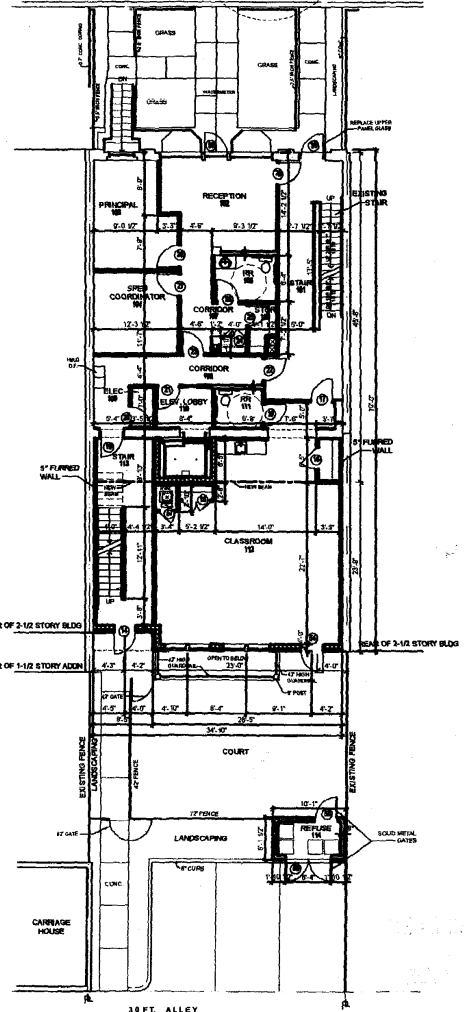

② FIRST FLOOR PLAN
EL. 0'-0"

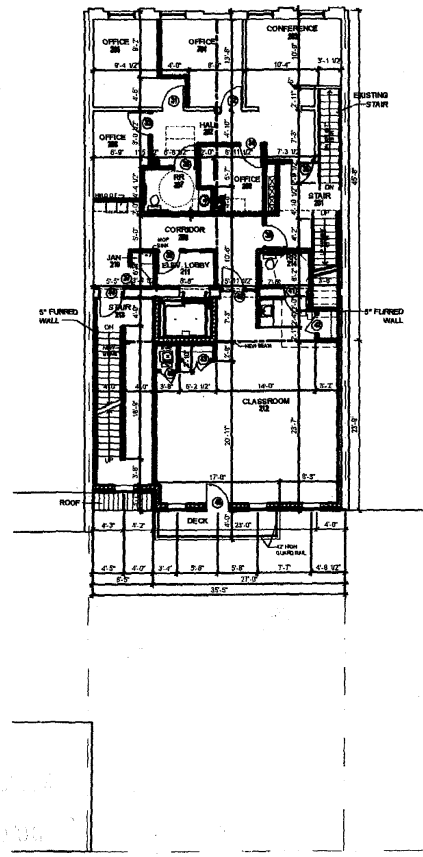

③ SECOND FLOOR PLAN
EL. 11'-4"

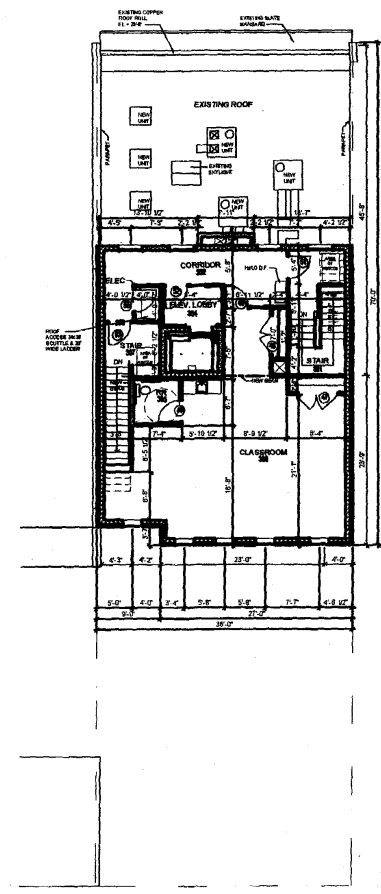

④ THIRD FLOOR PLAN
EL. 13'-4"

dBF
Associates
Architects

6821 Whitler Ave
McLean, VA 22101
ph: 703.356.2215
fax: 703.356.4304
contact@dbfassociates.com


PROPOSED DESIGN FOR THE
**APPLETREE
EARLY LEARNING
PUBLIC CHARTER SCHOOL**
181 12TH STREET, N.E.
WASHINGTON D.C.

REVISIONS		
N	DESCRIPTION	DATE


FLOOR PLANS

SCALE
1/8" = 1'-0"
DATE 02-09-06
DWN BY OM/HP
CHECKED BY DBS
PROJECT NO D0506

DRAWING NO
A1

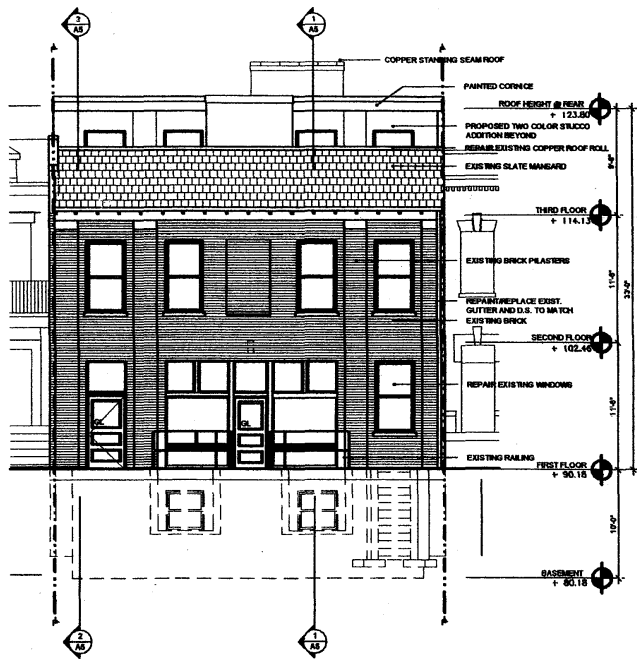

1 EAST BUILDING ELEVATION
SCALE: 3/16" = 1'-0"

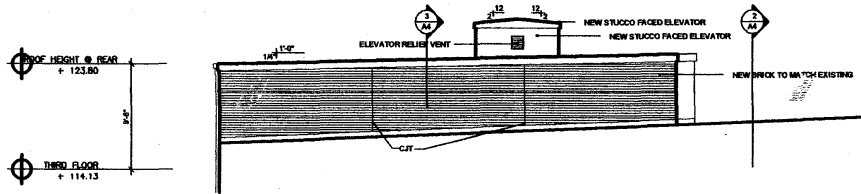


2 SOUTH BUILDING ELEVATION
SCALE: 3/16" = 1'-0"


BOARD OF ZONING ADJUSTMENT
District of Columbia

CASE NO. 17532

EXHIBIT NO. 5

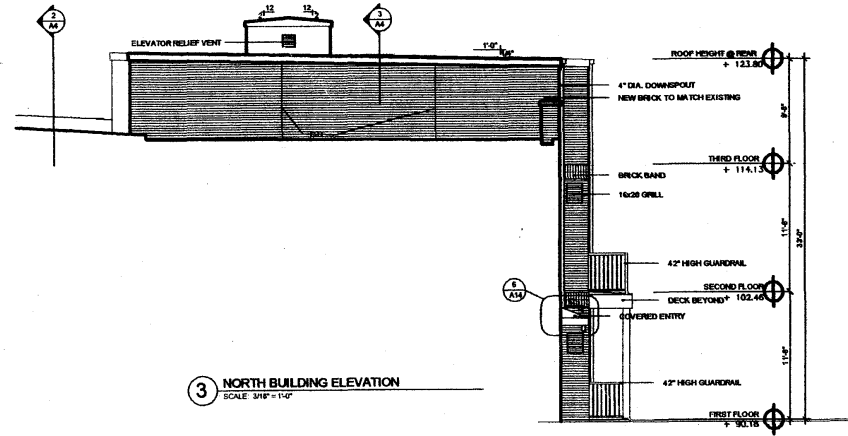

3 NORTH BUILDING ELEVATION
SCALE: 3/16" = 1'-0"

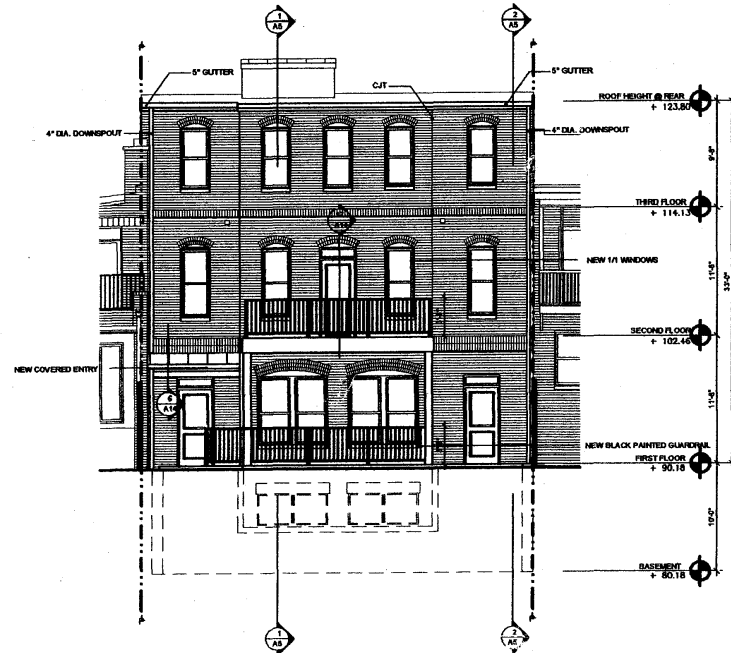

4 WEST BUILDING ELEVATION
SCALE: 3/16" = 1'-0"


dBF
Associates
Architects

6821 Whittier Ave
McLean, VA 22101
ph: 703.356.2215
fax: 703.356.4304
contact@dbfassociates.com


PROPOSED DESIGN FOR THE
**APPLETREE
EARLY LEARNING
PUBLIC CHARTER SCHOOL**
138 12TH STREET, NE
WASHINGTON D.C.

REVISIONS		
NO	DESCRIPTION	DATE
ELEVATIONS		

SCALE 3/16" = 1'-0"	
DATE	02-09-06
DUN BY	HP,NH
CHECKED BY	DJB
PROJECT NO	D0506
DRAWING NO	A3

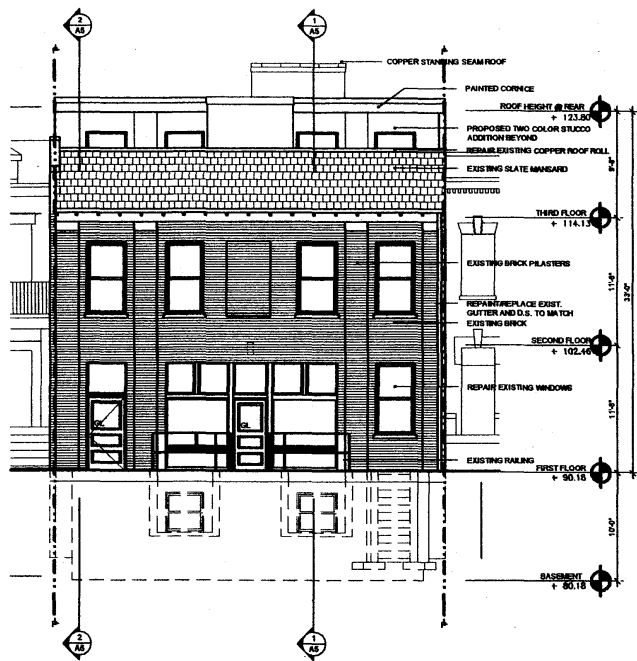


1 EAST BUILDING ELEVATION
SCALE: 3/16" = 1'-0"

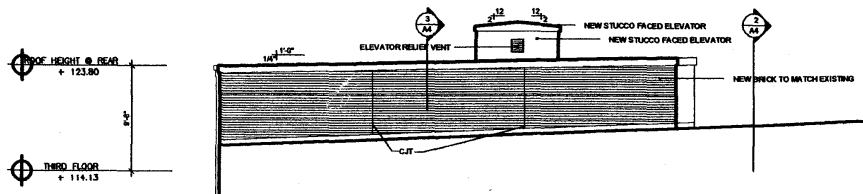


2 SOUTH BUILDING ELEVATION
SCALE: 3/16" = 1'-0"

BOARD OF ZONING ADJUSTMENT
District of Columbia

CASE NO. 17538
EXHIBIT NO. 5

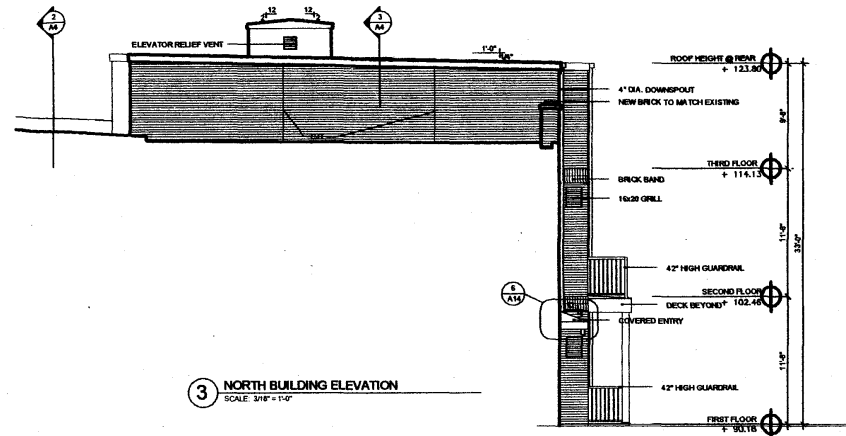

3 NORTH BUILDING ELEVATION
SCALE: 3/16" = 1'-0"

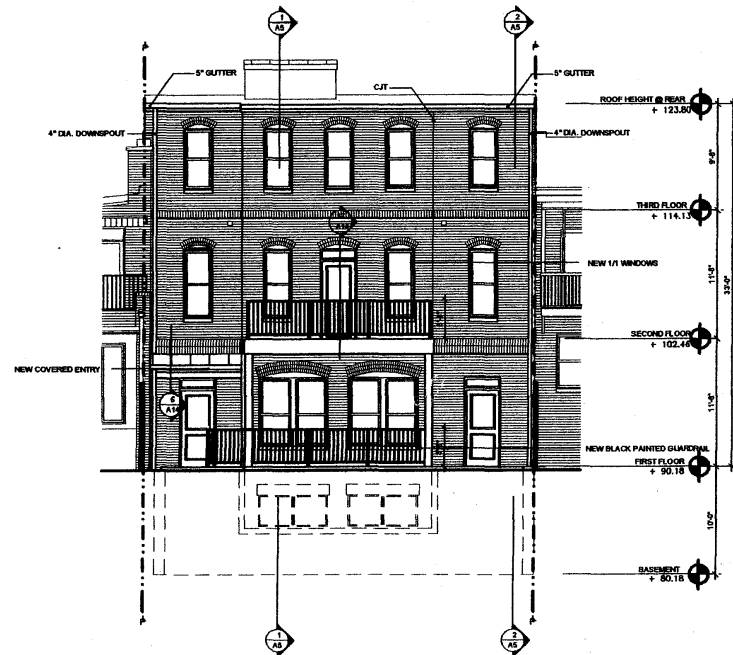

4 WEST BUILDING ELEVATION
SCALE: 3/16" = 1'-0"

dBF
Associates
Architects

6821 Whitaker Ave
McLean, VA 22101
ph: 703.356.2215
fax: 703.356.4304
contact@dassociates.com

PROPOSED DESIGN FOR THE
**APPLETREE
EARLY LEARNING
PUBLIC CHARTER SCHOOL**
138 12TH STREET, NE
WASHINGTON D.C.

REVISIONS		
NO.	DESCRIPTION	DATE
ELEVATIONS		

SCALE 3/16" = 1'-0"	
DATE	02-09-06
DUN BY	HP, NH
CHECKED BY	DJB
PROJECT NO	D0506
DRAWING NO	A3