


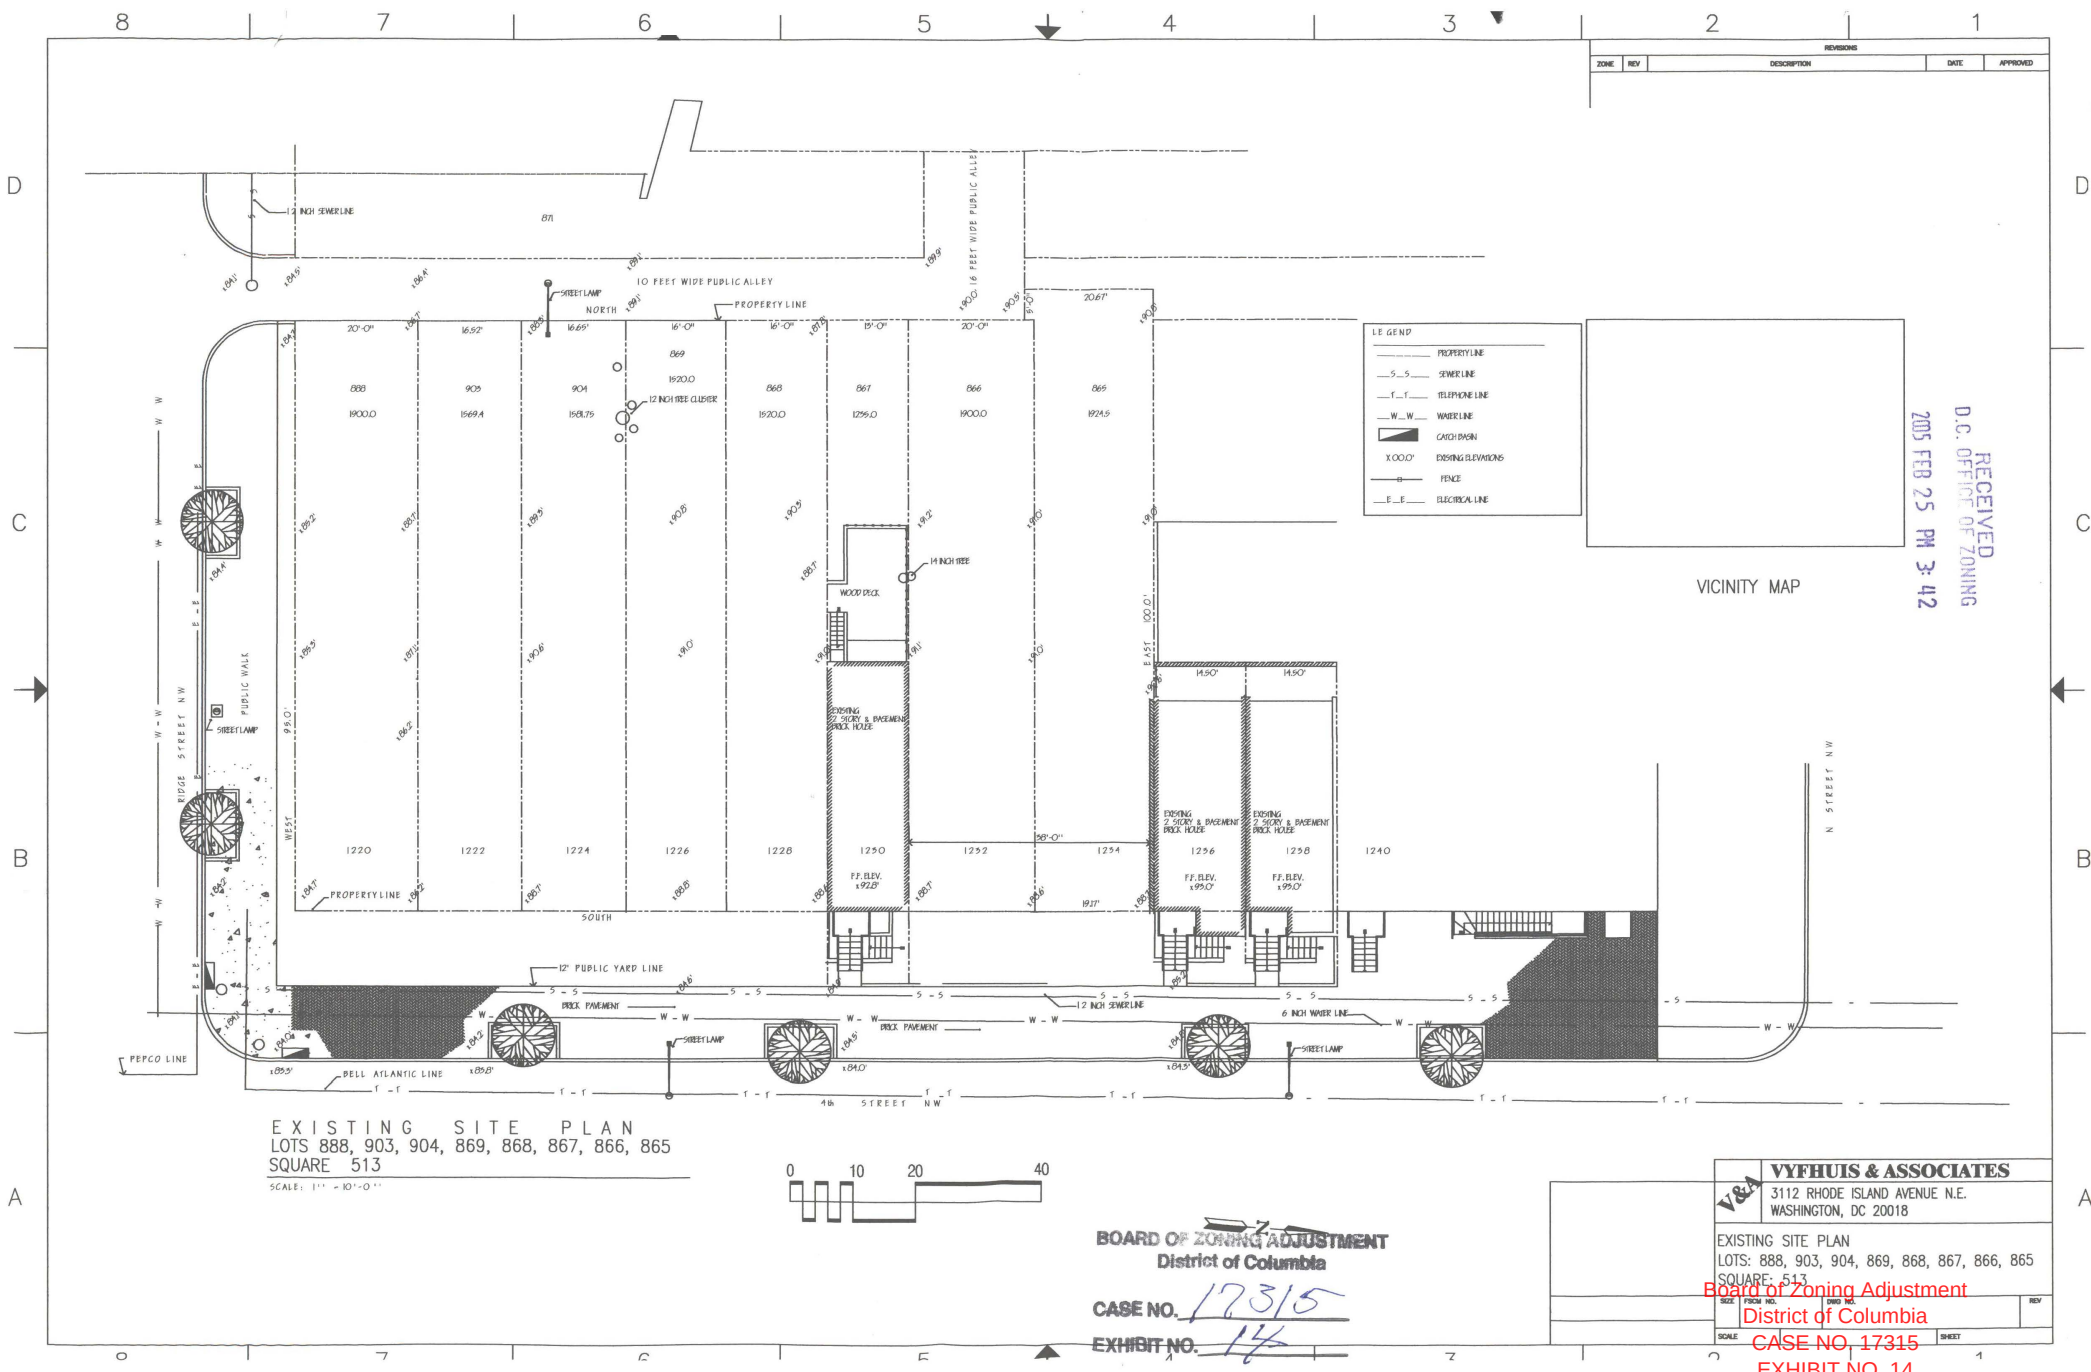

EXISTING SITE PLAN
LOTS 888, 903, 904, 869, 868, 867, 866, 865
SQUARE 513
SCALE: 1" = 10'-0"

BOARD OF ZONING ADJUSTMENT
District of Columbia

CASE NO. 17315
EXHIBIT NO. 14

VYFHUIS & ASSOCIATES	
3112 RHODE ISLAND AVENUE N.E. WASHINGTON, DC 20018	
EXISTING SITE PLAN LOTS: 888, 903, 904, 869, 868, 867, 866, 865 SQUARE: 513	
DATE	REV
SCALE	SHEET

RECEIVED
D.C. OFFICE OF ZONING
2015 FEB 25 PM 3:42

Board of Zoning Adjustment
District of Columbia
CASE NO. 17315
EXHIBIT NO. 14