

Exhibit "C"


Floor Plans and Elevations

D.C. RECORDS
2005 MAY 11 AM 10:59

BZA
Case No. 17364
Exhibit No. 10

C-1

Board of Zoning Adjustment
District of Columbia
CASE NO. 17364
EXHIBIT NO. 10

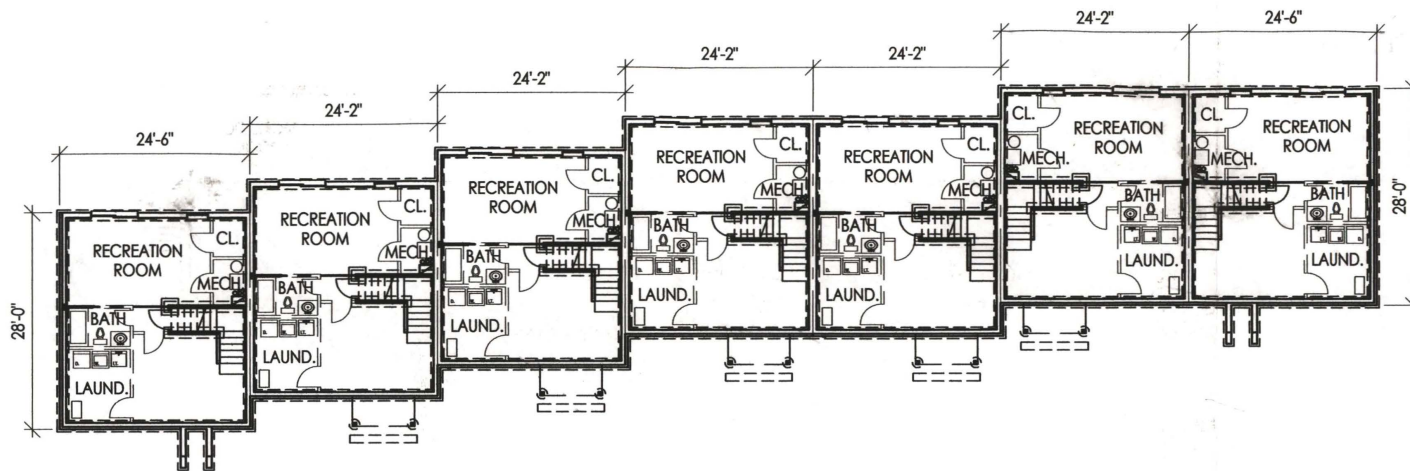

 BASEMENT FLOOR PLAN
scale: 1/16" = 1'-0"

RECEIVED
D.C. OFFICE OF ZONING
2005 MAY 11 AM 10: 59

BZA
Case No. 17364
Exhibit No. 10-A

ARCHITECT:

McAllister
ARCHITECTS, P.C.

119 South Saint Asaph Street
Alexandria, Virginia 22314
(703) 519-9823
(703) 519-0102 fax

DEVELOPER:

CIH Homes L.C.


9316 Piney Branch Road
Suite 106
Silver Spring, MD 20903
(301) 445-5000
(301) 445-1605 fax

**Skyland Terrace, S.E.
Washington, D.C. 20020**

APRIL 1, 2005

4

RECEIVED
D.C. OFFICE OF ZONING
2005 MAY 11 AM 11:00

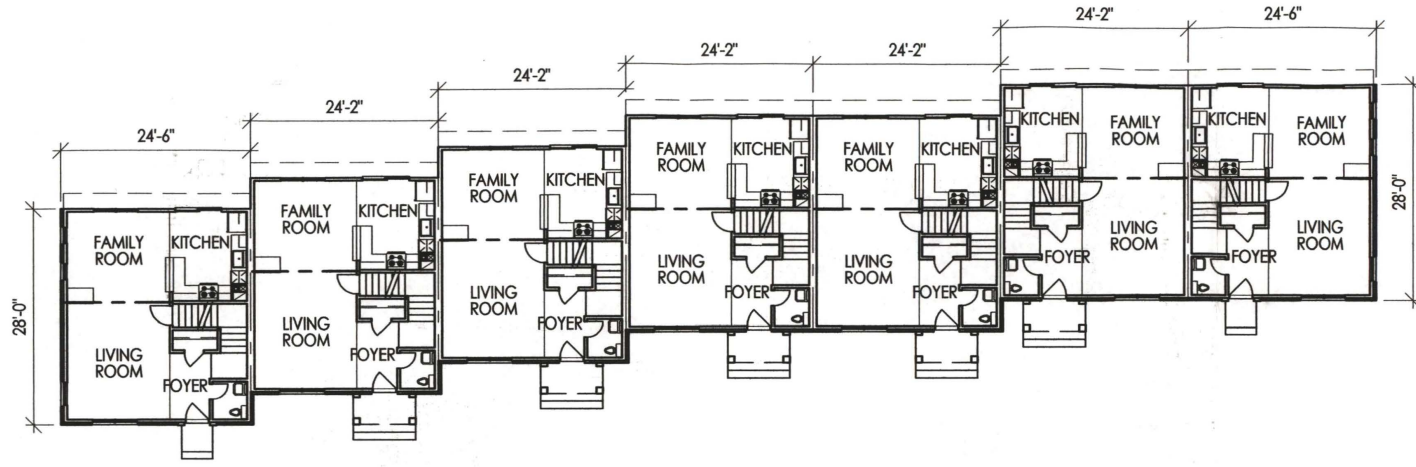


 FIRST FLOOR PLAN
scale: 1/16" = 1'-0"

BZA
Case No. 17364
Exhibit No. 10-B

ARCHITECT:
McAllister
ARCHITECTS, P.C.
119 South Saint Asaph Street
Alexandria, Virginia 22314
(703) 519-9823
(703) 519-0102 fax

DEVELOPER:
CIH Homes L.C.
9316 Piney Branch Road
Suite 106
Silver Spring, MD 20903
(301) 445-5000
(301) 445-1905 fax

**Skyland Terrace, S.E.
Washington, D.C. 20020**
APRIL 1, 2005

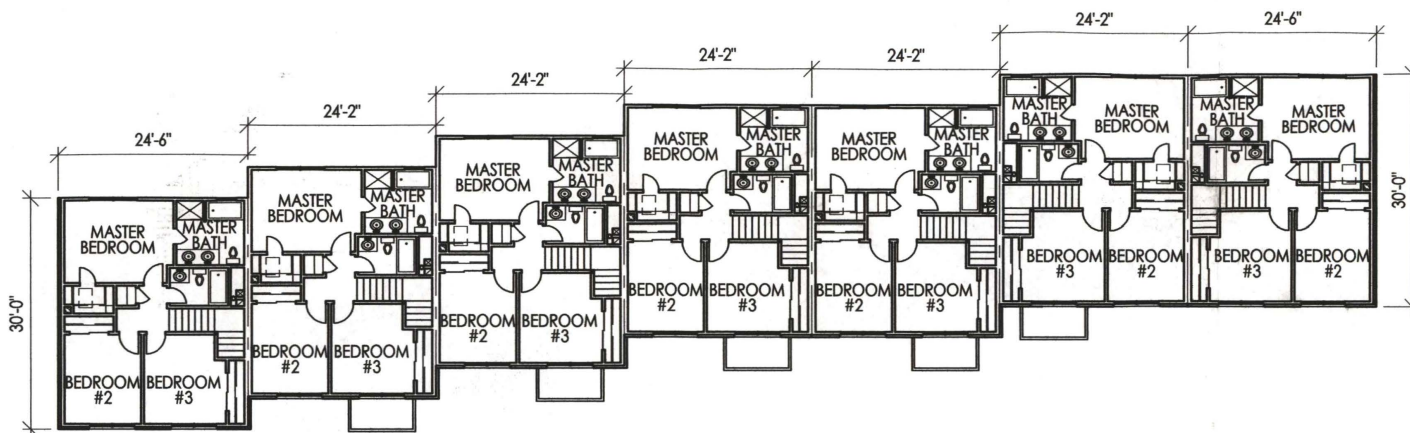

RECEIVED
D.C. OFFICE OF ZONING
2005 MAY 11 AM 11:00

BZA
Case No. 17364
Exhibit No. 10-C

 **SECOND FLOOR PLAN**
scale: 1/16" = 1'-0"

ARCHITECT:

McAllister
ARCHITECTS, P.C.

119 South Saint Asaph Street
Alexandria, Virginia 22314
(703) 519-8623
(703) 519-0102 fax

DEVELOPER:

CIH Homes L.C.

9316 Piney Branch Road
Suite 106
Silver Spring, MD 20903
(301) 445-9200
(301) 445-1605 fax

**Skyland Terrace, S.E.
Washington, D.C. 20020**

APRIL 1, 2005

6



RECEIVED
D.C. OFFICE OF ZONING
2005 MAY 11 AM 11:00

BZA
Case No. 17364
Exhibit No. 10-D

ARCHITECT:

McAllister
ARCHITECTS, P.C.

119 South Saint Asaph Street
Alexandria, Virginia 22314
(703) 519-9623
(703) 519-0102 fax

DEVELOPER:

CIH Homes L.C.

9316 Piney Branch Road
Suite 106
Silver Spring, MD 20903
(301) 445-5000
(301) 445-1905 fax

**Skyland Terrace, S.E.
Washington, D.C. 20020**

APRIL 1, 2005

7