

2329 - 2335 CHAMPLAIN STREET, NW
WASHINGTON, DC

RECEIVED
D.C. OFFICE OF ZONING
SEP 12 PM 1:41



(1) 301 - 652 - 6263
(2) 301 - 652 - 6463

LIST OF CONTENTS & SHEET ORGANIZATION

ARCHITECTURAL DRAWINGS	
COVER	C-01
PLAT	
TOPOGRAPHIC & BOUNDARY SURVEY	G-1
EXISTING STRUCTURES	G-2
SUB. CELLAR FLOOR PLAN	A-01
CELLAR FLOOR PLAN	A-02
FIRST FLOOR PLAN	A-03
SECOND FLOOR PLAN	A-04
THIRD FLOOR PLAN	A-05
FOURTH FLOOR PLAN	A-06
PENTHOUSE FLOOR PLAN	A-07
ROOF PLAN	A-08
WEST ELEVATION	A-09
EAST ELEVATION	A-10
NORTH ELEVATION	A-11
SOUTH ELEVATION	A-12
LONGITUDINAL SECTION	A-13

ZONING ANALYSIS	
ZONING ANALYSIS	ZA-1
PROPERTY AREAS AND FAR	ZA-2
ACCESSIBILITY, CODES, EGRESS	ZA-3
CODES REQUIREMENTS & OCCUPANCY	ZA-4
BUILDING HEIGHT DIAGRAM	ZA-5

PHOTOGRAPHS	
FRONT VIEW FROM CHAMPLAIN STREET	#1
FRONT VIEW FROM CHAMPLAIN STREET	#2
FRONT VIEW FROM CHAMPLAIN STREET	#3
SIDE VIEW FROM CHAMPLAIN STREET	#4
REAR VIEW FROM PUBLIC ALLEY	#5
REAR VIEW FROM PUBLIC ALLEY	#6
CORNER VIEW FROM PUBLIC ALLEY	#7
CORNER VIEW FROM PUBLIC ALLEY	#8

FORMS AND CERTIFICATES	
ZONING SELF - CERTIFICATION FORM	FORM 135 (SIDE 1 & SIDE 2)
SPECIFICATION FORM	FORM 130

BZA
Case No. 17431
Exhibit No. 10

BZA APPLICATION SET

REVISIONS	
SSJCD	

OWNER:
KING'S CREEK LLC
3411 OAKWOOD TERRACE, NW
WASHINGTON, DC

**2329 - 2335
CHAMPLAIN STREET, NW
WASHINGTON, DC**

THESE DRAWINGS ARE THE PROPERTY OF KING'S CREEK LLC. ANY REPRODUCTION OR DISTRIBUTION OF THESE DRAWINGS WITHOUT THE WRITTEN PERMISSION OF KING'S CREEK LLC IS STRICTLY PROHIBITED. ANY VIOLATION OF THIS AGREEMENT WILL BE SUBJECT TO THE PENALTIES PROVIDED BY LAW.

DRAWN BY	SEA
CHECKED BY	AS NOTED
SCALE	
FILE	


SHEET TITLE
CONTENTS,
ORGANIZATION

SHEET
C-01
OF 0000



- LEGEND
- METAL RAIL
 - CHAIN LINK FENCE
 - ★ LIGHT POLE
 - # UTILITY POLE
 - ⊙ STORM DRAIN MANHOLE
 - ⊙ GUY
 - ⊙ SEWER MANHOLE
 - ⊙ WATER METER
 - △ TRAVERSE CONTROL POINT
 - STORM DRAIN INLET
 - ⊕ HYDRANT
 - ⊙ WATER MANHOLE
 - ⊕ WATER VALVE
 - ⊙ TREE/BIKE
 - SIGN
 - x PARKING METER

TOPOGRAPHIC & BOUNDARY
SURVEY

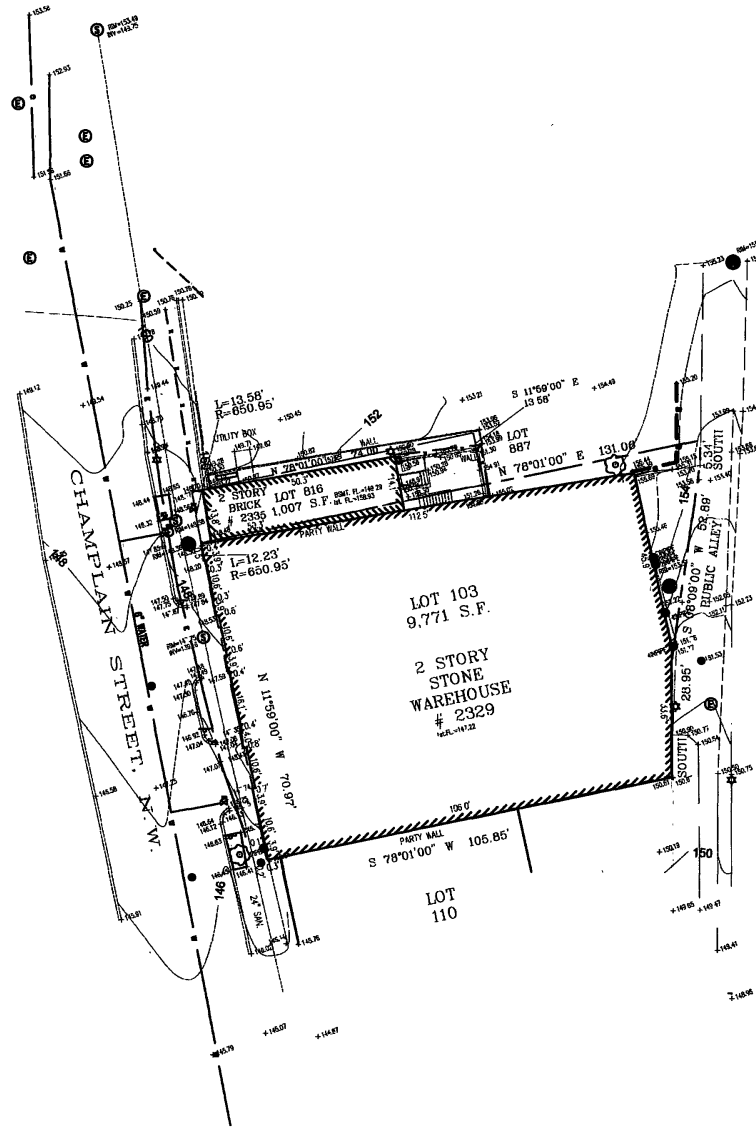

RECEIVED
D.C. OFFICE OF ZONING
2005 SEP 12 PM 1:41



(T) 301 - 652 - 6263
(F) 301 - 652 - 6463

BZA
APPLICATION
SET

REVISIONS

ISSUED

OWNER:
KING'S CREEK LLC
3411 OAKWOOD TERRACE, NW
WASHINGTON, DC

2329 - 2335
CHAMPLAIN STREET, NW
WASHINGTON, DC

THESE DOCUMENTS ARE THE PROPERTY OF SGA ARCHITECTS, INC. AND ARE TO BE USED ONLY FOR THE PROJECT AND SITE SPECIFICALLY IDENTIFIED HEREIN. ANY REUSE OR REPRODUCTION OF THESE DOCUMENTS WITHOUT THE WRITTEN CONSENT OF SGA ARCHITECTS, INC. IS STRICTLY PROHIBITED. © 2005 SGA ARCHITECTS, INC.


DRAWN BY
CHECKED BY SGA
SCALE AS NOTED

SHEET TITLE
SURVEY
/ PLAT

SHEET

G-1

OF 0000

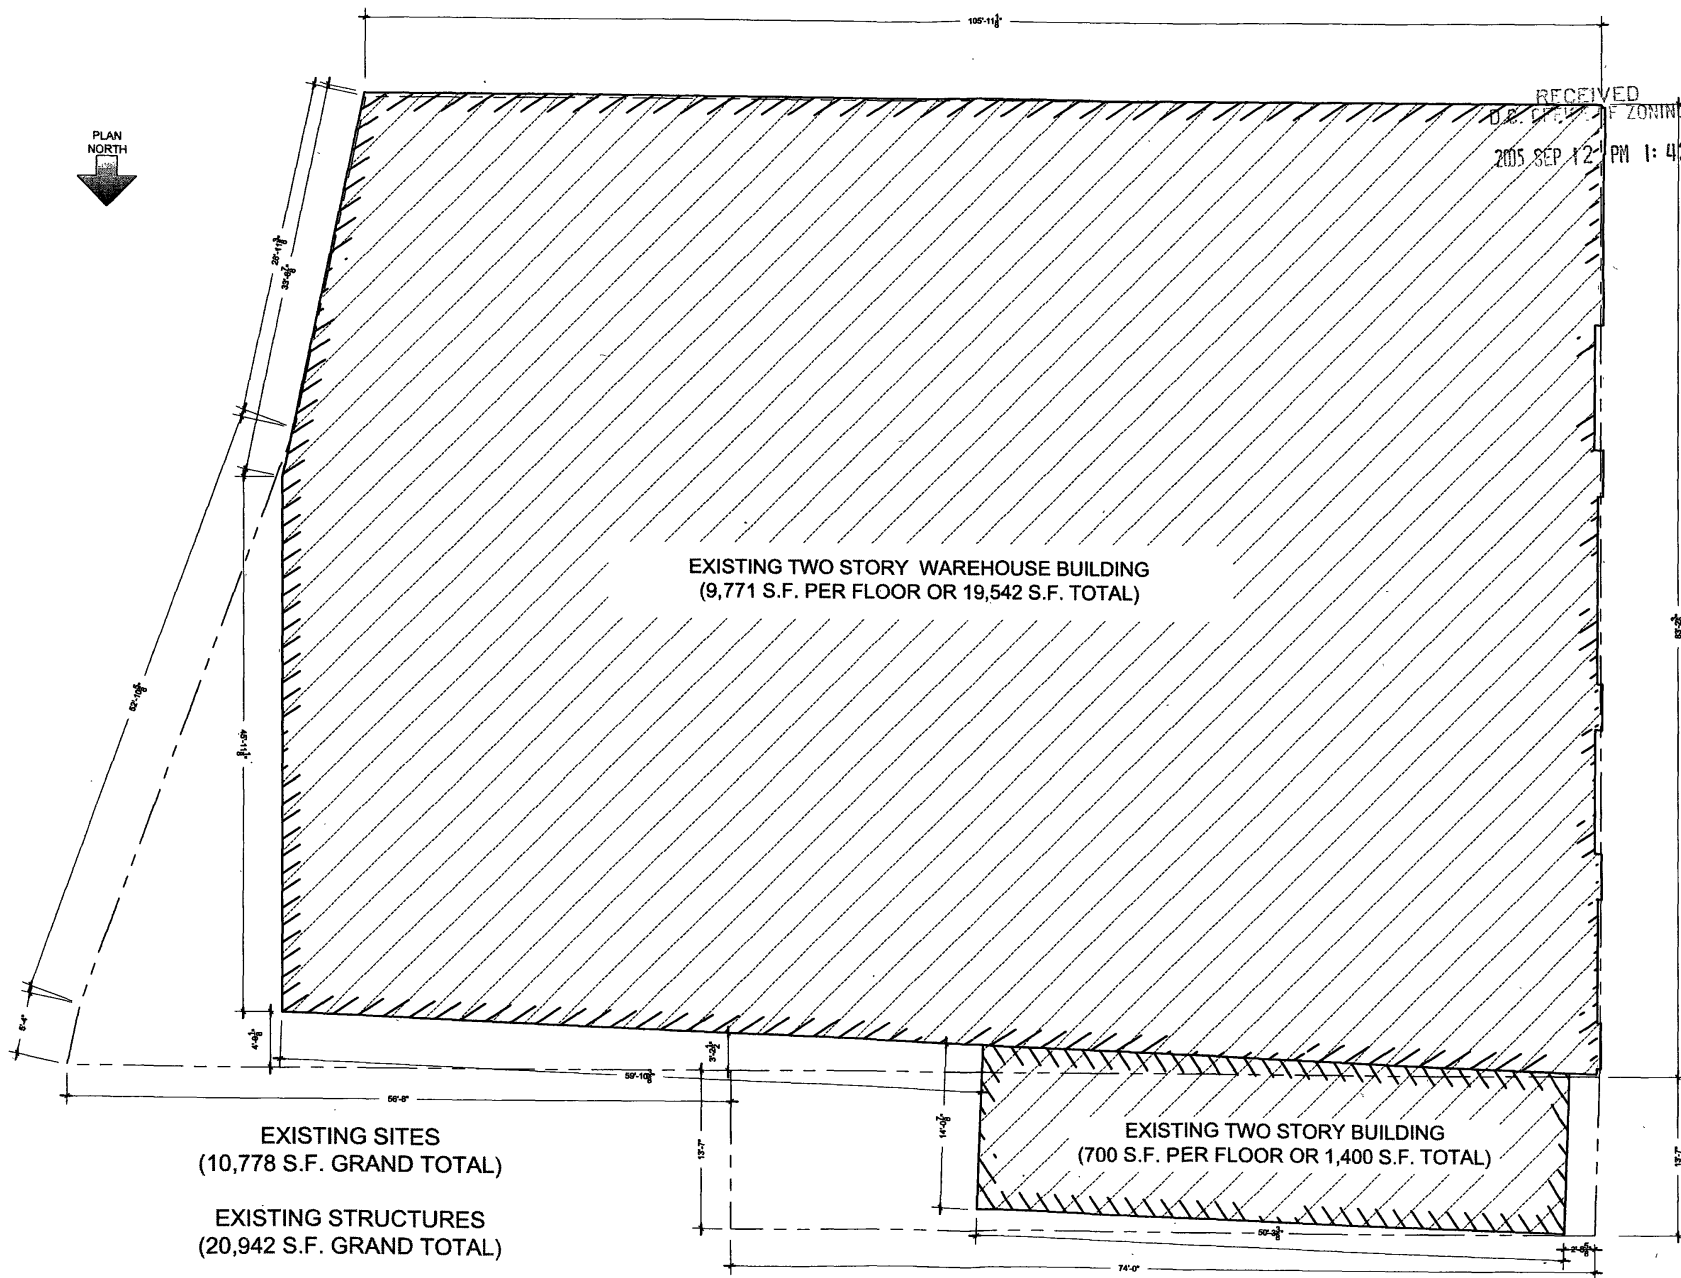

(7) 301 - 662 - 6363
(9) 301 - 662 - 6463

BZA
APPLICATION
SET

SECTIONS

ISSUED

OWNER:

KING'S CREEK LLC
3411 OAKWOOD TERRACE, NW
WASHINGTON, DC

2329 - 2335
CHAMPLAIN STREET, NW
WASHINGTON, DC

THIS DOCUMENT AND THE PROJECT OF
BZA ARCHITECTS, INC. IS THE PROPERTY OF
BZA ARCHITECTS, INC. AND IS NOT TO BE
REPRODUCED OR TRANSMITTED IN ANY
FORM OR BY ANY MEANS, ELECTRONIC OR
MECHANICAL, INCLUDING PHOTOCOPYING,
RECORDING, OR BY ANY INFORMATION
SYSTEM, WITHOUT PERMISSION IN WRITING
FROM BZA ARCHITECTS, INC.


DRAWN BY: BZA
CHECKED BY: BZA
SCALE: 3/32" = 1'-0"
FILE

SHEET TITLE
EXISTING
STRUCTURES

SHEET

G-2

OF 0000

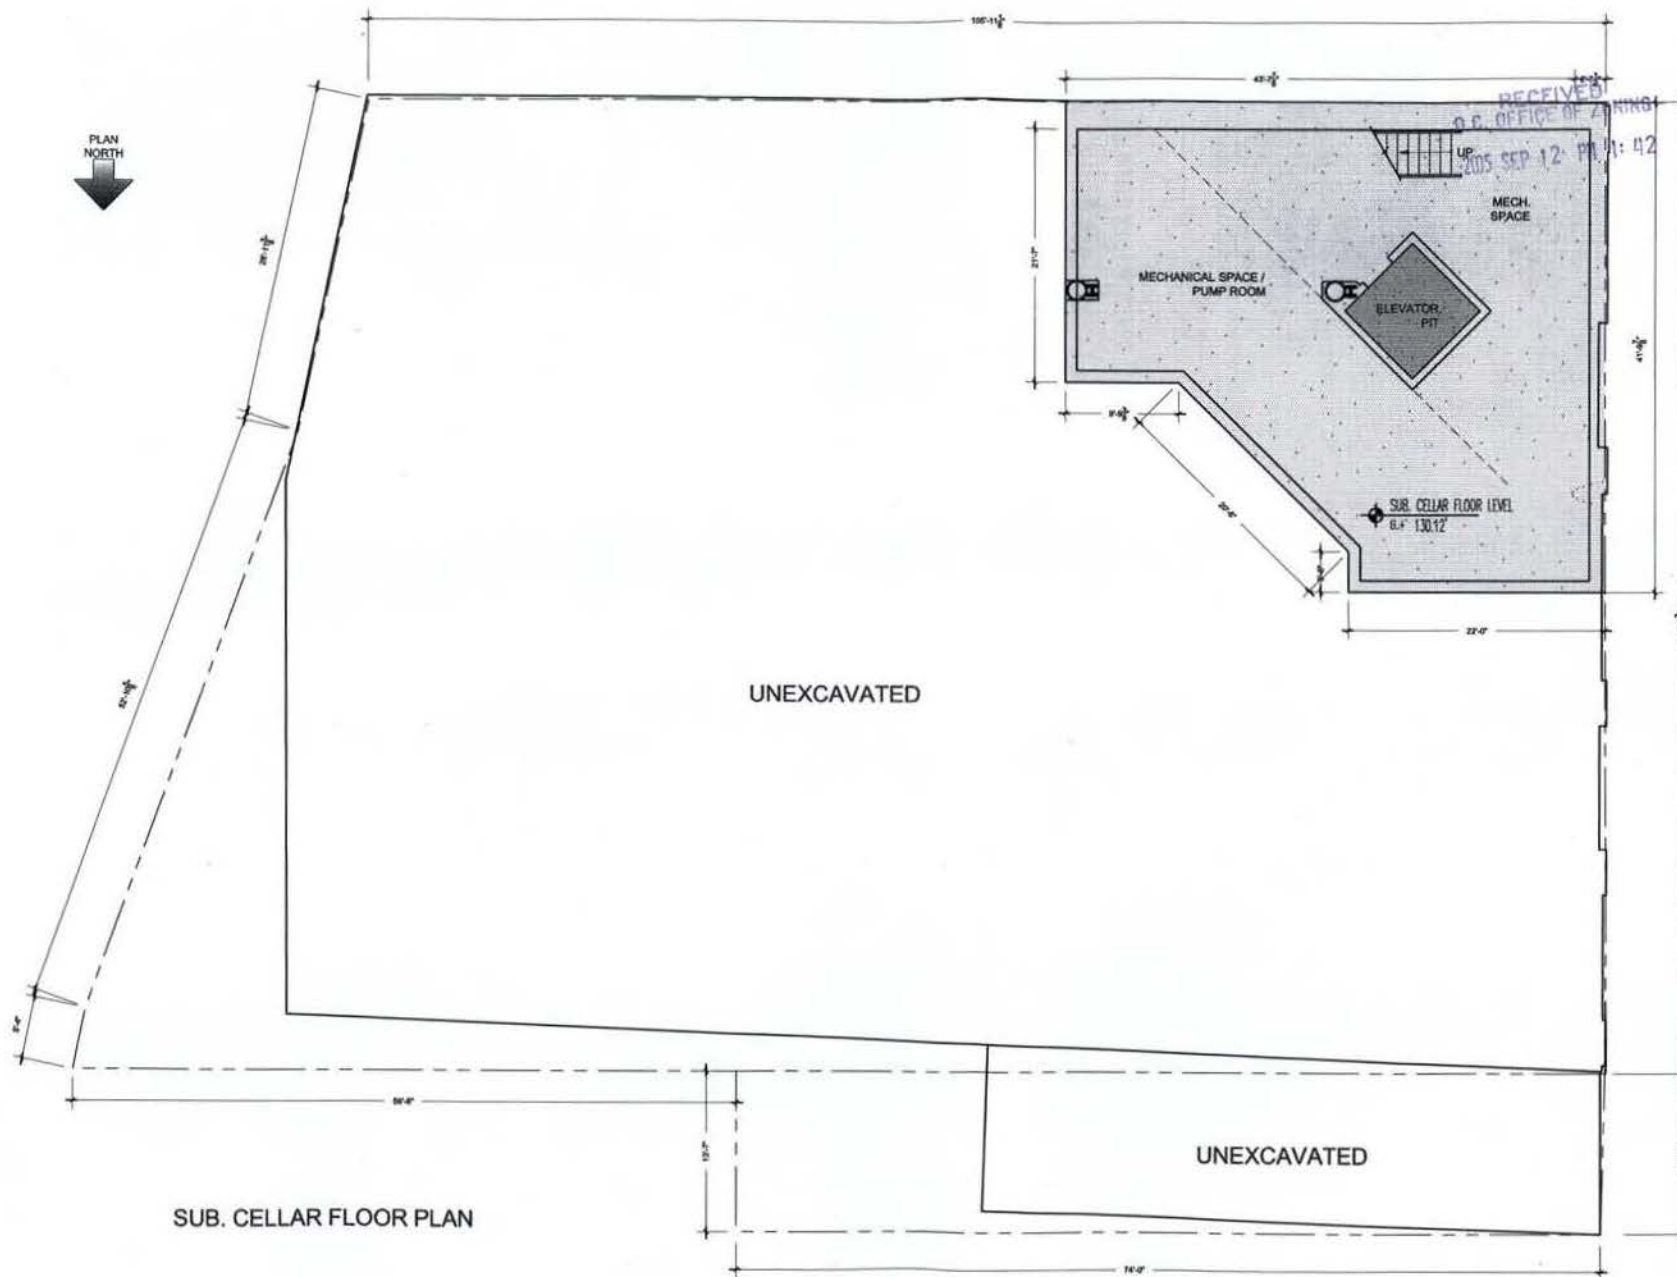

SUB. CELLAR FLOOR PLAN



(T) 301 - 652 - 6263
(F) 301 - 652 - 6463

BZA
APPLICATION
SET

REVISIONS

ISSUED

OWNER:
KING'S CREEK LLC
3441 OAKWOOD TERRACE, NW
WASHINGTON, DC

2329 - 2335
CHAMPLAIN STREET, NW
WASHINGTON, DC

I HEREBY CERTIFY THAT THE PROJECT OF
SGA ARCHITECTS, INC., WASHINGTON, DC
AS SHOWN ON THIS SET OF PLANS, AND
THESE PLANS, HAVE BEEN PREPARED BY
OR UNDER THE CLOSE PERSONAL SUPERVISION
OF ME, A LICENSED ARCHITECT, AND
I AM NOT PROVIDING ANY OTHER
SERVICES TO THE CLIENT.


DRAWN BY: SGA
CHECKED BY: SGA
SCALE: AS NOTED

SHEET TITLE
SUB. CELLAR
FLOOR PLAN

SHEET

A-01

OF 0000

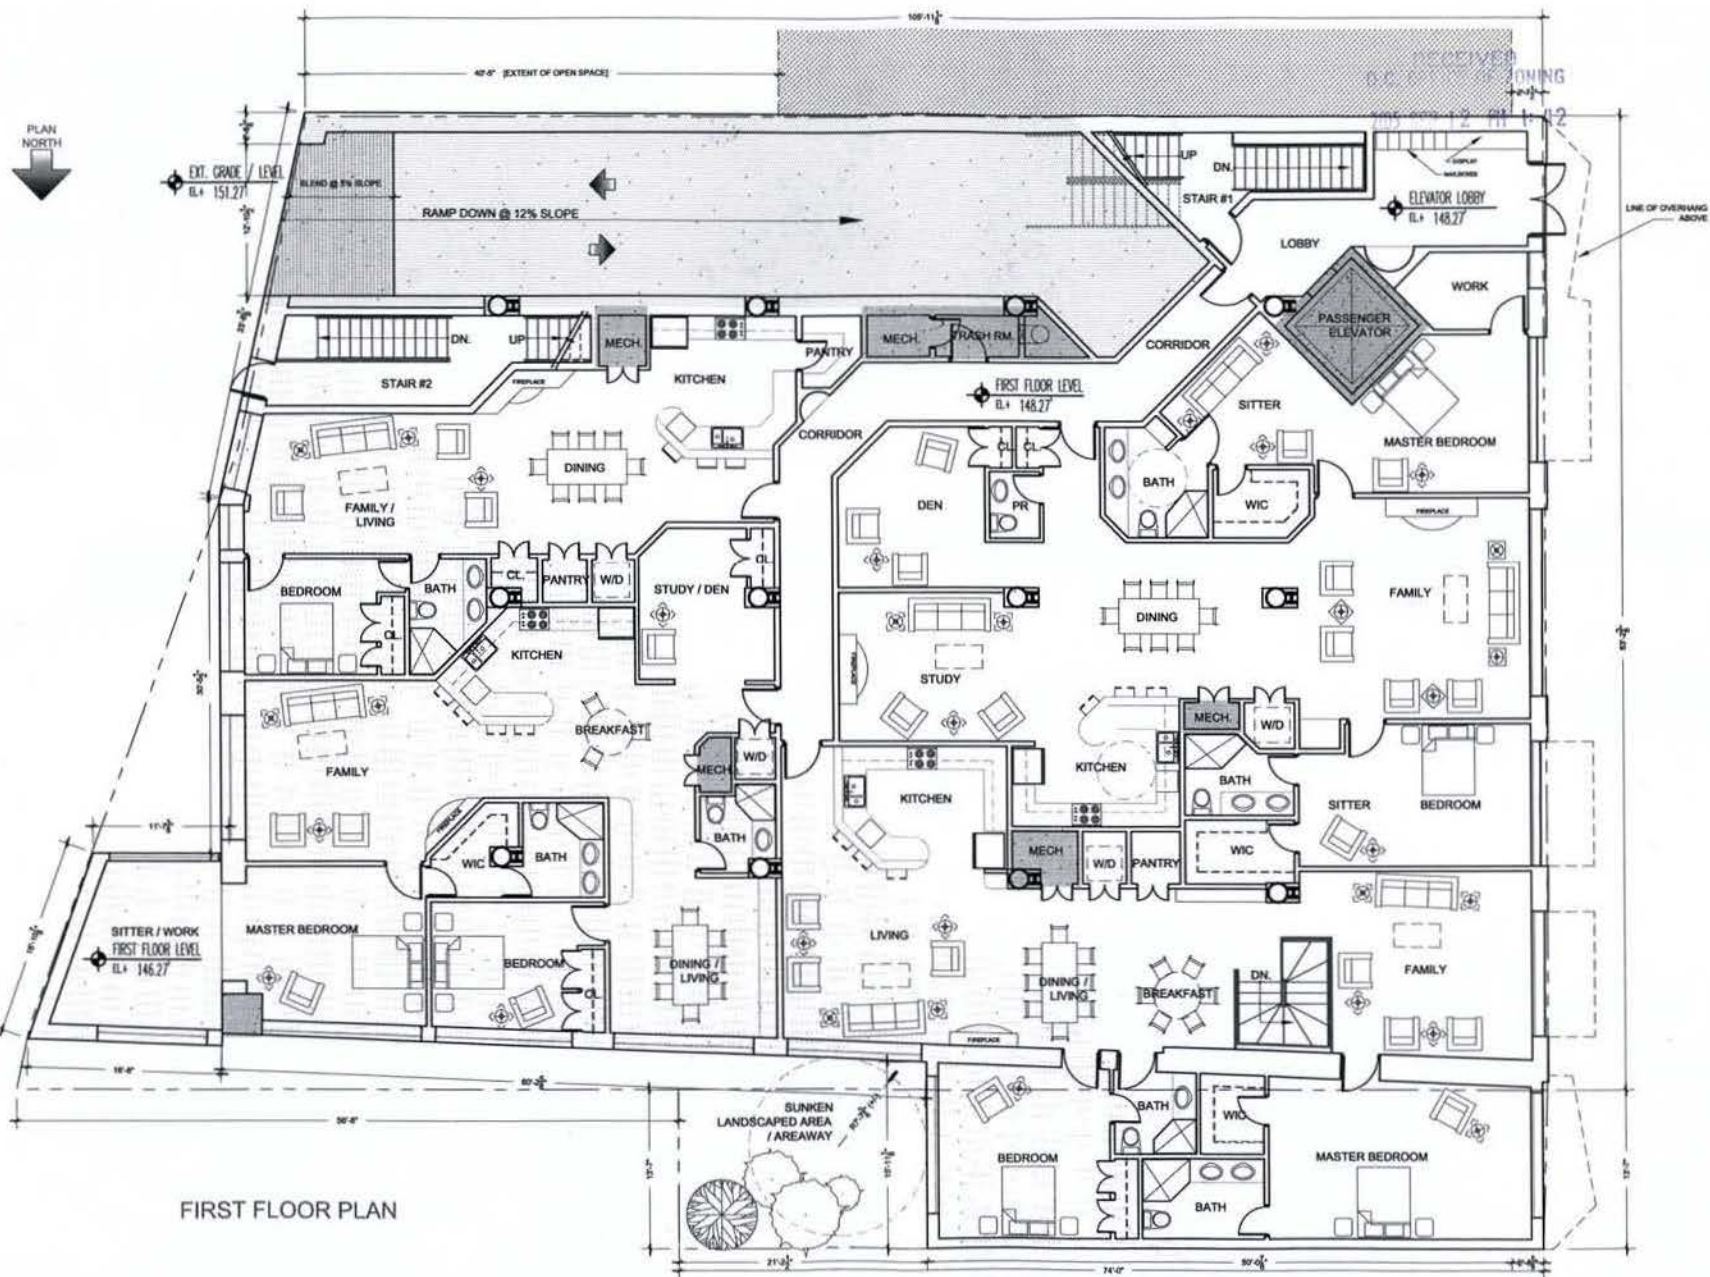

(310) 301-652 / 653
(7) 301-652 / 643

BZA APPLICATION SET
REVISIONS
ISSUED


OWNER
KING'S CREEK LLC
3411 OAKWOOD TERRACE, NW
WASHINGTON, DC

2329 - 2335
CHAMPLAIN STREET, NW
WASHINGTON, DC

DESIGNER
CHECKED BY
SCALE
FILE

SHEET TITLE
FIRST FLOOR PLAN
SHEET

A-03
OF 0000

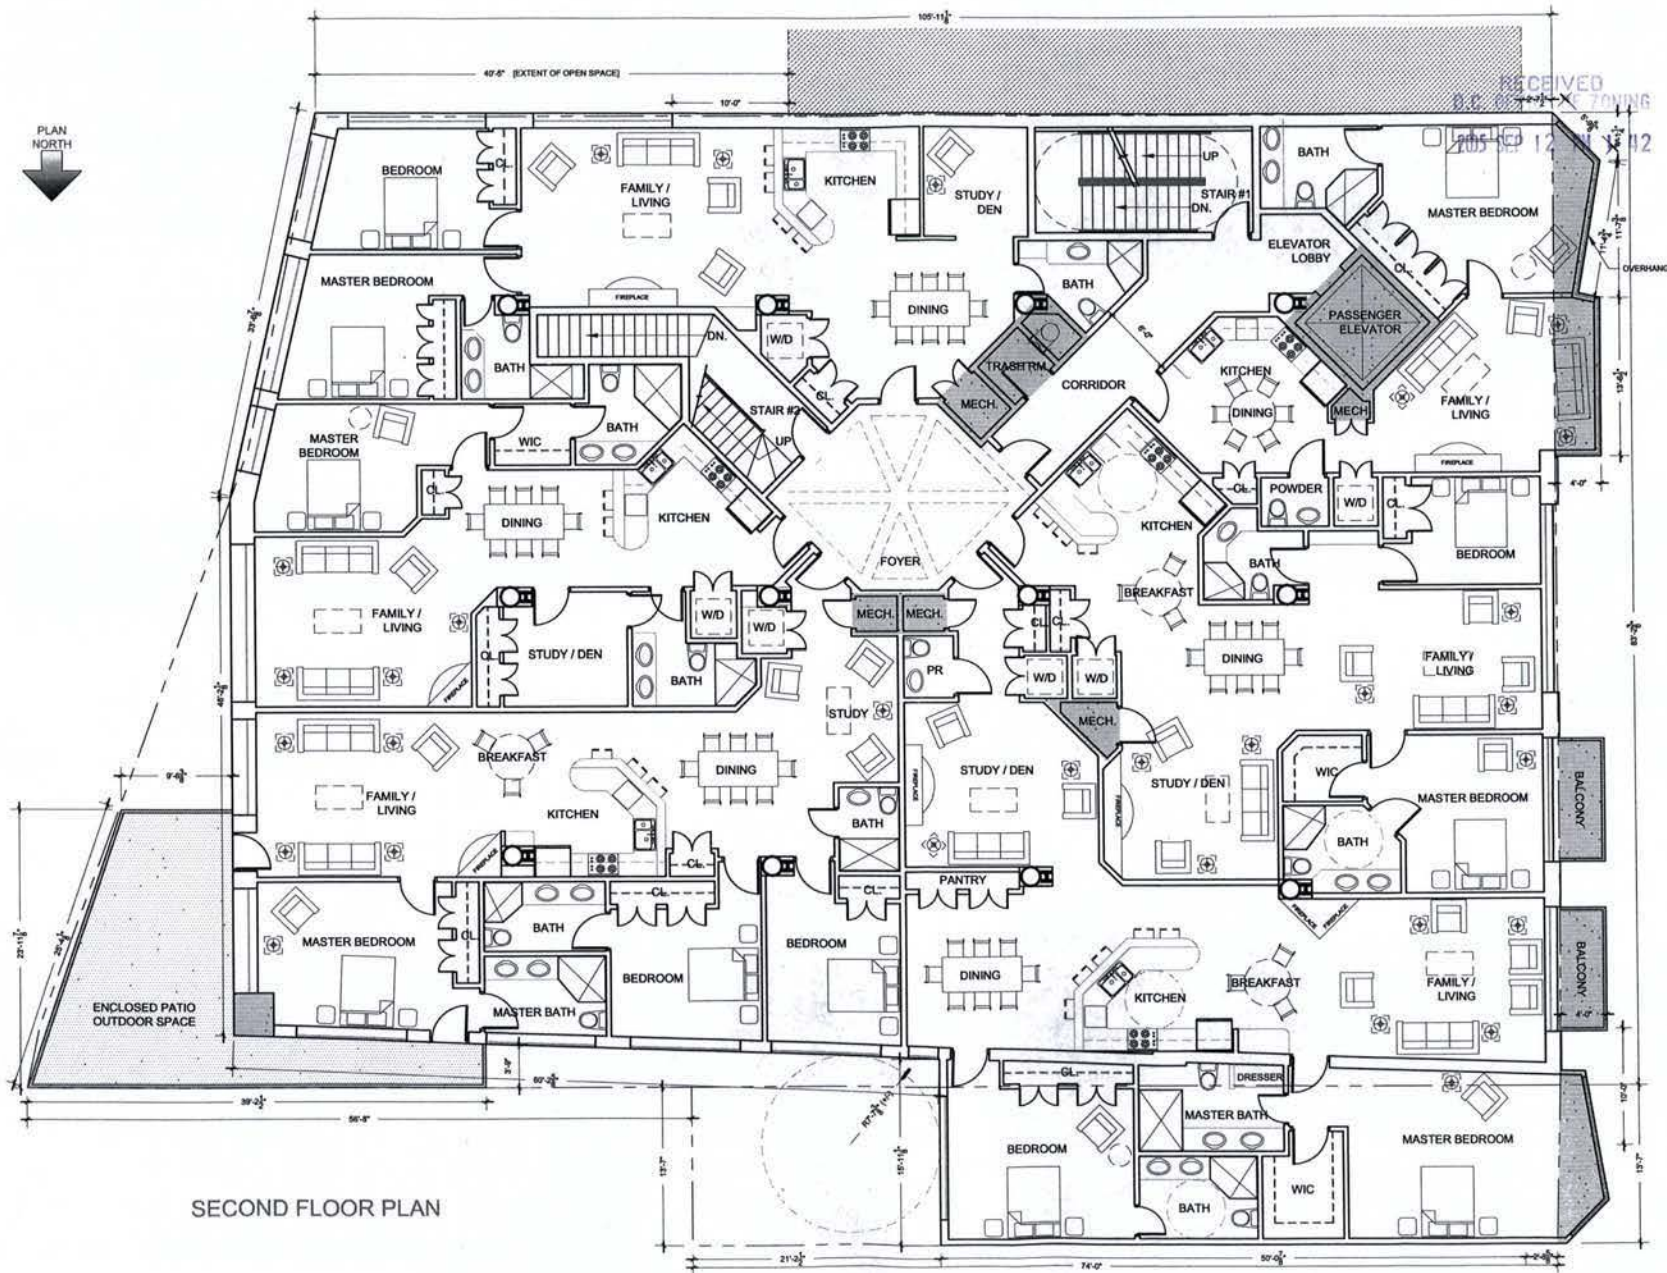

SECOND FLOOR PLAN



(31) 301-632-6263
(31) 301-632-6463

BZA APPLICATION
SET

REVISIONS

ISSUED

OWNER

KING'S CREEK LLC
3411 OAKWOOD TERRACE, NW
WASHINGTON, DC

2329 - 2335
CHAMPLAIN STREET, NW
WASHINGTON, DC

THESE DRAWINGS ARE THE PROPERTY OF SAGA ARCHITECTS, INC. AND ARE NOT TO BE REPRODUCED OR TRANSMITTED IN ANY FORM OR BY ANY MEANS, ELECTRONIC OR MECHANICAL, INCLUDING PHOTOCOPYING, RECORDING, OR BY ANY INFORMATION STORAGE AND RETRIEVAL SYSTEM, WITHOUT THE WRITTEN PERMISSION OF SAGA ARCHITECTS, INC.

DRAWN BY

CHECKED BY

SCALE

FILE

SHEET TITLE

SECOND

FLOOR PLAN


SHEET

A-04

OF 0000



THIRD FLOOR PLAN

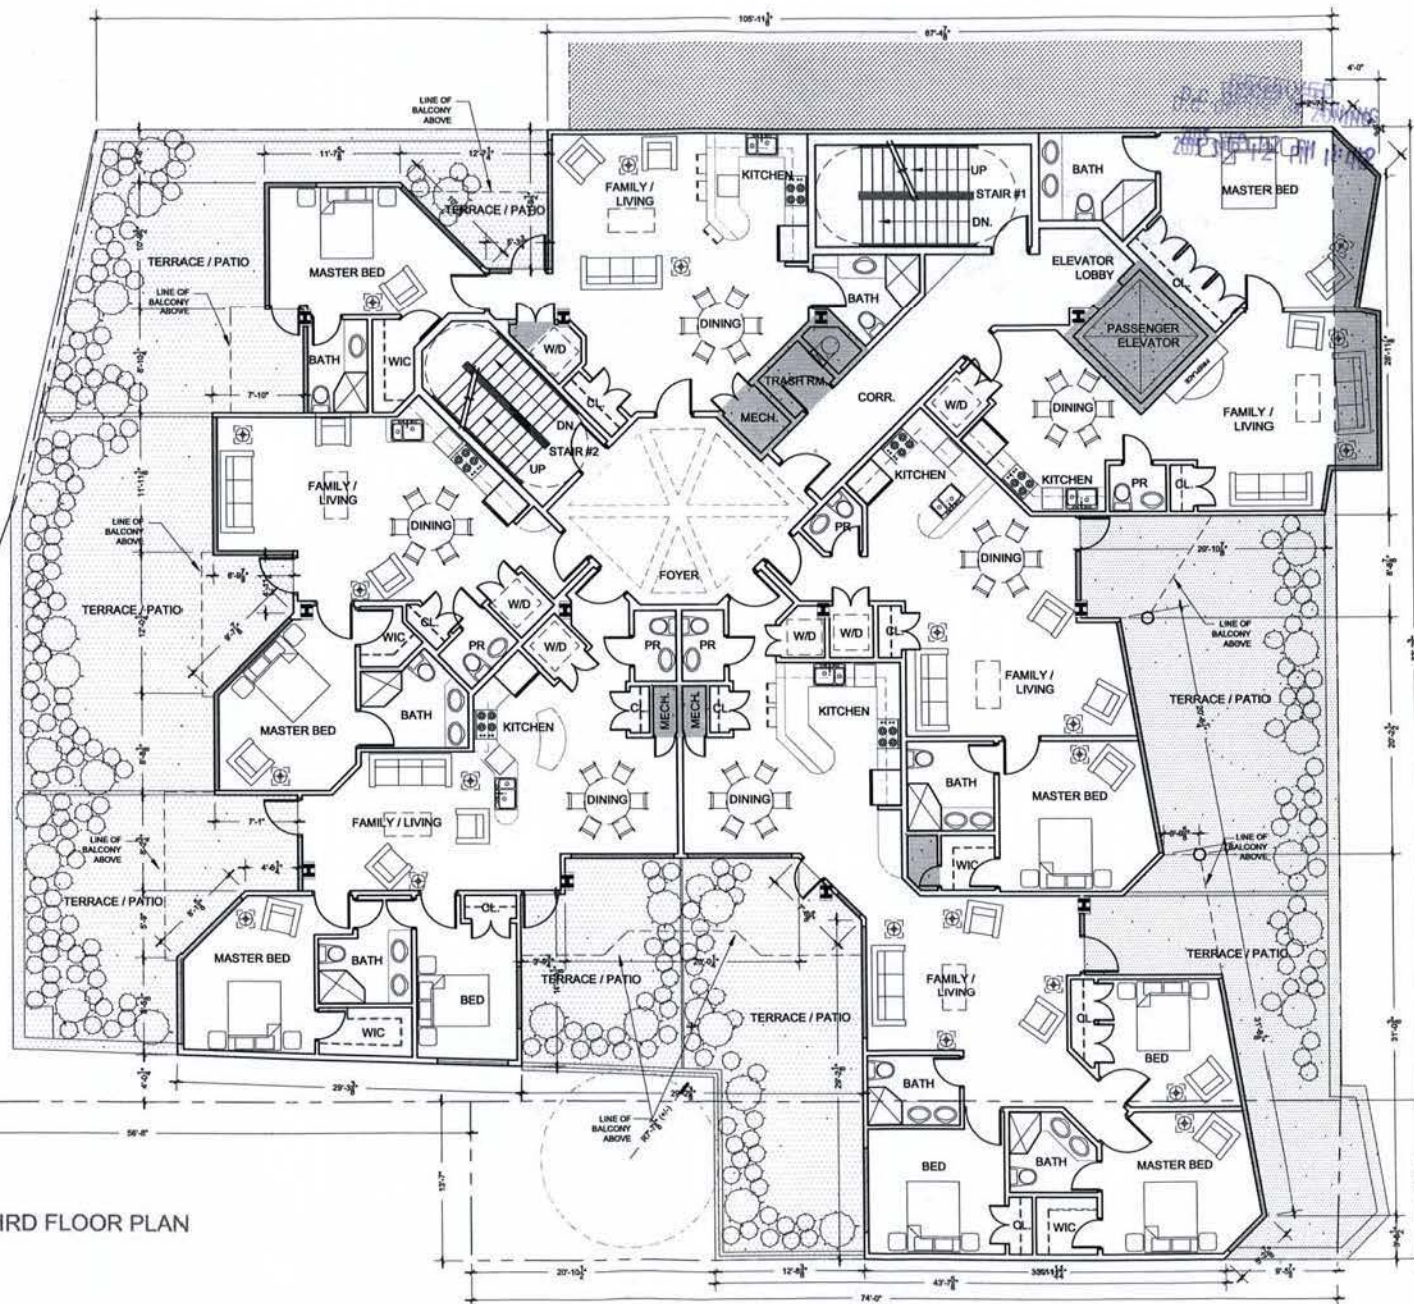

(2) 201 - 652 - 6263
(3) 201 - 652 - 6463

BZA APPLICATION SET
REVISIONS

ISSUED

OWNER:

KING'S CREEK LLC
3411 OAKWOOD TERRACE, NW
WASHINGTON, DC

2329 - 2335
CHAMPLAIN STREET, NW
WASHINGTON, DC

THESE DRAWINGS ARE THE PROPERTY OF S.G.A. ARCHITECTS, INC. AND ARE NOT TO BE REPRODUCED OR TRANSMITTED IN ANY FORM OR BY ANY MEANS, ELECTRONIC OR MECHANICAL, INCLUDING PHOTOCOPYING, RECORDING, OR BY ANY INFORMATION STORAGE AND RETRIEVAL SYSTEM, WITHOUT THE WRITTEN PERMISSION OF S.G.A. ARCHITECTS, INC.

DRAWN BY: SGA
CHECKED BY: SGA
SCALE: 3/32" = 1'-0"


FILE
SHEET TITLE
THIRD
FLOOR PLAN
SHEET

A-05

OF 0000



FOURTH FLOOR PLAN

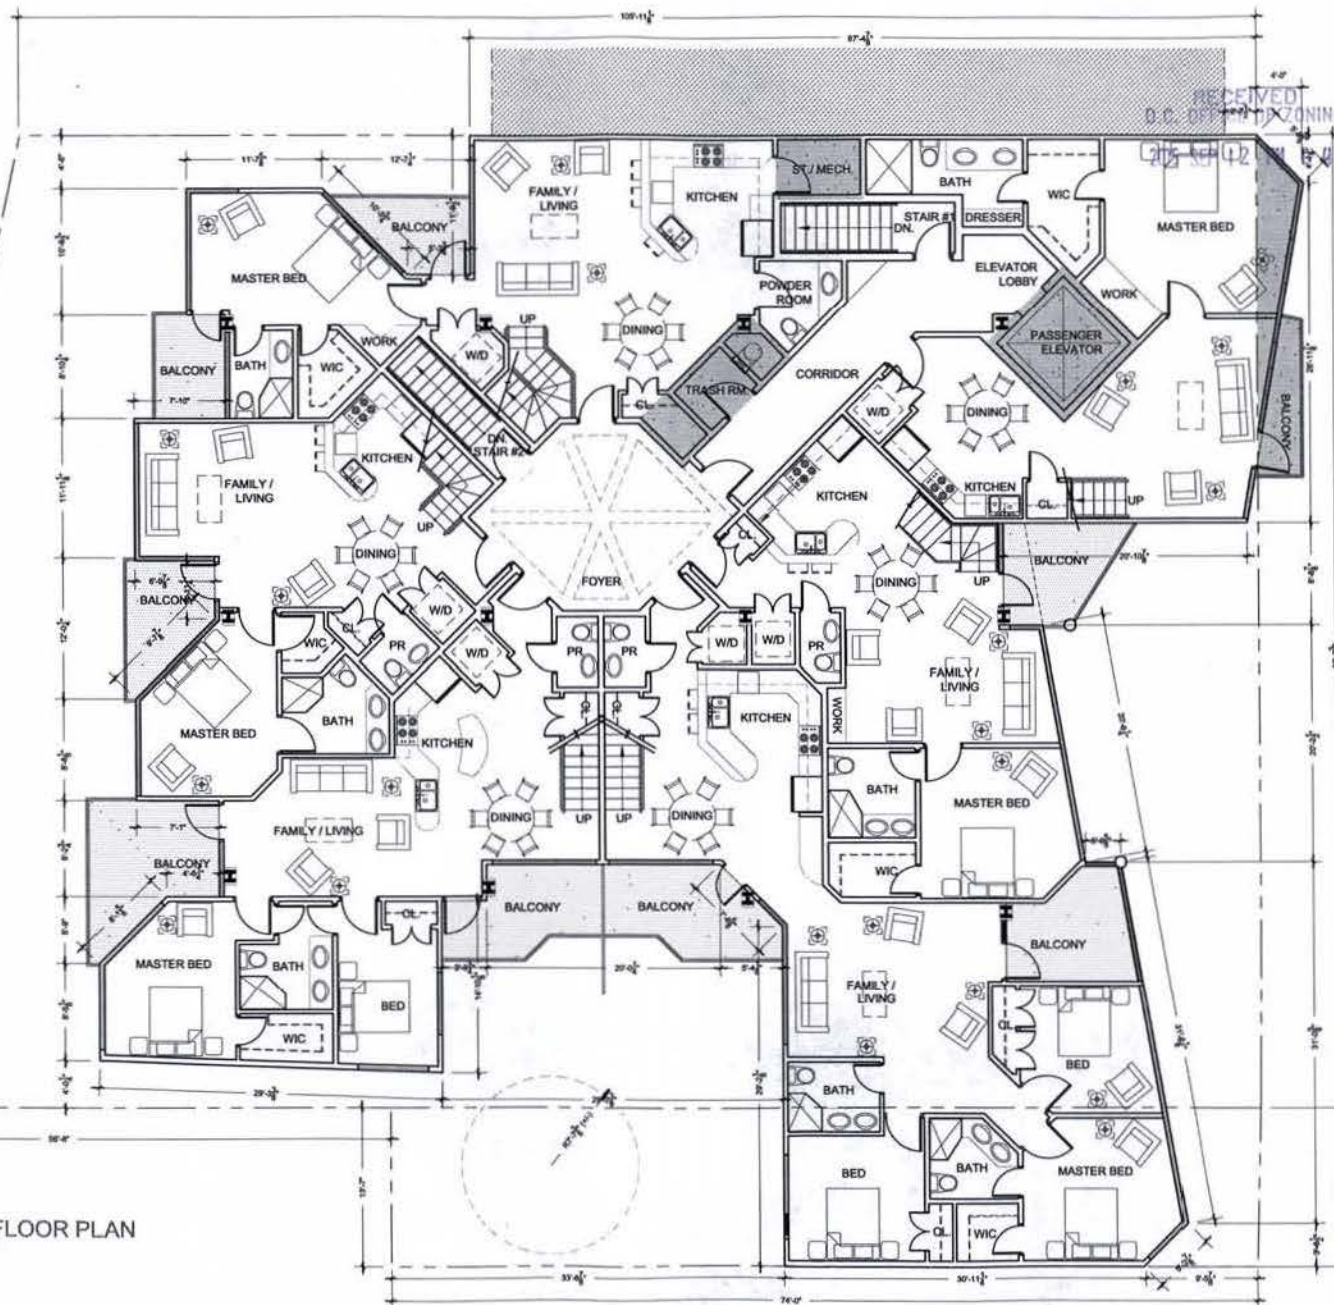

(7) 301-452-4363
(7) 301-452-5463

BZA APPLICATION SET

REVISIONS

ISSUED

OWNER

KING'S CREEK LLC
3411 OAKWOOD TERRACE, NW
WASHINGTON, DC

2329 - 2335
CHAMPLAIN STREET, NW
WASHINGTON, DC

THIS DOCUMENT IS THE PROPERTY OF S.C.A. ARCHITECTS, INC. AND IS NOT TO BE REPRODUCED OR TRANSMITTED IN ANY FORM OR BY ANY MEANS, ELECTRONIC OR MECHANICAL, INCLUDING PHOTOCOPYING, RECORDING, OR BY ANY INFORMATION STORAGE AND RETRIEVAL SYSTEM, WITHOUT THE WRITTEN PERMISSION OF S.C.A. ARCHITECTS, INC.

DRAWN BY: [blank]
CHECKED BY: RGA
SCALE: AS NOTED


FILE

SHEET TITLE
FOURTH
FLOOR PLAN

SHEET

A-06

OF 0000

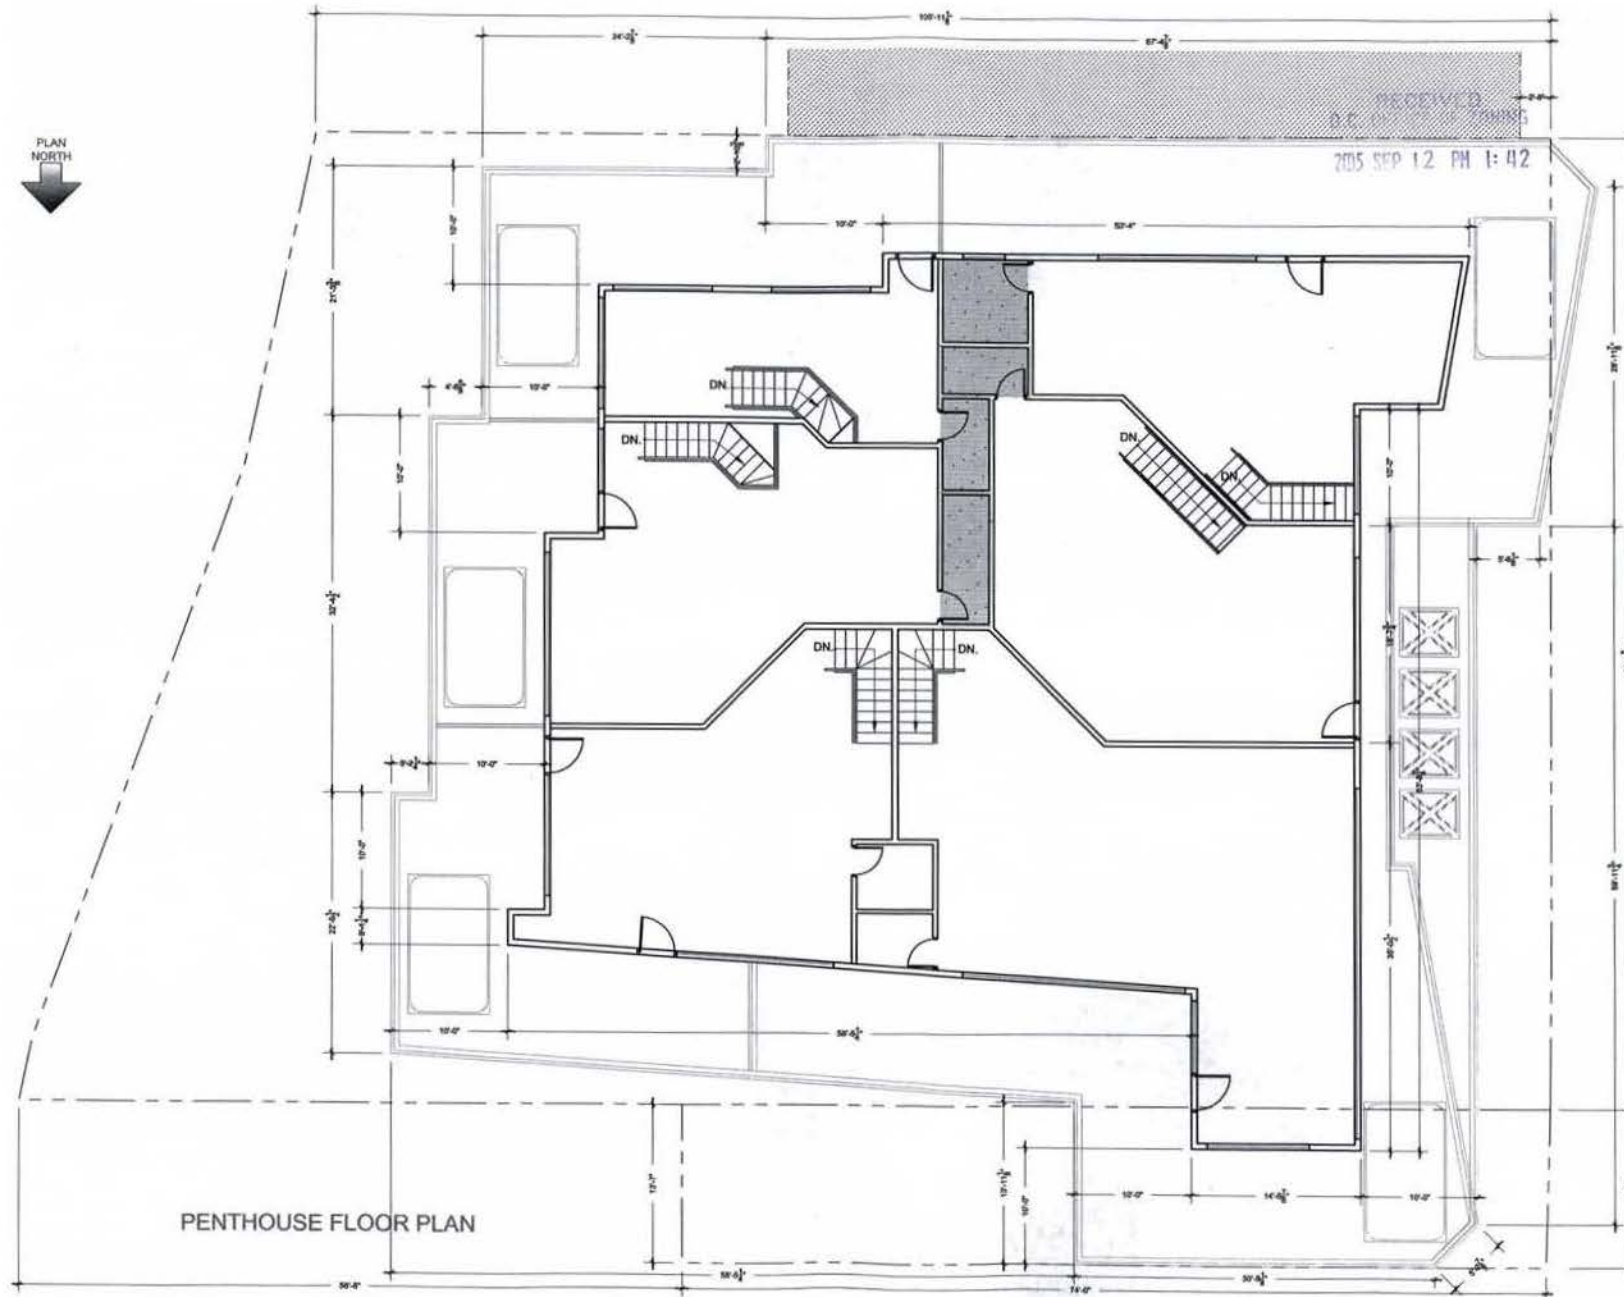

(1) 301 - 662 - 6261
(7) 301 - 662 - 6463

BZA APPLICATION SET

REVISIONS

ISSUED

OWNER

KING'S CREEK LLC
3411 OAKWOOD TERRACE, NW
WASHINGTON, DC

2329 - 2335

CHAMPLAIN STREET, NW
WASHINGTON, DC

THIS DOCUMENT AND THE DESIGN OF ANY ARCHITECTURE, ENGINEERING OR SURVEYING THEREON, SHALL BE THE PROPERTY OF S.C.A. ARCHITECTS, INC. AND SHALL NOT BE REPRODUCED OR TRANSMITTED IN ANY FORM OR BY ANY MEANS, ELECTRONIC OR MECHANICAL, INCLUDING PHOTOCOPYING, RECORDING, OR BY ANY INFORMATION STORAGE AND RETRIEVAL SYSTEM, WITHOUT THE WRITTEN PERMISSION OF S.C.A. ARCHITECTS, INC.


DRAWN BY: [blank]
CHECKED BY: [blank]
SCALE: AS NOTED
FILE: [blank]

SHEET TITLE
PENTHOUSE
FLOOR PLAN

SHEET

A-07

OF 0000

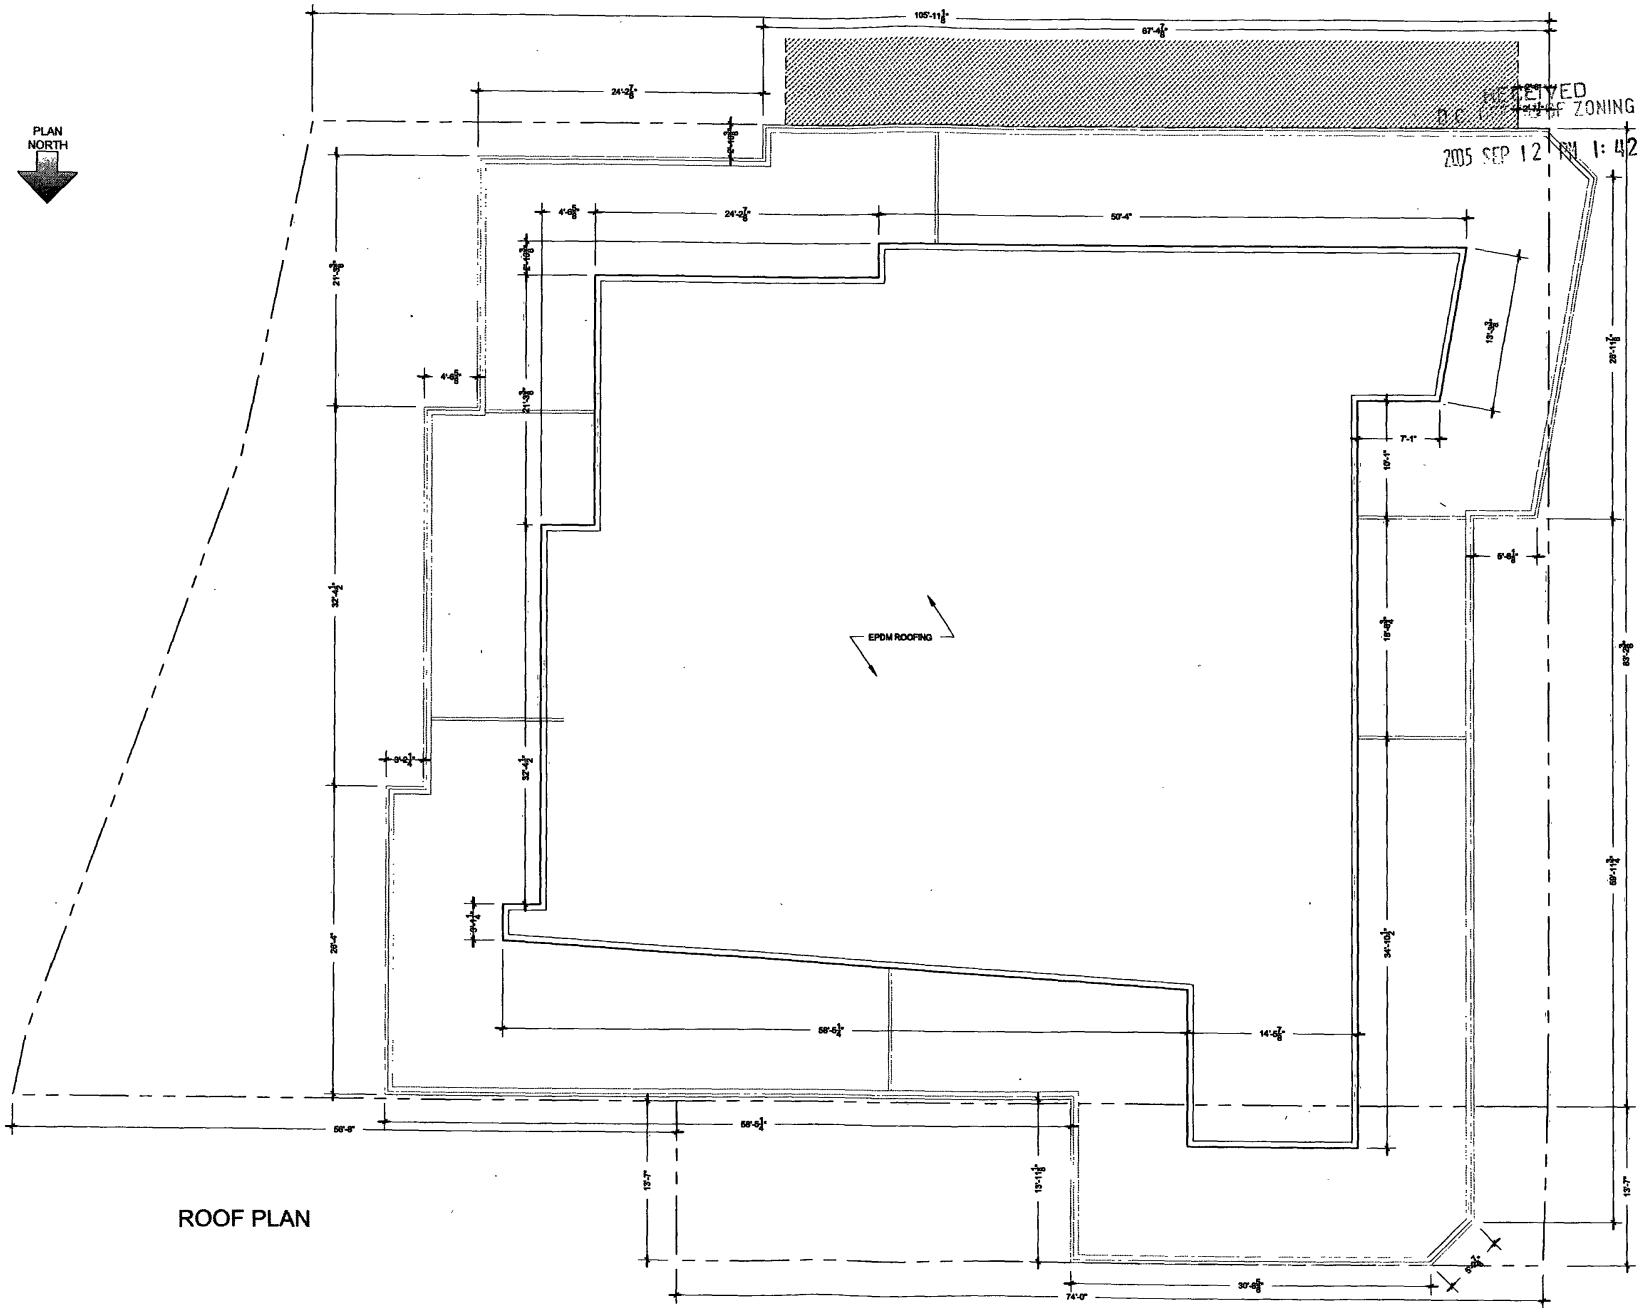

ROOF PLAN



(7) 301 - 632 - 6263
(7) 301 - 632 - 6463

BZA APPLICATION SET

REVISIONS

ISSUED

OWNER

KING'S CREEK LLC

3411 OAKWOOD TERRACE, NW

WASHINGTON, DC

2329 - 2335

CHAMPLAIN STREET, NW

WASHINGTON, DC

ROOF PLAN

SHEET

A-08

OF 0000

RECEIVED
D.C. OFFICE OF ZONING
2005 SEP 12 PM 1:42



(202) 301-6321
(9) 301-632-6463

BZA
APPLICATION
SET

REVISIONS

ISSUED

OWNER
KING'S CREEK LLC
3411 OAKWOOD TERRACE, NW
WASHINGTON, DC

2329 - 2335
CHAMPLAIN STREET, NW
WASHINGTON, DC

THESE DRAWINGS ARE THE PROPERTY OF
S&A ARCHITECTS, INC. AND ARE NOT TO BE
REPRODUCED OR COPIED IN ANY MANNER
WITHOUT THE WRITTEN PERMISSION OF
S&A ARCHITECTS, INC. VIOLATION WILL
RESULT IN LEGAL ACTION.
© 2005 S&A ARCHITECTS, INC.


DRAWN BY
CHECKED BY S&A
SCALE AS NOTED
FILE

SHEET TITLE
WEST
ELEVATION


SHEET

A-09

OF 0000

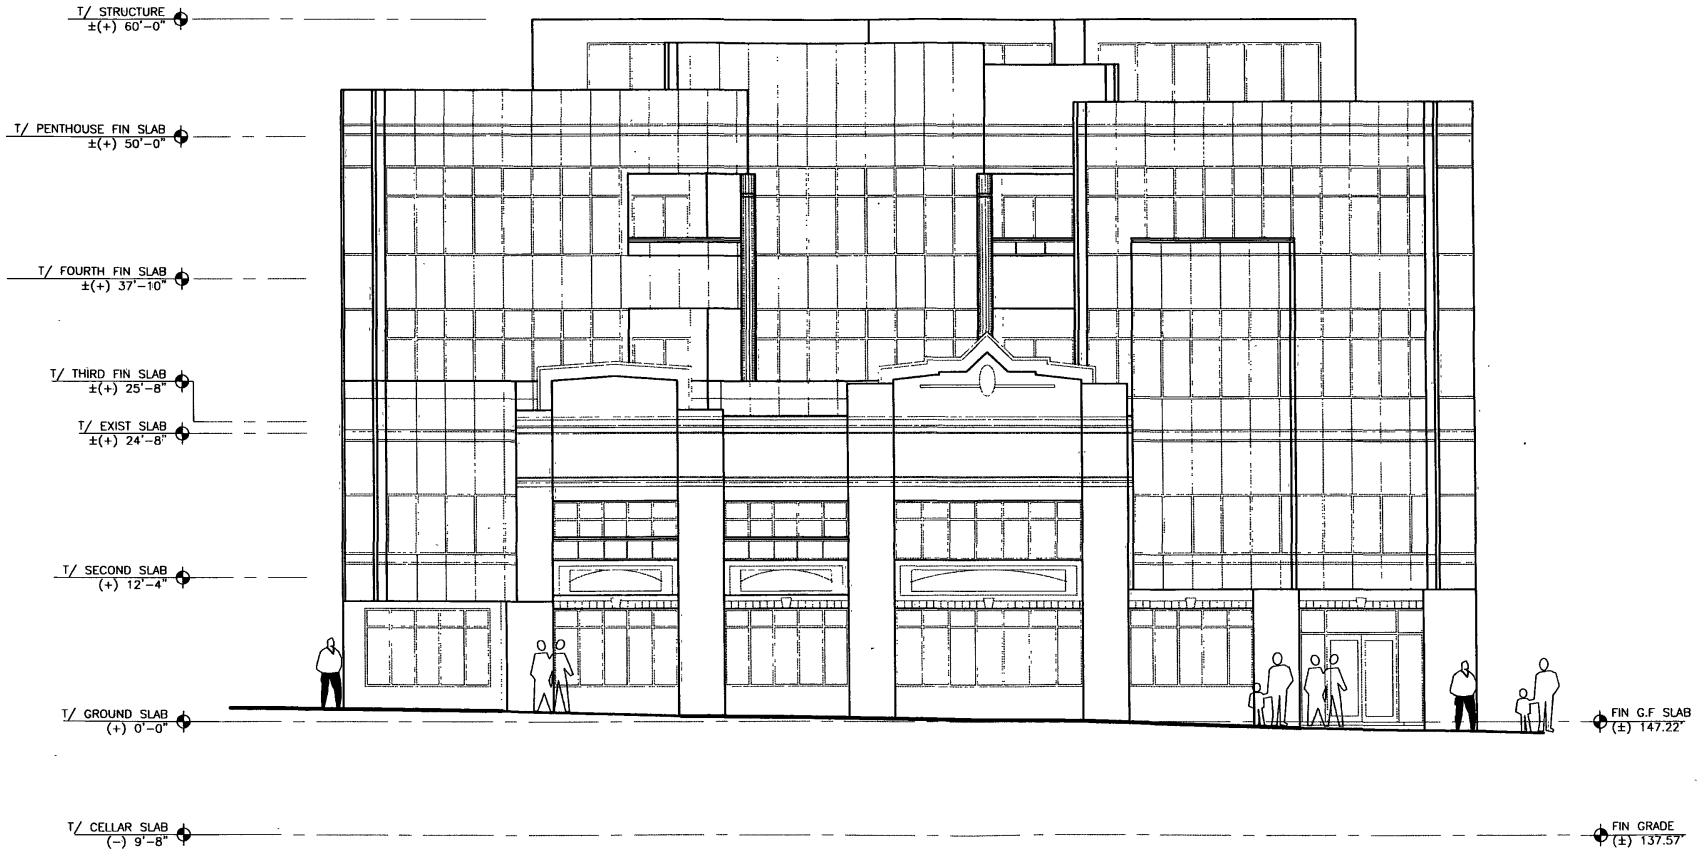

WEST ELEVATION

 


EAST ELEVATION

THESE DRAWINGS ARE THE PROPERTY OF
SGA ARCHITECTS, INC. UNAUTHORIZED USE
OR REPRODUCTION BY ANYONE FOR ANY
PURPOSE IS AN INFRINGEMENT UPON
COPYRIGHT LAWS. VIOLATORS WILL BE
SUBJECT TO PROSECUTION BY FULLST
EXTENT OF THE LAW.
© 2003 SGA ARCHITECTS, INC.

RECEIVED
D.C. OFFICE OF ZONING
2005 SEP 12 PM 1:42



(7) 301 - 682 - 6263
(9) 301 - 682 - 6463

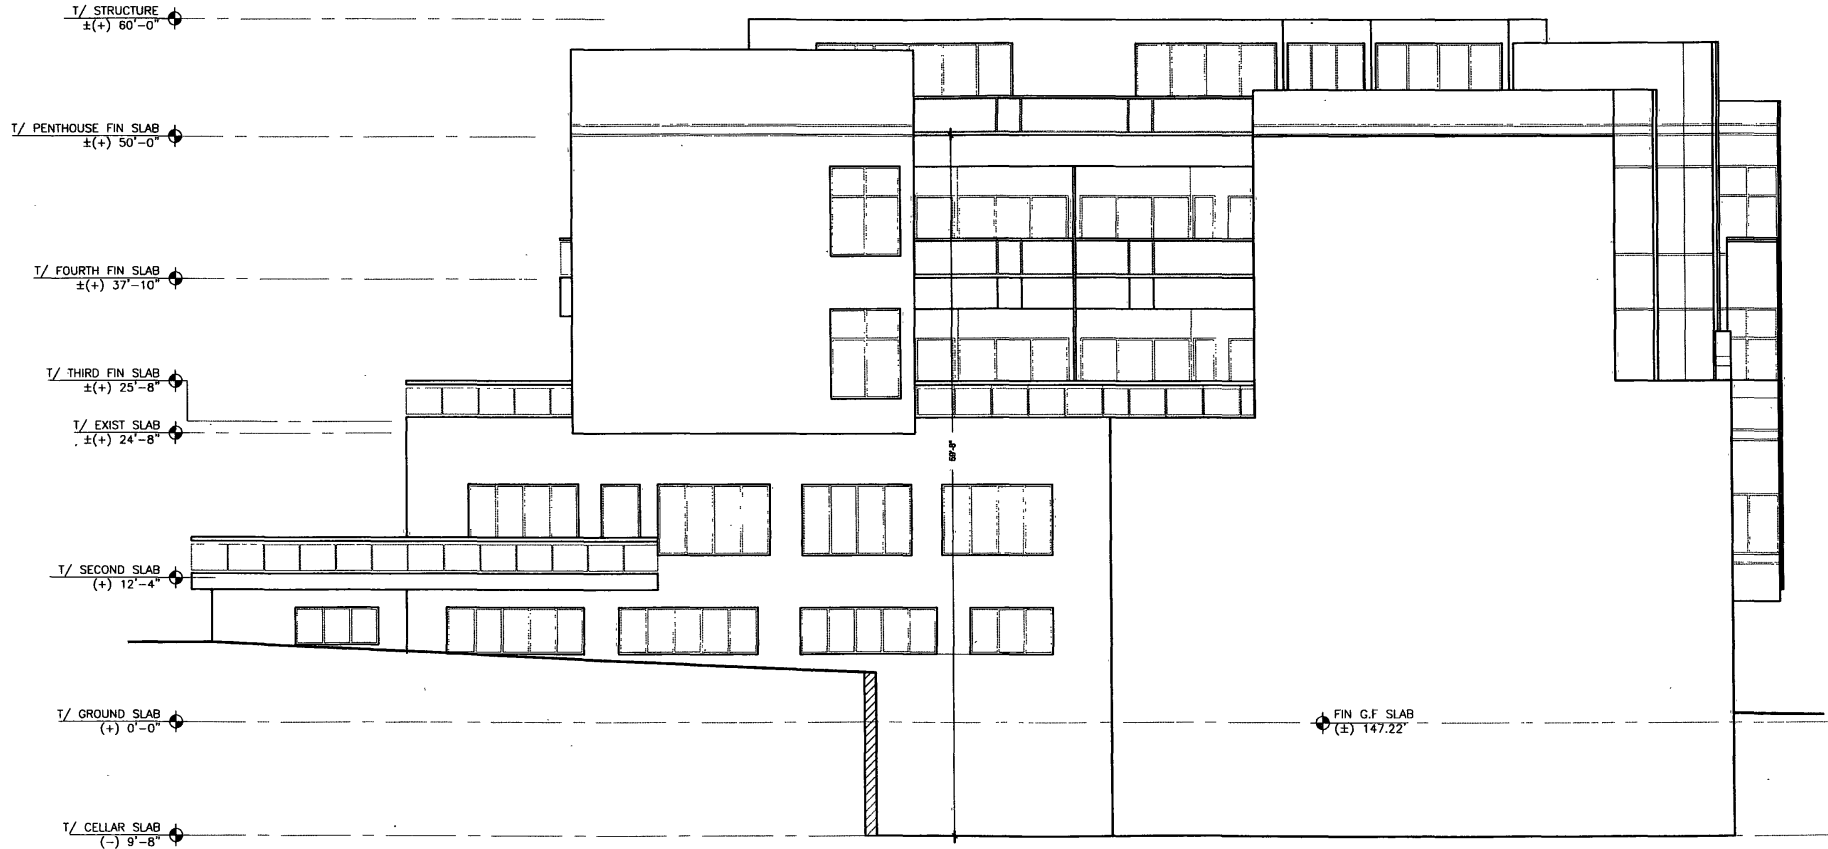

NORTH ELEVATION

BZA APPLICATION
SET

REVISIONS

ISSUED

OWNER
KING'S CREEK LLC
3411 OAKWOOD TERRACE, NW
WASHINGTON, DC

2329 - 2335
CHAMPLAIN STREET, NW
WASHINGTON, DC

NOTES: EXISTING AND THE PROPERTY OF
S.C.A. ARCHITECTS, INC. WASHINGTON, D.C.
ALL DIMENSIONS ARE IN FEET AND INCHES
UNLESS OTHERWISE NOTED
ALL DIMENSIONS ARE TO FACE UNLESS
OTHERWISE NOTED
© 2005 S.C.A. ARCHITECTS, INC.

DRAWN BY: SGA
CHECKED BY: SGA
SCALE: AS NOTED
FILE:

SHEET TITLE
NORTH
ELEVATION

SHEET

A-11
OF 0000

RECEIVED
D.C. OFFICE OF ZONING
2005 SEP 12 PM 1:42



(T) 301 - 652 - 6263
(F) 301 - 652 - 6463

BZA
APPLICATION
SET

REVISIONS

ISSUED

OWNER:
KING'S CREEK LLC
3411 OAKWOOD TERRACE, NW
WASHINGTON, DC


**2329 - 2335
CHAMPLAIN STREET, NW
WASHINGTON, DC**

THESE DRAWINGS ARE THE PROPERTY OF
SAGA ARCHITECTS, INC. AND ARE NOT TO BE
REPRODUCED OR TRANSMITTED IN ANY
FORM OR BY ANY MEANS, ELECTRONIC OR
MECHANICAL, INCLUDING PHOTOCOPYING,
RECORDING, OR BY ANY INFORMATION
STORAGE AND RETRIEVAL SYSTEM.
© 2005 SAGA ARCHITECTS, INC.


DRAWN BY
CHECKED BY
SCALE
FILE

SAGA
AS NOTED
SHEET TITLE
SOUTH
ELEVATION
SHEET

A-12
OF 0000

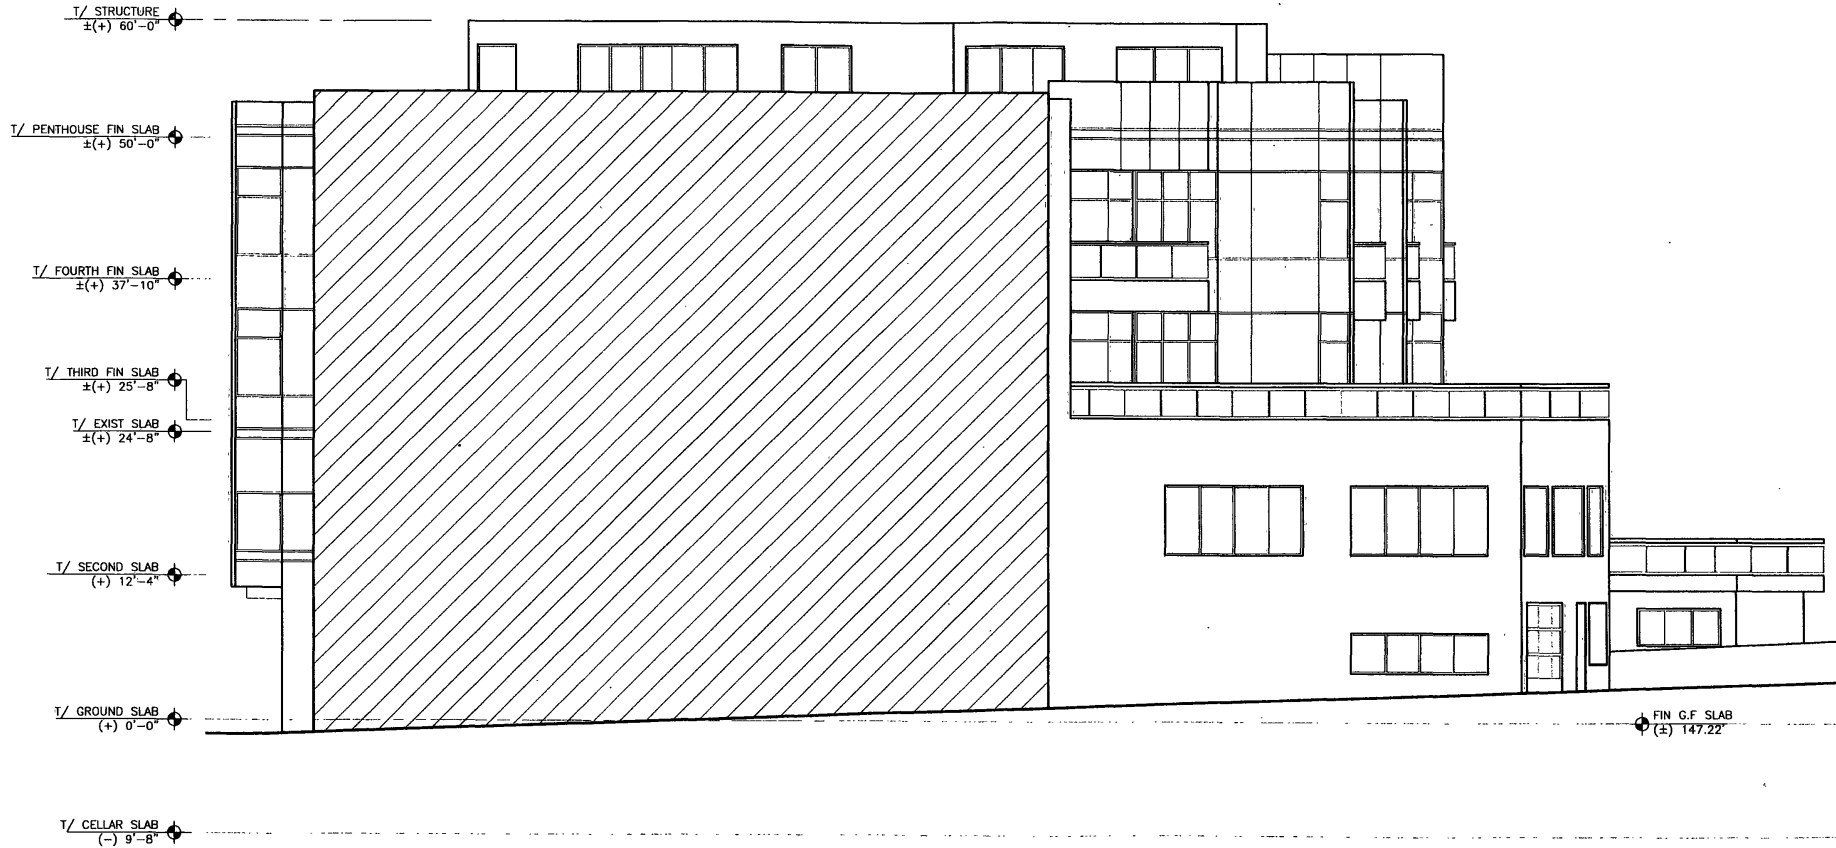

SOUTH ELEVATION

 

2005 SEP 12 PM 1:42



2329 - 2335
CHAMPLAIN STREET, NW
WASHINGTON, DC

THESE DRAWINGS ARE THE PROPERTY OF
SCA ARCHITECTS, INC. UNAUTHORIZED USE
OR REPRODUCTION BY ANYONE FOR ANY
PURPOSE IS AN INFRINGEMENT UPON
COPYRIGHT LAWS. VIOLATORS WILL BE
SUBJECT TO PROSECUTION BY FULLST
EXTENT OF THE LAW.
© 1998 SCA ARCHITECTS, INC.

DRAWN BY	
CHECKED BY	SGA
SCALE	AS NOTED

FILE	
SHEET TITLE	

**BUILDING
SECTION**

SHEET

A-13

OF 0000

ZONING ANALYSIS

ZONING: R5B / REED COOKE OVERLAY DISTRICT

TOTAL LOT: 9771.28 SF + 1007.00 SF (DC PLAT)

ALLOWABLE HEIGHT OF STRUCTURE (RC/R-5-B/ SEC.1402)
40'-0" EXCEPT ARCHITECTURAL EMBELLISHMENTS
AND PENTHOUSE.
ACTUAL HEIGHT OF STRUCTURE 50'-0" AT MIDDLE OF
CHAMPLAIN STREET FACADE.

ALLOWABLE # OF STORIES (400.1)
NO LIMIT

ROOF AND PENTHOUSE (400.7C) & (IBC 2000-1509.2)
ROOF STRUCTURE SHALL NOT EXCEED 0.37 OF TOTAL
LOT AREA.
ACTUAL ROOF AREA= 8079 SF
ALLOWABLE PENTHOUSE AREA = 3988 SF

FAR OF 0.37 FOR ROOF STRUCTURES (411.7)
ALLOWABLE PENTHOUSE AREA= 3988 SF
ACTUAL PROVIDED PENTHOUSE AREA= 3988 SF

SET BACK FROM ROOF EDGE EQUAL TO HEIGHT OF
PENTHOUSE.
PENTHOUSE NO HIGHER THAN 18'-6"
ACTUAL PROVIDED PENTHOUSE HEIGHT= 10'-0"
ACTUAL SETBACK FROM ROOF EDGE PROVIDED = 10'-0"

FAR
MAXIMUM PERMITTED FAR (402.4)= 1.8
PROPOSED FAR= 2.66
TOTAL FLOOR AREA WITH CEILING 4'-0" OR MORE ABOVE
GRADE EXCLUDING PENTHOUSE, SHAFTS AND MECH.
ROOMS=28700 SF
ACTUAL PROVIDED FAR= 10778.28 SF / 28700 SF= 2.66

LOT OCCUPANCY
MAX % LOT OCCUPANCY FOR RESIDENTIAL USE (403.2)= 60%
ACTUAL LOT OCCUPANCY = 92.8% (A PRE-58 BUILDING W/ EXISTNG
FIRST & SECOND FLOORS)
CHANGE IN LOT OCCUPANCY = NO CHANGE

REAR YARD

MIN. DEPTH (404.1) 15'-0"
ACTUAL DEPTH = NONE (NOT APPLICABLE)
NONE REQUIRED (AN EXISTING PRE-58 BUILDING)
ACTUAL DEPTH=23'-0" FOR 3RD & 4TH FLOORS

SIDE YARD (405.6-9)
NONE REQUIRED

HEIGHT OF BUILDING
MAX. HEIGHT (400.1)= 50'-0"
(EXCLUDING PENTHOUSE & ARCHITECTURAL
EMBELLISHMENTS)
MAX. HEIGHT 50'-0" PROVIDED

LOADING
NONE REQUIRED

PARKING
RESIDENTIAL REQUIRES 1 PARKING SPACE FOR EVERY
2 DWELLINGS.
22 DWELLINGS= 11 PARKING SPACES REQUIRED
PROPERTY HAS A PARKING CREDIT OF 25 SPACES

COURTS
MIN. WIDTH OF OPEN COURT @ 4" PER FOOT OF
COURT HEIGHT, BUT NOT LESS THAN 10'-0" (406.1),
16'-0" OPEN COURT WIDTH PROVIDED

RECEIVED
D.C. OFFICE OF ZONING
2005 SEP 12 PM 1:43



(1) 301 - 682 - 6263
(2) 301 - 682 - 6463

BZA
APPLICATION
SET

REVISIONS

ISSUED

OWNER:
KING'S CREEK LLC
3411 OAKWOOD TERRACE, NW
WASHINGTON, DC

2329 - 2335
CHAMPLAIN STREET, NW
WASHINGTON, DC

THIS DOCUMENT IS THE PROPERTY OF
S&B ARCHITECTS, INC. IT IS TO BE USED
ONLY FOR THE PROJECT AND SITE
SPECIFICALLY IDENTIFIED HEREIN. IT IS
NOT TO BE REPRODUCED OR TRANSMITTED
IN ANY FORM OR BY ANY MEANS, ELECTRONIC
OR MECHANICAL, INCLUDING PHOTOCOPYING,
RECORDING, OR BY ANY INFORMATION
STORAGE AND RETRIEVAL SYSTEM, WITHOUT
THE WRITTEN PERMISSION OF S&B
ARCHITECTS, INC.

DRAWN BY
CHECKED BY: RGA
SCALE: AS NOTED

FILE

SHEET TITLE
ZONING
ANALYSIS

SHEET

ZA-1

OF 0000



2005 SEP 12 PM 1:43

$$FAR = 28700 / 10778.28 = 2.66$$

TOTAL PLANNED ADMISSIBLE AREA
= 28700 SF

REVISIONS

SSJED

OWNER: KING'S CREEK LLC
3411 OAKWOOD TERRACE, NW
WASHINGTON, DC

2329 - 2335
CHAMPLAIN STREET, NW
WASHINGTON, DC

THESE DRAWINGS ARE THE PROPERTY OF
SGA ARCHITECTS, INC. UNAUTHORIZED USE
OR REPRODUCTION BY ANYONE FOR ANY
PURPOSE IS AN INFRINGEMENT UPON
COPYRIGHT LAWS. VIOLATORS WILL BE
SUBJECT TO PROSECUTION BY FULLEST
EXTENT OF THE LAW.
© 2003 SGA ARCHITECTS, INC.

DRAIN BY	
CHECKED BY	BGA

SCALE	AS NOTED
-------	----------

SHEET TITLE
ZONING
ANALYSIS

SHEET

ZA-2

OF 0000



RECEIVED
D.C. OFFICE OF ZONING

2005 SEP 12 PM 1:43

(T) 301 - 652 - 6263
(F) 301 - 652 - 6483

ACCESSIBILITY

PER TABLE 1107.5.1 ONE UNIT IS REQUIRED TO BE TYPE A ACCESSIBLE.
THE TYPE A ACCESSIBLE UNIT IS 1A. ALL REMAINING UNITS ARE TYPE B
ACCESSIBLE USING OPTION B OF THE BATHROOM REQUIREMENTS.

 TYPE A ACCESSIBLE UNIT = 1A

APPLICABLE CODES

2003 DISTRICT OF COLUMBIA CONSTRUCTION CODE SUPPLIMENT
2000 INTERNATIONAL BUILDING CODE
2000 INTERNATIONAL PLUMBING CODE
2000 INTERNATIONAL MECHANICAL CODE
2000 INTERNATIONAL FIRE CODE
2000 INTERNATIONAL ENERGY CONSERVATION CODE
1996 NFPA NATIONAL ELECTRIC CODE

EGRESS STAIRS [1003.2.3]

FLOOR	STAIR #1	STAIR #2
PENTHOUSE	15	15
4	17	17
3	17	17
2	25	25
G	-	-
SUB-TOTAL (CONVERGENCE)	74	74
B1	23	23
B2	5	-
TOTAL STAIR LOAD	102	97
REQ. STAIR WIDTH	20.4"	19.4"
DESIGNED STAIR WIDTH	48.0"	48.0"

BZA
APPLICATION
SET

REVISIONS	
SSJED	

OWNER:
KING'S CREEK LLC
3411 OAKWOOD TERRACE, NW
WASHINGTON, DC

FIRE RESISTANCE RATING REQUIREMENTS FOR BUILDING ELEMENTS

2B CONSTRUCTION TYPE [IBC 2003] REQUIREMENTS DESIGNED AS

STRUCTURAL FRAME INCLUDING CLOUMNS, GIRDERS, TRUSSES	0	0
BEARING WALLS- EXTERIOR AND INTERIOR	0	0
NON BEARING WALLS AND PARTITIONS EXTERIOR	0	0 (NON COMBUSTIBLE)
INTERIOR	0	0
FLOOR CONSTRUCTION INCLUDING SUPPORTING BEAMS AND JOISTS	1	1 HR
TENANT SEPERATIONS:		
P-4	1	1 HR
4-3	1	1 HR
3-2	1	1 HR
2-G	1	1 HR
G-B1	2	1 HR
B1-B2	2	2 HR
ROOF CONSTRUCTION INCLUDING SUPPORT BEAMS AND JOISTS	0	0
DWELLING UNIT SEPERATION	1/2 HR (UL #U039)	1 HR
CORRIDOR PARTITION RATING W/ SPRINKLER	1 HR- DOOR RATING 1/3 HR	1 HR
SHAFT ENCLOSURE RATING (STAIRS, ELEVATOR, TRASH CHUTE)	2 HR (STAIRS, ELEVATOR AND TRASH CHUTE- DOOR RATING 1 1/2 HR.	2 HR

2329 - 2335
CHAMPLAIN STREET, NW
WASHINGTON, DC

THIS DRAWING AND THE PROPERTY OF
S.C.A. ARCHITECTS, INC. ANY REPRODUCTION
OR TRANSMISSION OF THIS DRAWING
WITHOUT THE WRITTEN PERMISSION OF
S.C.A. ARCHITECTS, INC. IS PROHIBITED.
© 2005 S.C.A. ARCHITECTS, INC.

DRAWN BY
CHECKED BY SCA
SCALE AS NOTED

SHEET TITLE
"ZONING
ANALYSIS

SHEET

ZA-3

OF 0000



RECEIVED
D.C. OFFICE OF ZONING

2025 SEP 12 PM 1: 43

(7) 301 - 652 - 6263
(7) 301 - 652 - 6463

BZA
APPLICATION
SET

REVISIONS

NO.

DATE

BY

REVISIONS

NO.

DATE

BY

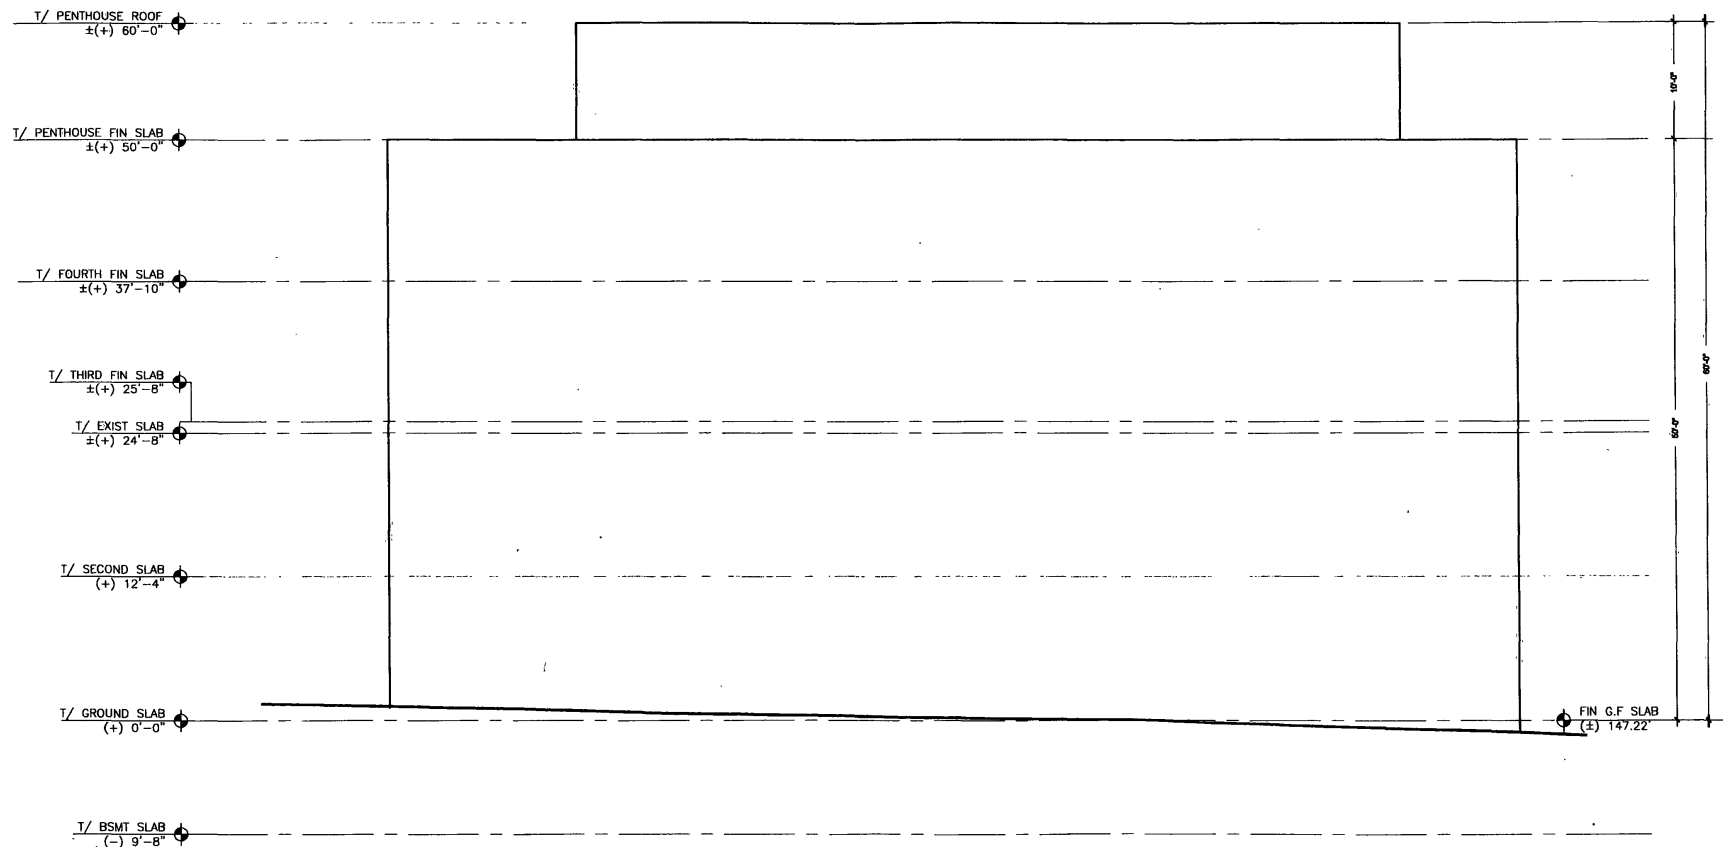

BUILDING HEIGHT DIAGRAM
CHAMPLAIN STREET
ELEVATION

OWNER:

KING'S CREEK LLC
3411 OAKWOOD TERRACE, NW
WASHINGTON, DC

2329 - 2335
CHAMPLAIN STREET, NW
WASHINGTON, DC

THESE DRAWINGS ARE THE PROPERTY OF
S.C.A. ARCHITECTS, INC. AND ARE NOT TO BE
REPRODUCED OR TRANSMITTED IN ANY
FORM OR BY ANY MEANS, ELECTRONIC OR
MECHANICAL, INCLUDING PHOTOCOPYING,
RECORDING, OR BY ANY INFORMATION
SYSTEMS WITHOUT PERMISSION IN WRITING
FROM S.C.A. ARCHITECTS, INC.

DRAWN BY

CHECKED BY

SCALE

FILE

SHEET TITLE

ZONING

ANALYSIS

SHEET

ZA-5

OF 0000