

APPLETREE
DOUGLAS KNOLL
SE WASHINGTON D.C.

REVISIONS		
NO	DESCRIPTION	DATE


LOWER FLOOR
PLAN

SCALE	1/8" = 1'-0"
DATE	12/10/08
DWN BY	HP
CHECKED BY	DdB

PROJECT NO
D0803

DRAWING NO

A1.0

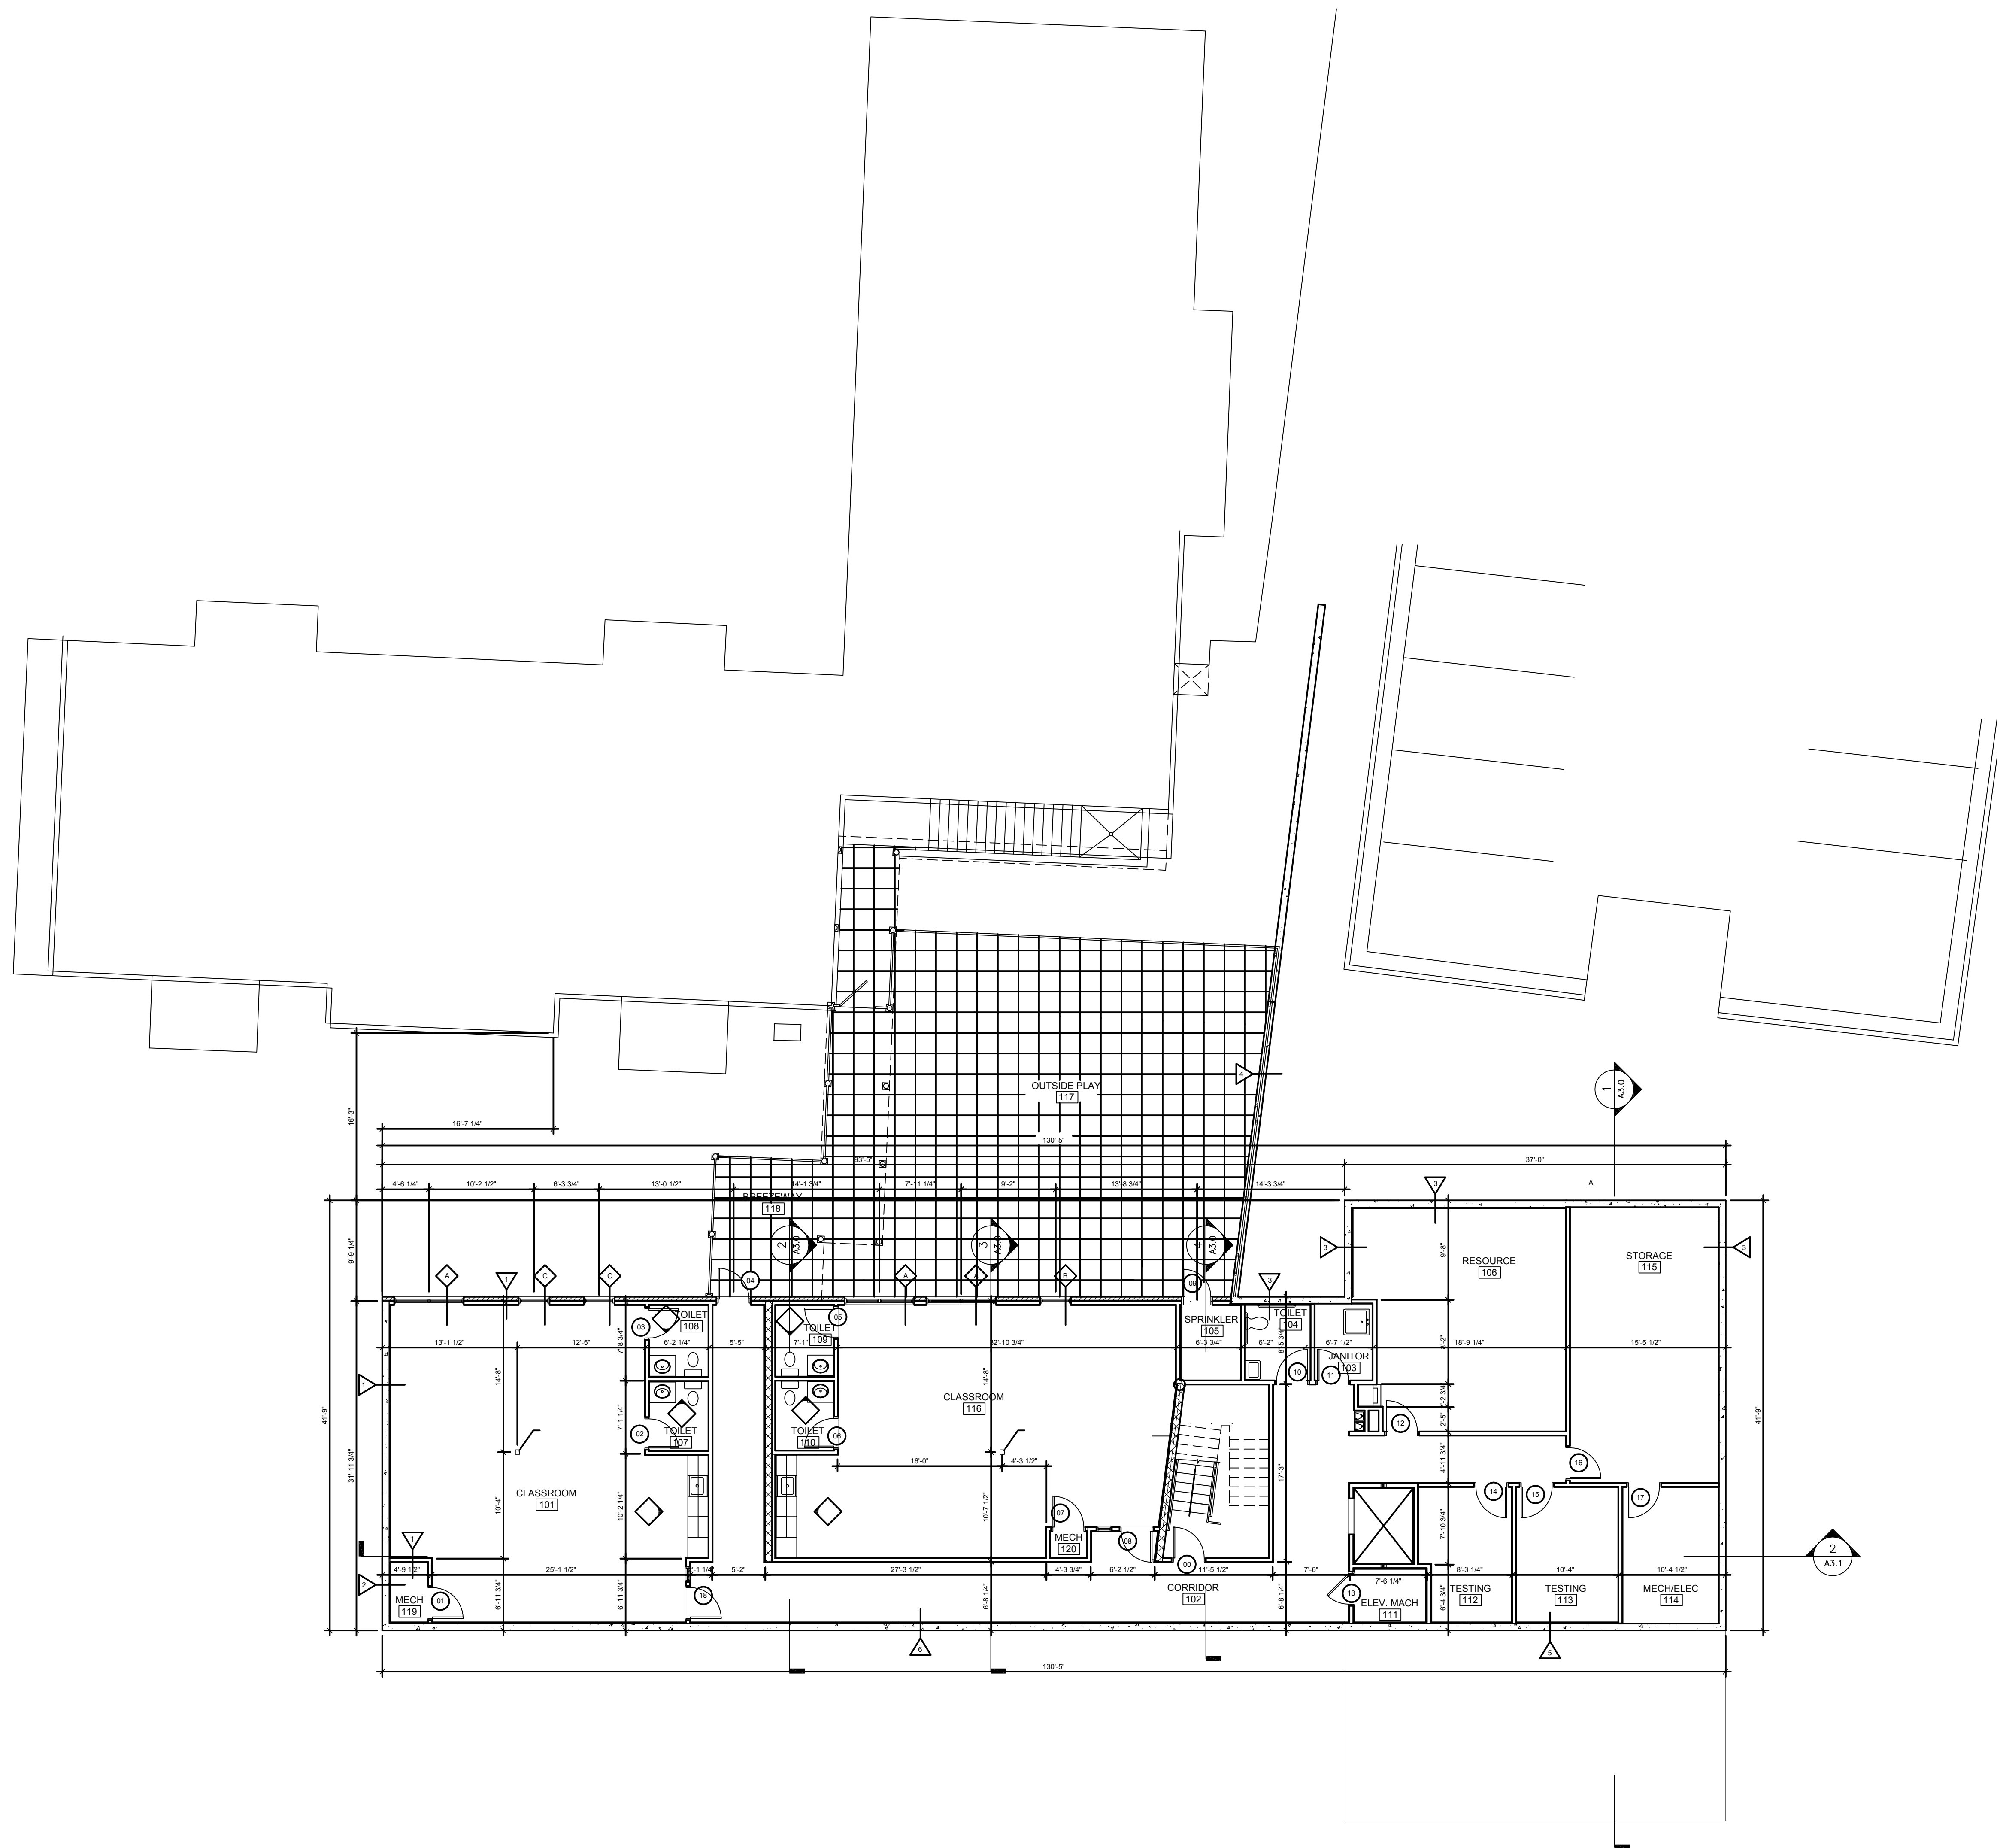

APPLETREE
DOUGLAS KNOLL
SE WASHINGTON D.C.

REVISIONS

NO	DESCRIPTION	DATE

UPPER FLOOR
PLAN

SCALE

1/8" = 1' - 0"

DATE 12/10/08

DWN BY HP


CHECKED BY DdB

PROJECT NO

D0803

DRAWING NO

A1.1

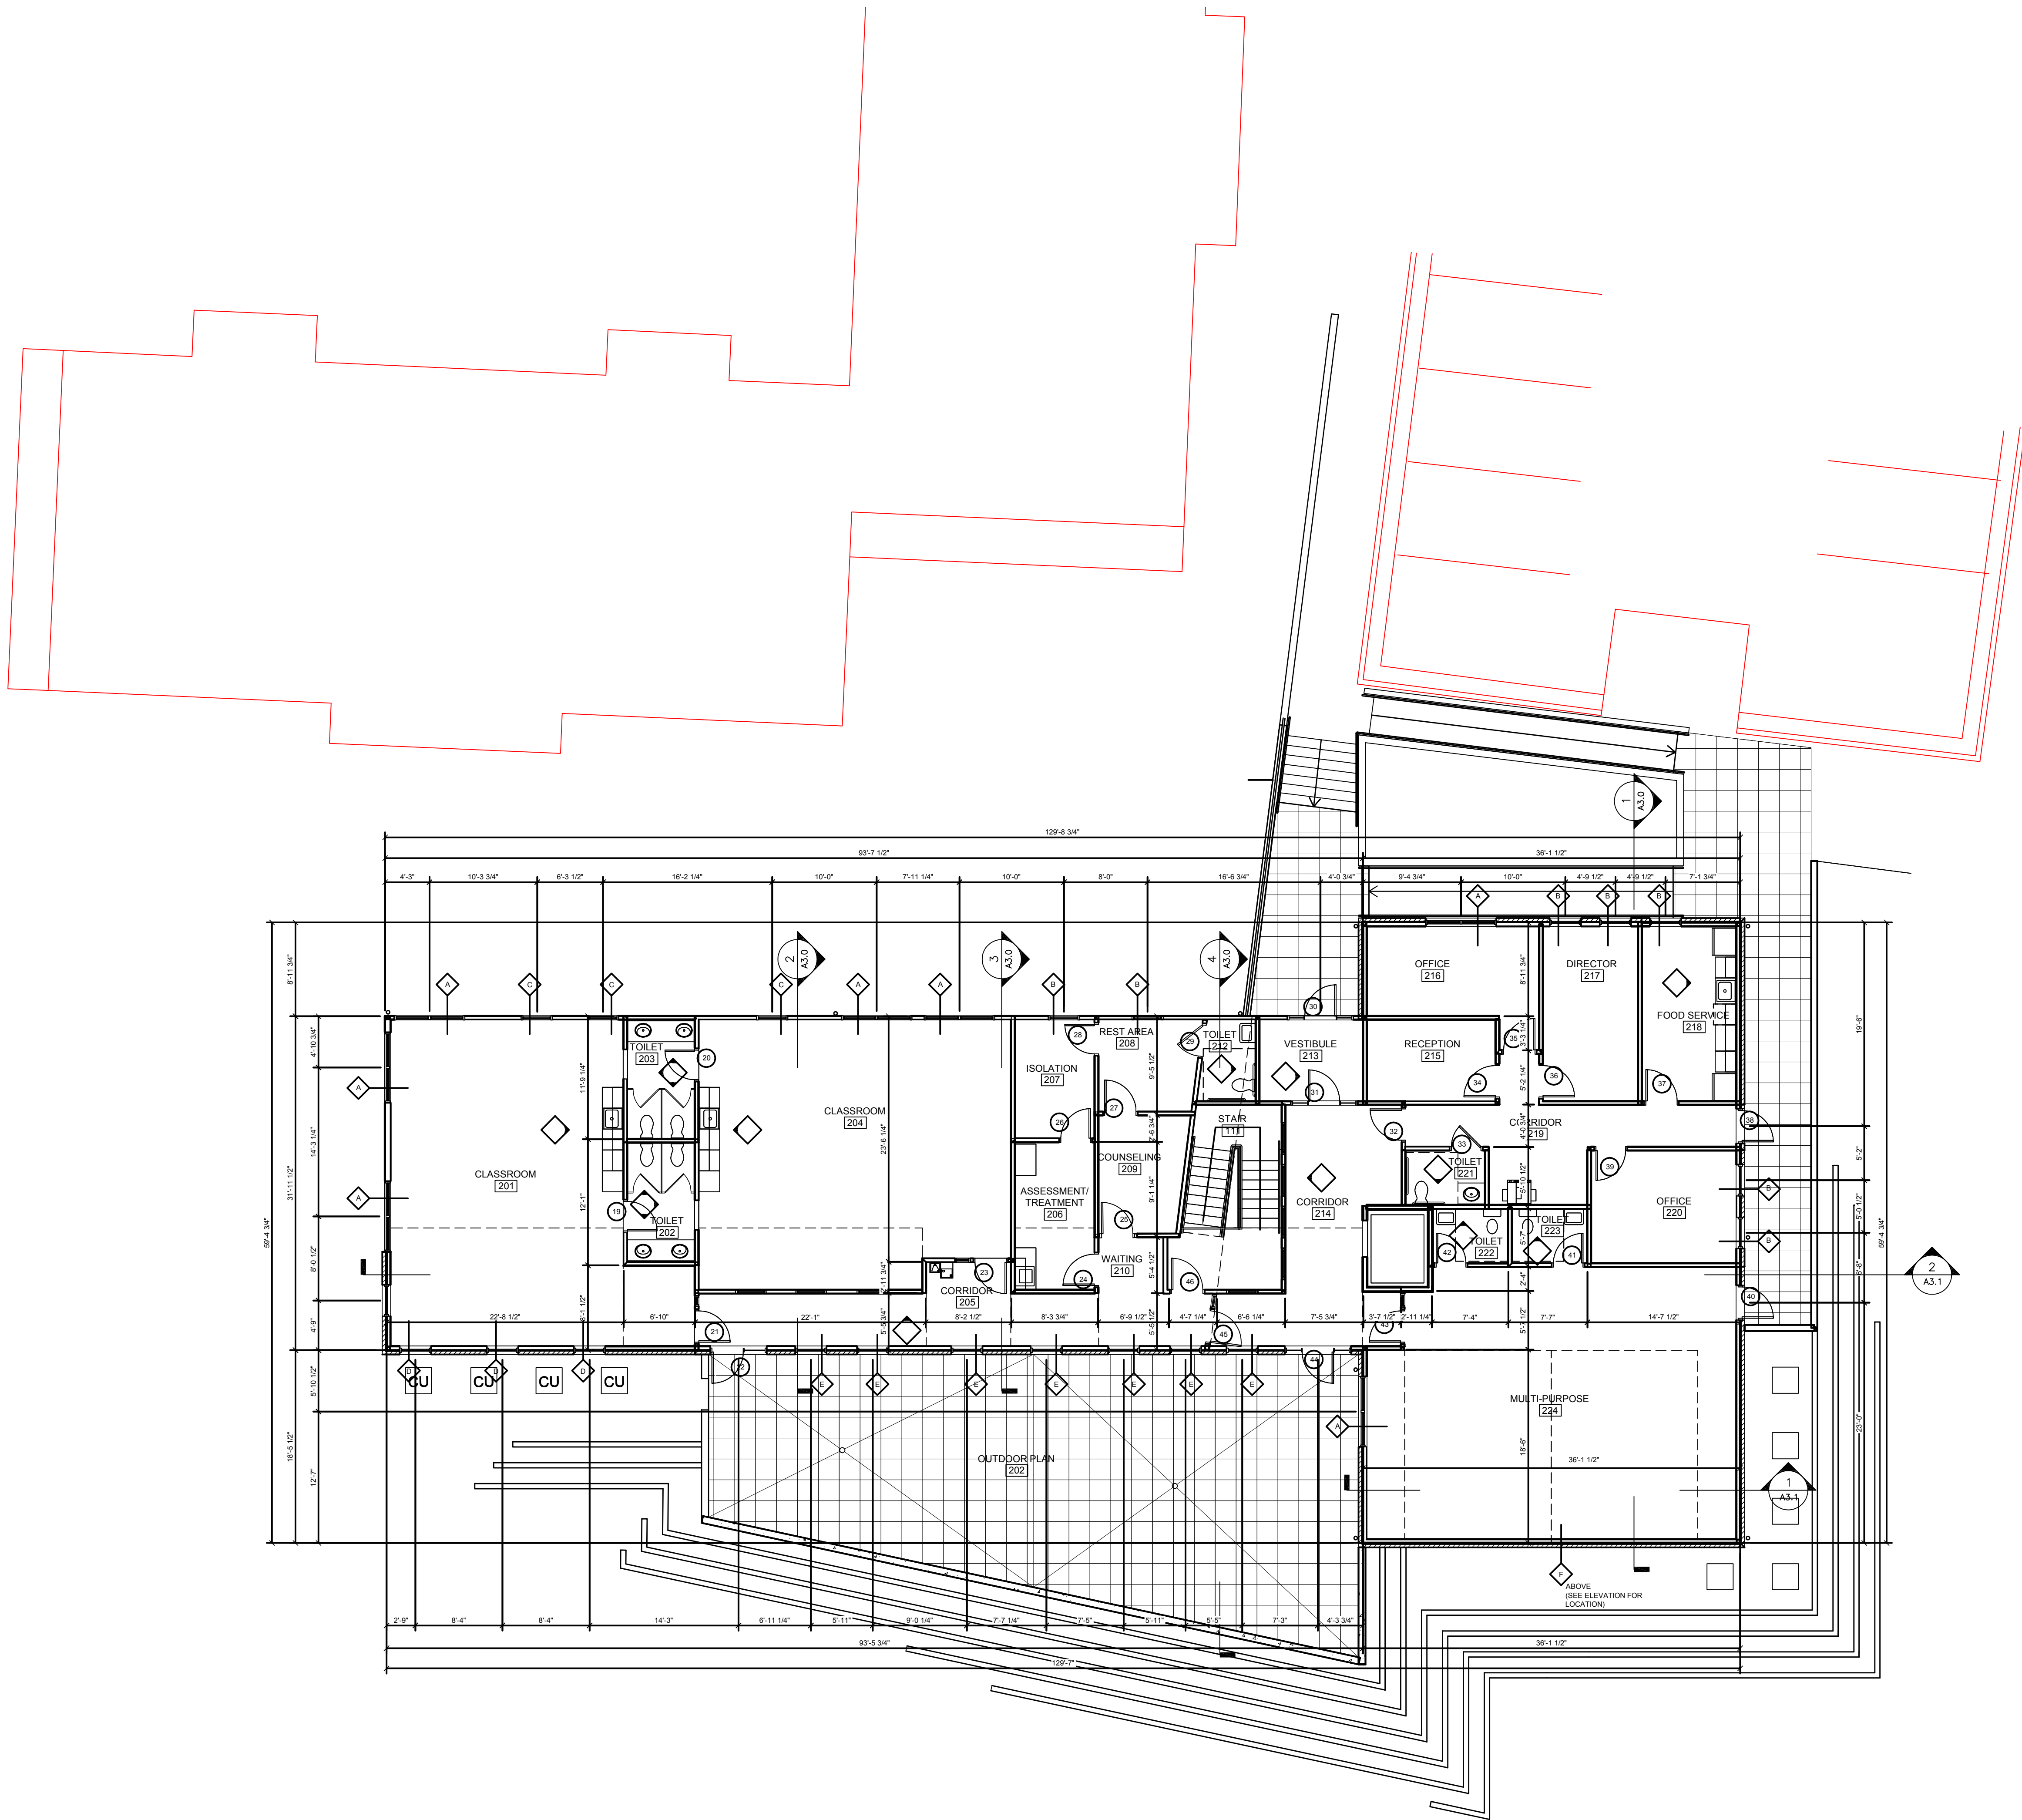

REVISIONS		
NO	DESCRIPTION	DATE

ROOF PLAN


SCALE
1/8" = 1'-0"

DATE 12/10/08
DWN BY HP
CHECKED BY DdB

PROJECT NO
D0803

DRAWING NO


A1.2

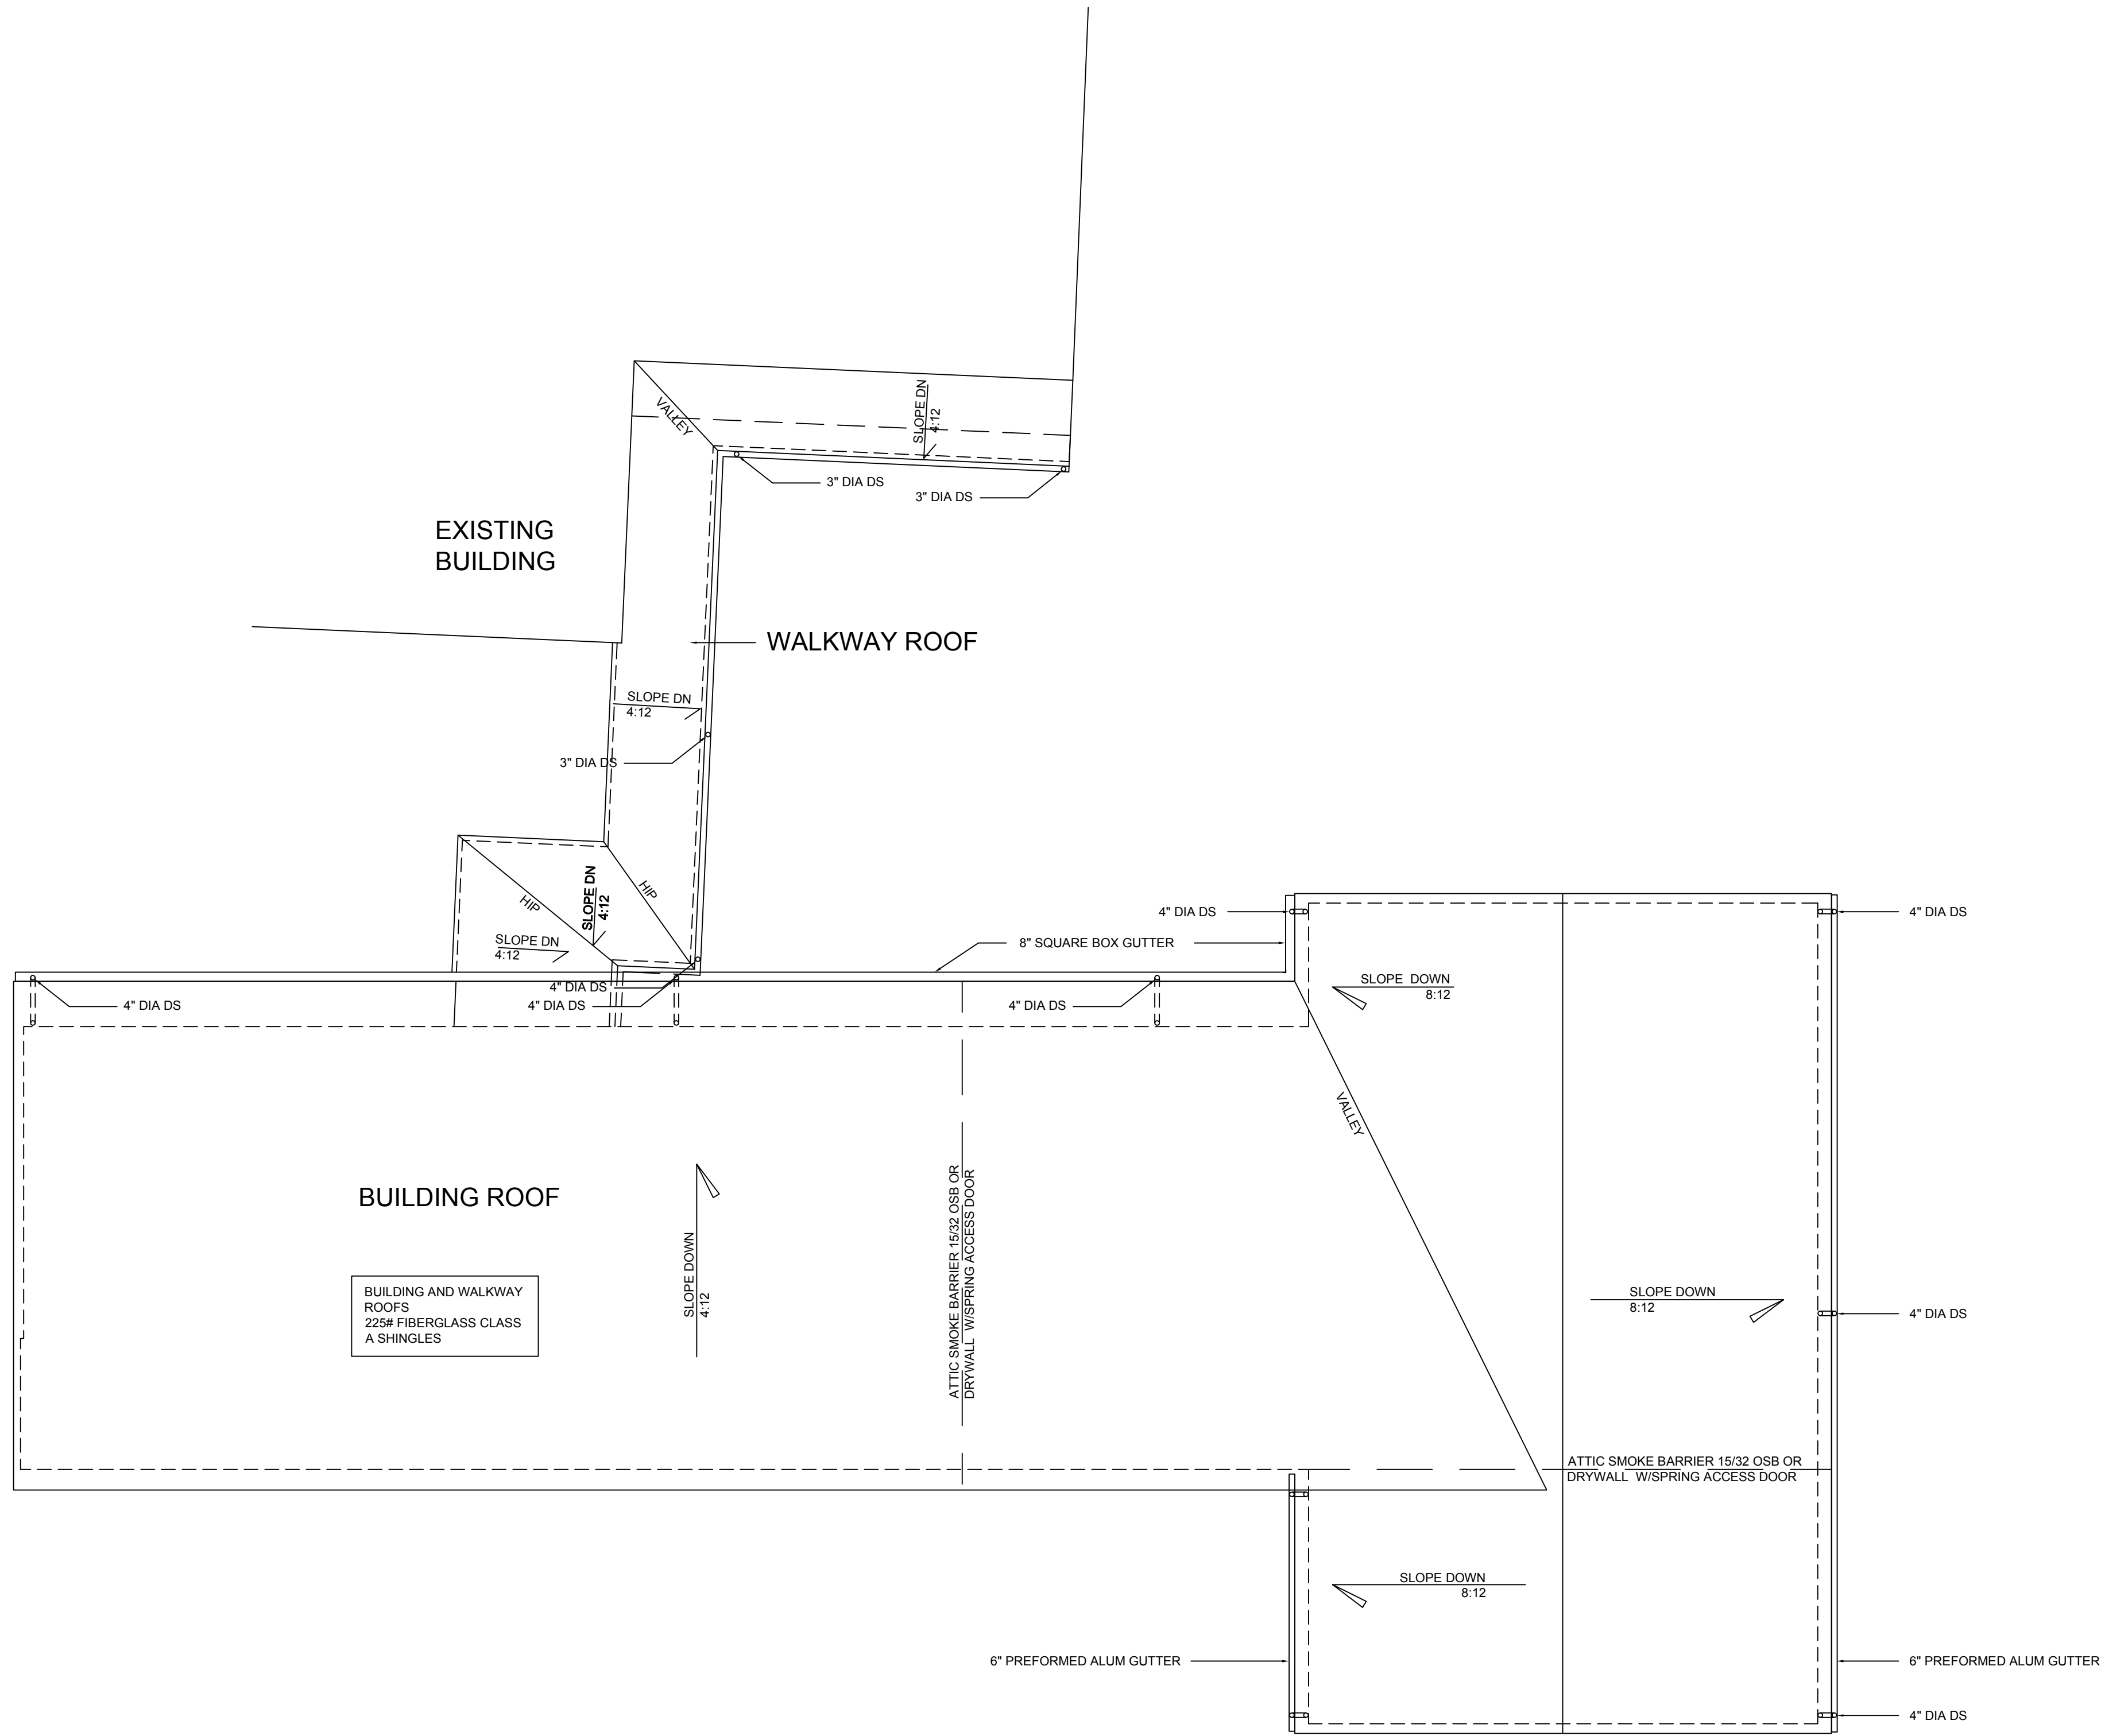

1 ROOF PLAN
1/8" = 1'-0"



1 BUILDING ELEVATION
3/16" = 1'-0"

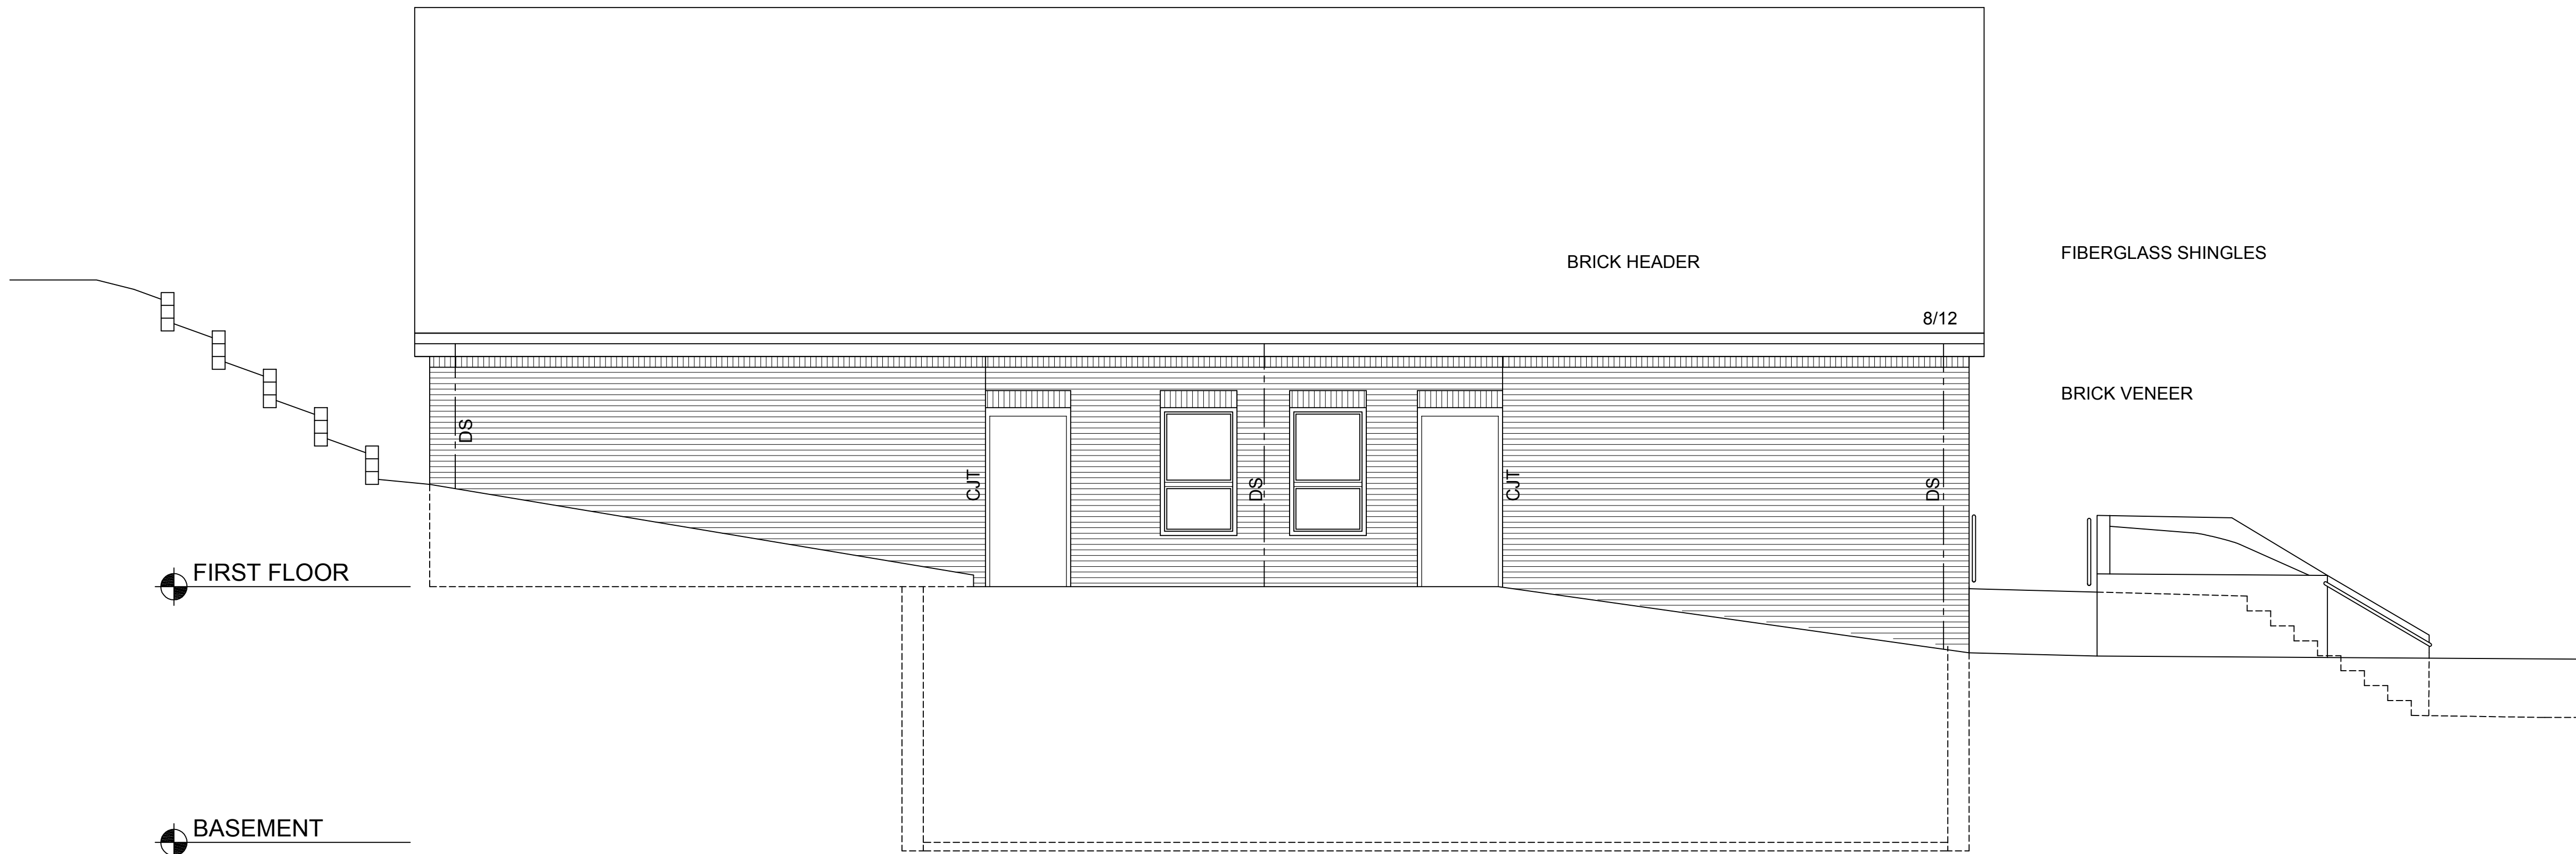

2 BUILDING ELEVATION
3/16" = 1'-0"

dBF
Associates
Architects

6821 Whittier Ave
McLean, VA 22101
ph: 703.356.2215
fax: 703.356.4304
contact@dbfassociates.com

APPLETREE
DOUGLAS KNOLL
SE WASHINGTON D.C.

REVISIONS		
NO	DESCRIPTION	DATE

**BUILDING
ELEVATIONS**


SCALE
1/8" = 1'-0"

DATE 12/10/08
DWN BY HP
CHECKED BY DdB


PROJECT NO
D0803

DRAWING NO

A2.0

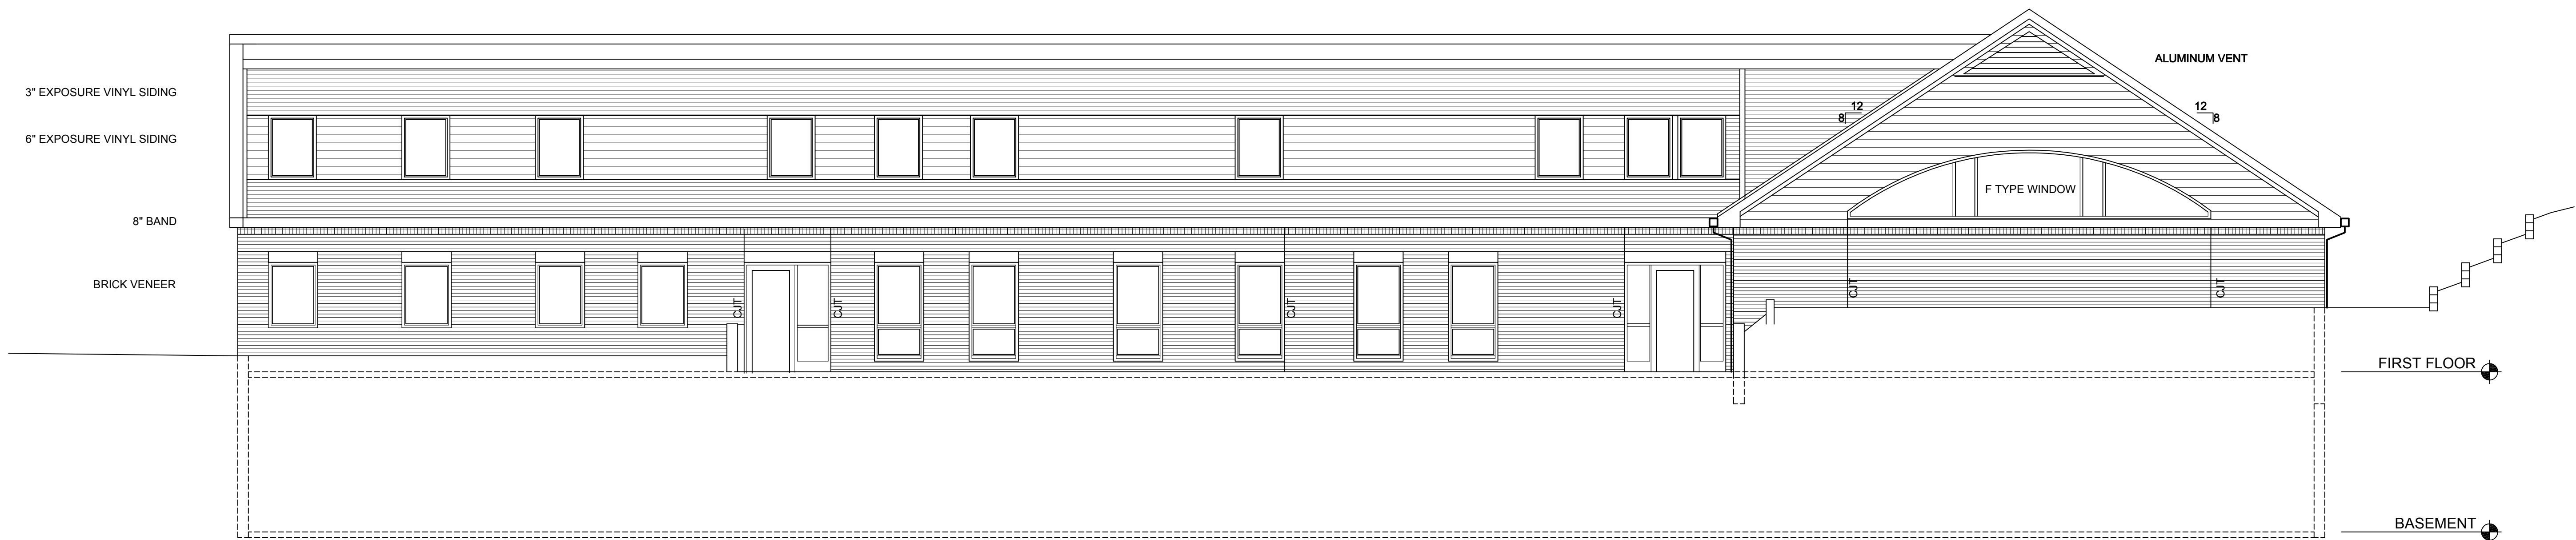

1 BUILDING ELEVATION
3/16" = 1'-0"

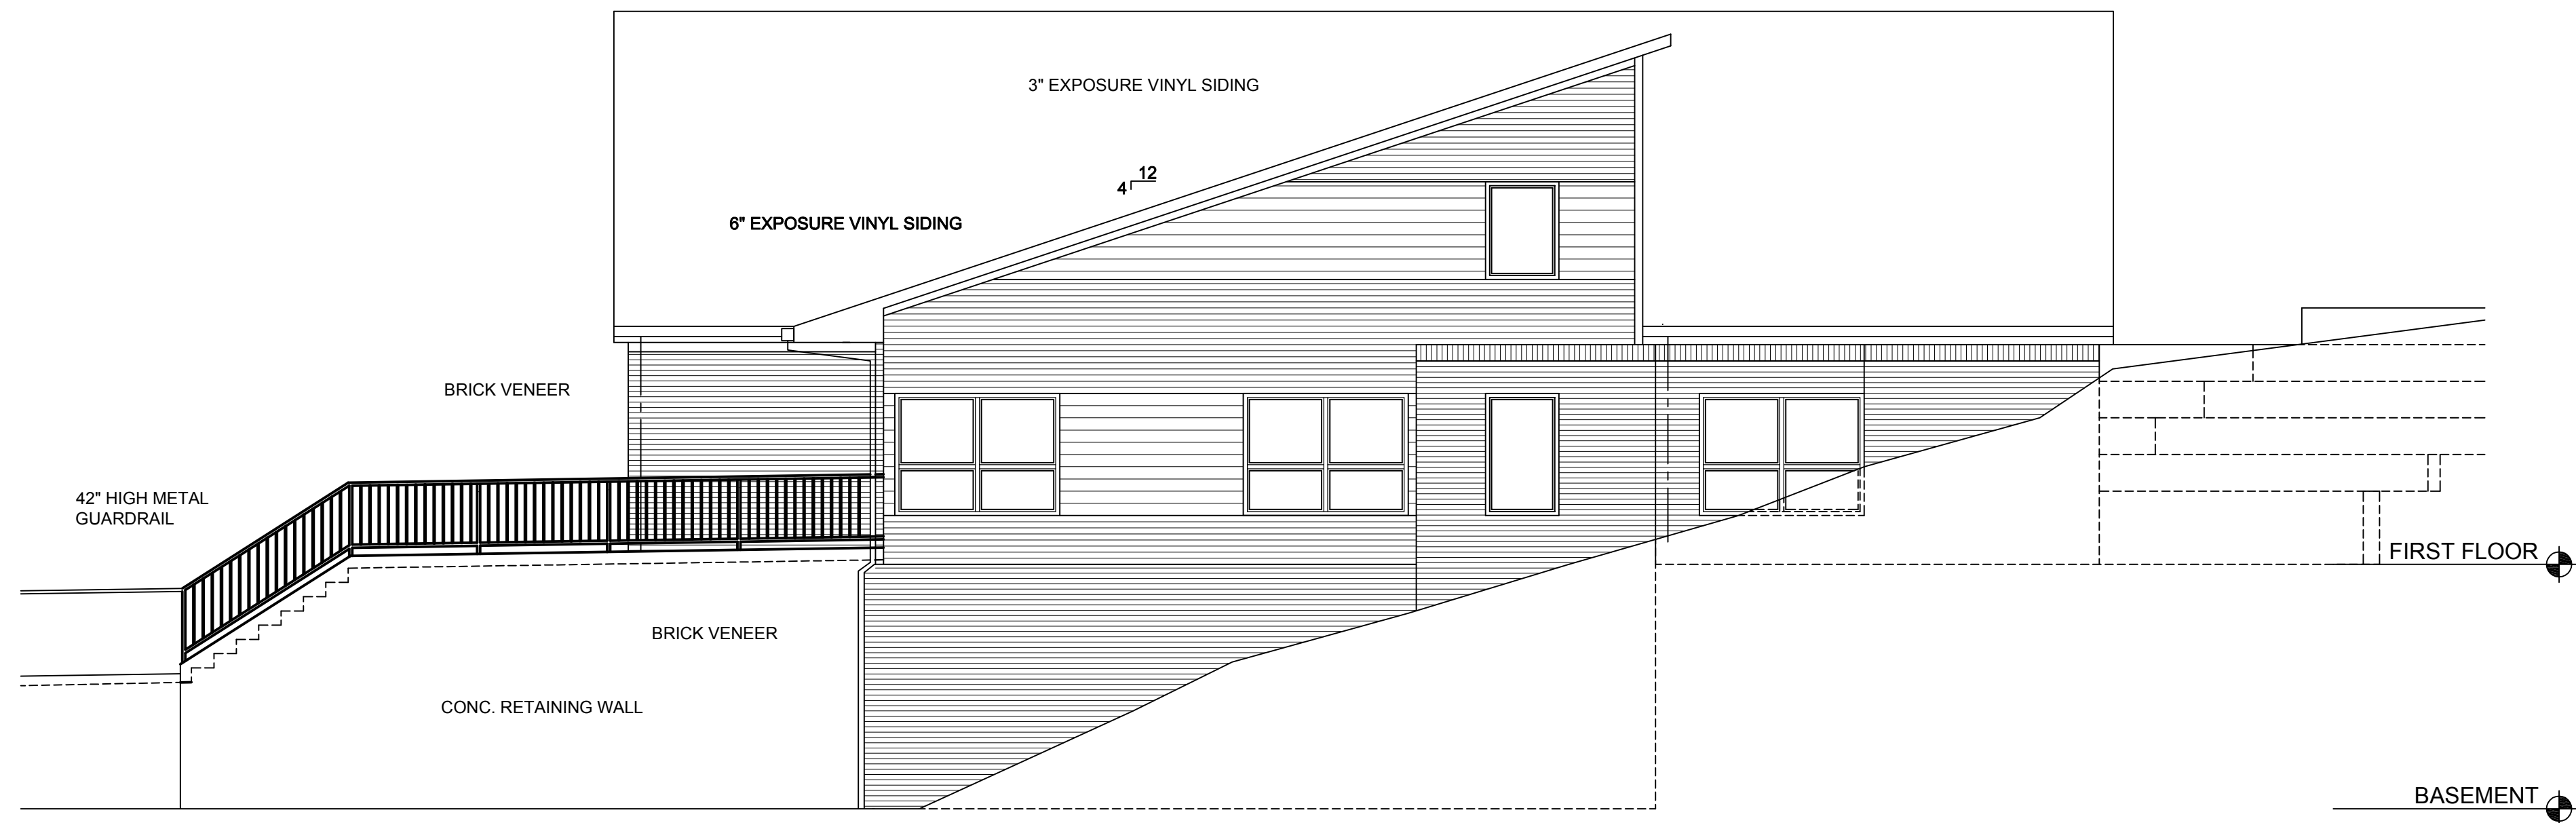

2 BUILDING ELEVATION
3/16" = 1'-0"

APPLETREE
DOUGLAS KNOLL
SE WASHINGTON D.C.

REVISIONS		
NO	DESCRIPTION	DATE

BUILDING
ELEVATIONS

SCALE
1/8" = 1'-0"

DATE 12/10/08
DWN BY HP
CHECKED BY DdB

PROJECT NO
D0803

DRAWING NO

A2.1