

2322 NICHOLSON STREET SE
WASHINGTON, DC 20020

ISSUE FOR BZA

14 AUGUST 2025

//3877



ARCHITECT :
//3877
DAVID SHOVE BROWN, AIA, NCARB
3299 K STREET NW
SUITE 300
WASHINGTON, DC 20007
[T] 202-350-4244
[W] WWW.3877.DESIGN

CLIENT :
NICHOLSON ST HOLDINGS LLC
MATT MEDVENE
700 RANDOLPH STREET
WASHINGTON, DC 20011
[T] 703.589.4832

CIVIL ENGINEER :
HUSKA CONSULTING, LLC
CHRIS HUSKA
1050 30TH STREET NW
WASHINGTON, DC 20007
[T] 703.425.3862
[W] WWW.HUSKACONSULTING.COM

GENERAL CONTRACTOR :
PALMAR CONSTRUCTION
769 GRACE STREET
HERNDON, VA 20170
[T] 703.589.4832
BL#-410514000181

MEP ENGINEER :
KK ENGINEERING, LLC
KHALID KHALIFA
8850 COLUMBIA 100 PARKWAY
SUITE 316
COLUMBIA, MD 21045
[T] 443-393-1070

STRUCTURAL ENGINEER :
GAVIN & ASSOC STRUCTURAL
ENGINEERS
CHARLES GAVIN
PO BOX 5142
MCLEAN, VA 22103
[T] 703.409.1070



3289 K Street NW, Suite 300
WASHINGTON, DC 20007
[T] 202.350.4244
[F] 202.350.4245
[W] 3877.DESIGN

COPYRIGHT NOTICE:
STUDIO3877 EXPRESSLY RESERVES ITS COMMON LAW COPYRIGHT AND OTHER PROPERTY RIGHTS TO THESE PLANS. THESE PLANS ARE NOT TO BE REPRODUCED, CHANGED, OR COPIED IN ANY FORM OR MANNER WHATSOEVER, NOR ARE THEY TO BE ASSIGNED TO ANY THIRD PARTY WITHOUT OBTAINING THE EXPRESS WRITTEN PERMISSION AND CONSENT OF STUDIO3877.

ARCHITECT:
/3877
DAVID TRACZ, AIA, NCARB
DAVID SRODVE BROVIN, AIA, NCARB
WASHINGTON, DC 20007
[T] 202.350.4244
[W] WWW.3877.DESIGN

CONTRACTOR:
PALMAR CONSTRUCTION
789 GRACE STREET
HERNDON, VA 20170
[T] 703.589.4832

OWNER:
NICHOLSON ST HOLDINGS LLC
MATT MEDVEENE
700 RANDOLPH PLACE NW
WASHINGTON, DC 20011
[T] 703.589.4832

MEP ENGINEER:
KK ENGINEERING, LLC
KHALID KHALIFA
8802 COLUMBIA 100 PARWAY
SUITE 316
COLUMBIA, MD 21045
[T] 443.383.1070
[W] WWW.KKDESIGN.COM

STRUCTURAL ENGINEER:
GAYN & HORGAN ENGINEERING, INC.
CHARLES GAYN
PO BOX 6142
MCLEAN, VA 22103
[T] 703.499.1070
[W] WWW.GAYNENGINEERING.COM

CIVIL ENGINEER:
HUSKA & HORGAN ENGINEERING, INC.
CHRIS HUSKA
1050 30TH STREET NW
WASHINGTON, DC 20007
[T] 703.425.3862
[W] WWW.HUSKACONSULTING.COM

ISSUE FOR BZA

DRAWING DATA

PROJECT: NICHOLSON RESIDENCES
ADDRESS: 2322 NICHOLSON STREET SE
WASHINGTON, DC 20020

- SHEET SUBMISSION INDEX
- ISSUE FOR PERMIT - 14 FEB 2025
 - ISSUE FOR BZA - 14 AUG 2025

REV NO. REVISION DATE

SCALE & SIGNATURE:

I AM RESPONSIBLE FOR DETERMINING THAT THE ARCHITECTURAL DESIGN INCLUDED IN THIS APPLICATION ARE IN COMPLIANCE WITH ALL LAWS AND REGULATIONS OF THE DISTRICT OF COLUMBIA. I HAVE PERSONALLY PREPARED, OR DIRECTLY SUPERVISED THE DEVELOPMENT OF THE ARCHITECTURAL DESIGNS INCLUDED IN THIS APPLICATION.

SHEET TITLE: UNIT MATRIX - BZA
PROJECT NO: 2024.94
DATE ISSUED: 08/14/2025
SCALE:

A908

UNIT MATRIX SCHEDULE		
Level	NAME	AREA
LEVEL S1		
LEVEL S1	UNIT 612 (2BR3)	492 SF
LEVEL S1	UNIT 613 (2BR1)	772 SF
LEVEL S1	UNIT 607 (2BR3)	789 SF
LEVEL S1	UNIT 606 (2BR3)	789 SF
LEVEL S1	UNIT 601 (2BR1)	773 SF
LEVEL S1	UNIT 602 (2BR1)	468 SF
LEVEL S1	UNIT 604 (2BR2)	791 SF
LEVEL S1	UNIT 605 (2BR2)	796 SF
LEVEL S1	UNIT 609 (2BR3)	789 SF
LEVEL S1	UNIT 810 (2BR1)	773 SF
LEVEL S1	UNIT 611 (2BR2)	480 SF
LEVEL S1	UNIT 608 (2BR)	791 SF
LEVEL 01		8,512 SF
LEVEL 01	UNIT 3 (2BR2 ADA)	783 SF
LEVEL 01	UNIT 2 (2BR2 ADA)	783 SF
LEVEL 01	UNIT 1 (2BR1 ADA)	783 SF
LEVEL 01	UNIT 17 (2BR1 ADA)	503 SF
LEVEL 01	UNIT 6 (2BR3 ADA)	789 SF
LEVEL 01	UNIT 7 (2BR3 ADA)	789 SF
LEVEL 01	UNIT 5 (2BR2 ADA)	783 SF
LEVEL 01	UNIT 5 (2BR2 ADA)	783 SF
LEVEL 02		5,995 SF
LEVEL 02	UNIT 13 (2BR5)	641 SF
LEVEL 02	UNIT 12 (2BR5)	717 SF
LEVEL 02	UNIT 11 (2BR5)	641 SF
LEVEL 02	UNIT 10 (2BR4)	773 SF
LEVEL 02	UNIT 19 (2BR4)	473 SF
LEVEL 02	UNIT 16 (2BR5)	474 SF
LEVEL 02	UNIT 17 (2BR7)	672 SF
LEVEL 02	UNIT 16 (2BR5)	641 SF
LEVEL 02	UNIT 15 (2BR5)	641 SF
LEVEL 02	UNIT 14 (2BR5)	641 SF
LEVEL 02		6,314 SF
LEVEL 03		
LEVEL 03	UNIT 23 (2BR5)	641 SF
LEVEL 03	UNIT 22 (2BR6)	717 SF
LEVEL 03	UNIT 21 (2BR5)	641 SF
LEVEL 03	UNIT 20 (2BR4)	773 SF
LEVEL 03	UNIT 29 (2BR6)	490 SF
LEVEL 03	UNIT 35 (2BR9)	689 SF
LEVEL 03	UNIT 35 (2BR10)	678 SF
LEVEL 03	UNIT 24 (2BR11)	742 SF
LEVEL 03		5,371 SF
LEVEL 04		
LEVEL 04	UNIT 33 (2BR5)	638 SF
LEVEL 04	UNIT 32 (2BR6)	717 SF
LEVEL 04	UNIT 31 (2BR5)	641 SF
LEVEL 04	UNIT 30 (2BR4)	773 SF
LEVEL 04	UNIT 39 (2BR6)	490 SF
LEVEL 04	UNIT 37 (2BR6)	781 SF
LEVEL 04	UNIT 36 (2BR9)	689 SF
LEVEL 04	UNIT 35 (2BR10)	678 SF
LEVEL 04	UNIT 34 (2BR11)	741 SF
LEVEL 04		6,147 SF
LEVEL 05		
LEVEL 05	UNIT 43 (2BR5)	641 SF
LEVEL 05	UNIT 42 (2BR6)	717 SF
LEVEL 05	UNIT 41 (2BR5)	641 SF
LEVEL 05	UNIT 40 (2BR4)	773 SF
LEVEL 05	UNIT 49 (2BR6)	490 SF
LEVEL 05	UNIT 48 (2BR7)	506 SF
LEVEL 05	UNIT 46 (2BR9)	689 SF
LEVEL 05	UNIT 45 (2BR10)	678 SF
LEVEL 05	UNIT 44 (2BR11)	741 SF
LEVEL 05		5,877 SF
LEVEL 05		38,216 SF

REQUIRED UNIT SIZES FOR IZ:

2-BED UNITS: 517 SF x 96% = 506 SF
3-BED UNITS: 786 SF x 95% = 750 SF

IZ ROOM MATRIX SCHEDULE		
LEVEL	NAME	AREA
LEVEL S1		
LEVEL S1	UNIT 803 IZ (2BR2)	517 SF
LEVEL S1		517 SF
LEVEL 01	UNIT 4 IZ (2BR2 ADA)	783 SF
LEVEL 01		783 SF
LEVEL 03	UNIT 26 IZ (2BR7)	506 SF
LEVEL 03	UNIT 27 IZ (2BR8)	781 SF
LEVEL 03		1,287 SF
LEVEL 04	UNIT 38 IZ (2BR7)	506 SF
LEVEL 04		506 SF
LEVEL 05		781 SF
LEVEL 05	UNIT 47 IZ (2BR8)	781 SF
LEVEL 05		3,875 SF

[illegible]

NICHOLSON STREET SE

COPYRIGHT NOTICE:
STUDIO3877 EXPRESSLY RESERVES ITS COMMON LAW COPYRIGHT AND OTHER
PROPERTY RIGHTS TO THESE PLANS. THESE PLANS ARE NOT TO BE REPRODUCED,
CHANGED, OR COPIED IN ANY FORM OR MANNER WHATSOEVER, NOR ARE THEY TO
BE ASSIGNED TO ANY THIRD PARTY WITHOUT OBTAINING THE EXPRESS WRITTEN
PERMISSION AND CONSENT OF STUDIO3877.

ISSUE FOR BZA

SHEET SUBMISSION INDEX

- ISSUE FOR PERMIT - 14 FEB 2025
- ISSUE FOR BZA - 14 AUG 2025


REV NO.	REVISION	DATE
---------	----------	------

SEAL &
SIGNATURE: _____

I AM RESPONSIBLE FOR DETERMINING THAT THE ARCHITECTURAL DESIGN INCLUDED IN THIS APPLICATION ARE IN COMPLIANCE WITH ALL LAWS AND REGULATIONS OF THE DISTRICT OF COLUMBIA. I HAVE PERSONALLY PREPARED, OR DIRECTLY SUPERVISED THE DEVELOPMENT OF THE ARCHITECTURAL DESIGNS INCLUDED IN THIS APPLICATION.

SHEET TITLE: SITE PLAN - BZA
PROJECT NO: 2024.94
DATE ISSUED: 02/14/2025
SCALE: 3/16" = 1'-0"

A910

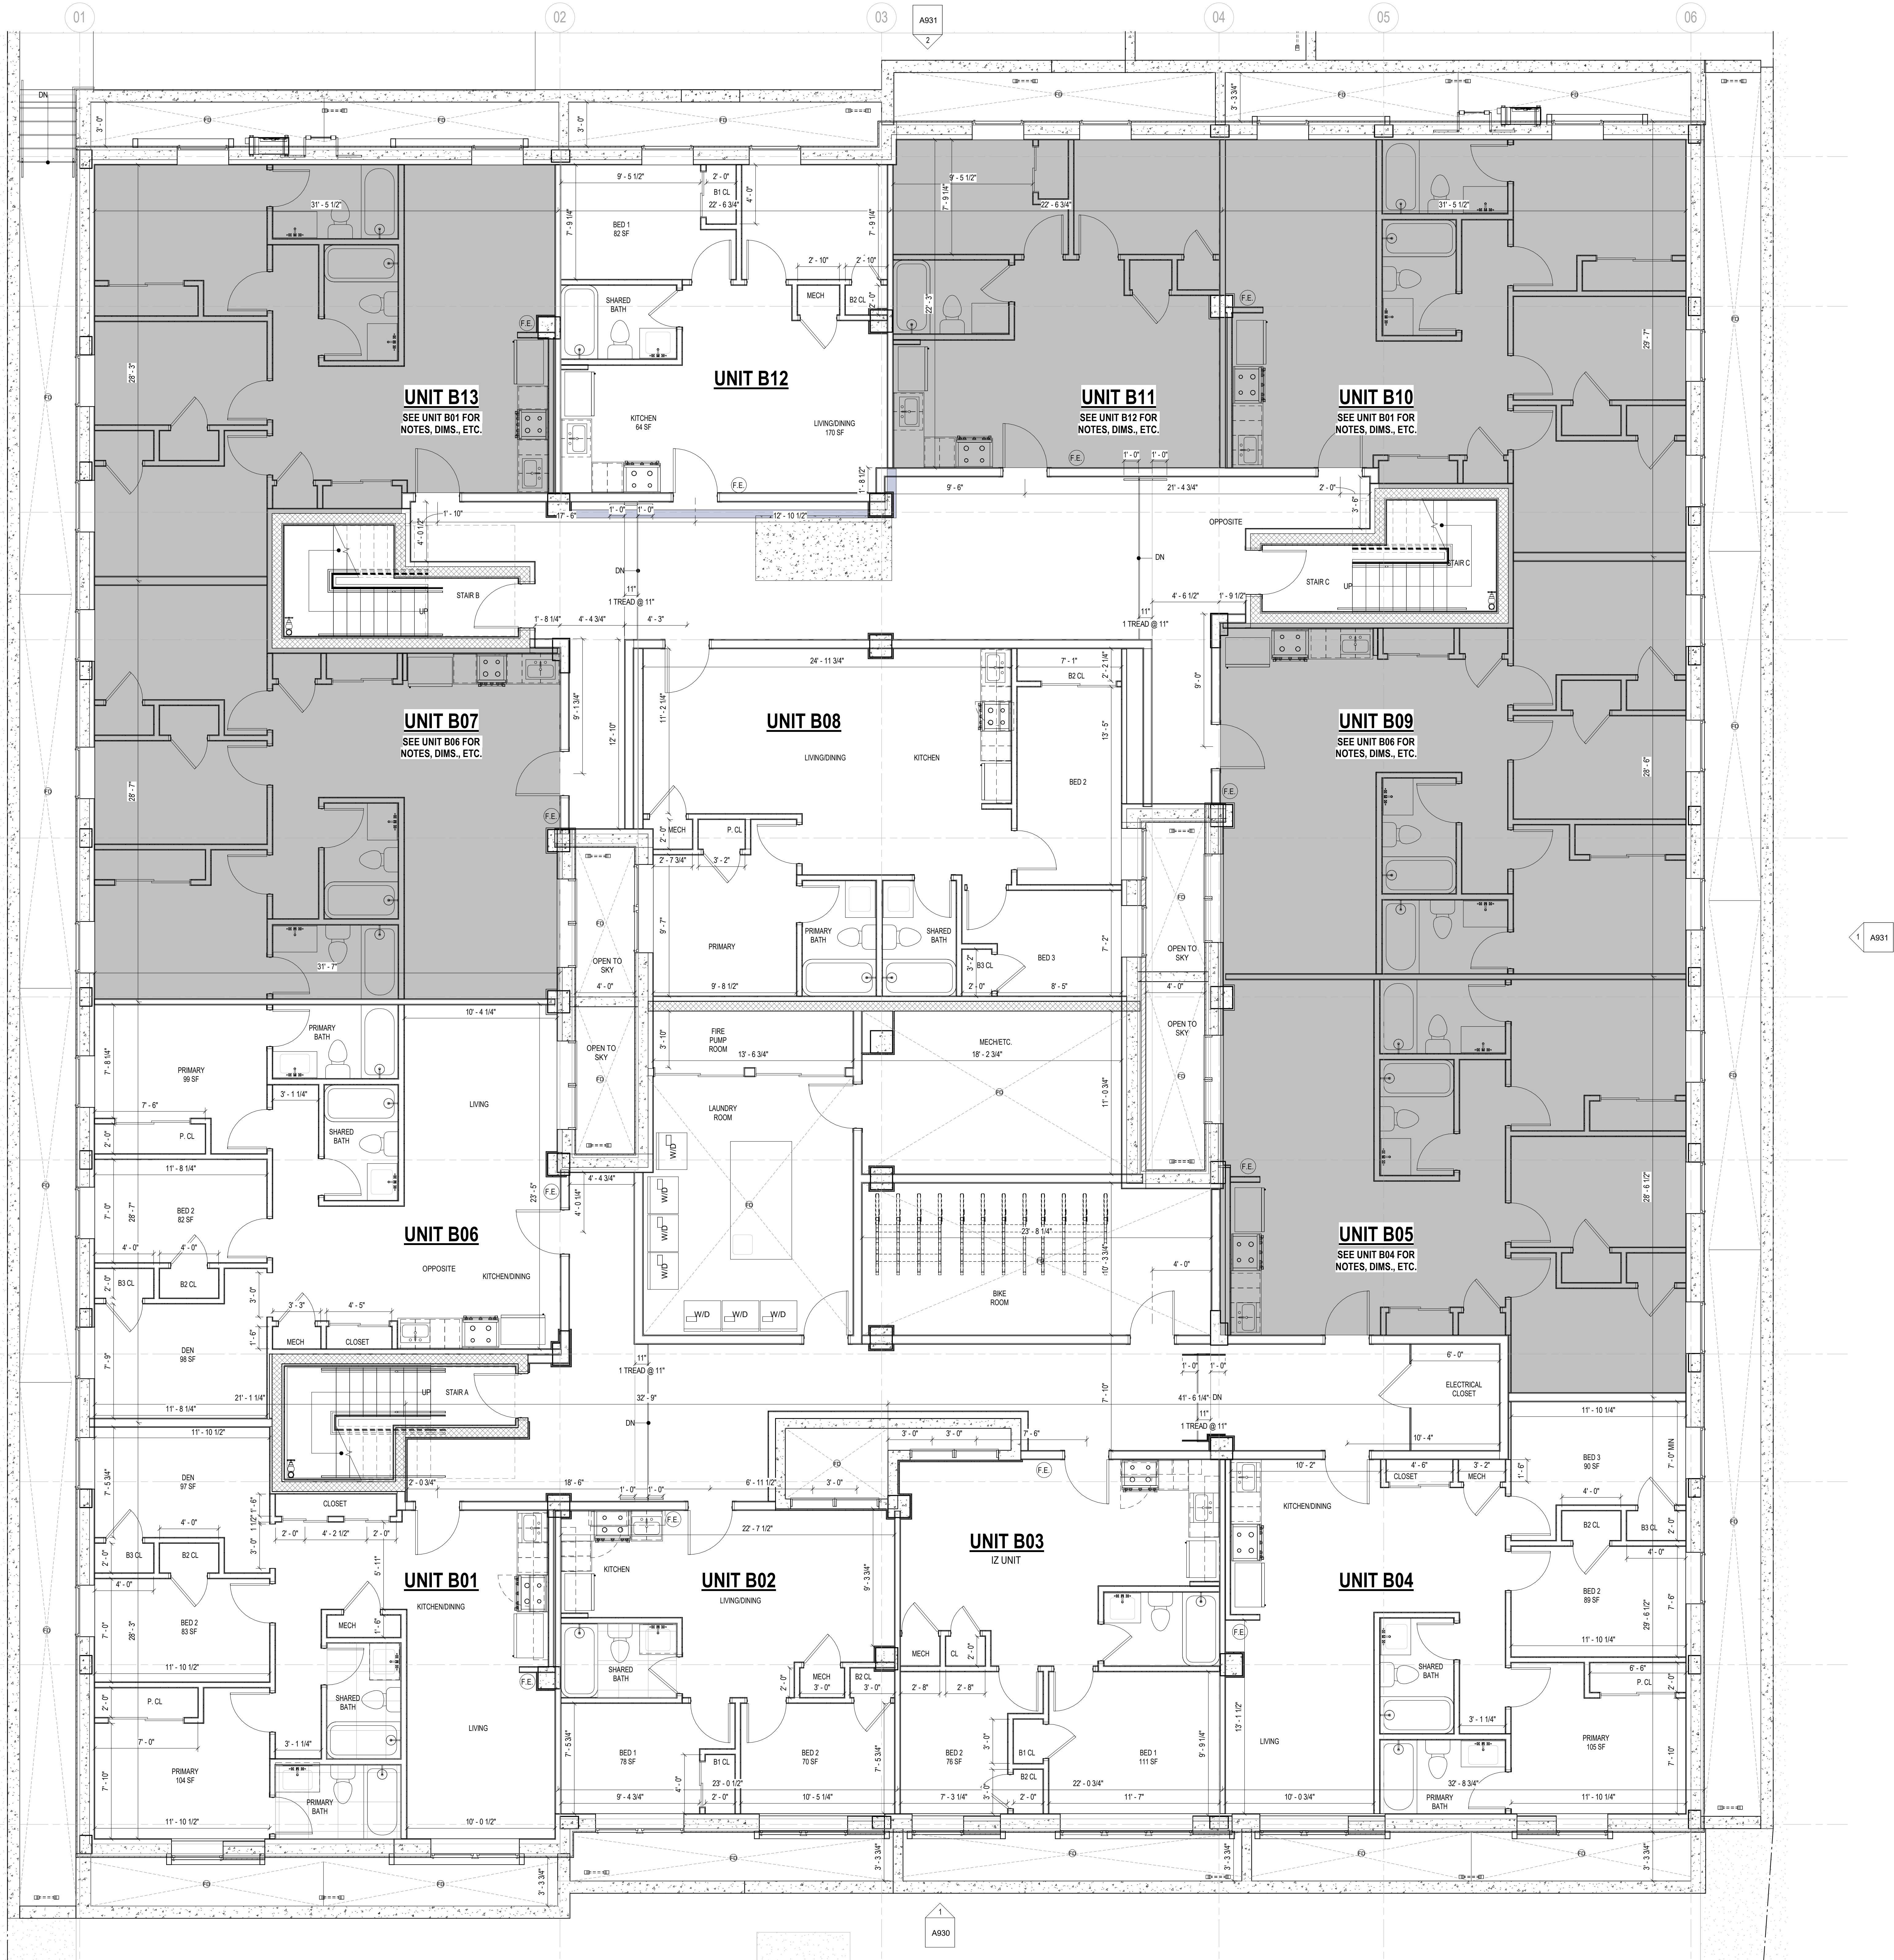

1 LEVEL S1 - FLOOR PLAN BZA
1/4" = 1'-0"

3877
3289 K Street NW, Suite 300
WASHINGTON, DC 20007
[T] 202.350.4244
[F] 202.350.4245
[W] 3877.DESIGN

COPYRIGHT NOTICE:
STUDIO3877 EXPRESSLY RESERVES ITS COMMON LAW COPYRIGHT AND OTHER
PROPERTY RIGHTS TO THESE PLANS. THESE PLANS ARE NOT TO BE REPRODUCED,
CHANGED, OR COPIED IN ANY FORM OR MANNER WHATSOEVER, NOR ARE THEY TO
BE ASSIGNED TO ANY THIRD PARTY WITHOUT OBTAINING THE EXPRESS WRITTEN
PERMISSION AND CONSENT OF STUDIO3877.

ARCHITECT:
/3877
DAVID TRACZ, AIA, NCARB
DAVID SMOKE BROWN, AIA, NCARB
3289 K STREET NW, SUITE 300
WASHINGTON, DC 20007
[T] 202.350.4244
[W] WWW.3877.DESIGN

MEP ENGINEER:
KK ENGINEERING, LLC
KHALID KHALIFA
8800 COLUMBIA 100 PARKWAY
SUITE 316
COLUMBIA, MD 21046
[T] 443.383.1070
[W] WWW.KKDESIGN.COM

CONTRACTOR:
PALMAR CONSTRUCTION
769 GRACE STREET
HERNDON, VA 20170
[T] 703.589.4832
[W] WWW.3877.DESIGN

STRUCTURAL ENGINEER:
GAVIN & ASSOCIATES, STRUCTURAL
ENGINEERS
CHARLES GAVIN
PO BOX 6142
MCLEAN, VA 22103
[T] 703.498.1070
[W] WWW.GAVINENGINEERING.COM

CIVIL ENGINEER:
HESKA & HORGAN ENGINEERING, INC.
CHRIS HUSKA
1050 30TH STREET NW
WASHINGTON, DC 20007
[T] 703.425.3882
[W] WWW.HESKACONSULTING.COM

ISSUE FOR BZA

DRAWING DATA

PROJECT: NICHOLSON RESIDENCES
ADDRESS: 2322 NICHOLSON STREET SE
WASHINGTON, DC 20020

SHEET SUBMISSION INDEX:
• ISSUE FOR PERMIT - 14 FEB 2025
• ISSUE FOR BZA - 14 AUG 2025


REV. NO. REVISION DATE

SCALE & SIGNATURE:

I AM RESPONSIBLE FOR DETERMINING THAT THE ARCHITECTURAL
DESIGN INCLUDED IN THIS APPLICATION IS IN COMPLIANCE WITH
ALL LAWS AND REGULATIONS OF THE DISTRICT OF COLUMBIA. I
HAVE PERSONALLY PREPARED, OR DIRECTLY SUPERVISED THE
DEVELOPMENT OF THE ARCHITECTURAL DESIGNS INCLUDED IN THIS
APPLICATION.

SHEET TITLE: LEVEL S1 FLOOR PLAN - BZA
PROJECT NO: 2024.94
DATE ISSUED: 08/14/2025
SCALE: 1/4" = 1'-0"

A911

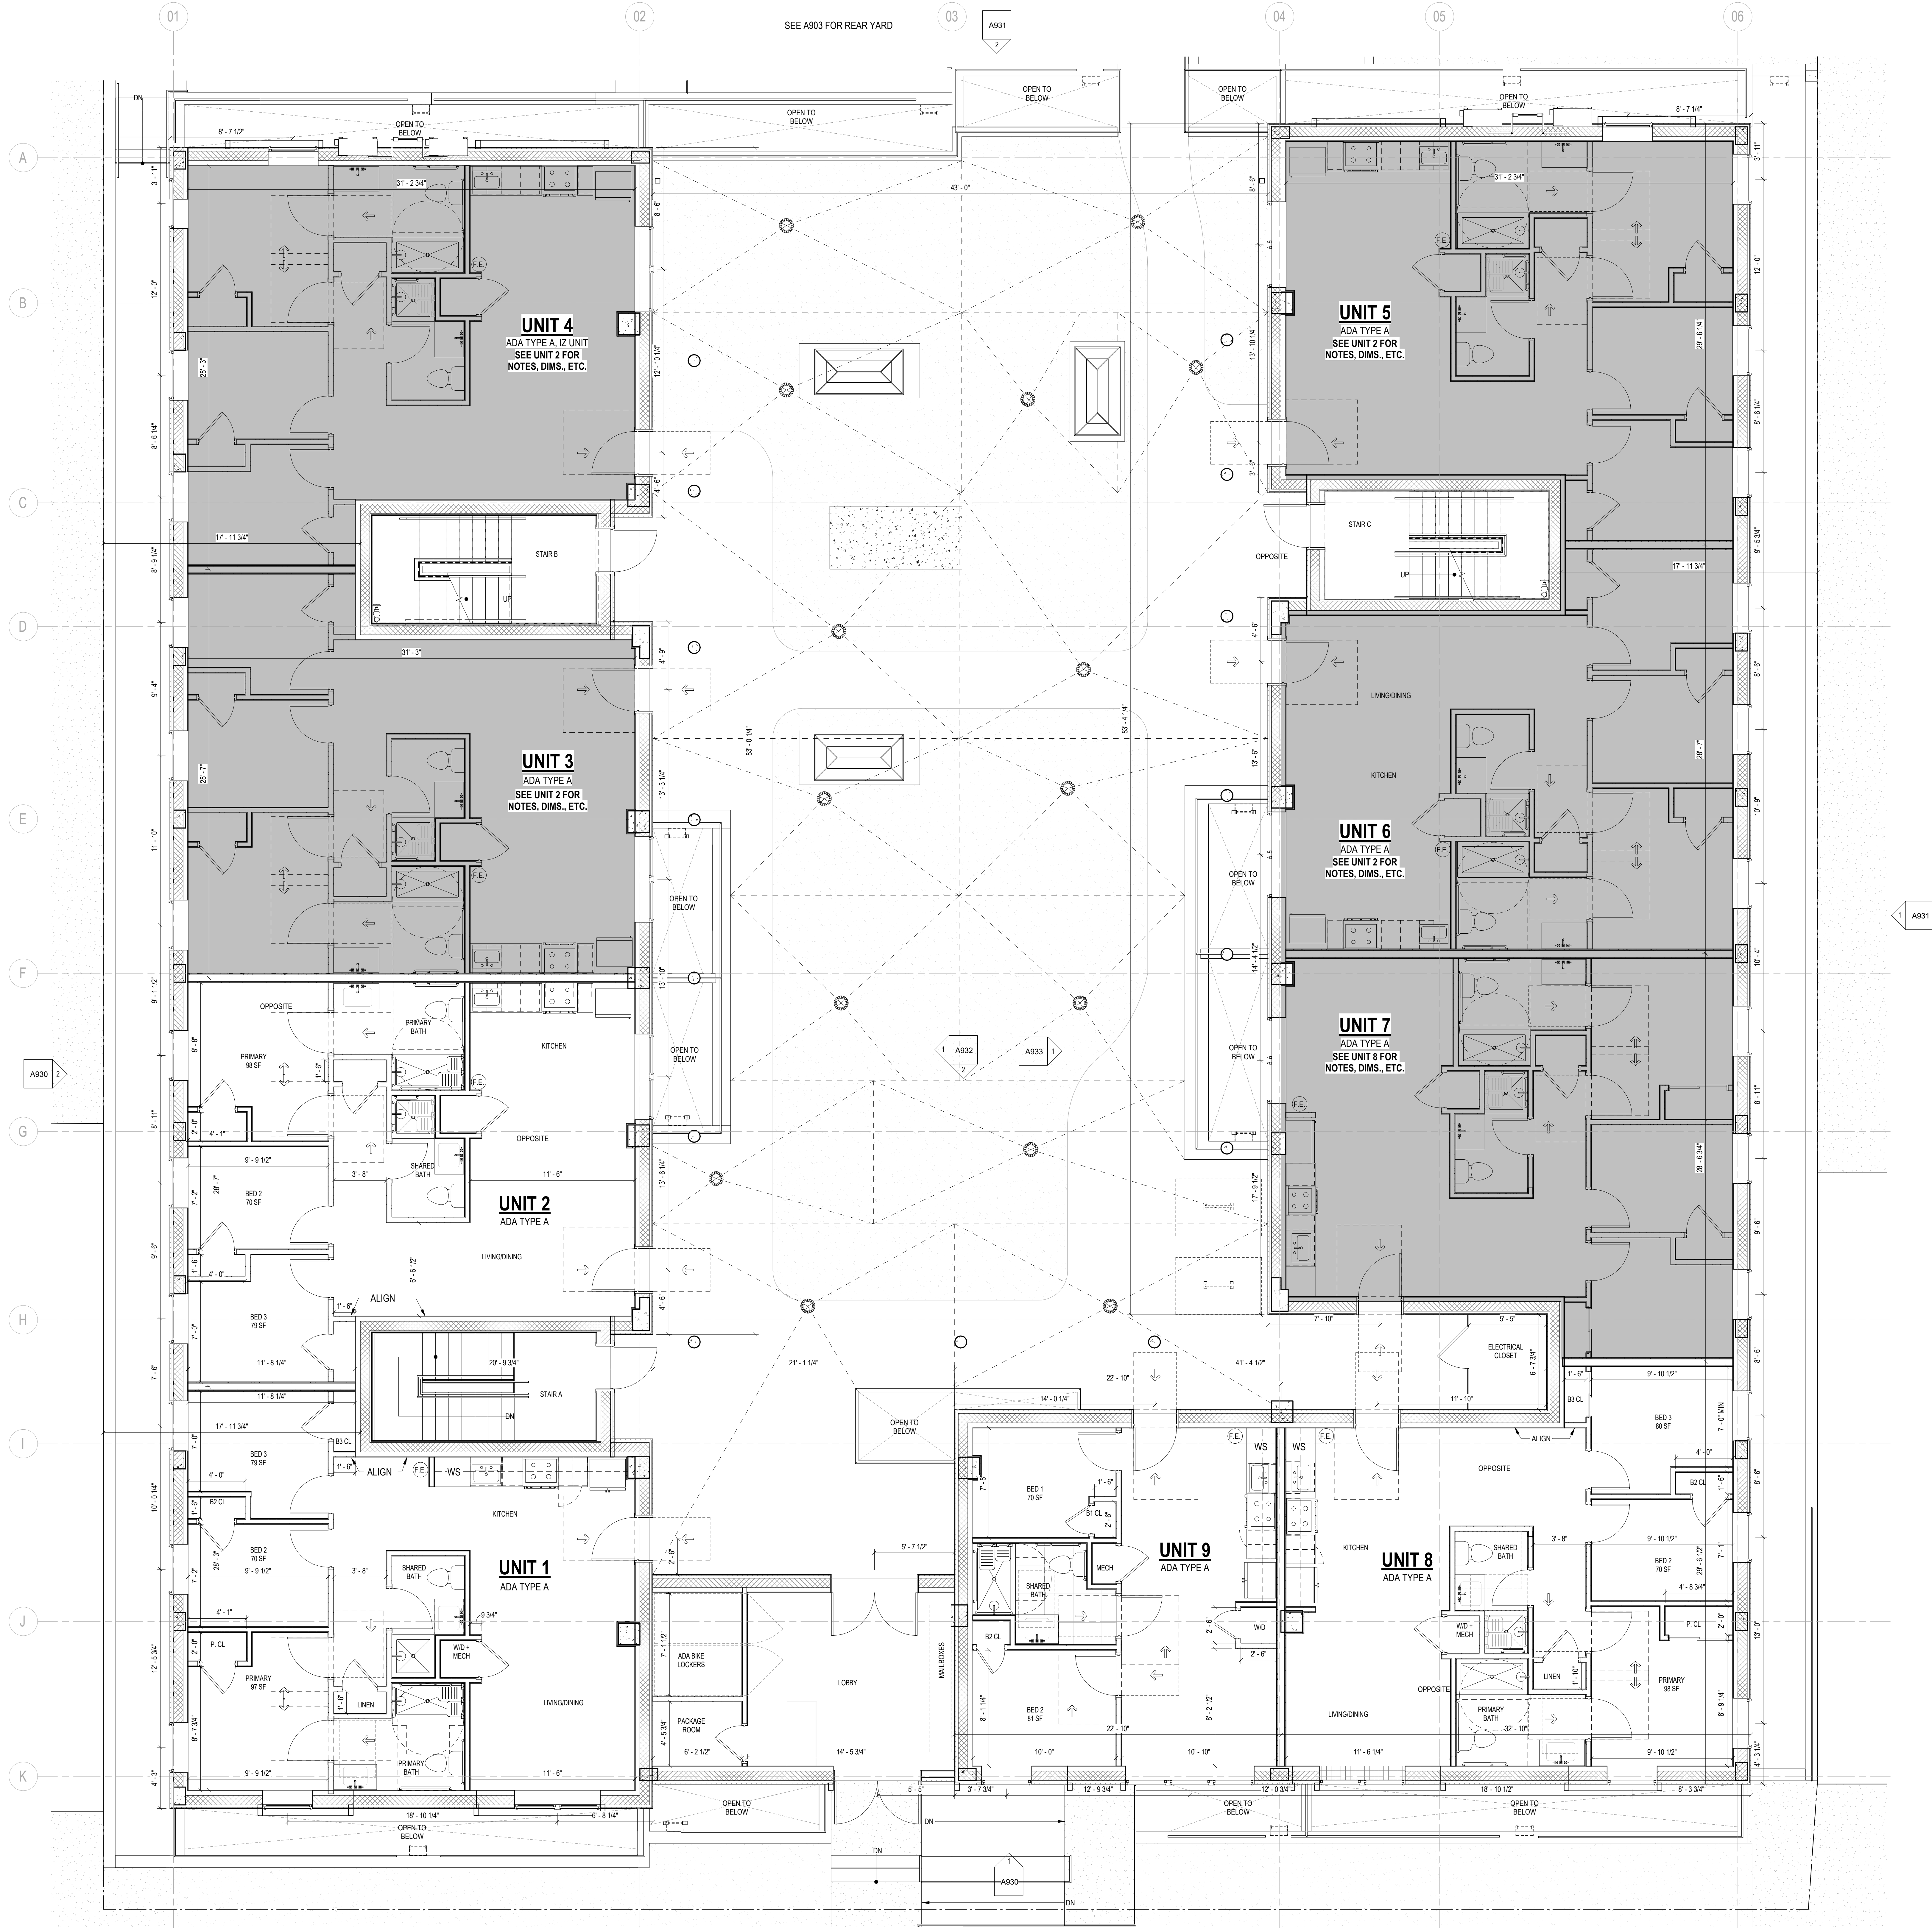

1 LEVEL 01 - FLOOR PLAN BZA
1/4" = 1'-0"

COPYRIGHT NOTICE:
STUDIO3877 EXPRESSLY RESERVES ITS COMMON LAW COPYRIGHT AND OTHER
PROPERTY RIGHTS TO THESE PLANS. THESE PLANS ARE NOT TO BE REPRODUCED,
CHANGED, OR COPIED IN ANY FORM OR MANNER WHATSOEVER, NOR ARE THEY TO
BE ASSIGNED TO ANY THIRD PARTY WITHOUT OBTAINING THE EXPRESS WRITTEN
PERMISSION AND CONSENT OF STUDIO3877.

ARCHITECT:
3877
DAVID TRACZ, AIA, NCARB
DAVID SMOKE BROWN, AIA, NCARB
3288 K STREET NW, SUITE 300
WASHINGTON, DC 20007
[T] 202.350.4244
[W] WWW.3877.DESIGN

MEP ENGINEER:
KK ENGINEERING, LLC
KHALID KHALIFA
8805 COLUMBIA 100 PARWAY
SUITE 316
COLUMBIA, MD 21045
[T] 443.383.1070
[W] WWW.KKDESIGN.COM

CONTRACTOR:
PALMAR CONSTRUCTION
769 GRACE STREET
HERNDON, VA 20170
[T] 703.589.4832
BLA-410514000181

STRUCTURAL ENGINEER:
GAVIN ASSOCIATES, STRUCTURAL
ENGINEERS
CHARLES GAVIN
PO BOX 6142
MCLEAN, VA 22103
[T] 703.498.1070
[W] WWW.GAVINENGINEERING.COM

CIVIL ENGINEER:
RUSKA & HORGAN ENGINEERING, INC.
CHRIS HUSKA
1050 30TH STREET NW
WASHINGTON, DC 20011
[T] 703.425.3882
[W] WWW.RUSKACONSULTING.COM

ISSUE FOR BZA

DRAWING DATA

PROJECT: NICHOLSON RESIDENCES
ADDRESS: 2322 NICHOLSON STREET SE
WASHINGTON, DC 20020

SHEET SUBMISSION INDEX

- ISSUE FOR PERMIT - 14 FEB 2025
- ISSUE FOR BZA - 14 AUG 2025


REV. NO. REVISION DATE

SCALE &
SIGNATURE

I AM RESPONSIBLE FOR DETERMINING THAT THE ARCHITECTURAL
DESIGN INCLUDED IN THIS APPLICATION ARE IN COMPLIANCE WITH
ALL LAWS AND REGULATIONS OF THE DISTRICT OF COLUMBIA. I
HAVE PERSONALLY PREPARED, OR DIRECTLY SUPERVISED THE
DEVELOPMENT OF THE ARCHITECTURAL DESIGNS INCLUDED IN THIS
APPLICATION.

SHEET TITLE: FIRST FLOOR PLAN - BZA
PROJECT NO: 2024.94
DATE ISSUED: 08/14/2025
SCALE: 1/4" = 1'-0"

A912

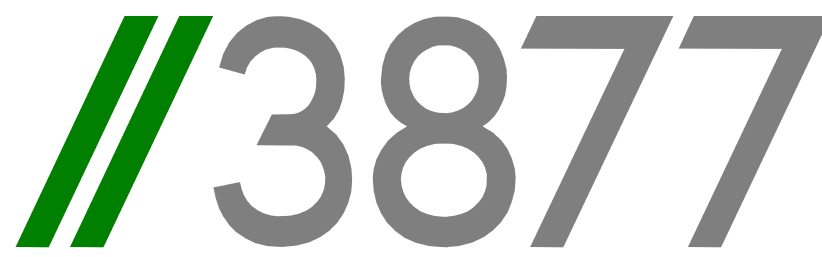

3288 K Street NW, Suite 300
WASHINGTON, DC 20007
[T] 202.350.4244
[F] 202.350.4245
[W] 3877.DESIGN

COPYRIGHT NOTICE:
STUDIO3877 EXPRESSLY RESERVES ITS COMMON LAW COPYRIGHT AND OTHER PROPERTY RIGHTS TO THESE PLANS. THESE PLANS ARE NOT TO BE REPRODUCED, CHANGED, OR COPIED IN ANY FORM OR MANNER WHATSOEVER, NOR ARE THEY TO BE ASSIGNED TO ANY THIRD PARTY WITHOUT OBTAINING THE EXPRESS WRITTEN PERMISSION AND CONSENT OF STUDIO3877.

ARCHITECT:
/3877
DAVID TRACZ, AIA, NCARB
DAVID SMOKE BROWN, AIA, NCARB
3288 K STREET NW, SUITE 300
WASHINGTON, DC 20007
[T] 202.350.4244
[W] WWW.3877.DESIGN

MEP ENGINEER:
KK ENGINEERING, LLC
KHALID KHALIFA
8850 COLUMBIA 100 PARWAY
SUITE 316
COLUMBIA, MD 21045
[T] 443.383.1070
[W] WWW.KKDESIGN.COM

CONTRACTOR:
PALMAR CONSTRUCTION
769 GRACE STREET
HERNDON, VA 20170
[T] 703.589.4832
BLA-410514000181

STRUCTURAL ENGINEER:
GAVIN A. ASSOCIATES, STRUCTURAL ENGINEERS
CHARLES GAVIN
PO BOX 6142
NORFOLK, VA 22103
[T] 703.498.1070
[W] WWW.GAVINENGINEERING.COM

OWNER:
NICHOLSON ST HOLDINGS LLC
MATT MEDVEENE
700 RANDOLPH PLACE NW
WASHINGTON, DC 20011
[T] 703.589.4832

CIVIL ENGINEER:
RUSKA & HORGAN ENGINEERING, INC.
CHRIS HUSKA
1050 30TH STREET NW
WASHINGTON, DC 20007
[T] 703.425.3862
[W] WWW.RUSKACONSULTING.COM

ISSUE FOR BZA

DRAWING DATA

PROJECT: **NICHOLSON RESIDENCES**
ADDRESS: **2322 NICHOLSON STREET SE
WASHINGTON, DC 20020**

SHEET SUBMISSION INDEX

- ISSUE FOR PERMIT - 14 FEB 2025
- ISSUE FOR BZA - 14 AUG 2025


REV NO.	REVISION	DATE
---------	----------	------

SCALE &
SIGNATURE:

I AM RESPONSIBLE FOR DETERMINING THAT THE ARCHITECTURAL DESIGN INCLUDED IN THIS APPLICATION ARE IN COMPLIANCE WITH ALL LAWS AND REGULATIONS OF THE DISTRICT OF COLUMBIA. I HAVE PERSONALLY PREPARED, OR DIRECTLY SUPERVISED THE DEVELOPMENT OF THE ARCHITECTURAL DESIGNS INCLUDED IN THIS APPLICATION.

SHEET TITLE: **PARKING AREA FLOOR PLAN - BZA**
PROJECT NO: **2024.94**
DATE ISSUED: **08/14/2025**
SCALE: **1/4" = 1'-0"**

A913

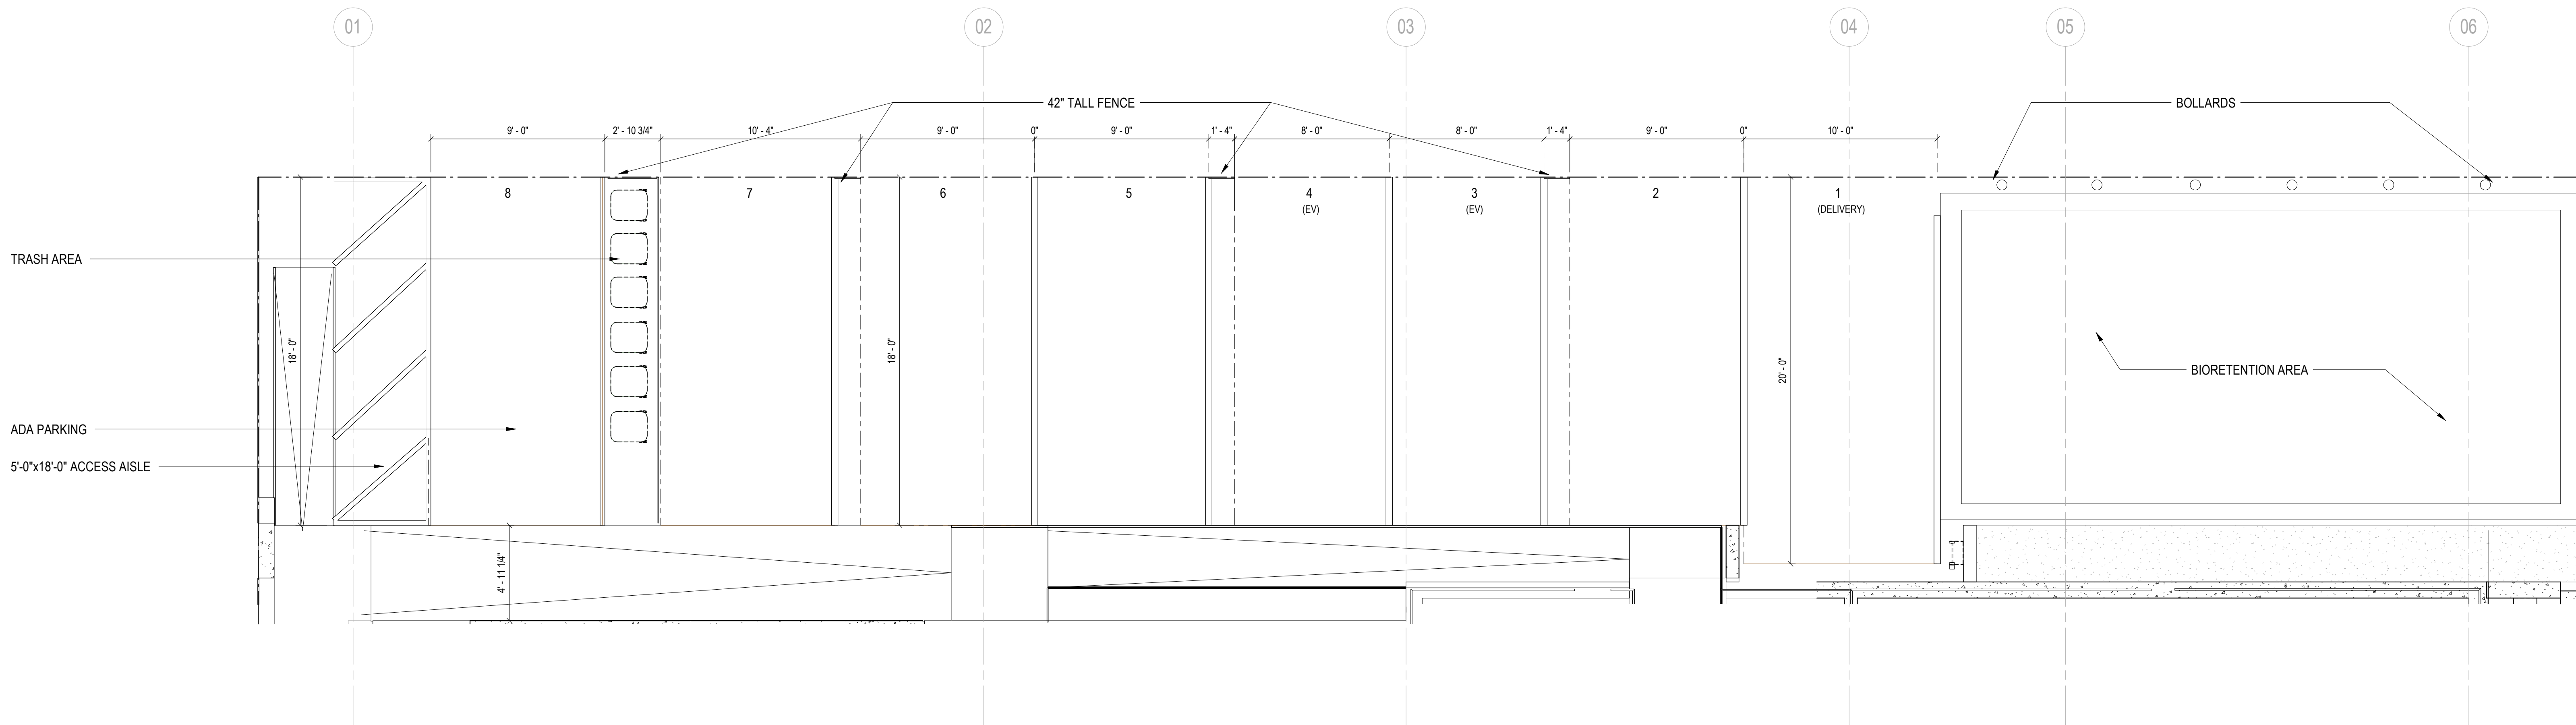

1 LEVEL 01 - REAR YARD FLOOR PLAN BZA
1/4" = 1'-0"



1 LEVEL 02 - FLOOR PLAN - BZA
1/4" = 1'-0"

COPYRIGHT NOTICE:
STUDIO3877 EXPRESSLY RESERVES ITS COMMON LAW COPYRIGHT AND OTHER PROPERTY RIGHTS TO THESE PLANS. THESE PLANS ARE NOT TO BE REPRODUCED, CHANGED, OR COPIED IN ANY FORM OR MANNER WHATSOEVER, NOR ARE THEY TO BE ASSIGNED TO ANY THIRD PARTY WITHOUT OBTAINING THE EXPRESS WRITTEN PERMISSION AND CONSENT OF STUDIO3877.

ARCHITECT:
3877
DAVID TRACZ, AIA, NCARB
DAVID SMOKE BROWN, AIA, NCARB
3289 K STREET NW, SUITE 300
WASHINGTON, DC 20007
[T] 202.350.4244
[W] WWW.3877.DESIGN

MEP ENGINEER:
KK ENGINEERING, LLC
KHALID KHALIFA
8800 COLUMBIA 100 PARWAY
SUITE 316
COLUMBIA, MD 21045
[T] 443.383.1070
[W] WWW.KKESIGN.COM

CONTRACTOR:
PALMAR CONSTRUCTION
769 GRACE STREET
HERNDON, VA 20170
[T] 703.589.4832
BLA-410514000181

STRUCTURAL ENGINEER:
GAVIN ASSOC. STRUCTURAL
ENGINEERS
CHARLES GAVIN
PO BOX 6142
MCLEAN, VA 22103
[T] 703.498.1070
[W] WWW.GAVINENGINEERING.COM

CIVIL ENGINEER:
RUSKA & HORGAN ENGINEERING, INC.
CHRIS HUSKA
1050 20TH STREET NW
WASHINGTON, DC 20011
[T] 703.425.3882
[W] WWW.RUSKACONSULTING.COM

OWNER:
NICHOLSON ST HOLDINGS LLC
MATT MEDVENE
700 RANDOLPH PLACE NW
WASHINGTON, DC 20011
[T] 703.589.4832

ISSUE FOR BZA

DRAWING DATA

PROJECT: **NICHOLSON RESIDENCES**
ADDRESS: **2322 NICHOLSON STREET SE
WASHINGTON, DC 20020**

SHEET SUBMISSION INDEX


- ISSUE FOR PERMIT - 14 FEB 2025
- ISSUE FOR BZA - 14 AUG 2025

REV. NO. REVISION DATE

SEALED
SIGNATURE

I AM RESPONSIBLE FOR DETERMINING THAT THE ARCHITECTURAL DESIGN INCLUDED IN THIS APPLICATION ARE IN COMPLIANCE WITH ALL LAWS AND REGULATIONS OF THE DISTRICT OF COLUMBIA. I HAVE PERSONALLY PREPARED, OR DIRECTLY SUPERVISED THE DEVELOPMENT OF THE ARCHITECTURAL DESIGNS INCLUDED IN THIS APPLICATION.

SHEET TITLE: **SECOND FLOOR PLAN - BZA**
PROJECT NO: **2024.94**
DATE ISSUED: **08/14/2025**
SCALE: **1/4" = 1'-0"**

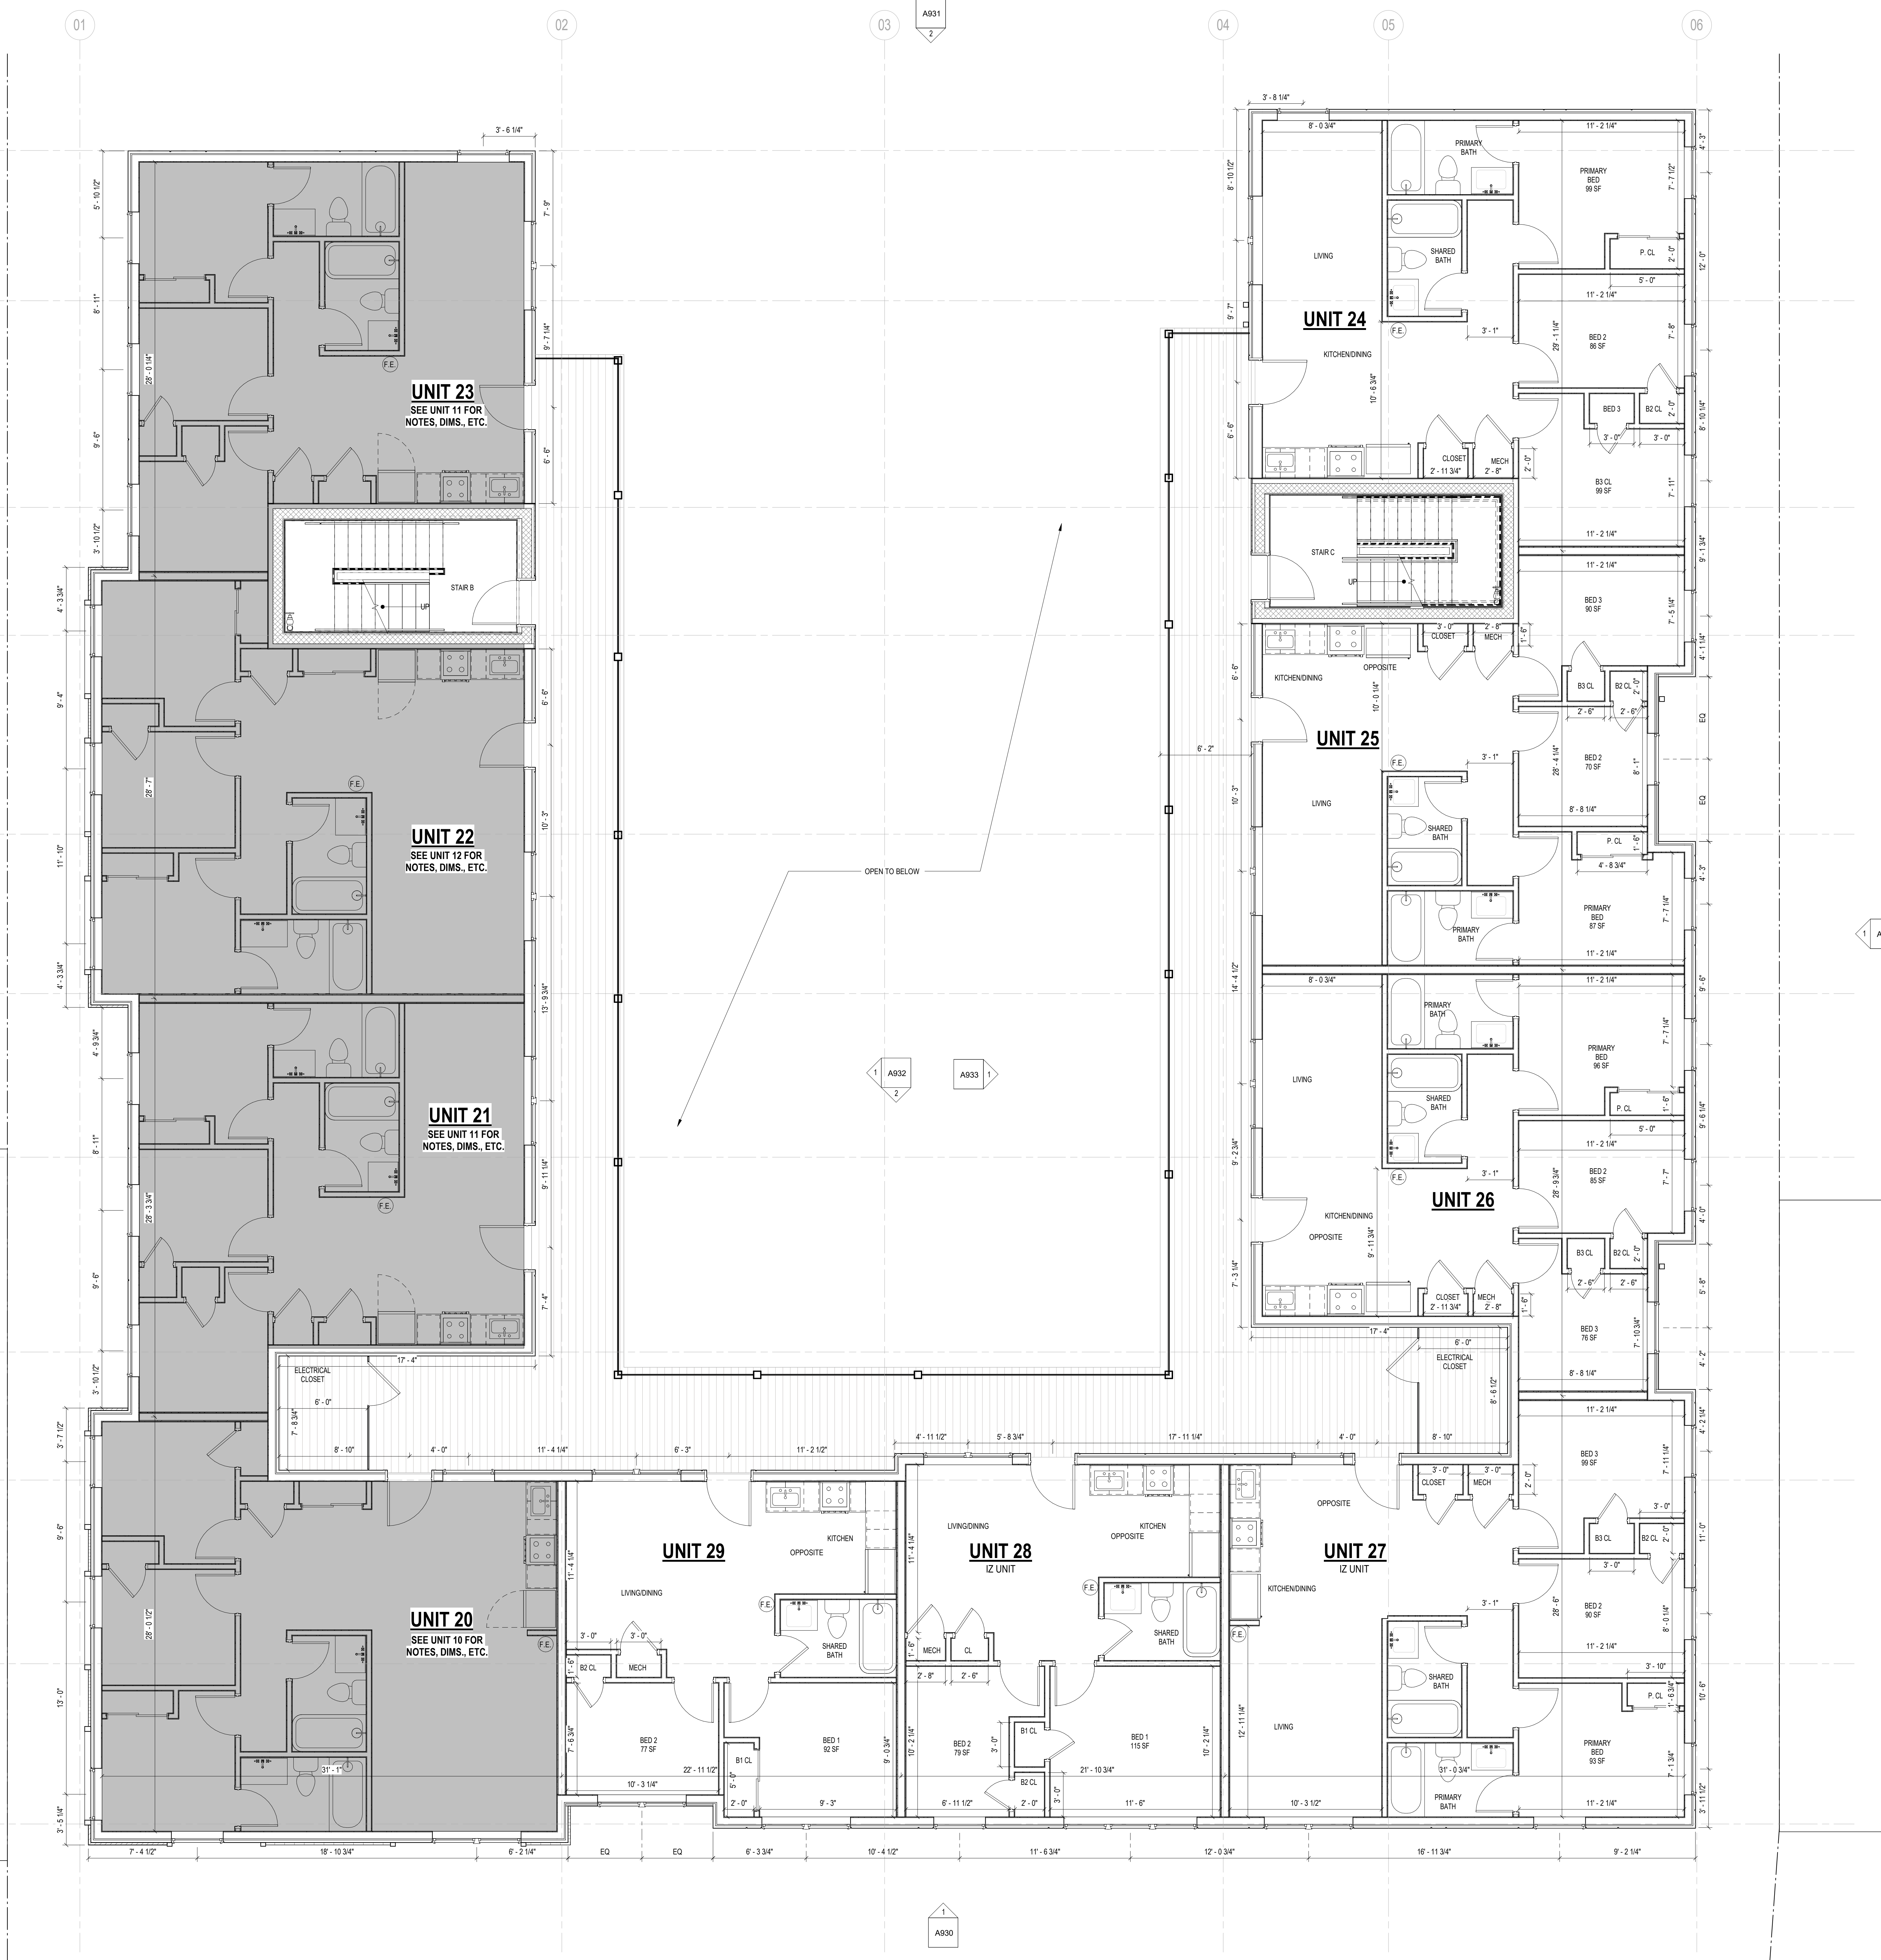

1 TYPICAL FLOOR (3RD - 5TH) - FLOOR PLAN - BZA

3877

3289 K Street NW, Suite 300
WASHINGTON, DC 20007
[T] 202.350.4244
[F] 202.350.4245
[W] 3877.DESIGN

COPYRIGHT NOTICE:
STUDIO3877 EXPRESSLY RESERVES ITS COMMON LAW COPYRIGHT AND OTHER
PROPERTY RIGHTS TO THESE PLANS. THESE PLANS ARE NOT TO BE REPRODUCED,
CHANGED, OR COPIED IN ANY FORM OR MANNER WHATSOEVER, NOR ARE THEY TO
BE ASSIGNED TO ANY THIRD PARTY WITHOUT OBTAINING THE EXPRESS WRITTEN
PERMISSION AND CONSENT OF STUDIO3877.

ARCHITECT:
/3877
DAVID TRACZ, AIA, NCARB
DAVID SMOKE BROWN, AIA, NCARB
3289 K STREET NW, SUITE 300
WASHINGTON, DC 20007
[T] 202.350.4244
[W] WWW.3877.DESIGN

CONTRACTOR:
PALMAR CONSTRUCTION
769 GRACE STREET
HERNDON, VA 20170
[T] 703.589.4832
BLA-410514000181

OWNER:
NICHOLSON ST HOLDINGS LLC
MATT MEDVENE
700 RANDOLPH PLACE NW
WASHINGTON, DC 20011
[T] 703.589.4832

MEP ENGINEER:
KK ENGINEERING, LLC
KHALID KHALIFA
8805 COLUMBIA 100 PARWAY
SUITE 316
COLUMBIA, MD 21045
[T] 443.383.1070
[W] WWW.KKDESIGN.COM

STRUCTURAL ENGINEER:
GAVIN & ASSOCIATES, STRUCTURAL
ENGINEERS
CHARLES GAVIN
PO BOX 6142
NORFOLK, VA 23510
[T] 703.498.1070
[W] WWW.GAVINENGINEERING.COM

CIVIL ENGINEER:
RUSKA & HORGAN ENGINEERING, INC.
CHRIS HUSKA
1050 30TH STREET NW
WASHINGTON, DC 20007
[T] 703.425.3882
[W] WWW.RUSKACONSULTING.COM

ISSUE FOR BZA

DRAWING DATA

PROJECT: NICHOLSON RESIDENCES
ADDRESS: 2322 NICHOLSON STREET SE
WASHINGTON, DC 20020

SHEET SUBMISSION INDEX

- ISSUE FOR PERMIT - 14 FEB 2025
- ISSUE FOR BZA - 14 AUG 2025

REV. NO. REVISION DATE

SEAL &
SIGNATURE

I AM RESPONSIBLE FOR DETERMINING THAT THE ARCHITECTURAL
DESIGN INCLUDED IN THIS APPLICATION ARE IN COMPLIANCE WITH
ALL LAWS AND REGULATIONS OF THE DISTRICT OF COLUMBIA. I
HAVE PERSONALLY PREPARED, OR DIRECTLY SUPERVISED THE
DEVELOPMENT OF THE ARCHITECTURAL DESIGNS INCLUDED IN THIS
APPLICATION.


SHEET TITLE: TYPICAL FLOOR (3RD-5TH) - BZA

PROJECT NO: 2024.94

DATE ISSUED: 08/14/2025

SCALE: 1/4" = 1'-0"

A915

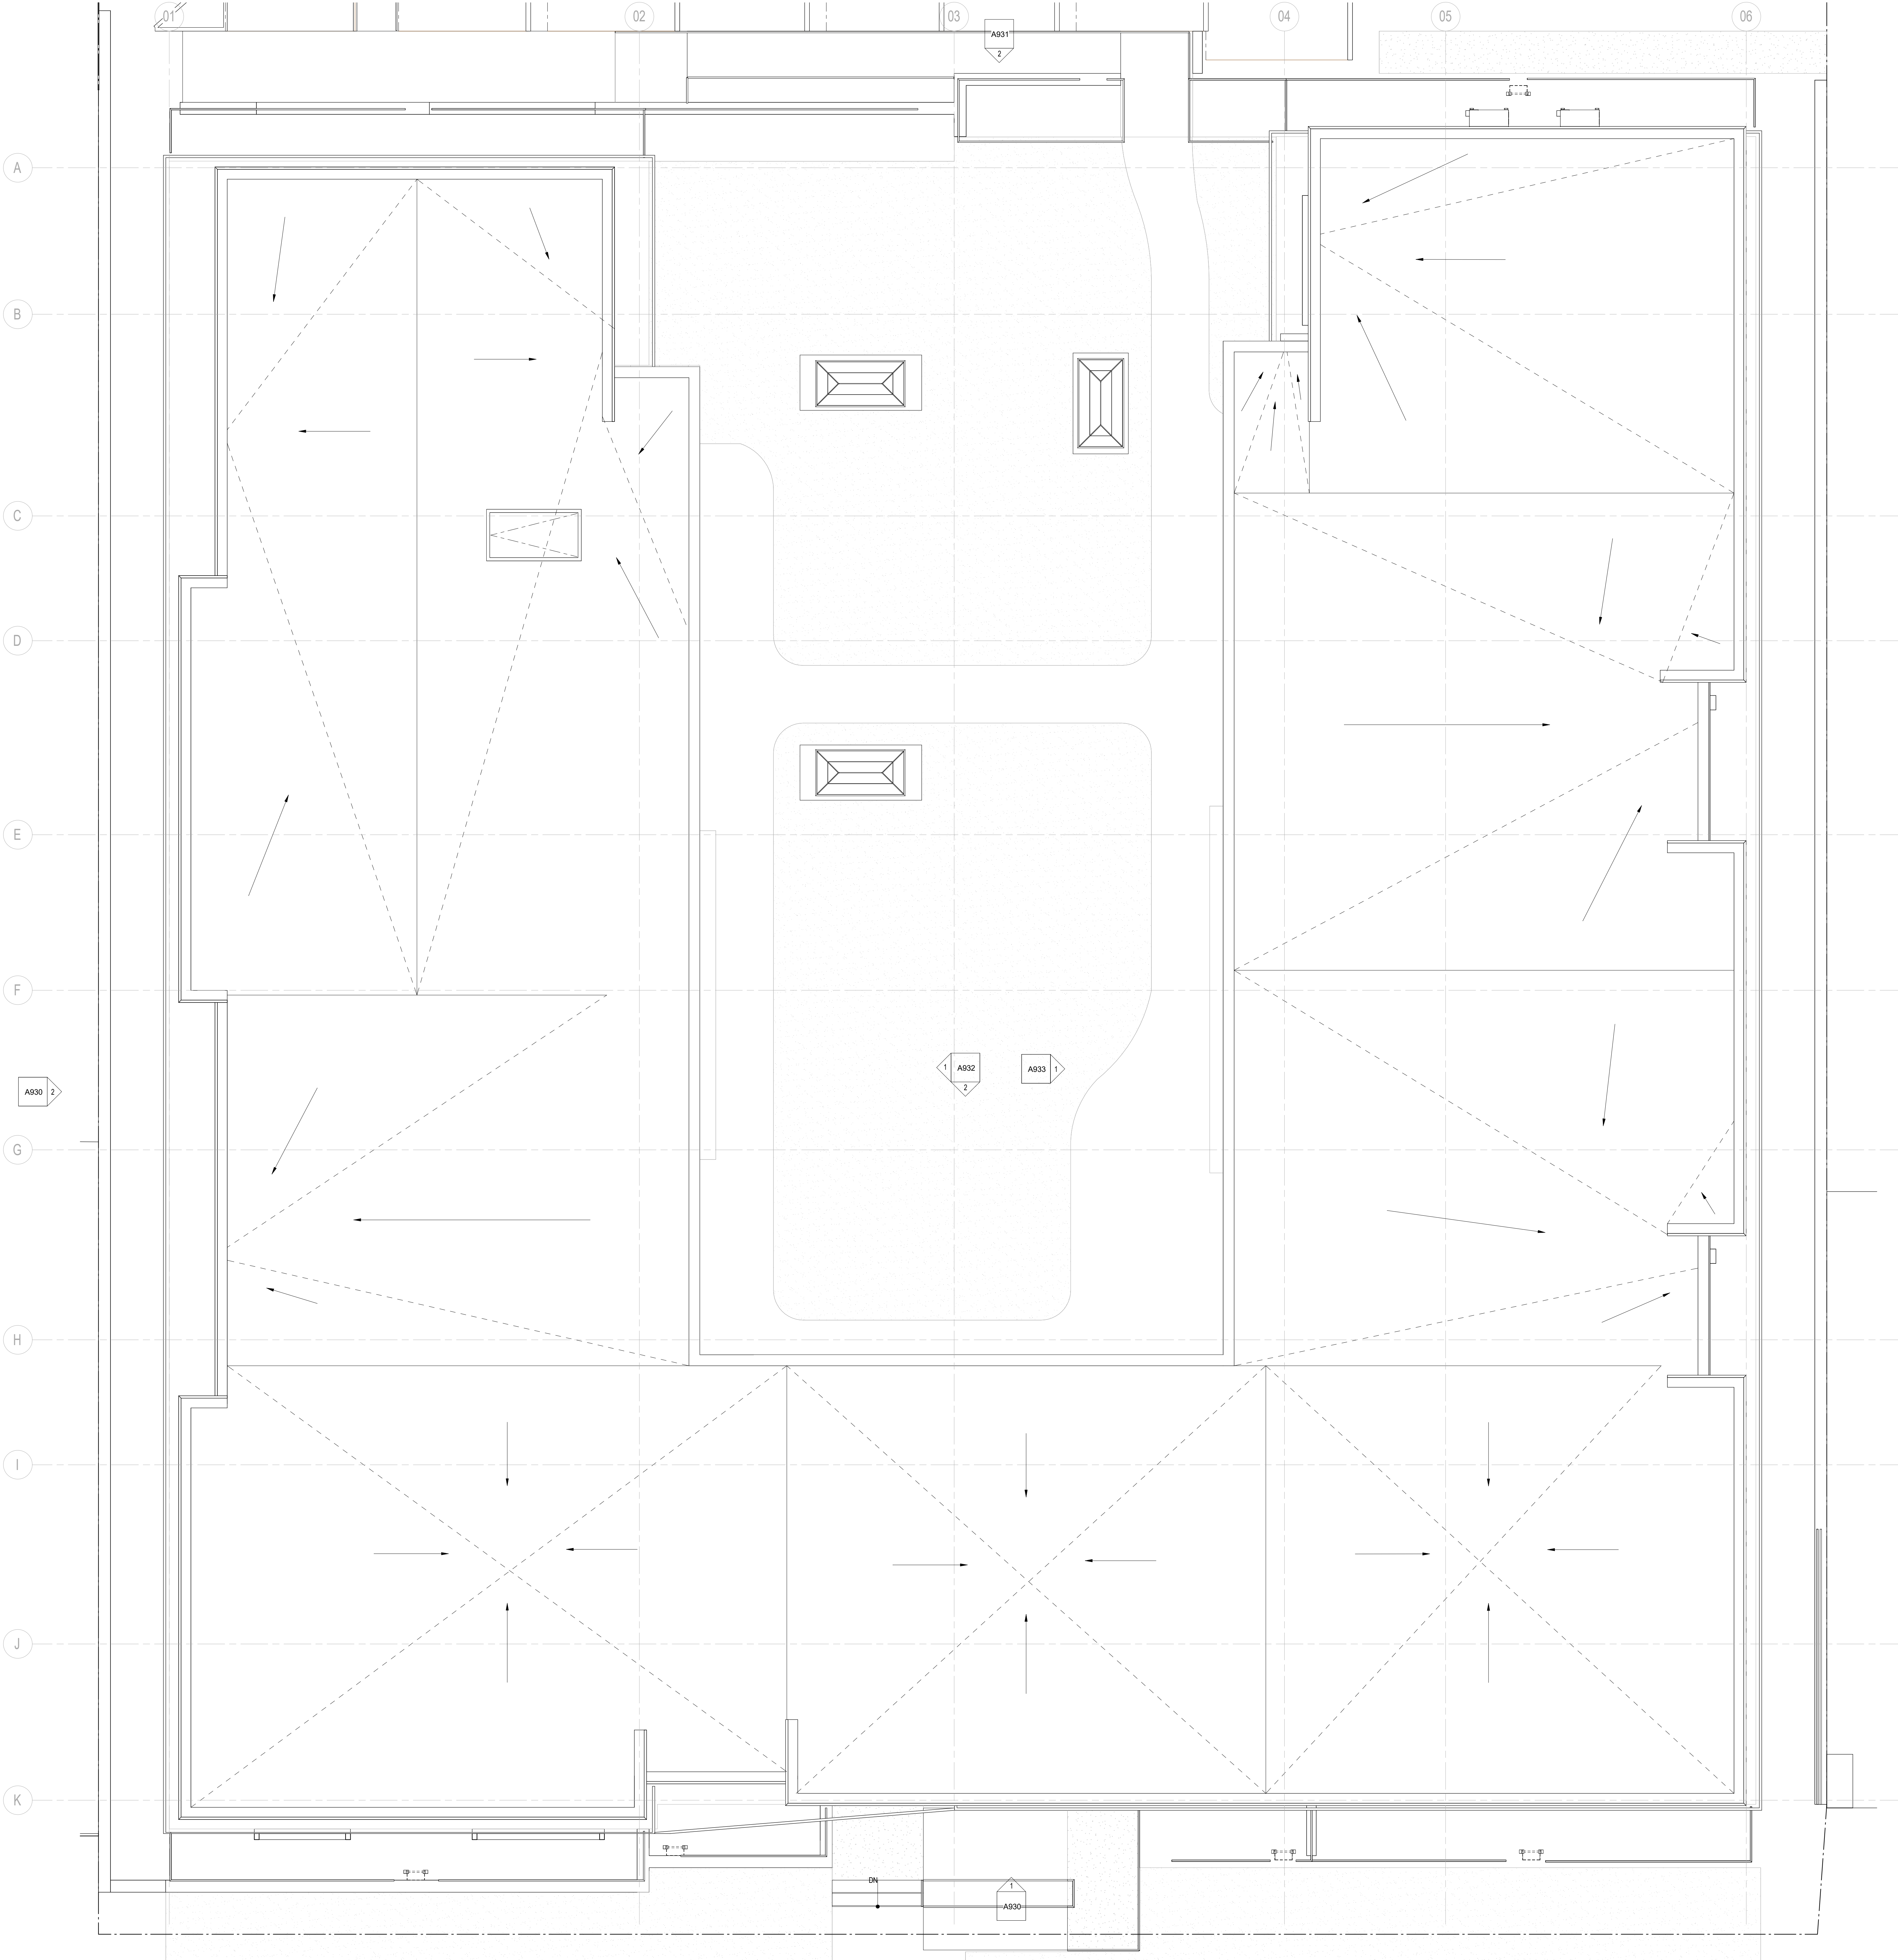

1 ROOF LEVEL - BZA
1/4" = 1'-0"

3877

3288 K Street NW, Suite 300
WASHINGTON, DC 20007
[T] 202.350.4244
[F] 202.350.4245
[W] 3877.DESIGN

COPYRIGHT NOTICE:
STUDIO3877 EXPRESSLY RESERVES ITS COMMON LAW COPYRIGHT AND OTHER
PROPERTY RIGHTS TO THESE PLANS. THESE PLANS ARE NOT TO BE REPRODUCED,
CHANGED, OR COPIED IN ANY FORM OR MANNER WHATSOEVER, NOR ARE THEY TO
BE ASSIGNED TO ANY THIRD PARTY WITHOUT OBTAINING THE EXPRESS WRITTEN
PERMISSION AND CONSENT OF STUDIO3877.

ARCHITECT:
3877
DAVID TRACZ, AIA, NCARB
DAVID SMOKE BROWN, AIA, NCARB
3288 K STREET NW, SUITE 300
WASHINGTON, DC 20007
[T] 202.350.4244
[W] WWW.3877.DESIGN

CONTRACTOR:
PALMAR CONSTRUCTION
789 GRACE STREET
HERNDON, VA 20170
[T] 703.589.4832
BLA-410514000181

OWNER:
NICHOLSON ST HOLDINGS LLC
MATT MEDVENE
700 RANDOLPH PLACE NW
WASHINGTON, DC 20011
[T] 703.589.4832

MEP ENGINEER:
KK ENGINEERING, LLC
KHALID KHALIFA
8805 COLUMBIA 100 PARWAY
SUITE 316
COLUMBIA, MD 21045
[T] 443.383.1070
[W] WWW.KKDESIGN.COM

STRUCTURAL ENGINEER:
GAVIN A. ASSOCIATES, STRUCTURAL
ENGINEERS
CHARLES GAVIN
PO BOX 6142
NILES, VA 22103
[T] 703.498.1070
[W] WWW.GAVINENGINEERING.COM

CIVIL ENGINEER:
RUSKA & HORGAN ENGINEERING, INC.
CHRIS HUSKA
1050 30TH STREET NW
WASHINGTON, DC 20007
[T] 703.425.3862
[W] WWW.RUSKACONSULTING.COM

ISSUE FOR BZA

DRAWING DATA
PROJECT: NICHOLSON RESIDENCES
ADDRESS: 2322 NICHOLSON STREET SE
WASHINGTON, DC 20020

SHEET SUBMISSION INDEX
• ISSUE FOR PERMIT - 14 FEB 2025
• ISSUE FOR BZA - 14 AUG 2025


REV NO. REVISION DATE

SCALE & SIGNATURE

I AM RESPONSIBLE FOR DETERMINING THAT THE ARCHITECTURAL
DESIGN INCLUDED IN THIS APPLICATION ARE IN COMPLIANCE WITH
ALL LAWS AND REGULATIONS OF THE DISTRICT OF COLUMBIA. I
HAVE PERSONALLY PREPARED, OR DIRECTLY SUPERVISED THE
DEVELOPMENT OF THE ARCHITECTURAL DESIGNS INCLUDED IN THIS
APPLICATION.

SHEET TITLE: ROOF PLAN - BZA
PROJECT NO: 2024.94
DATE ISSUED: 08/14/2025
SCALE: 1/4" = 1'-0"

A916

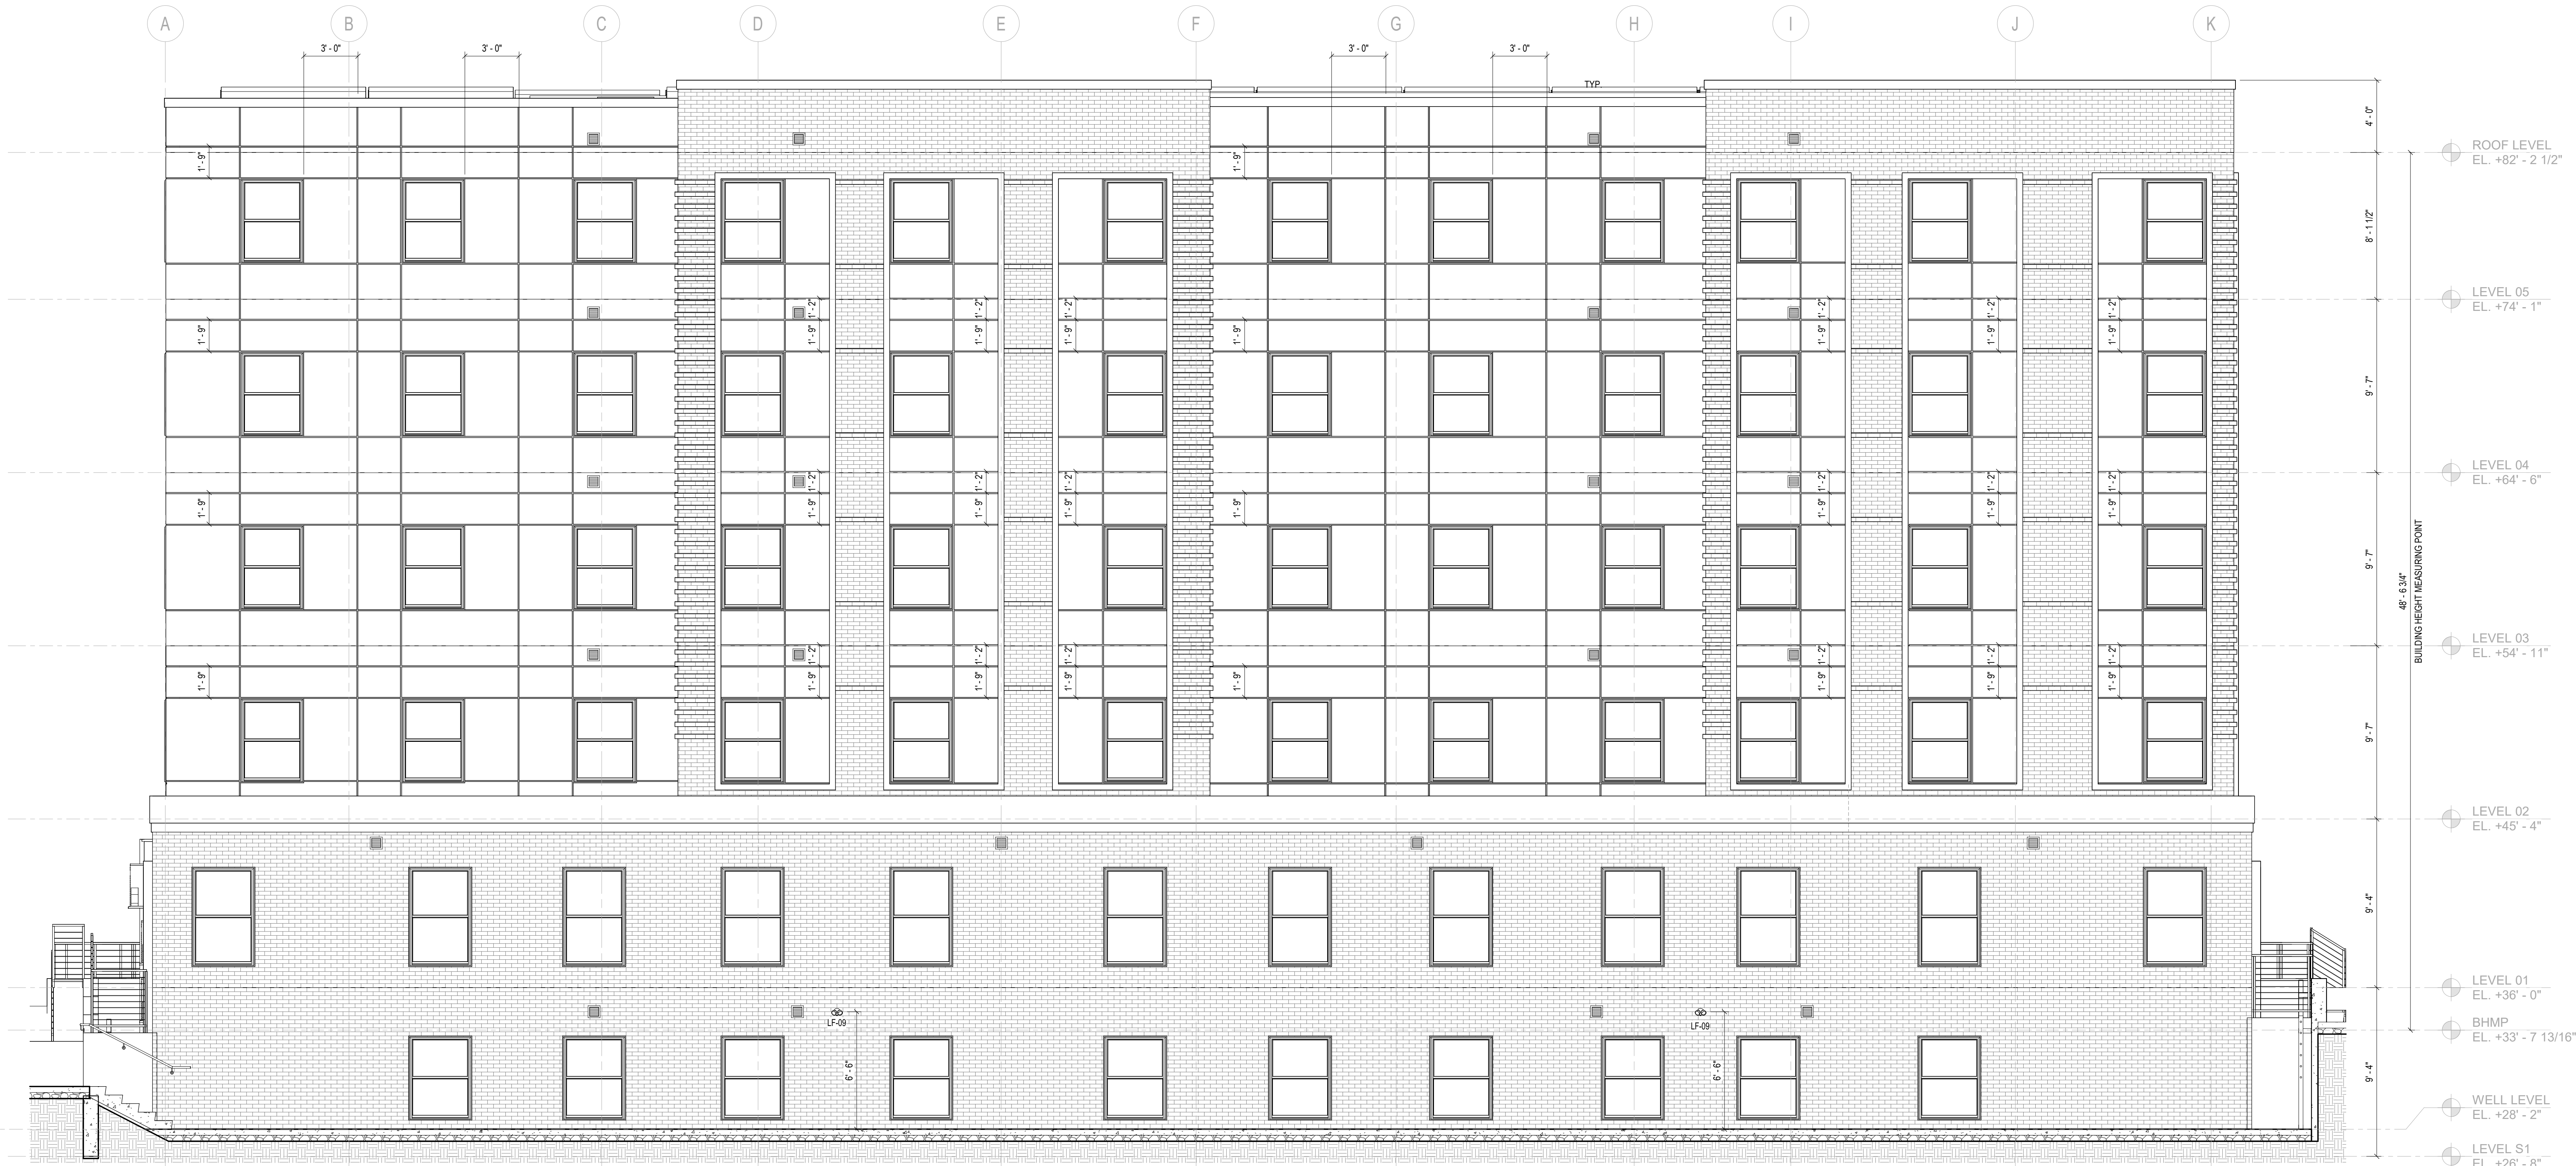

2 ELEVATION - EXTERIOR VIEW B - BZA
1/4" = 1'-0"



1 ELEVATION - EXTERIOR VIEW A - BZA
1/4" = 1'-0"

3877
3289 K Street NW, Suite 300
WASHINGTON, DC 20007
[T] 202.350.4244
[F] 202.350.4245
[W] 3877.DESIGN

COPYRIGHT NOTICE:
STUDIO3877 EXPRESSLY RESERVES ITS COMMON LAW COPYRIGHT AND OTHER PROPERTY RIGHTS TO THESE PLANS. THESE PLANS ARE NOT TO BE REPRODUCED, CHANGED, OR COPIED IN ANY FORM OR MANNER WHATSOEVER, NOR ARE THEY TO BE ASSIGNED TO ANY THIRD PARTY WITHOUT OBTAINING THE EXPRESS WRITTEN PERMISSION AND CONSENT OF STUDIO3877.

ARCHITECT:
/3877
DAVID TRACZ, AIA, NCARB
DAVID SHOVE BROWN, AIA, NCARB
3289 K STREET NW, SUITE 300
WASHINGTON, DC 20007
[T] 202.350.4244
[W] WWW.3877.DESIGN

MEP ENGINEER:
KK ENGINEERING, LLC
KHALID KHALIFA
8800 COLUMBIA 100 PARWAY
SUITE 316
COLUMBIA, MD 21045
[T] 443.383.1070
[W] WWW.KKDESIGN.COM

CONTRACTOR:
PALMAR CONSTRUCTION
769 GRACE STREET
HERNDON, VA 20170
[T] 703.589.4832
BLA-410514000181

STRUCTURAL ENGINEER:
GAVIN & ASSOCIATES, INC.
CHARLES GAVIN
PO BOX 6142
MCLEAN, VA 22103
[T] 703.498.1070
[W] WWW.GAVINENGINEERING.COM

CIVIL ENGINEER:
HUSKA & HORGAN ENGINEERING, INC.
CHRIS HUSKA
700 RANDOLPH PLACE NW
WASHINGTON, DC 20011
[T] 703.589.4832

OWNER:
NICHOLSON ST HOLDINGS LLC
MATT MEDVENE
700 RANDOLPH PLACE NW
WASHINGTON, DC 20011
[T] 703.589.4832

ISSUE FOR BZA

DRAWING DATA

PROJECT: **NICHOLSON RESIDENCES**
ADDRESS: **2322 NICHOLSON STREET SE
WASHINGTON, DC 20020**

SHEET SUBMISSION INDEX

- ISSUE FOR PERMIT - 14 FEB 2025
- ISSUE FOR BZA - 14 AUG 2025


REV. NO. REVISION DATE

SCALE &
SIGNATURE


I AM RESPONSIBLE FOR DETERMINING THAT THE ARCHITECTURAL DESIGN INCLUDED IN THIS APPLICATION ARE IN COMPLIANCE WITH ALL LAWS AND REGULATIONS OF THE DISTRICT OF COLUMBIA. I HAVE PERSONALLY PREPARED, OR DIRECTLY SUPERVISED THE DEVELOPMENT OF THE ARCHITECTURAL DESIGNS INCLUDED IN THIS APPLICATION.

SHEET TITLE: EXTERIOR ELEVATIONS - BZA
PROJECT NO: 2024.94
DATE ISSUED: 08/14/2025
SCALE: 1/4" = 1'-0"

A930

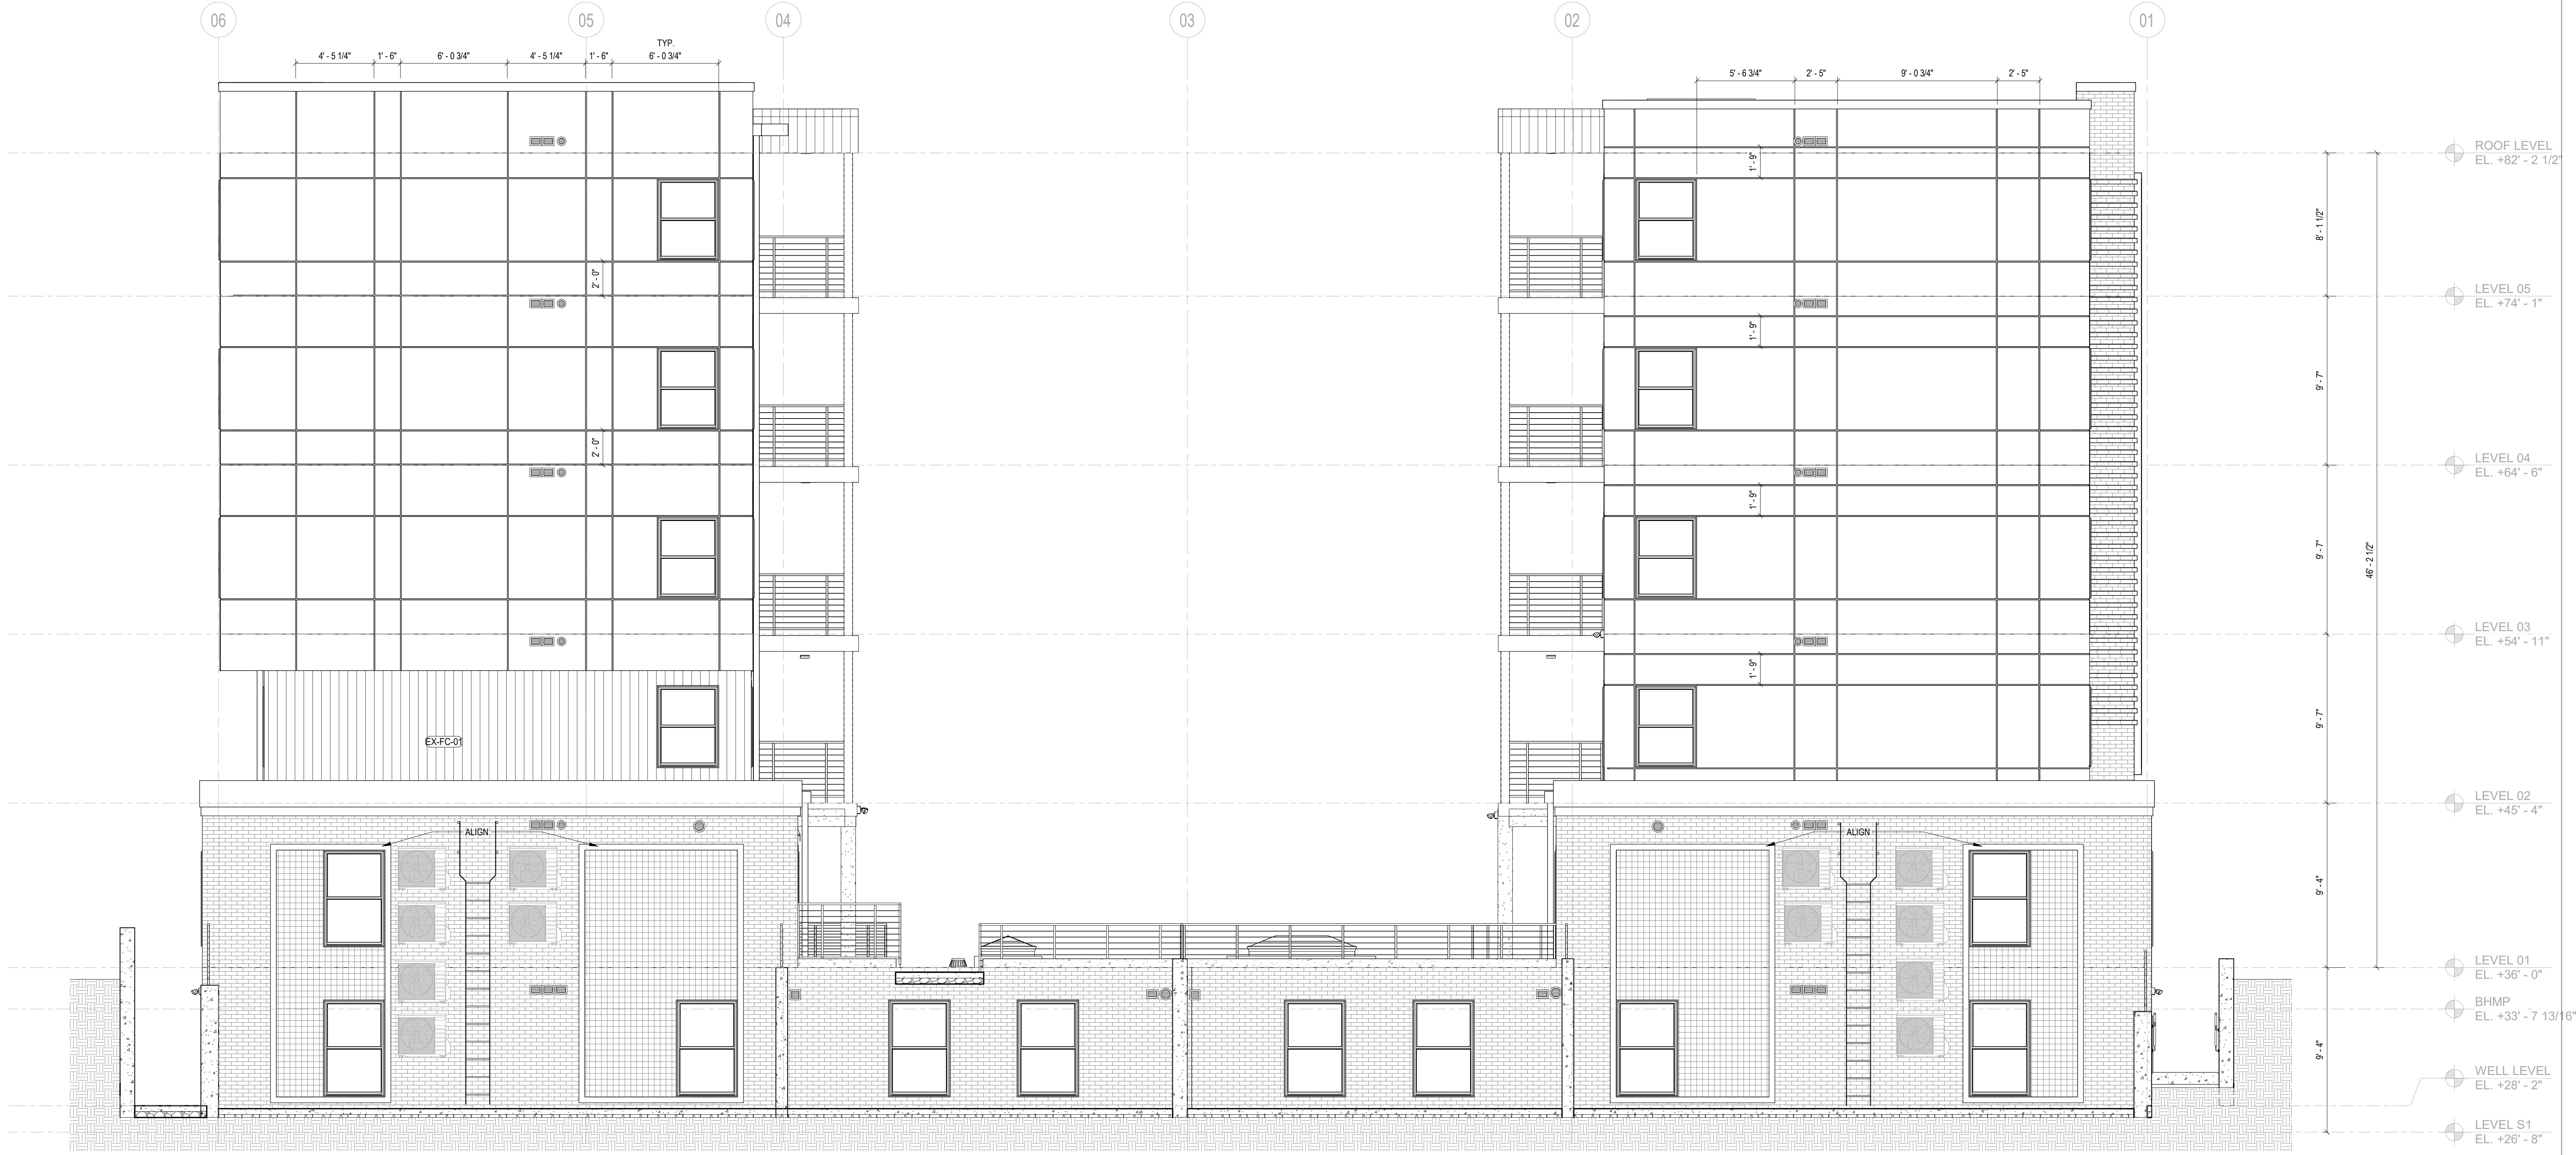

2 ELEVATION - EXTERIOR VIEW C - BZA
1/4" = 1'-0"

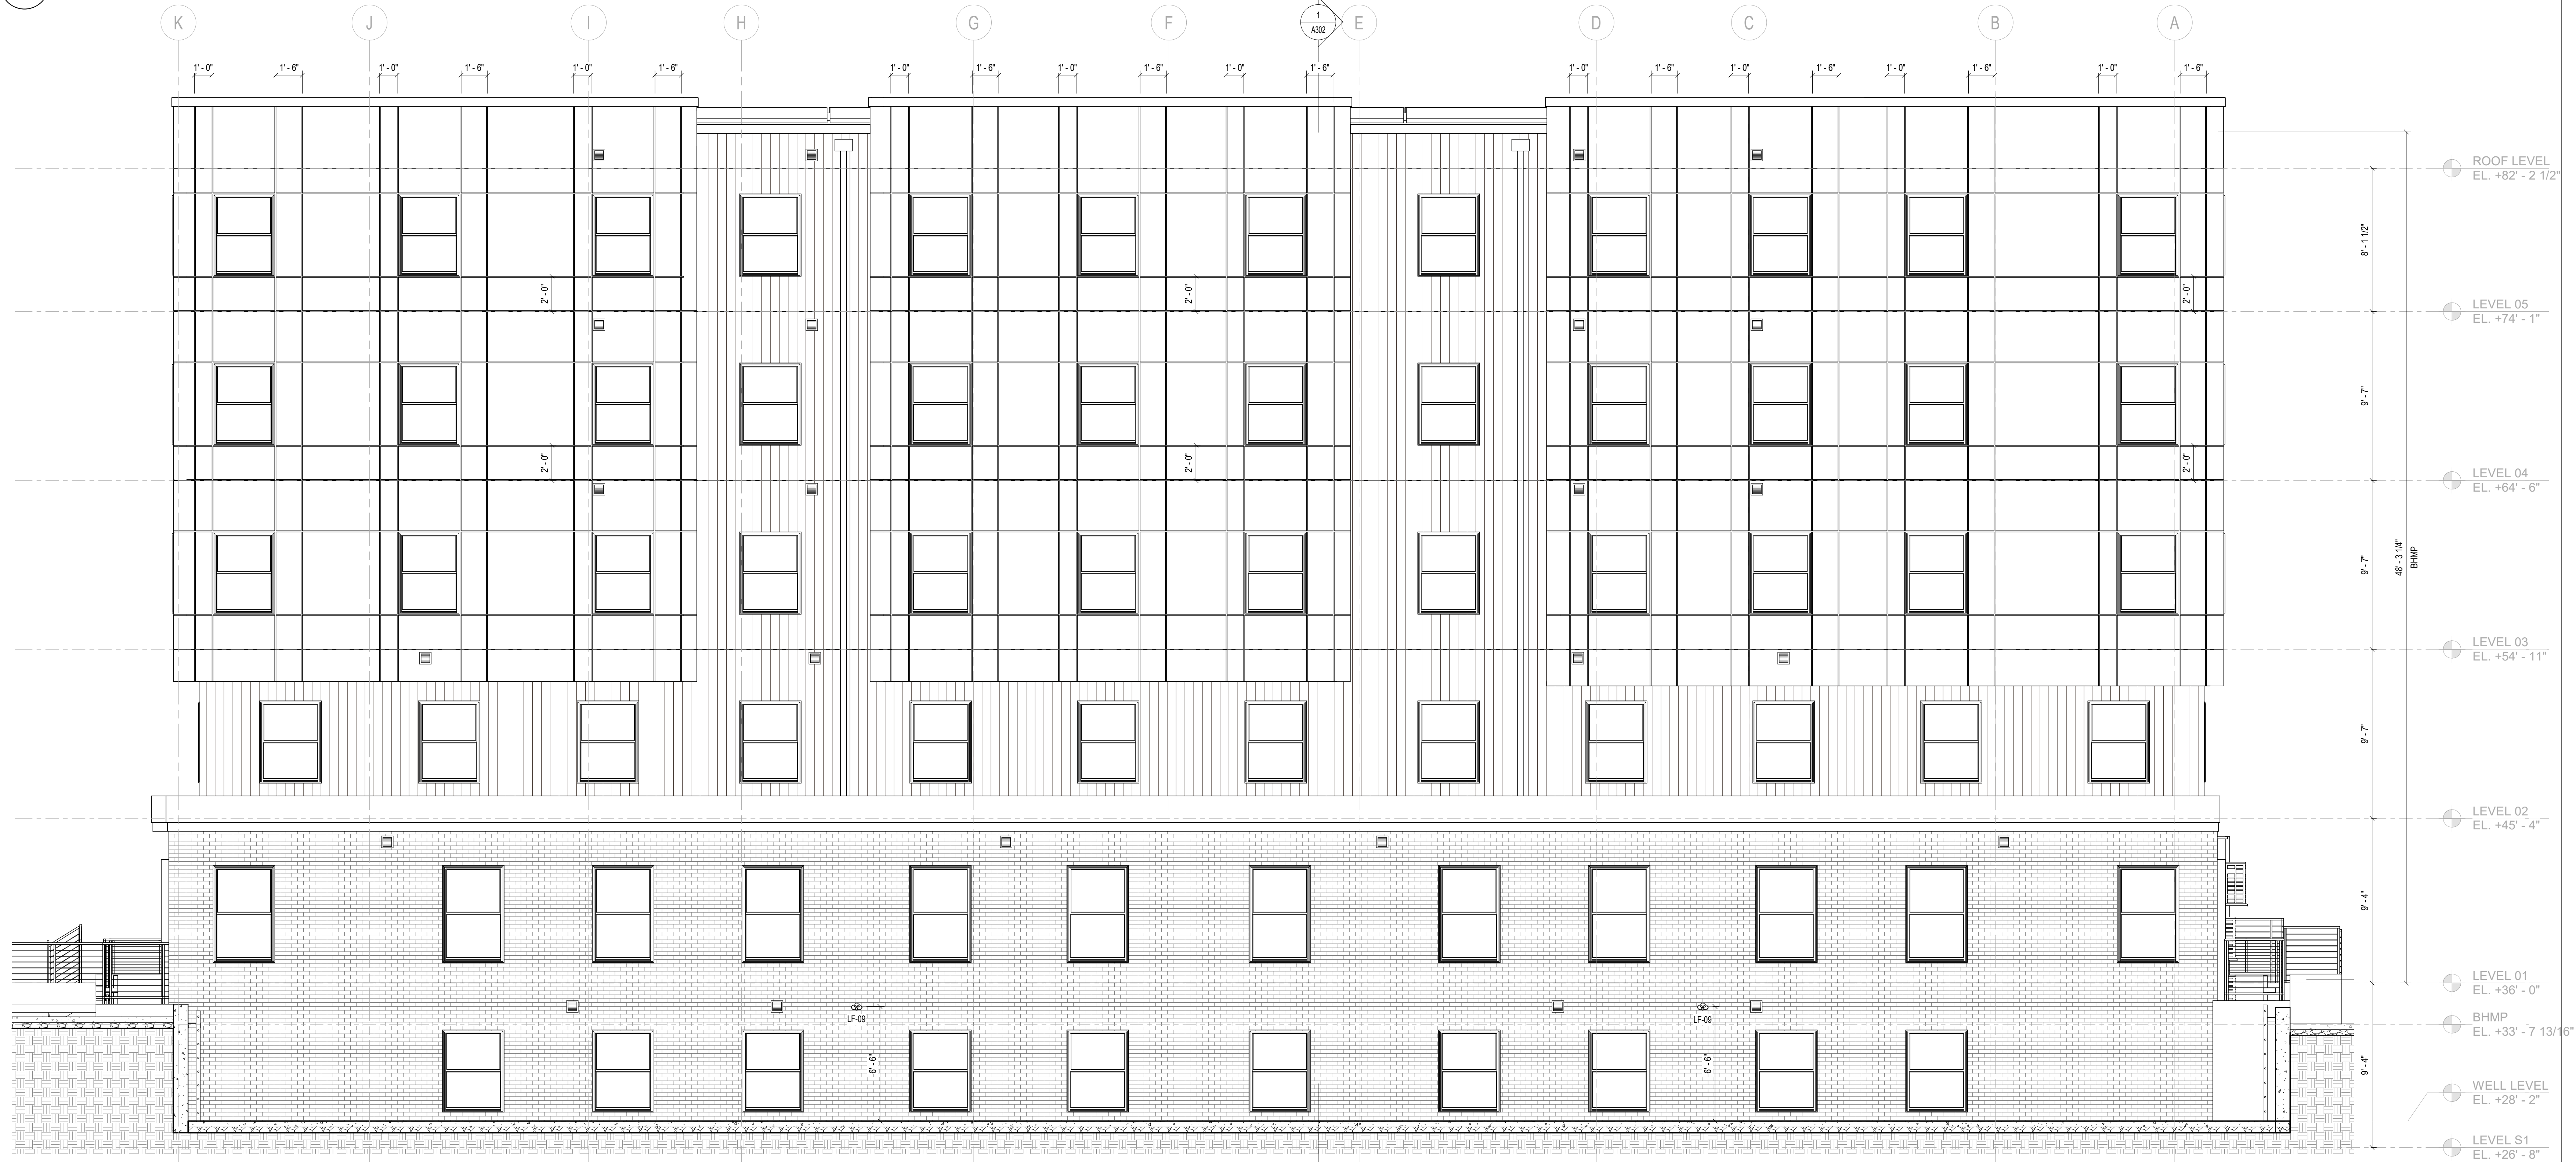

1 ELEVATION - EXTERIOR VIEW D - BZA
1/4" = 1'-0"

3877
3289 K Street NW, Suite 300
WASHINGTON, DC 20007
[T] 202.350.4244
[F] 202.350.4245
[W] 3877.DESIGN

COPYRIGHT NOTICE:
STUDIO3877 EXPRESSLY RESERVES ITS COMMON LAW COPYRIGHT AND OTHER PROPERTY RIGHTS TO THESE PLANS. THESE PLANS ARE NOT TO BE REPRODUCED, CHANGED, OR COPIED IN ANY FORM OR MANNER WHATSOEVER, NOR ARE THEY TO BE ASSIGNED TO ANY THIRD PARTY WITHOUT OBTAINING THE EXPRESS WRITTEN PERMISSION AND CONSENT OF STUDIO3877.

ARCHITECT:
3877
DAVID TRACZ, AIA, NCARB
DAVID SMOKE BROWN, AIA, NCARB
3289 K STREET NW, SUITE 300
WASHINGTON, DC 20007
[T] 202.350.4244
[W] WWW.3877.DESIGN

MEP ENGINEER:
KK ENGINEERING, LLC
KHALID KHALIFA
8805 COLUMBIA 100 PARWAY
SUITE 316
COLUMBIA, MD 21045
[T] 443.383.1070
[W] WWW.KKDESIGN.COM

CONTRACTOR:
PALMAR CONSTRUCTION
769 GRACE STREET
HERNDON, VA 20170
[T] 703.589.4832
BLA-410514000181

STRUCTURAL ENGINEER:
GAVIN & ASSOC. STRUCTURAL
ENGINEERS
CHARLES GAVIN
PO BOX 6142
MCLEAN, VA 22103
[T] 703.498.1070
[W] WWW.GAVINENGINEERING.COM

CIVIL ENGINEER:
HUSKA & HORGAN ENGINEERING, INC.
CHRIS HUSKA
1050 30TH STREET NW
WASHINGTON, DC 20007
[T] 703.425.3882
[W] WWW.HUSKACONSULTING.COM

OWNER:
NICHOLSON ST HOLDINGS LLC
MATT MEDVEENE
700 RANDOLPH PLACE NW
WASHINGTON, DC 20011
[T] 703.589.4832

ISSUE FOR BZA

DRAWING DATA

PROJECT: **NICHOLSON RESIDENCES**
ADDRESS: **2322 NICHOLSON STREET SE
WASHINGTON, DC 20020**

SHEET SUBMISSION INDEX:
• ISSUE FOR PERMIT - 14 FEB 2025
• ISSUE FOR BZA - 14 AUG 2025

REV. NO.	REVISION	DATE
----------	----------	------

SCALE & SIGNATURE:

I AM RESPONSIBLE FOR DETERMINING THAT THE ARCHITECTURAL DESIGN INCLUDED IN THIS APPLICATION ARE IN COMPLIANCE WITH ALL LAWS AND REGULATIONS OF THE DISTRICT OF COLUMBIA. I HAVE PERSONALLY PREPARED, OR DIRECTLY SUPERVISED THE DEVELOPMENT OF THE ARCHITECTURAL DESIGNS INCLUDED IN THIS APPLICATION.

SHEET TITLE: EXTERIOR ELEVATIONS - BZA
PROJECT NO: 2024.94
DATE ISSUED: 08/14/2025
SCALE: 1/4" = 1'-0"

A931

COPYRIGHT NOTICE:
STUDIO3877 EXPRESSLY RESERVES ITS COMMON LAW COPYRIGHT AND OTHER
PROPERTY RIGHTS TO THESE PLANS. THESE PLANS ARE NOT TO BE REPRODUCED,
CHANGED, OR COPIED IN ANY FORM OR MANNER WHATSOEVER, NOR ARE THEY TO
BE ASSIGNED TO ANY THIRD PARTY WITHOUT OBTAINING THE EXPRESS WRITTEN
PERMISSION AND CONSENT OF STUDIO3877.

ARCHITECT: 3877
DAVID TRACZ, AIA, NCARB
DAVID SMOKE BROWN, AIA, NCARB
3228 K STREET NW, SUITE 300
WASHINGTON, DC 20007
[T] 202.350.4244
[W] WWW.3877.DESIGN

CONTRACTOR:
PALMAR CONSTRUCTION
769 GRACE STREET
HERNDON, VA 20170
[T] 703.589.4832
BLA-410514000181

OWNER:
NICHOLSON ST HOLDINGS LLC
MATT MEDVENE
700 RANDOLPH PLACE NW
WASHINGTON, DC 20011
[T] 703.589.4832

MEP ENGINEER:
KK ENGINEERING, LLC
KHALID KHALIFA
8850 COLUMBIA 100 PARWAY
SUITE 316
COLUMBIA, MD 21045
[T] 443.383.1070
[W] WWW.KKDESIGN.COM

STRUCTURAL ENGINEER:
GAVIN ASSOC. STRUCTURAL
ENGINEERS
CHARLES GAVIN
PO BOX 6142
NORFOLK, VA 23103
[T] 703.498.1070
[W] WWW.GAVINENGINEERING.COM

CIVIL ENGINEER:
RUSKA & HORGAN ENGINEERING, INC.
CHRIS HUSKA
1050 30TH STREET NW
WASHINGTON, DC 20007
[T] 703.425.3862
[W] WWW.RUSKACONSULTING.COM



2 ELEVATION - EXTERIOR VIEW F - BZA
1/4" = 1'-0"



1 ELEVATION - EXTERIOR VIEW E - BZA
1/4" = 1'-0"

ISSUE FOR BZA

DRAWING DATA

PROJECT: NICHOLSON RESIDENCES
ADDRESS: 2322 NICHOLSON STREET SE
WASHINGTON, DC 20020

SHEET SUBMISSION INDEX:
• ISSUE FOR PERMIT - 14 FEB 2025
• ISSUE FOR BZA - 14 AUG 2025

REV. NO. REVISION DATE

SCALE & SIGNATURE

I AM RESPONSIBLE FOR DETERMINING THAT THE ARCHITECTURAL
DESIGN INCLUDED IN THIS APPLICATION IS IN COMPLIANCE WITH
ALL LAWS AND REGULATIONS OF THE DISTRICT OF COLUMBIA. I
HAVE PERSONALLY PREPARED, OR DIRECTLY SUPERVISED THE
DEVELOPMENT OF THE ARCHITECTURAL DESIGNS INCLUDED IN THIS
APPLICATION.

SHEET TITLE: EXTERIOR ELEVATIONS - BZA
PROJECT NO: 2024.94
DATE ISSUED: 08/14/2025
SCALE: 1/4" = 1'-0"

COPYRIGHT NOTICE:
STUDIO3877 EXPRESSLY RESERVES ITS COMMON LAW COPYRIGHT AND OTHER PROPERTY RIGHTS TO THESE PLANS. THESE PLANS ARE NOT TO BE REPRODUCED, CHANGED, OR COPIED IN ANY FORM OR MANNER WHATSOEVER, NOR ARE THEY TO BE ASSIGNED TO ANY THIRD PARTY WITHOUT OBTAINING THE EXPRESS WRITTEN PERMISSION AND CONSENT OF STUDIO3877.

ARCHITECT:
3877
DAVID TRACZ, AIA, NCARB
DAVID SMOKE BROWN, AIA, NCARB
3288 K STREET NW, SUITE 300
WASHINGTON, DC 20007
[T] 202.350.4244
[W] WWW.3877.DESIGN

MEP ENGINEER:
KK ENGINEERING, LLC
KHALID KHALIFA
8895 COLUMBIA 100 PARWAY
SUITE 316
COLUMBIA, MD 21045
[T] 443.383.1070
[W] WWW.KKDESIGN.COM

CONTRACTOR:
PALMAR CONSTRUCTION
769 GRACE STREET
HERNDON, VA 20170
[T] 703.589.4832
BLA-410514000181

STRUCTURAL ENGINEER:
GAVIN ASSOCIATES, STRUCTURAL
ENGINEERS
CHARLES GAVIN
PO BOX 6142
NORFOLK, VA 23103
[T] 703.498.1070
[W] WWW.GAVINENGINEERING.COM

OWNER:
NICHOLSON ST HOLDINGS LLC
MATT MEDVEENE
700 RANDOLPH PLACE NW
WASHINGTON, DC 20011
[T] 703.589.4832

CIVIL ENGINEER:
RUSKA & HORGAN ENGINEERING, INC.
CHRIS HUSKA
1050 30TH STREET NW
WASHINGTON, DC 20007
[T] 703.425.3862
[W] WWW.RUSKACONSULTING.COM

ISSUE FOR BZA

DRAWING DATA

PROJECT: NICHOLSON RESIDENCES
ADDRESS: 2322 NICHOLSON STREET SE
WASHINGTON, DC 20020

SHEET SUBMISSION INDEX

- ISSUE FOR PERMIT - 14 FEB 2025
- ISSUE FOR BZA - 14 AUG 2025

REV NO.	REVISION	DATE
---------	----------	------

SCALE &
SIGNATURE:

I AM RESPONSIBLE FOR DETERMINING THAT THE ARCHITECTURAL DESIGN INCLUDED IN THIS APPLICATION ARE IN COMPLIANCE WITH ALL LAWS AND REGULATIONS OF THE DISTRICT OF COLUMBIA. I HAVE PERSONALLY PREPARED, OR DIRECTLY SUPERVISED THE DEVELOPMENT OF THE ARCHITECTURAL DESIGNS INCLUDED IN THIS APPLICATION.

SHEET TITLE: EXTERIOR ELEVATIONS - BZA
PROJECT NO: 2024.94
DATE ISSUED: 08/14/2025
SCALE: 1/4" = 1'-0"

A933



COPYRIGHT NOTICE:
STUDIO3877 EXPRESSLY RESERVES ITS COMMON LAW COPYRIGHT AND OTHER PROPERTY RIGHTS TO THESE PLANS. THESE PLANS ARE NOT TO BE REPRODUCED, CHANGED, OR COPIED IN ANY FORM OR MANNER WHATSOEVER, NOR ARE THEY TO BE ASSIGNED TO ANY THIRD PARTY WITHOUT OBTAINING THE EXPRESS WRITTEN PERMISSION AND CONSENT OF STUDIO3877.

ARCHITECT:
3877
DAVID TRACZ, AIA, NCARB
DAVID SMOKE BROWN, AIA, NCARB
3288 K STREET NW, SUITE 300
WASHINGTON, DC 20007
[T] 202.350.4244
[W] WWW.3877.DESIGN


MEP ENGINEER:
KK ENGINEERING, LLC
KHALID KHALIFA
8800 COLUMBIA 100 PARWAY
SUITE 316
COLUMBIA, MD 21045
[T] 443.383.1070
[W] WWW.KKDESIGN.COM

CONTRACTOR:
PALMAR CONSTRUCTION
769 GRACE STREET
HERNDON, VA 20170
[T] 703.589.4832
BLA-410514000181


STRUCTURAL ENGINEER:
GAVIN A. ASSOCIATES, STRUCTURAL ENGINEERS
CHARLES GAVIN
PO BOX 6142
NORFOLK, VA 23103
[T] 703.498.1070
[W] WWW.GAVINENGINEERING.COM

OWNER:
NICHOLSON ST HOLDINGS LLC
MATT MEDVEENE
700 RANDOLPH PLACE NW
WASHINGTON, DC 20011
[T] 703.589.4832


CIVIL ENGINEER:
RUSKA & HORGAN ENGINEERING, INC.
CHRIS HUSKA
1050 30TH STREET NW
WASHINGTON, DC 20007
[T] 703.425.3862
[W] WWW.RUSKACONSULTING.COM

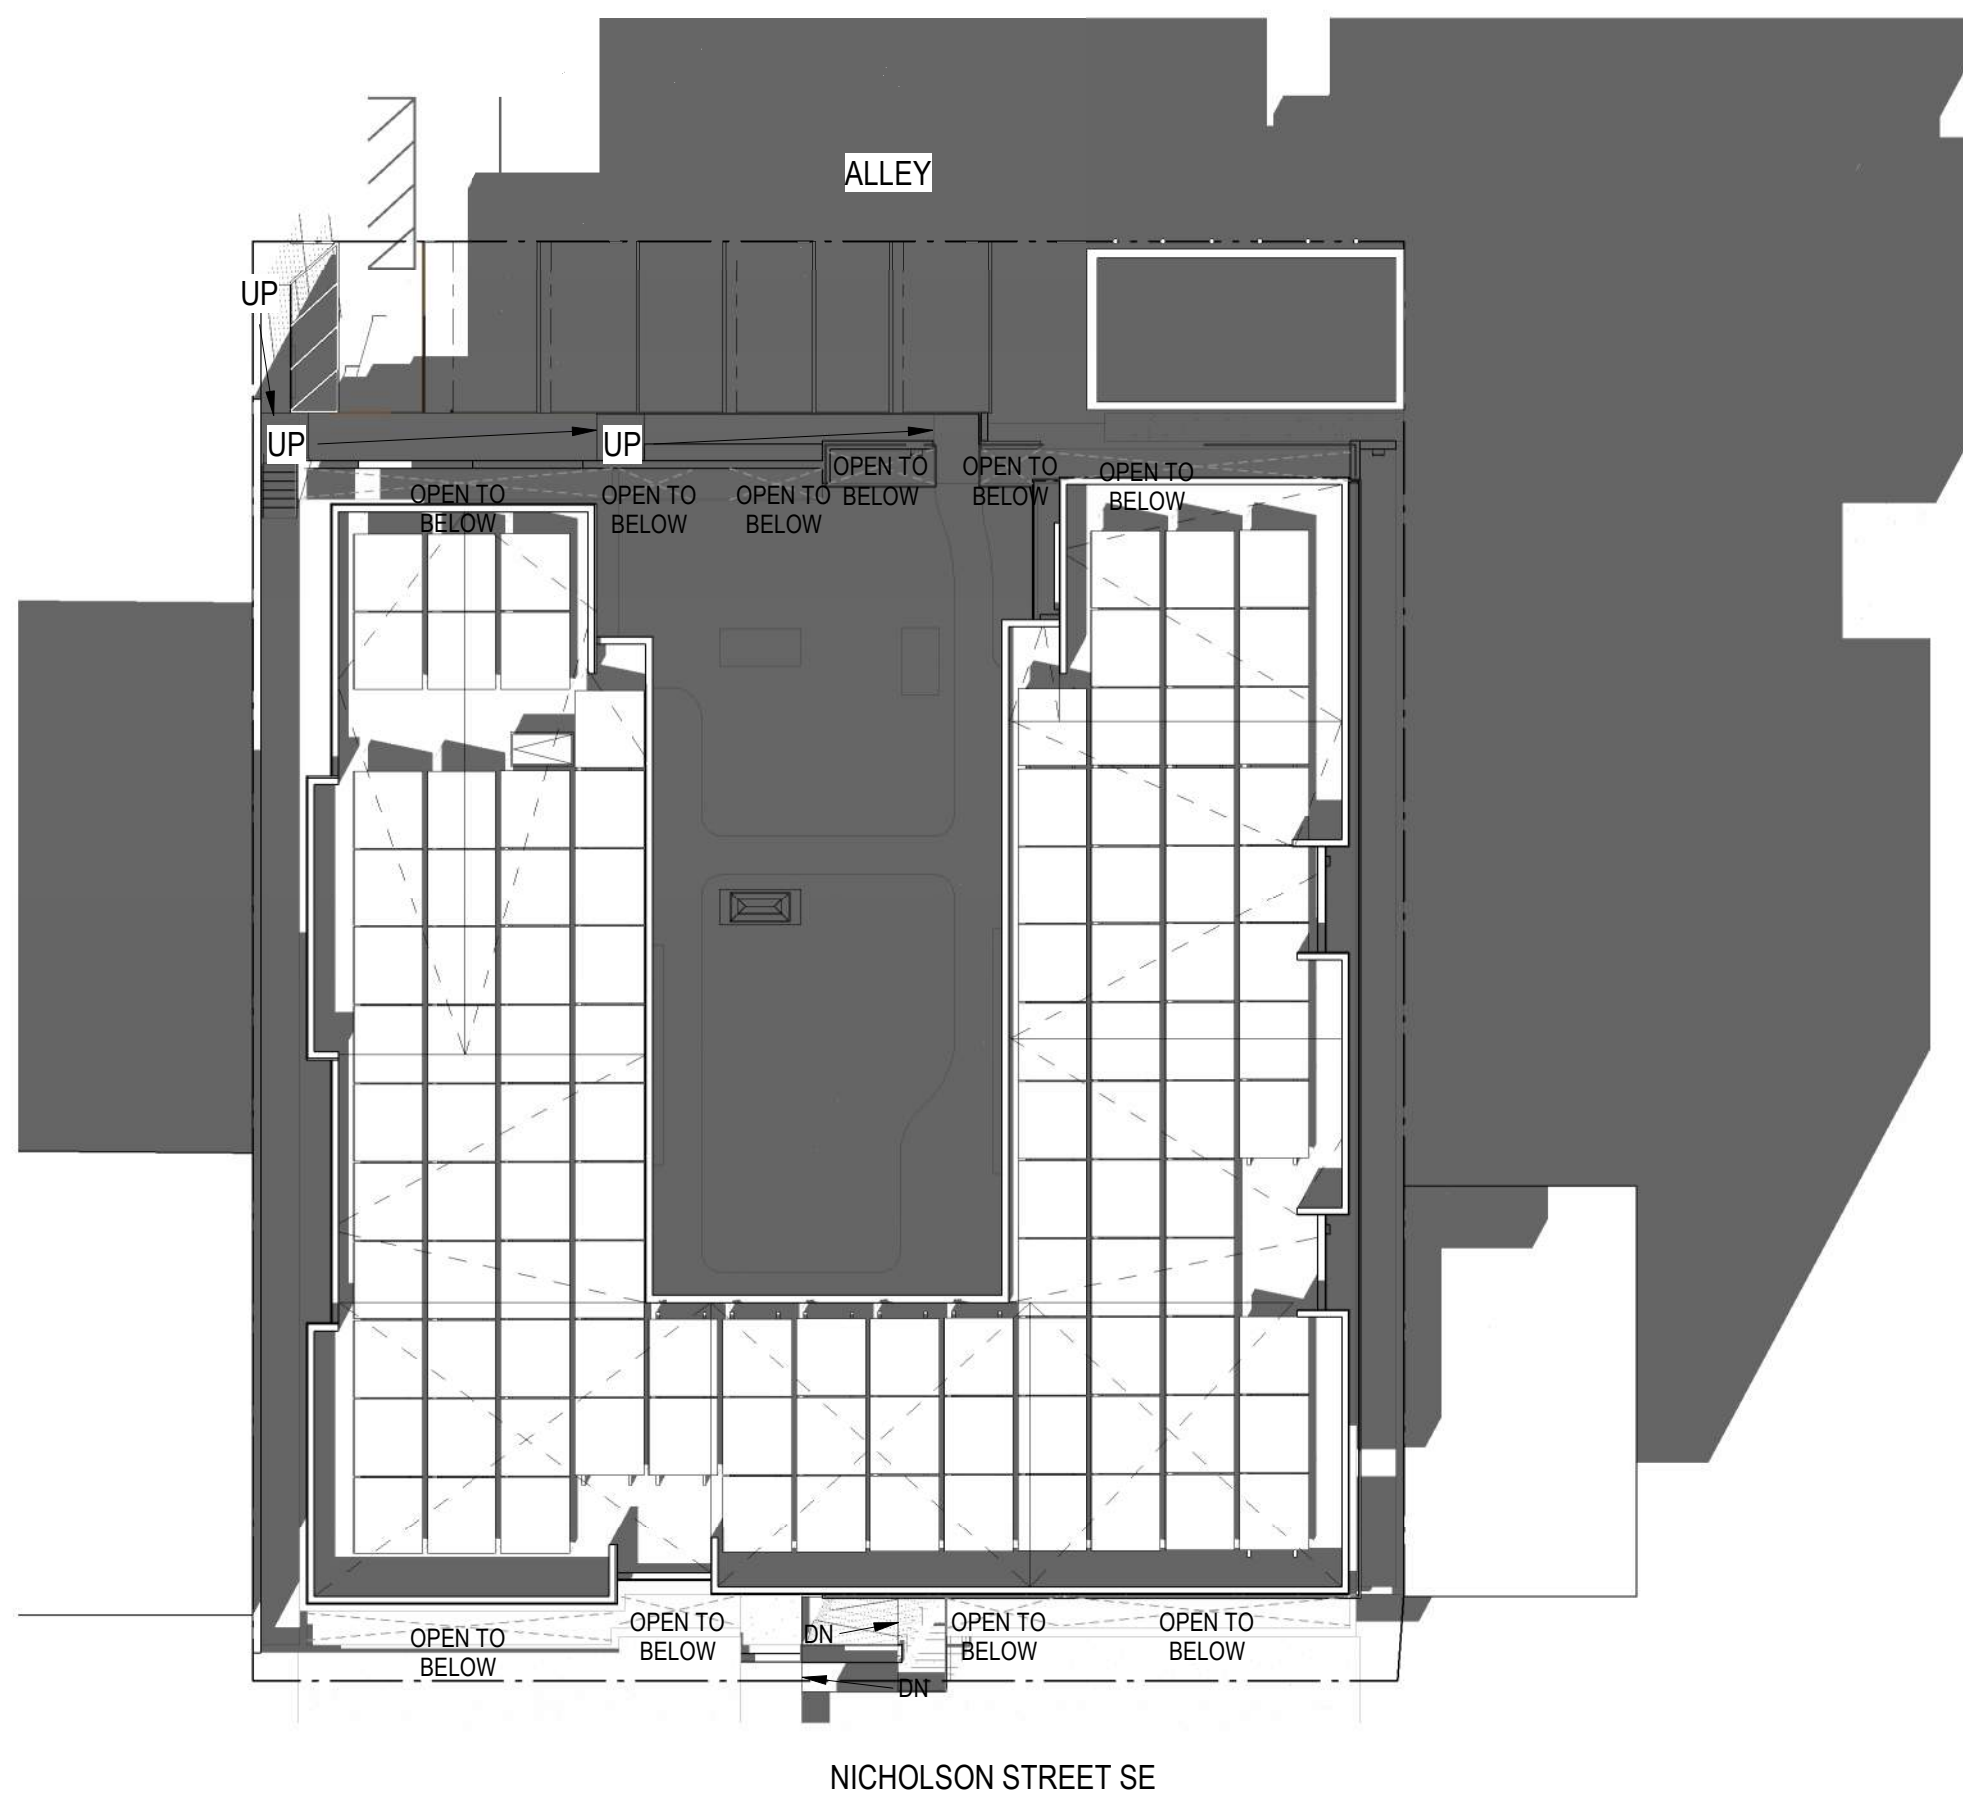


4 SITE PLAN PROPOSED - WS1400
1" = 20'-0"

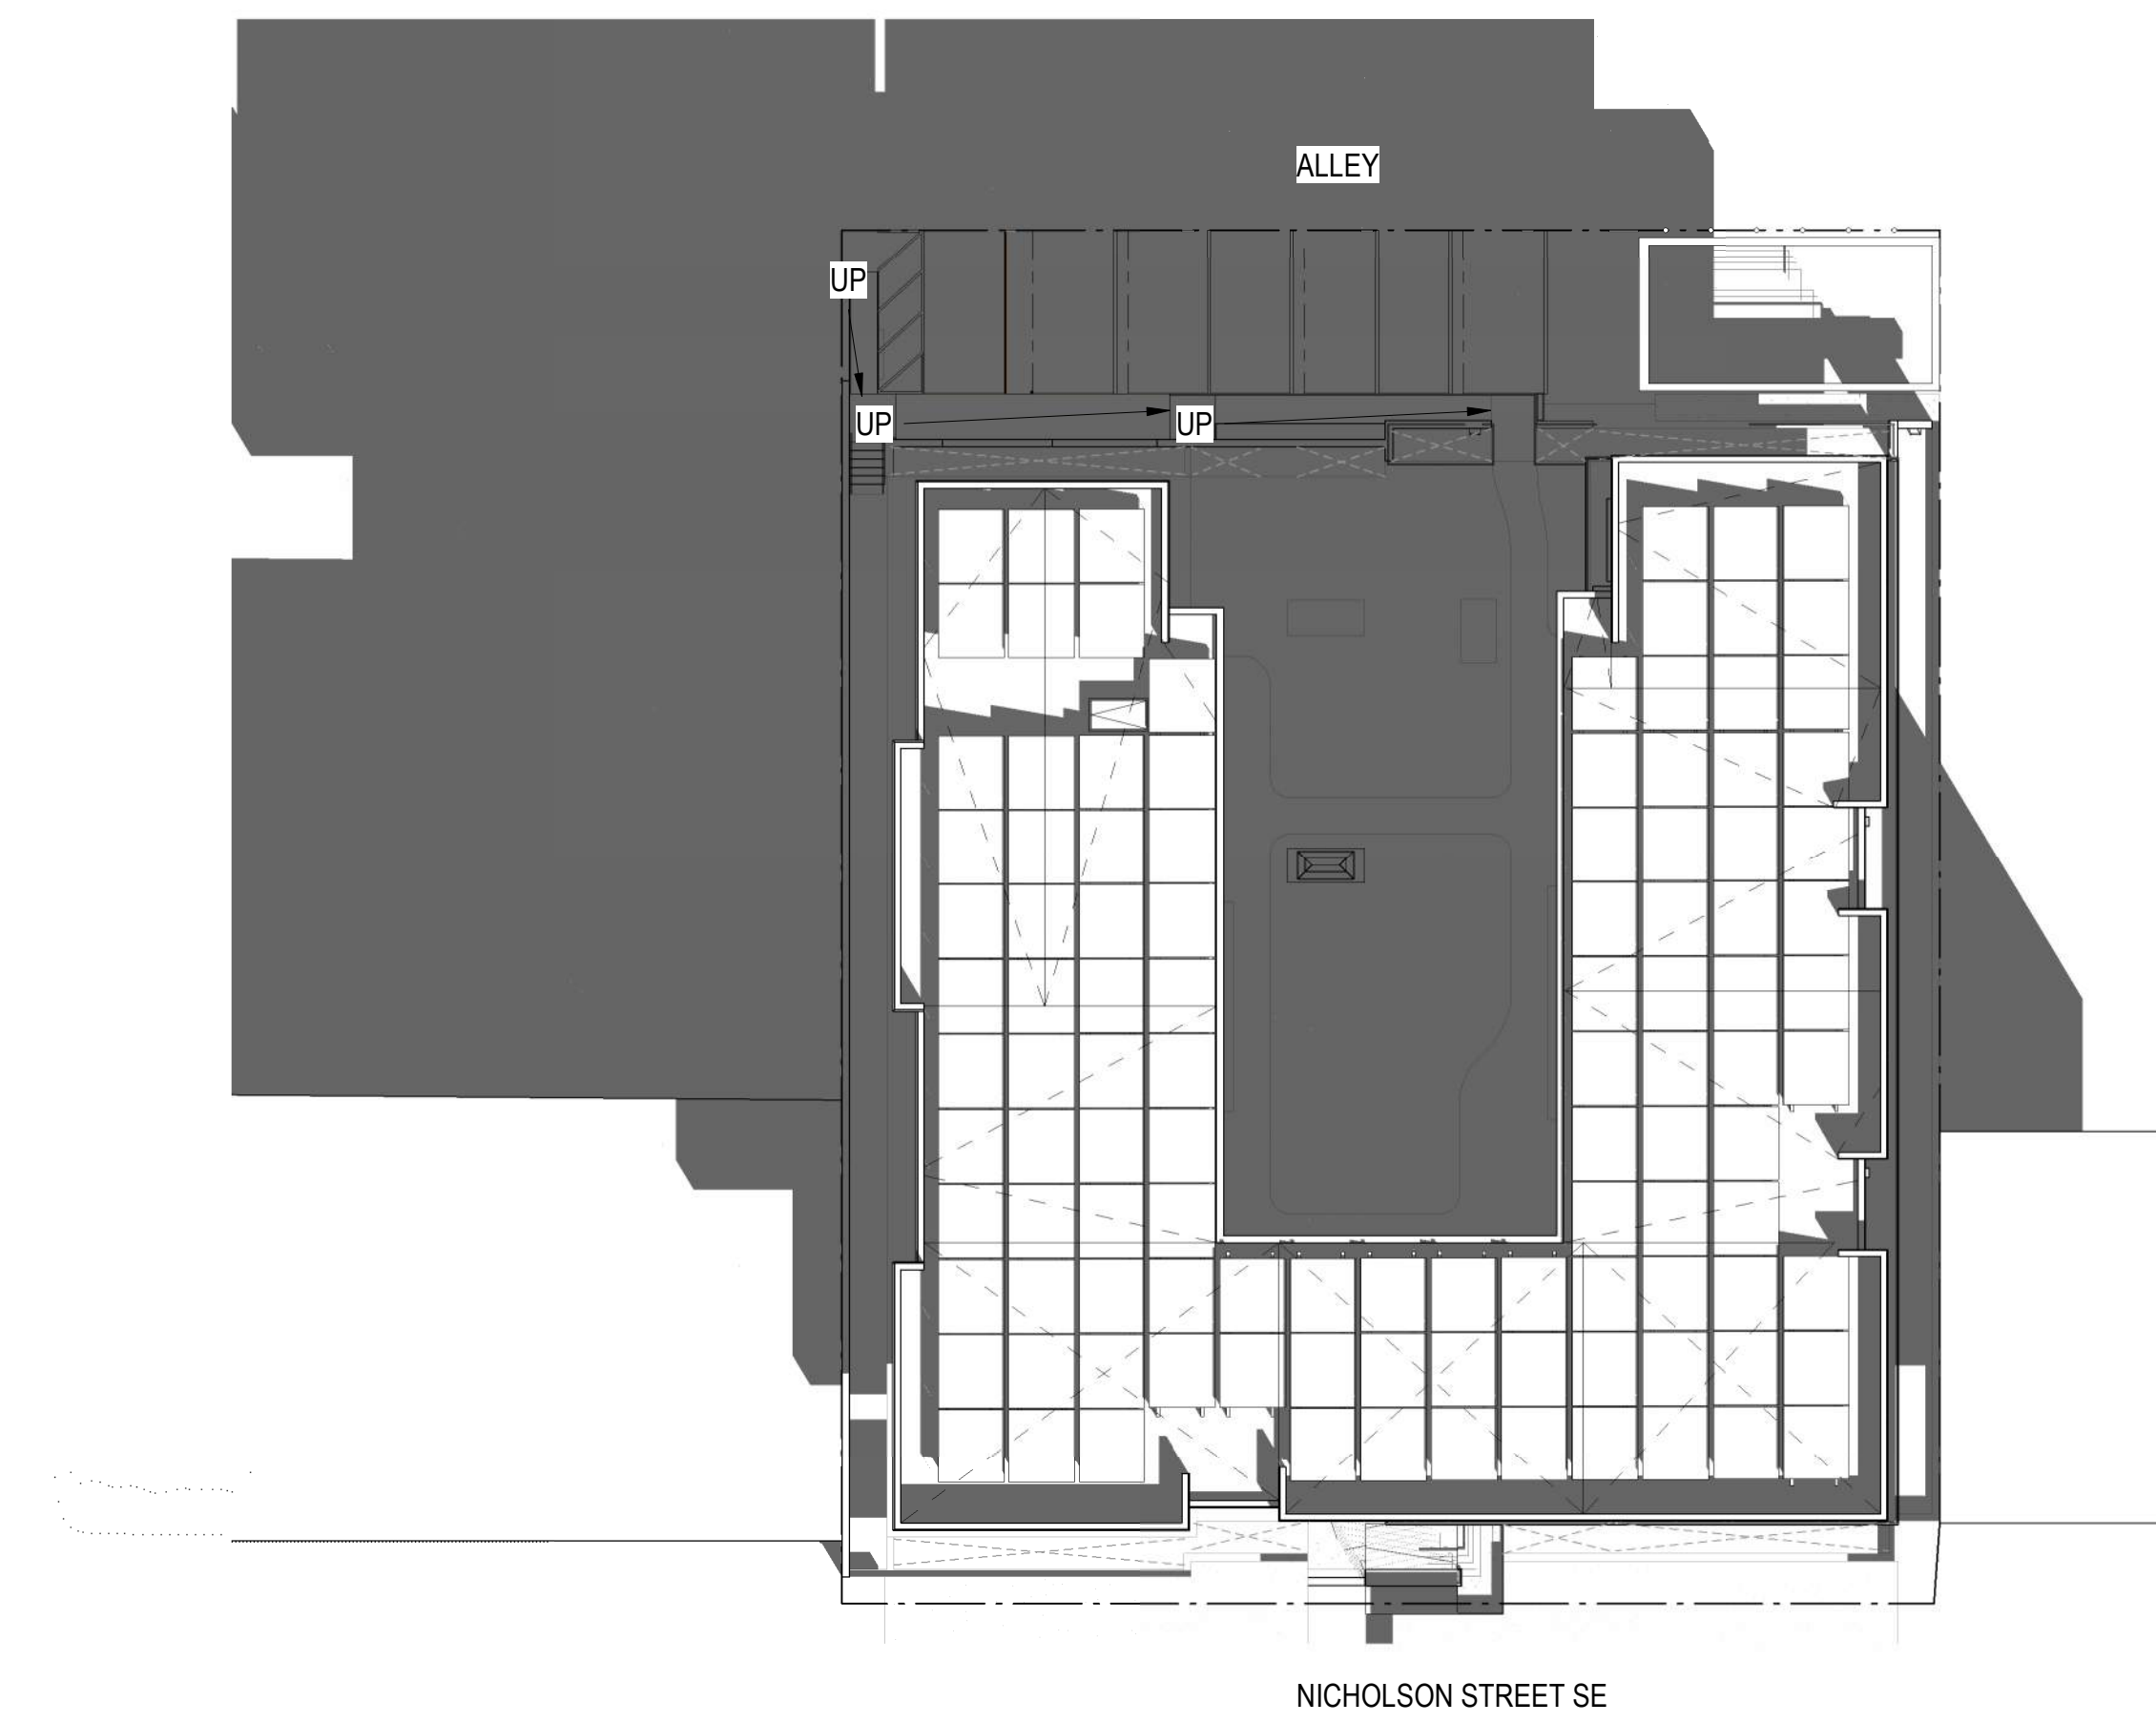

3 SITE PLAN PROPOSED - WS1000
1" = 20'-0"

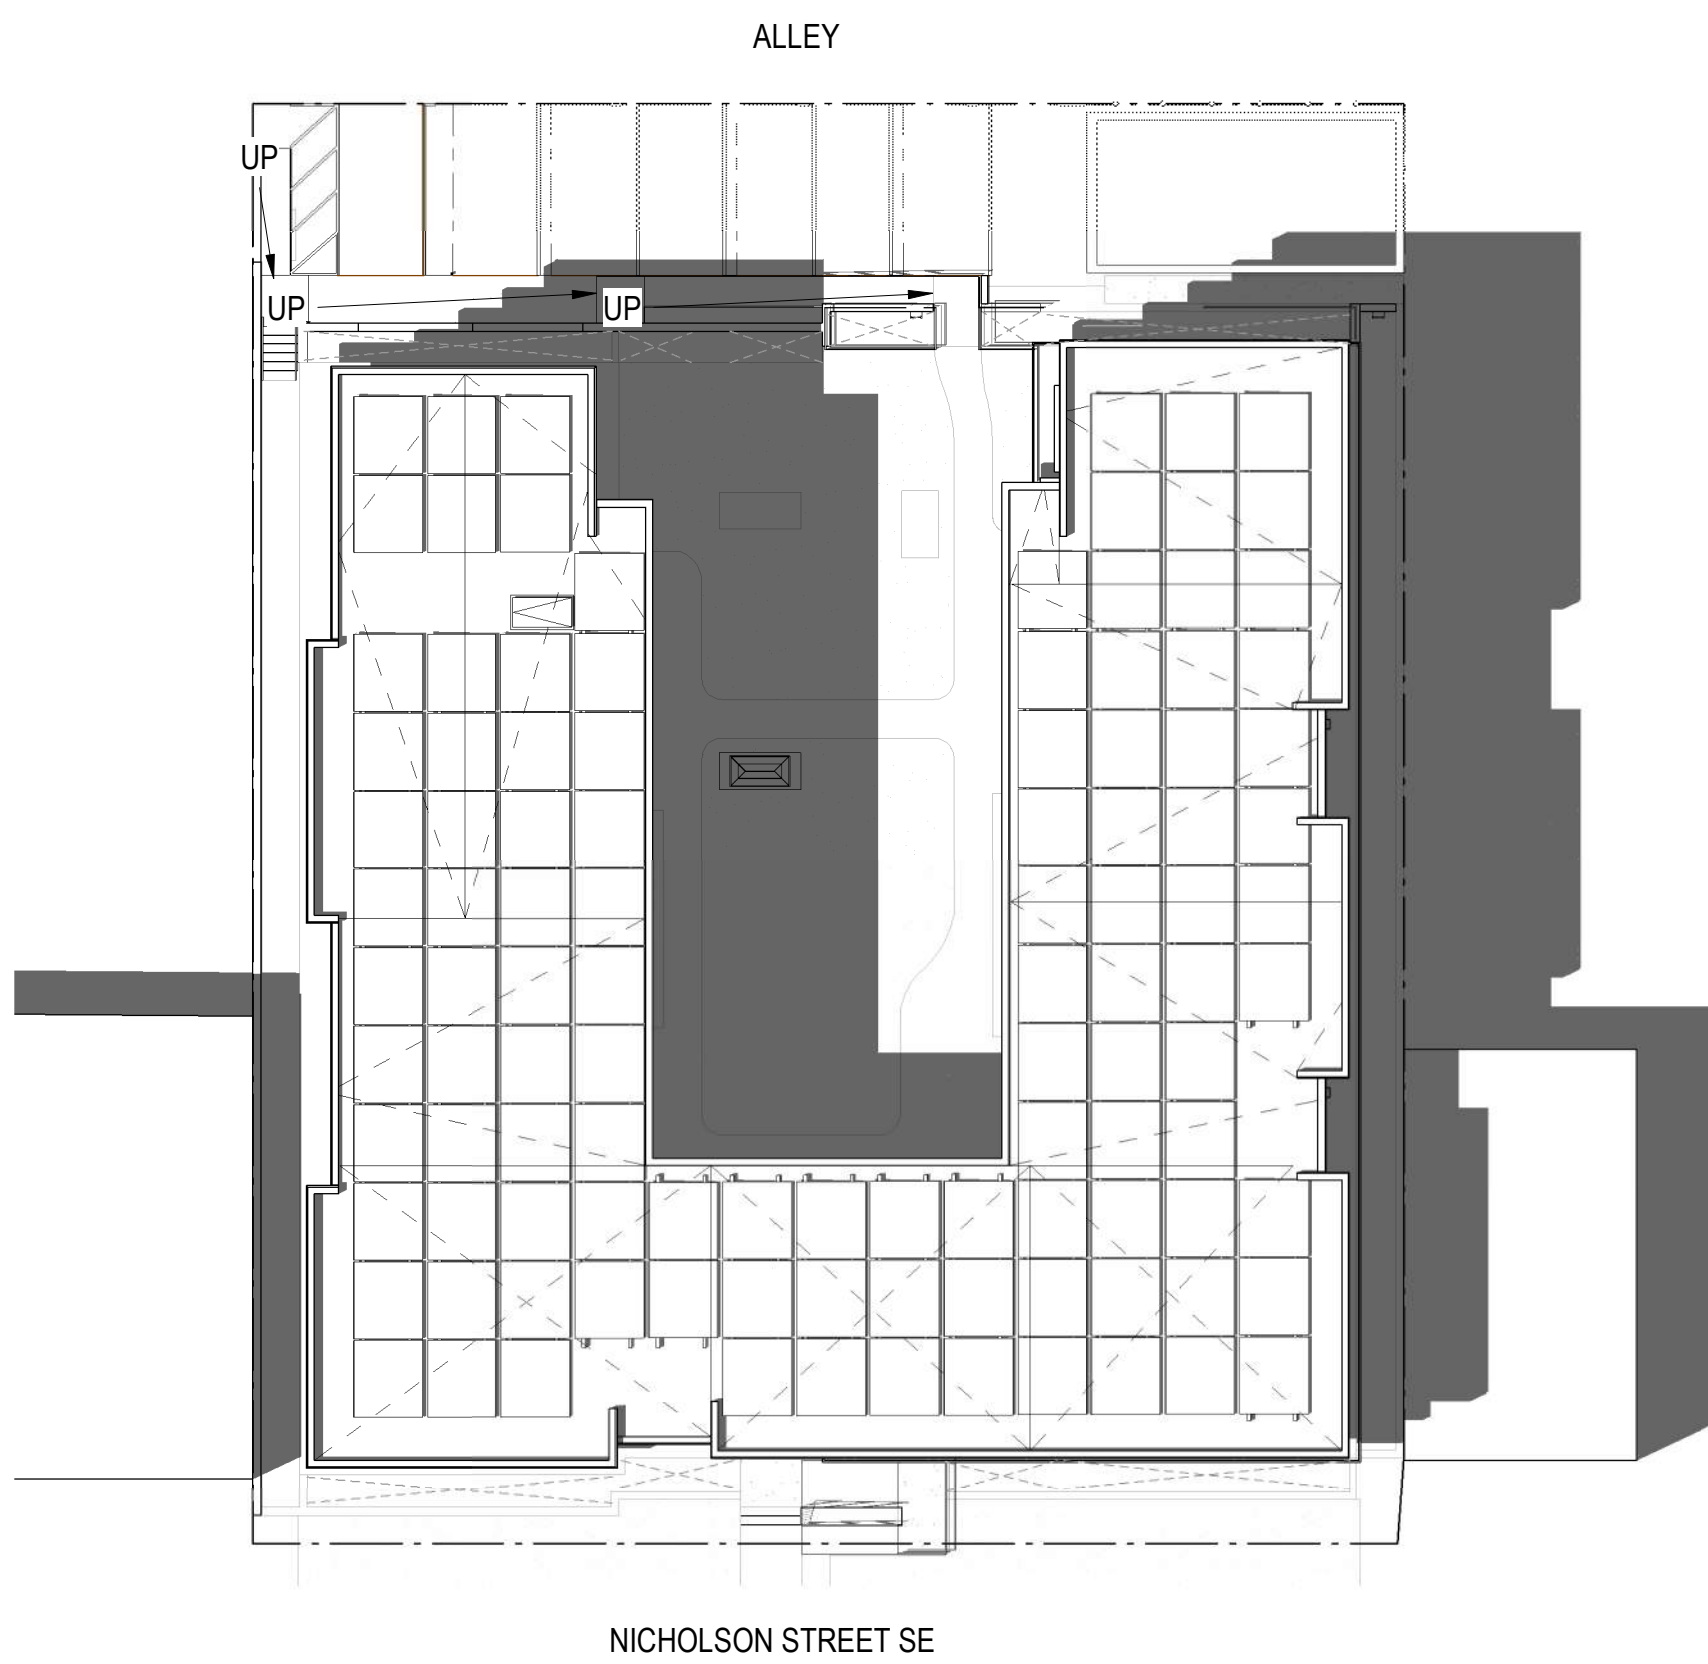

2 SITE PLAN PROPOSED - SS1400
1" = 20'-0"

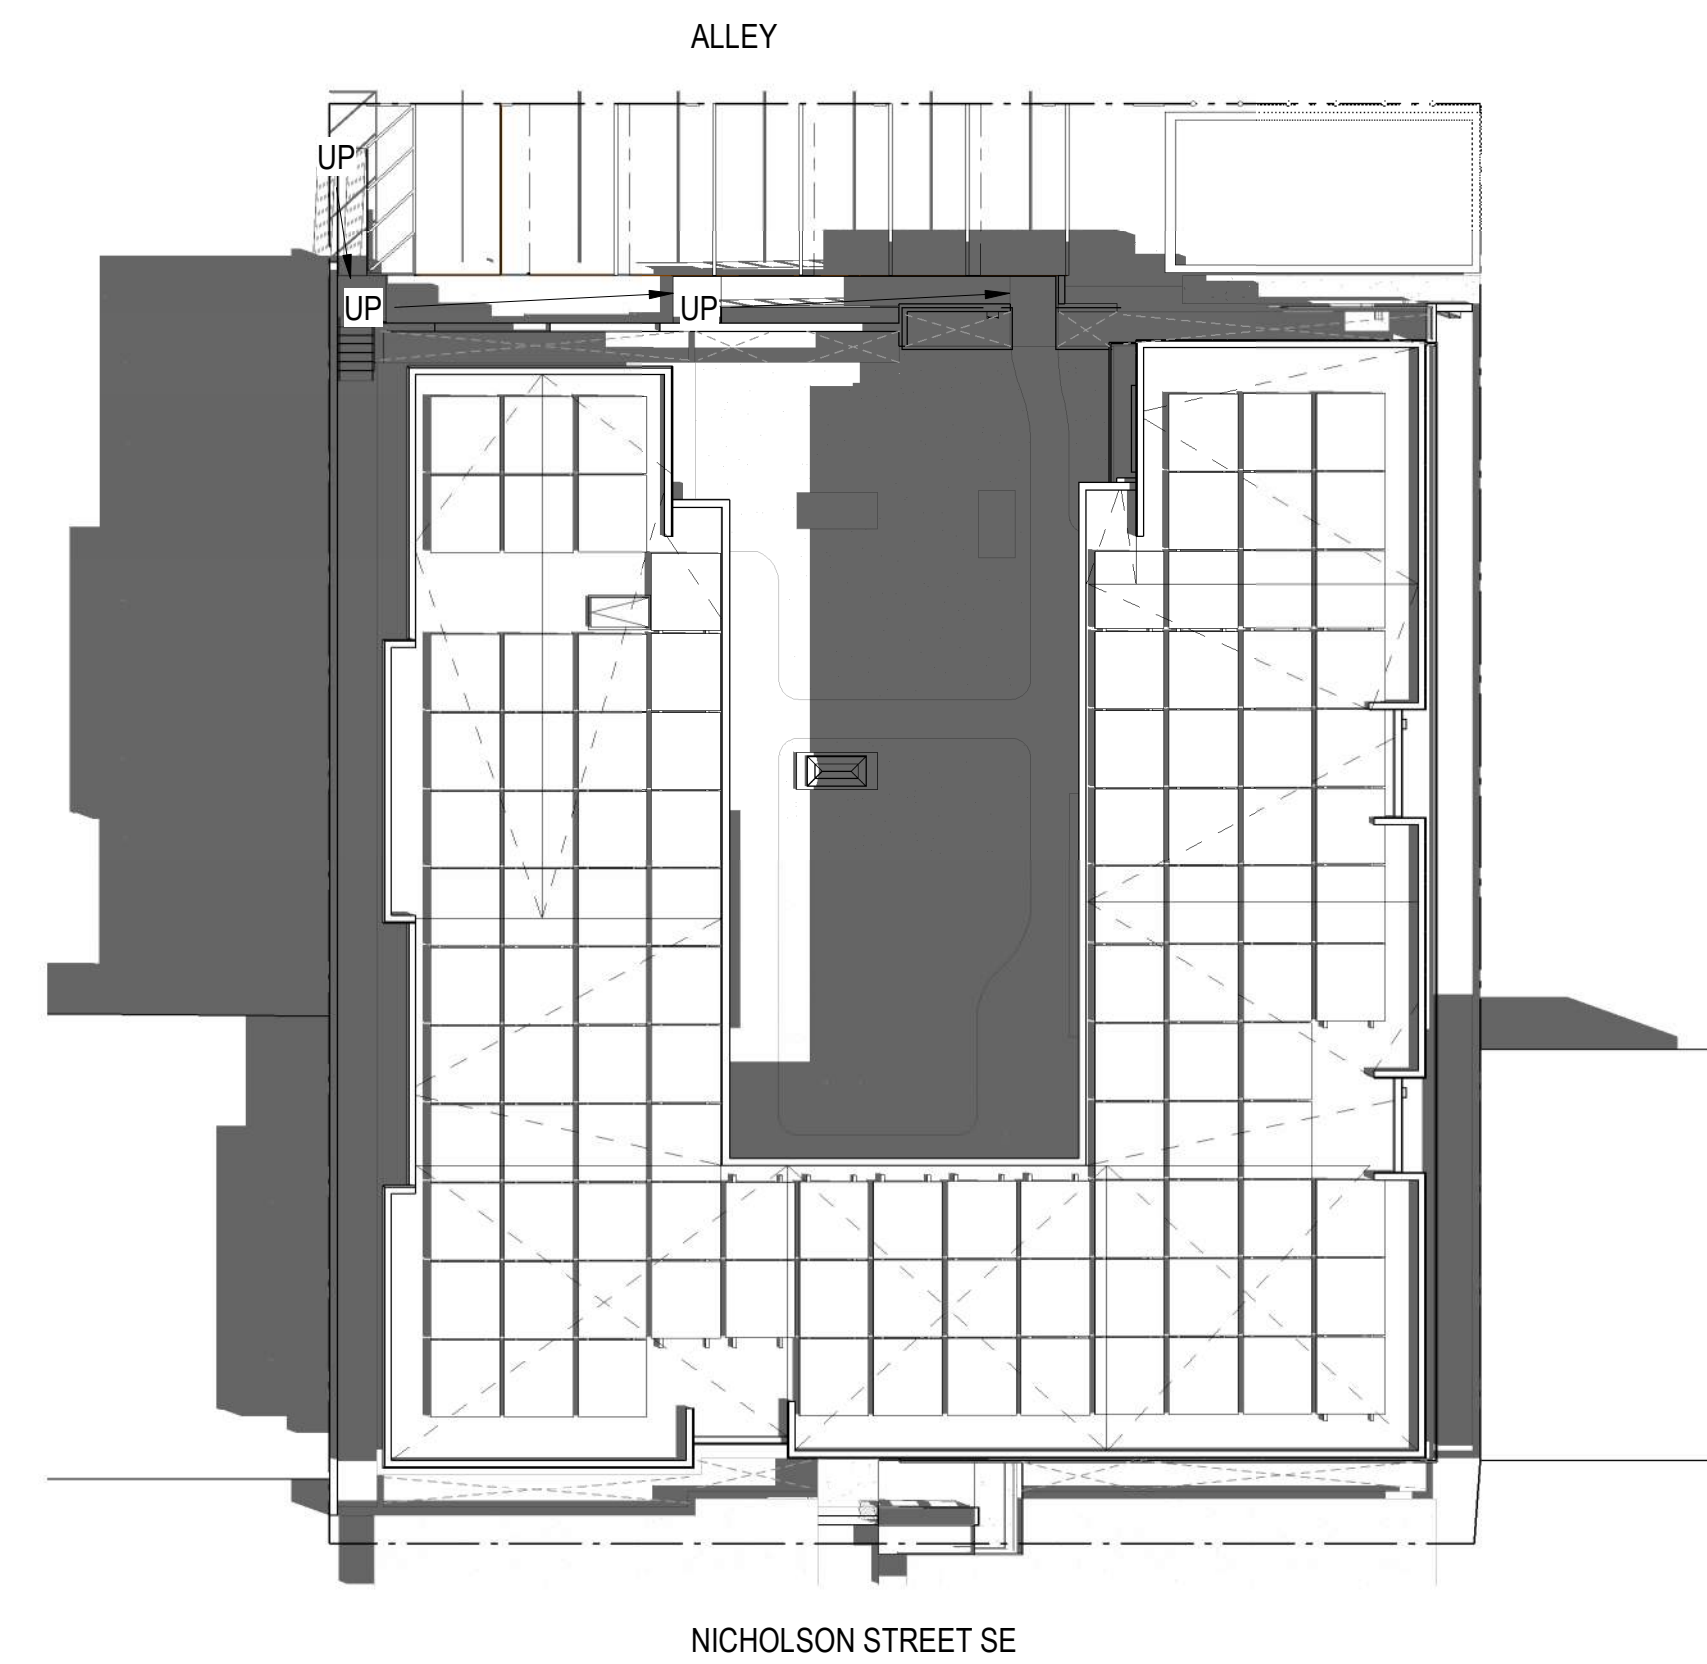

1 SITE PLAN PROPOSED - SS1000
1" = 20'-0"

ISSUE FOR BZA

DRAWING DATA

PROJECT: NICHOLSON RESIDENCES
ADDRESS: 2322 NICHOLSON STREET SE
WASHINGTON, DC 20020

SHEET SUBMISSION INDEX

ISSUE FOR PERMIT - 14 FEB 2025

- ISSUE FOR BZA - 14 AUG 2025

REV NO.	REVISION	DATE
1	BID REVISION	2025.06.30

SCALE & SIGNATURE:

I AM RESPONSIBLE FOR DETERMINING THAT THE ARCHITECTURAL DESIGN INCLUDED IN THIS APPLICATION ARE IN COMPLIANCE WITH ALL LAWS AND REGULATIONS OF THE DISTRICT OF COLUMBIA. I HAVE PERSONALLY PREPARED, OR DIRECTLY SUPERVISED THE DEVELOPMENT OF THE ARCHITECTURAL DESIGNS INCLUDED IN THIS APPLICATION.

SHEET TITLE: SOLAR STUDIES
PROJECT NO: 2024.94
DATE ISSUED: 08/14/25
SCALE: 1" = 20'-0"

COPYRIGHT NOTICE:
STUDIO3877 EXPRESSLY RESERVES ITS COMMON LAW COPYRIGHT AND OTHER PROPERTY RIGHTS TO THESE PLANS. THESE PLANS ARE NOT TO BE REPRODUCED, CHANGED, OR COPIED IN ANY FORM OR MANNER WHATSOEVER, NOR ARE THEY TO BE ASSIGNED TO ANY THIRD PARTY WITHOUT OBTAINING THE EXPRESS WRITTEN PERMISSION AND CONSENT OF STUDIO3877.

ARCHITECT:
3877
DAVID TRACZ, AIA, NCARB
DAVID SMOKE BROWN, AIA, NCARB
3288 K STREET NW, SUITE 300
WASHINGTON, DC 20007
[T] 202.350.4244
[W] WWW.3877.DESIGN

MEP ENGINEER:
KK ENGINEERING, LLC
KHALID KHALIFA
8850 COLUMBIA 100 PARWAY
SUITE 316
COLUMBIA, MD 21045
[T] 443.383.1070
[W] WWW.KKDESIGN.COM

CONTRACTOR:
PALMAR CONSTRUCTION
769 GRACE STREET
HERNDON, VA 20170
[T] 703.589.4832
BLA-410514000181

STRUCTURAL ENGINEER:
GAYN & ASSOC. STRUCTURAL
ENGINEERS
CHARLES GAYN
PO BOX 6142
NORFOLK, VA 23103
[T] 703.498.1070
[W] WWW.GAYNENGINEERING.COM

OWNER:
NICHOLSON ST HOLDINGS LLC
MATT MEDVEENE
700 RANDOLPH PLACE NW
WASHINGTON, DC 20011
[T] 703.589.4832

CIVIL ENGINEER:
HUSKA & HORGAN ENGINEERING, INC.
CHRIS HUSKA
1050 30TH STREET NW
WASHINGTON, DC 20007
[T] 703.425.3862
[W] WWW.HUSKACONSULTING.COM



ISSUE FOR BZA

DRAWING DATA
PROJECT: NICHOLSON RESIDENCES
ADDRESS: 2322 NICHOLSON STREET SE
WASHINGTON, DC 20020

SHEET SUBMISSION INDEX
ISSUE FOR PERMIT - 14 FEB 2025
• ISSUE FOR BZA - 14 AUG 2025

REV NO. REVISION DATE

SCALE & SIGNATURE

I AM RESPONSIBLE FOR DETERMINING THAT THE ARCHITECTURAL DESIGN INCLUDED IN THIS APPLICATION ARE IN COMPLIANCE WITH ALL LAWS AND REGULATIONS OF THE DISTRICT OF COLUMBIA. I HAVE PERSONALLY PREPARED, OR DIRECTLY SUPERVISED THE DEVELOPMENT OF THE ARCHITECTURAL DESIGNS INCLUDED IN THIS APPLICATION.

SHEET TITLE: SCHEMATIC RENDERINGS
PROJECT NO: 2024.94
DATE ISSUED: 08/14/25
SCALE: