

LIST OF DRAWINGS	
------------------	--

A-000	COVER SHEET
A-001	STRUCTURAL & ELECTRICAL PLANS
A-002	DETAILS

PROJECT NARRATIVE

SCOPE OF WORK IS A NEW FRONT PORCH.

PIVS DATA & APPLICABLE CODES

ADDRESS: 5332 41ST STREET NW, WASHINGTON, DC. 20015	2015 IRC Codes
SSL 1742 0048	Title 12 DCMR, DC Construction Codes Supplement (2017)
CLUSTER 11	DCMR 12 DC Construction Code Supplement (2017)
WARD 3	2017 District of Columbia Building Code
ANC 3E	2017 District of Columbia Plumbing Code
SLC 3E04	2017 District of Columbia Property Maintenance Code
ZONE R-2	2017 District of Columbia Green Construction Code
	2017 District of Columbia Energy Conservation Code
	2014 National Electric Code

ZONING ANALYSIS - R-2


CATEGORY	REQUIRED	EXISTING	PROPOSED
MAXIMUM LOT OCCUPANCY:	40%	972 SF /55.3%	993 SF /56.5%
MINIMUM LOT AREA:	4000 SF	1,757 SF	NO CHANGE
MINIMUM LOT WIDTH:	40'-0"	19'-0"	NO CHANGE
MINIMUM PERVIOUS SURFACE:	30%	97.9%	99.1%
FRONT YARD SETBACK:	RANGE OF EXISTING STRUCTURES		8'-0"/COMPLIES
SIDE SETBACK:	8'-0"	0'-0"	NO CHANGE
HEIGHT:	40'-0"	28'-0"	NO CHANGE

*PORTION OF PORCH LOCATED BEYOND PROPERTY LINE IN PUBLIC SPACE. NUMBERS ABOVE REFLECT THE EXTENT OF PORCH LOCATED ON PRIVATE PROPERTY


SYMBOL LEGEND	
---------------	--

EXISTING DEMISING WALLS. THICKNESS, RATING & TYPE VARY. FIELD VERIFY AS NEEDED		BUILDING SECTION	
NEW PARTITION			
CEILING HEIGHT		ELEVATION	

SITE LOCATION

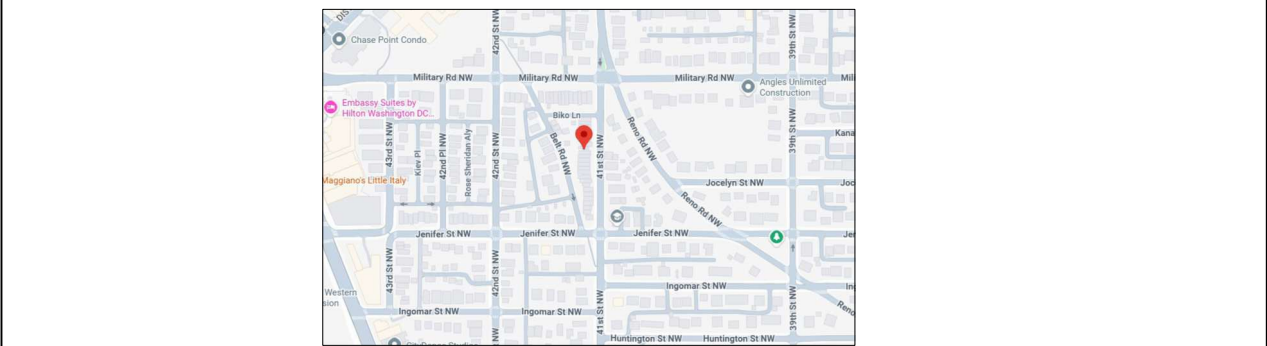

ELECTRICAL LEGEND & SCHEDULE

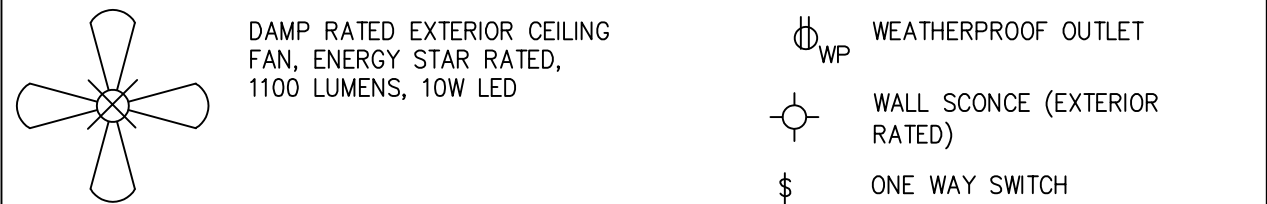

1. LUMINARIES SHALL BE SUPPORTED IN ACCORDANCE WITH NEC 410.30 & 410.36 (B)

GENERAL NOTES

1. THE GENERAL CONTRACTOR SHALL VISIT THE SITE, VERIFY EXISTING CONDITIONS AND DIMENSIONS NEEDED FOR THE PROJECT, PRIOR TO COMMENCING OF CONSTRUCTION AND REPORT ANY DISCREPANCIES OR UNCOVERED CONDITIONS TO THE ARCHITECT. NOTE THAT NO CLAIM FOR ADDITIONAL COSTS SHALL BE CONSIDERED DUE TO THE FAILURE OF EXAMINING EXISTING CONDITIONS WHICH MAY AFFECT NEW WORK.
2. EACH CONTRACTOR, SUBCONTRACTOR AND TRADE SHALL BE FAMILIAR WITH THE ENTIRE SET OF DRAWINGS AND SPECIFICATIONS INCLUDING MECHANICAL, ELECTRICAL, PLUMBING AND ANY OTHER SUBSEQUENT DRAWINGS AND ADDENDA.
3. ALL WORK SHALL BE PERFORMED IN ACCORDANCE WITH THE LATEST ADOPTED FEDERAL, STATE AND LOCAL BUILDING CODES AND REQUIREMENTS OF ALL REGULATORY AUTHORITIES HAVING JURISDICTION.
4. INSTALL AND APPLY ITEMS, MATERIALS, EQUIPMENT, FINISHES, ETC., INCLUDING THE PREPARATION OF SURFACES, IN STRICT ACCORDANCE WITH THE MANUFACTURERS PRINTED RECOMMENDATIONS AND INSTALLATION INSTRUCTIONS.
5. THE GENERAL CONTRACTOR SHALL COORDINATE REQUIREMENTS FOR ALL RELATED TRADES AND SUBCONTRACTORS, INCLUDING OWNERS' REQUIREMENTS.
6. ALL WORK SHALL BE PERFORMED WITH THE BEST ACCEPTED PRACTICES OF THE RESPECTIVE TRADES AND ASSOCIATIONS.
7. ALL MATERIAL SHALL BE INSTALLED IN STRICT ACCORDANCE WITH MANUFACTURER'S RECOMMENDATIONS, INSTRUCTIONS AND SPECIFICATIONS, INCLUDING CONNECTIONS TO ADJACENT MATERIALS.
8. EXISTING AFFECTED WORK SHALL BE PREPARED TO MATCH EXISTING & TO MEET NEW CONDITIONS. THE CONTRACTOR SHALL PROTECT ALL EXISTING AREAS FROM DAMAGE.
9. UNCOVERED MATERIALS EXPOSED BY THE OWNER MAY ELECT TO KEEP, SHALL BECOME THE PROPERTY OF THE GENERAL CONTRACTOR AND SHALL BE REMOVED FROM THE SITE AND LEGALLY DISPOSED OF.
10. REMOVE ALL RUBBISH AND CONSTRUCTION DEBRIS ON A DAILY BASIS, AND LEAVE THE CONSTRUCTION AREA BROOM CLEAN.
11. A COMPLETE SET OF CONSTRUCTION DRAWINGS SHALL BE AT THE PROJECT SITE AT ALL TIMES.
12. THE GENERAL CONTRACTOR SHALL SUBMIT WRITTEN GUARANTEE FOR HIS MATERIALS AND WORKMANSHIP FOR (1) ONE YEAR FROM THE DATE OF FINAL ACCEPTANCE BY THE OWNER. BEFORE COMMENCING WORK, THE CONTRACTOR SHALL BECOME FAMILIAR WITH THE DRAWINGS, SCOPE OF WORK AND VERIFY EXISTING CONDITIONS AND DIMENSIONS AT THE SITE AND NOTIFY THE ARCHITECT OF ANY DISCREPANCIES.
13. ALL WORK DESCRIBED OR INDICATED IN THESE DOCUMENTS AND ALL WORK DEPENDANT UPON OR NECESSARY TO COMPLETE THIS WORK SHALL BE EXECUTED IN A WORKMAN LIKE MANNER CONSISTENT WITH THE BEST STANDARDS OF THE TRADE INVOLVED AND BE OF ITEMS AND MATERIALS SUITED FOR THE PURPOSE INTENDED.
14. TRAINING, CRAFTSMANSHIP, SKILL, AND EXPERIENCE OF SUPERVISORS AND SUBCONTRACTORS SHALL BE SKILLED, EXPERIENCED AND LICENSED IF REQUIRED IN THE WORK THEY WILL BE PERFORMING.
15. PROJECT CONSTRUCTION ITEMS TO BE NEW, UNLESS NOTED OTHERWISE. NO SUBSTITUTION WILL BE ALLOWED UNLESS COMPLETE DESCRIPTIONS OF ITEMS INCLUDING DRAWINGS, TEST DATA, SAMPLES, COST AND SCHEDULE CHANGES ARE SUBMITTED BY THE CONTRACTOR AND APPROVED BY THE ARCHITECT. ANY SUBSTITUTION OF MATERIALS OR ITEMS NOTED ON THE DRAWINGS THAT ARE NOT AVAILABLE OR WOULD CAUSE A TIME DELAY SHALL BE IDENTIFIED BY THE GENERAL CONTRACTOR AND THE ARCHITECT NOTIFIED.
16. DIMENSION LINES ARE TO THE FACE OF FINISH ON EXISTING AND NEW WORK, UNLESS NOTED AS FACE OF STUD OR MASONRY OR CENTERLINE OR OTHERWISE. DIMENSIONS SHALL HAVE PRECEDENCE OVER SCALE AND LARGER SCALE DRAWINGS SHALL HAVE PRECEDENCE OVER SMALLER SCALE DRAWINGS.
17. THE CONTRACTOR SHALL NOTIFY THE ARCHITECT OF ALL REVISIONS TO THE DRAWINGS AND CHANGES WITH SCOPE OF WORK OR SCHEDULE REQUIRED BY GOVERNING AGENCIES, FIELD CONDITIONS, REGARDLESS OF EXTENT. ALL REVISIONS TO BE IN WRITING AS CHANGE ORDERS AND APPROVED PRIOR TO CONSTRUCTION.
18. G.C. SHALL FURNISH AND INSTALL FIREPROOF BLOCKING IN CEILINGS OR PARTITIONS.
19. ALL EXISTING CONSTRUCTION TO REMAIN SHALL BE PATCHED AND REPAIRED AS REQUIRED TO RECEIVE NEW FINISH PER THE FINISH SCHEDULE OR OTHERWISE INDICATED ON THE PLANS.
20. CONTRACTOR SHALL PROVIDE MATERIALS AND LABOR REQUIRED TO MAKE FINAL CONNECTIONS TO ALL UTILITIES AND SYSTEMS, INCLUDING ITEMS SUPPLIED BY OWNER, SO THAT ALL UTILITIES AND SYSTEMS ARE FULLY FUNCTIONAL, UNLESS SPECIFIED OTHERWISE.




5/DEMO ELEVATION

SCALE: 1/4" = 1'-0"




4/FRONT ELEVATION - NEW

SCALE: 1/4" = 1'-0"

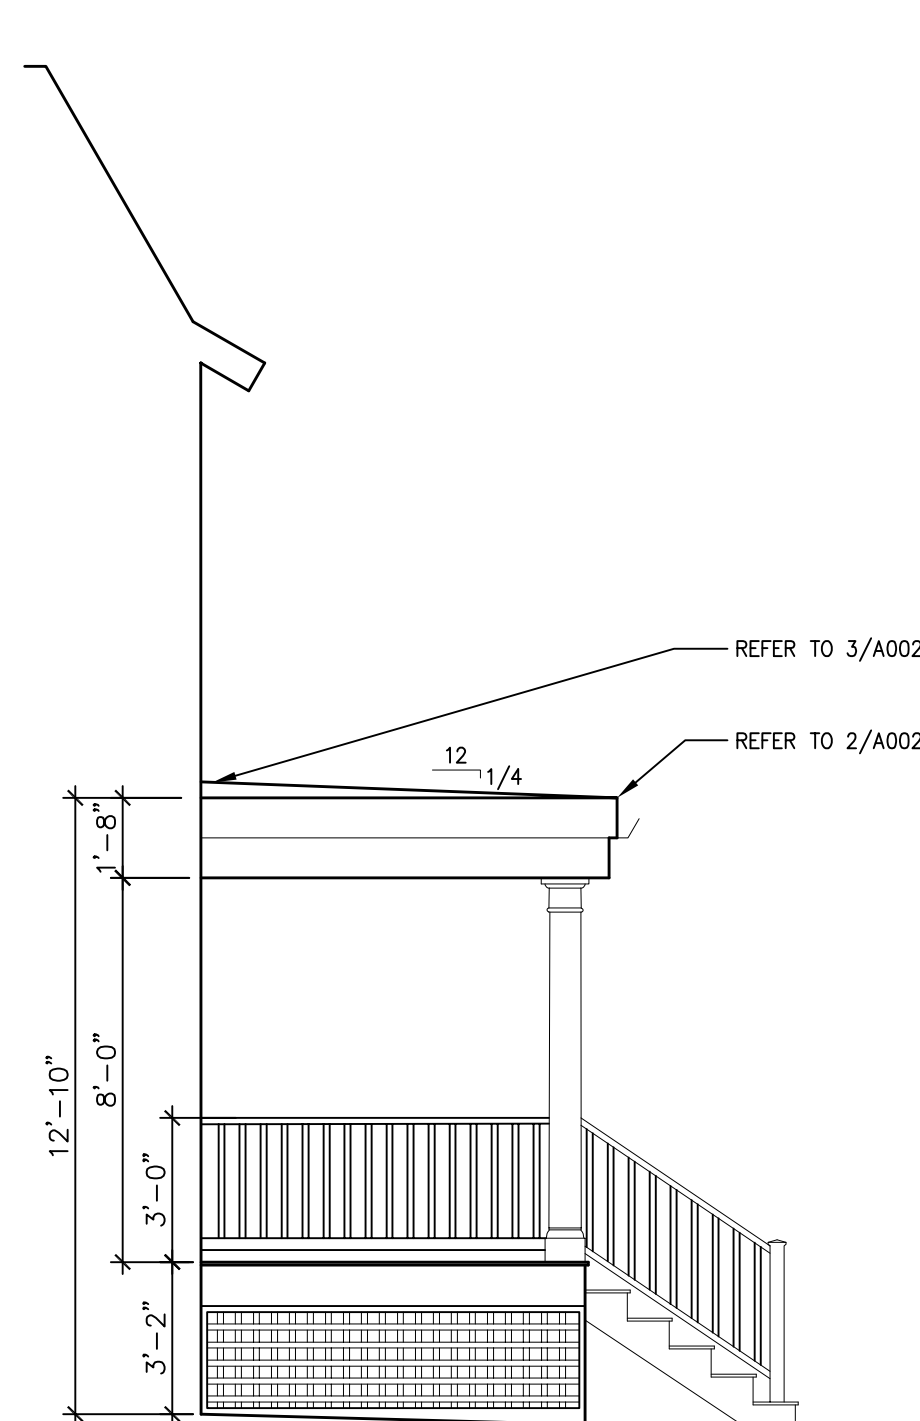


3/SIDE ELEVATION

SCALE: 1/4" = 1'-0"

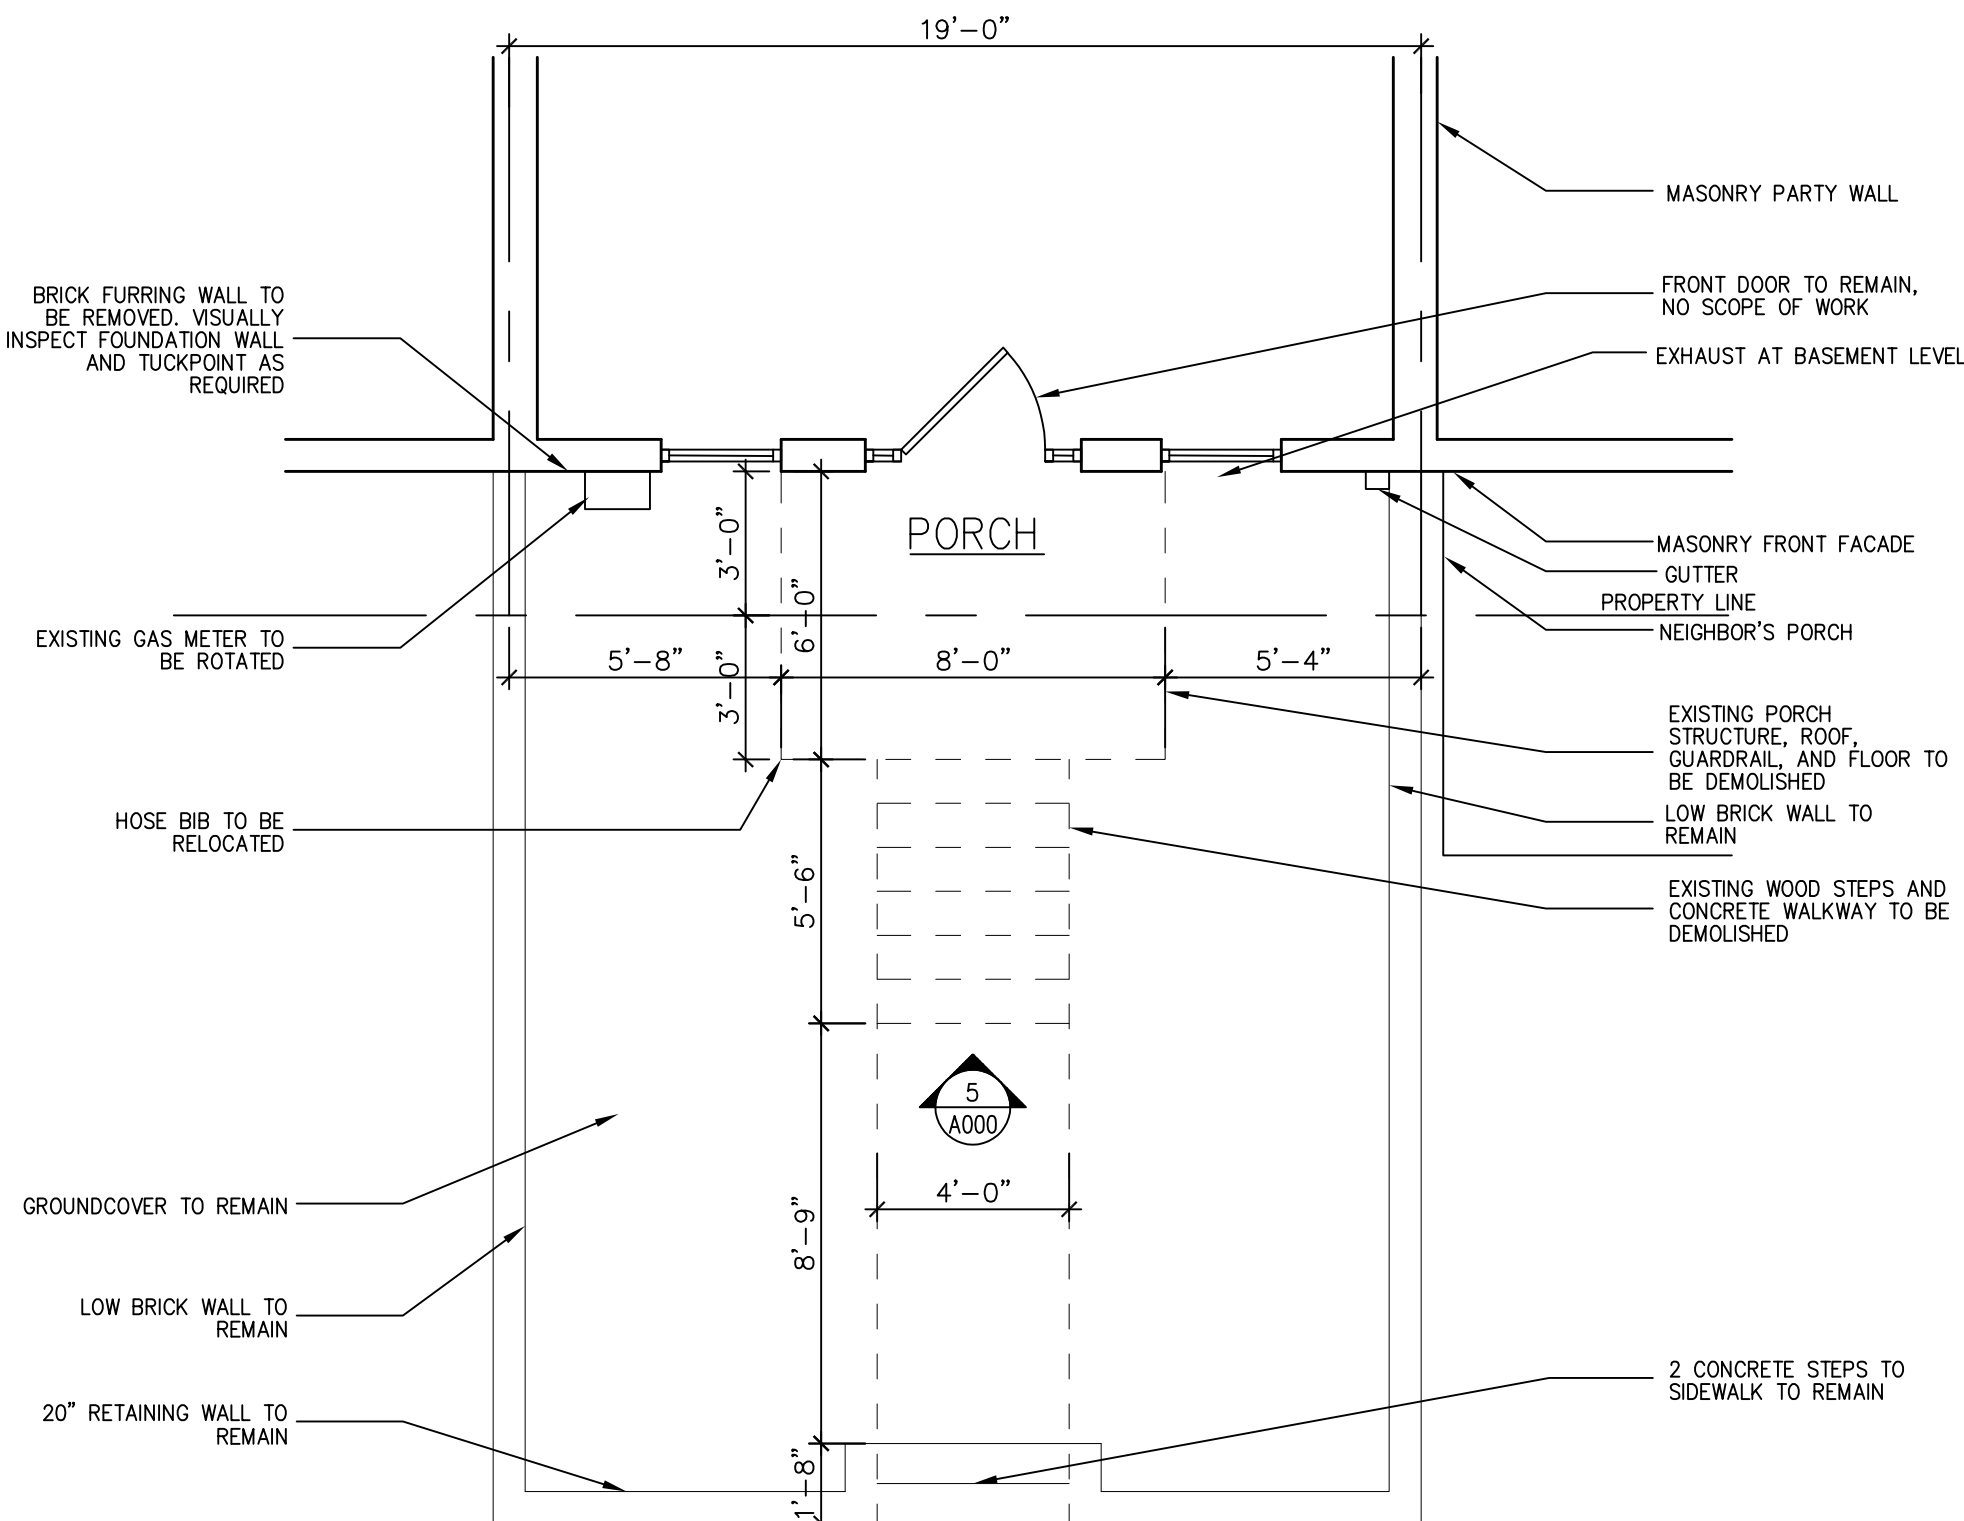

2/DEMO PLAN

SCALE: 1/4" = 1'-0"

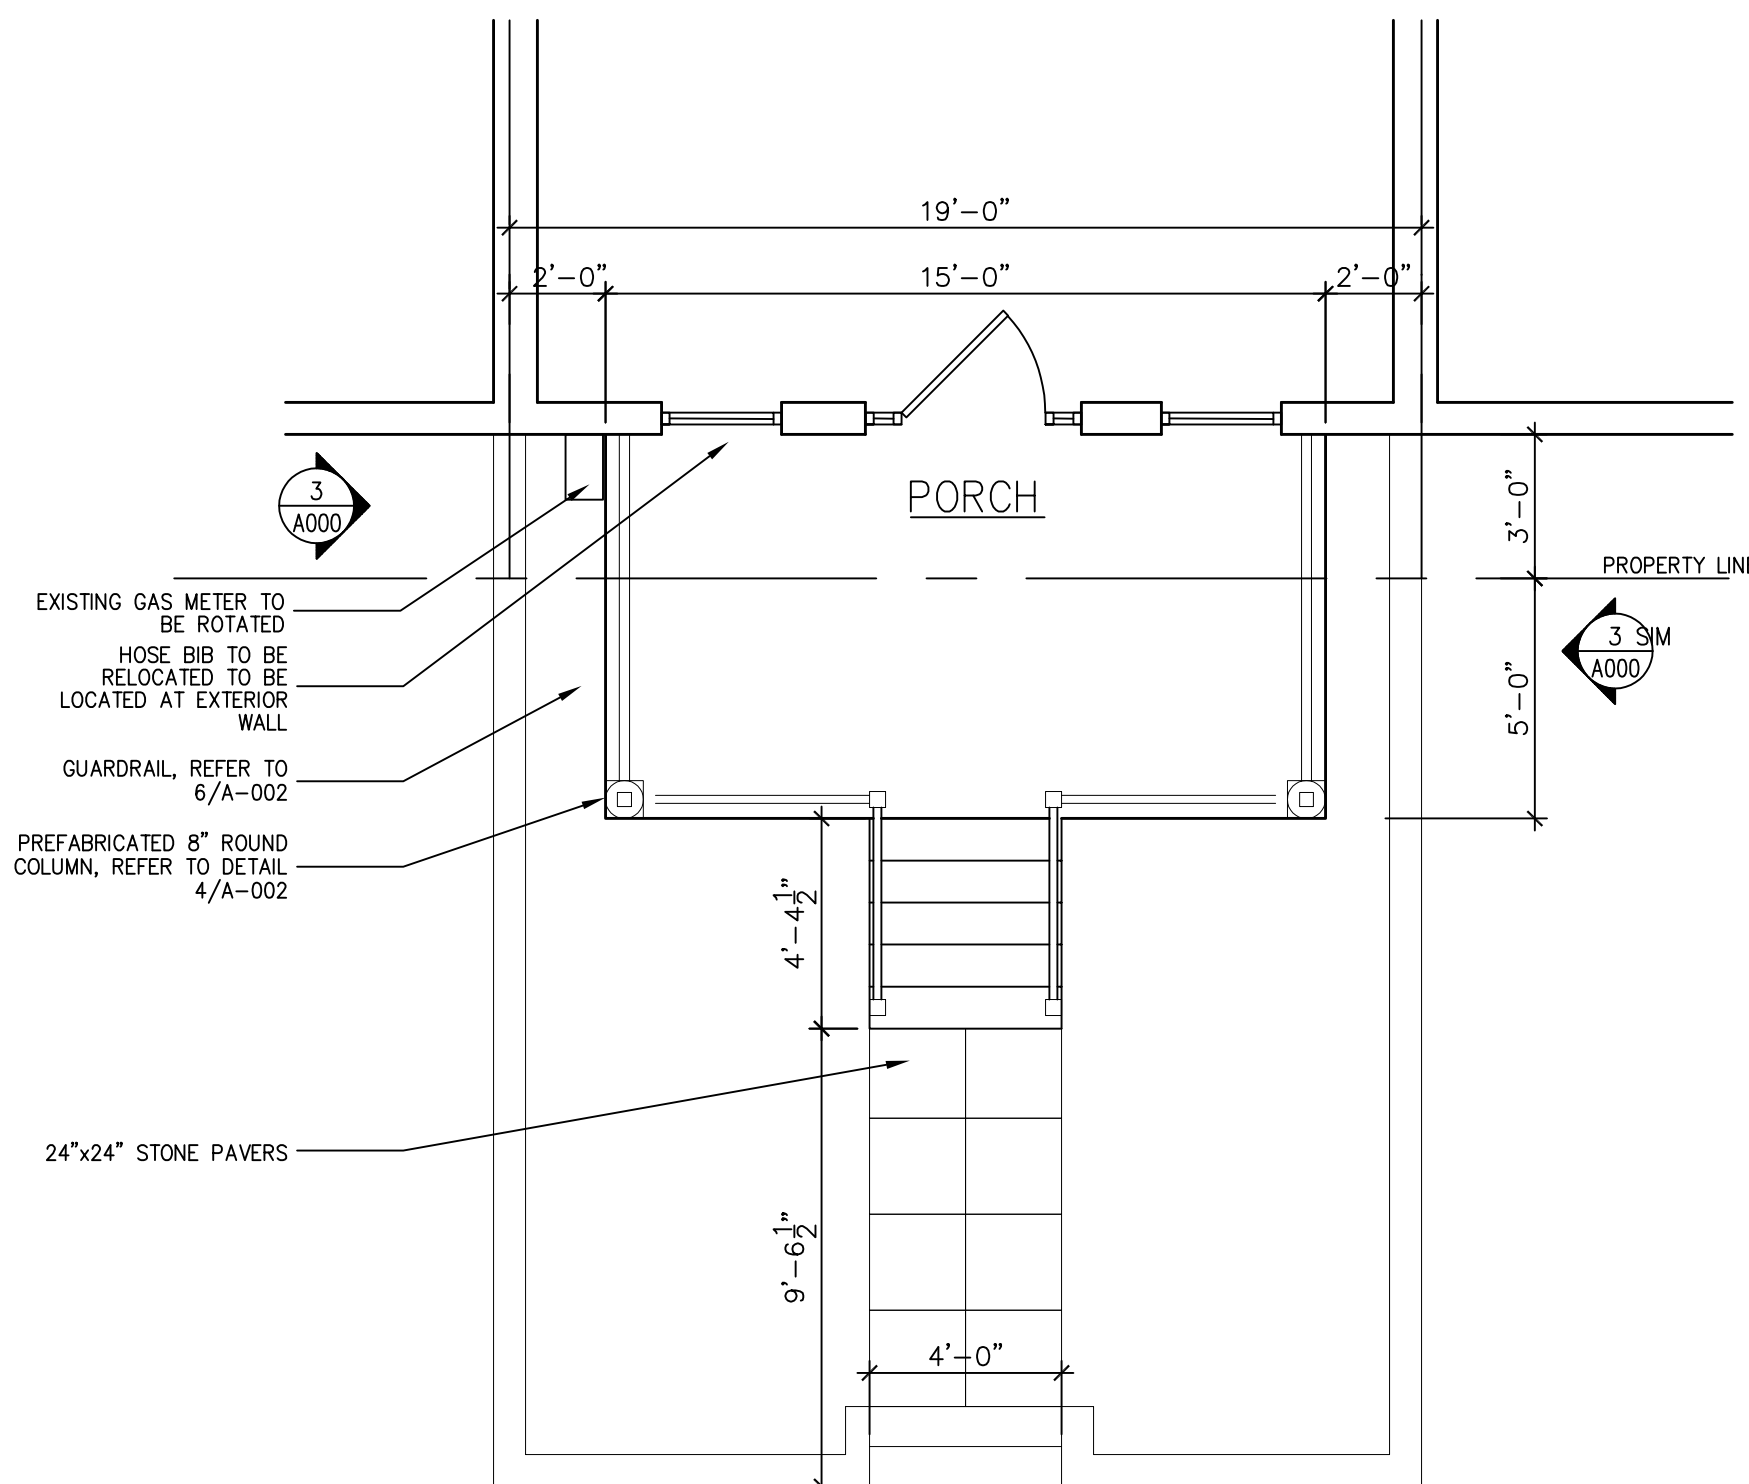


1/NEW PLAN

SCALE: 1/4" = 1'-0"



REVISIONS	
DATE	DESCRIPTION
ISSUED:	06/12/2026

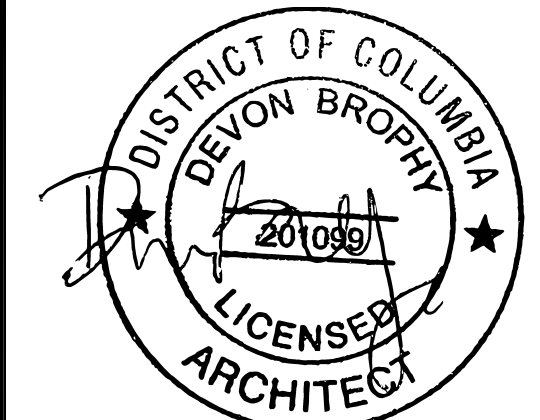

ARCHITECT STAMP

34TH Street Architecture

34thstreetarchitecture.com
Devon@34thstreetarchitecture.com
908-566-2060

5332 41st Street NW
RESIDENCE

**SPECIAL
EXCEPTION
APPLICATION**
5332 41ST STREET NW
WASHINGTON, DC
20015

SHEET TITLE


COVER SHEET

SHEET NUMBER


A-000

A-000


SHT 1 OF 3

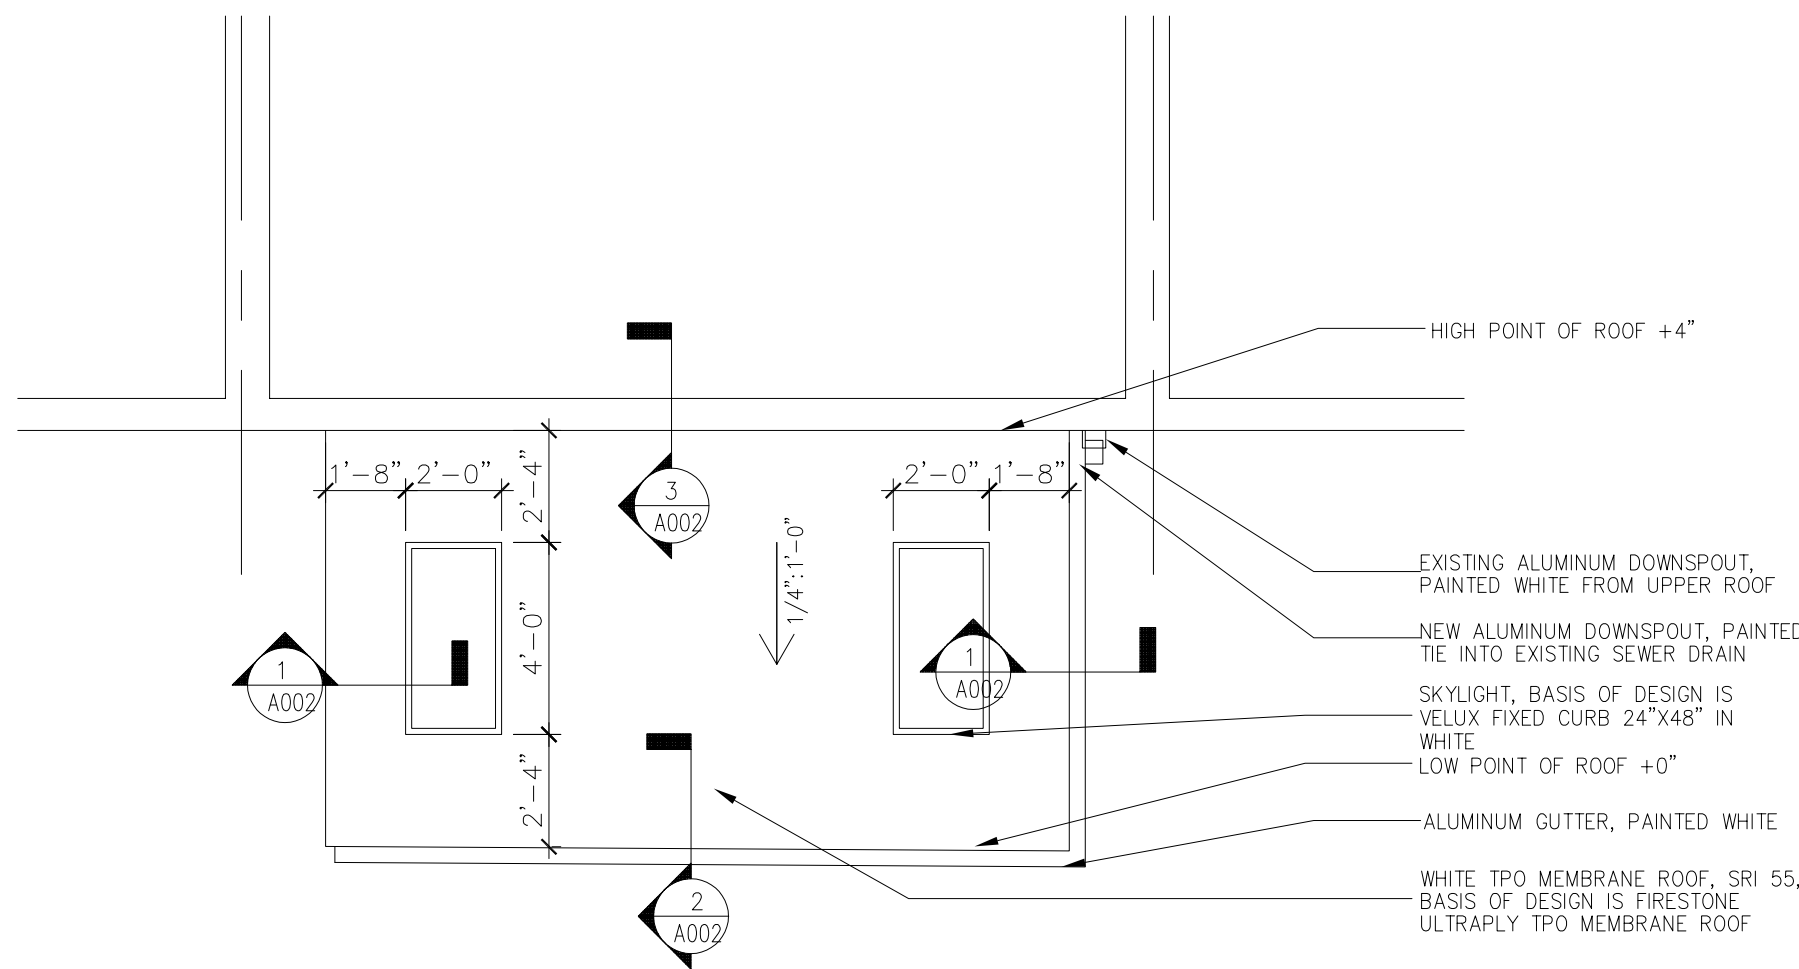


5/ROOF PLAN
SCALE: 1/4" = 1'-0"

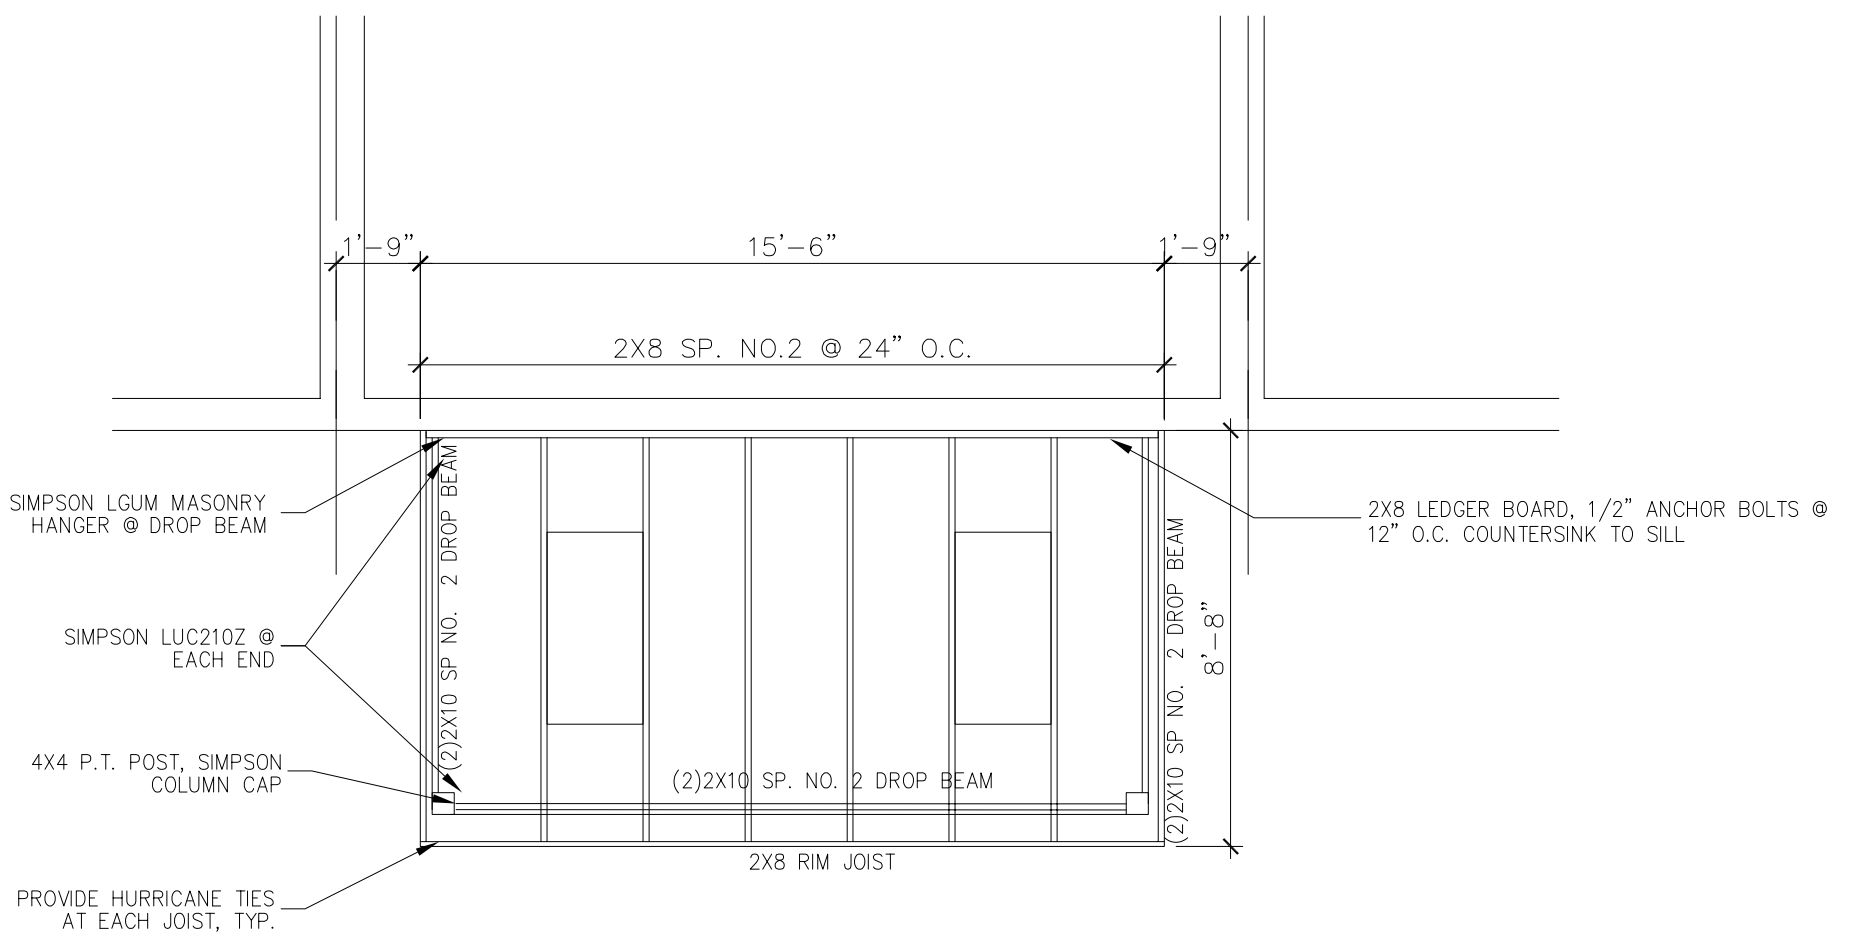


4/ROOF FRAMING PLAN
SCALE: 1/4" = 1'-0"

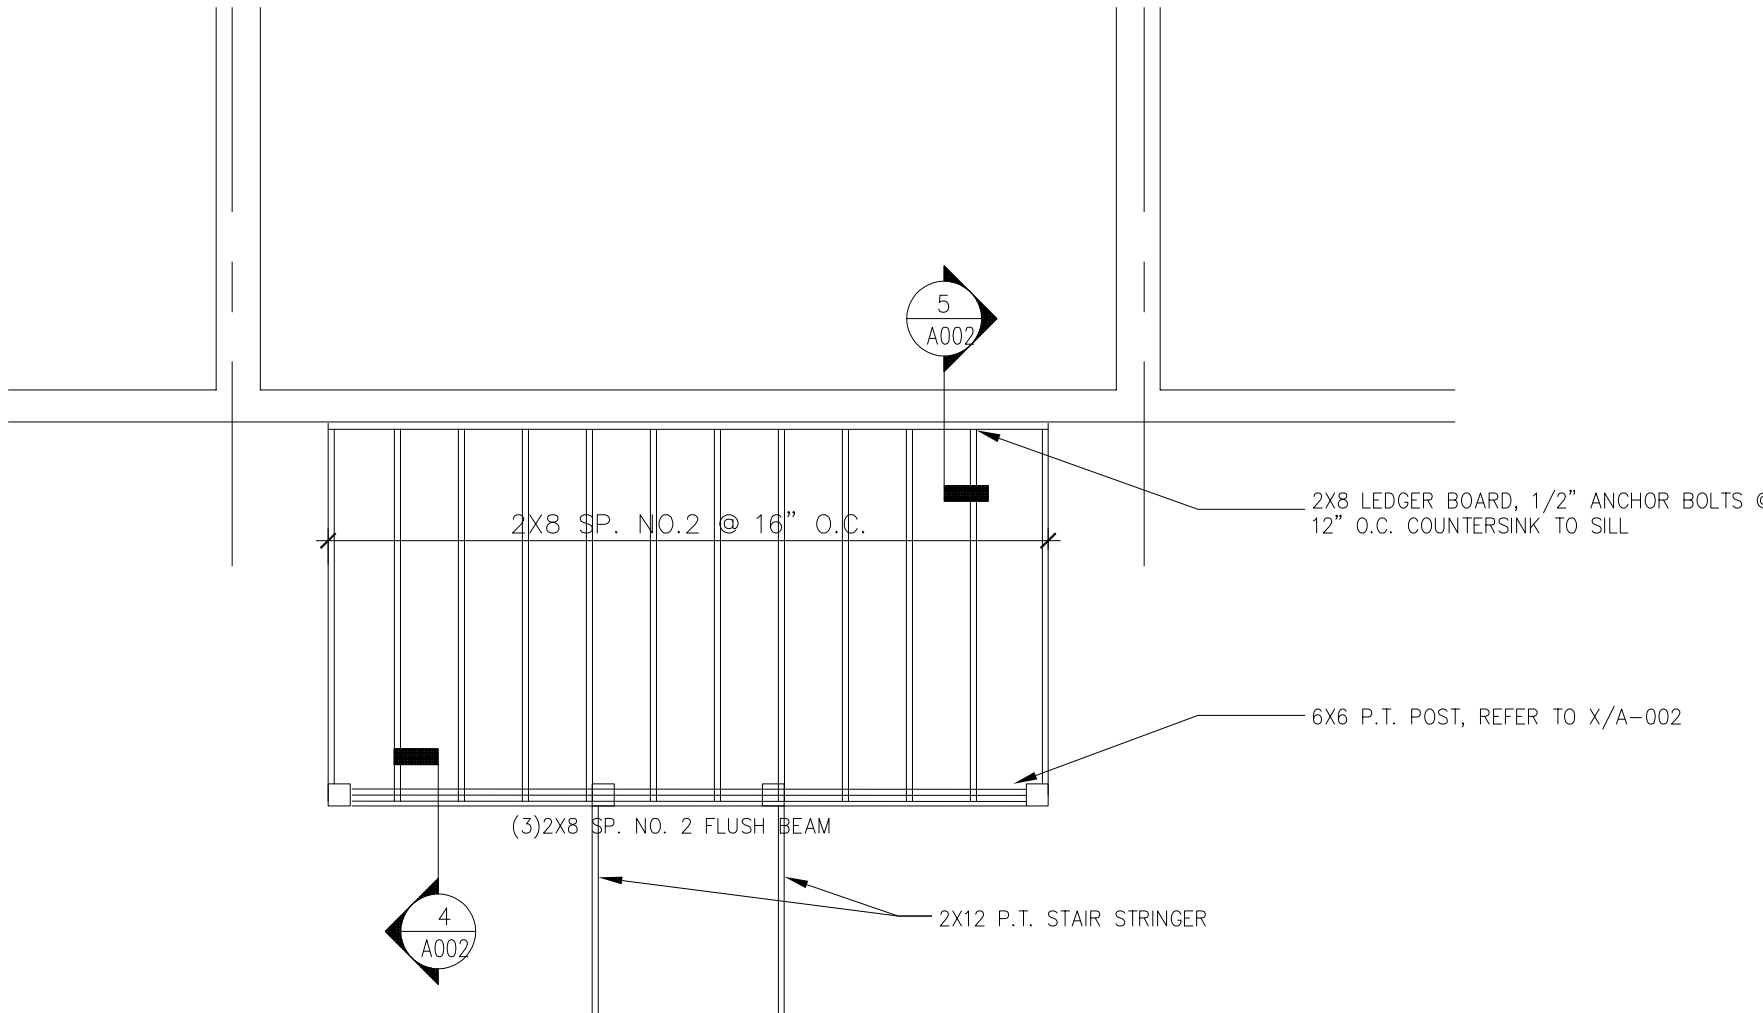

3/FLOOR FRAMING PLAN
SCALE: 1/4" = 1'-0"

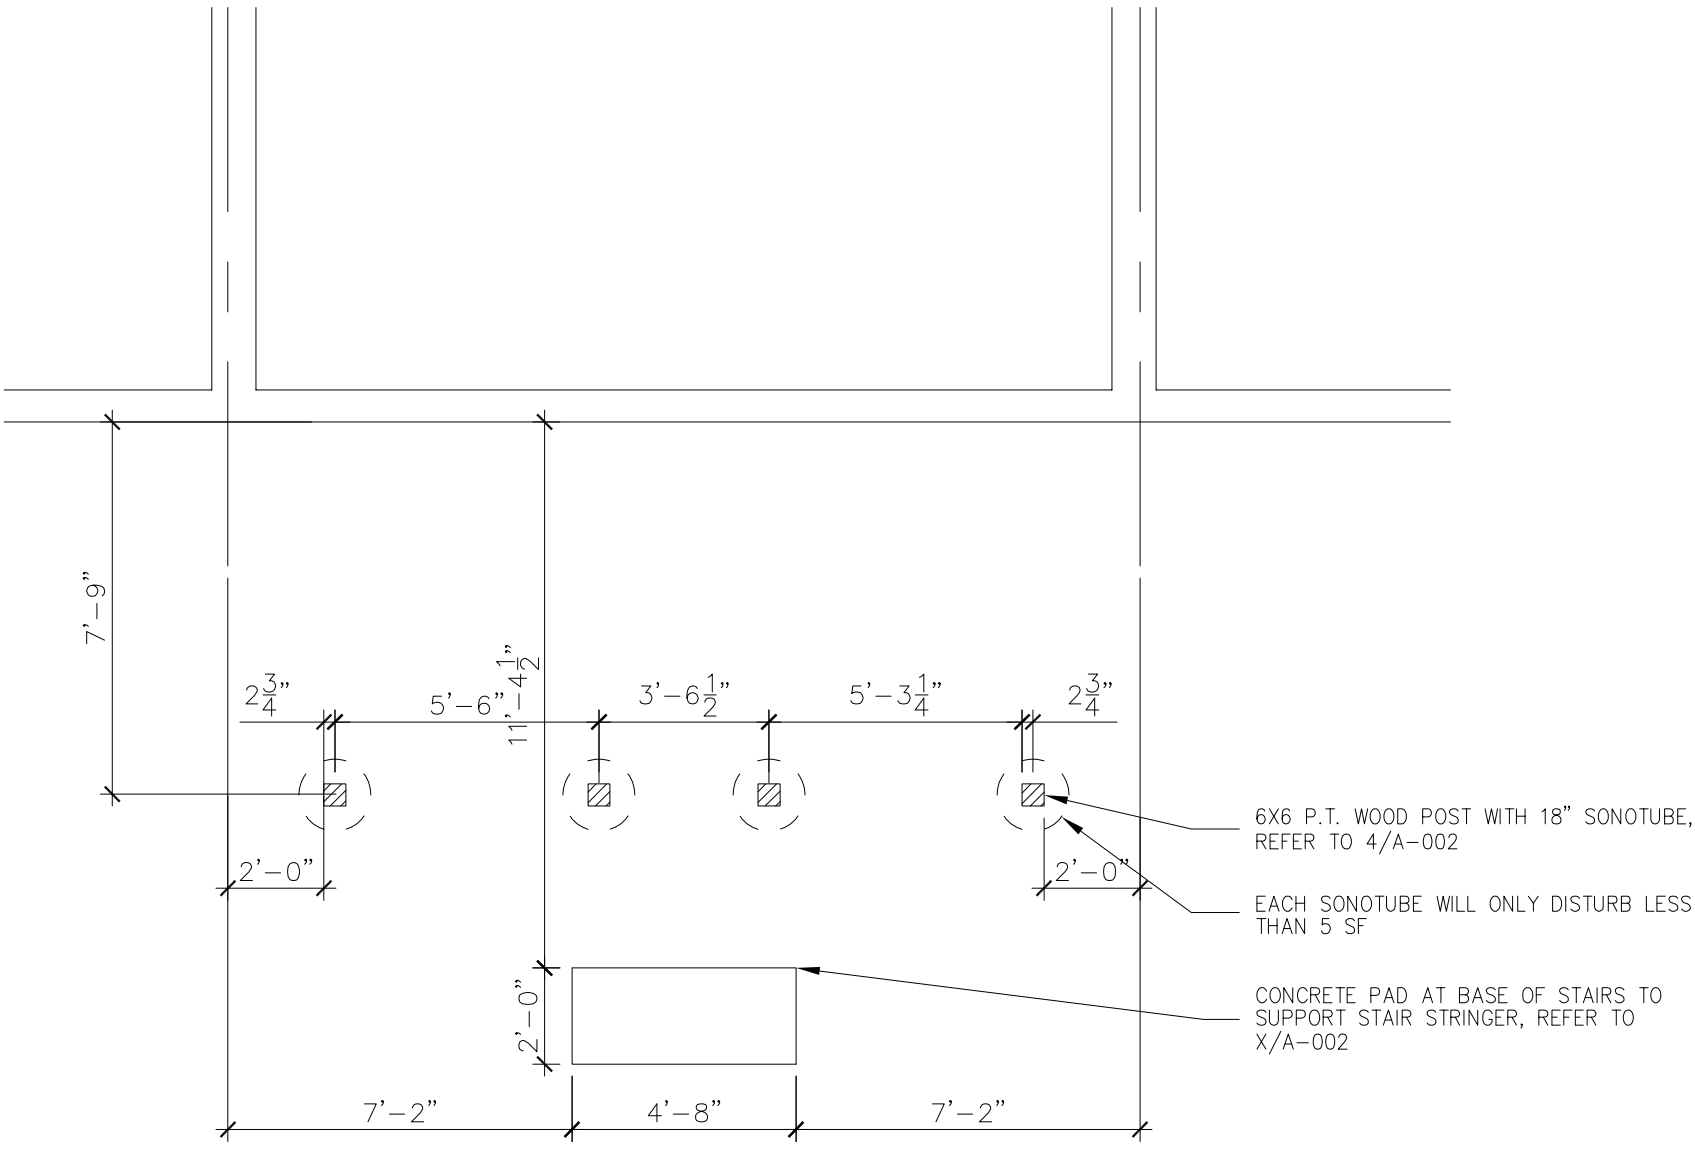


2/FOUNDATION PLAN
SCALE: 1/4" = 1'-0"

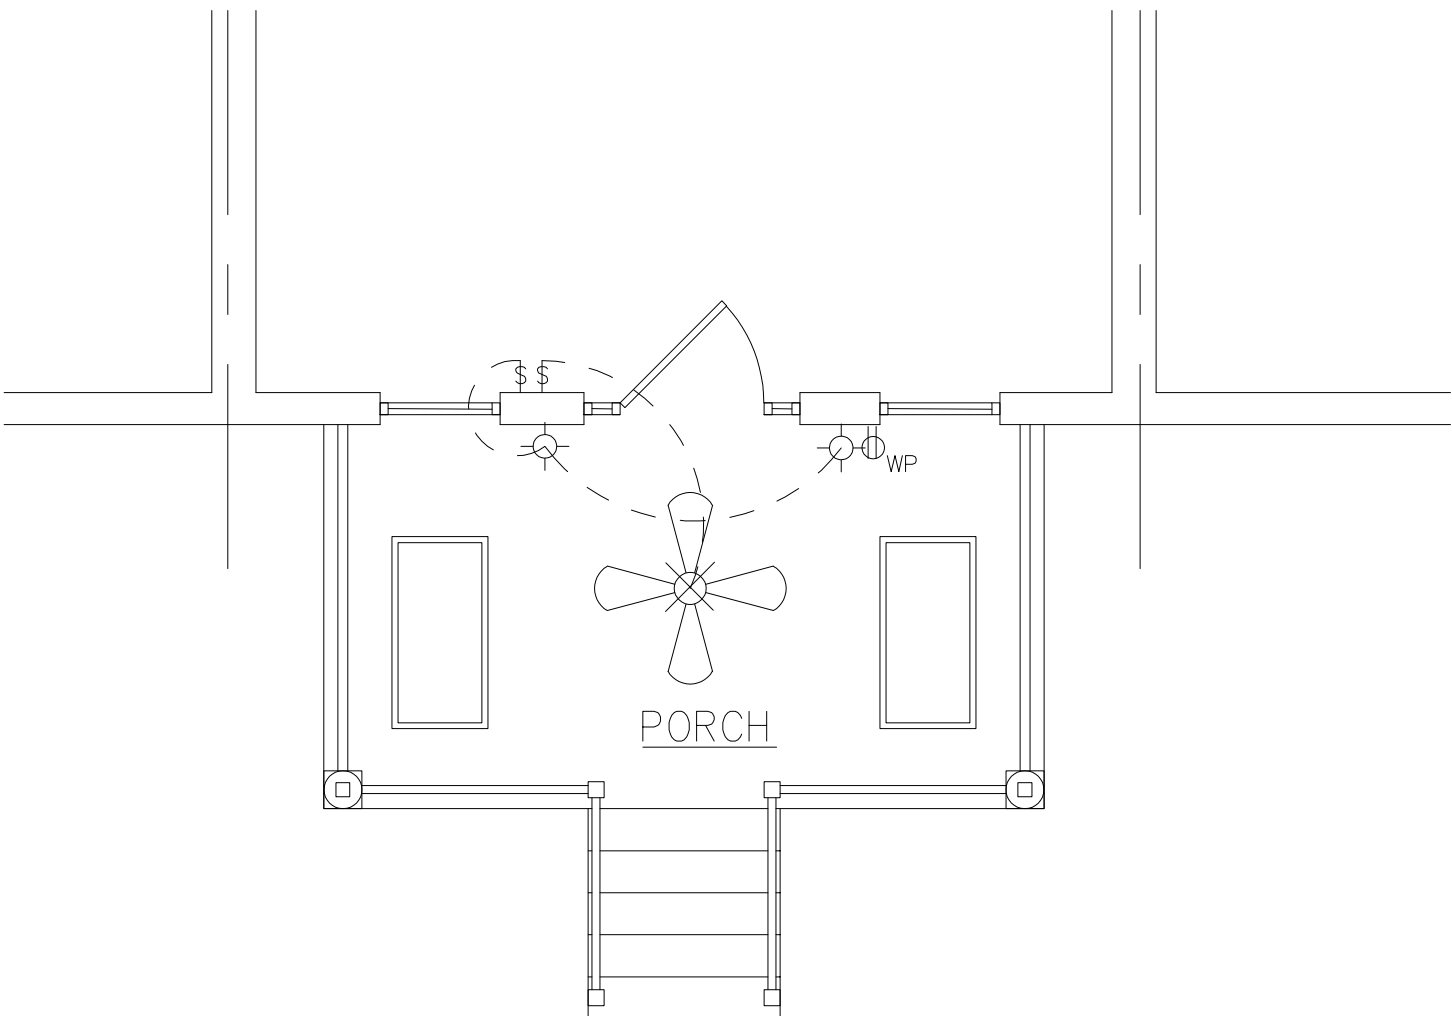

1/ELECTRICAL PLAN
SCALE: 1/4" = 1'-0"

REVISIONS	
DATE	DESCRIPTION
ISSUED: 06/12/2026	

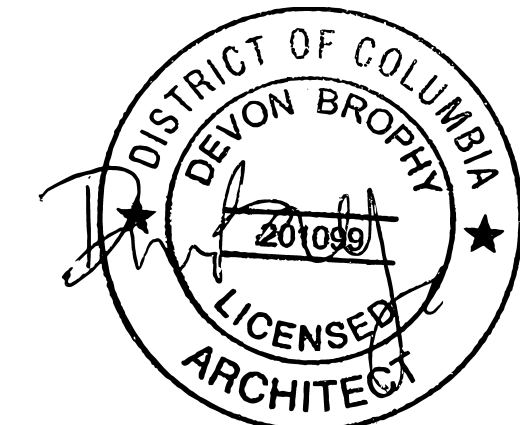

ARCHITECT STAMP

34th Street Architecture

34thstreetarchitecture.com
Devon@34thstreetarchitecture.com
908-566-2060

5332 41st Street NW
RESIDENCE


SPECIAL
EXCEPTION
APPLICATION

5332 41ST STREET NW
WASHINGTON, DC
20015

SHEET TITLE


STRUCTURAL &
ELECTRICAL PLANS

SHEET NUMBER
A-001

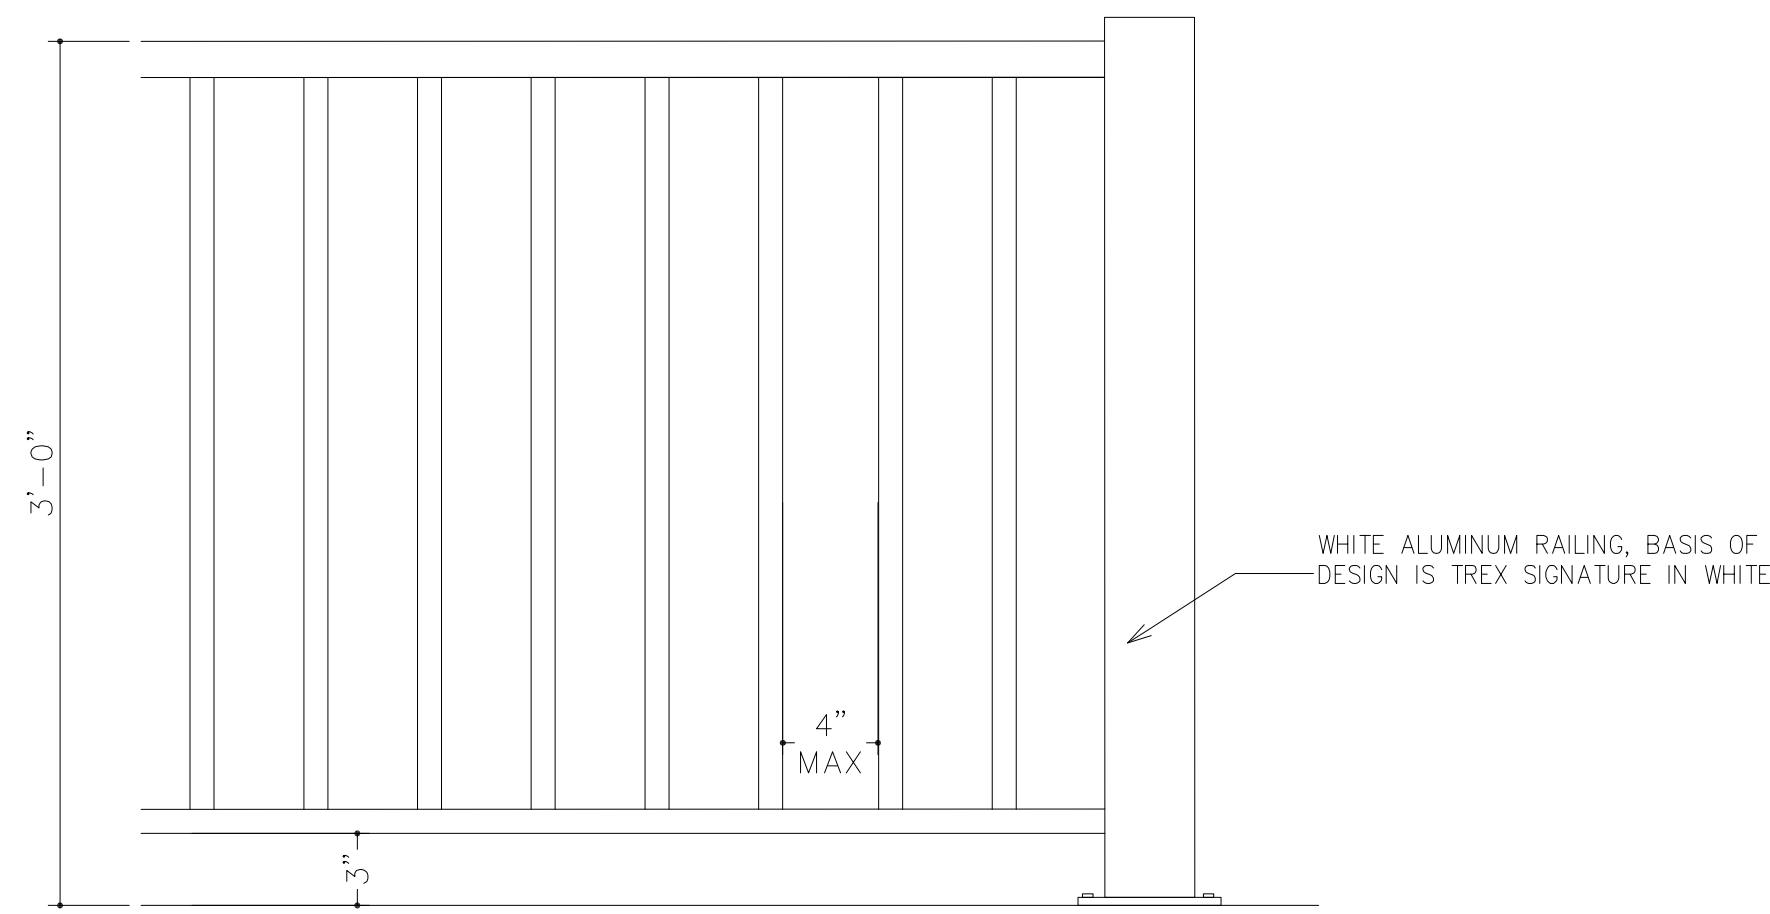


6/GUARDRAIL DETAIL

SCALE: 1 1/2" = 1'-0"

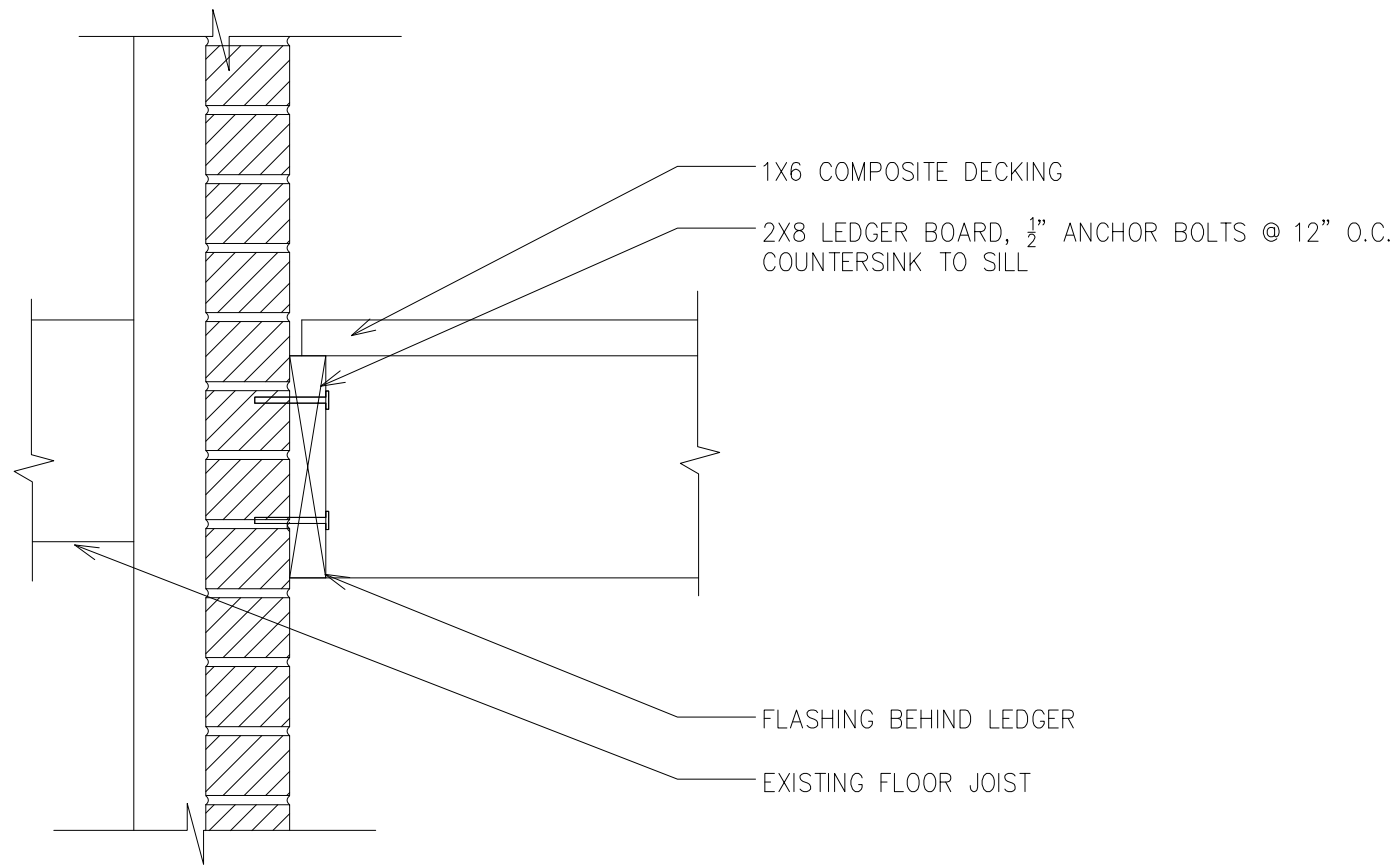


5/FLOOR LEDGER DETAIL

SCALE: 1 1/2" = 1'-0"

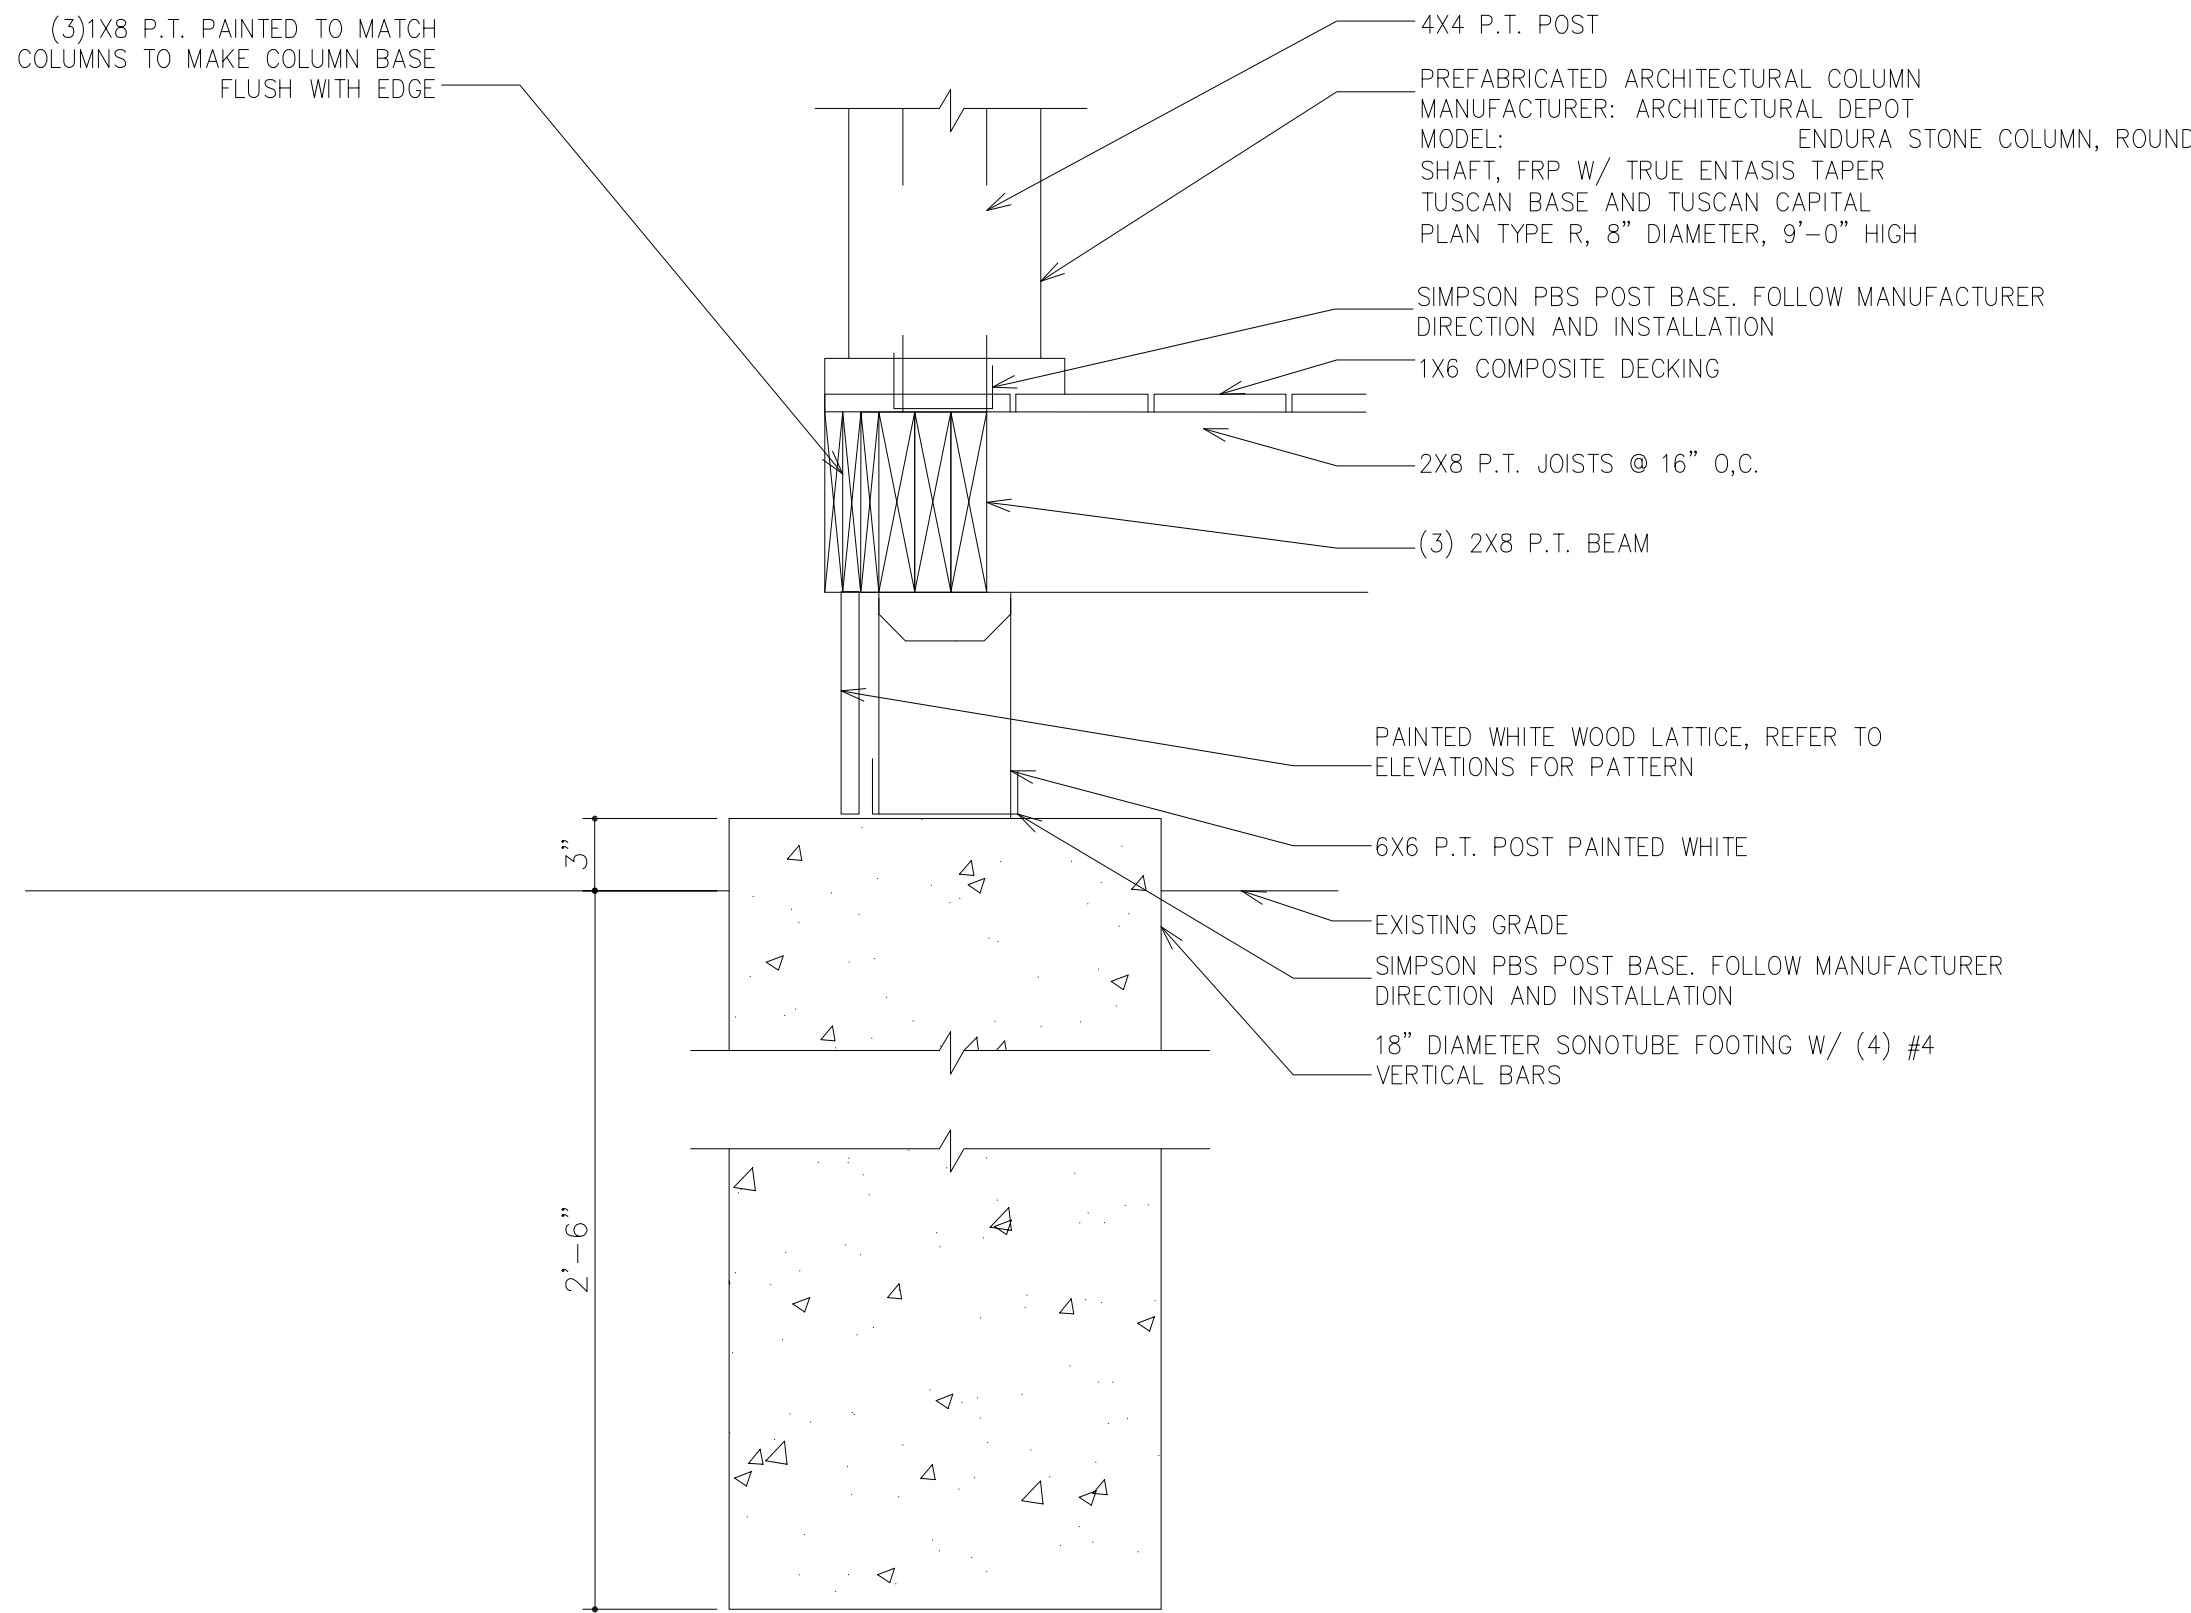


4/FOOTING DETAIL

SCALE: 1 1/2" = 1'-0"

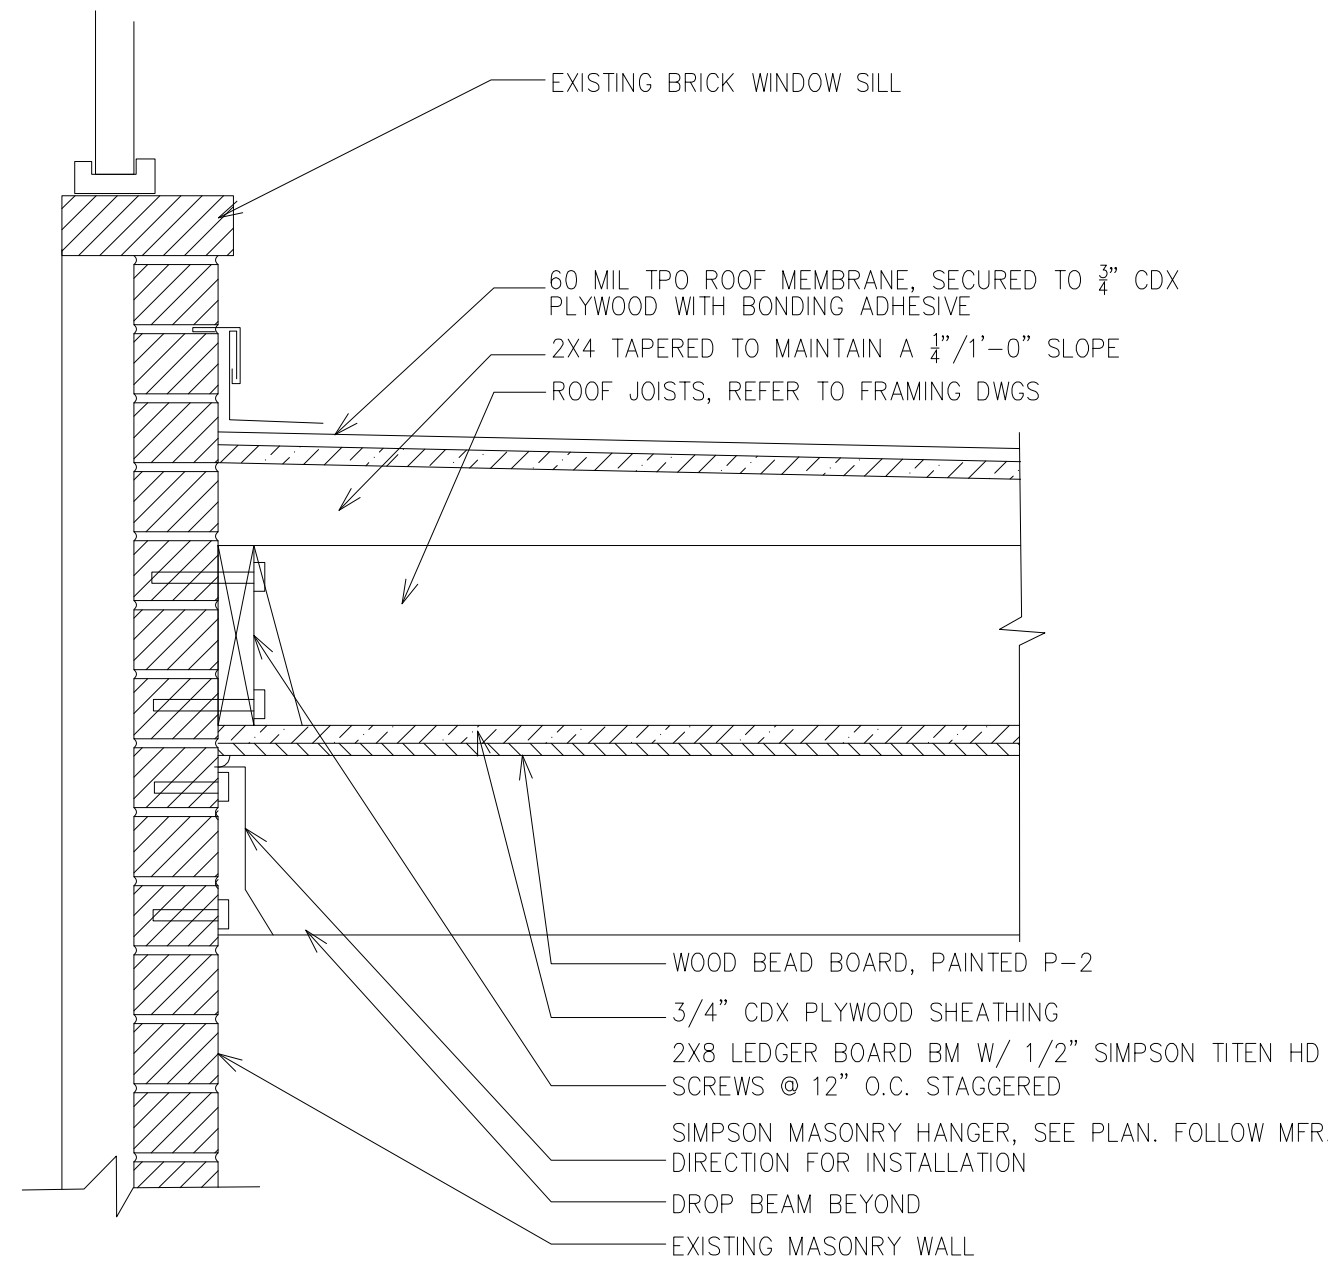


3/ROOF LEDGER DETAIL

SCALE: 1 1/2" = 1'-0"

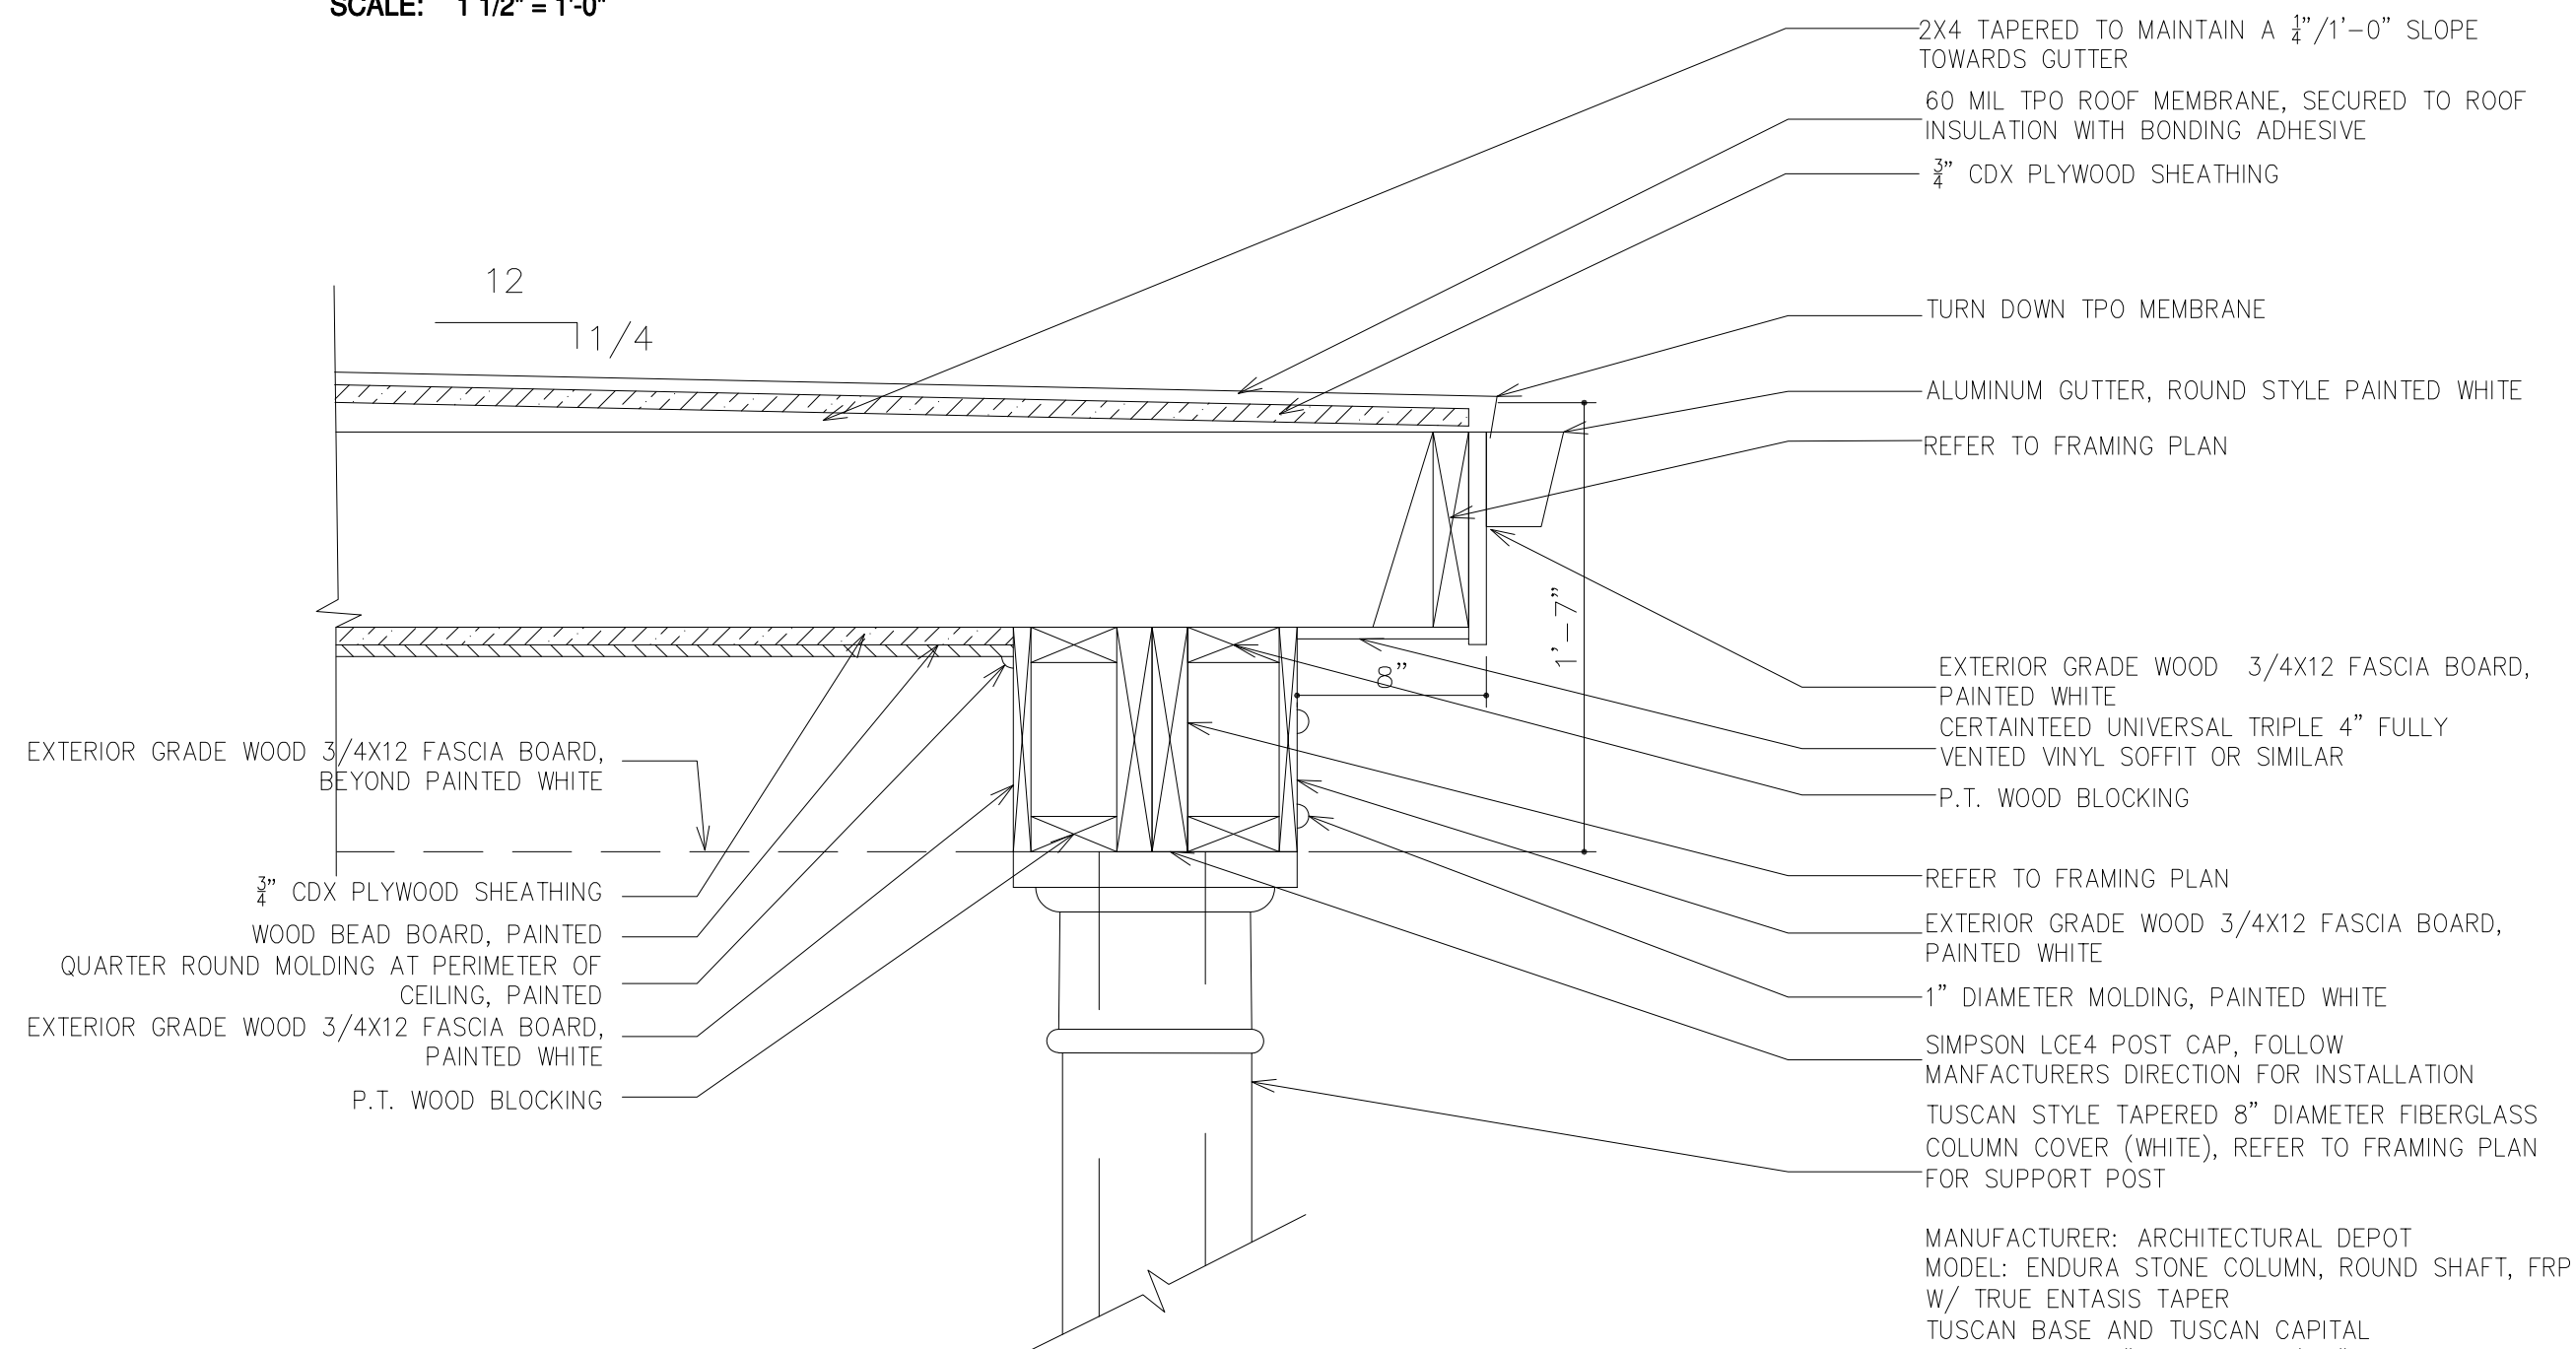

2/FRONT ROOF DETAIL

SCALE: 1 1/2" = 1'-0"

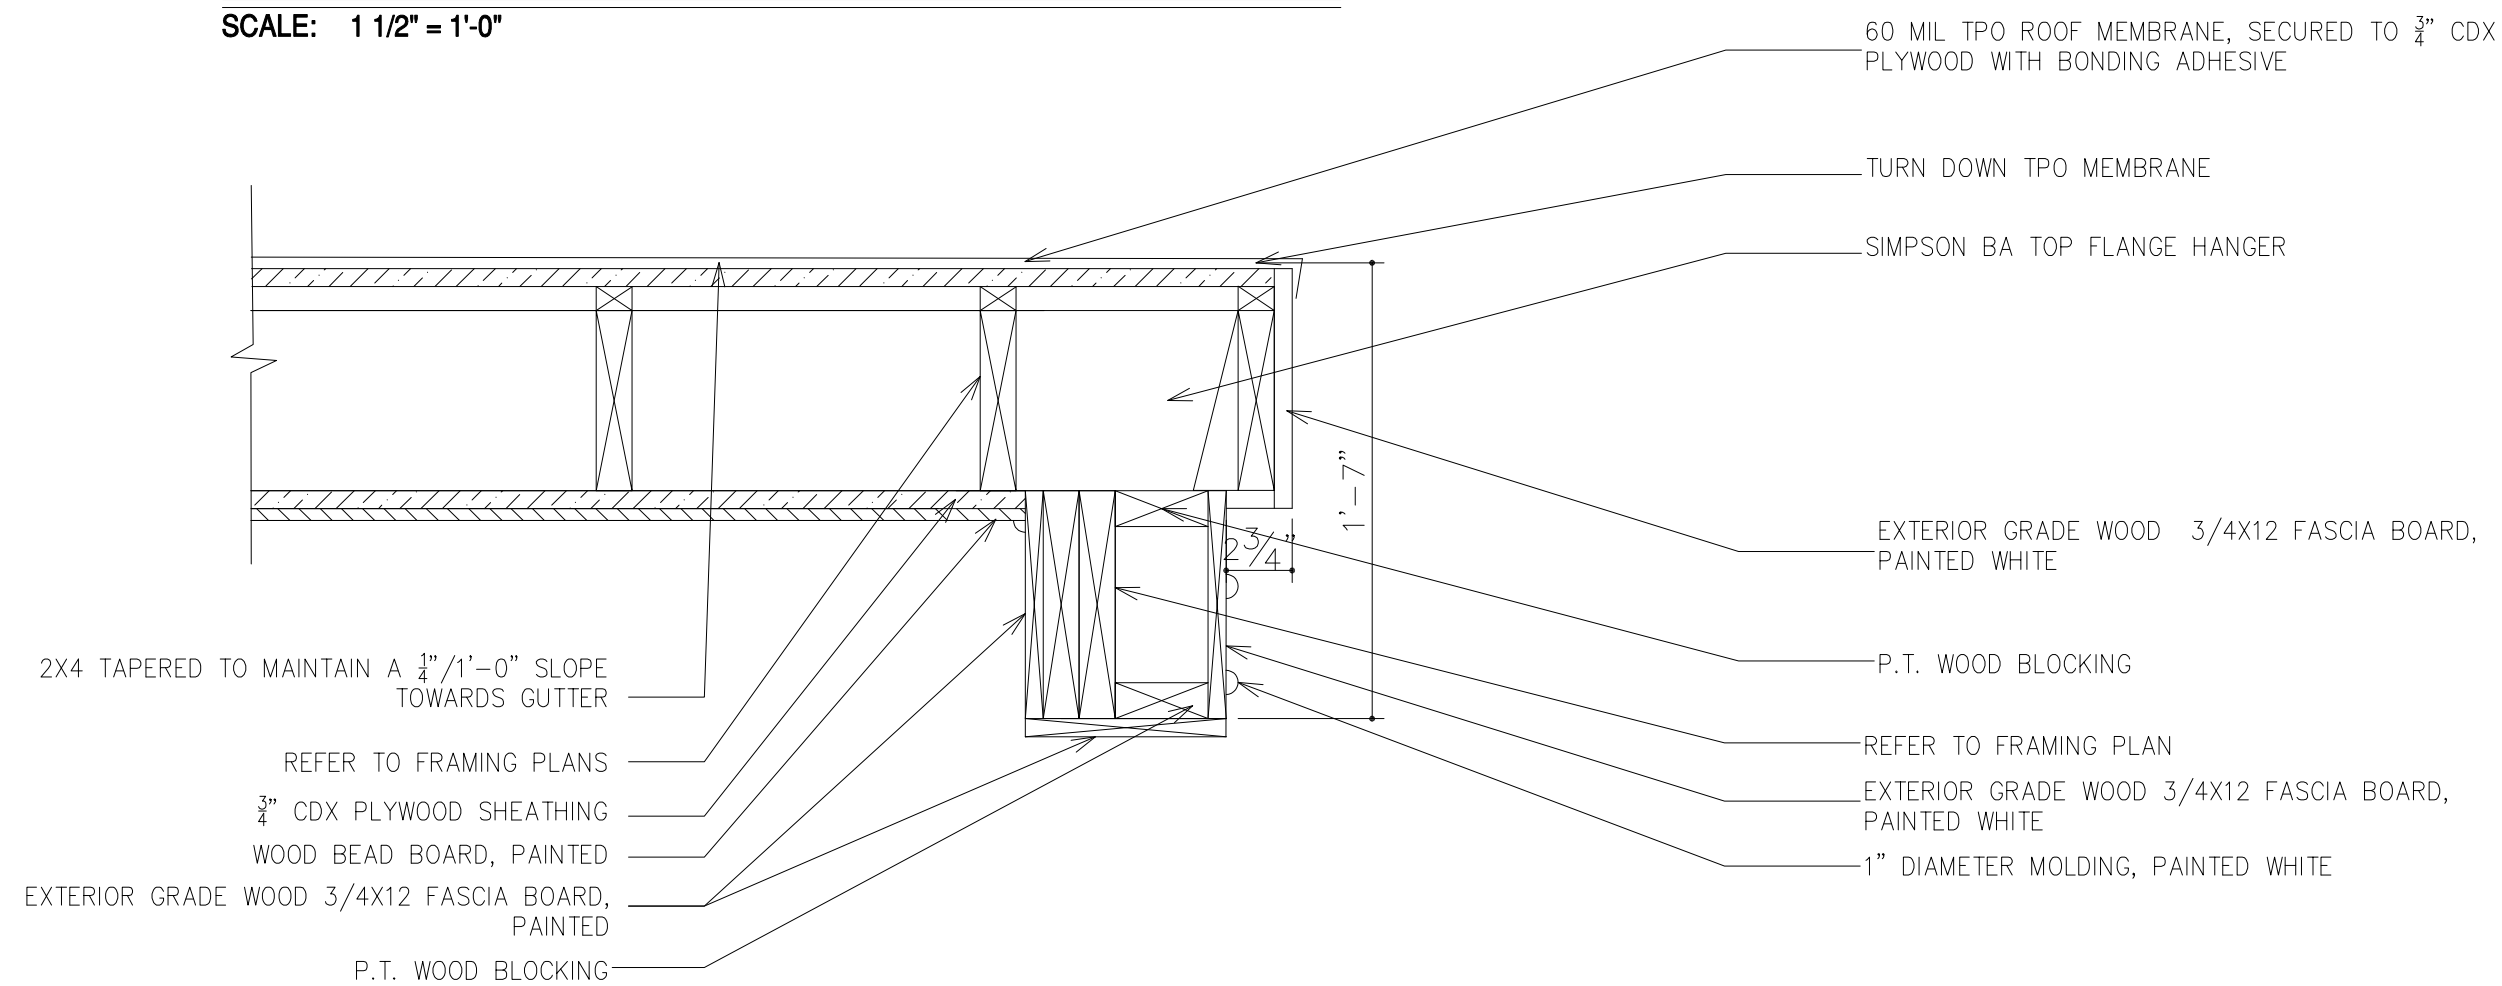


1/SIDE ROOF DETAIL

SCALE: 1 1/2" = 1'-0"

REVISIONS

DATE	DESCRIPTION

ISSUED: 06/12/2026

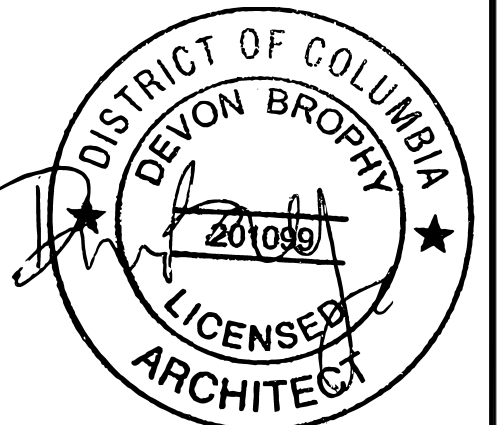

ARCHITECT STAMP

34th Street Architecture

34thstreetarchitecture.com
Devon@34thstreetarchitecture.com
908-566-2060

**5332 41st Street NW
RESIDENCE**

**SPECIAL
EXCEPTION
APPLICATION**

5332 41ST STREET NW
WASHINGTON, DC
20015

SHEET TITLE

DETAILS

SHEET NUMBER

A-002

SHT. 3 OF 3