


DATE:
Nov. 24, 2025

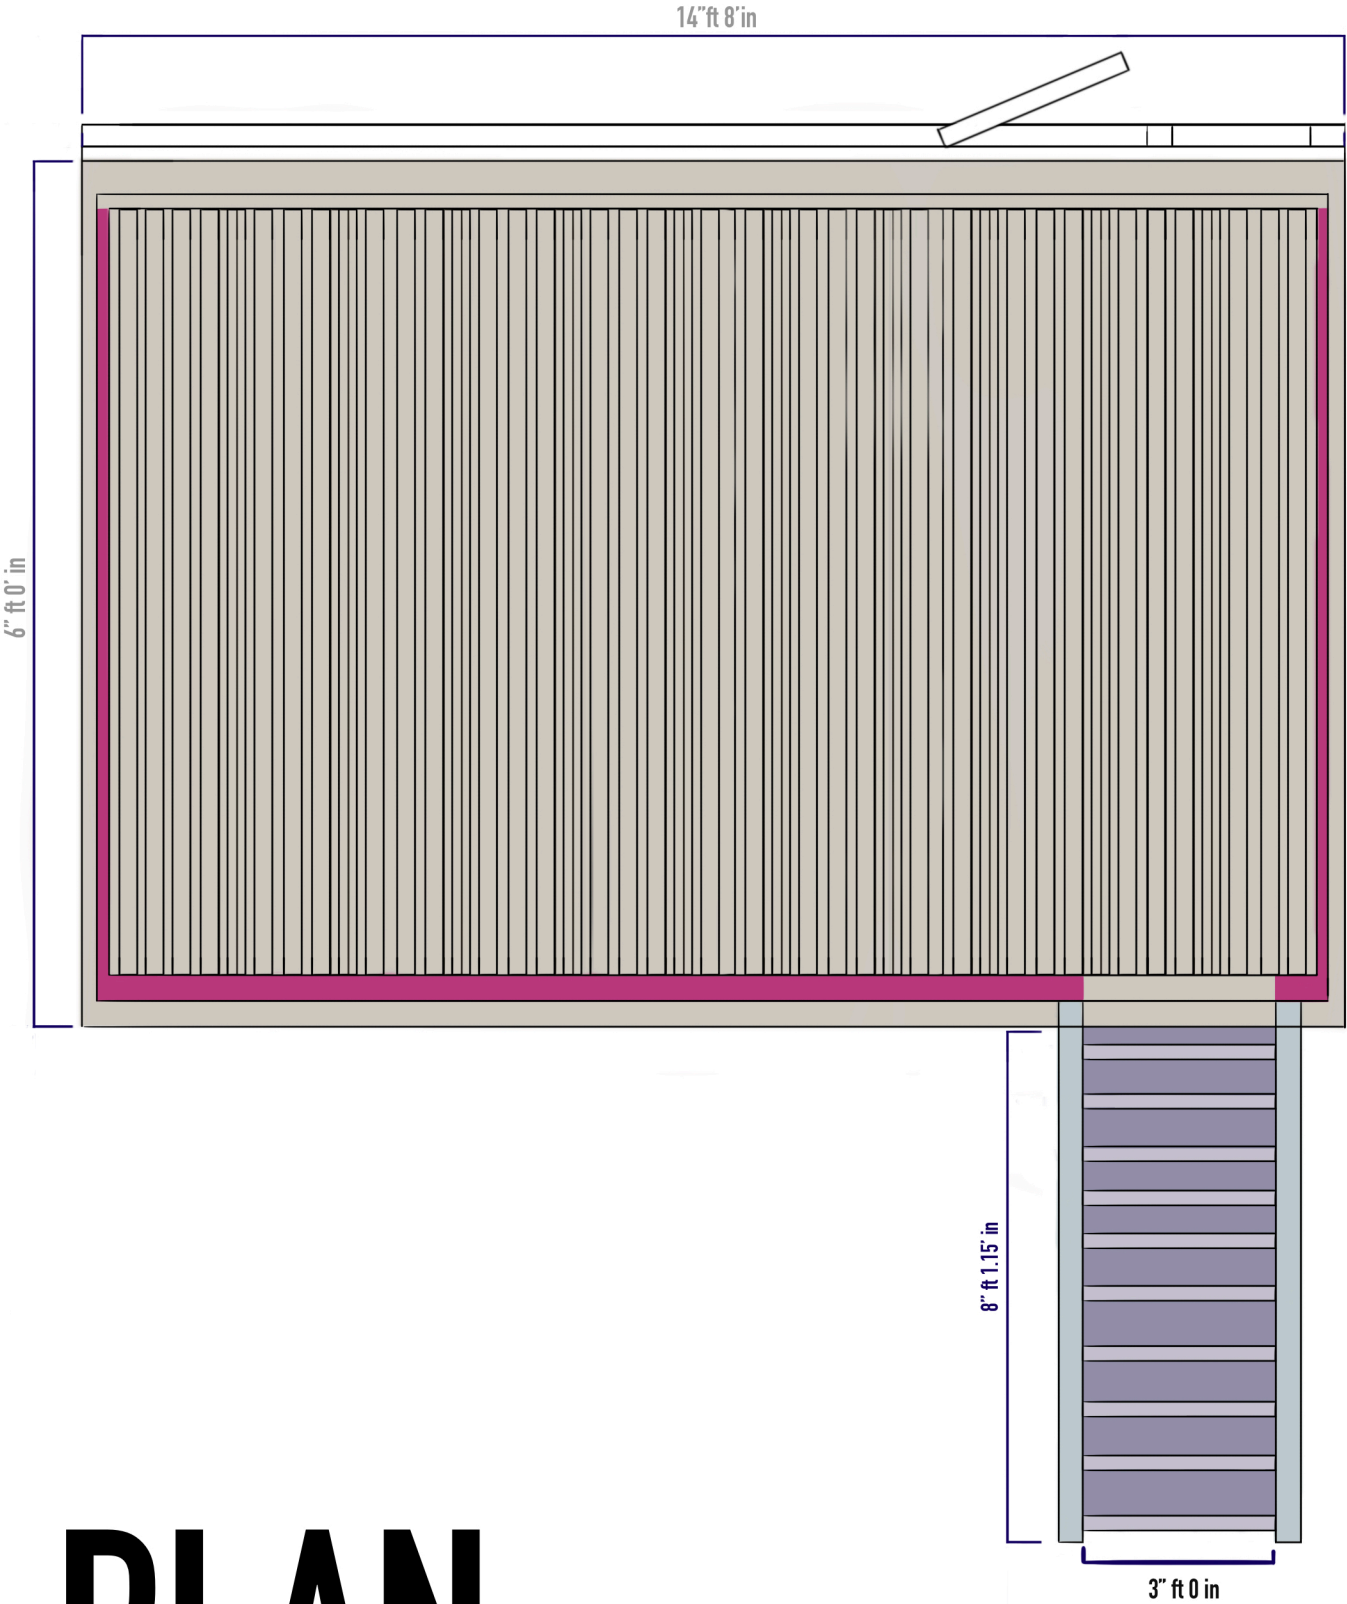

- Guard Rail [4x4]
- Decking [2x6]
- Stairs
- Stair Rail

ADDRESS:
818 Tuckerman St NW
Washington, D.C. 20011

1 DECK PLAN




DECK PERMIT SET
Scale 3/4" = 1'
1:16

Application No. DK2600033 ; B2600475
Board of Zoning Adjustment
District of Columbia
CASE NO. 21530
EXHIBIT NO. 4



DATE:
Nov. 24, 2025

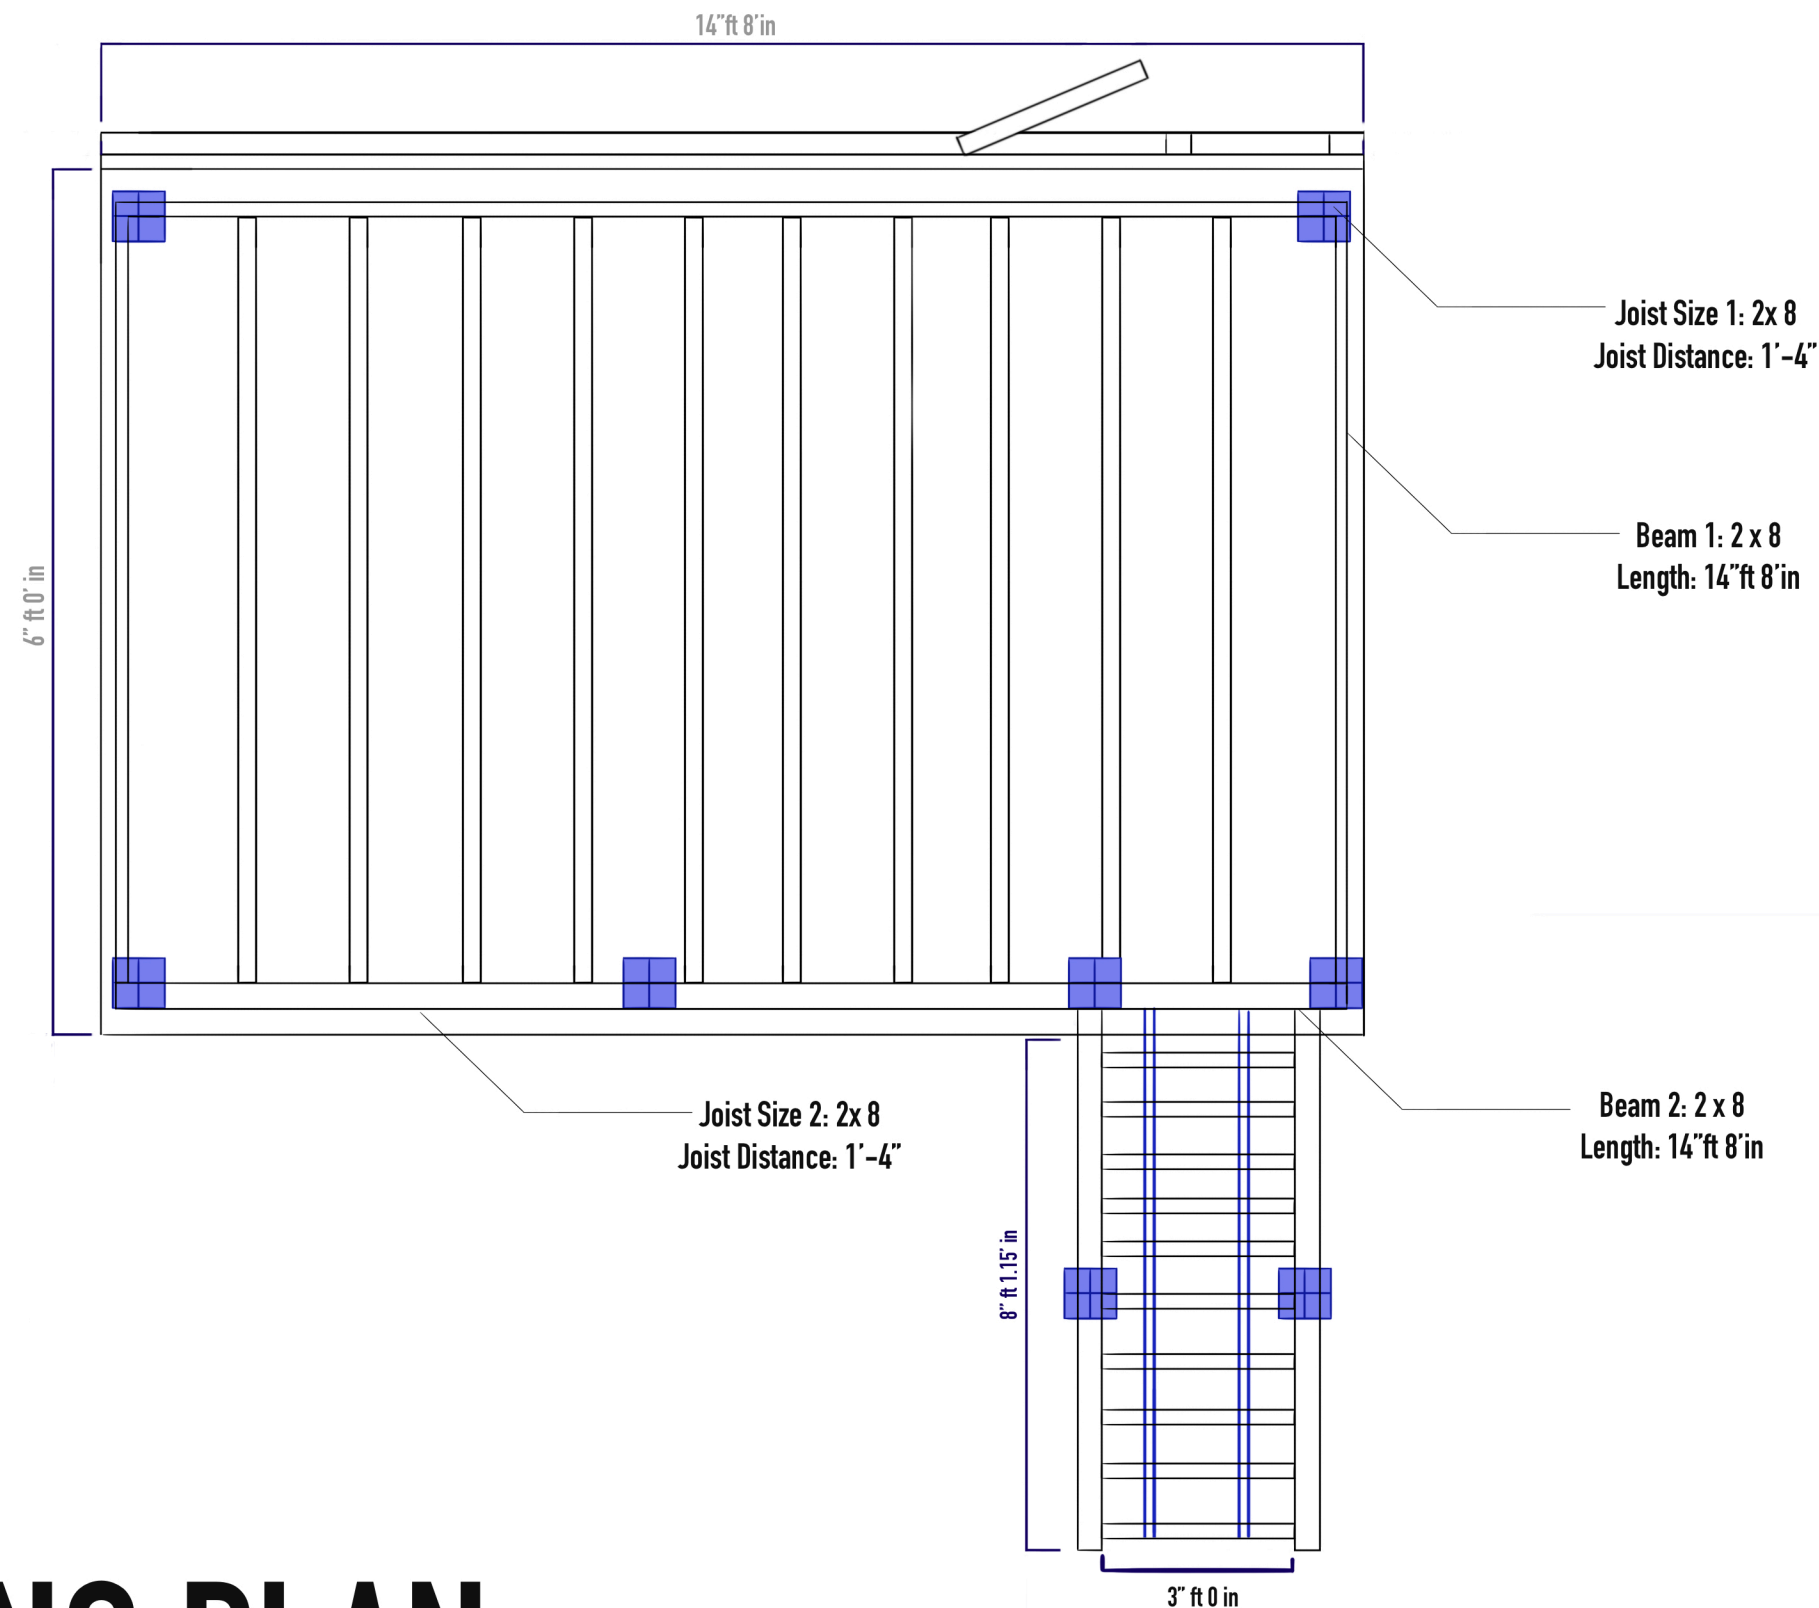

ADDRESS:
818 Tuckerman St NW
Washington, D.C. 20011

2 FRAMING PLAN

DECK PERMIT SET


Scale 3/4" = 1"
1:16



Application No.
DK2600033 ; B2600495



DATE:
Nov. 24, 2025

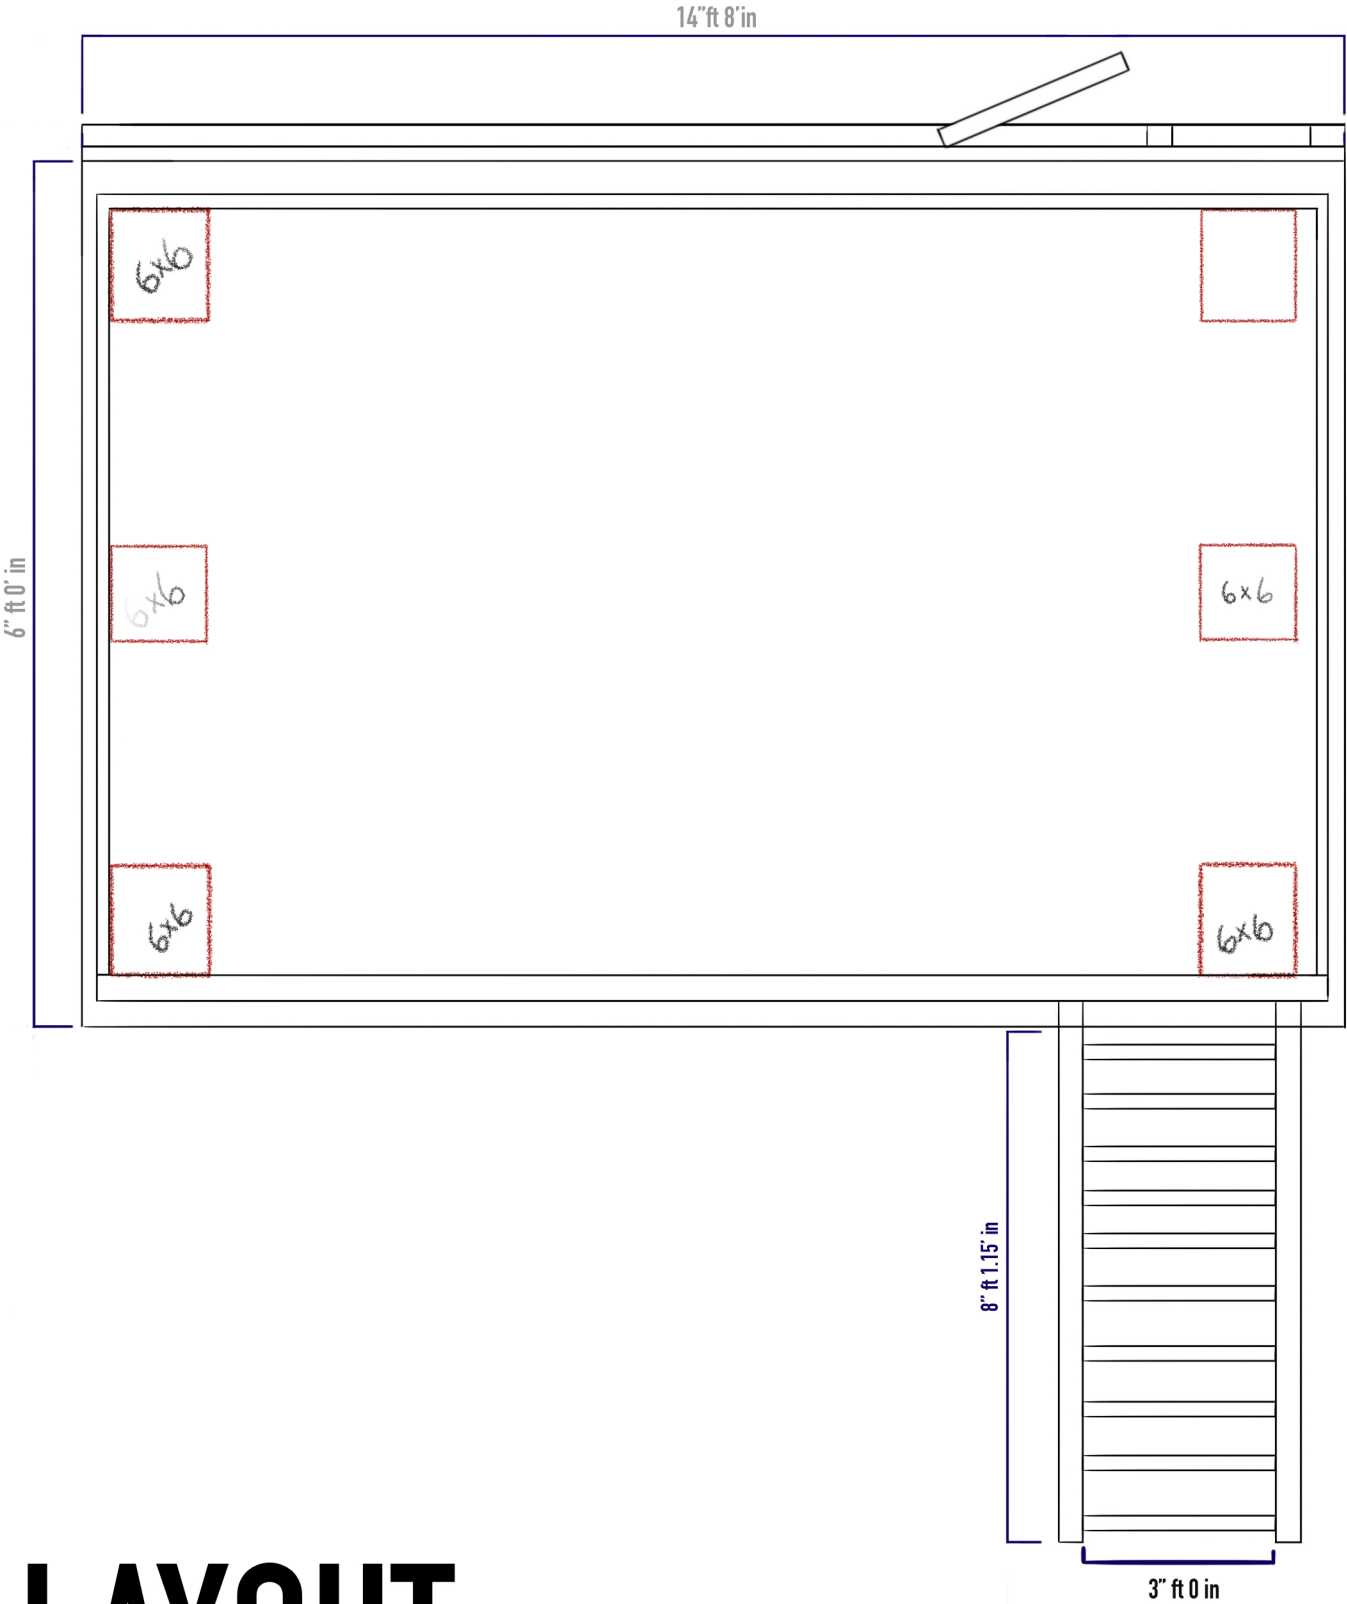

DECK PERMIT SET
Scale 3/4" = 1'
1:16

ADDRESS:
818 Tuckerman St NW
Washington, D.C. 20011


3 PILLAR LAYOUT



Application No.
DK2600033 ; B2600495



DATE:
Nov. 24, 2025

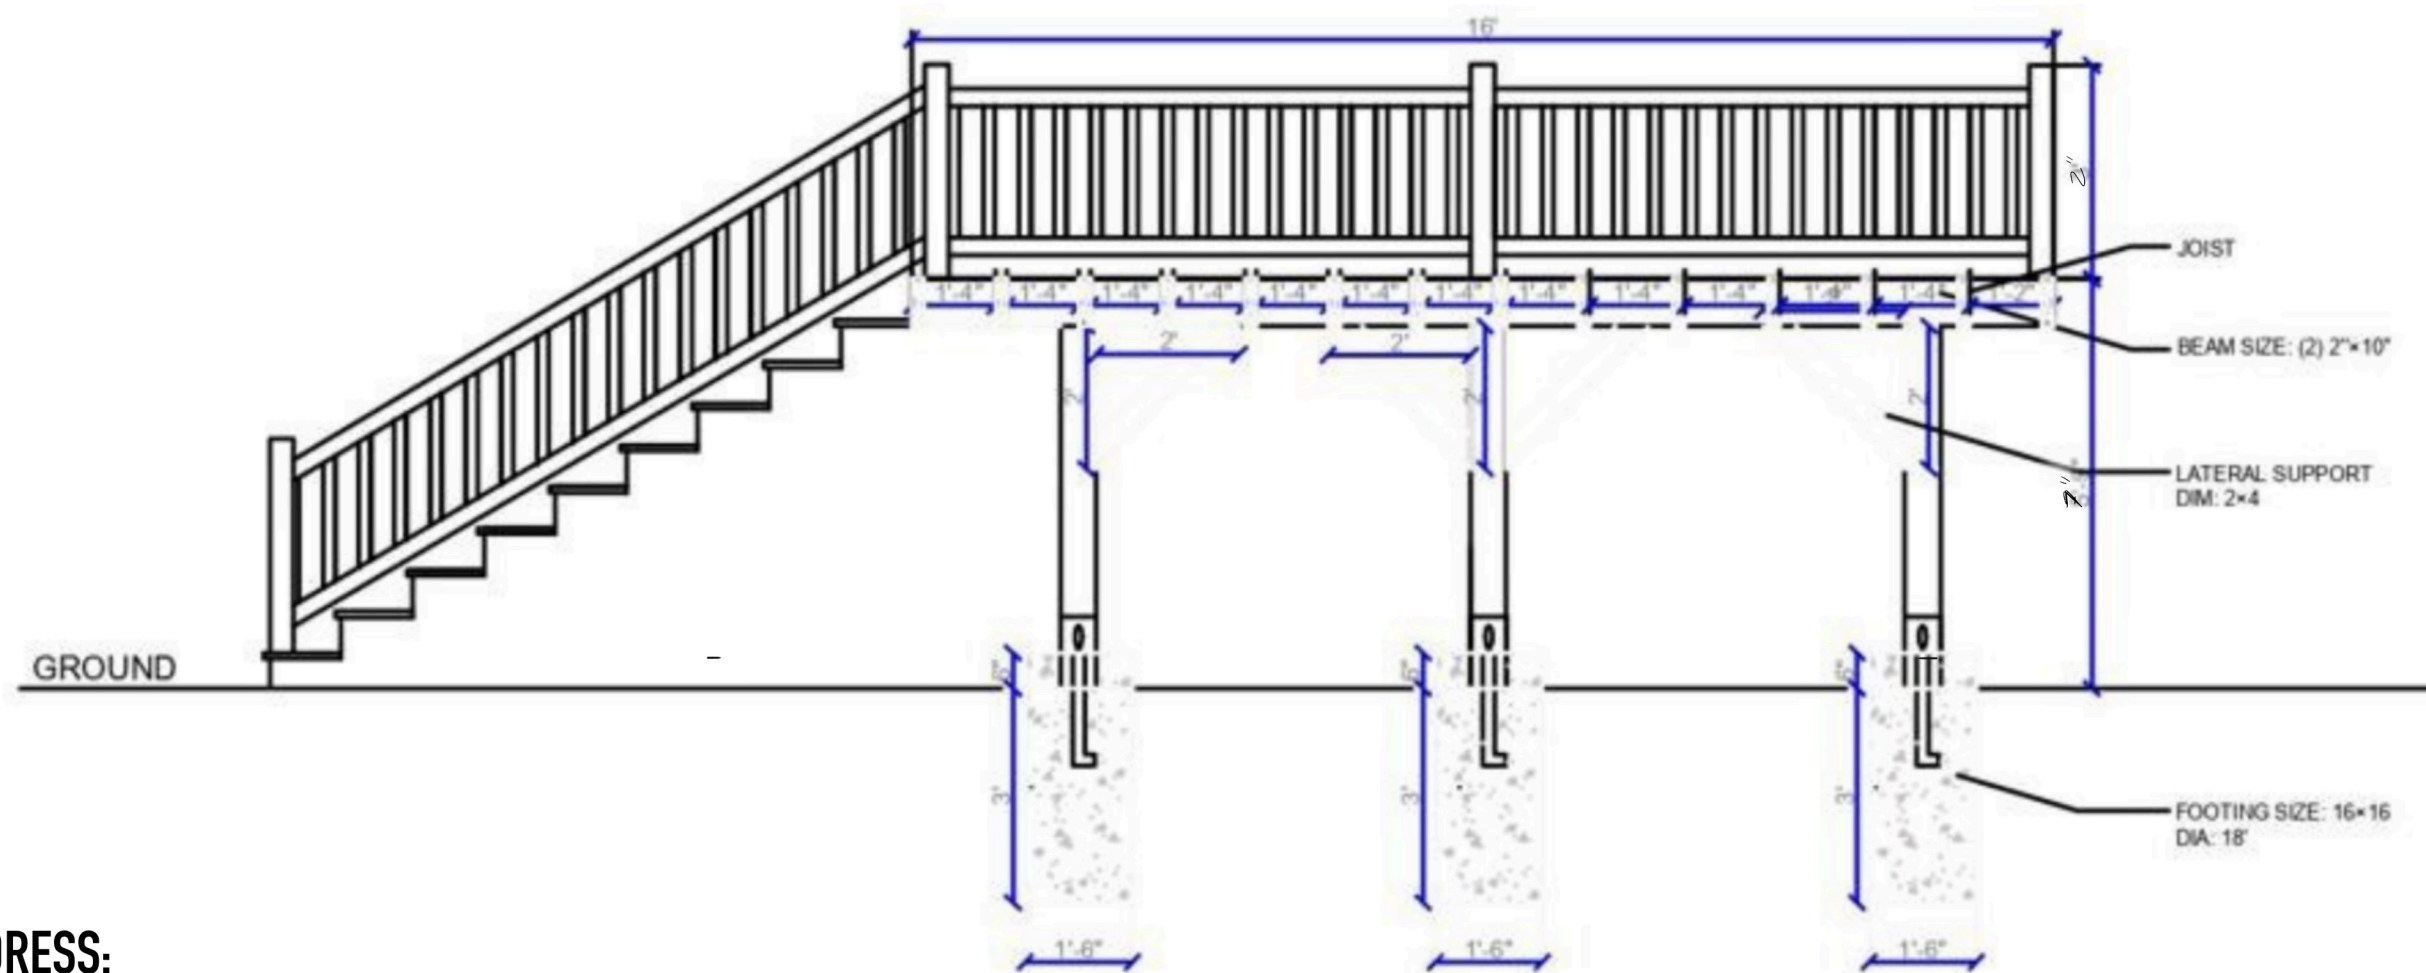

ADDRESS:
818 Tuckerman St NW
Washington, D.C. 20011

DECK PERMIT SET

Scale 3/4" = 1'
1:16

4 A-A' Elevation



Application No.
DK2600033 ; B2600495

