
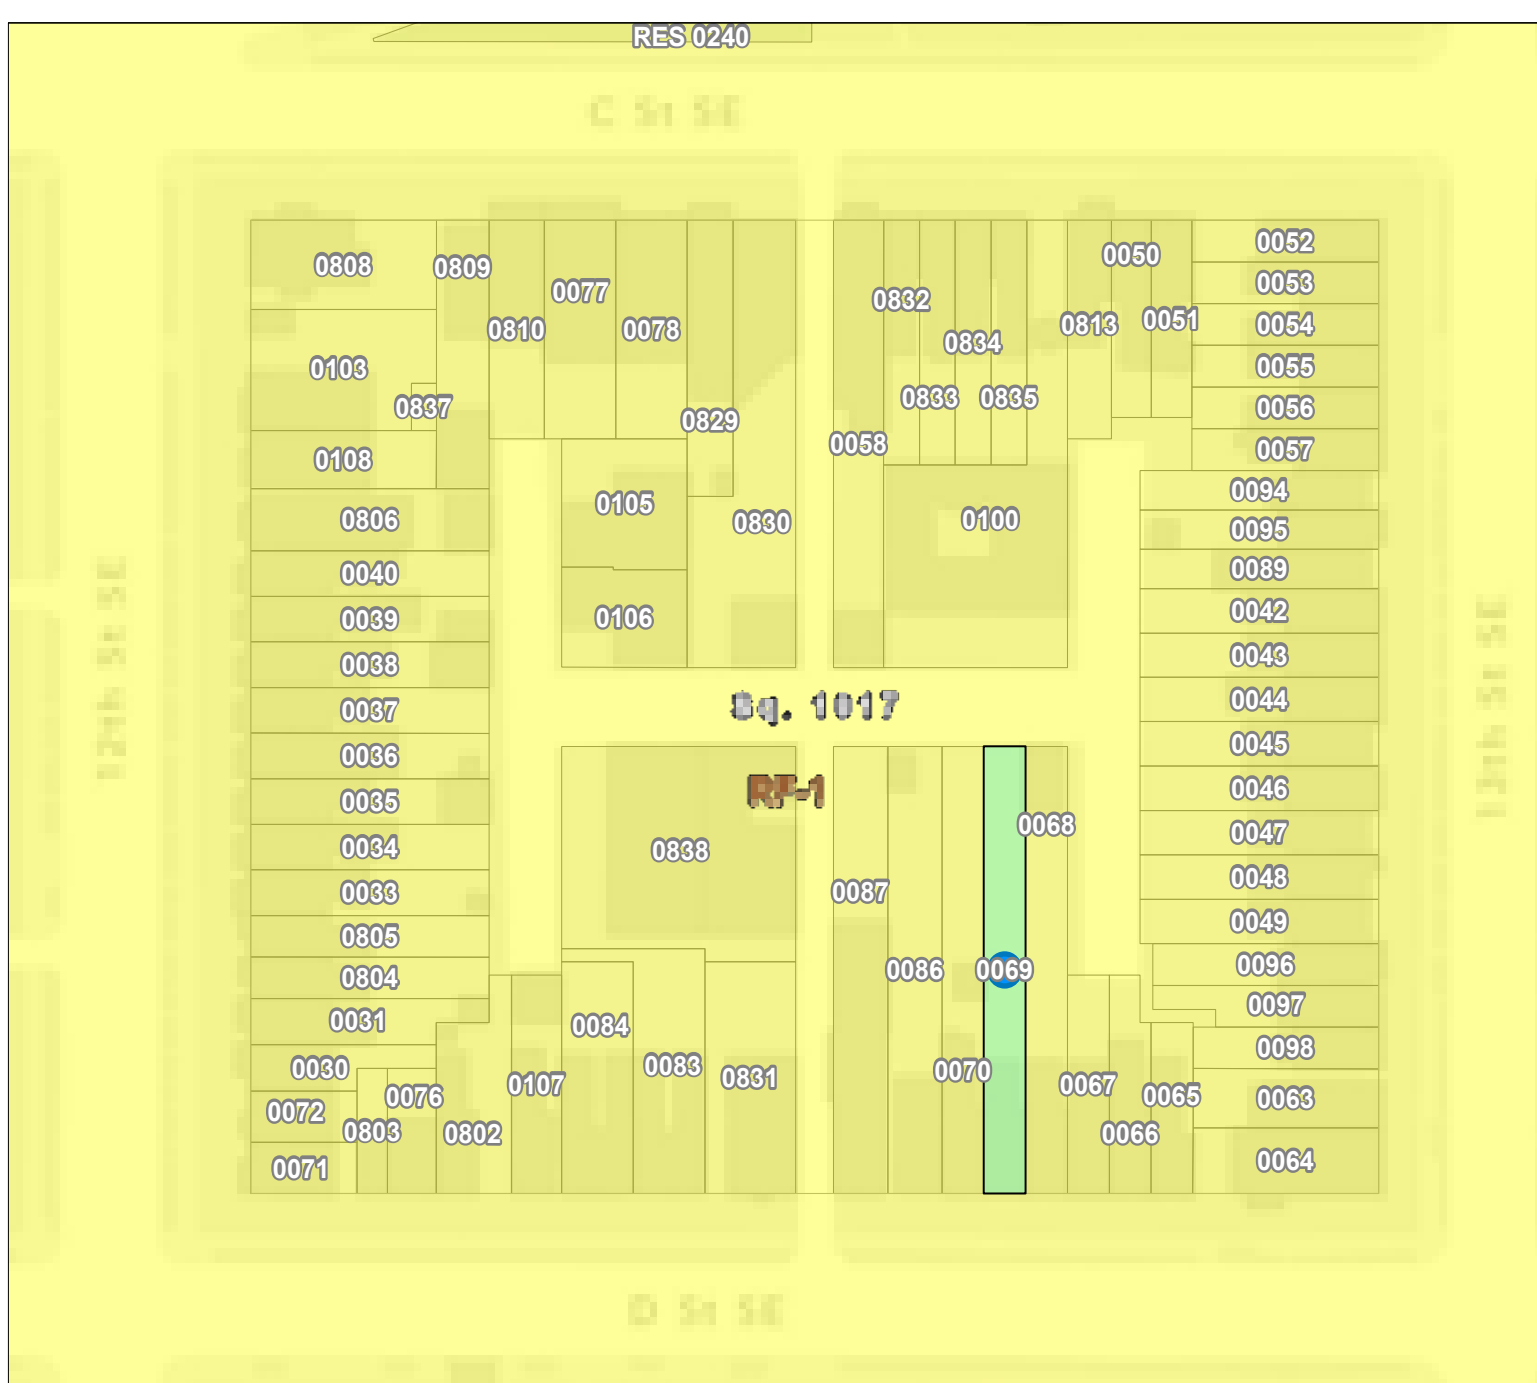
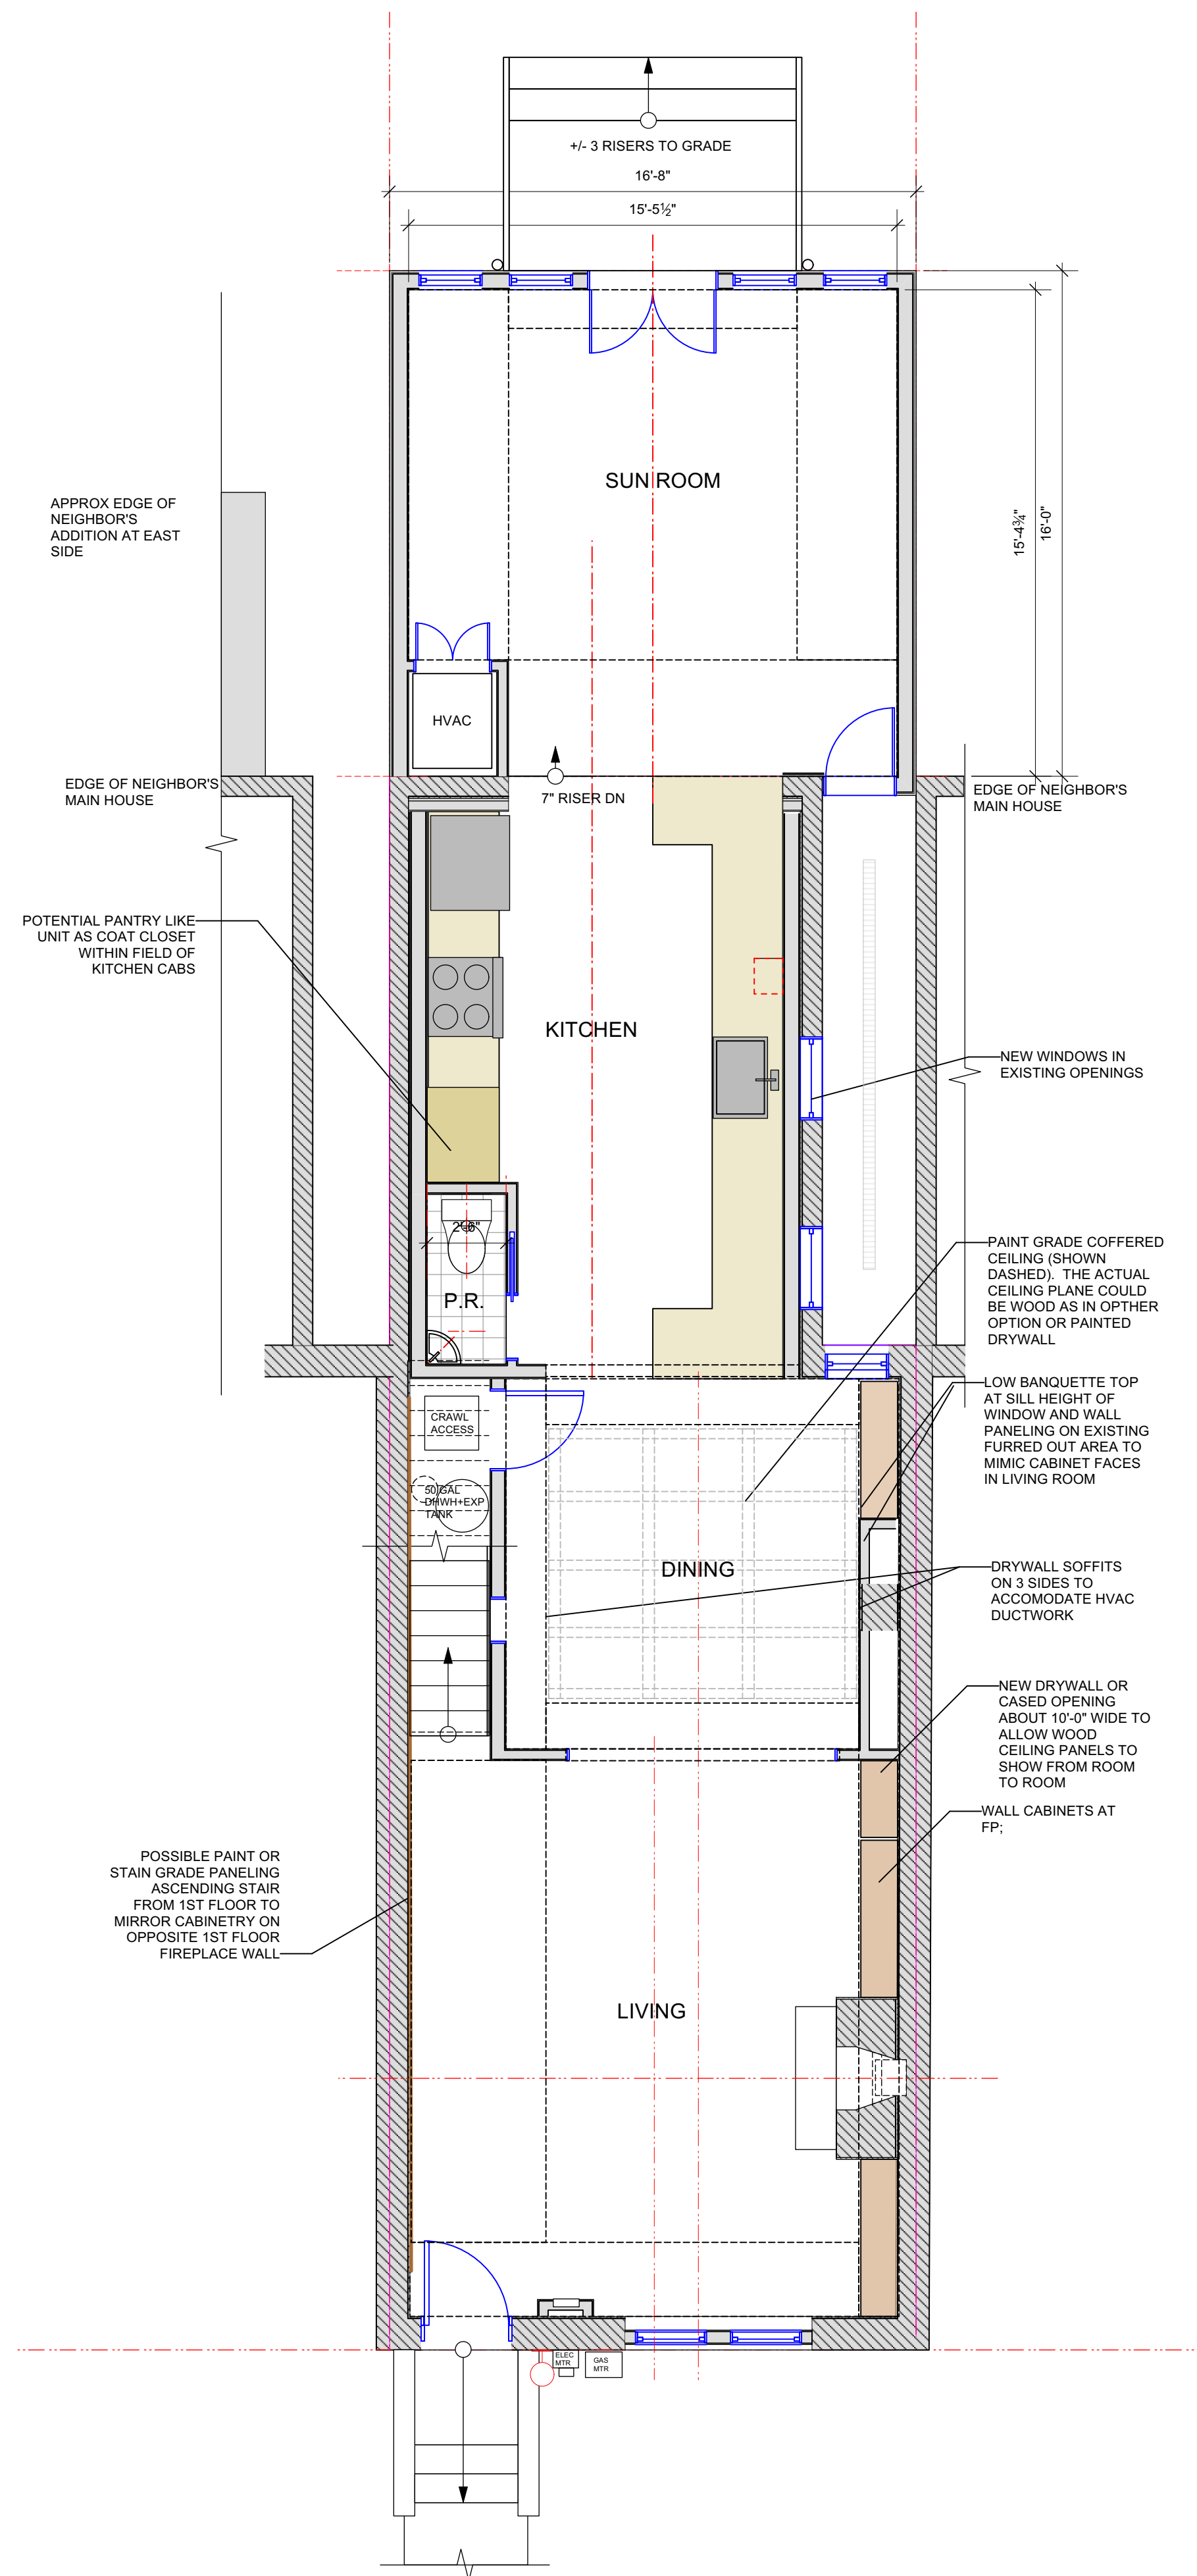


Renovation Project for
Devon Hinojosa and Warner Mason
1236 D Street, SE, Washington, DC 20003

[illegible]

[illegible]

1 ARCH PROPOSED FIRST FLOOR PLAN
A300 Scale: 1/4" = 1'-0"

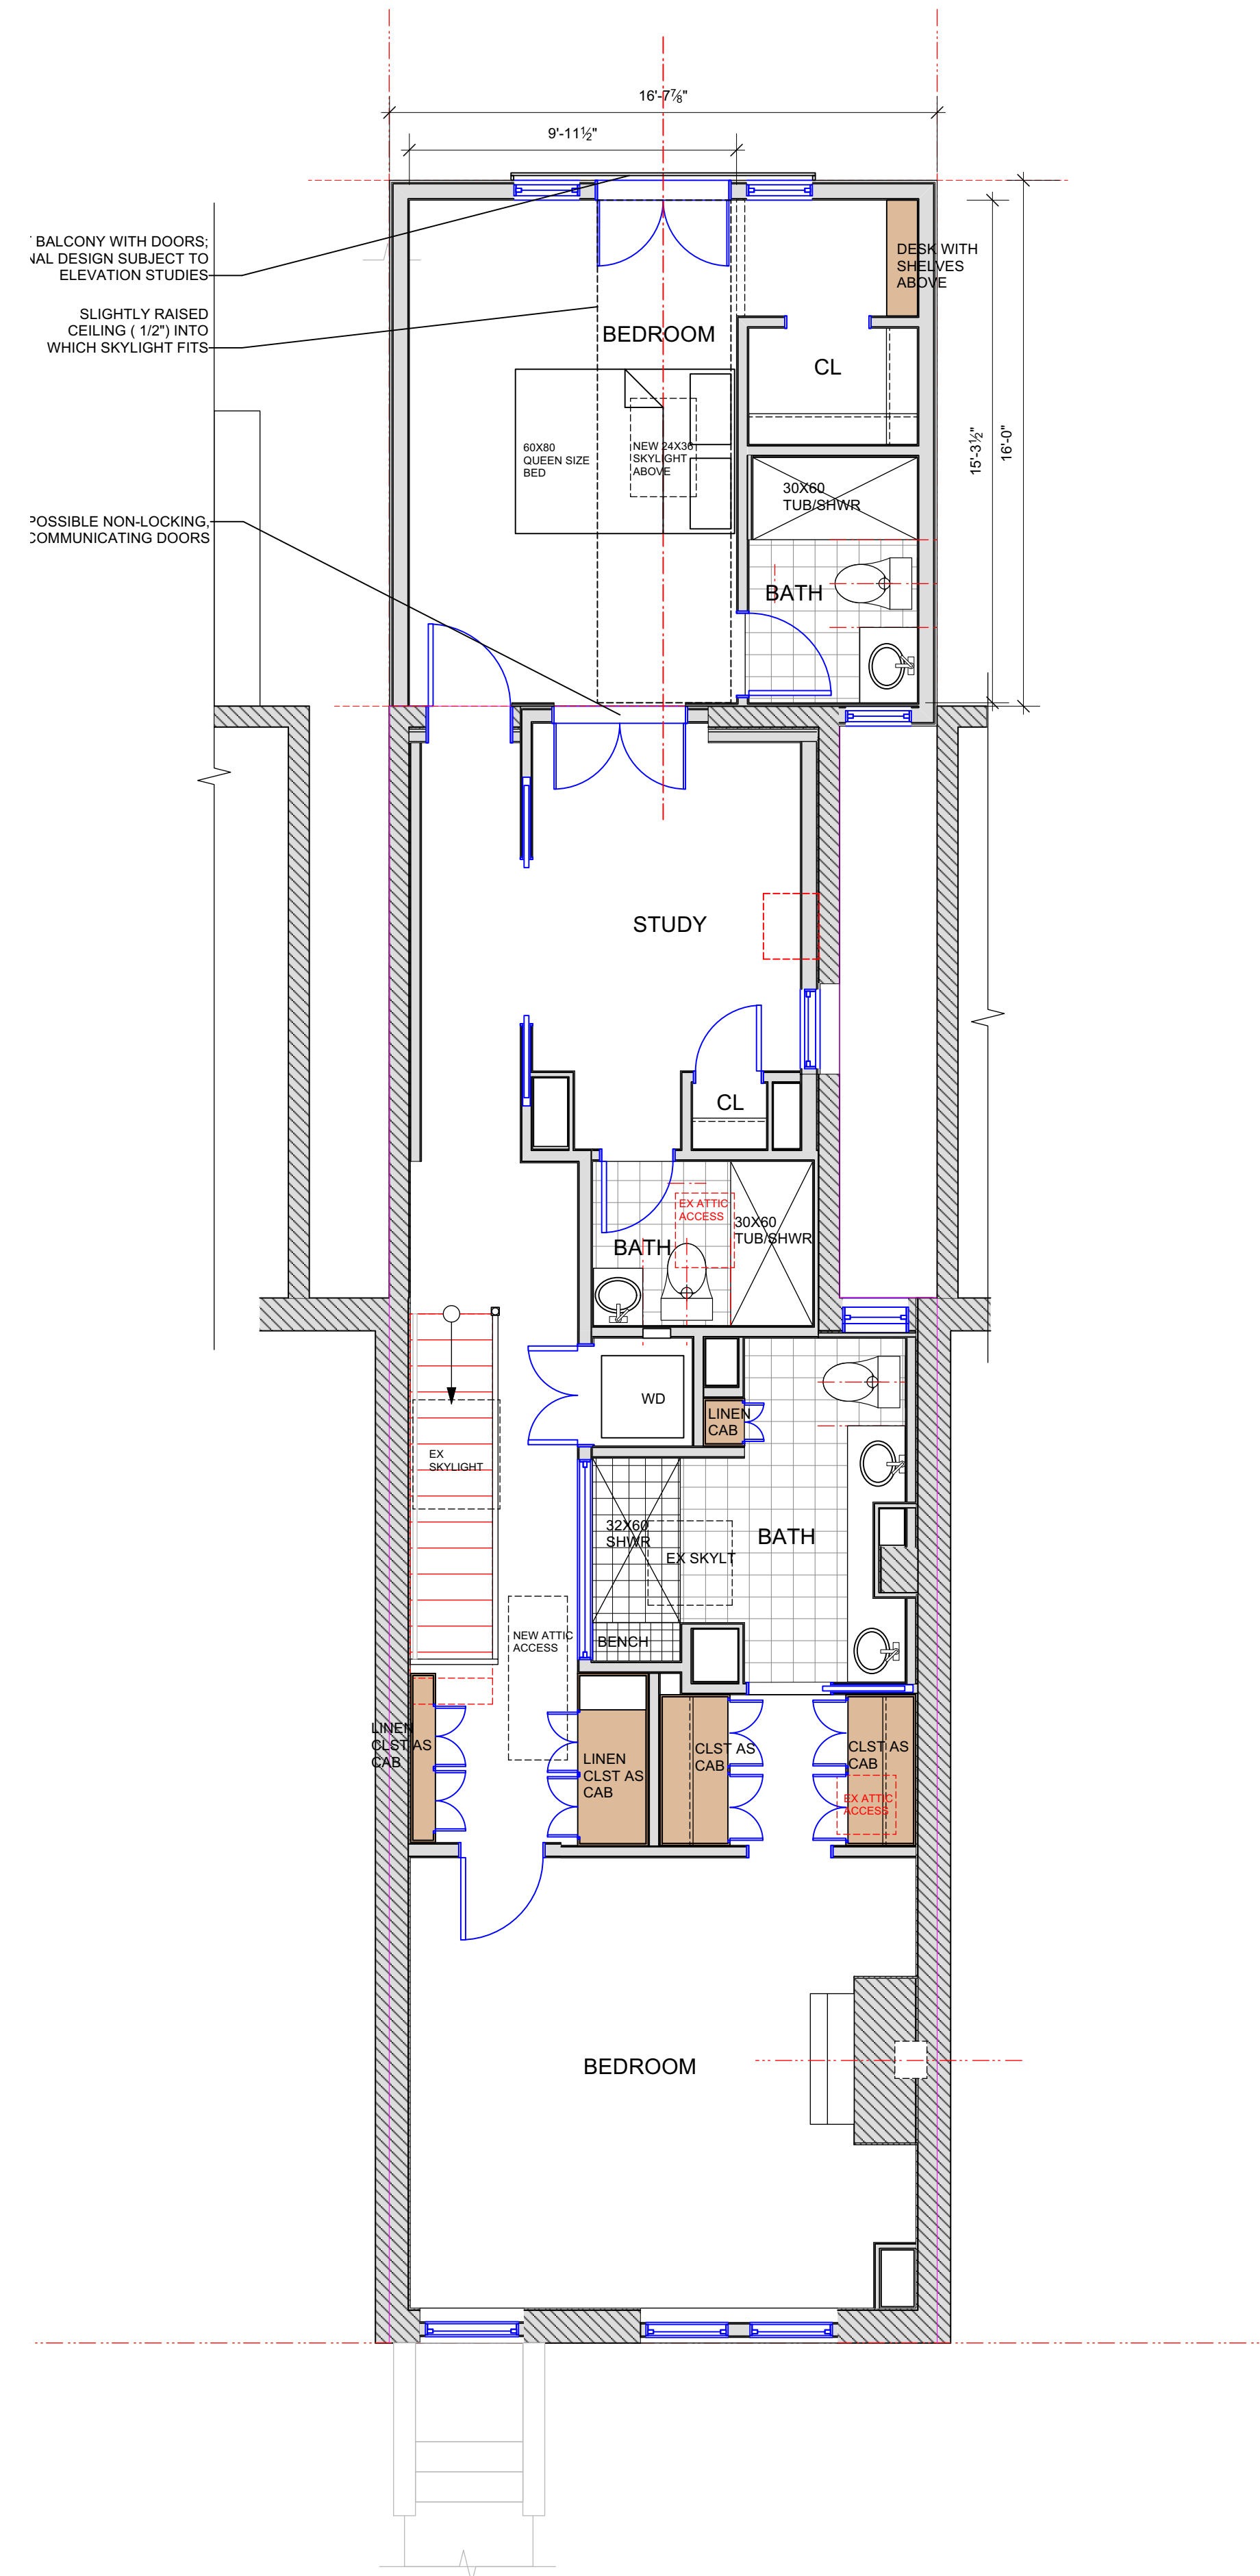

2 ARCH PROPOSED SECOND FLOOR PLAN
A300 Scale: 1/4" = 1'-0"

[illegible]

PELLA
RESERVE
TRADITIONAL/
CASEMENT
C2559 2-1 X
4-11 (FRAME
OVER C2532
FIXED
CASEMENT
2-1X2-8
(FRAME)

+/- 2-0 1/4
EXPOSURE
WITH +/- 3/8"
TRIM
OVERLAP

1 ARCH PROPOSED NORTH EXTERIOR ELEVATION
A501 Scale: 1/2" = 1'-0"


3 WINDOW ENLARGEMENT
A501 Scale: 3/4" = 1'-0"



2 ARCH EX SOUTH EXTERIOR ELEVATION
A501 Scale: 1/2" = 1'-0"

EXISTING FRONT ELEVATION WITH PREVIOUSLY
PERMITTED AND APPROVED PELLA
REPLACEMENT WINDOWS SHOWN FOR
INFORMATION.

[illegible]

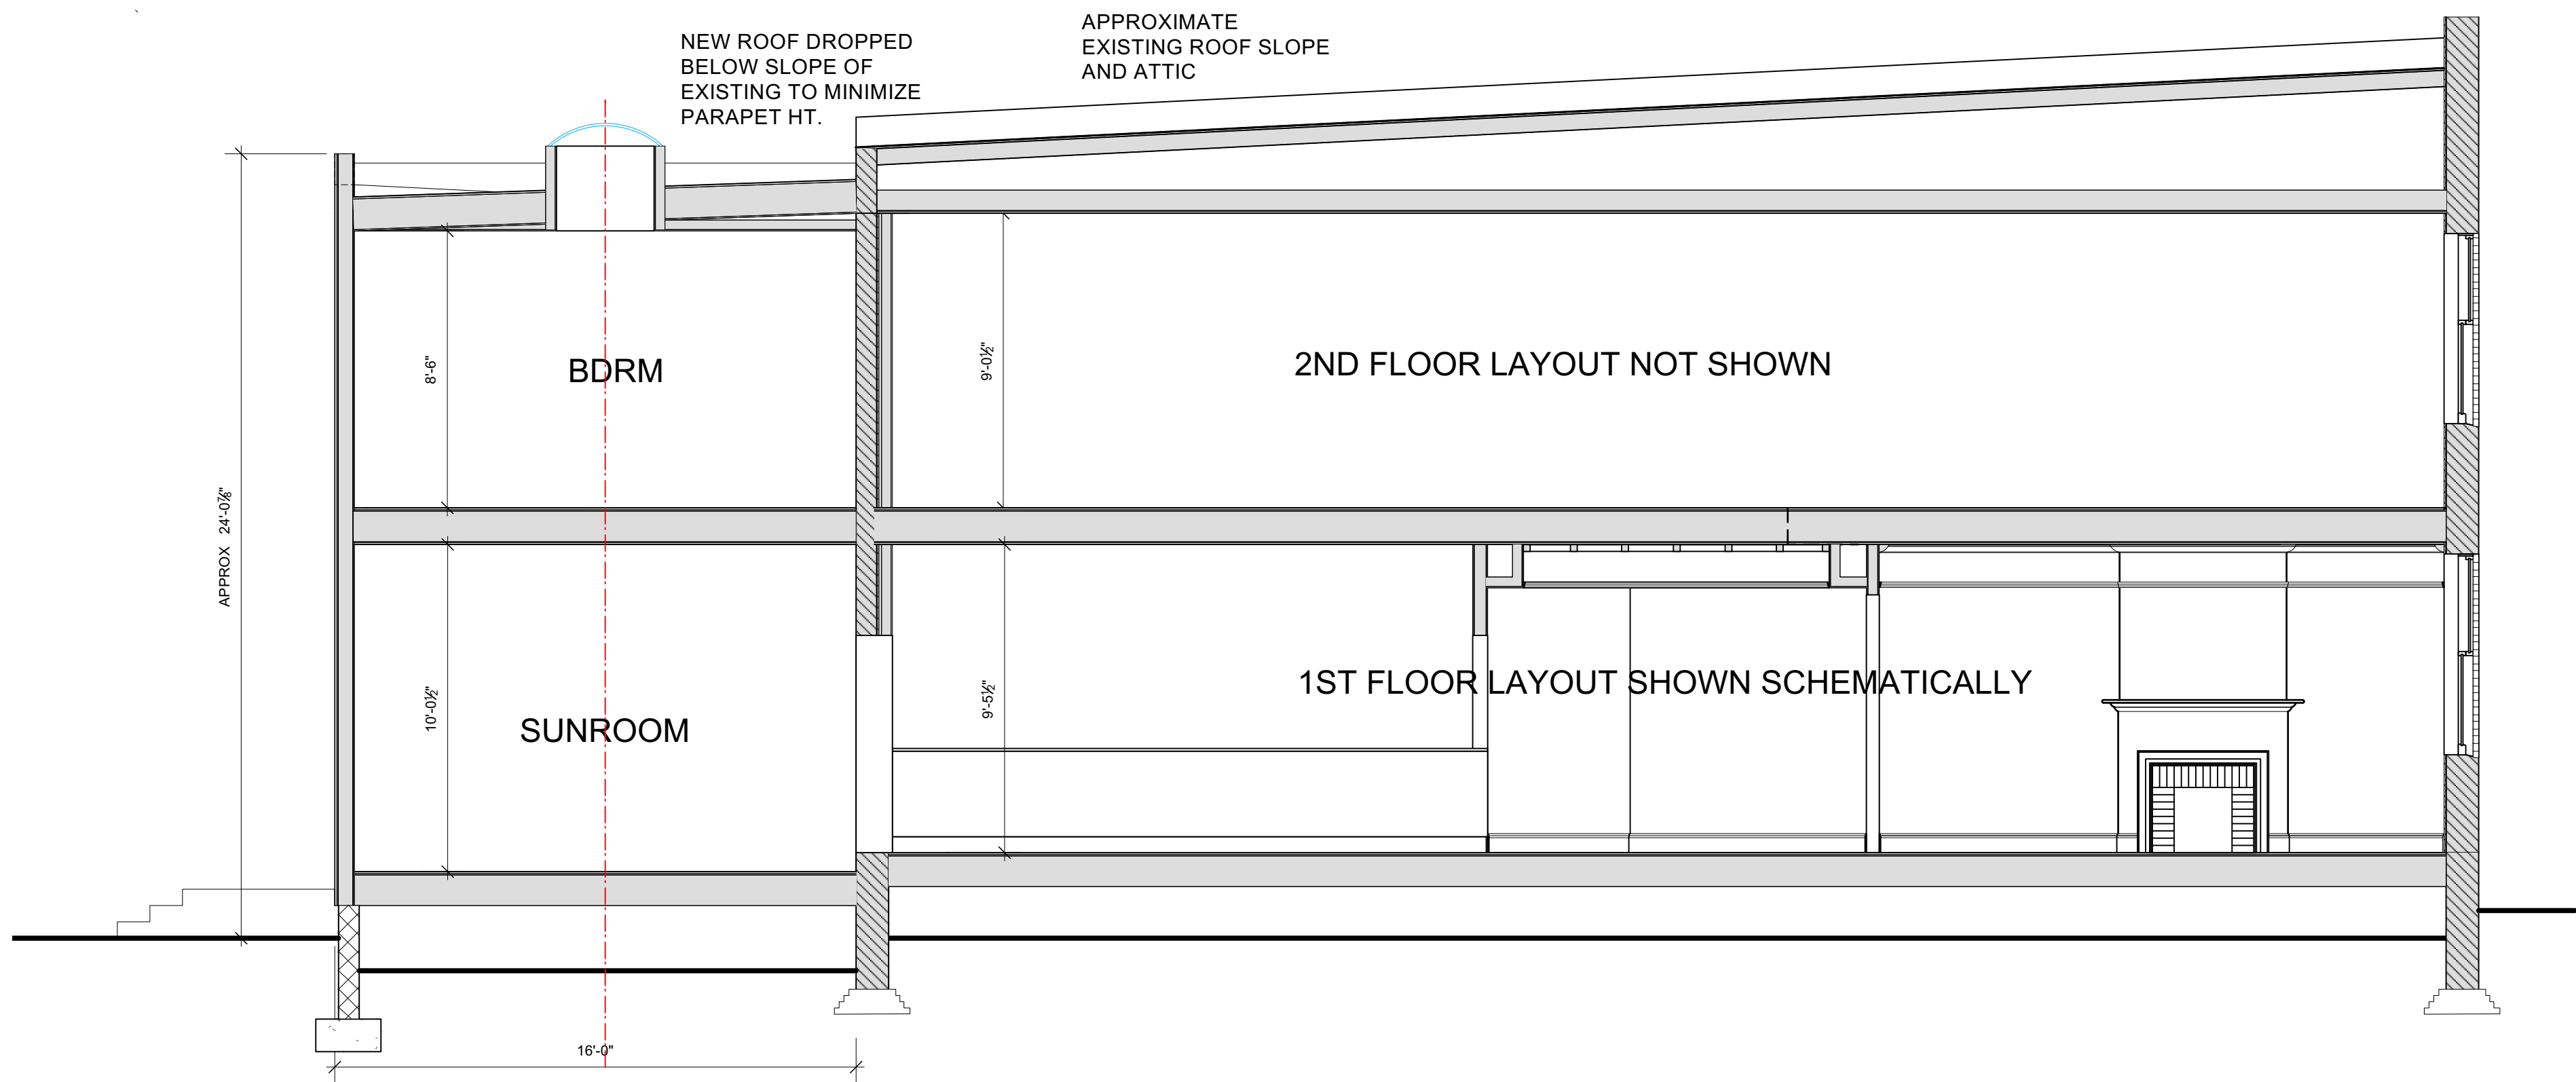[illegible]

1 SCHEMATIC SECTION
A600 Scale: 1/4" = 1'-0"

[illegible]