

 


PLAN LEGEND


- EXISTING BRICK 
- NEW DRYWALL 
- 2 HR FIRE RATED WALLS 

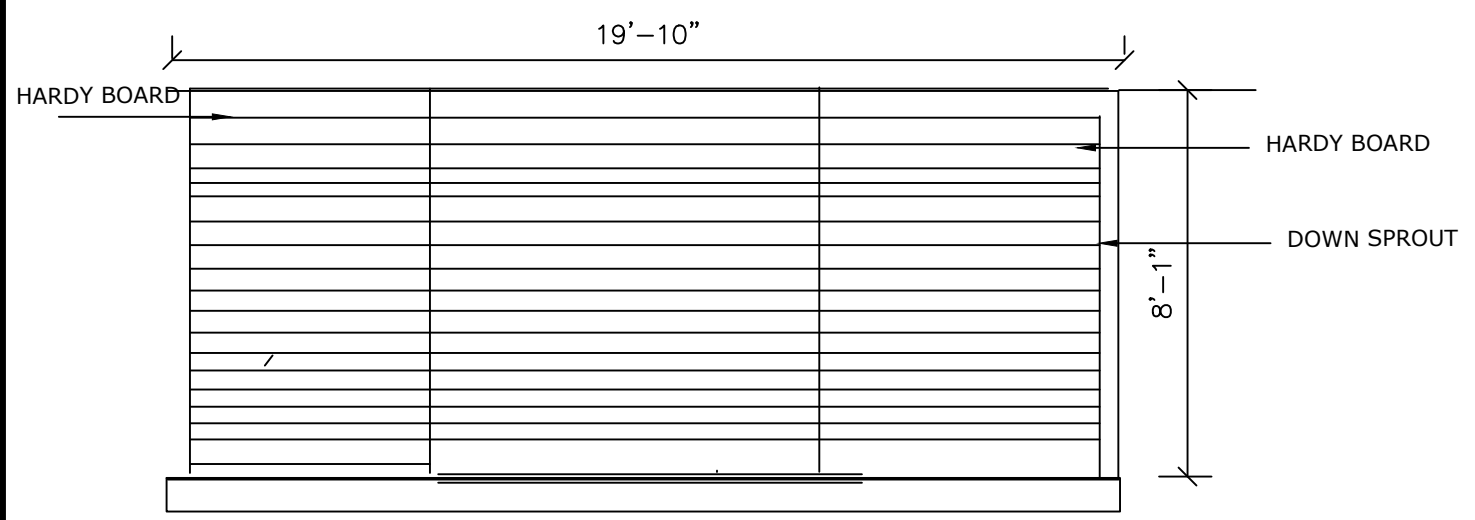


PROPOSED
NORTH ELEVATION PLAN

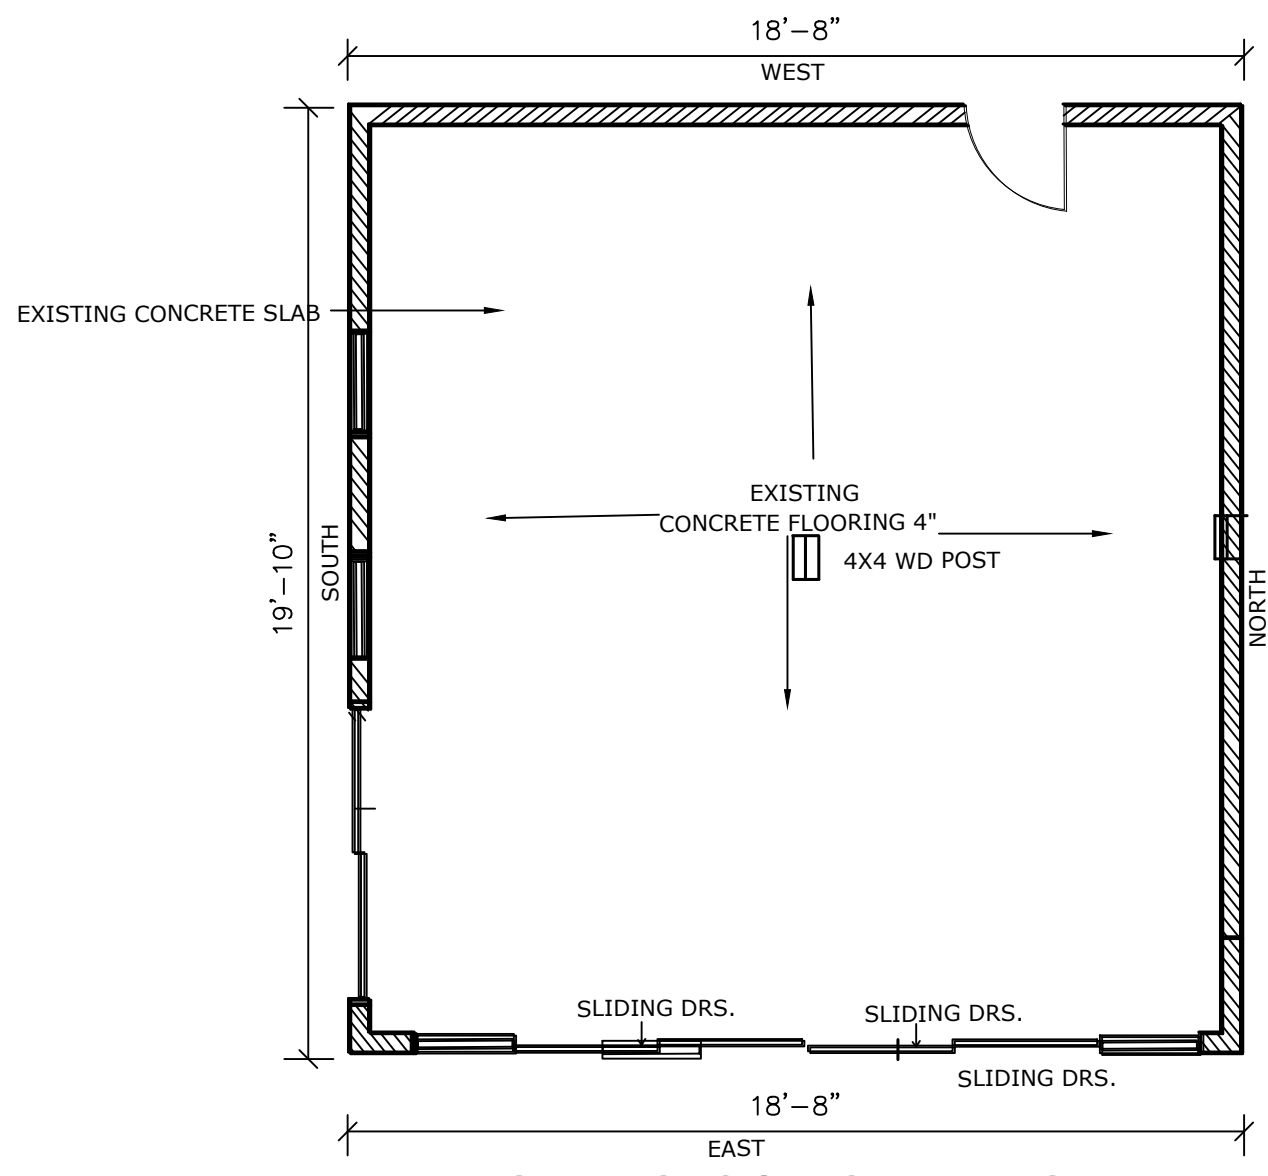

EXISTING CONCRETE SLAB

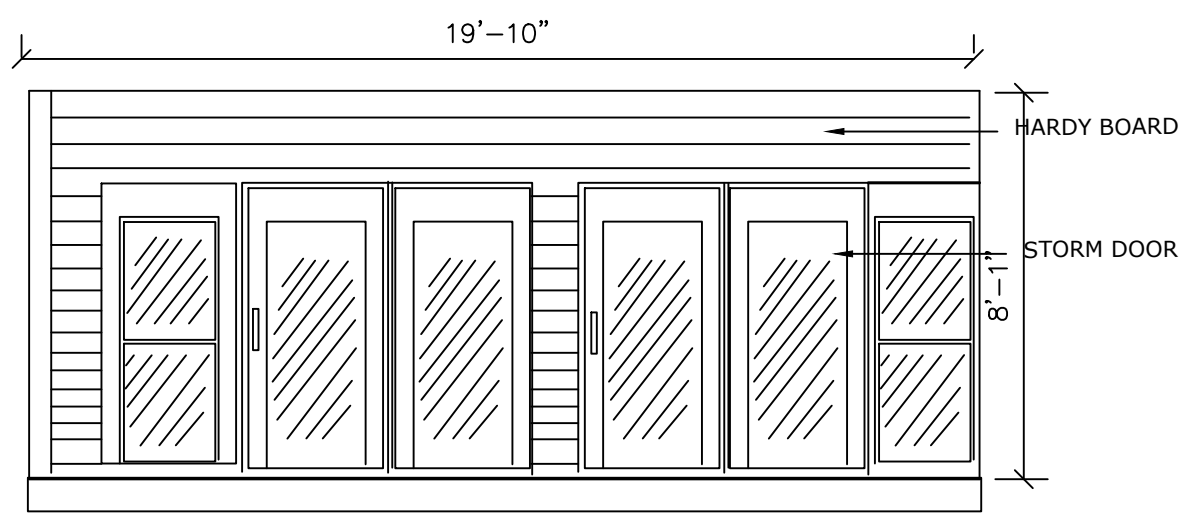

PROPOSED
EAST ELVATION PLAN

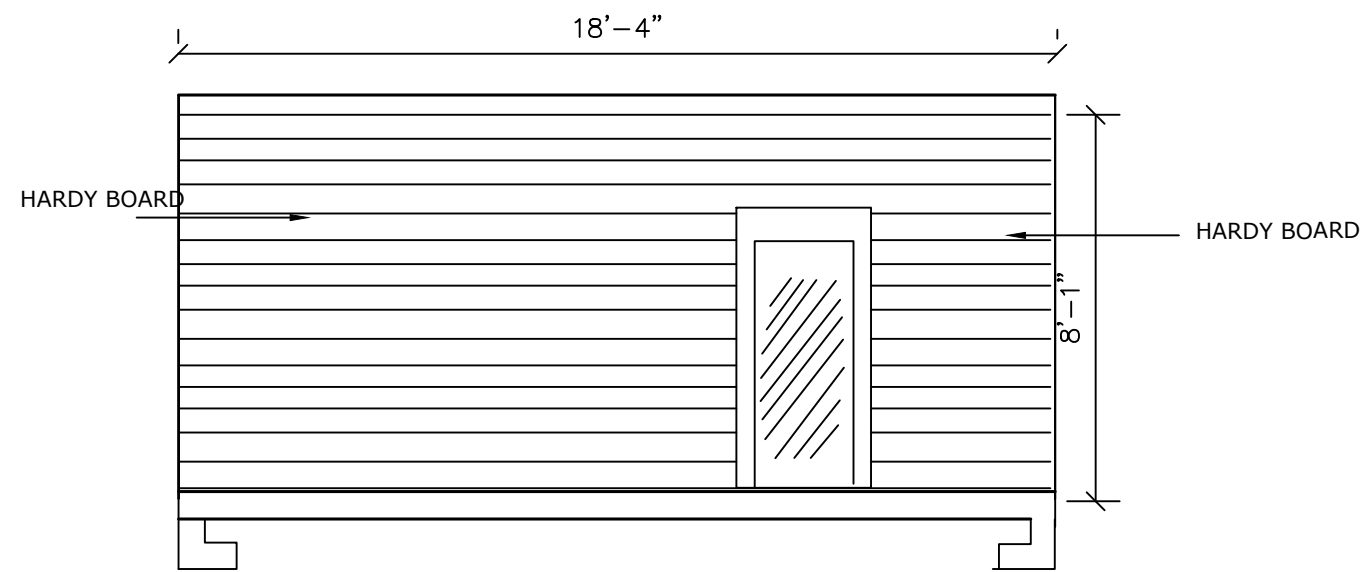

PROPOSE
WEST ELEVATION PLAN

WASHDESIGNGROUP
*CADD DESIGN*PERMIT SERVICES
WASHDESIGNGROUP@AOL.COM
OFFICE 240-351-4753

DISTRICT OF COLUMBIA
2.10.25
DARRY SIMMONS
REGISTERED PROFESSIONAL ENGINEER

PROPOSED
ELEVATION PLAN

DARRY SIMMONS
3938 17TH ST NE
WASHINGTON, DC

DATE: 10.8.24
SCALE: 1/4"=1'-0"
DRAWN: WDG
SHEET NO:

A00-1