


O'DONNELL RESIDENCE

2458 39TH PLACE NW,
WASHINGTON, DC 20007

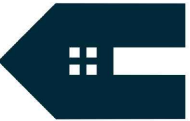

CAPITOL
IMPROVEMENTS LLC

12606 Hillmeade
Station Drive,
Bowie, MD 20720

Tel: 301.769.6909

PROJECT
DECKING

CLIENT
SEAN O'DONNELL
2458 39th Place NW,
Washington, DC
20007


DRAWN BY
FLORENCIA JEWELL

SCALE

ISSUE
05.14.25

RE-ISSUE
MM.DD.YY

DESCRIPTION
COVER SHEET

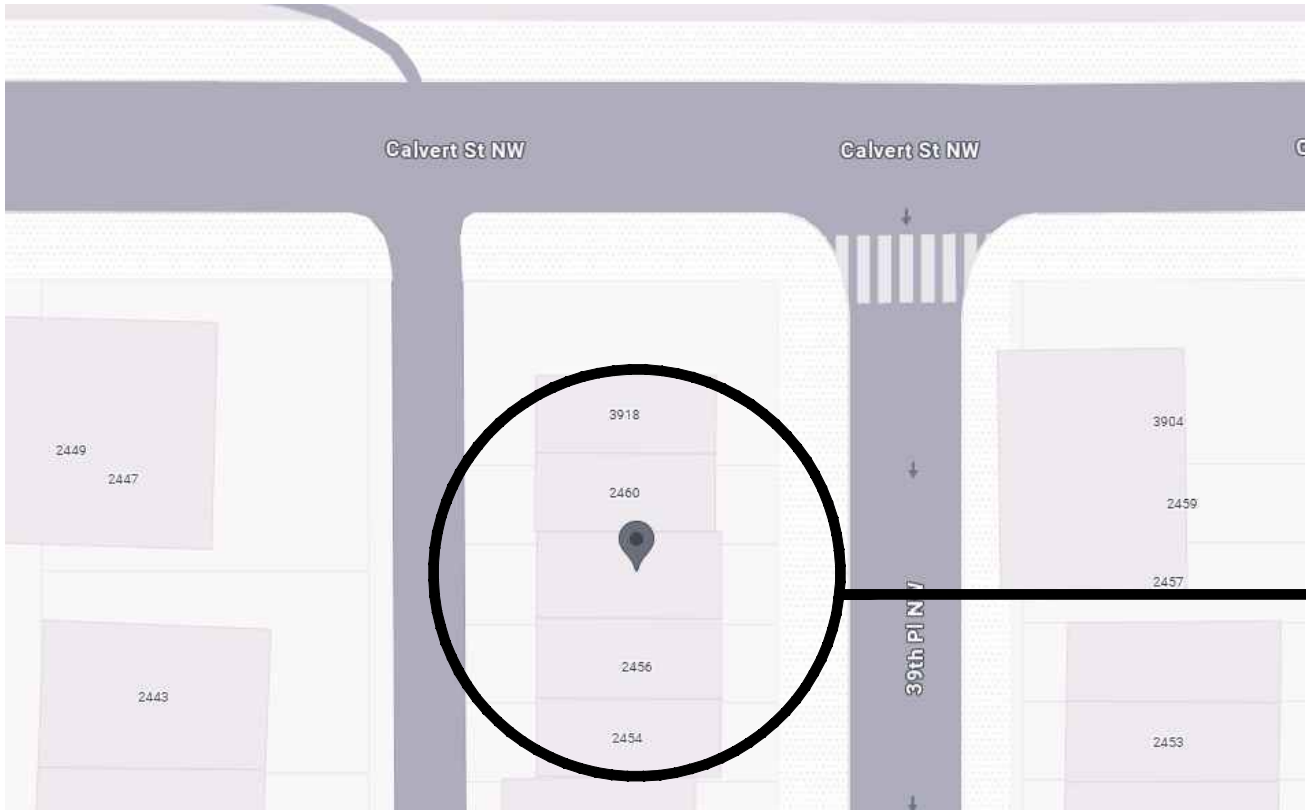

PROJECT
LOCATION

SHEET INDEX:

C0.1		COVER SHEET
A0.1		DECK FRAMING/DRAWING
A0.2		ELEVATIONS
A0.3		DETAILS
Z0.1		SITE PLAN




05/16/2025


Board of Zoning Adjustment
District of Columbia
CASE NO. 21549
EXHIBIT NO. 6

C0.1


DECK FRAMING

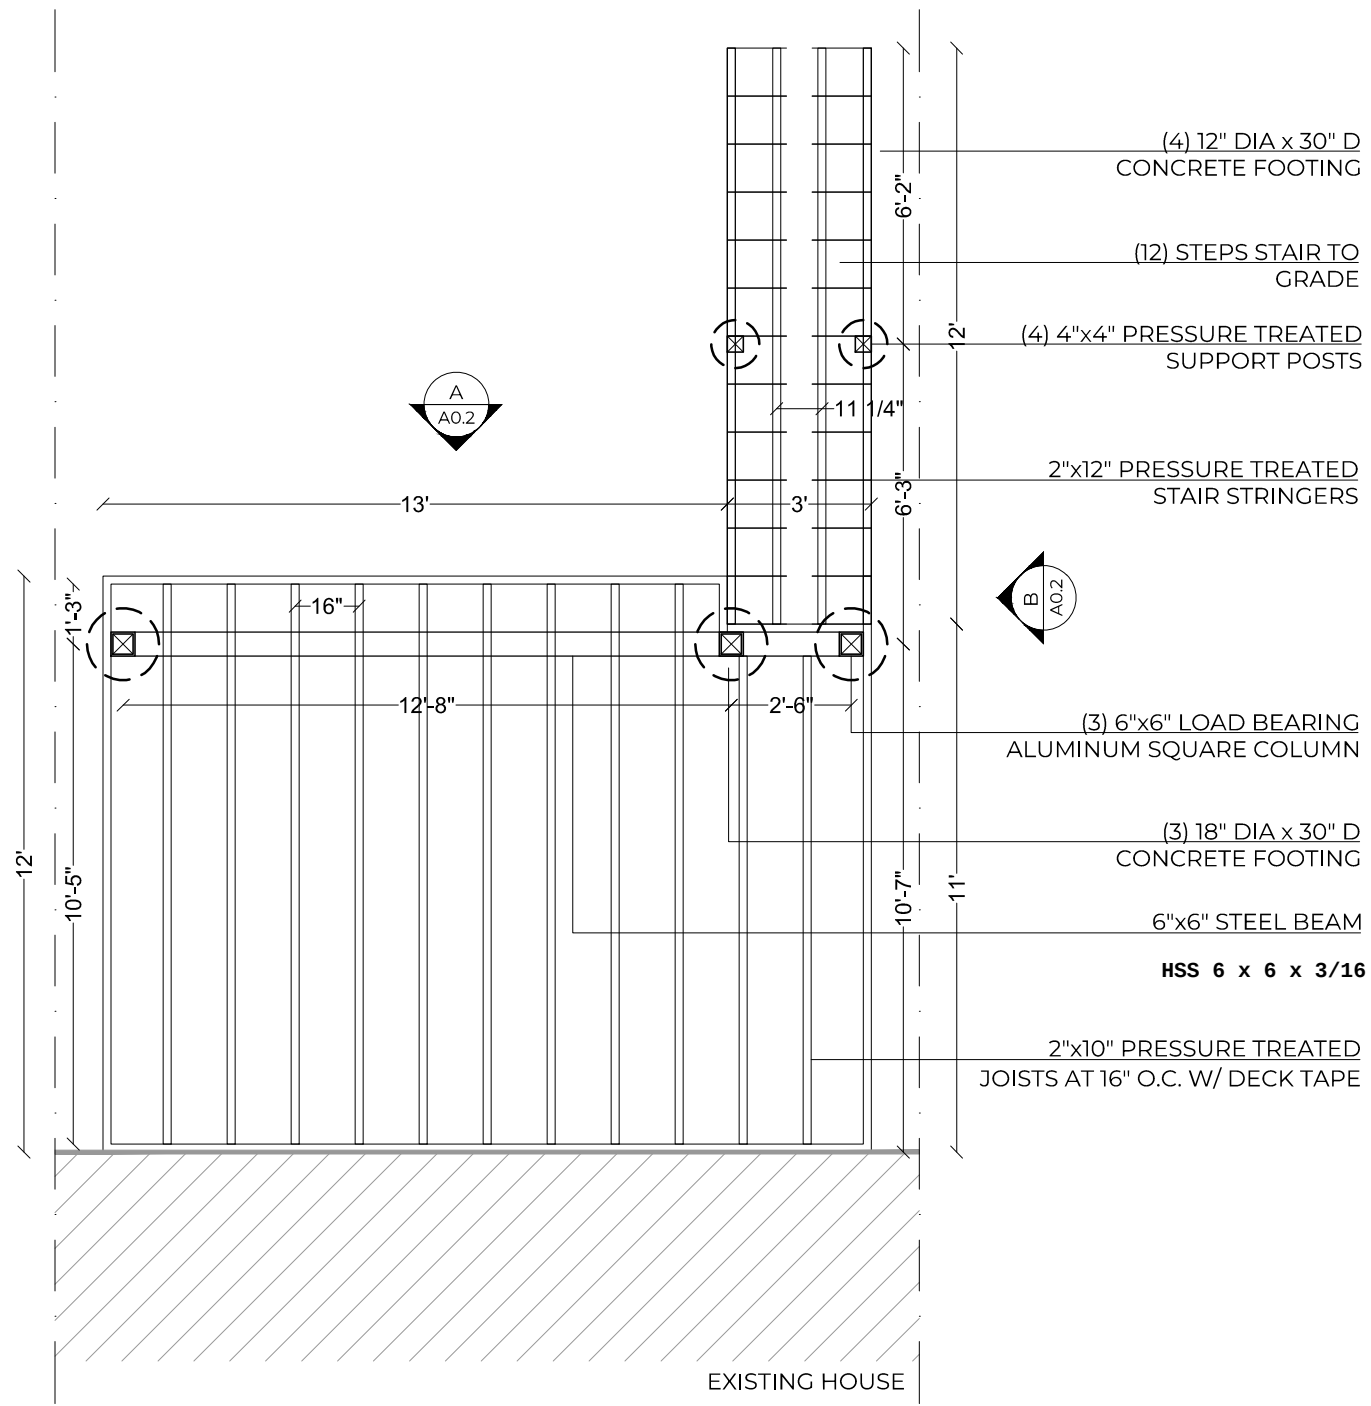

DECK DRAWING

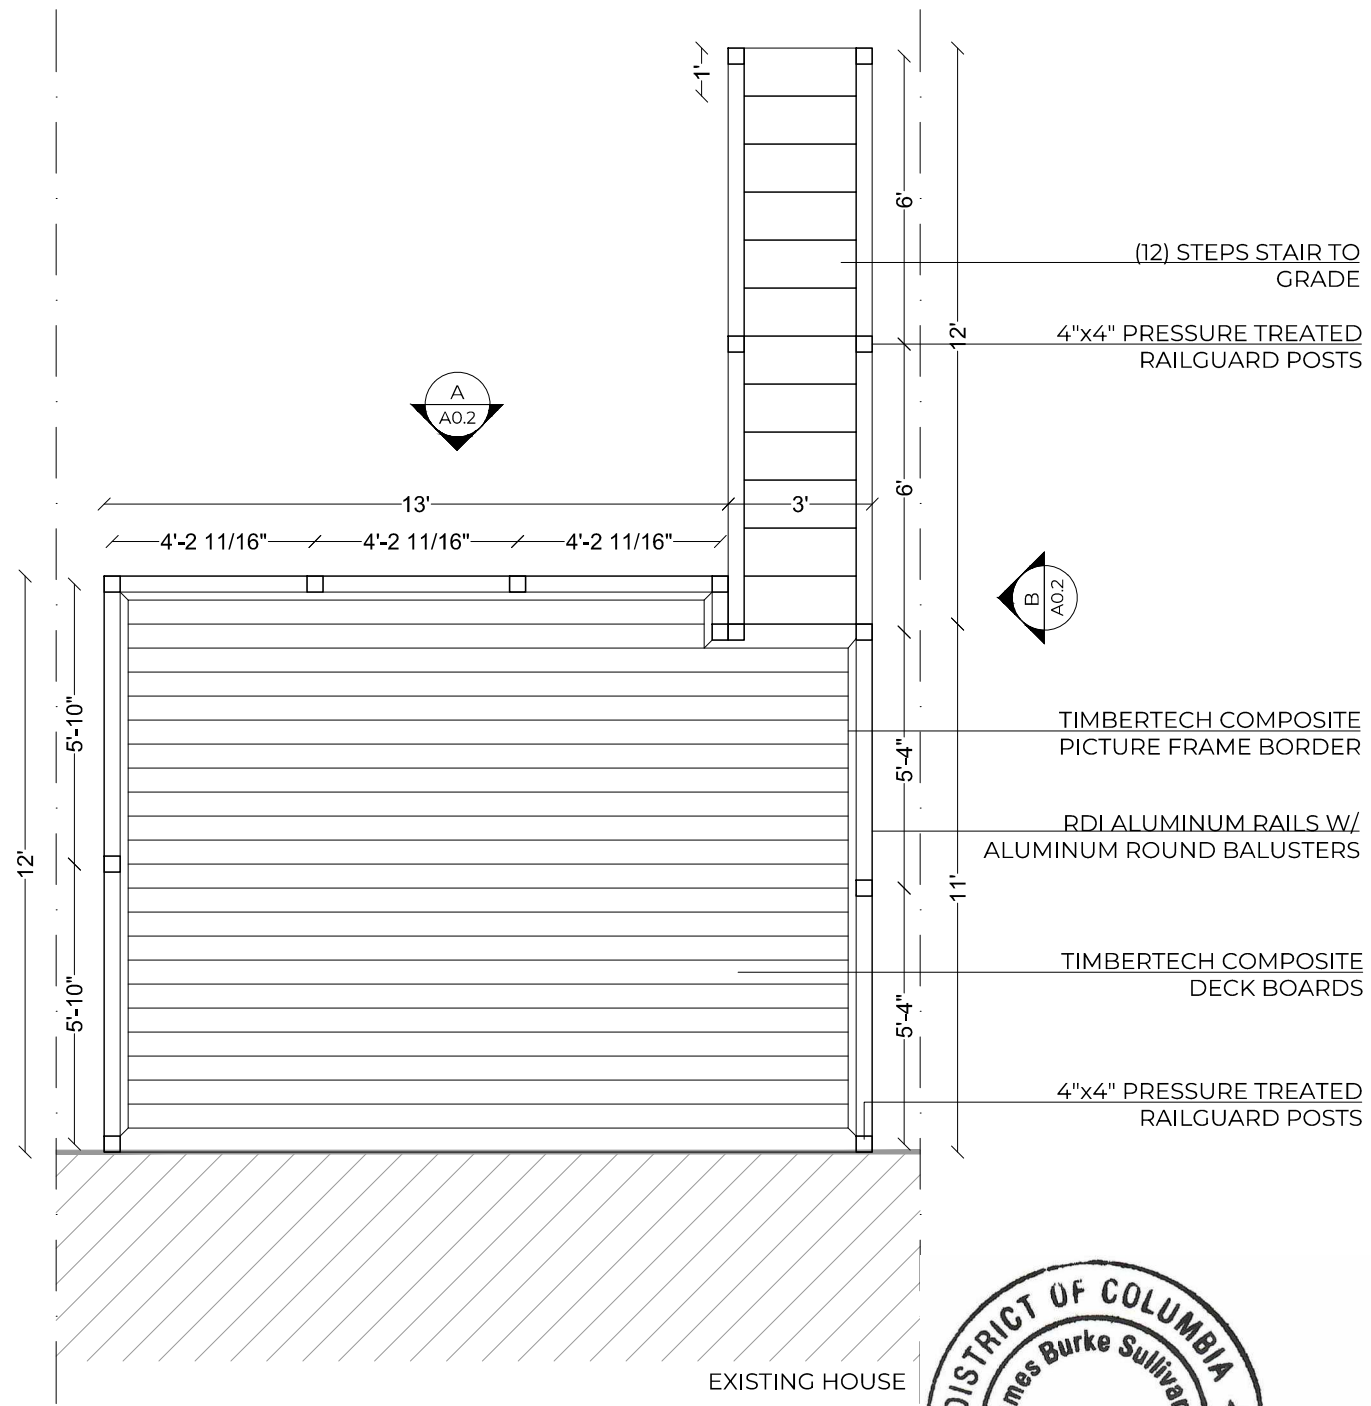

05/16/2025

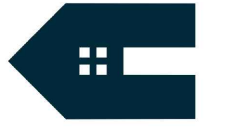

CAPITOL
IMPROVEMENTS LLC

12606 Hillmeade
Station Drive,
Bowie, MD 20720

Tel: 301.769.6909

PROJECT
DECKING

CLIENT
SEAN O'DONNELL
2458 39th Place NW,
Washington, DC
20007

DRAWN BY
FLORENCIA JEWELL

SCALE
1/4"=1'-0"

ISSUE
05.14.25


RE-ISSUE
MM.DD.YY

DESCRIPTION
DECK FRAMING



A0.1

ELEVATION A


ELEVATION B

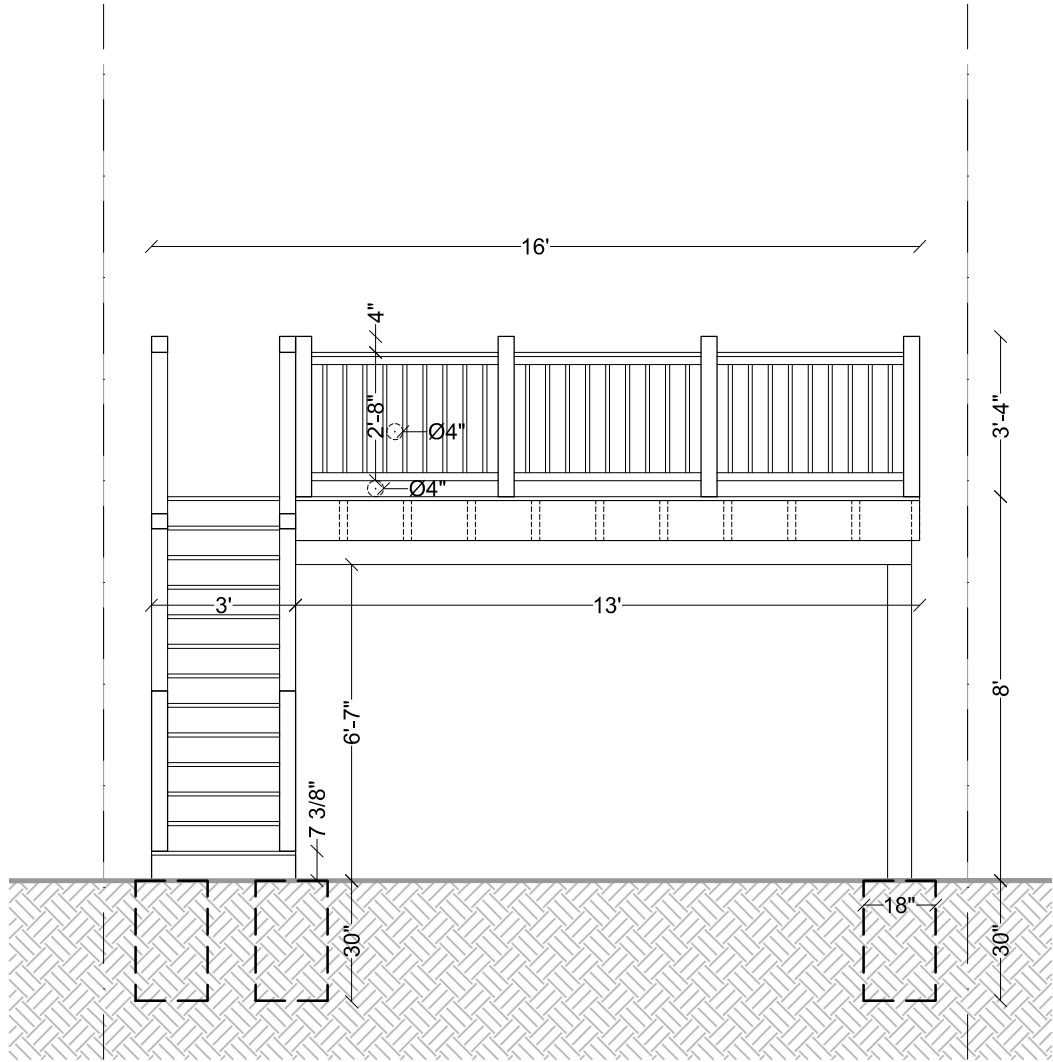

EXISTING HOUSE

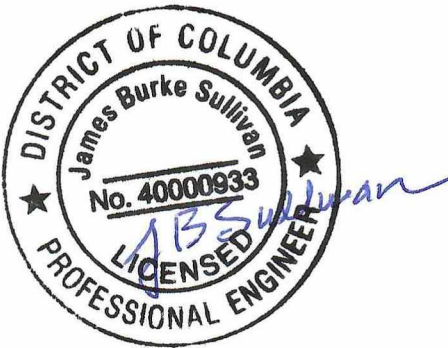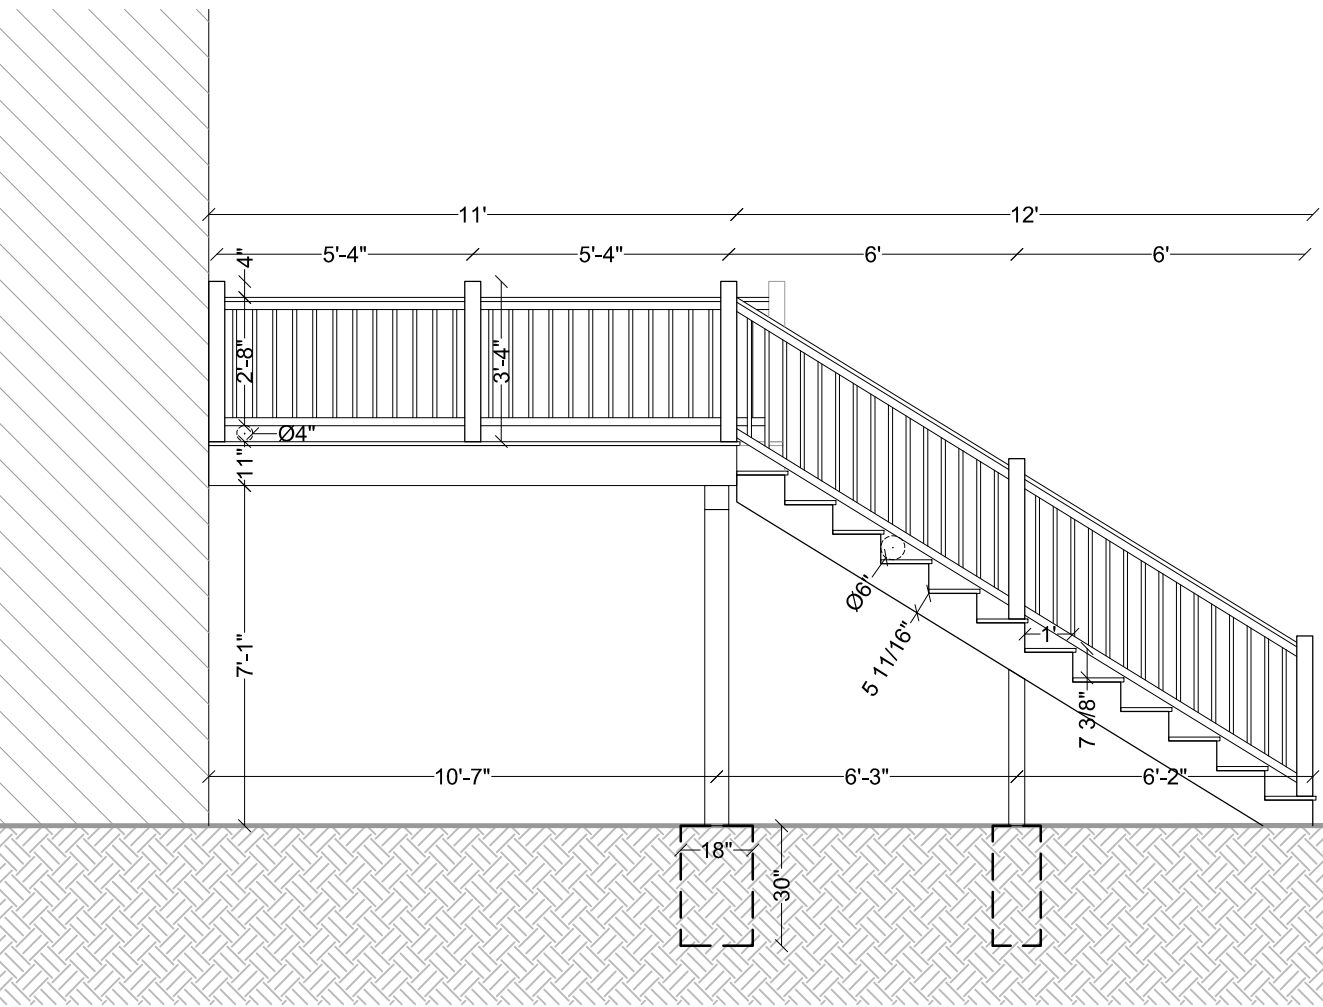

05/16/2025

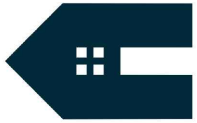

CAPITOL
IMPROVEMENTS LLC

12606 Hillmeade
Station Drive,
Bowie, MD 20720

Tel: 301.769.6909

PROJECT
DECKING

CLIENT
SEAN O'DONNELL
2458 39th Place NW,
Washington, DC
20007

DRAWN BY
FLORENCIA JEWELL

SCALE
1/4"=1'-0"


ISSUE
05.14.25

RE-ISSUE
MM.DD.YY



DESCRIPTION
ELEVATIONS

A_{0.2}

POST TO BEAM CONNECTION

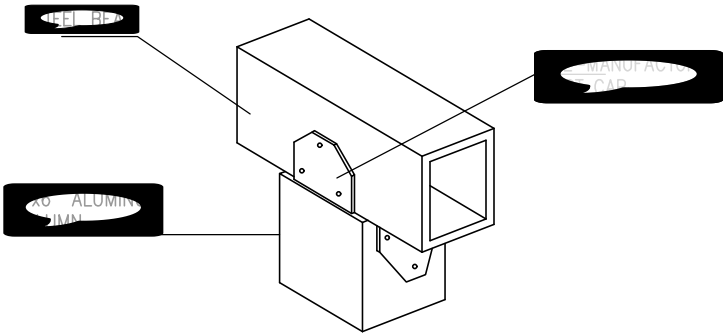

GUARD POST TO RIM JOIST CONNECTION

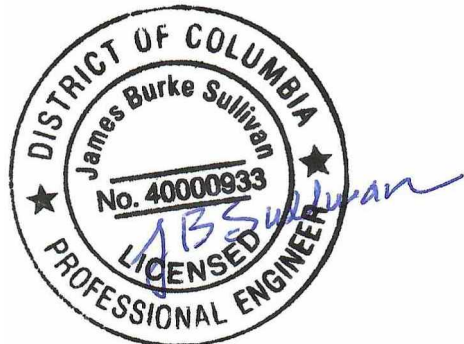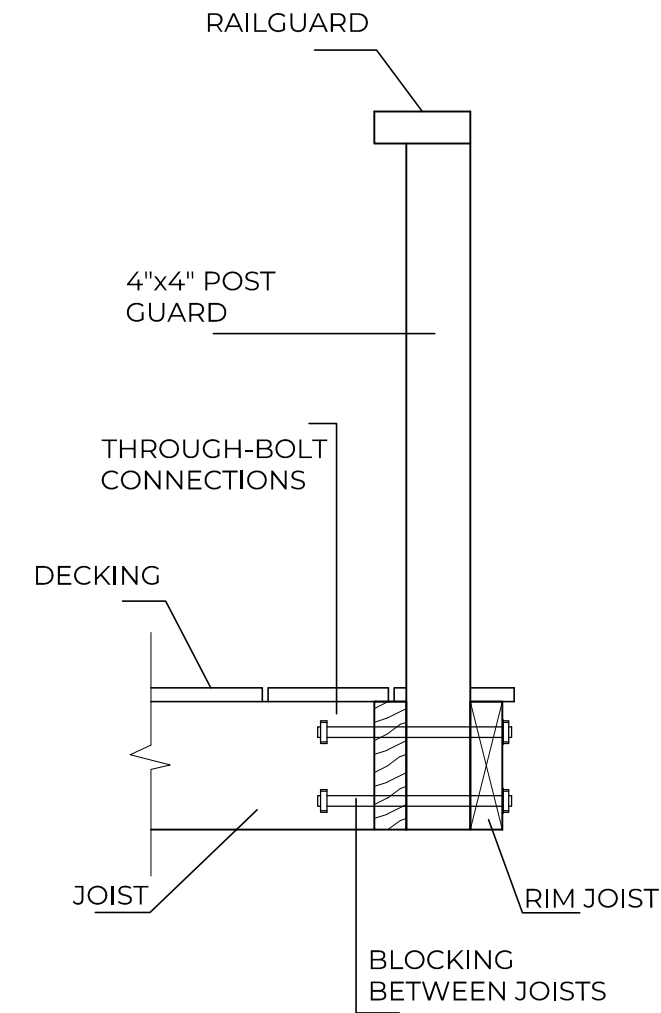

05/16/2025



CAPITOL
IMPROVEMENTS LLC

12606 Hillmeade
Station Drive,
Bowie, MD 20720

Tel: 301.769.6909

PROJECT
DECKING

CLIENT
SEAN O'DONNELL
2458 39th Place NW,
Washington, DC
20007

DRAWN BY
FLORENCIA JEWELL

SCALE
1"-1'-0"

ISSUE
05.14.25

RE-ISSUE
MM.DD.YY

DESCRIPTION
DETAILS

A_{0.3}

DISTRICT OF COLUMBIA GOVERNMENT
OFFICE OF THE SURVEYOR

Washington, D.C., May 9, 2023

Plat for Building Permit of :

SQUARE 1810 LOT 150

Scale: 1 inch = 20 feet

Recorded in Book 97 Page 23

Receipt No.

Drawn by: A.S.

Furnished to: SEAN O'DONNELL

"I hereby certify that the dimensions and configuration of the lot(s) hereon depicted are consistent with the records of the Office of the Surveyor unless otherwise noted, but may not reflect actual field measurements. The dimensions and configuration of A&T lots are provided by the Office of Tax and Revenue and may not necessarily agree with the deed description(s)."

For Surveyor, D.C.

I hereby certify that on this plat on which the Office of the Surveyor has drawn the dimensions of this lot, I have accurately and completely depicted and labeled the following:
1) all existing buildings and improvements - including parking spaces, covered porches, decks and retaining walls over four feet above grade, and any existing face-on-line or party wall labeled as such, well as projections and improvements in public space - with complete and accurate dimensions;
2) all proposed demolition or raze of existing buildings duly labeled as such; all proposed buildings and improvements - including parking spaces, covered porches, decks and retaining walls over four feet above grade, any existing face-on-line or party wall labeled as such, as well as projections and improvements in public space and the improvements used to satisfy pervious surface or green area ratio requirements - with complete and accurate dimensions, in conformity with the plans submitted with building permit application _____; and
3) any existing chimney or vent on an adjacent property that is located within 10 feet of this lot.

I also hereby certify that:


- 1) my depiction on this plat, as detailed above, is accurate and complete as of the date of my signature hereon;
 - 2) there is no elevation change exceeding ten feet measured between lot lines; or if so, this elevation change is depicted on a site plan submitted with the plans for this permit application;
 - 3) I have/have not (circle one) filed a subdivision application with the Office of the Surveyor;
 - 4) I have/have not (circle one) filed a subdivision application with the Office of Tax & Revenue; and
 - 5) if there are changes to the lot and its boundaries as shown on this plat, or to the proposed construction and plans as shown on this plat, that I shall obtain an updated plat from the Office of the Surveyor on which I will depict all existing and proposed construction and which I will then submit to the Office of the Zoning Administrator for review and approval prior to permit issuance.
- The Office of the Zoning Administrator will only accept a Building Plat issued by the Office of the Surveyor within the two years prior to the date DCRA accepts a Building Permit Application as complete.
I acknowledge that any inaccuracy or errors in my depiction on this plat will subject any permit or certificate of occupancy issued in reliance on this plat to enforcement, including revocation under Sections 105.6(1) and 110.5.2 of the Building Code (Title 12A of the DCMR) as well as prosecution and penalties under Section 404 of D.C. Law 4-164 (D.C. Official Code §22-2405).

Signature: _____

Date: _____

Printed Name: _____ Relationship
to Lot Owner: _____

If a registered design professional, provide license number
_____ and include stamp below.

 


SCALE: 1:20

SR-23-03918(2023)

SHEET 1 OF 2


SQUARE 1810

39th PLACE, N.W.

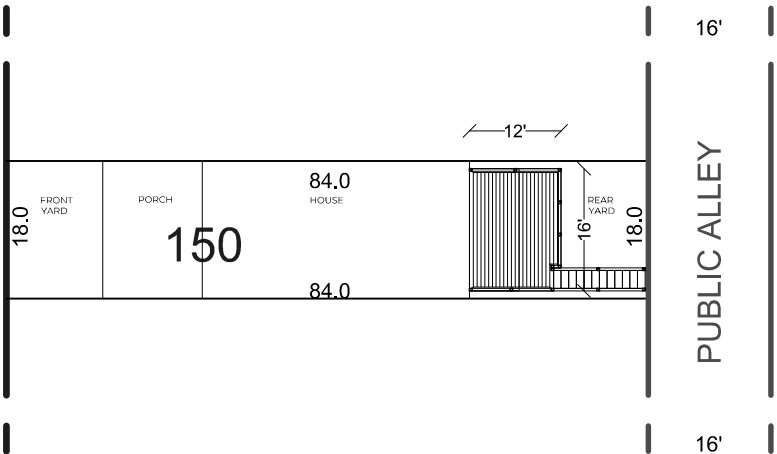

05/16/2025

SHEET 2 OF 2

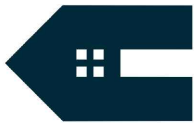

CAPITOL
IMPROVEMENTS LLC

12606 Hillmeade
Station Drive,
Bowie, MD 20720

Tel: 301.769.6909

PROJECT
DECKING

CLIENT
SEAN O'DONNELL
2458 39th Place NW,
Washington, DC
20007

DRAWN BY
FLORENCIA JEWELL

SCALE
1" = 25'

ISSUE
05.14.25

RE-ISSUE
MM.DD.YY

DESCRIPTION
SITE PLAN

Z_{0.1}