




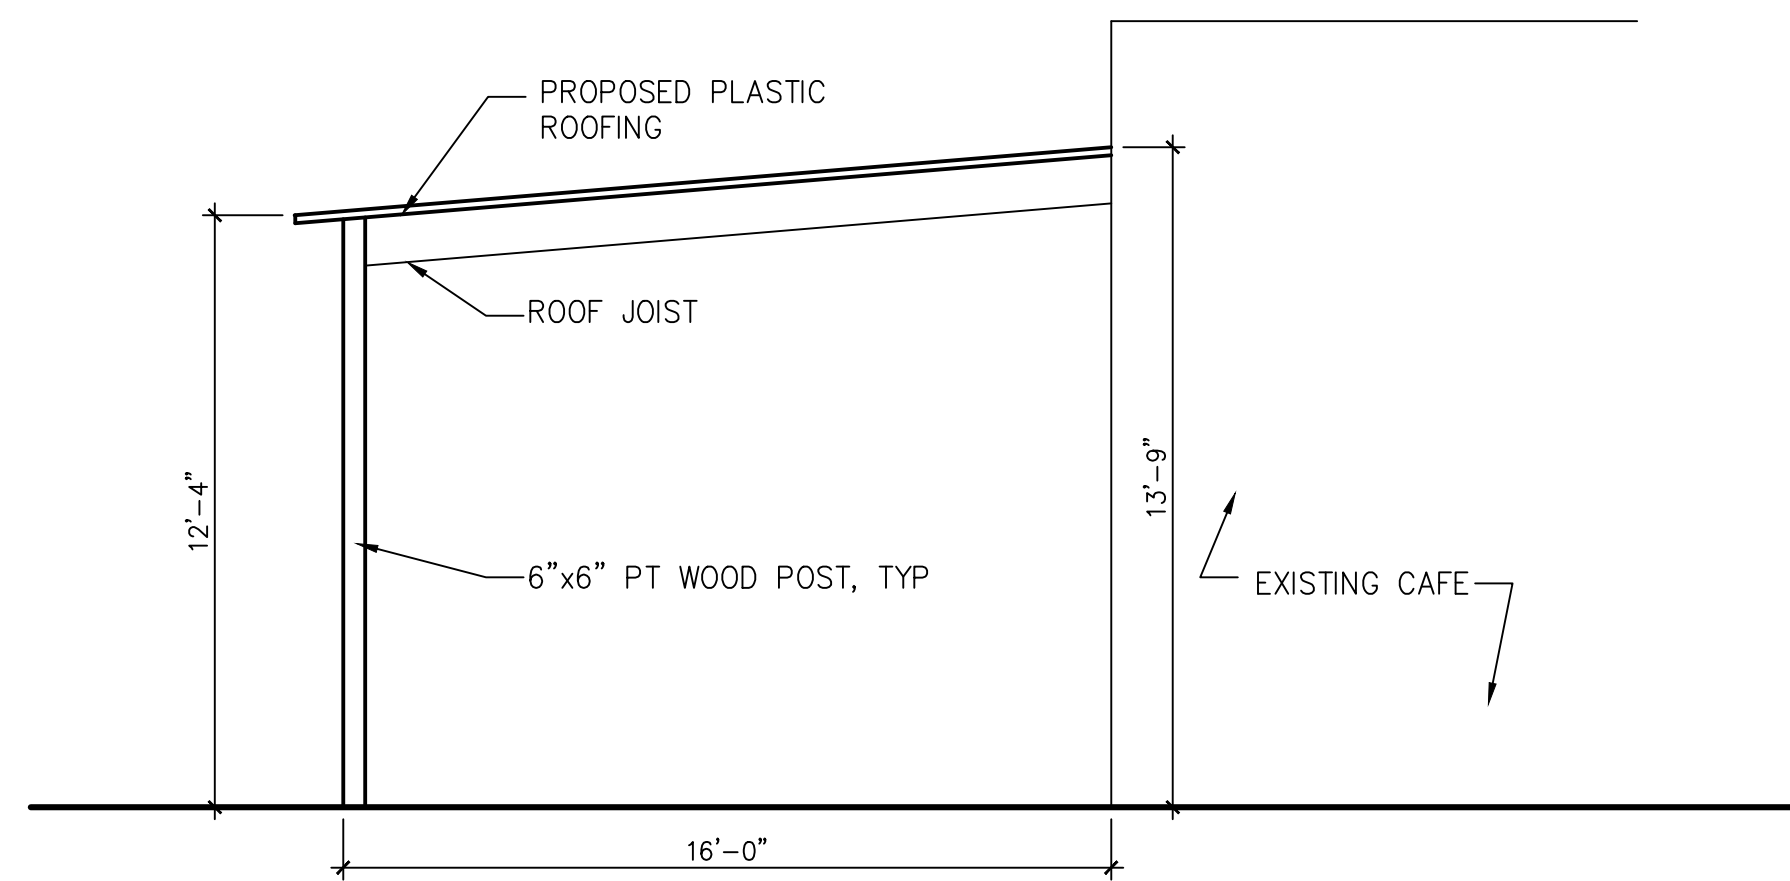


PROPOSED ELEVATION  
SCALE: 1/4"=1'-0"

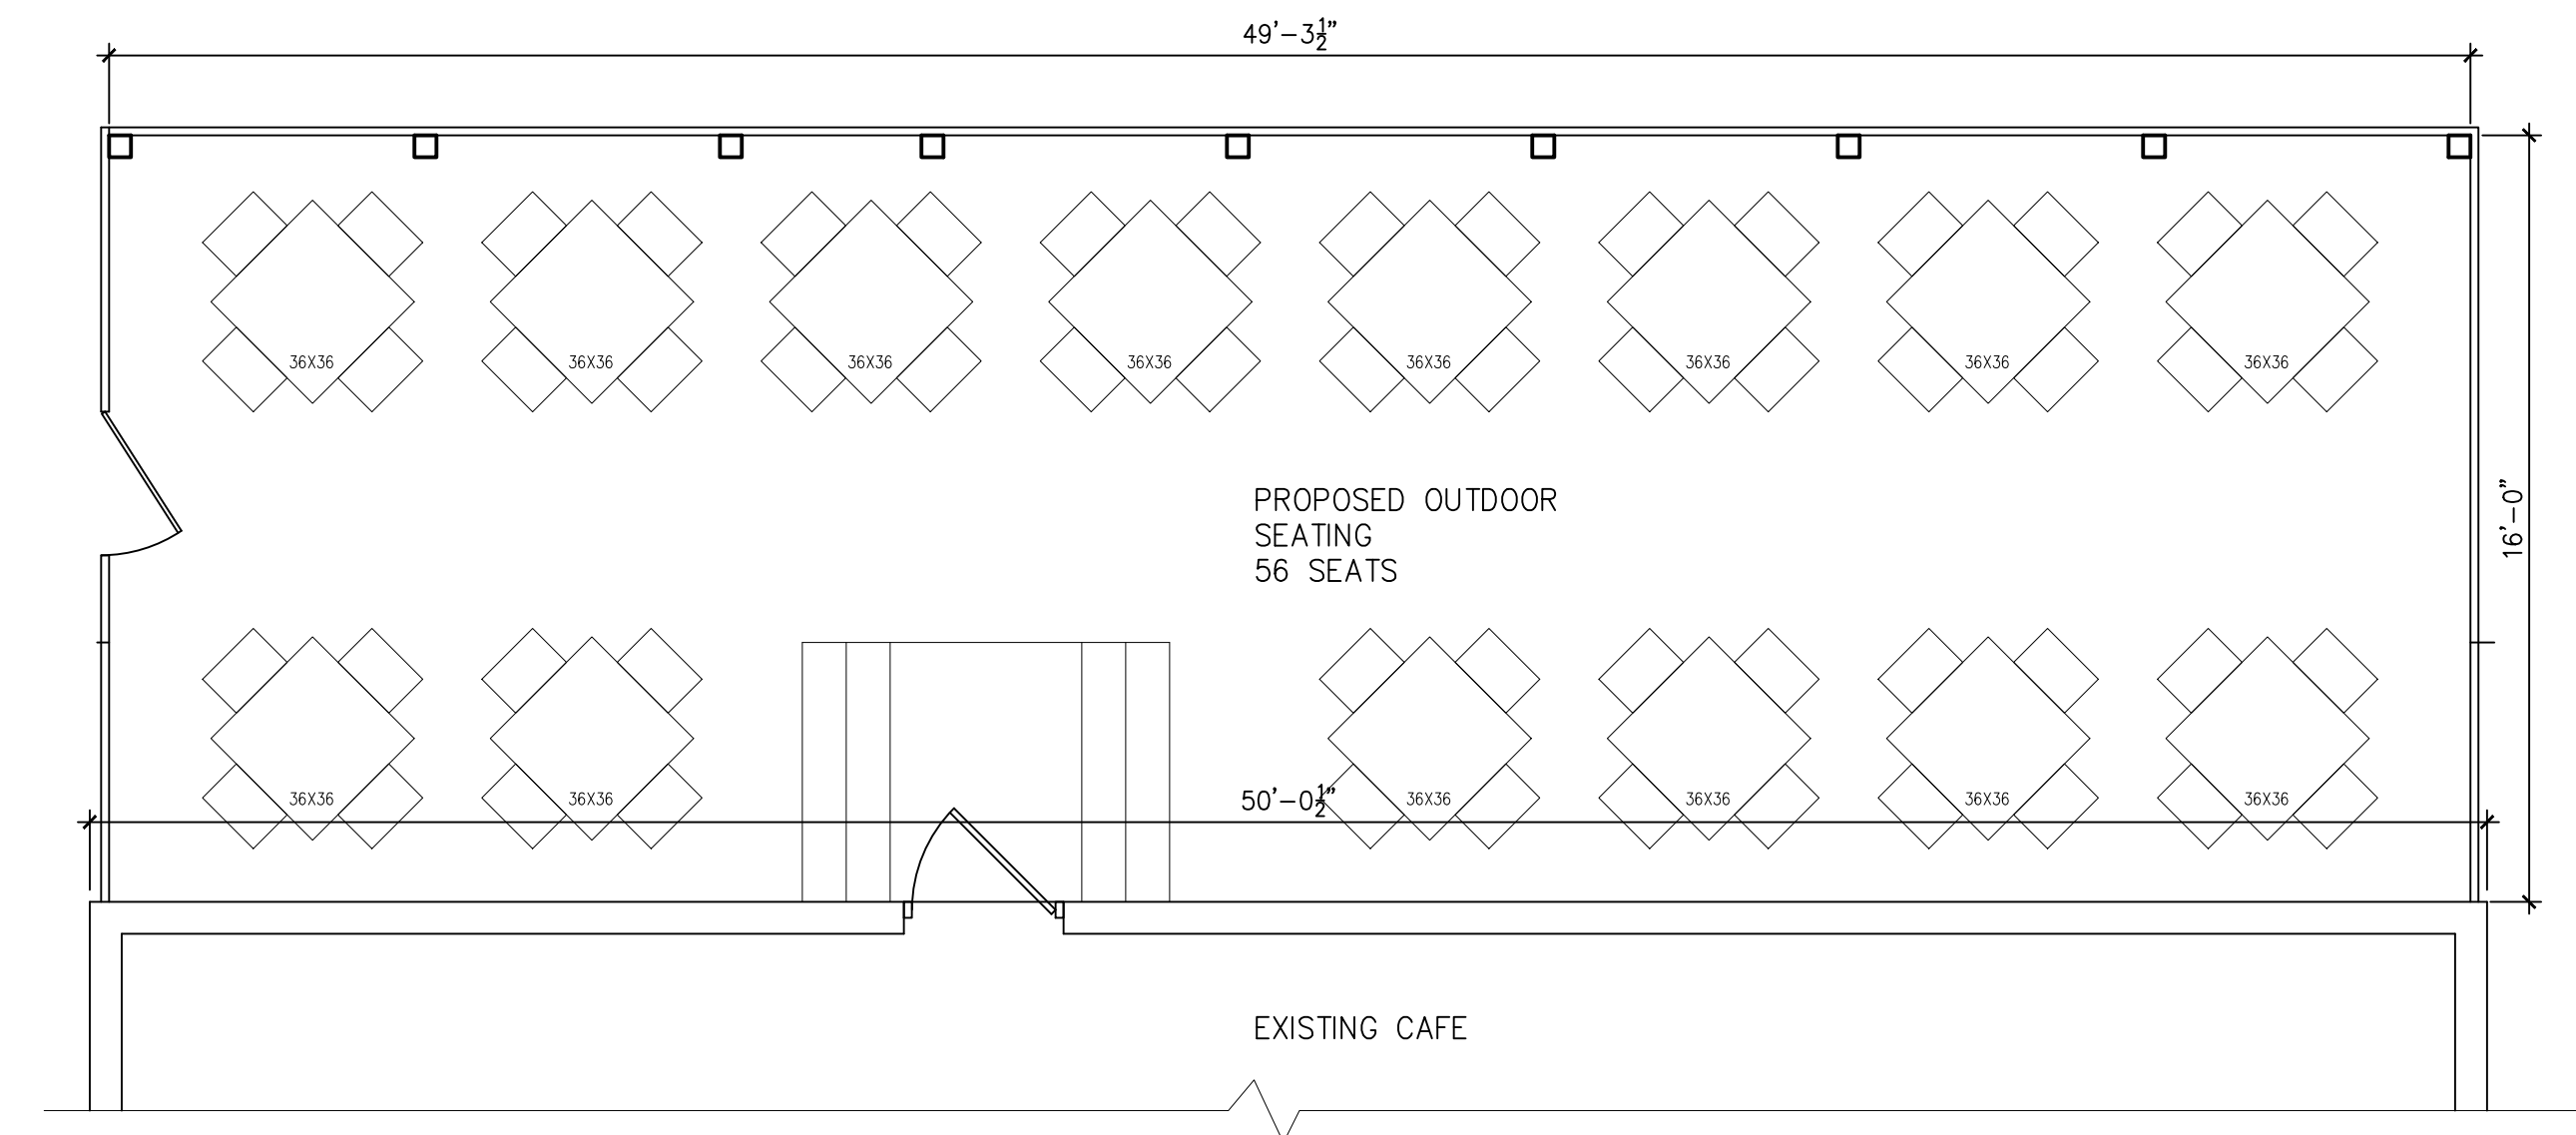


PROPOSED SEATING PLAN  
SCALE: 1/4"=1'-0"

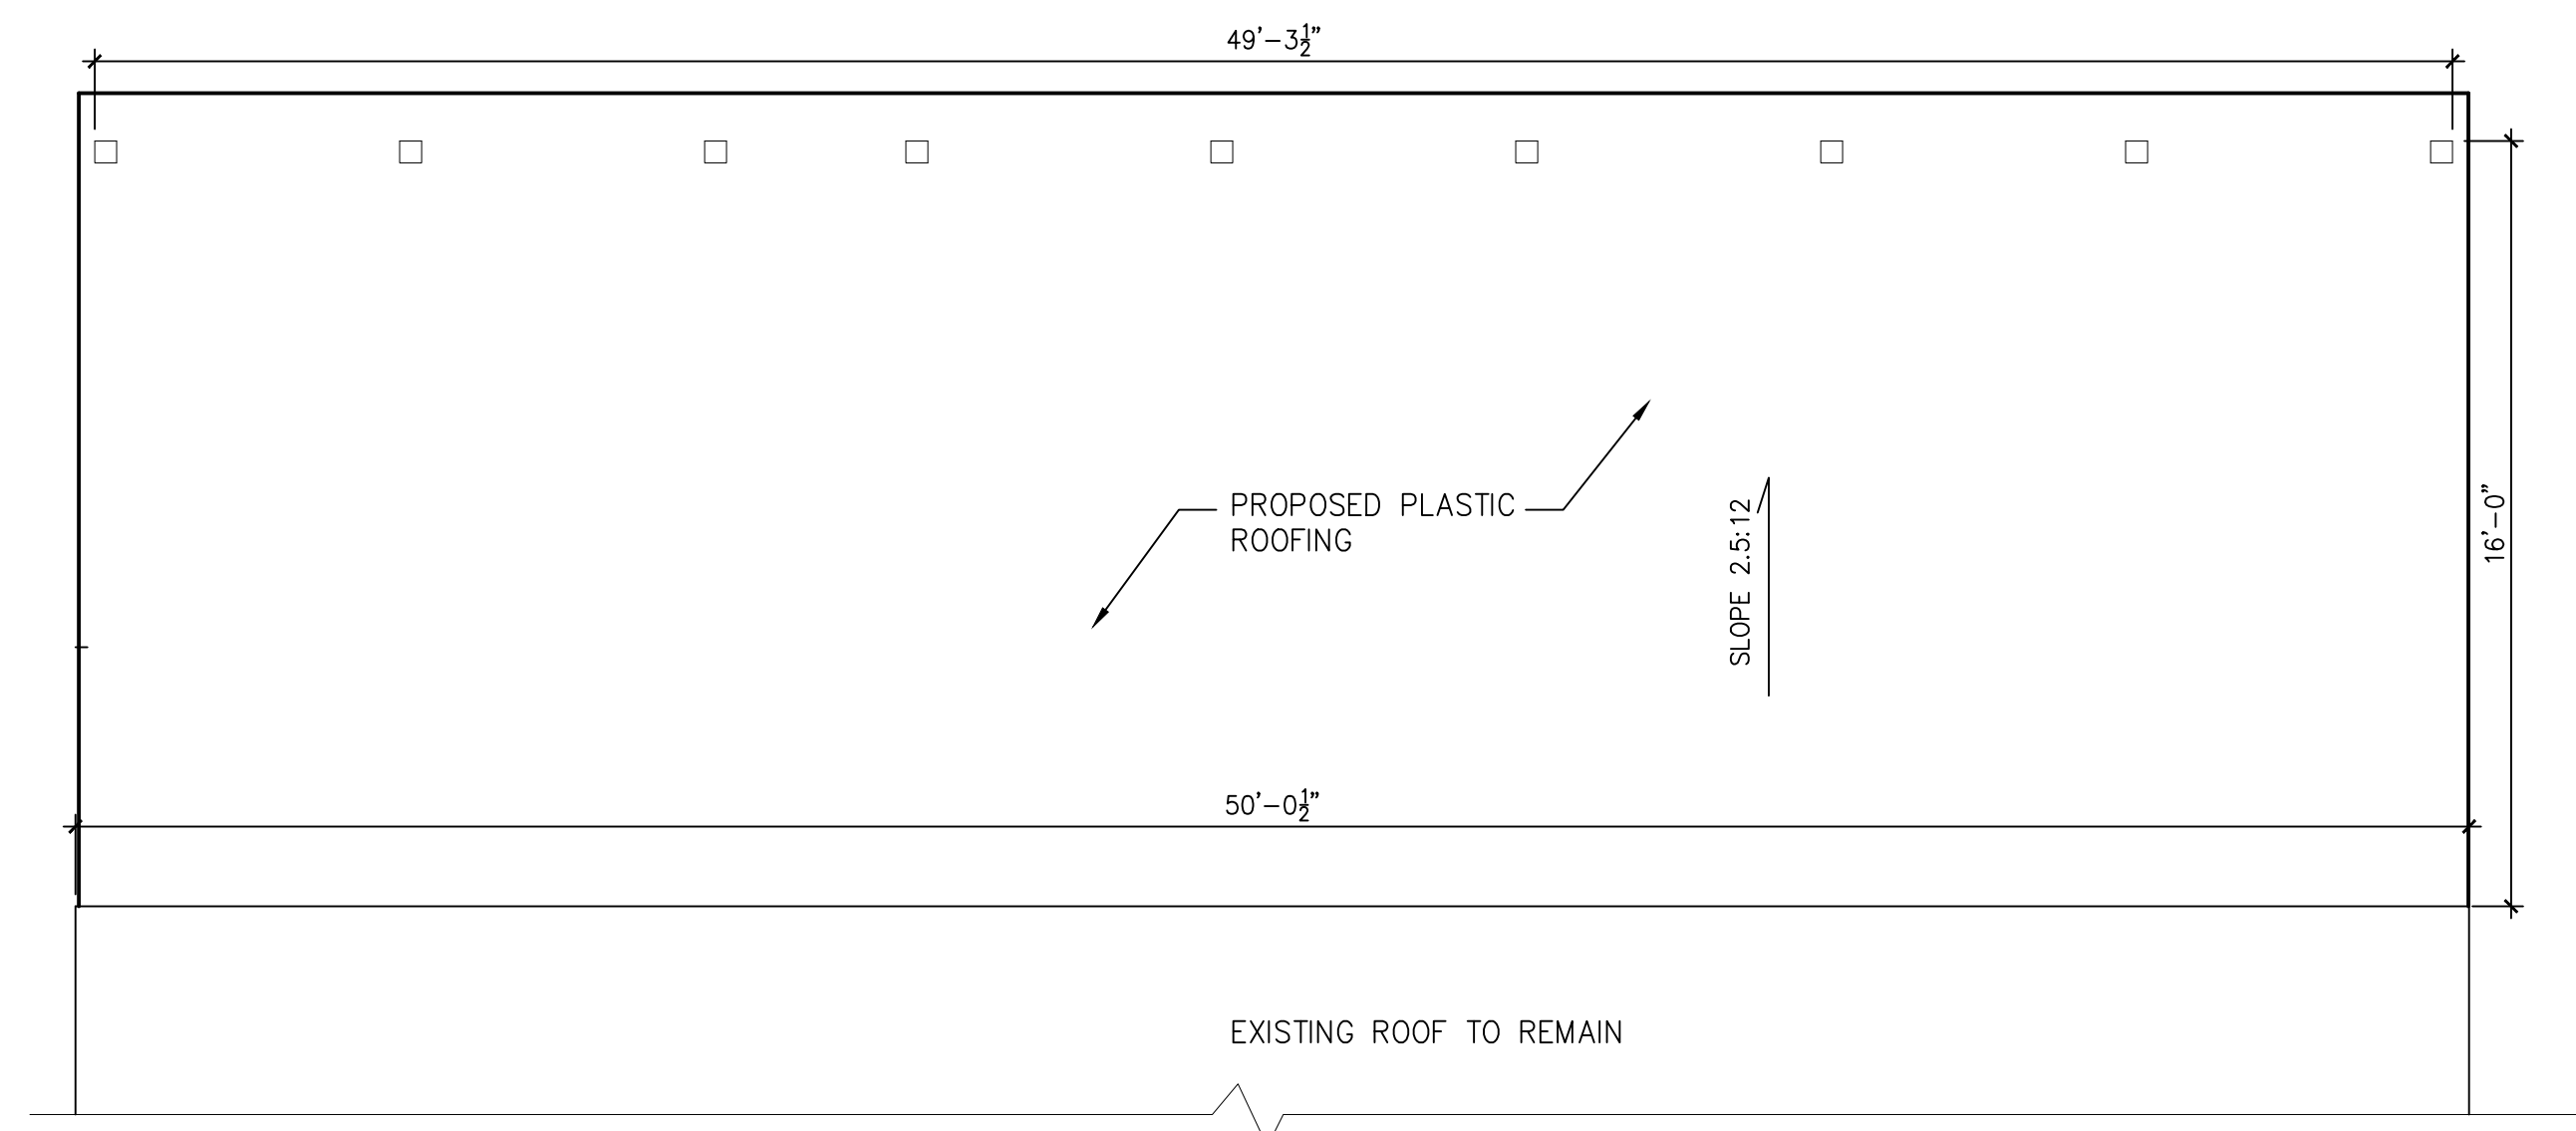

PROPOSED ROOF PLAN  
SCALE: 1/4"=1'-0"

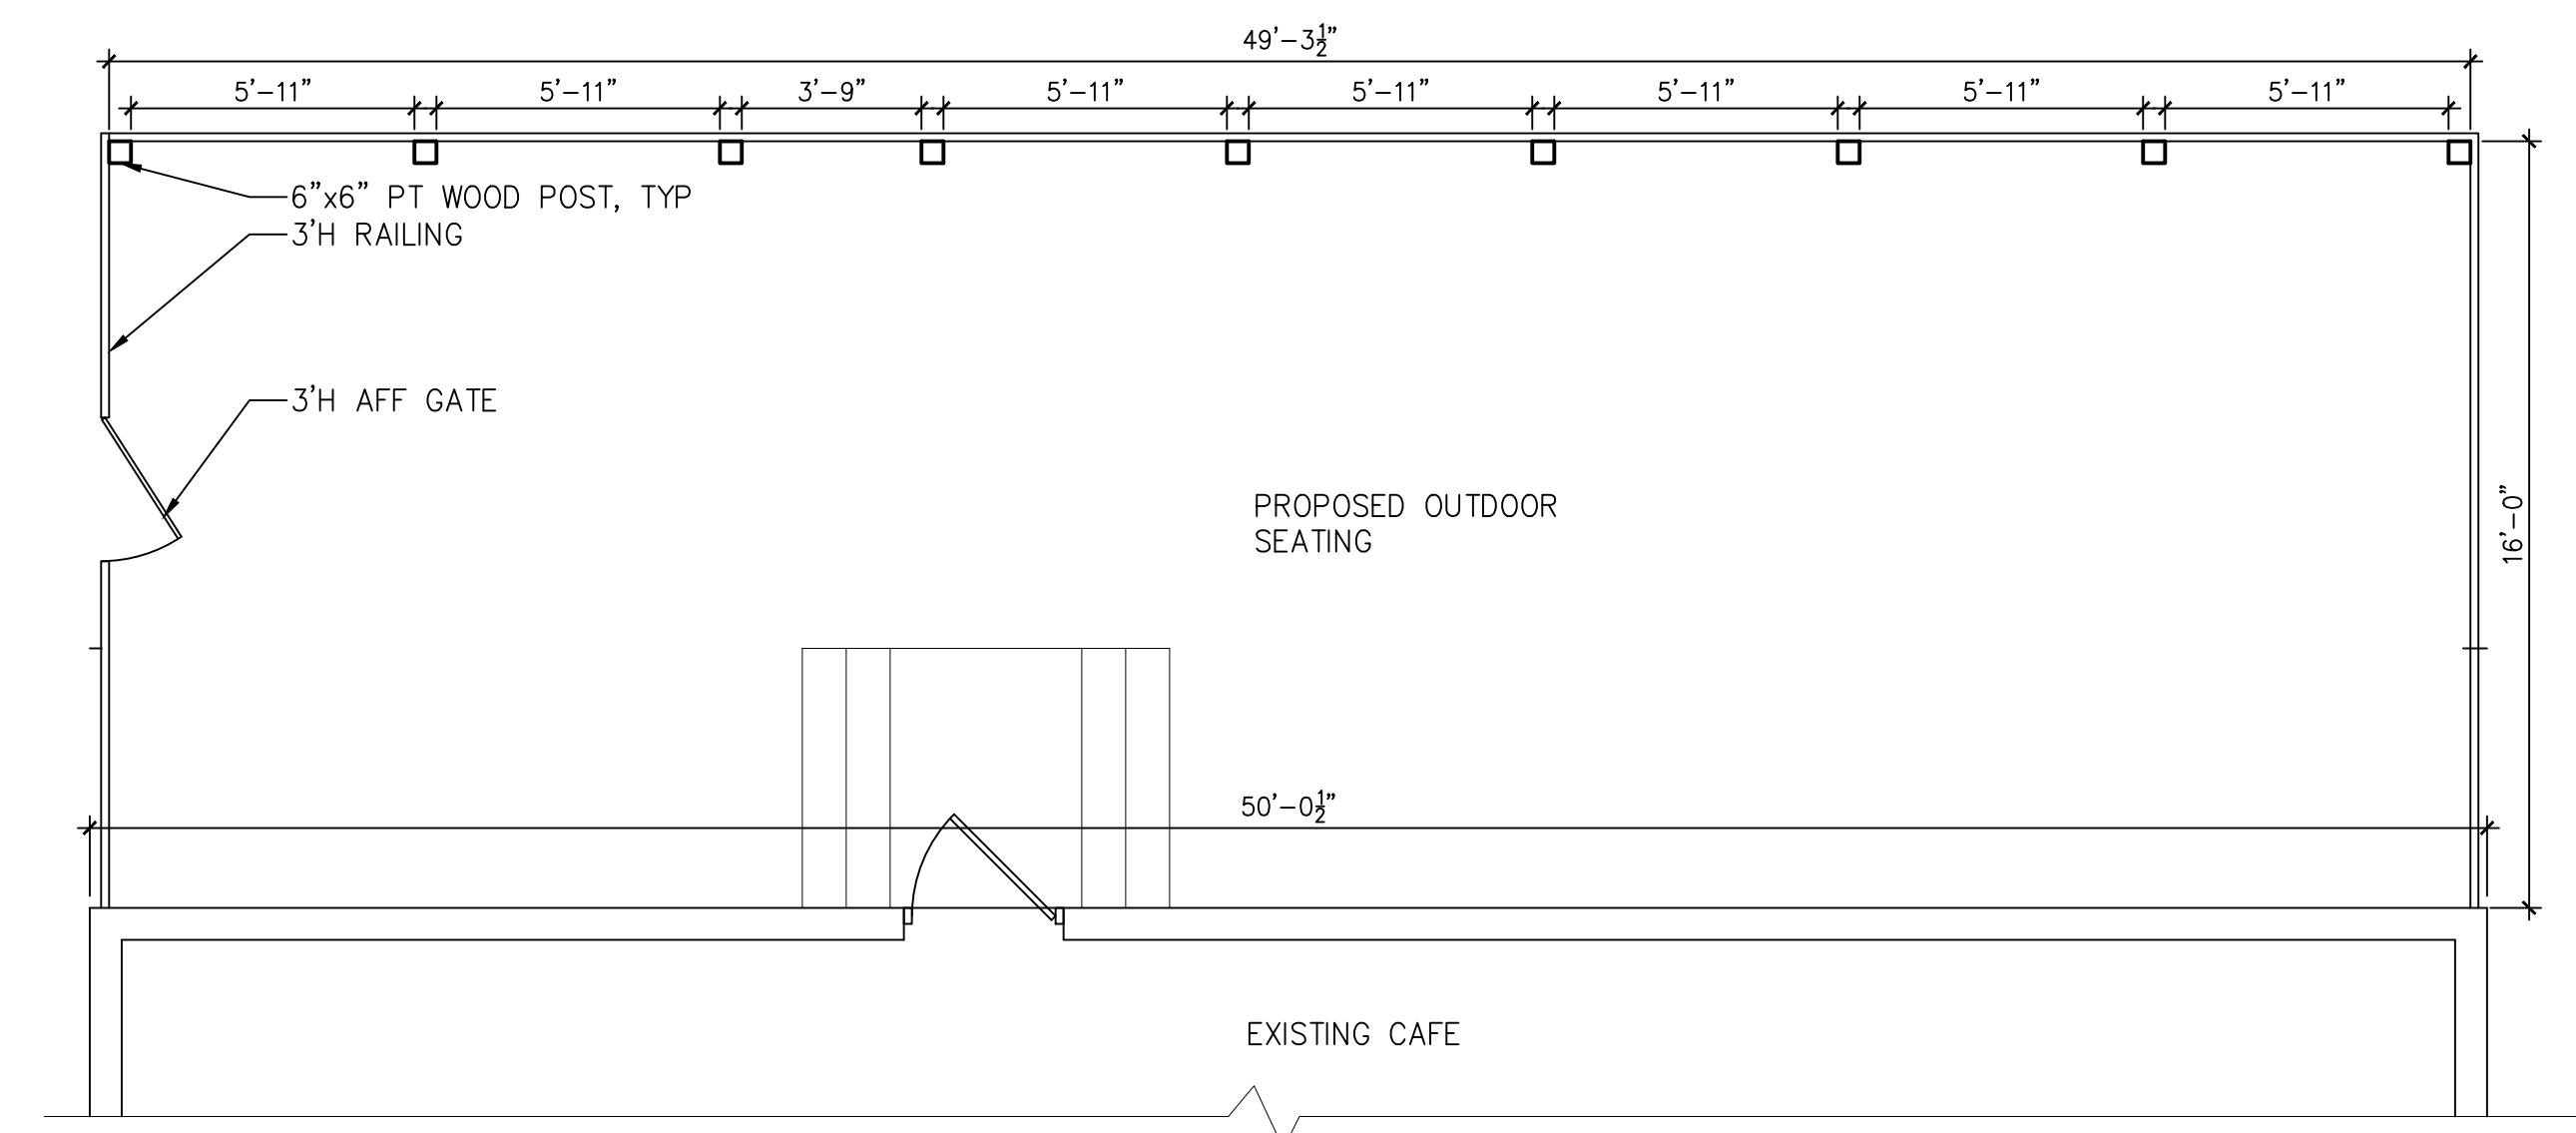

PROPOSED FLOOR PLAN  
SCALE: 1/4"=1'-0"

 

**PPI** PRIME  
PLANNING  
INTL, PLLC

INFO@PRIMEPLANNINGINTL.COM  
571.919.0418

PROPER CAFE  
1545 NEW JERSEY AVE NW  
WASHINGTON, DC 20001

| REVISIONS       |
|-----------------|
|                 |
|                 |
| PROJECT No.     |
| DATE: 9.28.2026 |
| SCALE: AS SHOWN |

FLOOR PLANS &  
ELEVATION

**A001**  
Basin & Zoning Adjustment  
District of Columbia  
CASE NO. 19607A  
EXHIBIT NO. 16