



Pillsbury
Winthrop
Shaw
Pittman LLP

2300 N Street NW
Washington, DC 20037-1128

Tel 202.663.8000
Fax 202.663.8007
www.pillsburylaw.com

November 23, 2005

VIA HAND DELIVERY

Carol Mitten, Chairperson
District of Columbia Zoning Commission
441 4th Street, Room 210
Washington, D.C. 20001

Phil Feola
Phone: 202.663.8789
phil.feola@pillsburylaw.com

**Re: Zoning Commission Case No. 02-51A, PUD Modification for
1616 Rhode Island Avenue**

Dear Chairperson Mitten and Members of the Commission:


On behalf of Rhode Island Associates Limited Partnership ("Applicant"), we request leave of the Zoning Commission to file the attached plans partially amending the PUD project, out-of-time. This request is made pursuant to an agreement which was reached with the University of California, the owner/occupant of approximately one-half of the PUD site, referenced in a letter to the Zoning Commission dated November 22, 2005, from Richard Aguglia, Esquire, counsel to the University.


The changes to the plans, proposed herein, result in: (a) a five foot building setback from the University's property line; (b) translucent windows on Floors 4 and 5 at the University's courtyard; (c) relocation of the southern (rear) façade approximately 5 feet to the south; and (d) a modification to the lobby creating a two-story entrance with a relocated fire command center, thereby making the entrance/lobby more transparent and open.

There are no changes to zoning envelope, i.e. building height, use, floor area ratio, parking, loading or the Rhode Island Avenue façade submitted previously.

The changes contained in this submission, represent the Applicant's preferred solution to the design challenges of the PUD site.

Sincerely,

 
Phil Feola

 
Christine Roddy

cc: Garrett Preis


Attachment

400089994v1

RECEIVED
D.C. OFFICE OF ZONING
2005 NOV 28 AM 9:45

ZONING COMMISSION
District of Columbia
CASE NO. 02-51 A
EXHIBIT NO. 34

ZONING COMMISSION
District of Columbia
CASE NO. 02-51A
EXHIBIT NO. 34

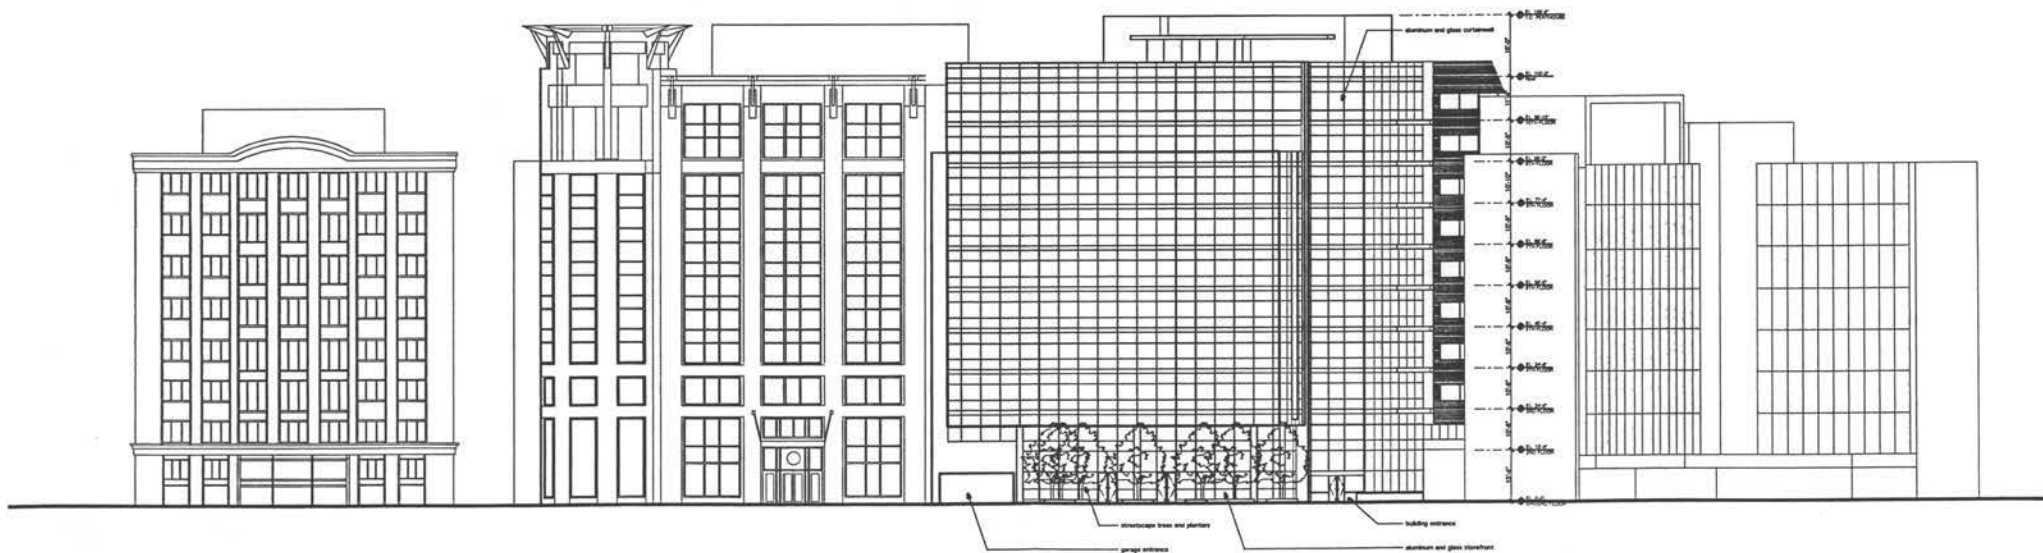


1616 Rhode Island

North Street Elevation

Scale: N.T.S.

23 November 2005

STUDIOS
architecture

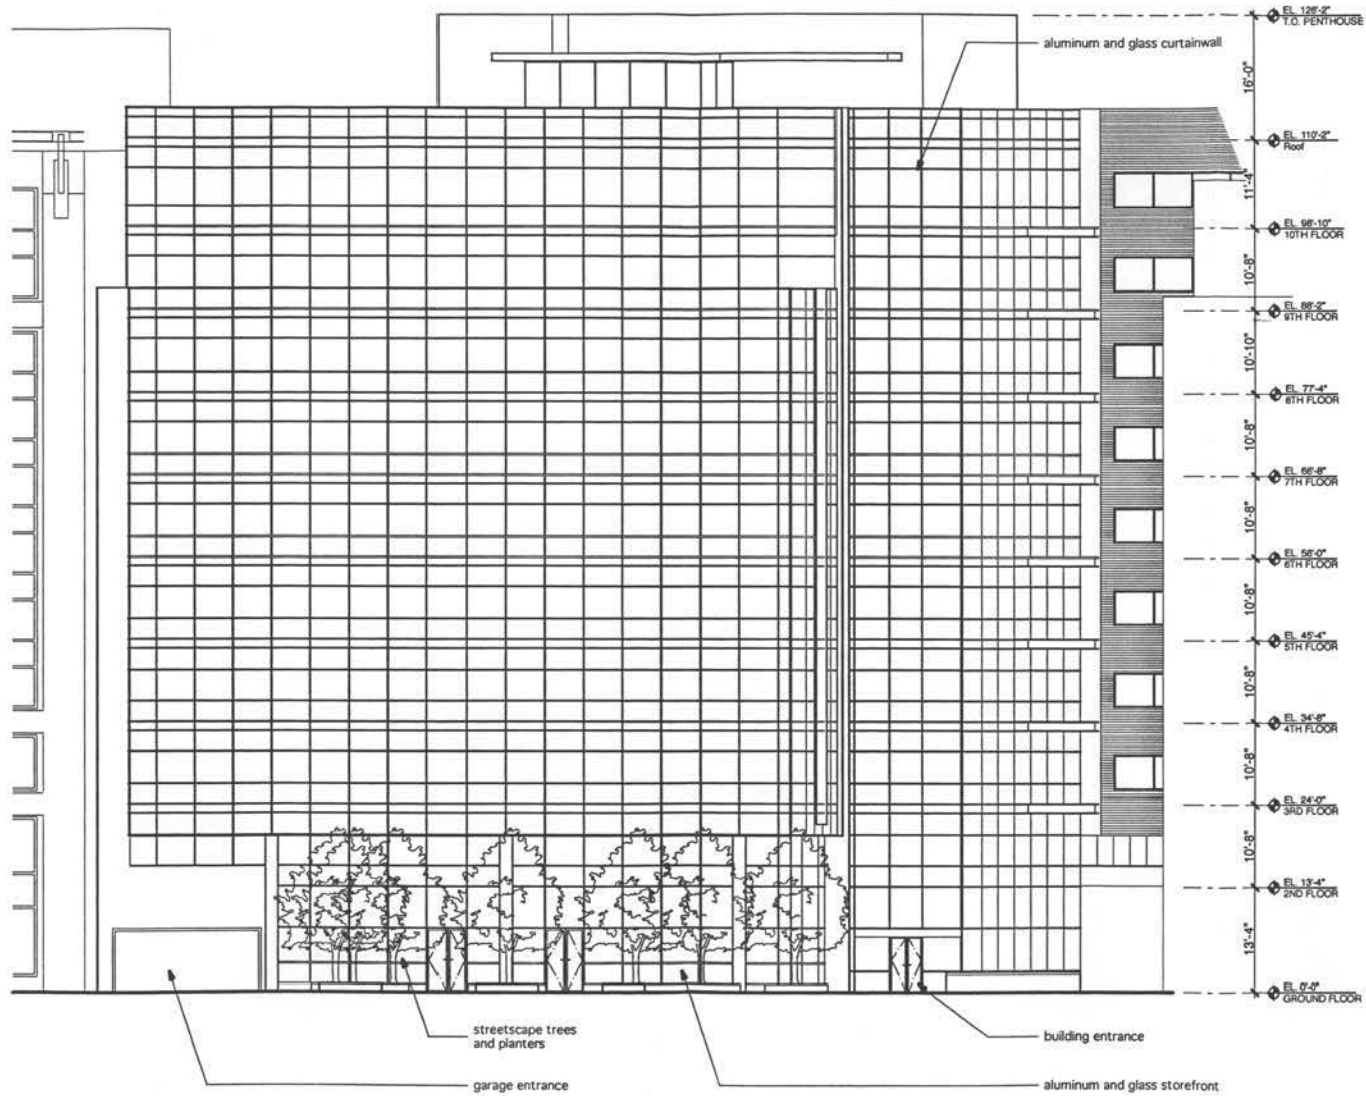


1616 Rhode Island

North Elevation

Scale: 1/16" = 1'-0"

23 November 2005

STUDIOS
architecture

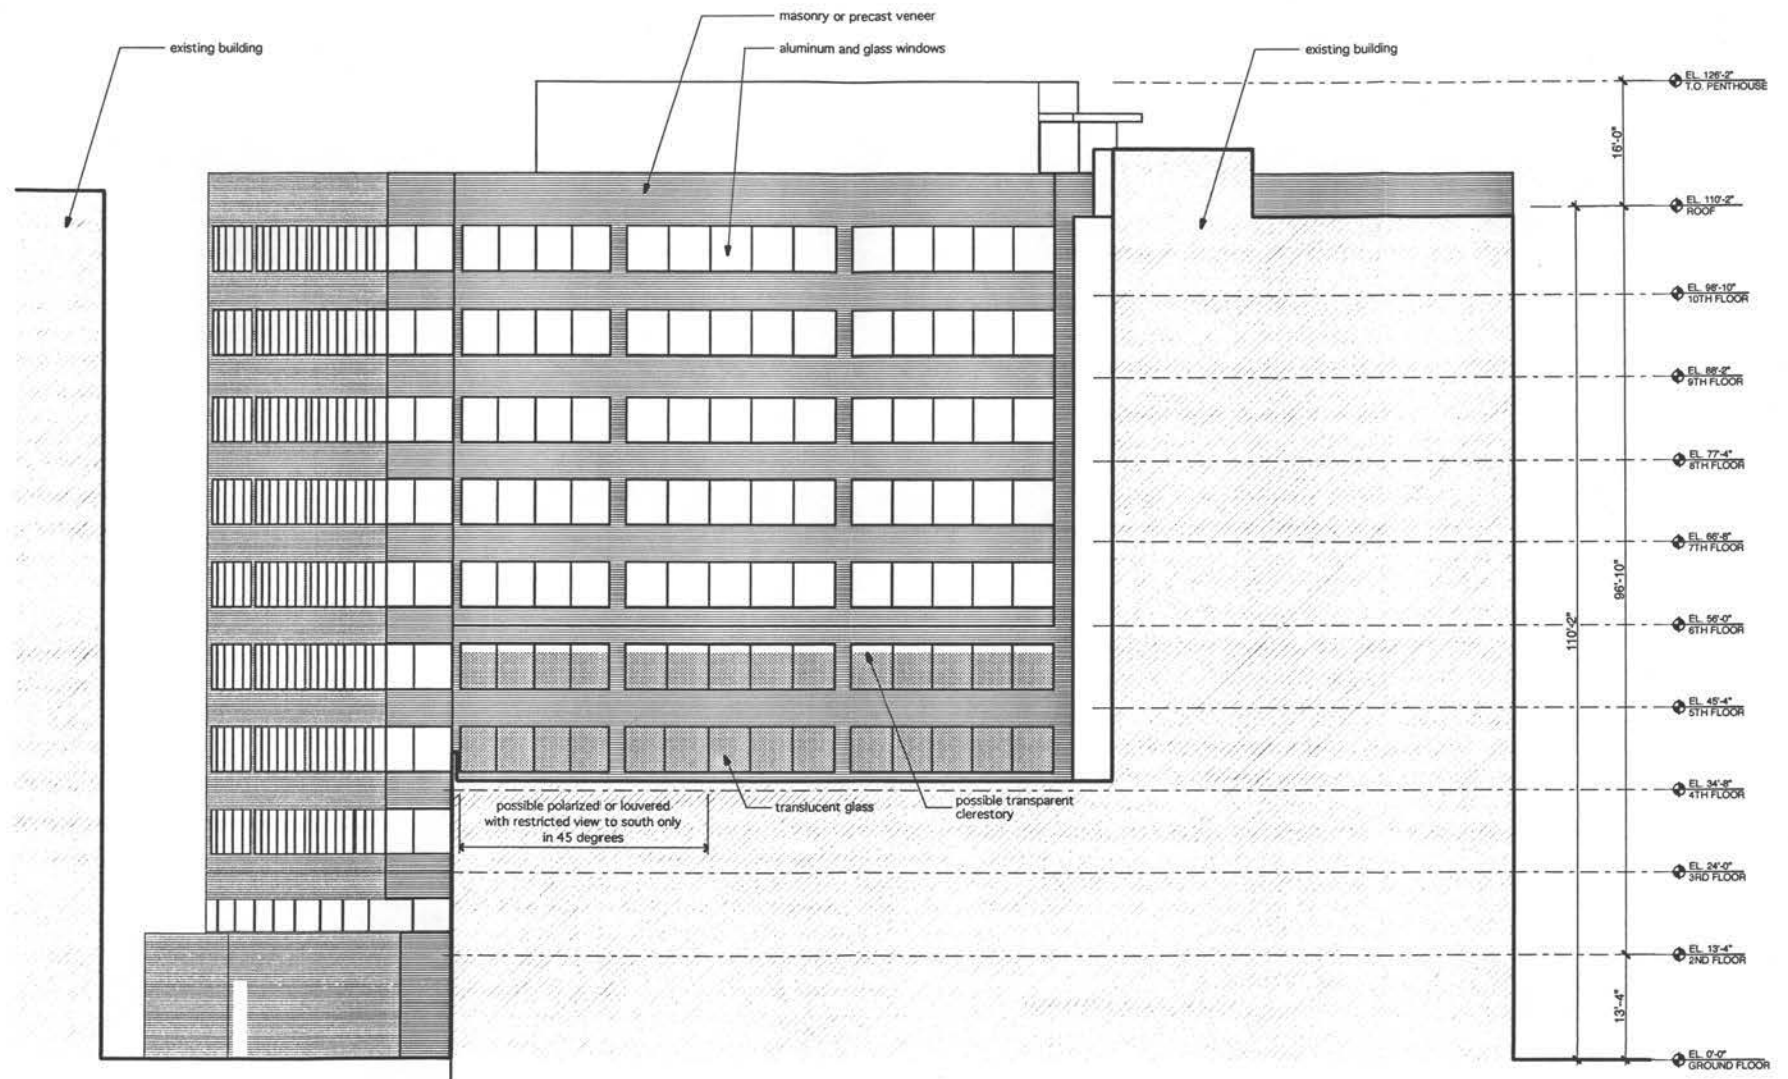


1616 Rhode Island

East Elevation

Scale: 1/16" = 1'-0"

23 November 2005

STUDIOS
architecture

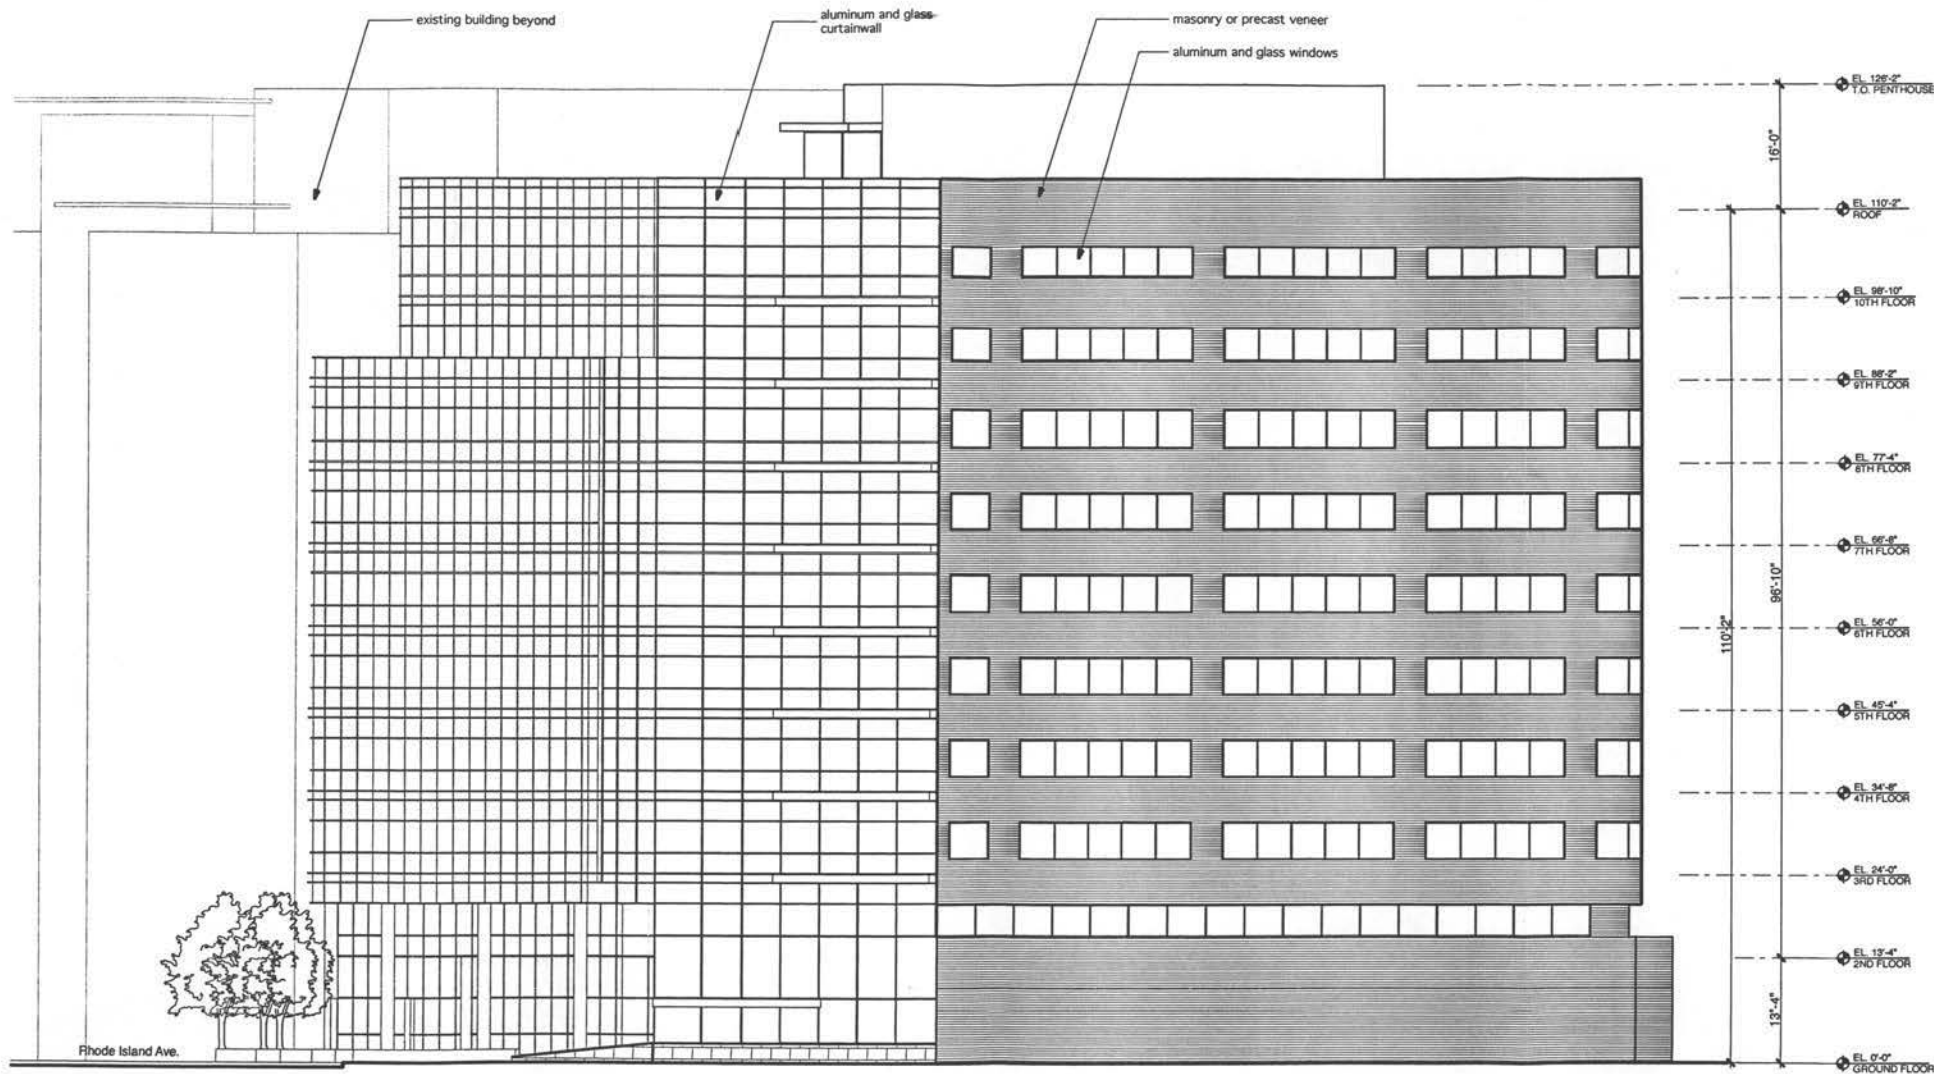


1616 Rhode Island

West Elevation

Scale: 1/16" = 1'-0"

23 November 2005

STUDIOS
architecture

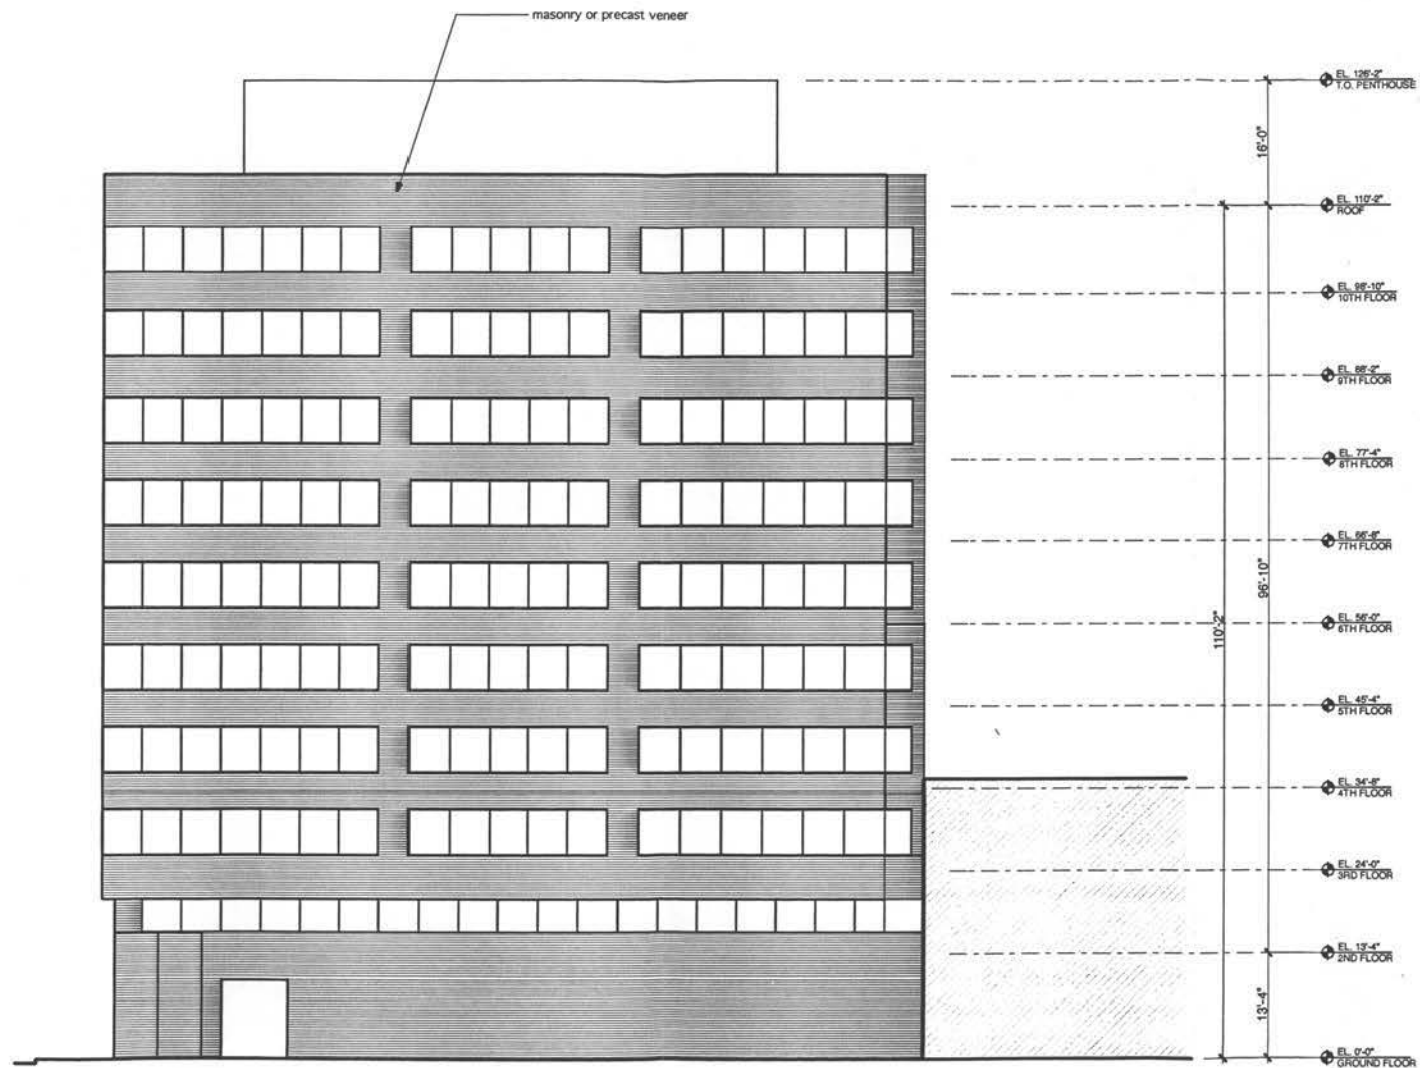


1616 Rhode Island

South Elevation

Scale: 1/16" = 1'-0"

23 November 2005

STUDIOS
architecture

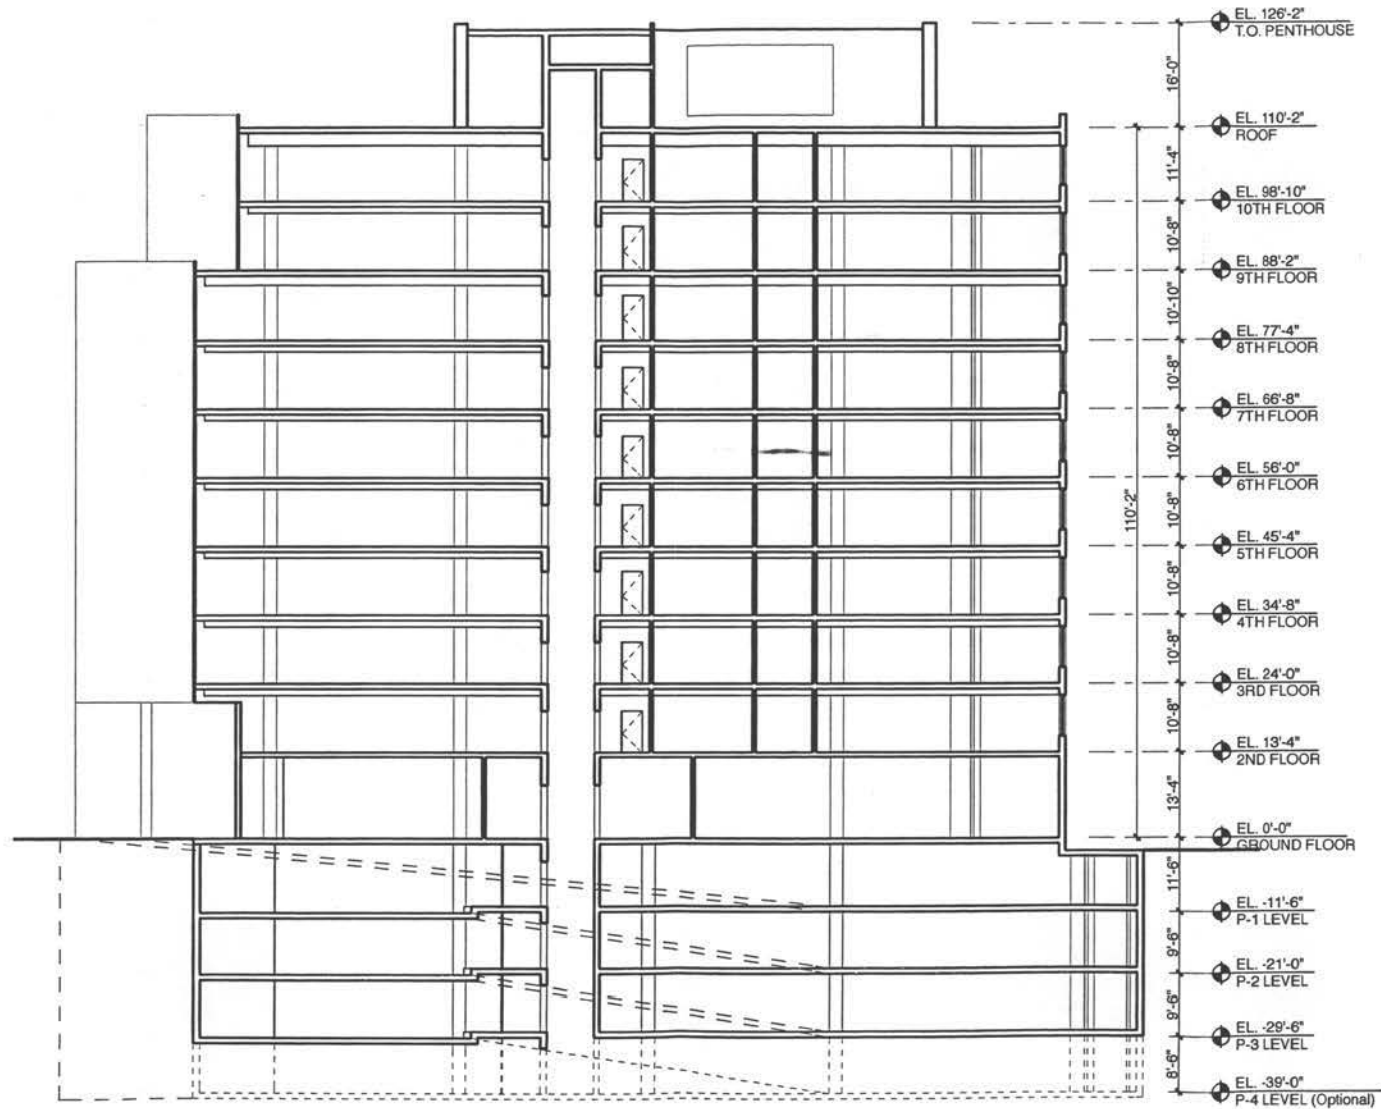


1616 Rhode Island

Building Section

Scale: N.T.S.

23 November 2005

STUDIOS
architecture

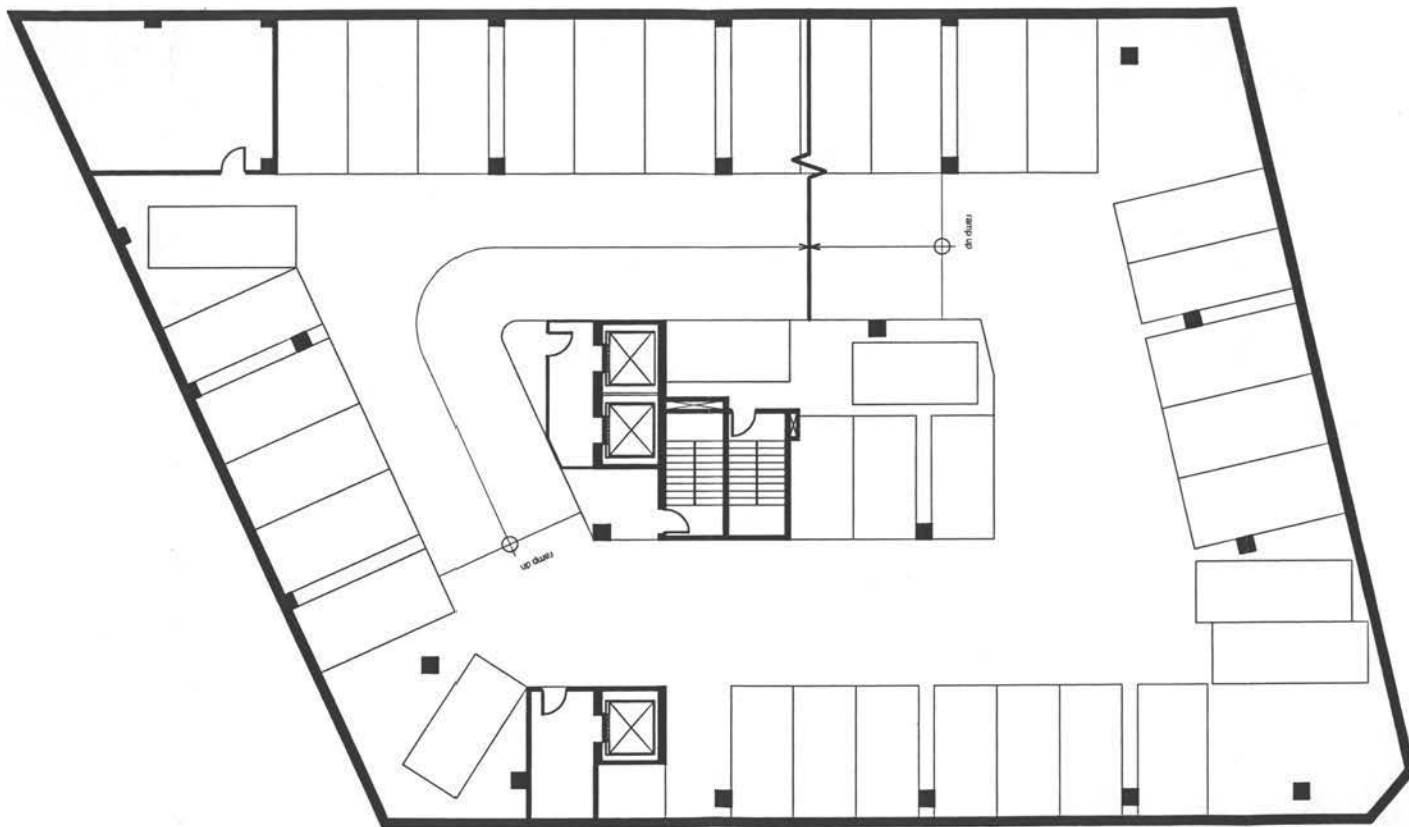


1616 Rhode Island

P2 & P3 Plans

Scale: 1/16" = 1'-0"

23 November 2005

STUDIOS
architecture

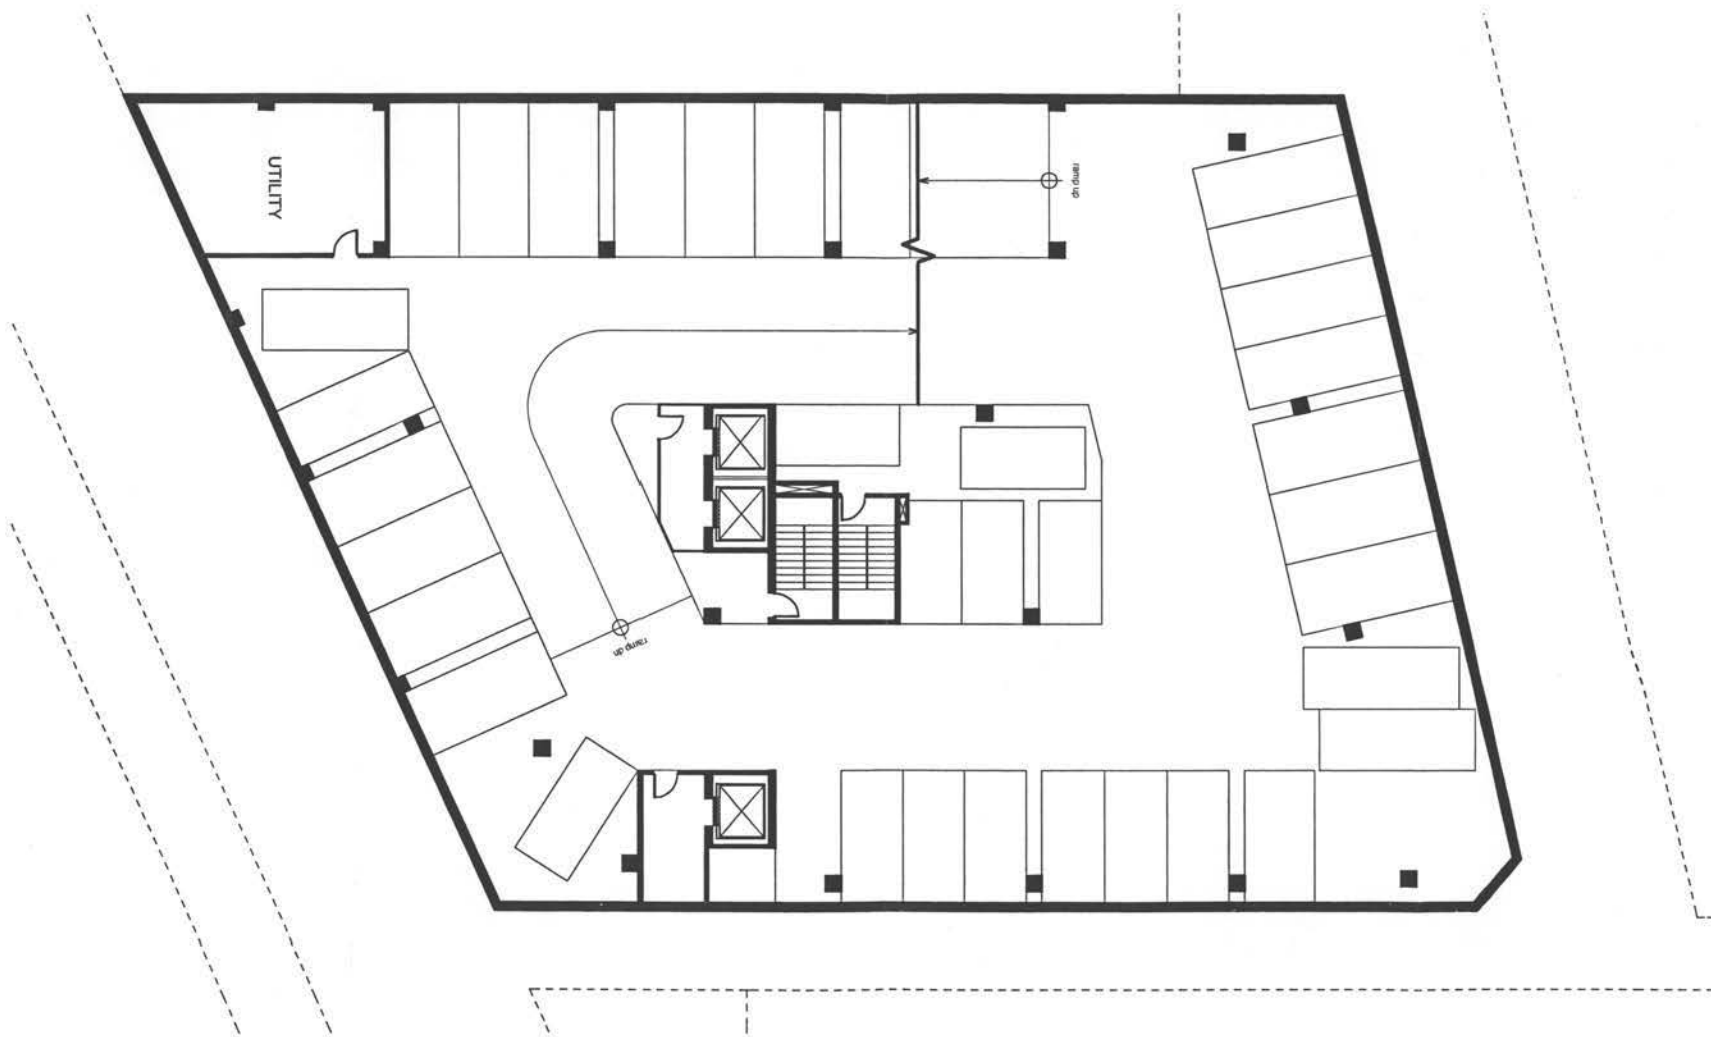


1616 Rhode Island

P1 Plan

Scale: 1/16" = 1'-0"

23 November 2005

STUDIOS
architecture

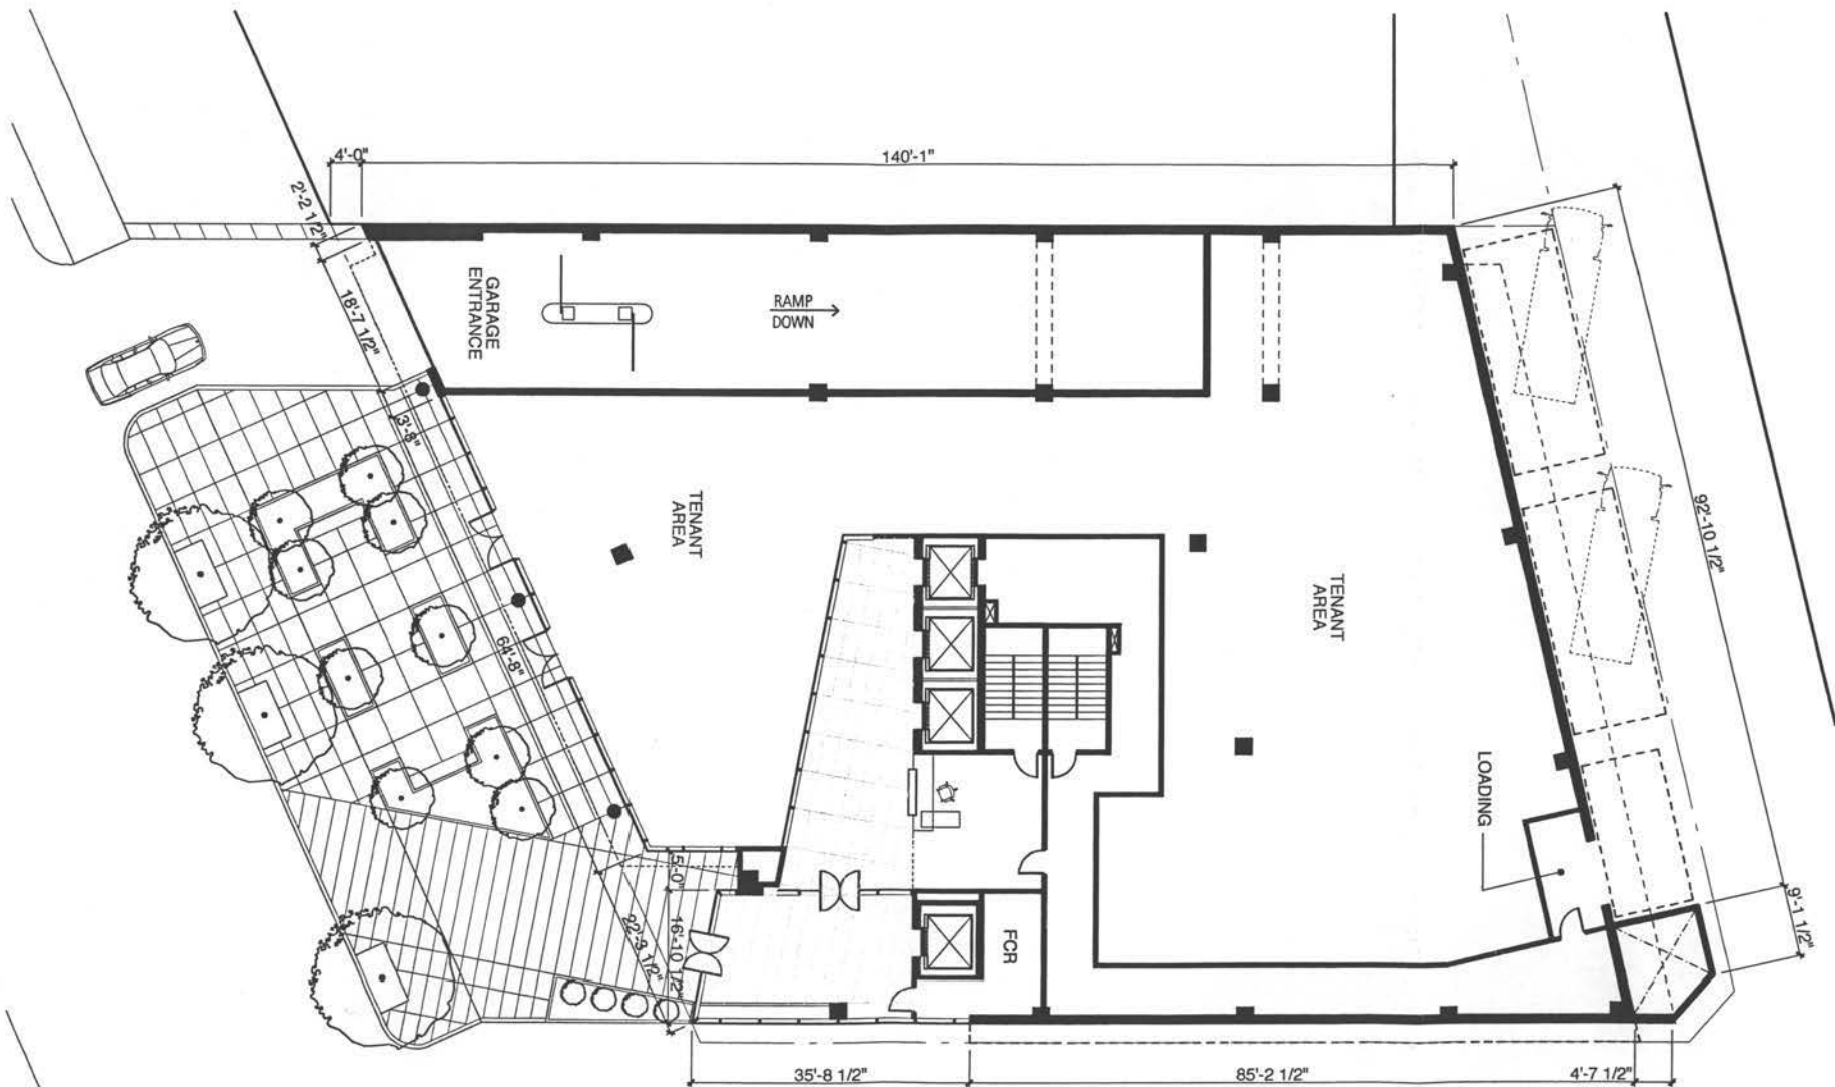


1616 Rhode Island

Ground Floor & Landscape Plan

Scale: 1/16" = 1'-0"

23 November 2005

STUDIOS
architecture

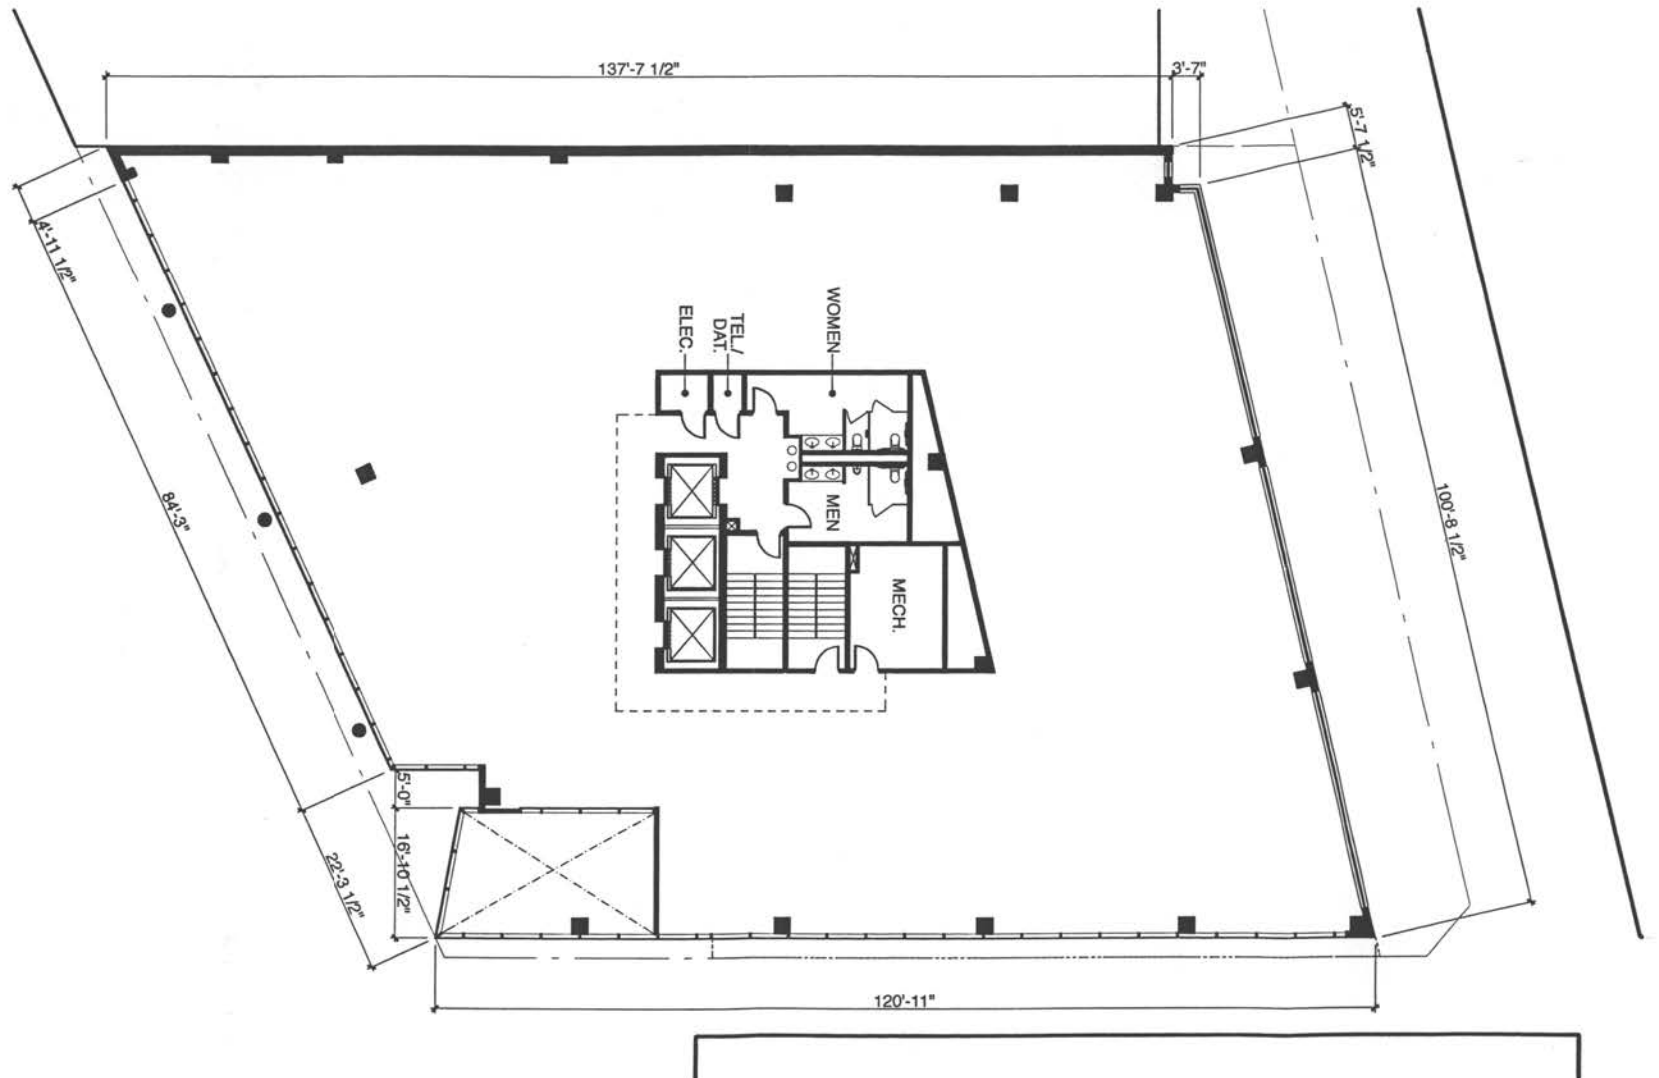


1616 Rhode Island

2nd Floor Plan

Scale: 1/16" = 1'-0"

23 November 2005

STUDIOS
architecture

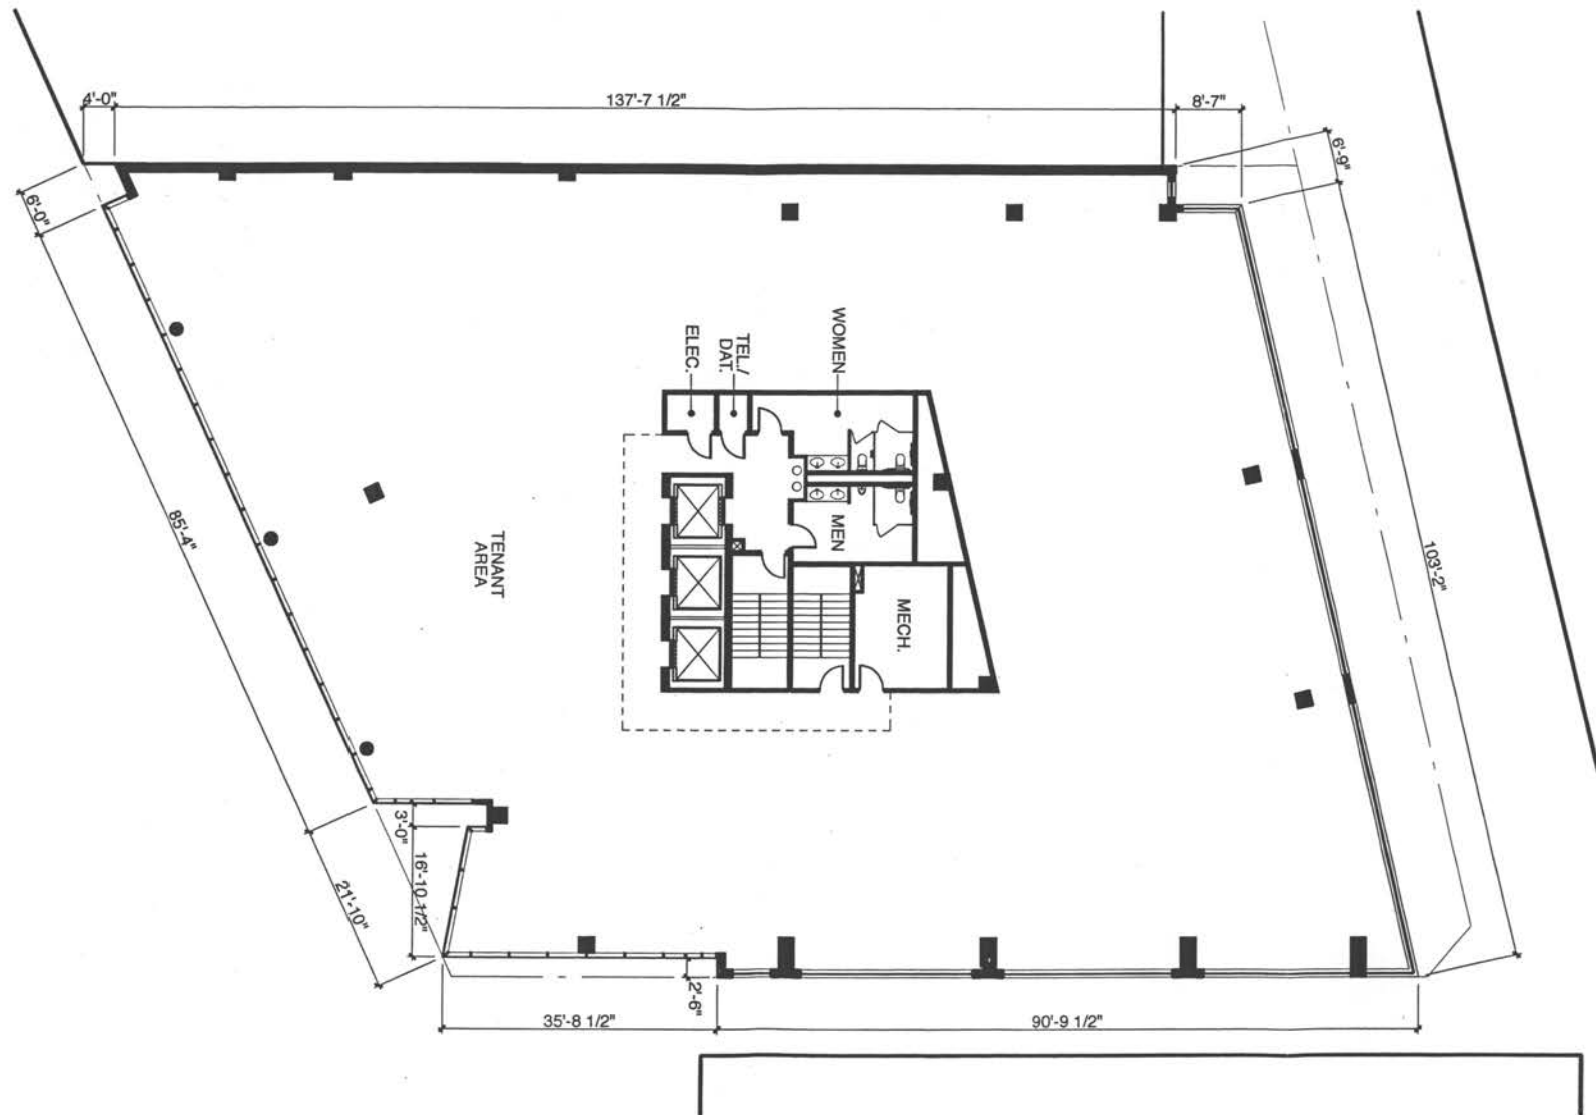


1616 Rhode Island

3rd Floor Plan

Scale: 1/16" = 1'-0"

23 November 2005

STUDIOS
architecture

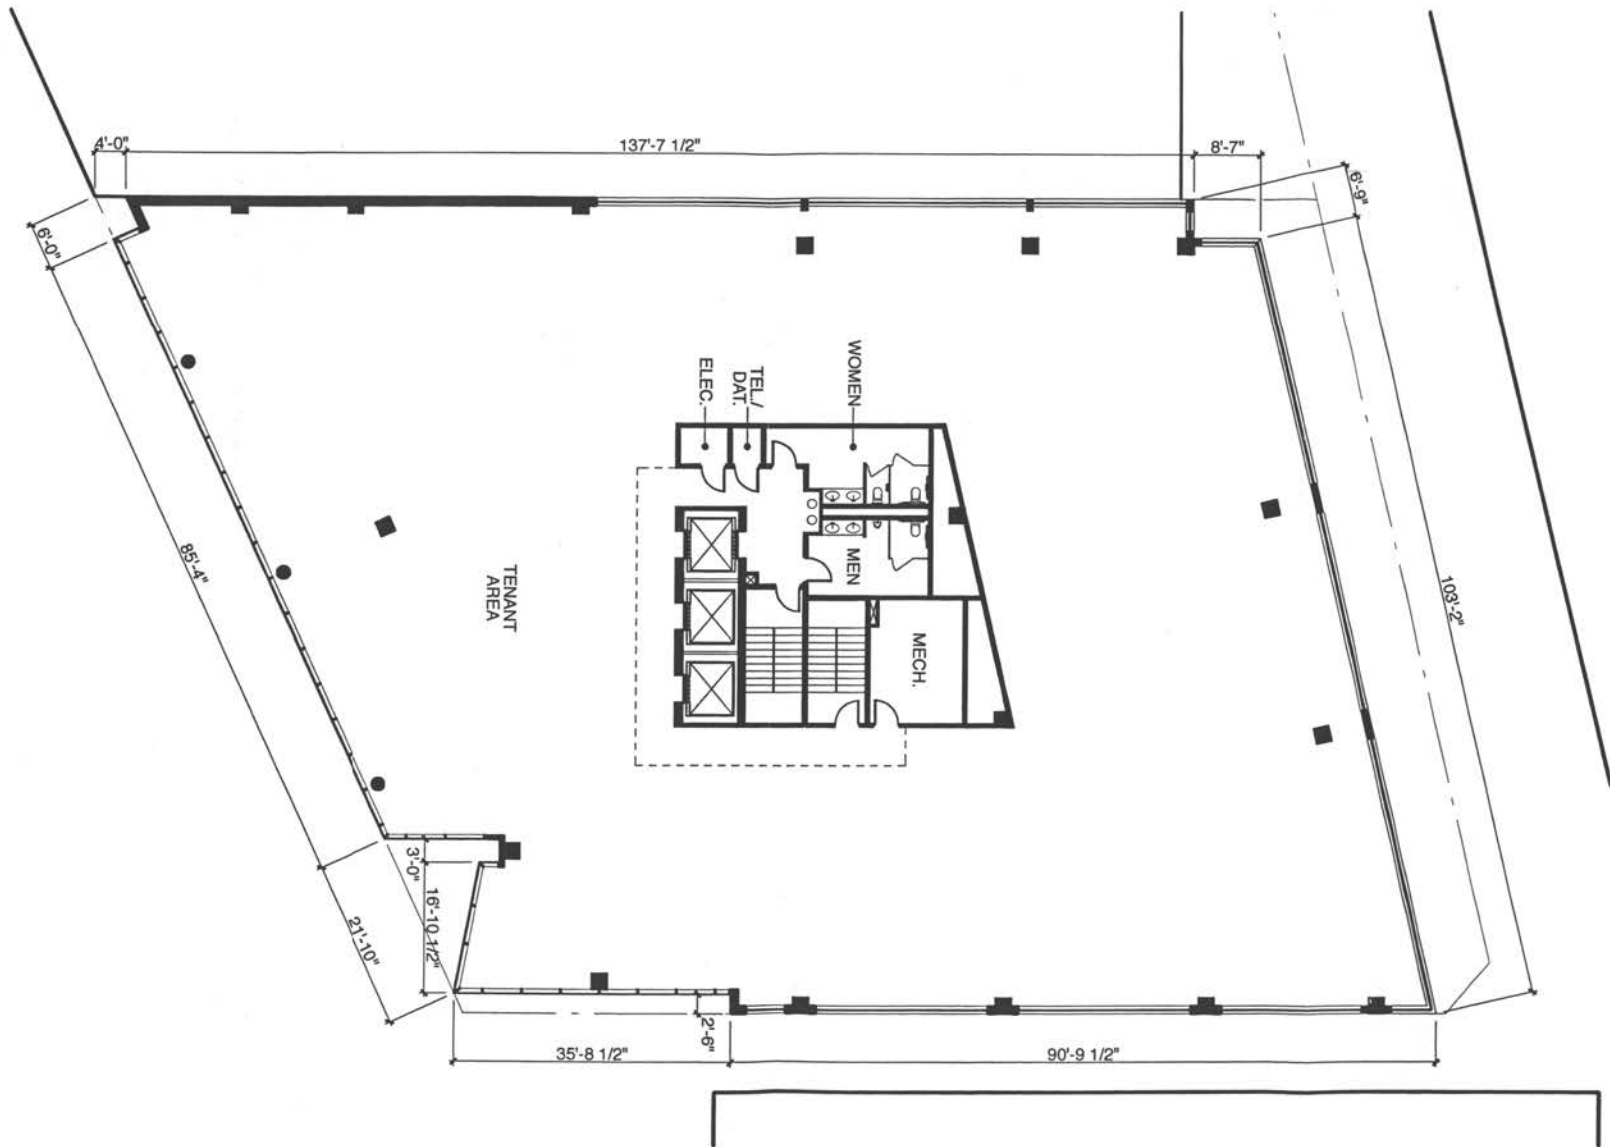


1616 Rhode Island

4th - 5th Floor Plans

Scale: 1/16" = 1'-0"

23 November 2005

STUDIOS
architecture

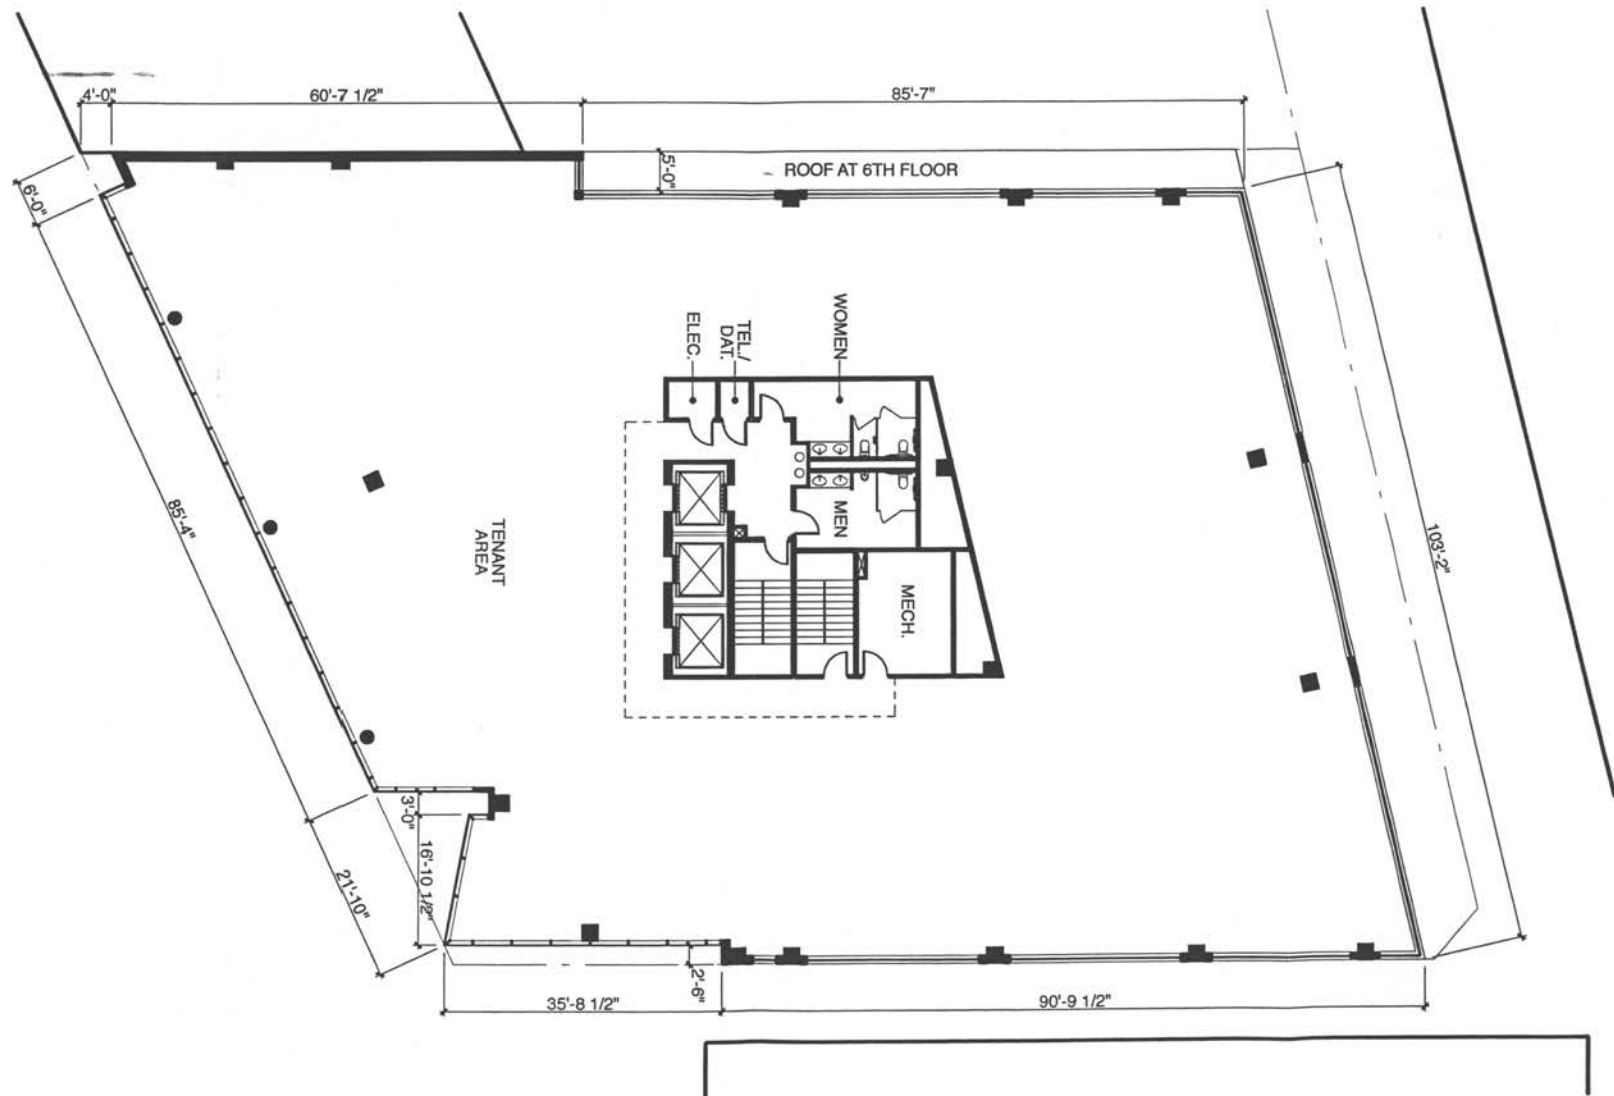


1616 Rhode Island

6th - 8th Floor Plans

Scale: 1/16" = 1'-0"

23 November 2005

STUDIOS
architecture

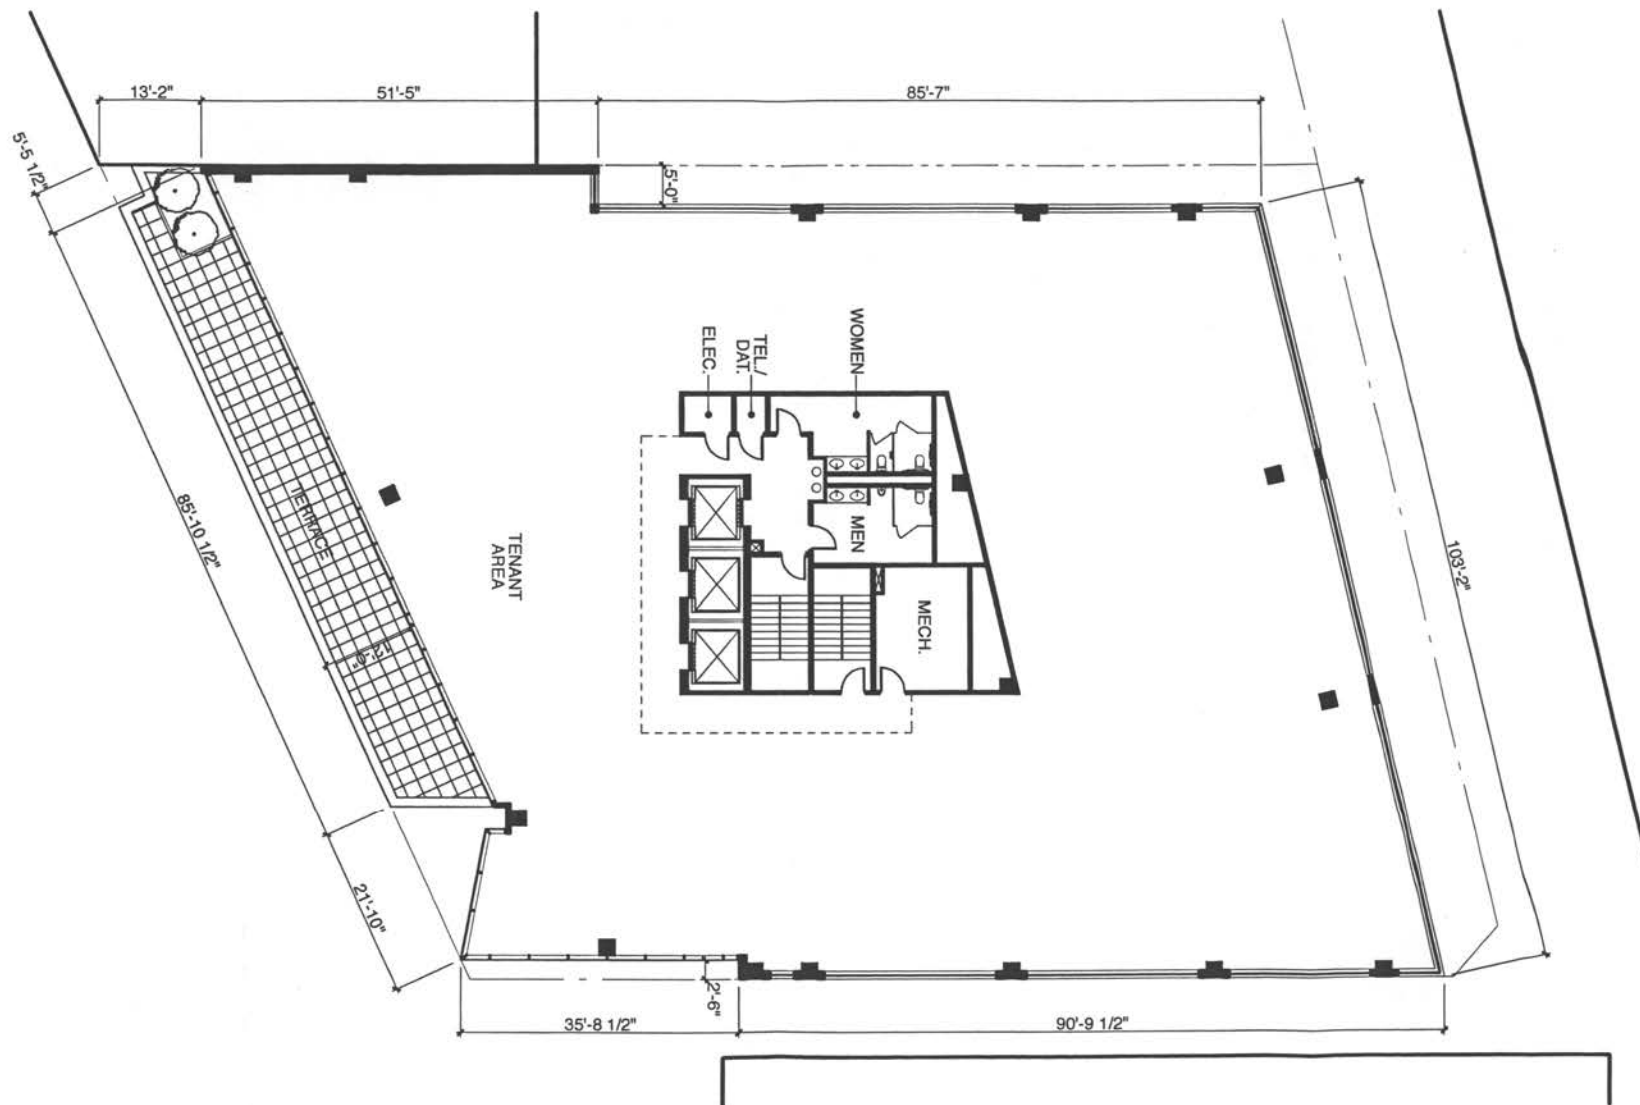


1616 Rhode Island

9th - 10th Floor Plans

Scale: 1/16" = 1'-0"

23 November 2005

STUDIOS
architecture

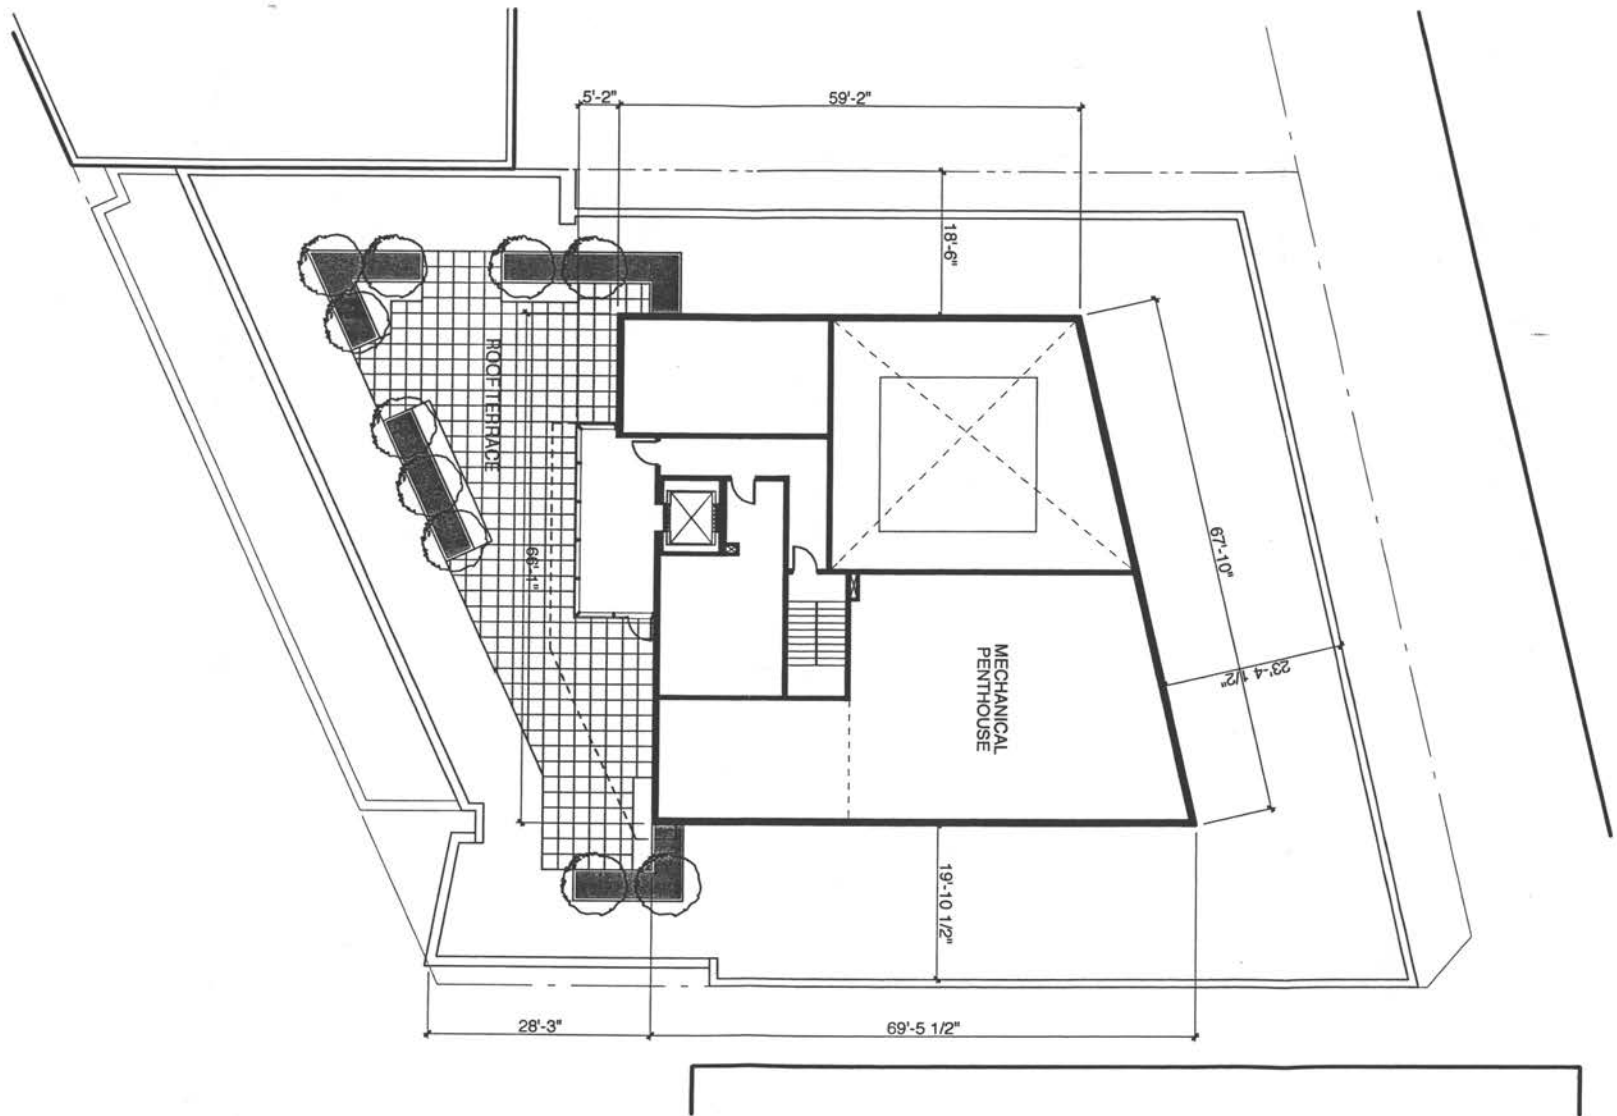

1616 Rhode Island

Penthouse & Roof Plans

Scale: 1/16" = 1'-0"

23 November 2005

STUDIOS
architecture

November 23, 2005

Page 2

CERTIFICATE OF SERVICE

I hereby certify that on November 23, 2005 a copy of the foregoing document was sent by hand delivery, to the following parties:

Arthur Jackson
Office of Planning
801 North Capitol Street; NE
4th Floor
Washington, DC 20001

Stephen Gell, Esq.
1101 30th Street;NW
Suite 500
Washington, DC 20007

Richard L. Aguglia, Esq.
Hunton & Williams
1900 K Street; NW
Washington, DC 20006

A handwritten signature in black ink, appearing to read 'P. Feola', written over a horizontal line.

Phil Feola