

LOWELL SCHOOL

MIDDLE SCHOOL ADDITION AND RENOVATION and NEW PARKING GARAGE AND GYM ADDITION

1640 KALMIA ROAD, NW - WASHINGTON, DC 20012

OWNER

Lowell School
1640 Kalmia Road, NW
Washington, DC 20012


ARCHITECT

Bowie Gridley Architects
1010 Wisconsin Ave., NW Suite 400
Washington, DC 20007
202.337.0888

CIVIL ENGINEER

Alpha Corporation
21351 Ridgetop Circle, Suite 200
Dulles, VA 20166
(703) 450-0800

VACINITY MAP

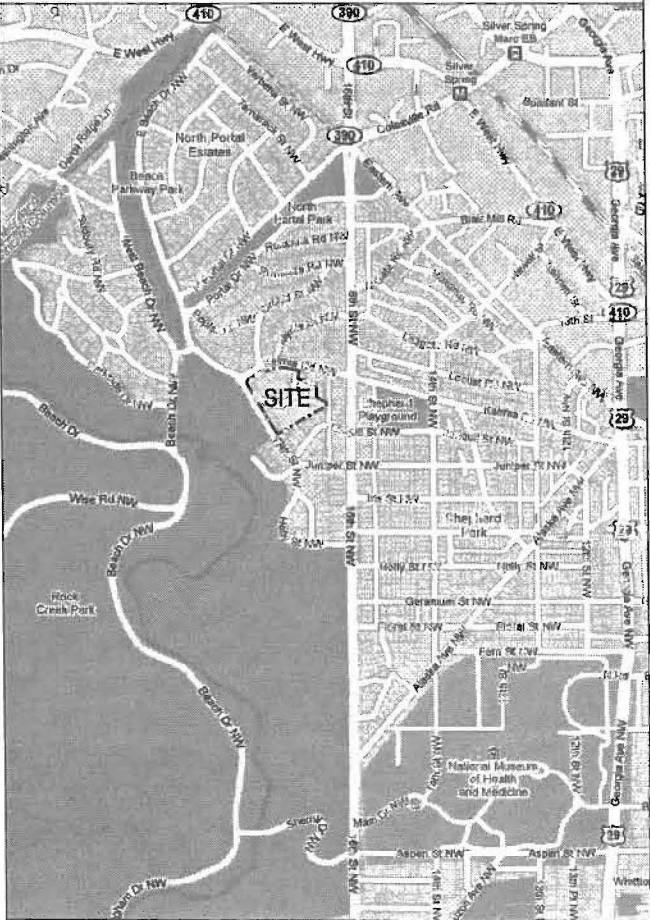

STATISTICS

BUILDING STATISTICS:

PARKSIDE MIDDLE SCHOOL BUILDING:

Height: 20'-8"
Lot Occupancy: 8,160 gsf (existing)
3,960 gsf (addition)
12,120 gsf (total building footprint)
Floor area for FAR: 14,300 sf

NEW PARKING GARAGE

Proportion of perimeter
more than 4 ft above grade: 51%
Lot Occupancy: 21,500 gsf (building footprint) x 51% =
12,495 gsf
Floor area for FAR: 24,500 gsf (building footprint) x 51% =
12,495 gsf

GYM ADDITION

Height: 25'-0"
Lot Occupancy: 21,544 gsf (building footprint)
Floor area for FAR: 5,100 sf

FRASER BUILDING (TO BE DEMOLISHED):

Lot Occupancy: 9,800 gsf
Floor area to be
subtracted from FAR: 39,200 sf

OVERALL AREA MODIFICATION TO FAR: 1,305 sf
(14,300 sf + 12,495 sf + 5,100 sf - 39,200 sf)

SITE STATISTICS:

FLOOR AREA RATIO (FAR):

Existing FAR: 36
Proposed FAR: 34

LOT OCCUPANCY:

Lot Area: 361,378 sf
Existing Lot Occupancy: 12.72%
Proposed Lot Occupancy: 15%

PARKING:

Existing parking spaces: 90
Proposed new parking spaces: 70 new - 22 existing to be removed = 48
Total Proposed Parking Spaces: 138

INDEX OF DRAWINGS

A-0.00 COVER SHEET

ARCHITECTURAL

A-1.01 LANDSCAPE/ARCHITECTURAL SITE PLAN

Middle School Addition and Renovation:

A1-3.01 BASEMENT PLAN
A1-3.02 FIRST FLOOR PLAN
A1-3.03 SECOND FLOOR PLAN
A1-3.04 THIRD FLOOR PLAN
A1-3.05 ROOF PLAN

**A1-4.01 EXTERIOR ELEVATIONS
A1-4.02 EXTERIOR ELEVATIONS**

New Parking Garage and Gym Addition:

A2-3.01 PARKING GARAGE PLANS
A2-3.02 FLOOR PLANS
A2-3.03 FLOOR PLANS

**A2-4.01 EXTERIOR ELEVATIONS
A2-4.02 EXTERIOR ELEVATIONS**

CIVIL:

C-1 SITE LAYOUT CONCEPTUAL PLAN
C-2 SITE LAYOUT CONCEPTUAL PLAN
C-3 STORM WATER MANAGEMENT PLAN
C-4 STORM WATER MANAGEMENT PLAN
C-5 EROSION & SEDIMENT CONTROL PLAN


Copyright ©

No.	Issue	Revision	Date
1	ZONING - PUD SET		11/25/09

Lowell School
1640 Kalmia Road, NW
Washington, DC 20012

COVER SHEET

DESIGNED BY: MSK
CHECKED BY: RSS
SCALE: 1/8" = 1'-0"
A-0.00

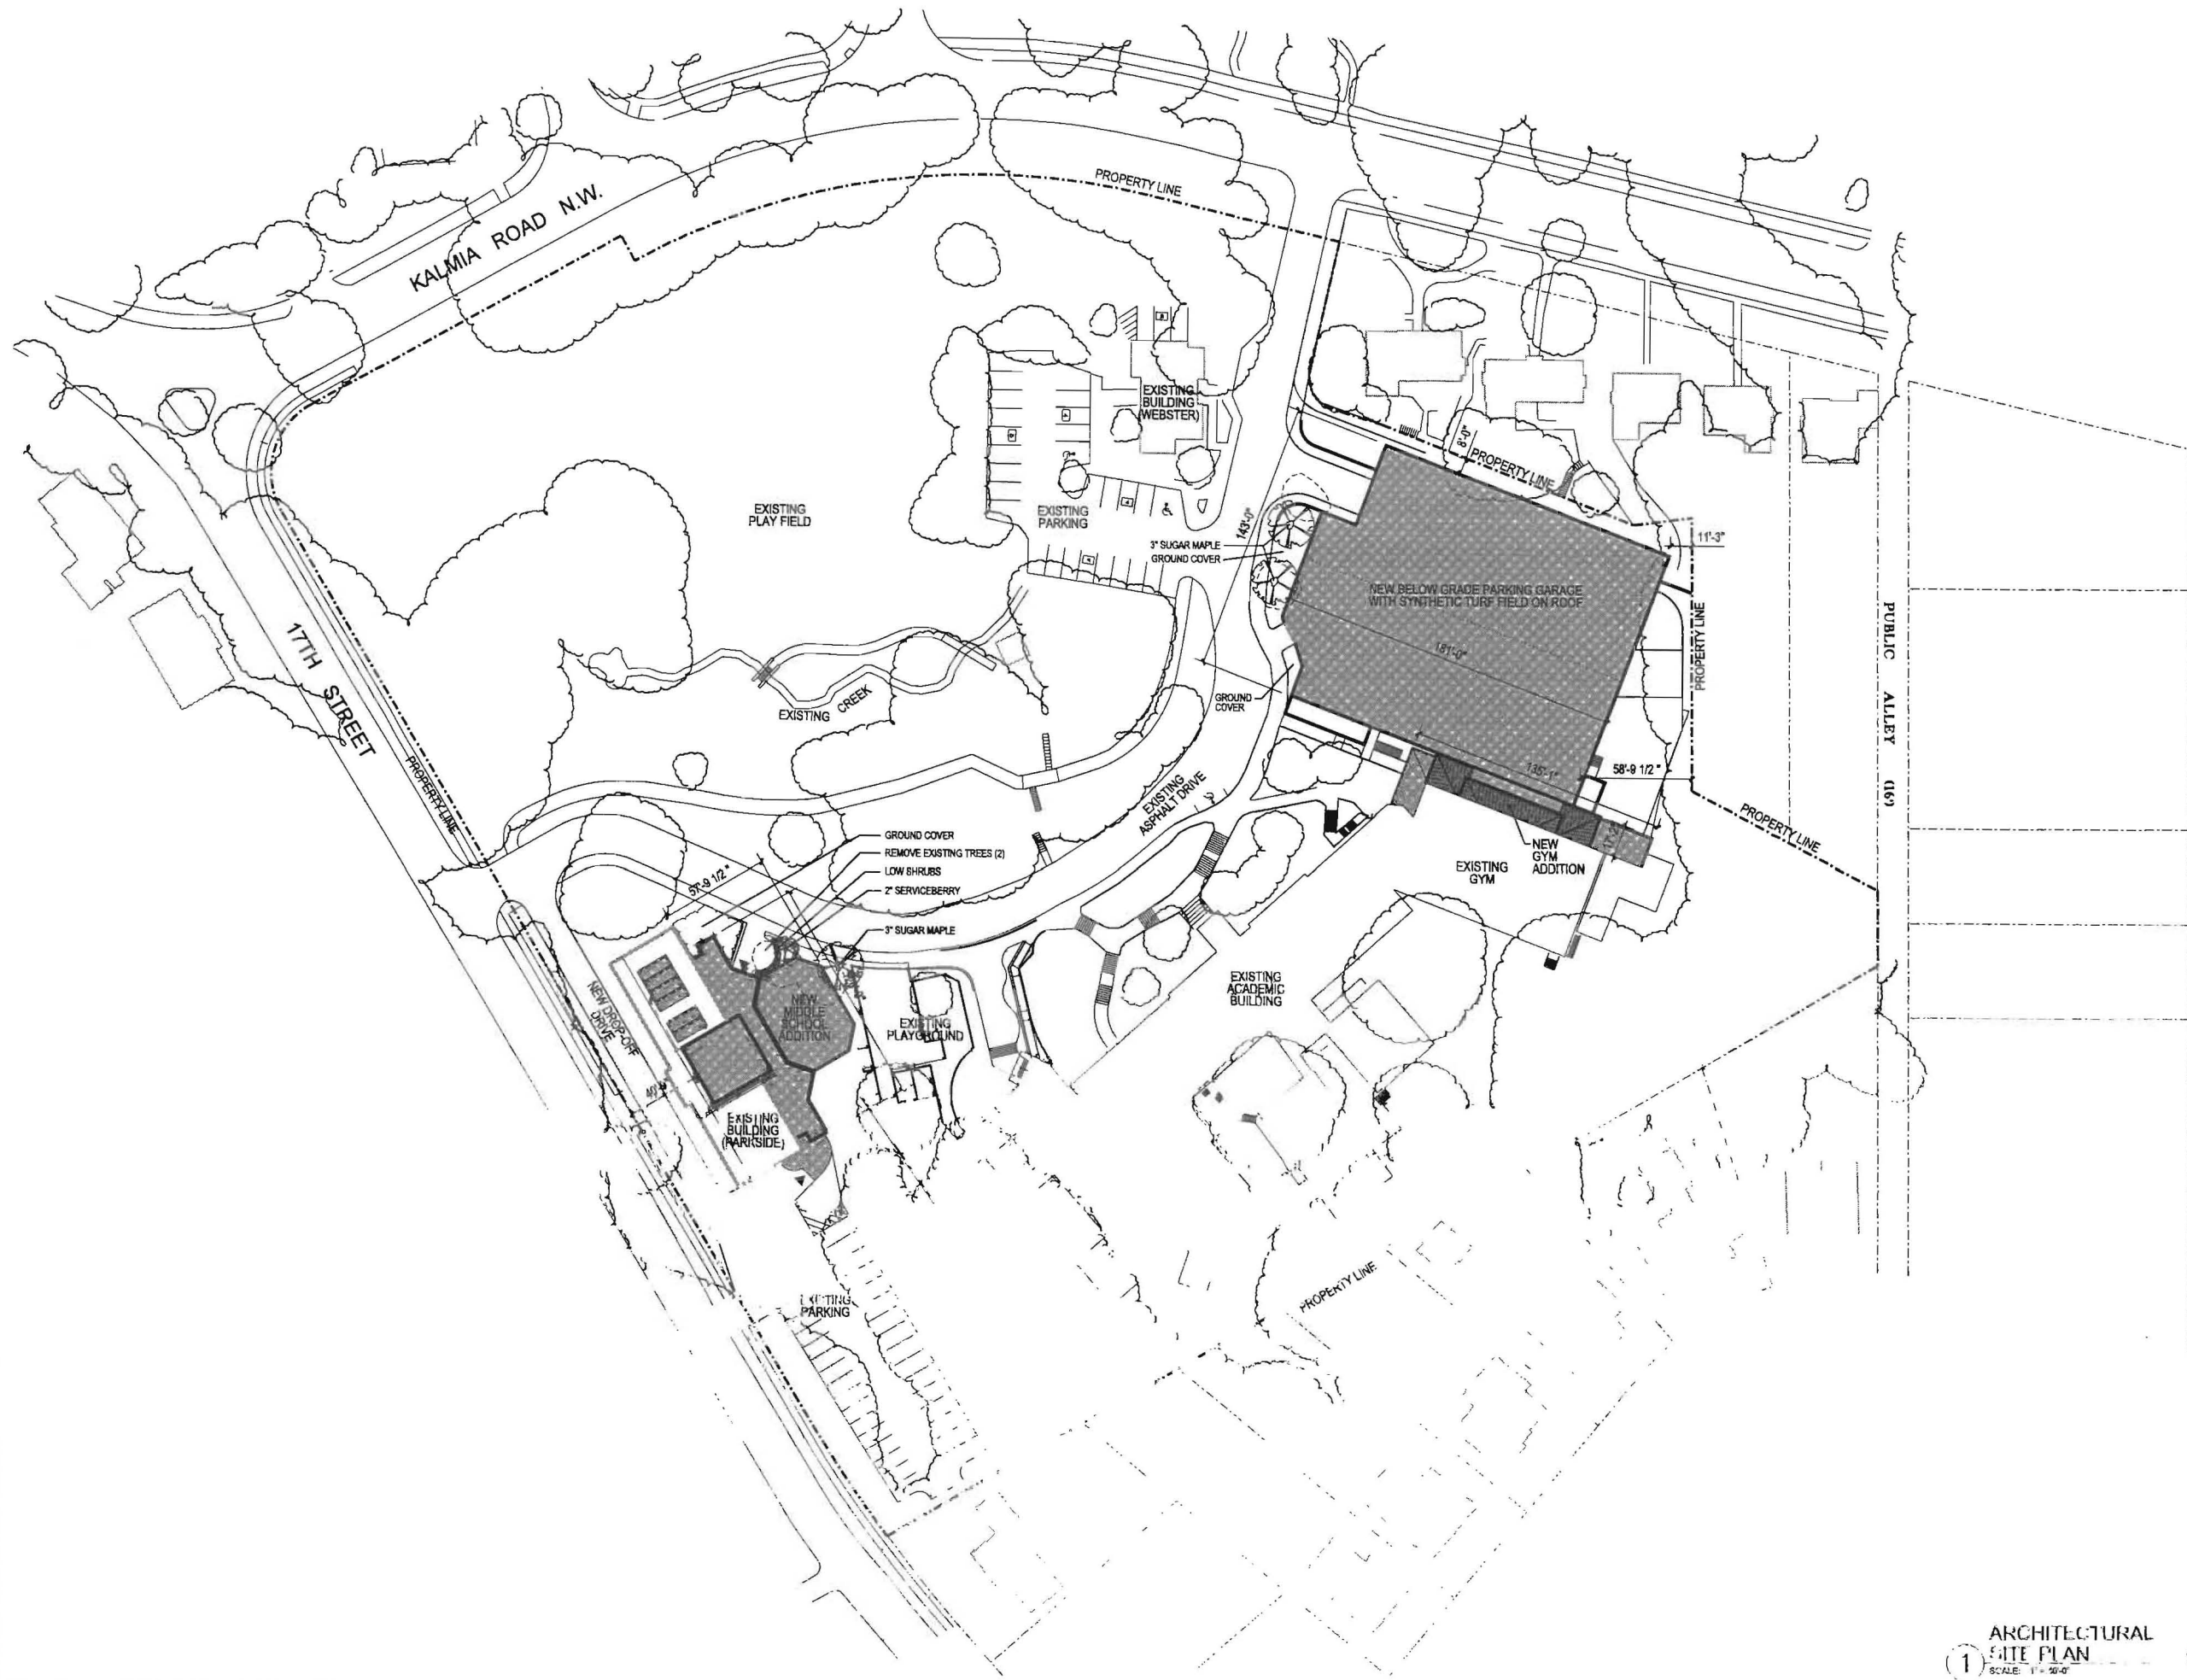

Copyright ©

No.	Issue	Revision	Date
1	ZONING - PUB SET		11/28/09

Lowell School
 1640 Kalma Road, NW
 Washington, DC 20012

DGA 10004


LANDSCAPE/
 ARCHITECTURAL
 SITE PLAN

ARCHITECTURAL
 SITE PLAN
 SCALE: 1" = 50'-0"



MSK
 R/S
 SCALE
 1/40" = 1'-0"

A-1.01

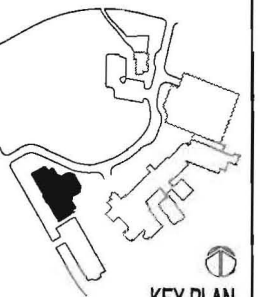

KEY PLAN


No.	Issue	Revision	Date
1	ZONING - PLD SET		11/25/08

Lowell School
 1640 Kalma Road, NW
 Washington, DC 20012


DATE: 08/04

BASEMENT PLAN

DESIGN BY	MSK	Middle School Addition and Renovation
CHECK BY	RGS	A1-3.01
SCALE	1/8" = 1'-0"	

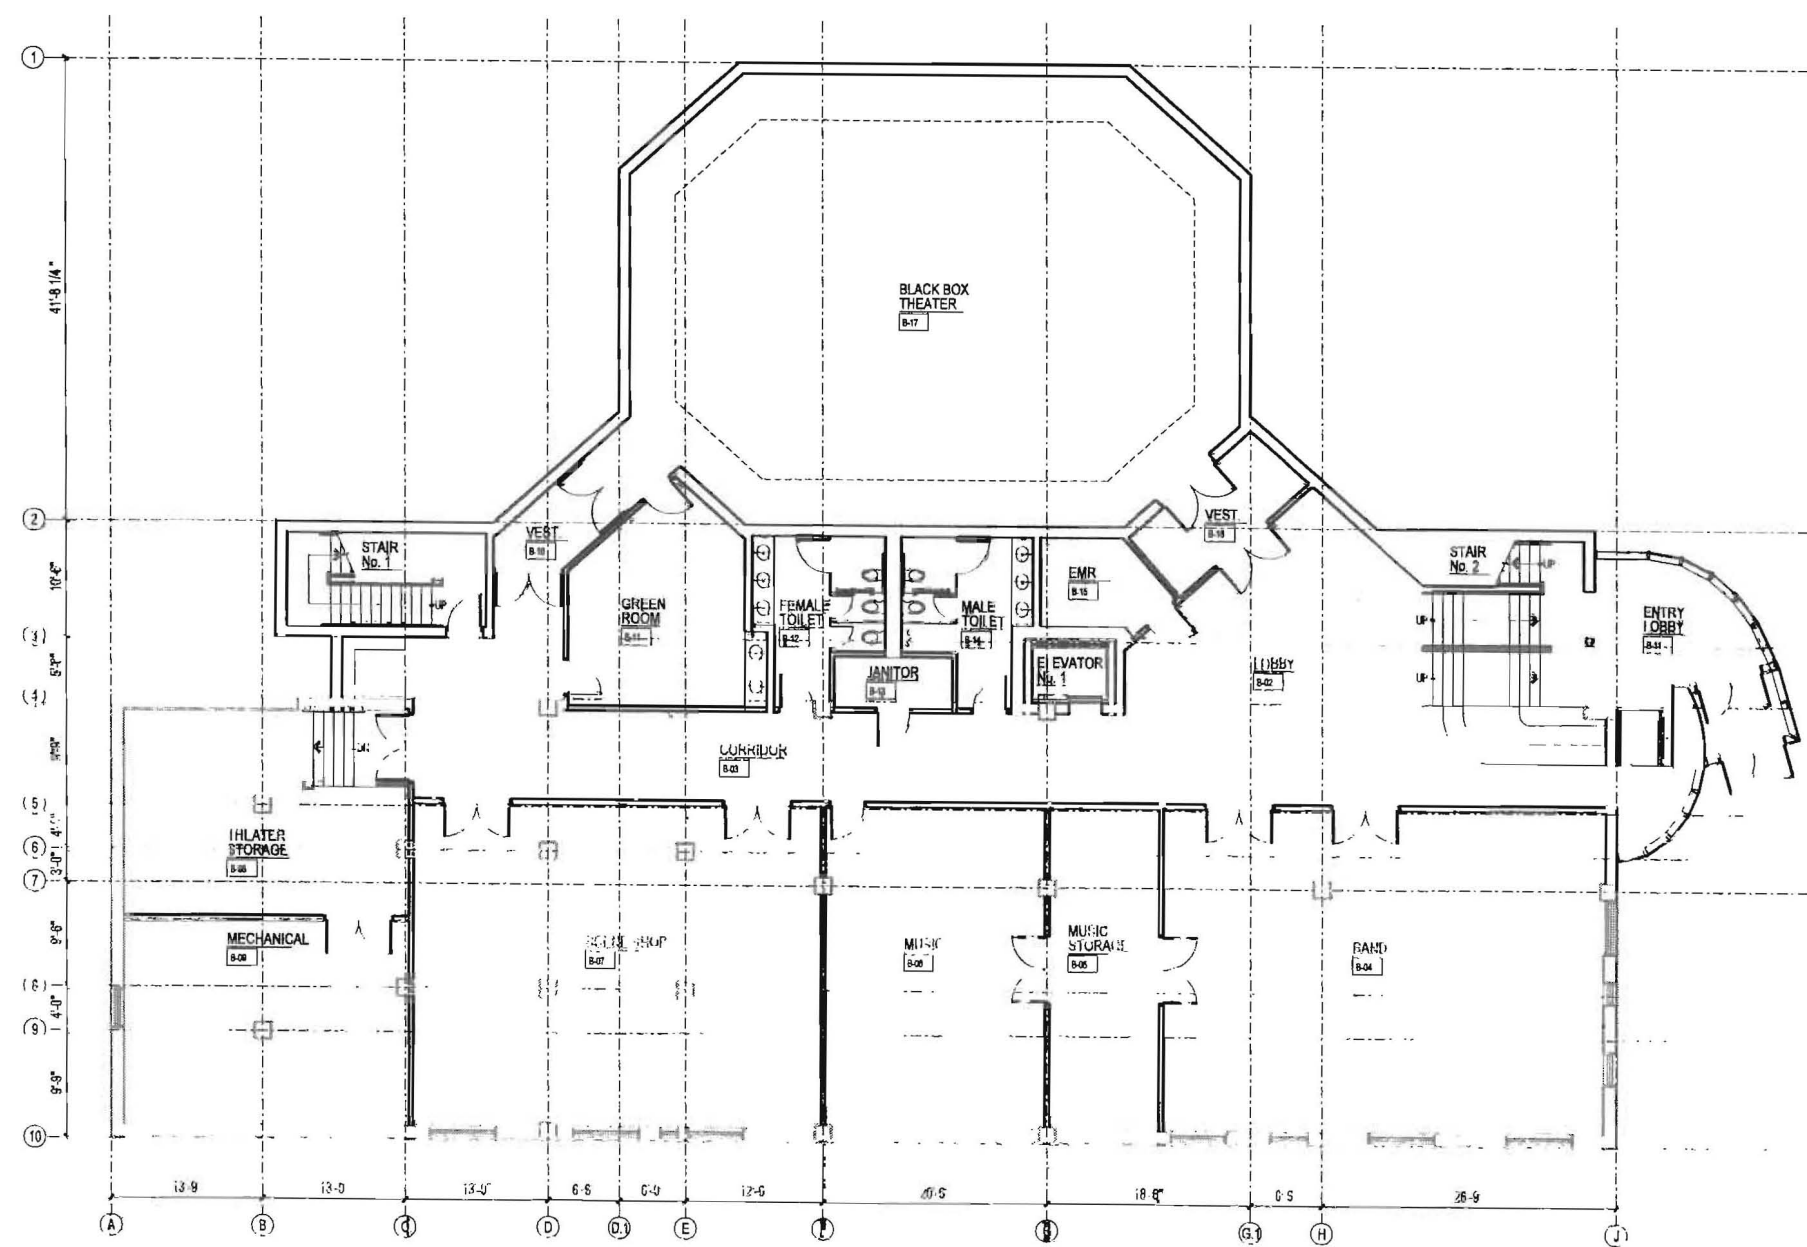

BASEMENT PLAN
 SCALE: 1/8" = 1'-0"

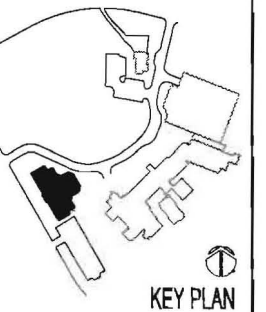


No	Issue	Revision	Date
1	ZONING - PUD SET		11/25/09

Lowell School
 1640 Kalma Road, NW
 Washington, DC 20012


BGA 09004

FIRST FLOOR PLAN

DESIGNED BY	MSK	Middle School
CHECKED BY	RSS	Addition and
SCALE	1/8" = 1'-0"	Renovation
		A1-3.02

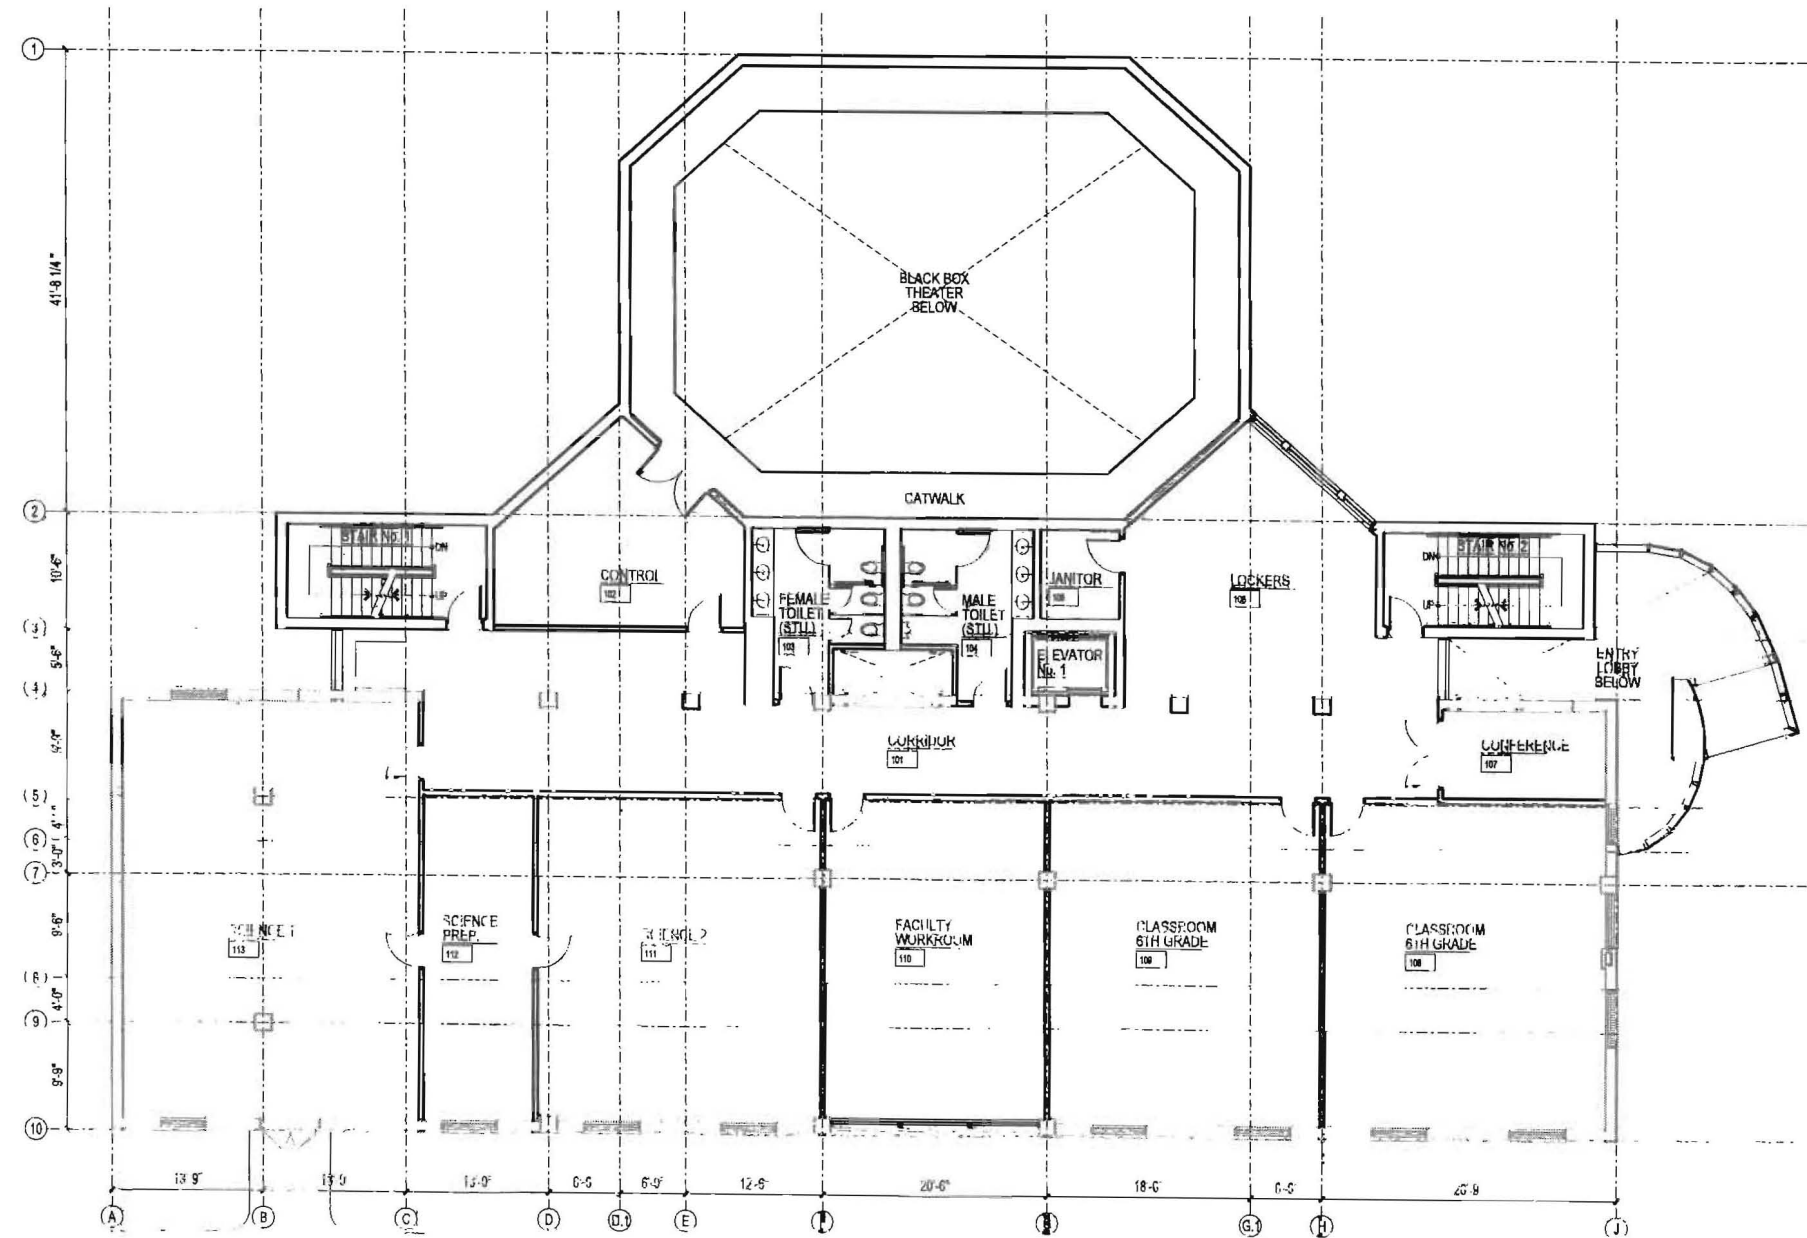

FIRST FLOOR
 PLAN
 SCALE: 1/8" = 1'-0"

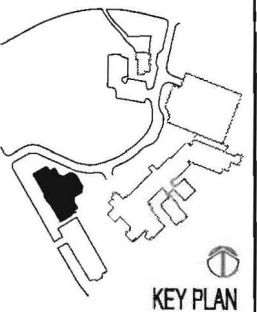


Copyright ©			
No	Issue - Revision	Date	
1	ZONING PLD SET	11/26/08	

Lowell School
 1640 Kalma Road, NW
 Washington, DC 20012


BGA 19004

SECOND FLOOR PLAN

DESIGNED BY	MSK	Middle School Addition and Renovation
CHECKED BY	RSS	
SCALE	1/8" = 1'-0"	A1-3.03

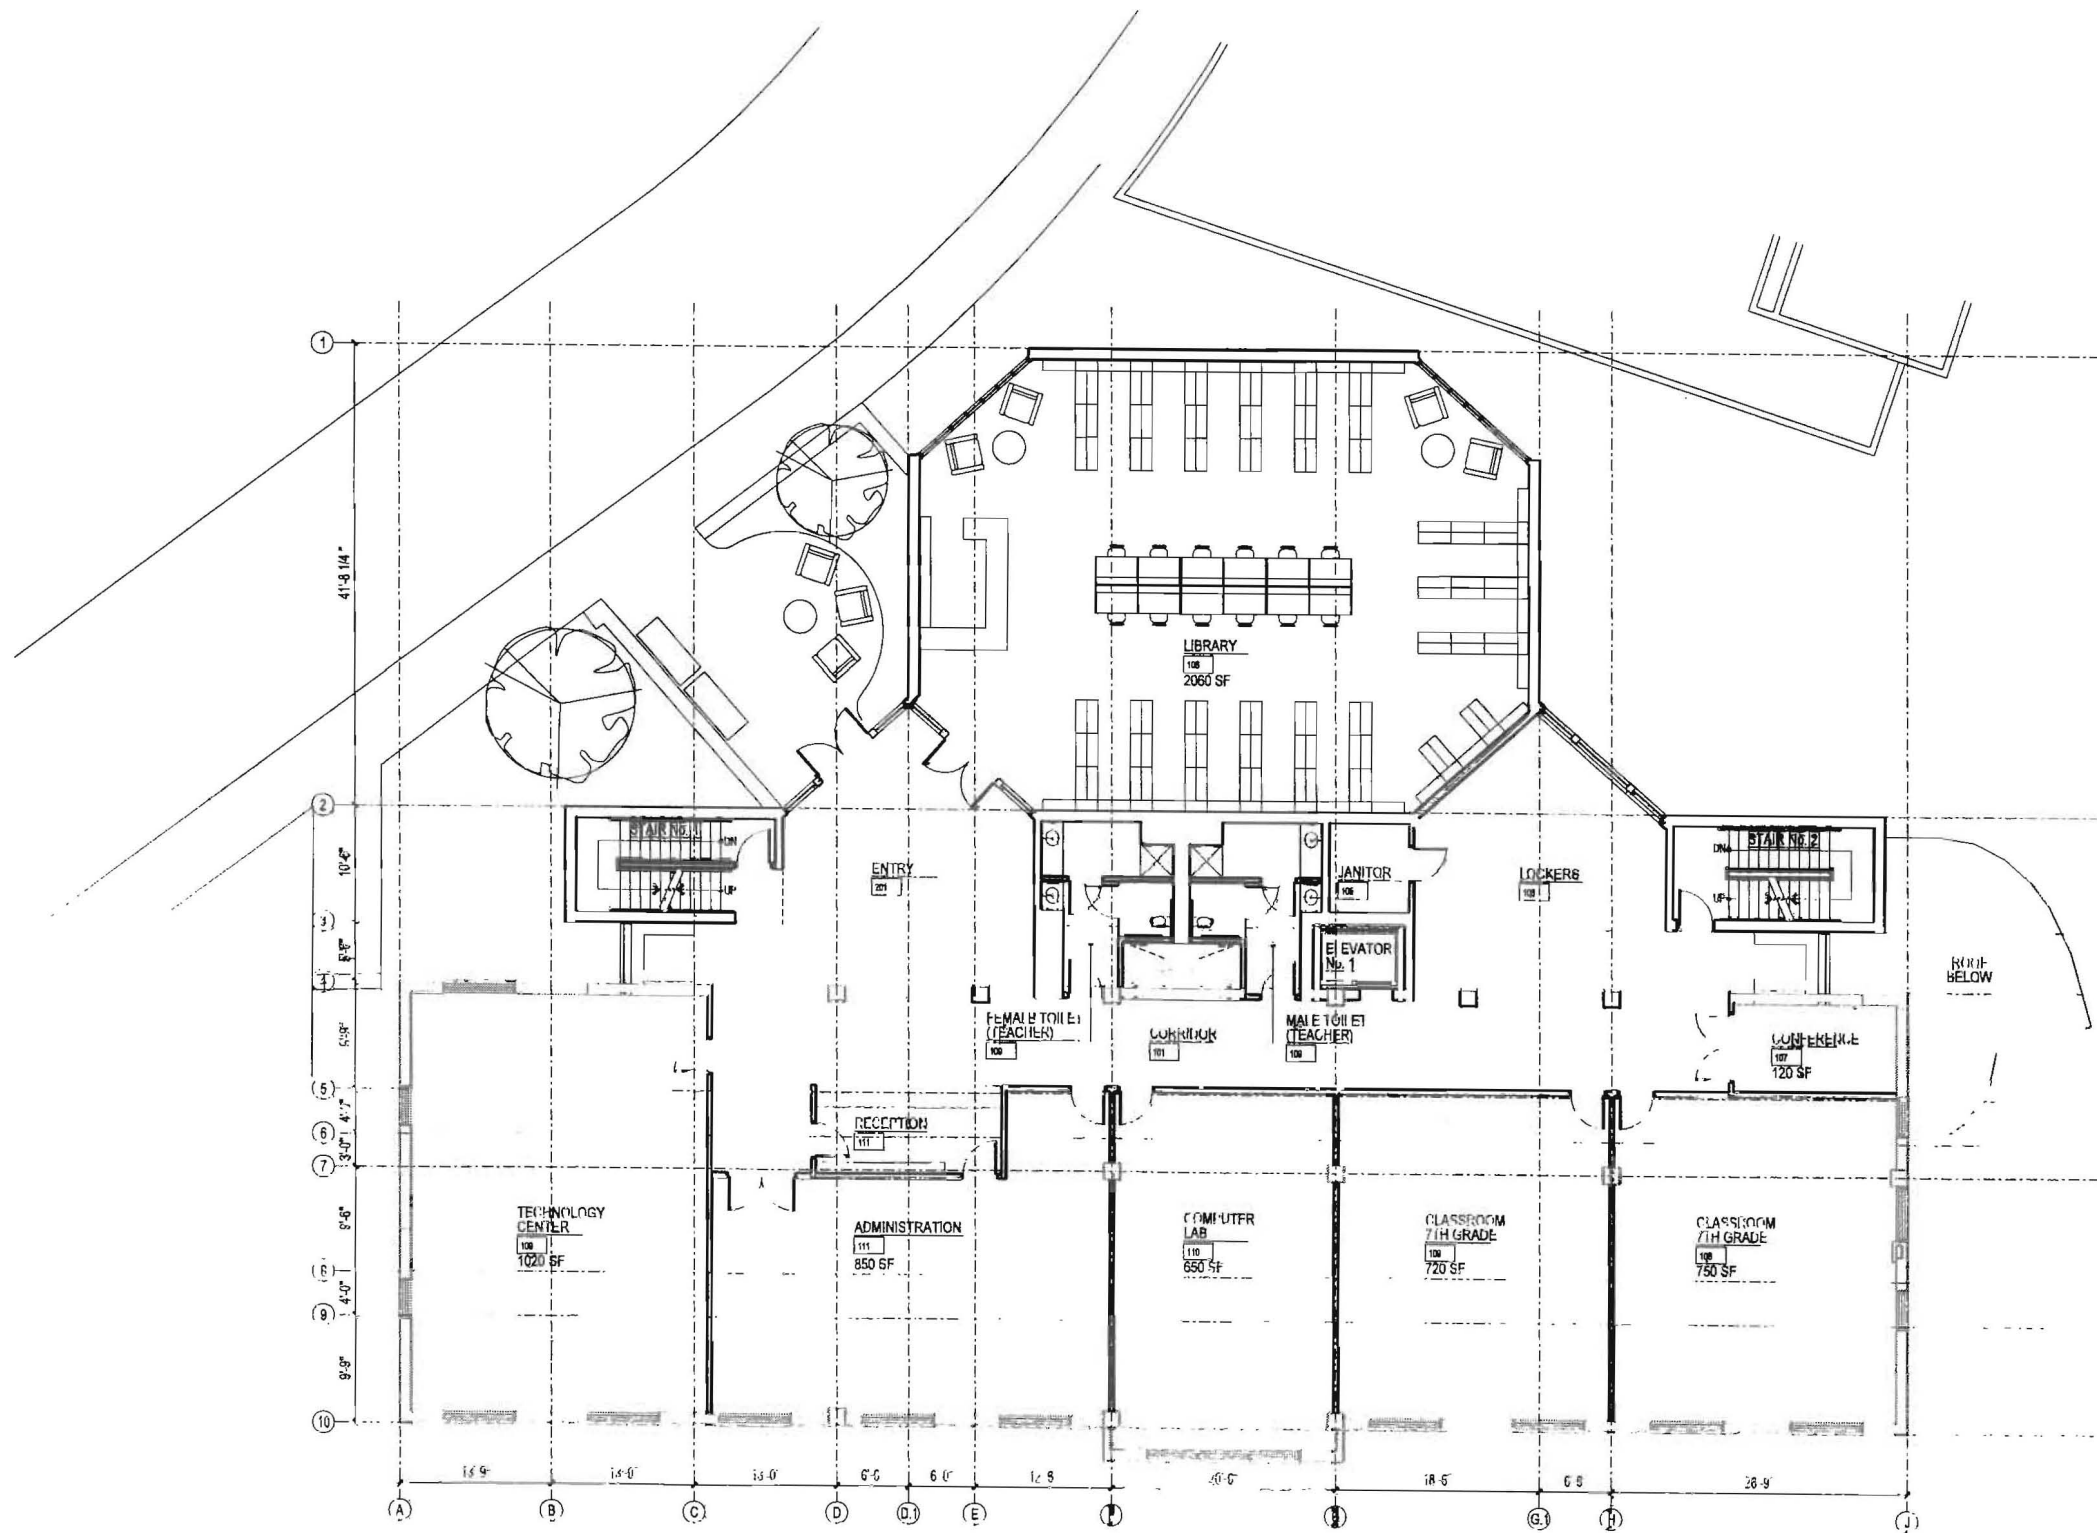

SECOND FLOOR
 PLAN
 SCALE: 1/8" = 1'-0"

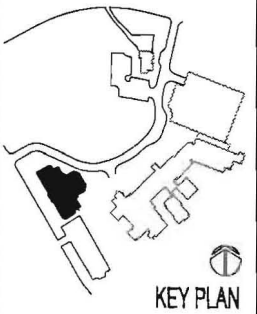

Copyright ©


No.	Issue	Revision	Date
1	ZONING - PUD SET		11/2/00

Lowell School
 1640 Kalmia Road, NW
 Washington, DC 20012


BGA 00004

THIRD FLOOR PLAN

DESIGNED BY	MSK	Middle School Addition and Renovation
CHECKED BY	RSS	
SCALE	1/8" = 1'-0"	A1-3.04

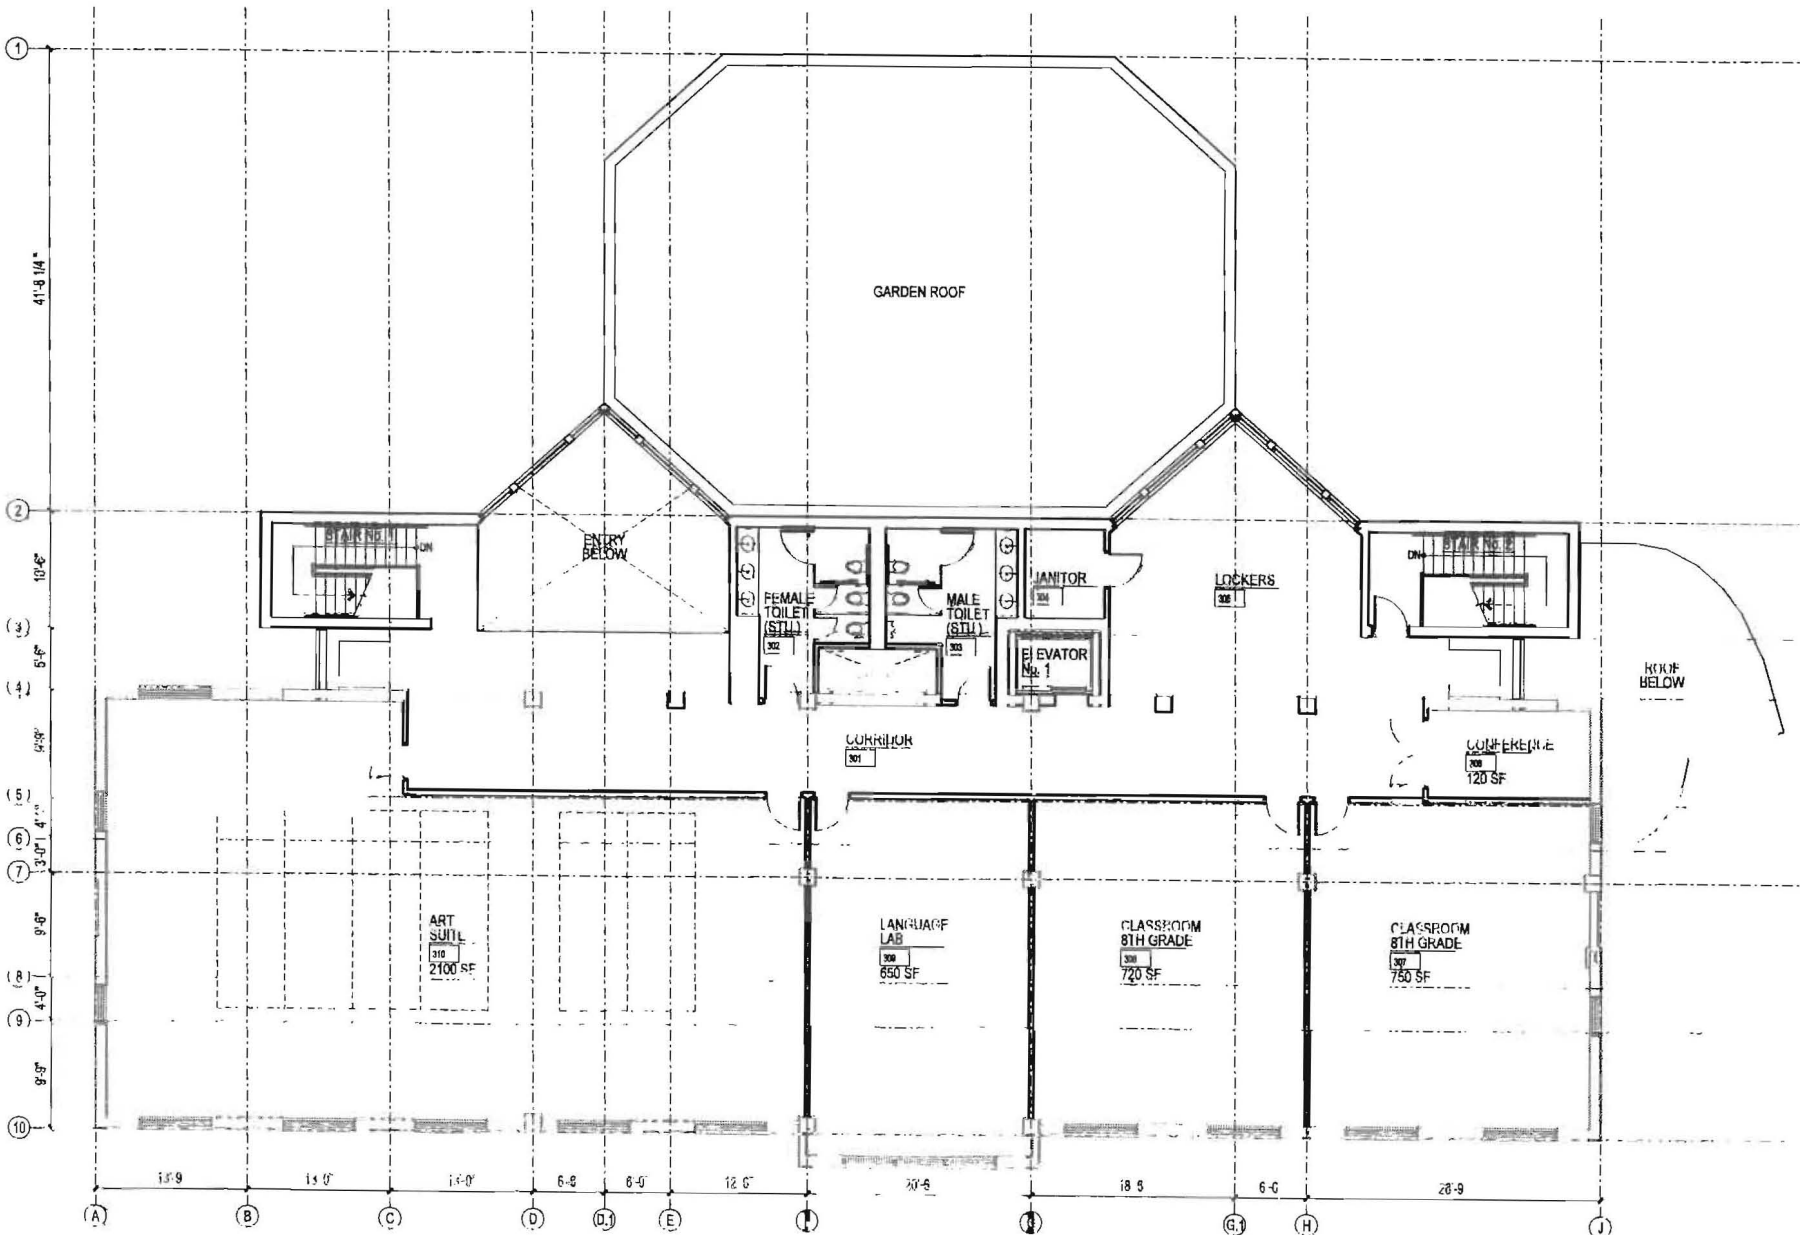

1 THIRD FLOOR PLAN
 SCALE: 1/8" = 1'-0"

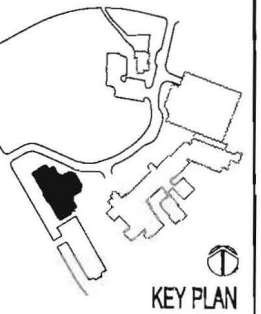

Copyright ©


No.	Issue - Revision	Date
1	ZONING - PUD SET	11/22/06

Lowell School
 1640 Kalmia Road, NW
 Washington, DC 20012


BGA 00004

ROOF PLAN


DESIGN BY	MCK	Middle School Addition and Renovation
CHECK BY	RSS	
SCALE	1/8" = 1'-0"	
A13.05		

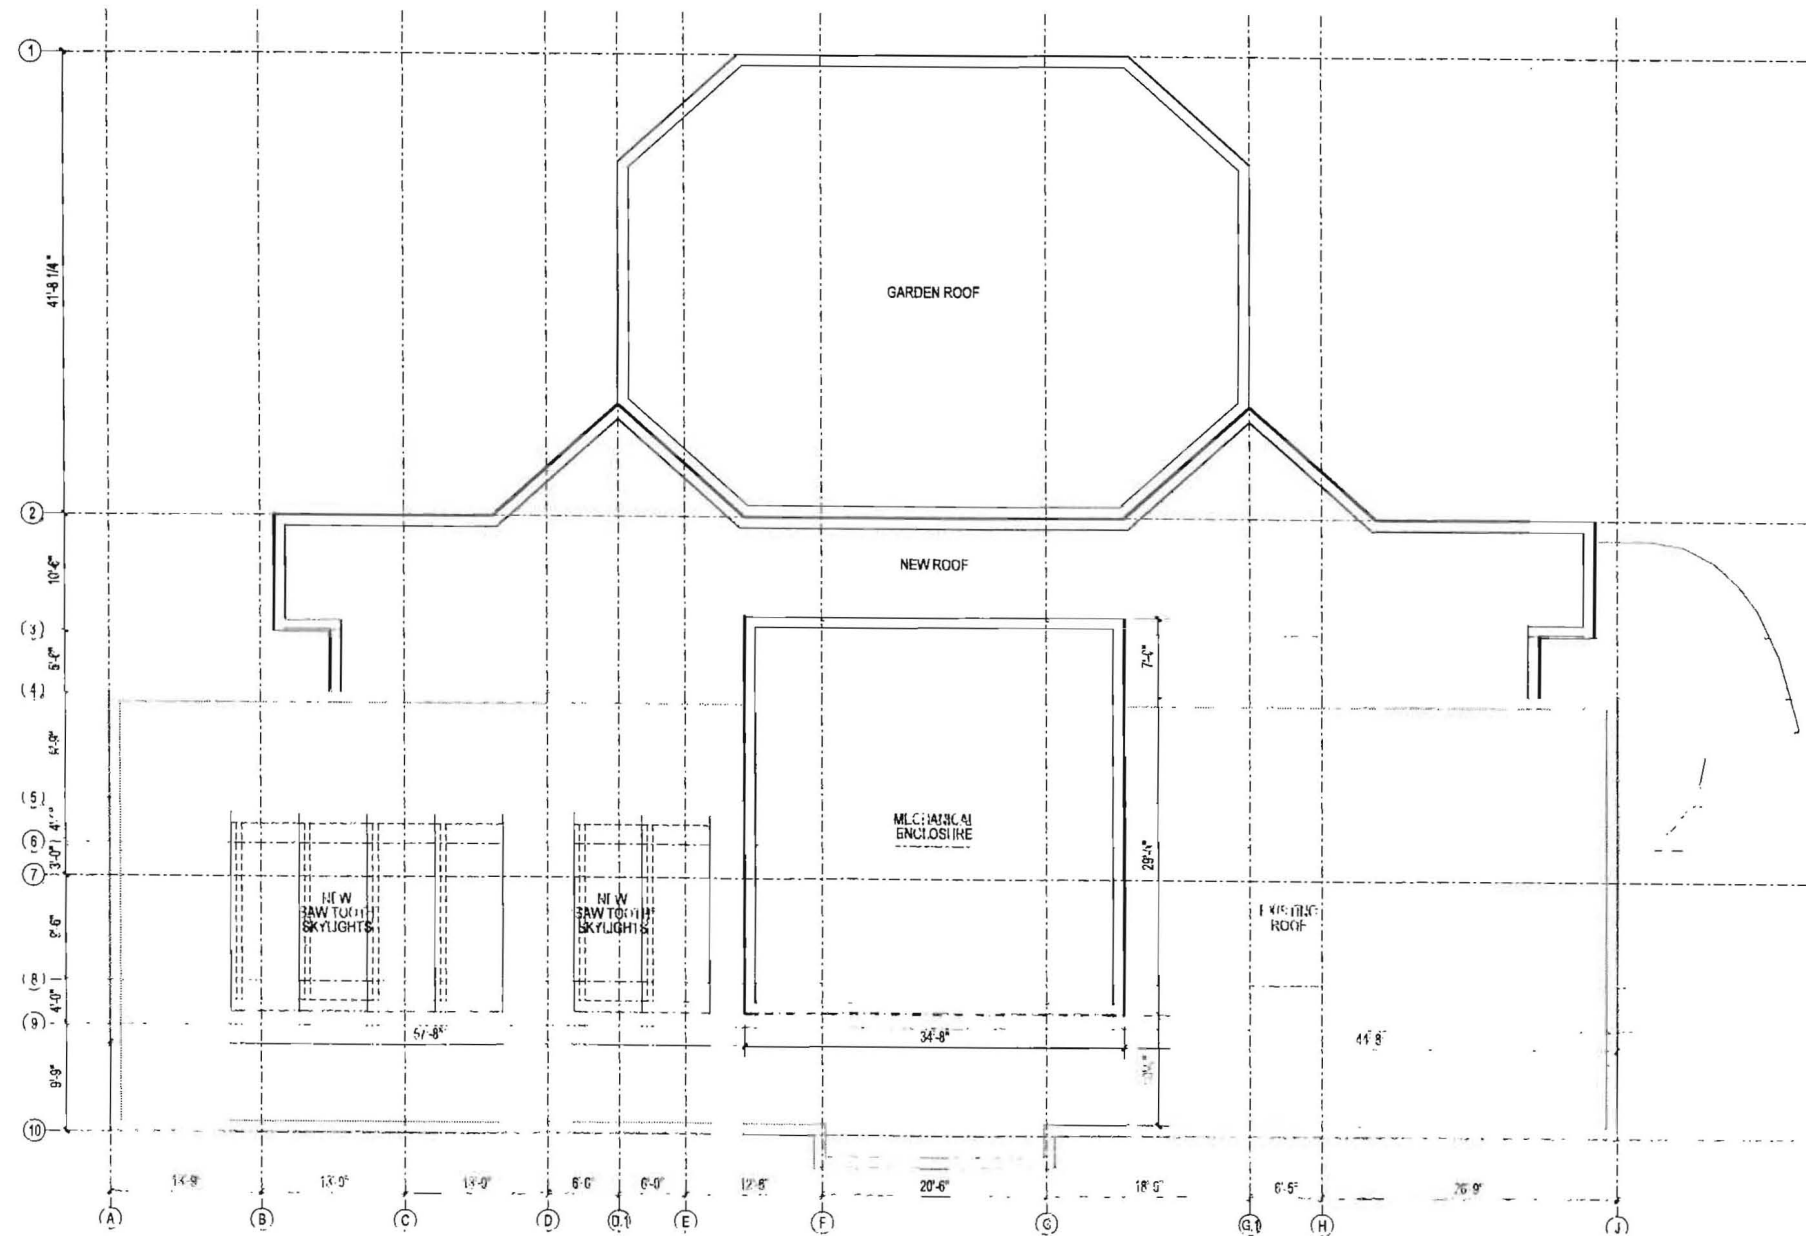


ROOF
 PLAN
 SCALE: 1/8" = 1'-0"

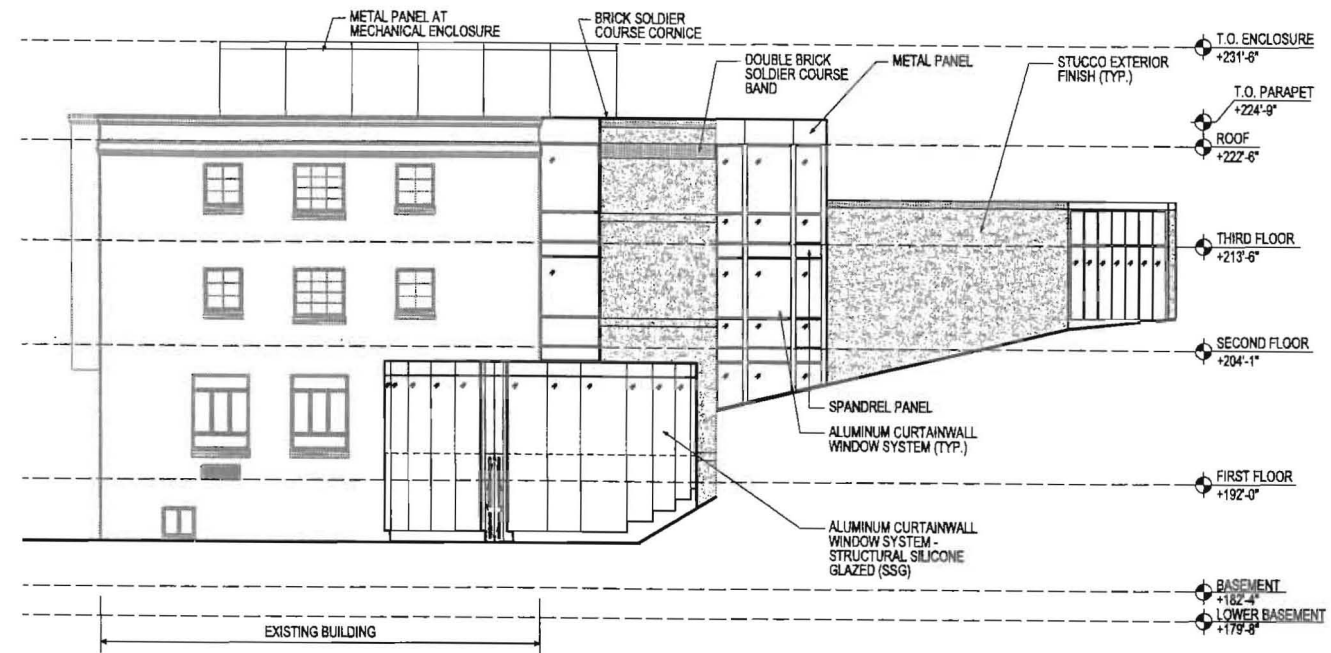

2 NORTH ELEVATION
 SCALE: 1/8" = 1'-0"

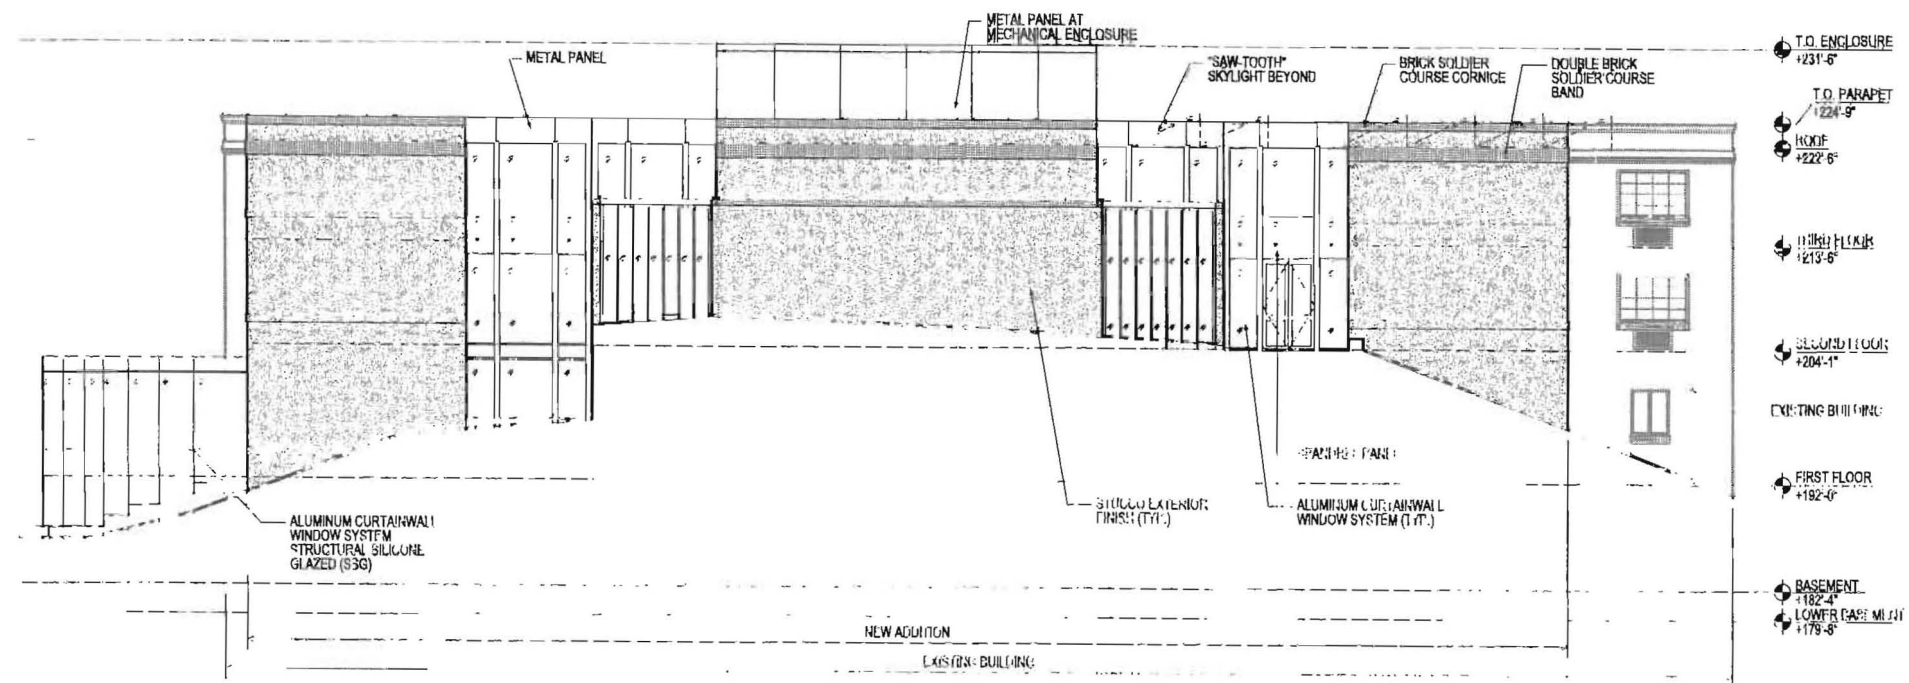

1 EAST ELEVATION
 SCALE: 1/8" = 1'-0"

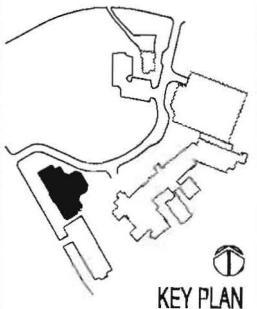

KEY PLAN

Copyright ©

No.	Issue	Revision	Date
1	ISSUING - PLO SET		11/20/09

Lowell School
 1640 Kalmia Road, NW
 Washington, DC 20012


D/A 09004

EXTERIOR ELEVATIONS


DESIGN BY	M&K	Middle School Addition and Renovation
CHECK BY	RSS	
SCALE	1/8" = 1'-0"	A1-4.01




BOWIE • GRIDLEY
ARCHITECTS, P.L.L.C.
1010 WISCONSIN AVE., N.W. SUITE 400
WASHINGTON, D.C. 20007
TEL. (202) 337-0868
FAX (202) 337-2626

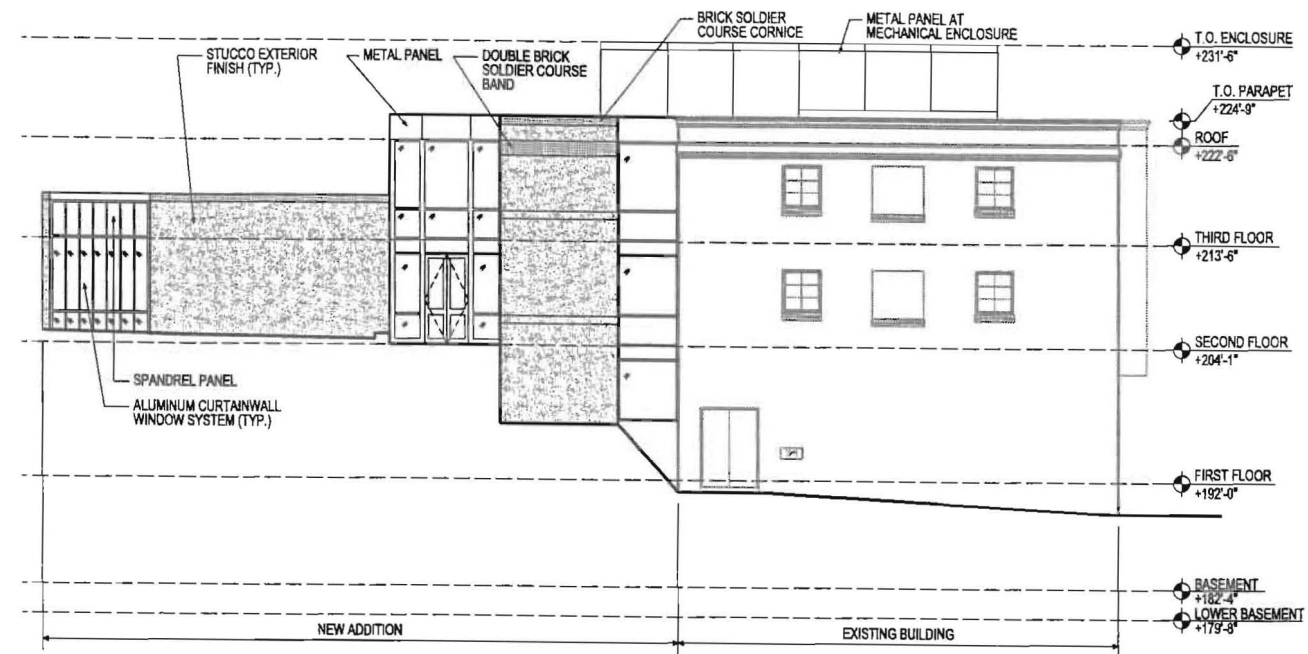

2 SOUTH ELEVATION
SCALE: 1/8" = 1'-0"

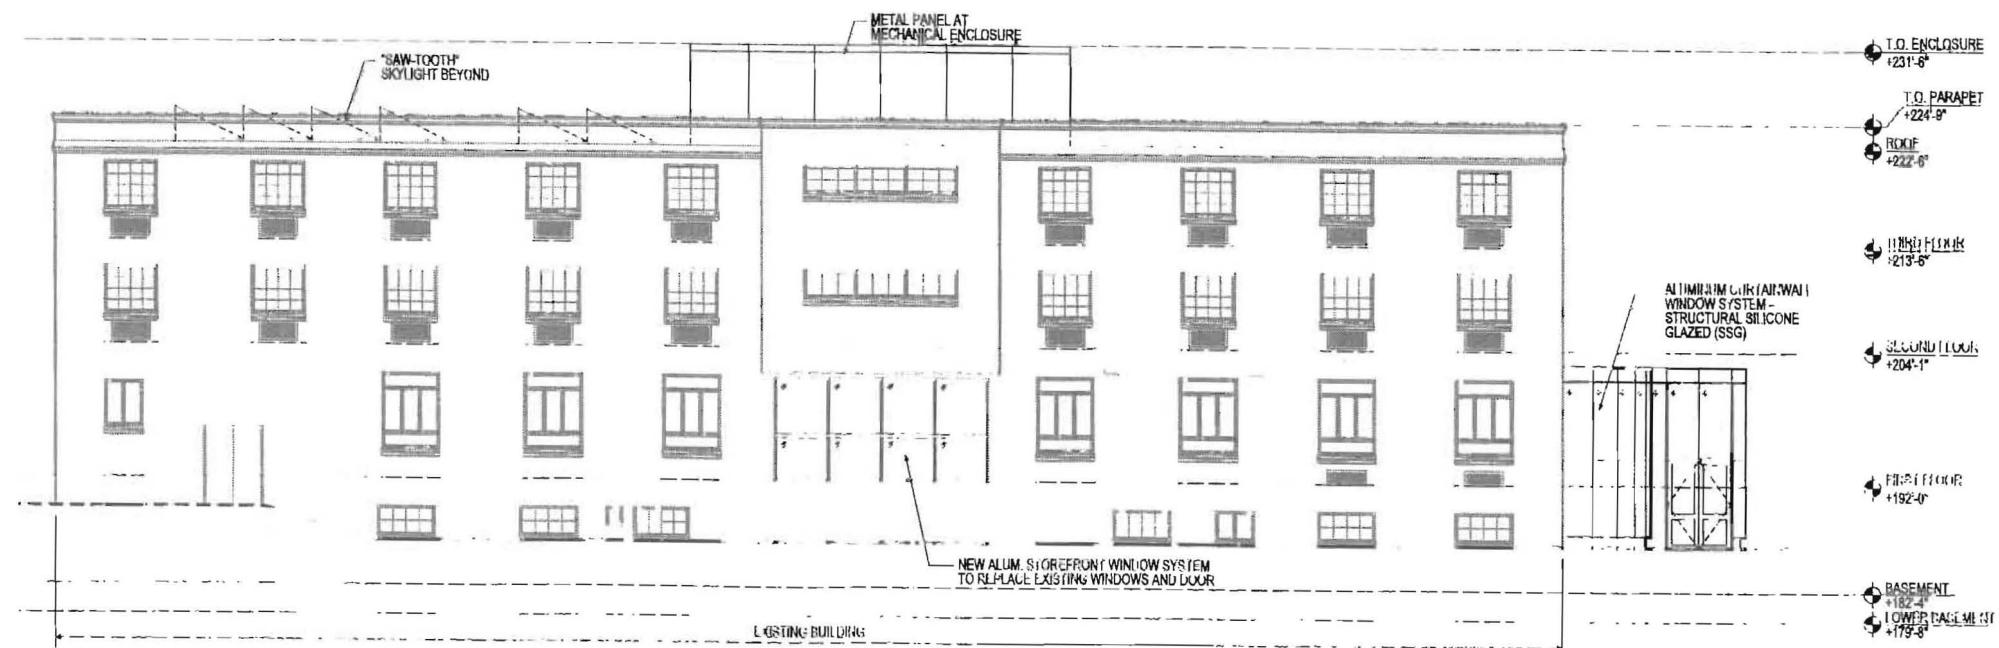

1 WEST ELEVATION
SCALE: 1/8" = 1'-0"

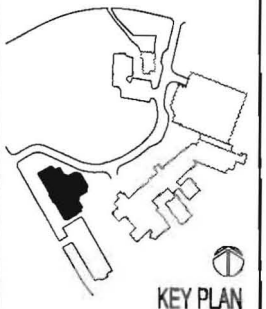

KEY PLAN

Copyright ©

No.	Issue	Revision	Date
1	ZONING - PUD SET		11/20/09

Lowell School

1640 Kalmia Road, NW
Washington, DC 20012

BIA 09004

EXTERIOR
ELEVATIONS

DESIGN BY
MSK

CHECK BY
RSS


SCALE
1/8" = 1'-0"

Middle School
Addition and
Renovation


A1-4.02




BOWIE • GRIDLEY
ARCHITECTS, P.L.L.C.
1010 WISCONSIN AVE., N.W. SUITE 400
WASHINGTON, D.C. 20007
TEL: (202) 337-0888
FAX: (202) 337-2626

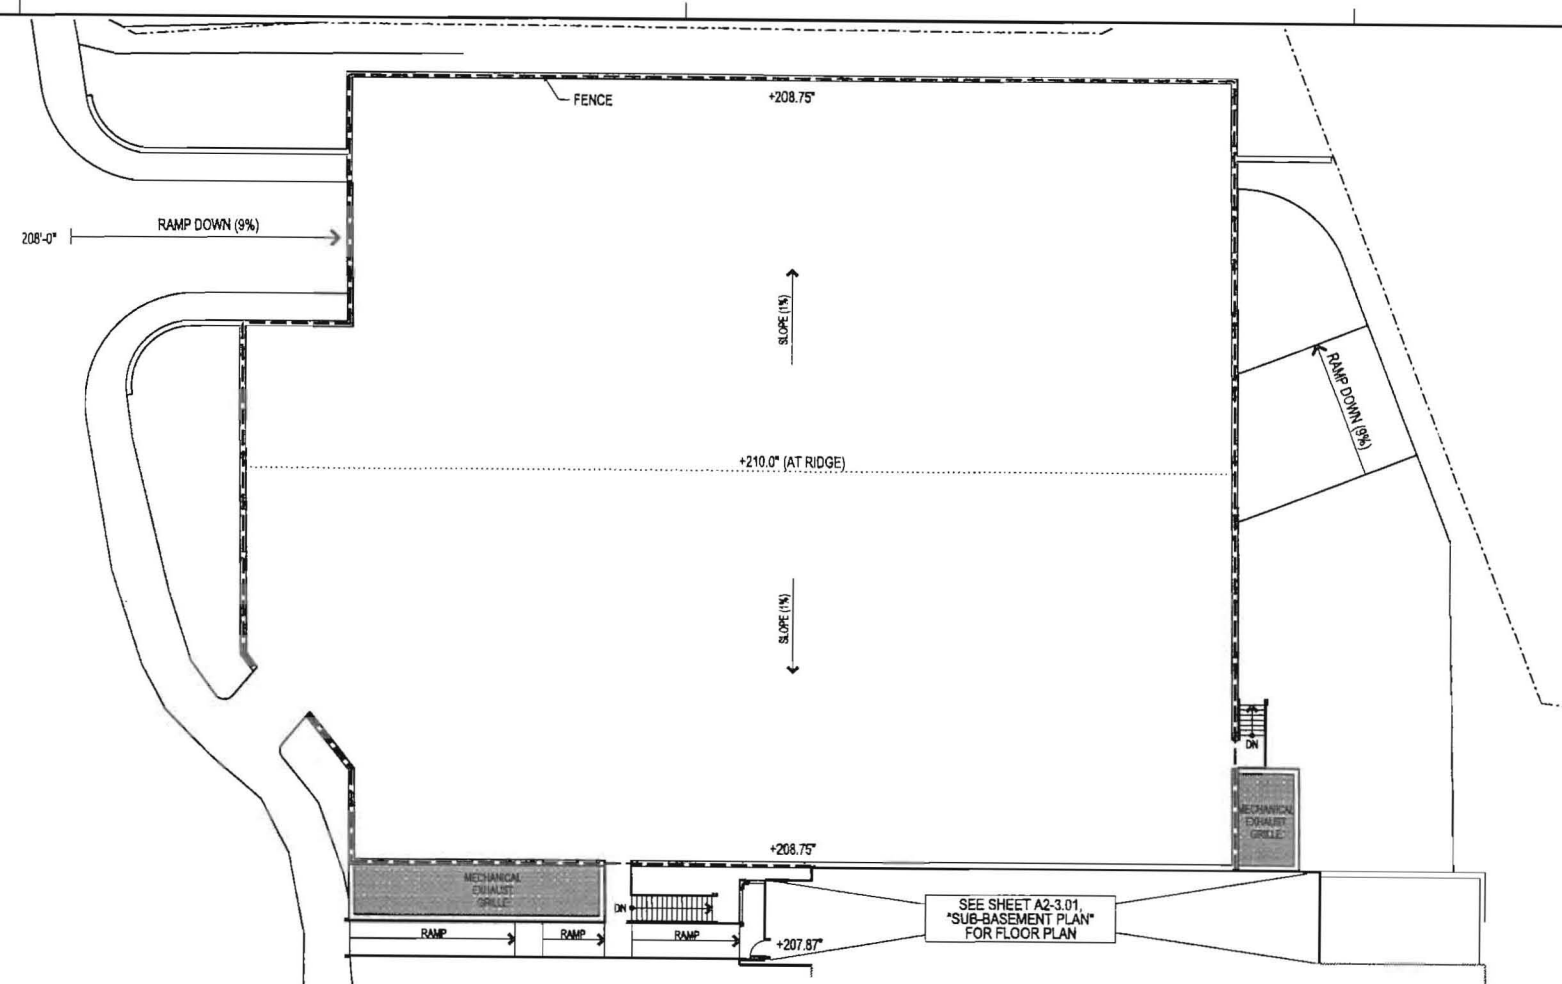

2 FIELD LEVEL PLAN
SCALE: 1/16" = 1'-0"

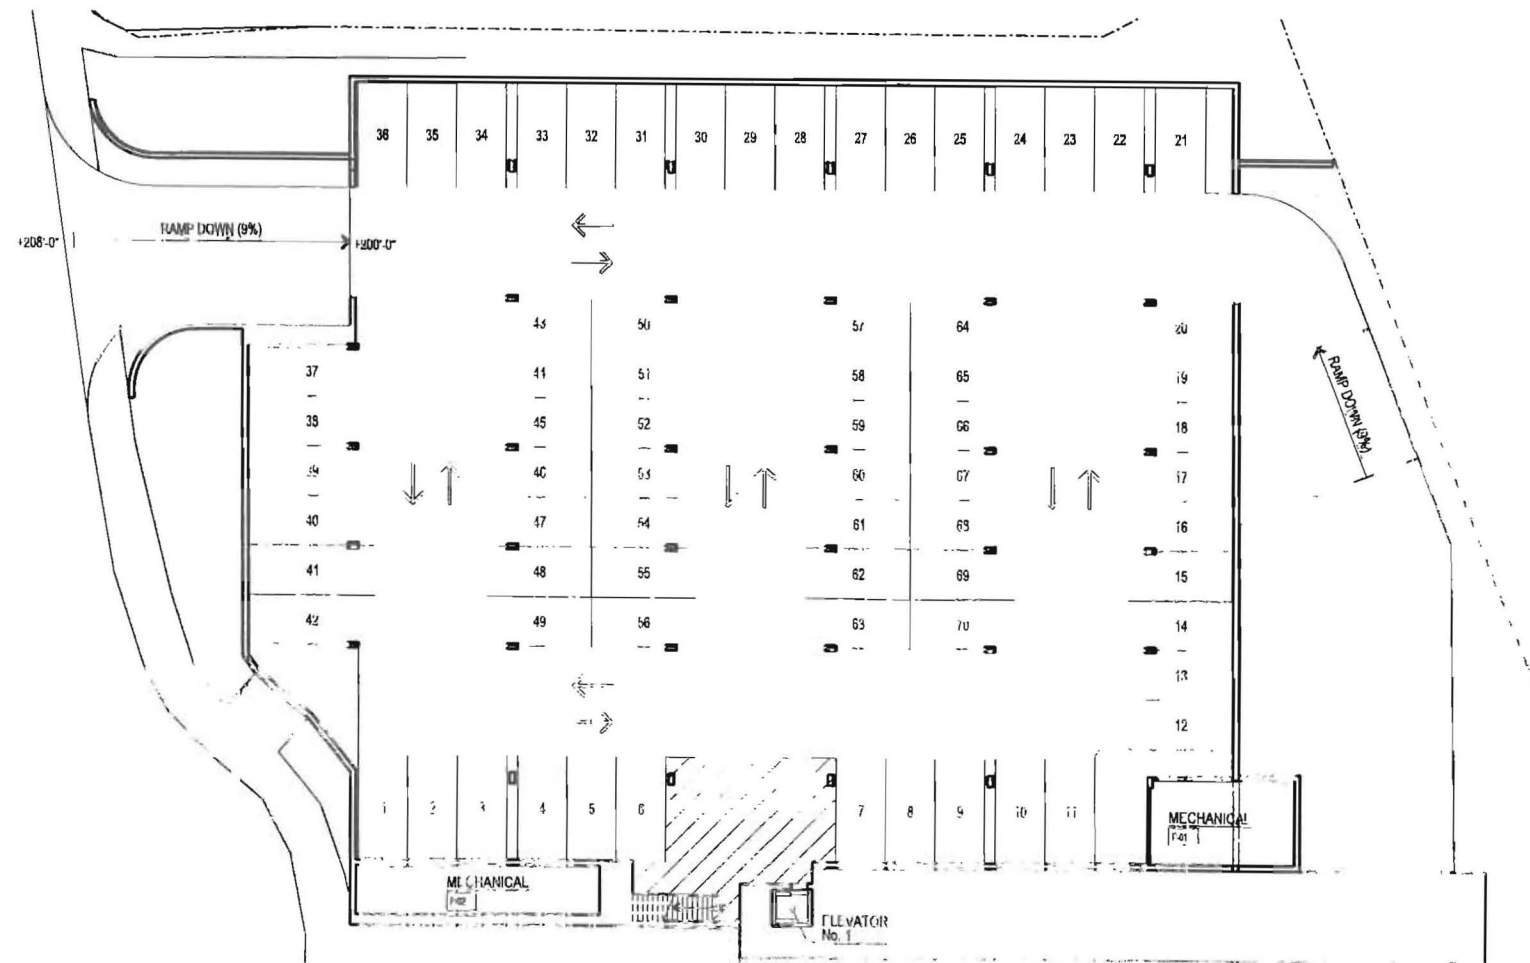

1 PARKING LEVEL PLAN
SCALE: 1/16" = 1'-0"

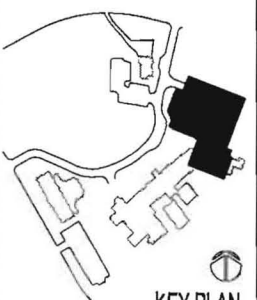

KEY PLAN


Copyright ©			
No.	Issue	Revision	Date
1	ZONING - PUD SET		11/28/08

Lowell School
640 Kalmia Road, NW
Washington, DC 20012


BGA 0004

PARKING GARAGE
PLANS

DESIGNED BY	MSK	Parking Garage and Gym/Pool Addition
CHECKED BY	RSS	
SCALE	1/16" = 1'-0"	A2-3.01

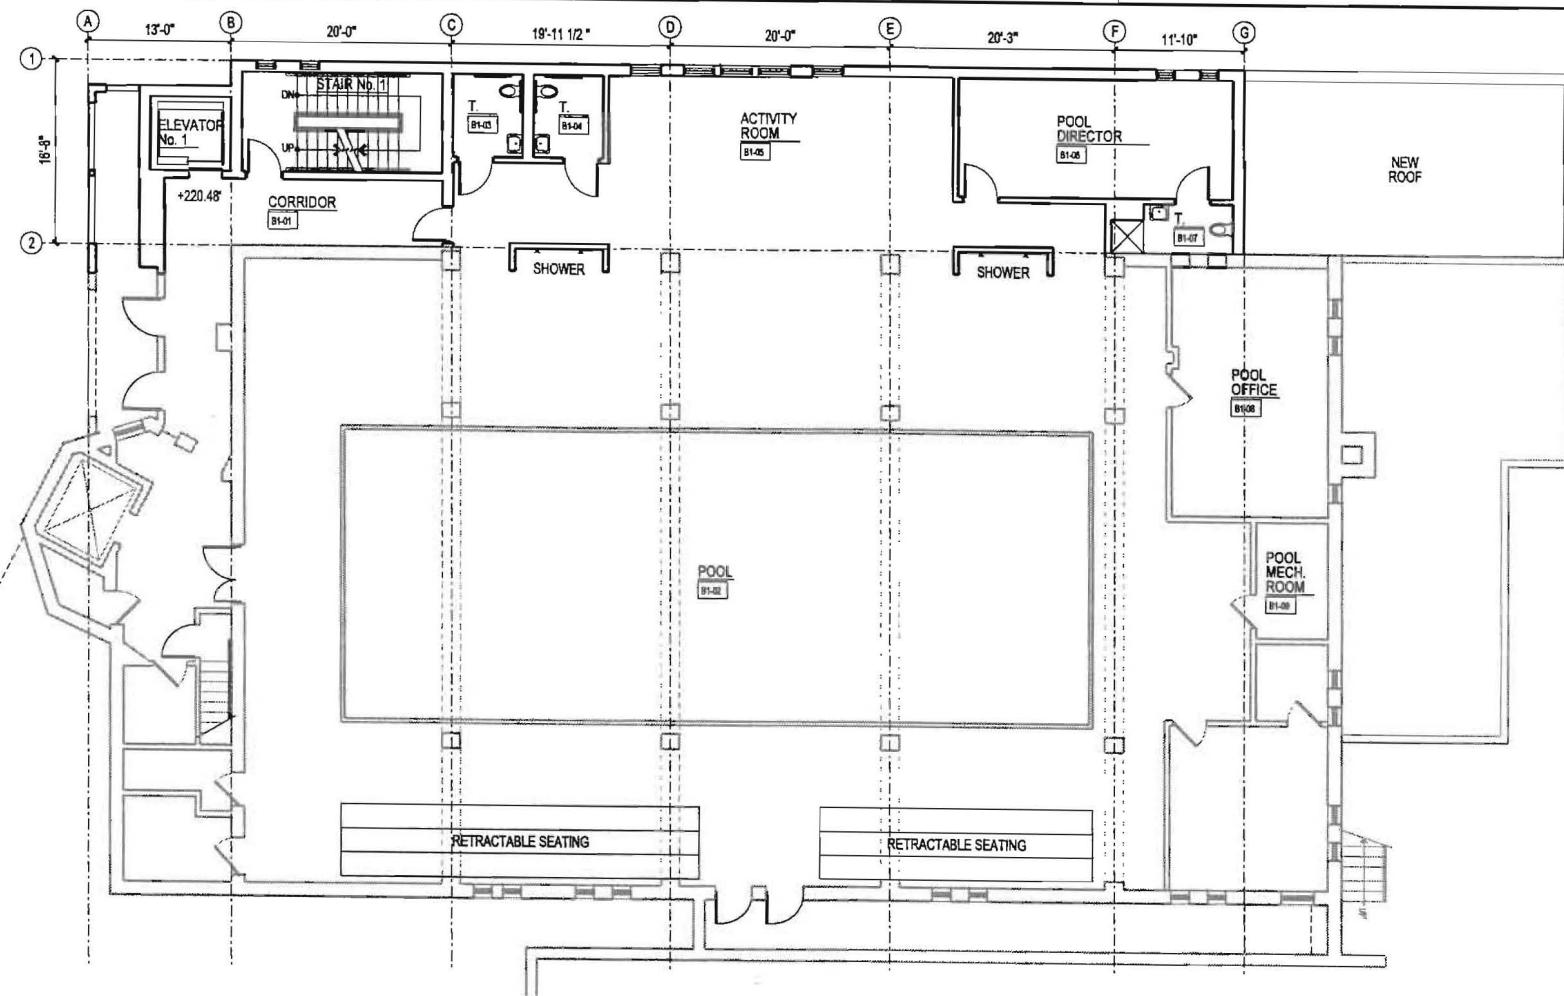

2 BASEMENT PLAN
 SCALE: 1/8" = 1'-0"

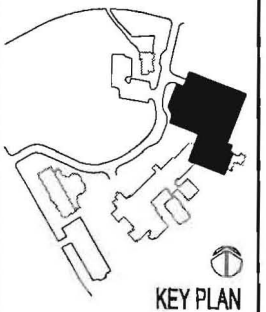

Copyright ©

No.	Issue - Revision	Date
1	ZONING - PUB SET	11/25/99


Lowell School
 1640 Kalmia Road, NW
 Washington, DC 20012

BGA 09004

FLOOR PLANS


DESIGN BY:	MSK	Parking Garage and Gym/Pool Addition
CHECK BY:	RSS	
SCALE:	1/8" = 1'-0"	

A2-3.02

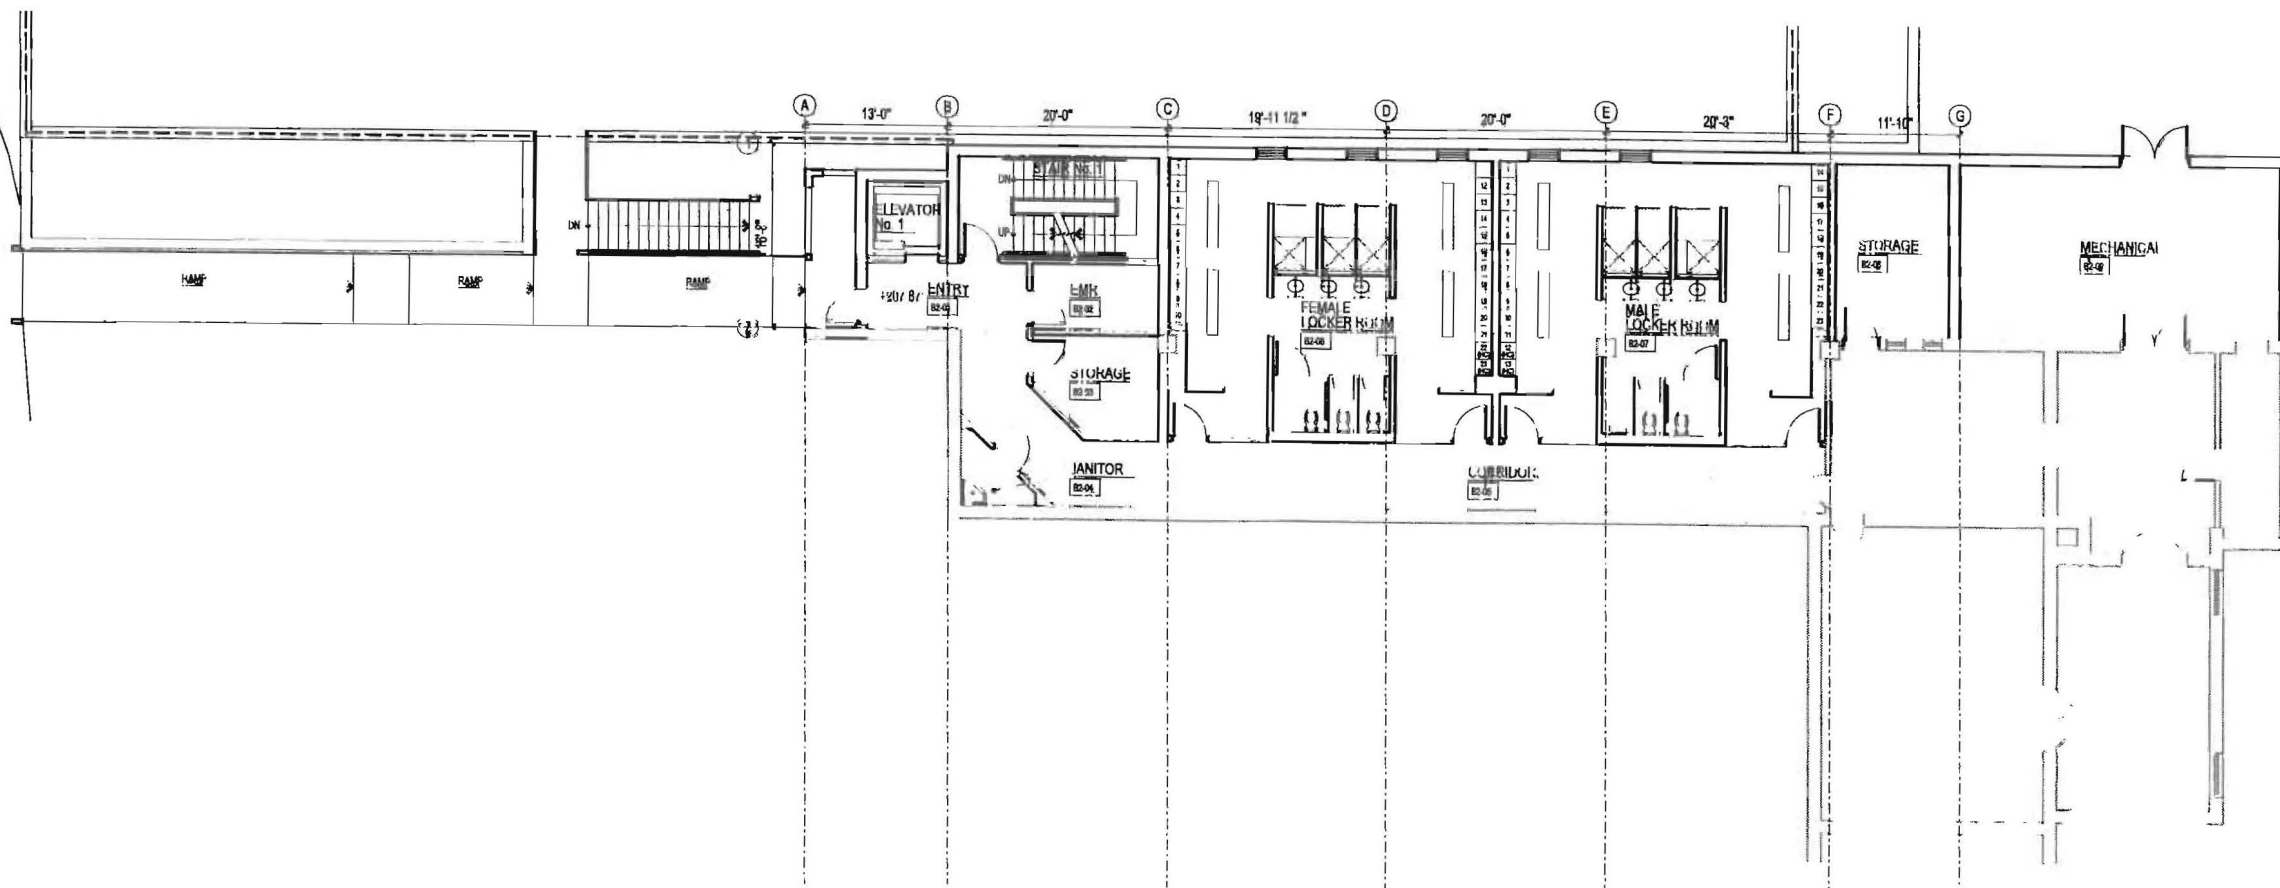


1 SUB-BASEMENT PLAN
 SCALE: 1/8" = 1'-0"




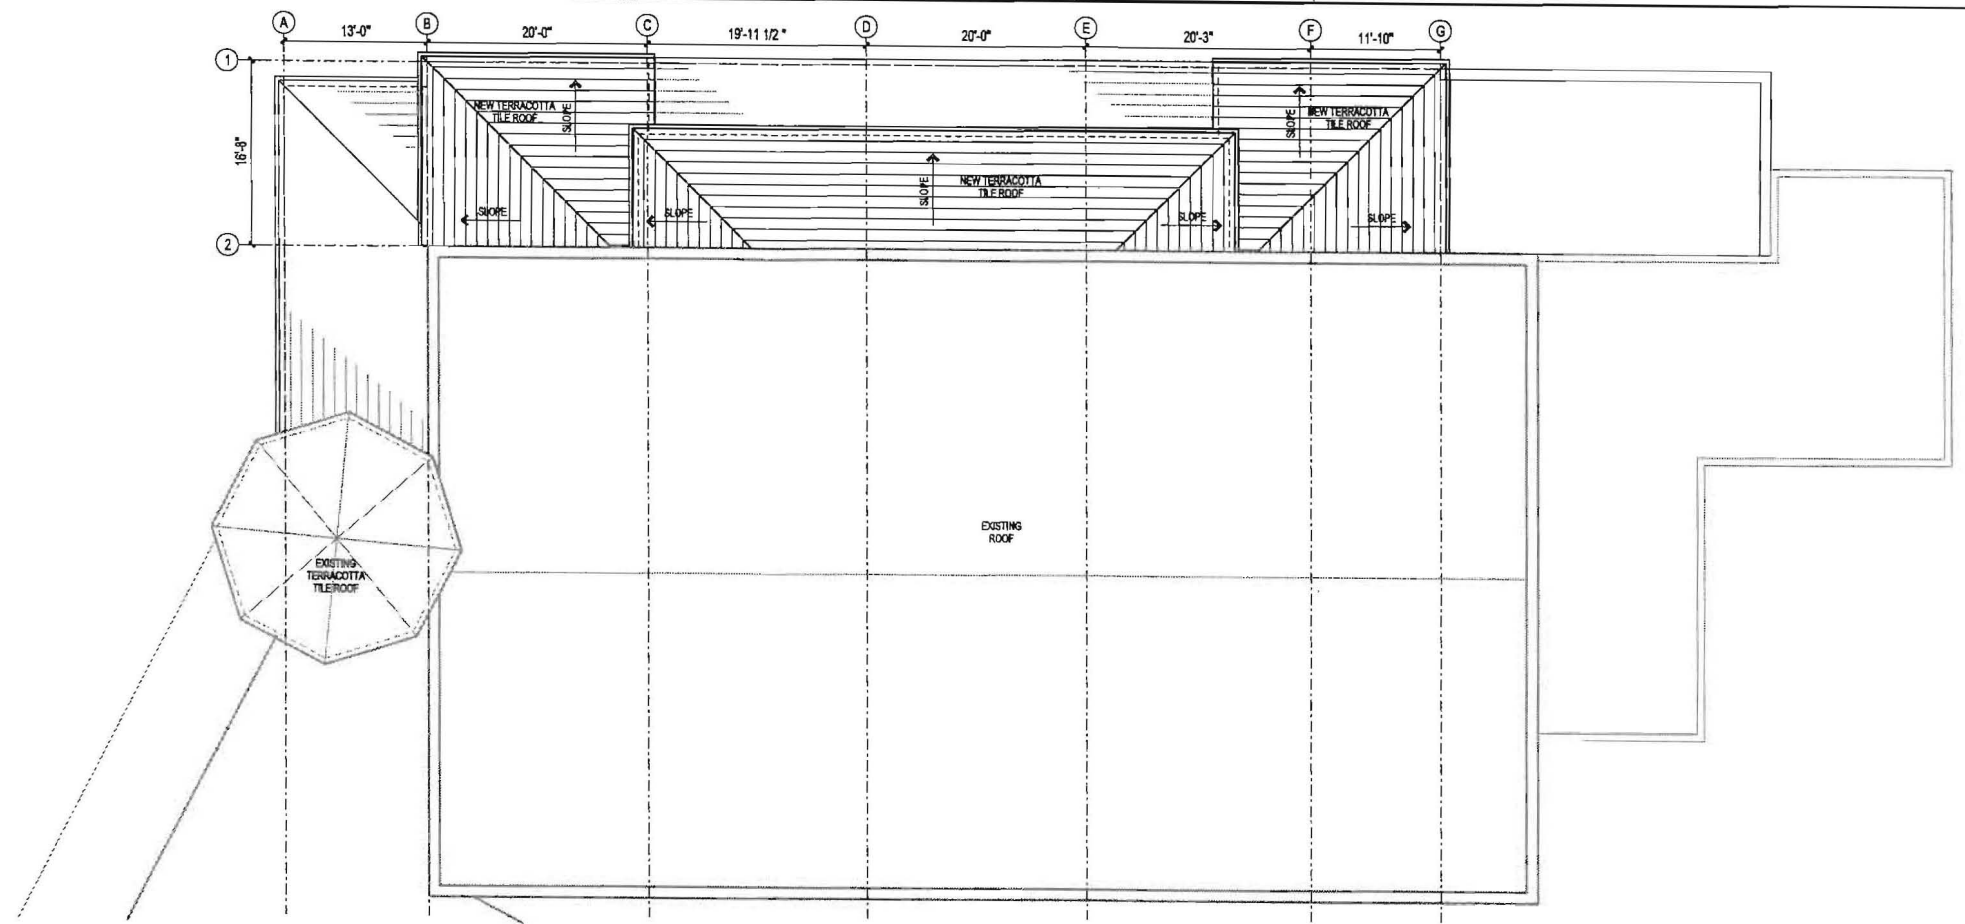


2 ROOF PLAN
 SCALE: 1/8" = 1'-0"

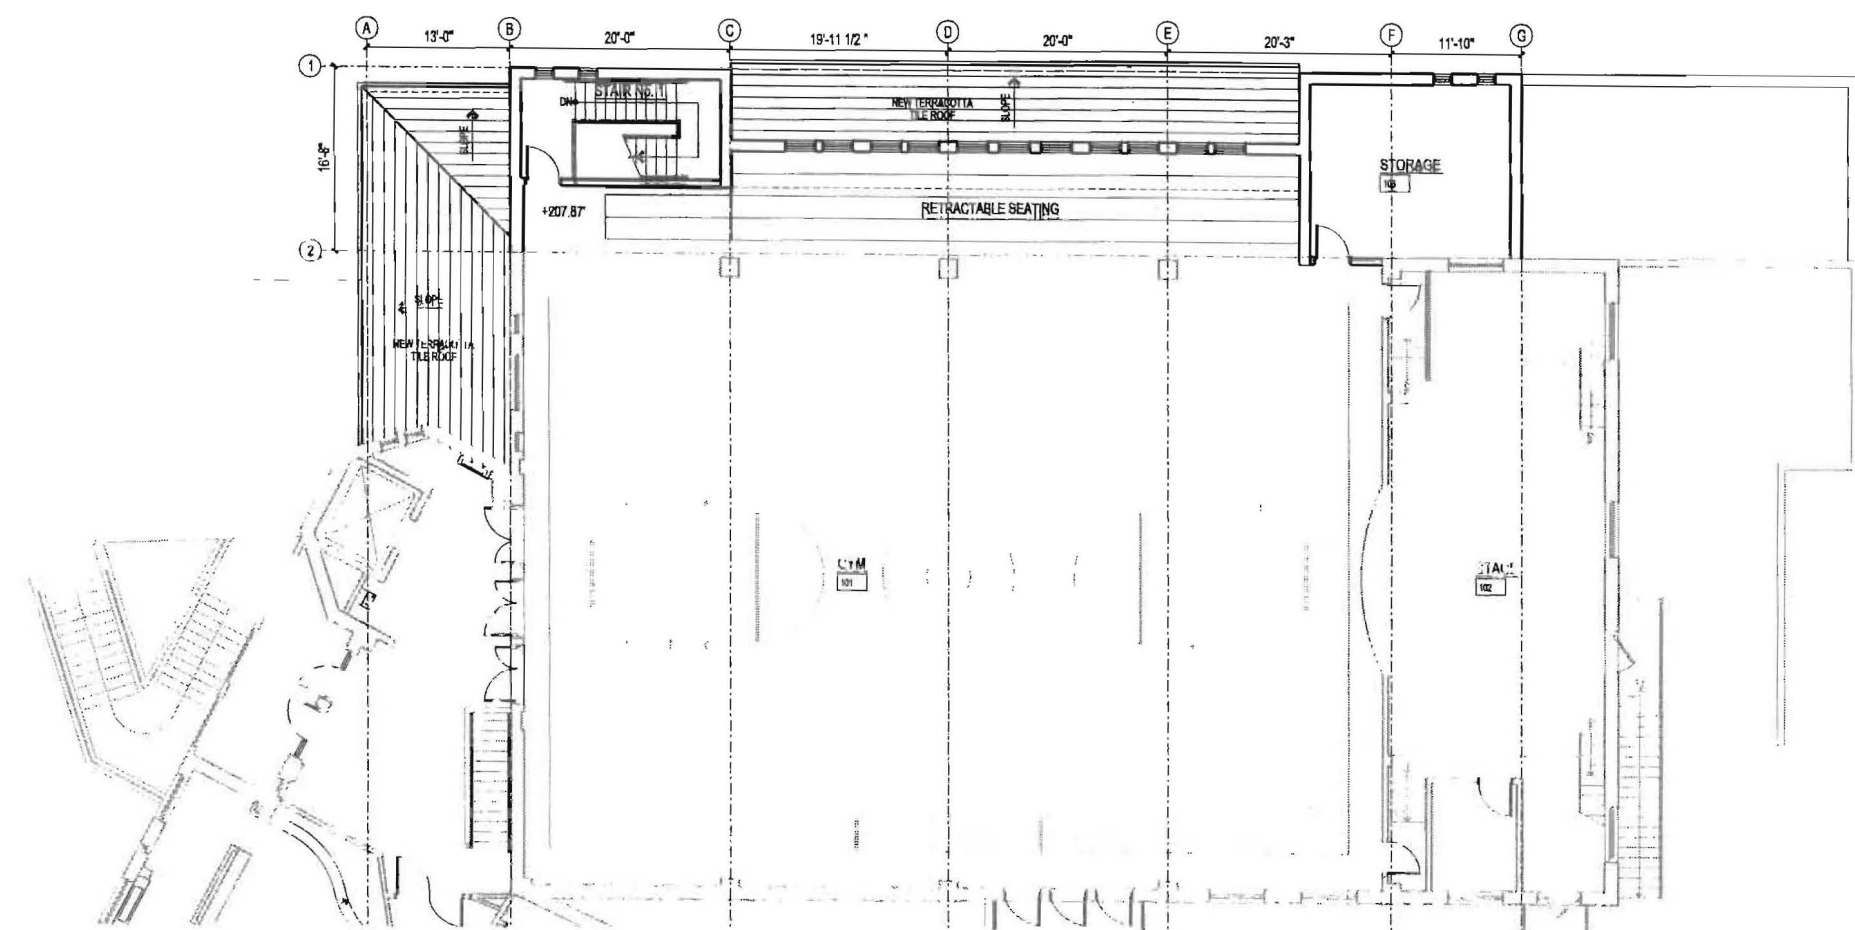


1 FIRST FLOOR PLAN
 SCALE: 1/8" = 1'-0"

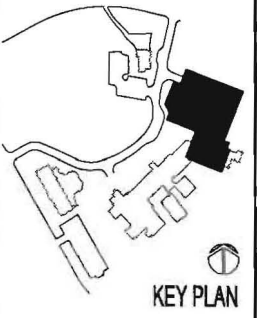


Lowell School
 1640 Kalmia Road, NW
 Washington, DC 20012

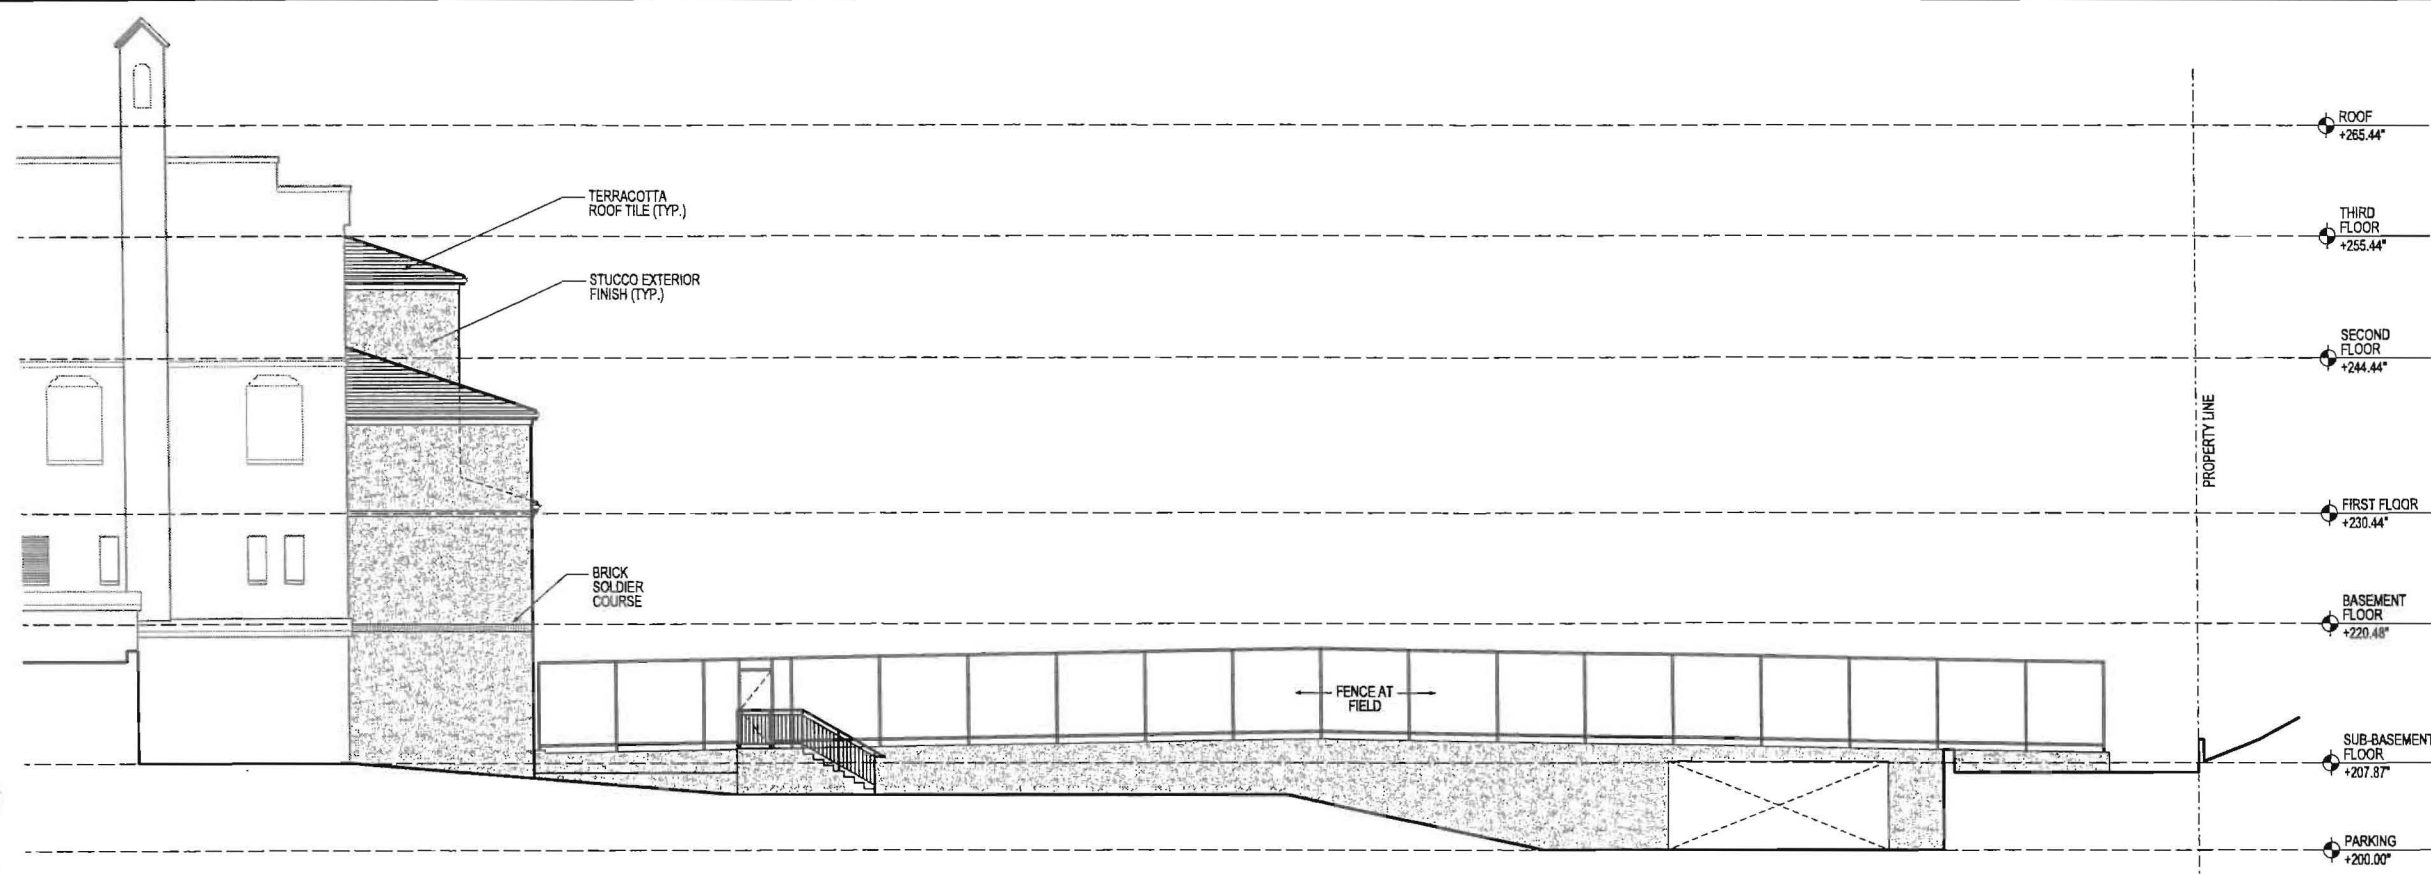

2 EAST ELEVATION
 SCALE: 1/16" = 1'-0"

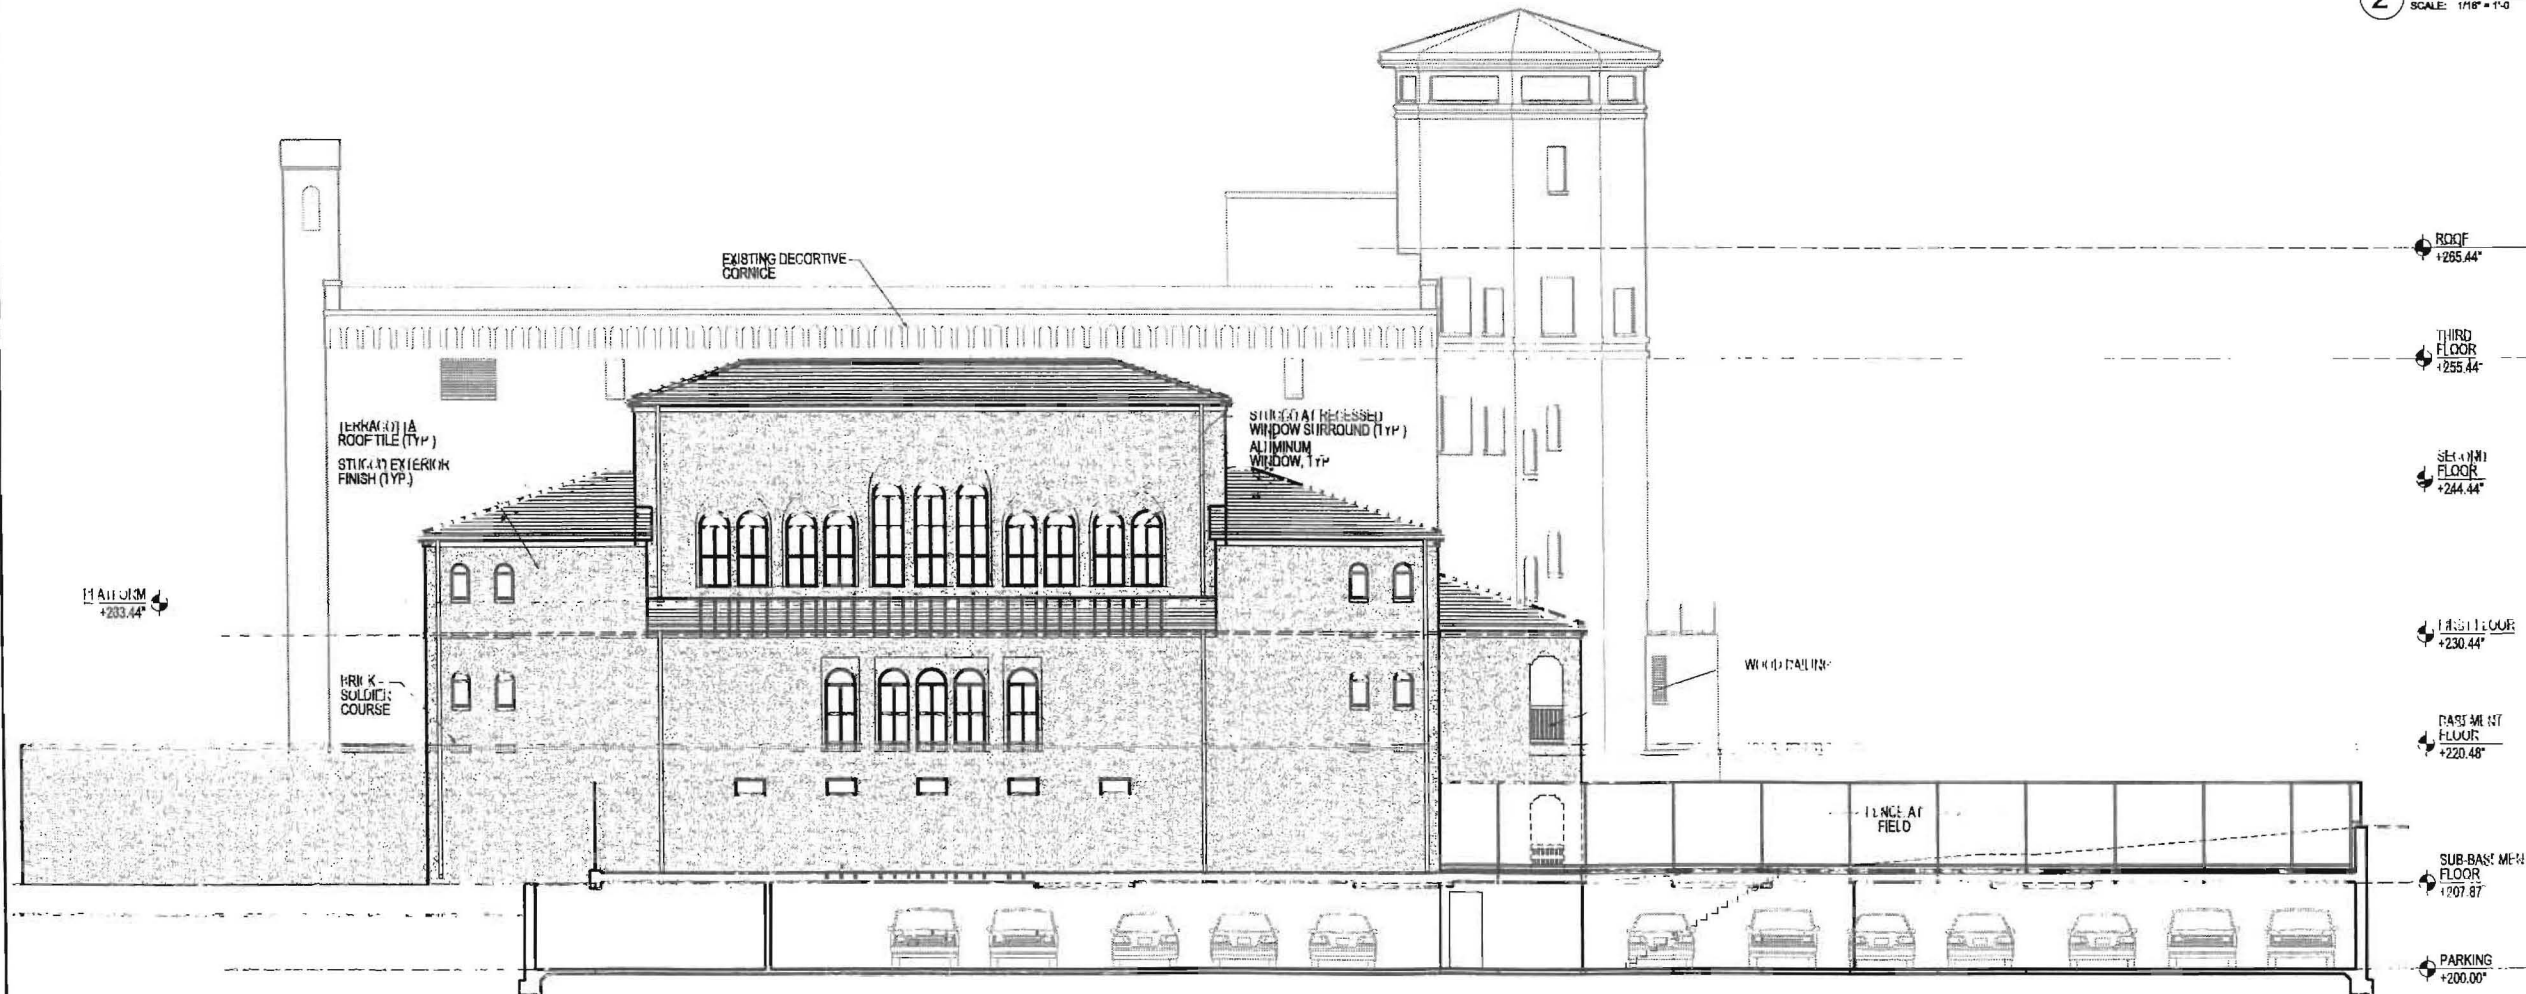

1 NORTH ELEVATION
 SCALE: 1/16" = 1'-0"

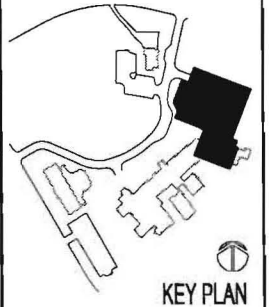

Copyright ©

No.	Issue - Revision	Date
1	ISSUING - PLO SET	11/25/09

Lowell School
 1640 Kalma Road, NW
 Washington, DC 20012

BGA 14001


EXTERIOR ELEVATIONS

DATE: 11/25/09
 CHK. BY: RSS
 SCALE: 1/16" = 1'-0"

Parking Garage and Gym/Pool Addition
A2-4.01



BOWIE + GRIDLEY
ARCHITECTS, P.L.L.C.
1010 WISCONSIN AVE., N.W., SUITE 400
WASHINGTON, D.C. 20007
TEL. (202) 337-0808
FAX (202) 337-2826

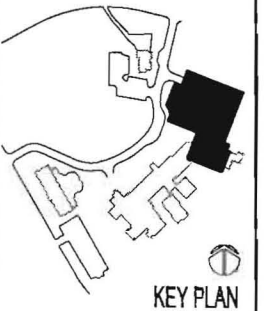

KEY PLAN

Copyright ©


No.	Issue - Revision	Date
1	ZONING - PHASE SET	11/25/08

Lowell School
1640 Kalmia Road, NW
Washington, DC 20012


BGA 10004

EXTERIOR
ELEVATIONS

DESIGNED BY	M.K.	Parking Garage and Gym/Pool Addition
CHECKED BY	RSS	
SCALE	1/8" = 1'-0"	A2-4.02

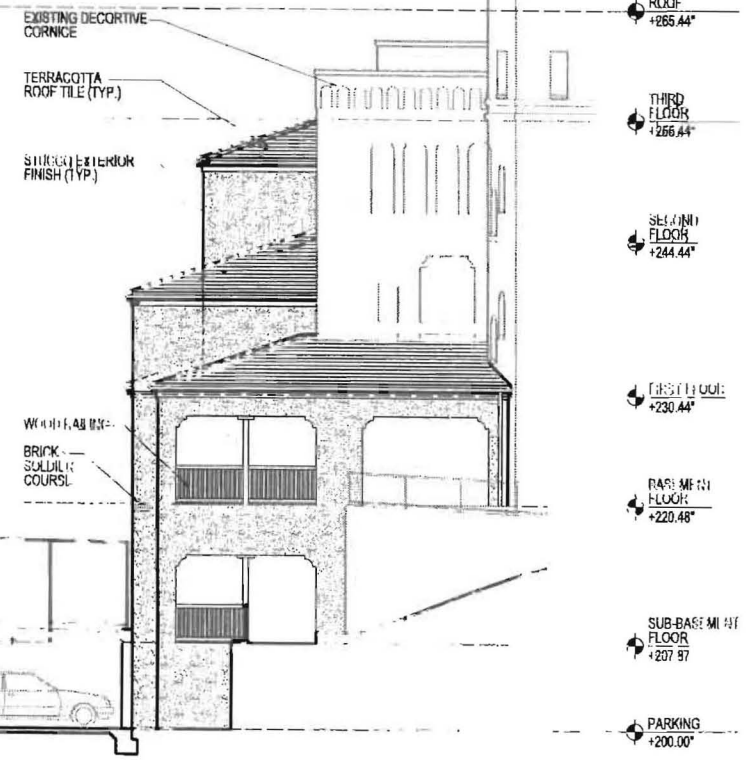

1 WEST ELEVATION
S. 1/4" 1/8" 1'-0"

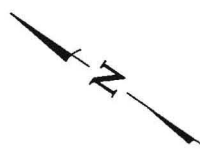


KALMIA ROAD N.W.

PUBLIC ALLEY (16')

PROPOSED BELOW GRADE PARKING GARAGE WITH SYNTHETIC TURF FIELD ON ROOF

PROPOSED GYM/POOL 2,886 SF

MATCHLINE (SEE SHEET C-2)

 



21351 RIDGETOP CIRCLE
SUITE 200
DULLES, VA 20166
(703) 450-0800

LOWELL SCHOOL EXPANSION
DISTRICT OF COLUMBIA NW
SITE LAYOUT CONCEPTUAL PLAN

SCALE	1"=30'
JOB NO.	CE-457-010
DRAWING NO.	C-1
REV.	

DESIGNED	
DRAWN	
CHECKED	
APPROVED	
DATE	

MATCHLINE (SEE SHEET C-1)

 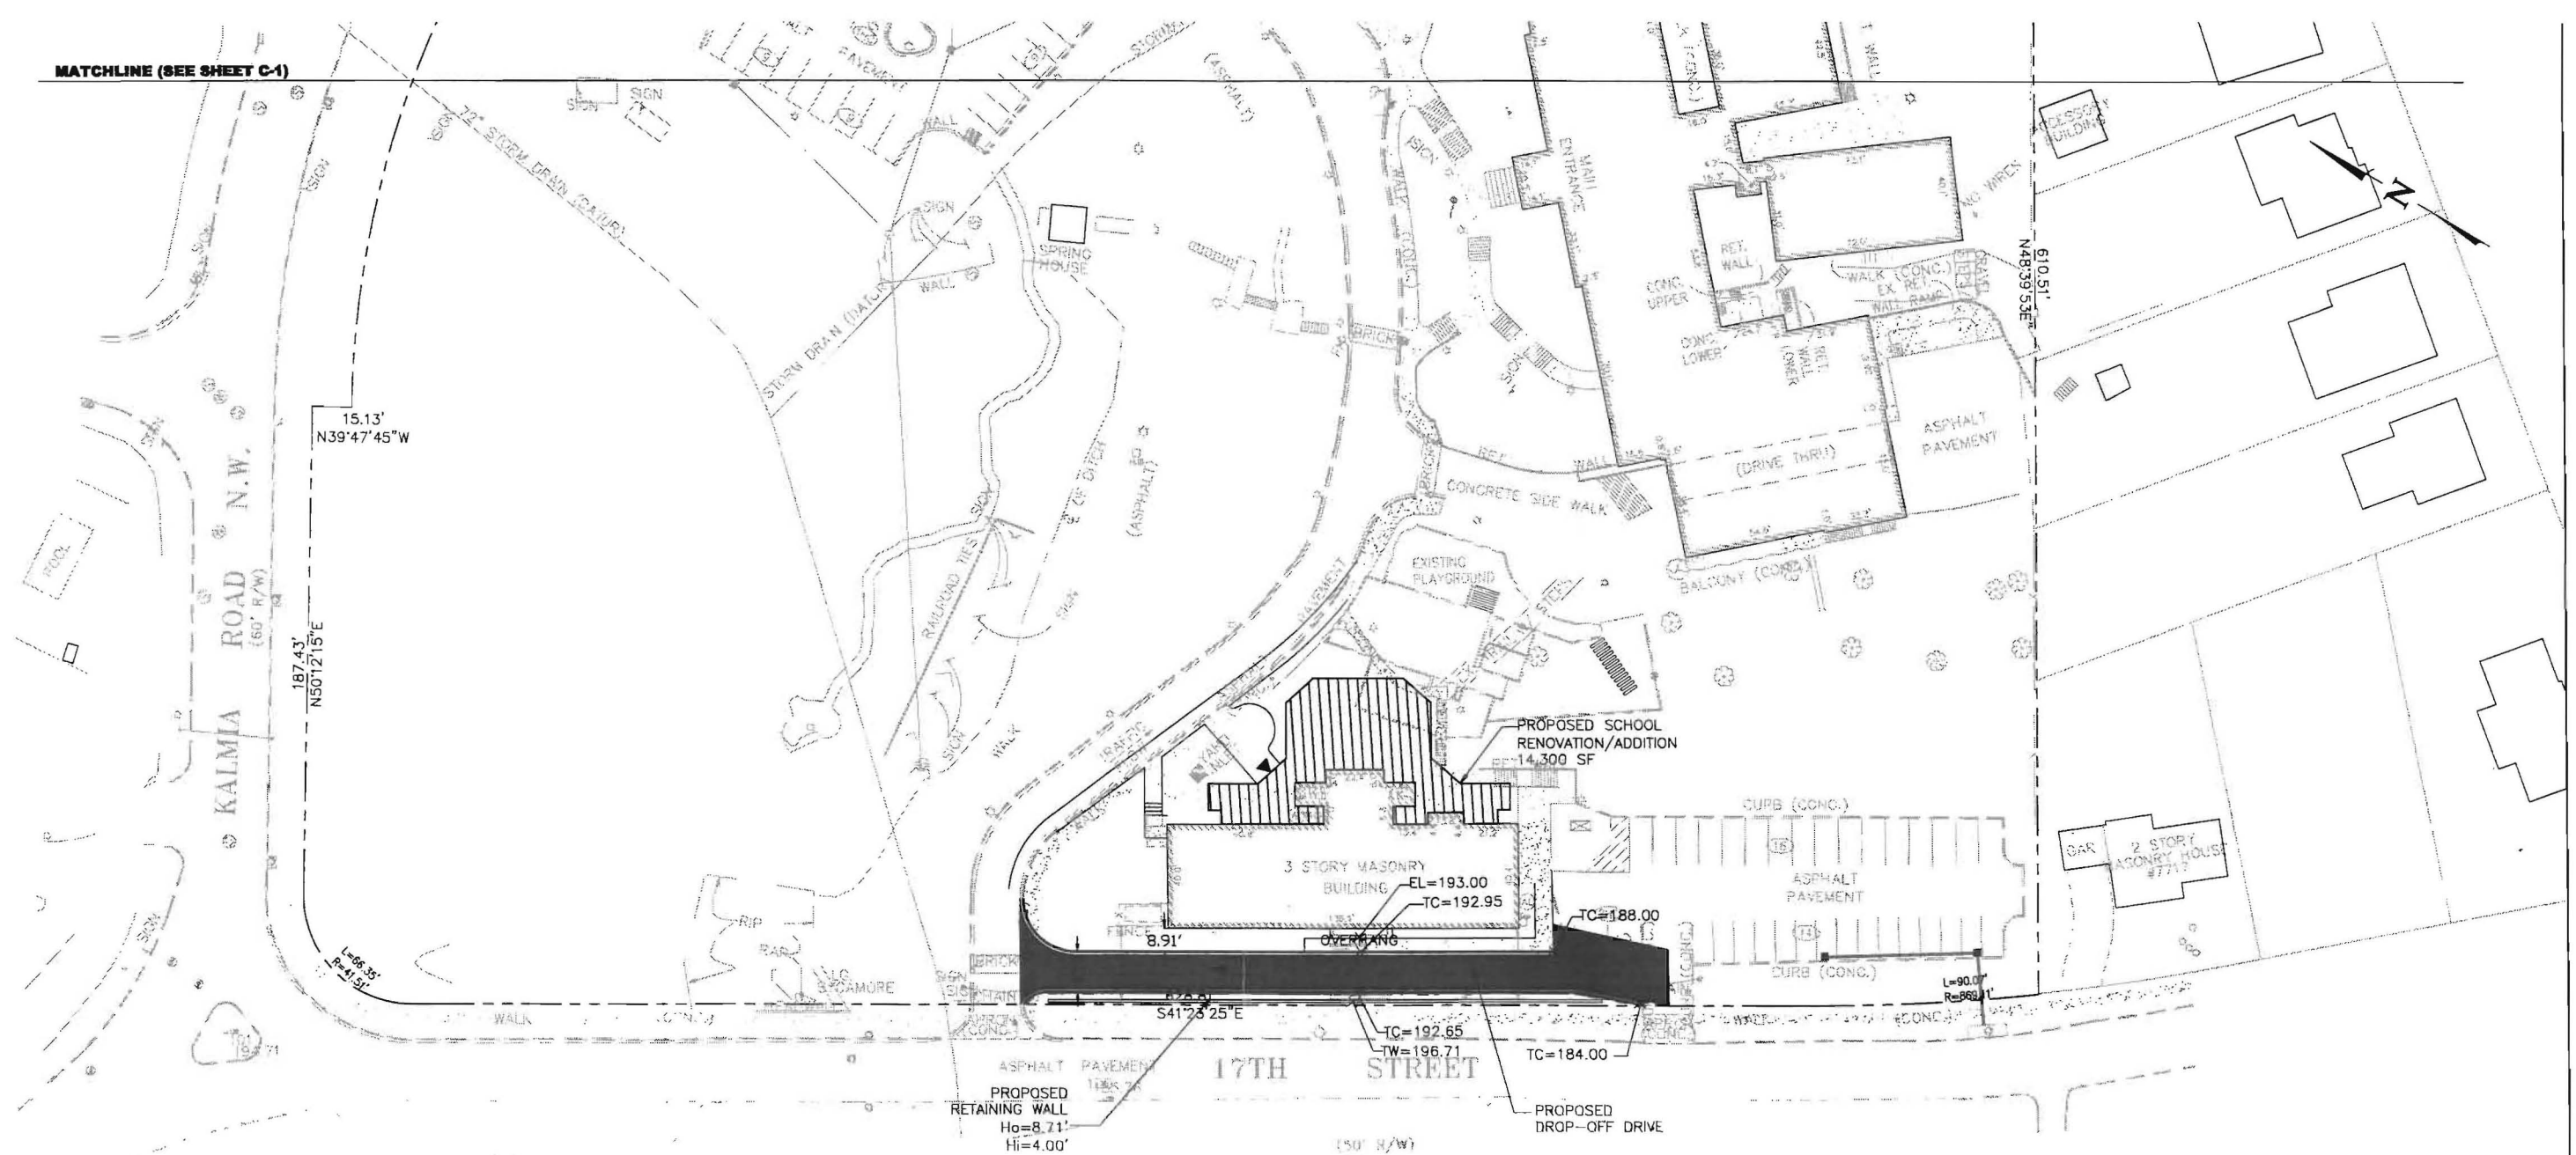


REVISIONS						DEFINED	
						UNKNOWN	
						CHANGED	
						APPROVED	
	DESCRIPTION	NO	BY	APP	DATE		DATE




21541 RIDGETOP CIRCLE
SUITE 200
DULLES, VA 20166
(703) 450-0800

LOWELL SCHOOL EXPANSION
DISTRICT OF COLUMBIA NW
SITE LAYOUT CONCEPTUAL PLAN

SCALE	
1"=30'	
JOB NO.	
CE-457-010	
DRAWING NO.	REV. NO.
C-2	

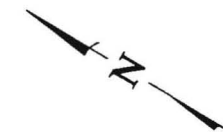

MATCHLINE (SEE SHEET C-4)

 

				DESIGNED	
				DRAWN	
				CHECKED	
NO.	REV.	DATE		APPROVED	DATE





21351 RIDGETOP CIRCLE
SUITE 200
DULLES, VA 20166
(703) 450-0800

LOWELL SCHOOL EXPANSION
DISTRICT OF COLUMBIA NW
STORM WATER MANAGEMENT

SCALE 1"=30'
JOB NO. CE-457-010
DRAWN: JST
REV. NO. C-3

MATCHLINE (SEE SHEET C-3)

 
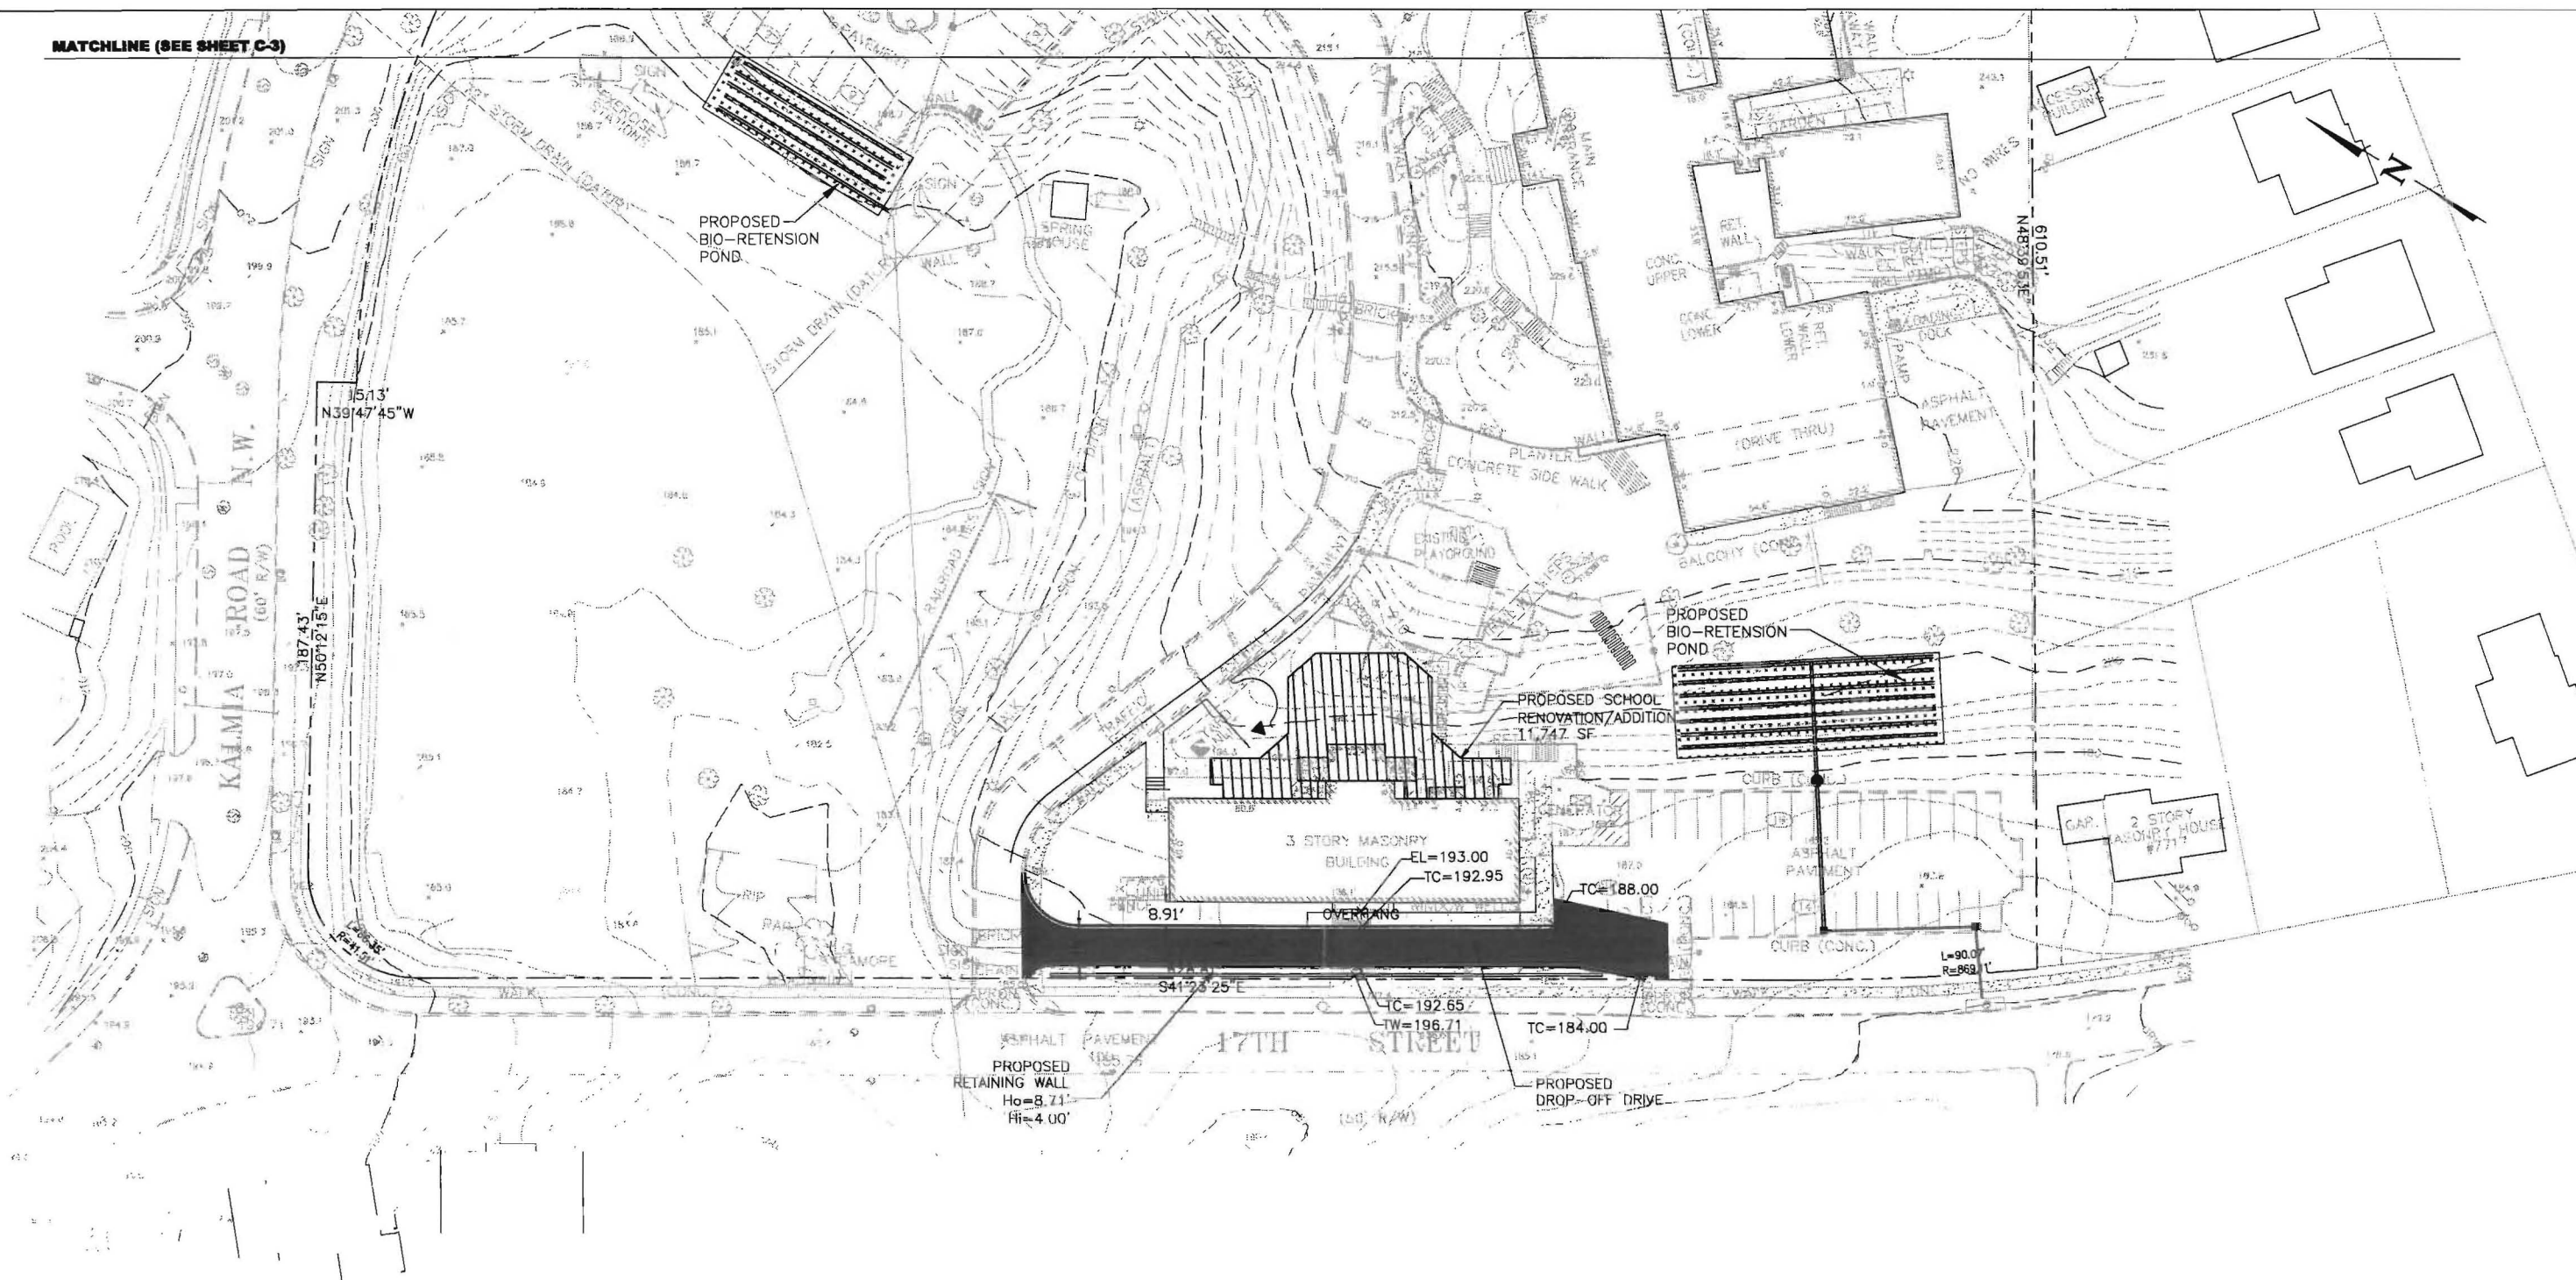


DESIGNED		DATE	
DRAWN		DATE	
CHKD		DATE	
APP'D		DATE	
NO		BY	
DATE		DATE	

21351 RIDGETOP CIRCLE
SUITE 200
DULLES, VA 20166
(703) 450-0800

LOWELL SCHOOL EXPANSION
DISTRICT OF COLUMBIA NW
STORM WATER MANAGEMENT

SCALE 1"=30'
JWG: HSO
CE-457-010
DRAWN: HSO
C-4
REV: NO.

 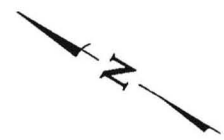

MATCHLINE (SEE SHEET C-6)


NO.	REV.	DATE	DESCRIPTION



21351 RIDGETOP CIRCLE
SUITE 200
DULLES, VA 20166
(703) 450-0800

LOWELL SCHOOL EXPANSION
DISTRICT OF COLUMBIA NW
EROSION & SEDIMENT CONTROL PLAN
C-5

SCALE 1" = 30'
JOB NO. C-1-457-010
DRAWING NO. C-5
REV. NO.

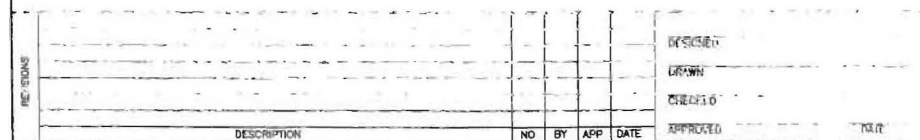

LOWELL SCHOOL EXPANSION
DISTRICT OF COLUMBIA NW
EROSION & SEDIMENT CONTROL PLAN

SCALE		1" = 30'
JOB NO.		
CE-457-010		
DRAWING NO.	REV. NO.	
C-6		