


WASHINGTON LATIN PCS - GYMNASIUM ADDITION

5200 2ND ST. NW WASHINGTON, DC


	Owner's Representative:	Contractor:	Civil / Site:	Landscape:	Structural:	Mechanical, Electrical, Plumbing, & Fire Protection:
BUILDING HOPE	BRAILSFORD & DUNLAVEY	MCN BUILD	AMT LLC. CONSULTING ENGINEERS, LAND SURVEYORS	LEE AND ASSOCIATES, INC.	SK & A STRUCTURAL ENGINEERS	SETTY & ASSOCIATES
910 17th STREET NW, SUITE 1100 WASHINGTON DC 20006 T: 202.457.1999 F: 202.457.1980	1140 CONNECTICUT AVENUE NW, SUITE 400 WASHINGTON DC 20036 T: 202.289.4455 F: 202.289.6461	1214 28TH STREET NW WASHINGTON DC 20007 T: 202.333.3424 F: 202.333.3425	10 G STREET NE, SUITE 430 WASHINGTON DC 20002 T: 202.289.4545 F: 202.289.5051	638 EYE STREET NW WASHINGTON DC 20001 T: 202.466.6666 F: 202.466.4232	1155 CONNECTICUT AVENUE NW, SUITE 800 WASHINGTON DC 20036 T: 202.659.2520 F: 202.659.1097	3040 WILLIAMS DRIVE, SUITE 600 FAIRFAX VA 22031 T: 703.691.2115 F: 703.691.8084

DRAWING SCHEDULE

00 - GENERAL		04 - STRUCTURAL	
G-001	COVER SHEET	S-001G	STRUCTURAL NOTES
G-100	LIFE SAFETY PLANS	S-002G	TYPICAL DETAILS
G6001	ENERGY VERIFICATION SHEET	S-003G	TYPICAL DETAILS
		S-004G	TYPICAL DETAILS
01 - CIVIL		S-100G	FOUNDATION PLAN
C-000	COVER SHEET	S-101G	LOW ROOF FRAMING PLAN
C-100	OVERALL EXISTING CONDITIONS PLAN	S-301G	SECTIONS & DETAILS
C-101	EXISTING CONDITIONS PLAN	S-501G	SECTIONS & DETAILS
C-102	DEMOLITION PLAN	W-001	WOOD DRAWING LIST
C-200	SITE PLAN	W-002	WOOD GENERAL NOTES, SYMBOLS, AND ABBREVIATIONS
C-300	STORM DRAIN PLAN	W-003	WOOD TYPICAL DETAILS
C-301	STORM DRAIN PROFILES & DETAILS	W-100	WOOD GROUND FLOOR PLAN
C-400	EROSION & SEDIMENT CONTROL PLAN	W-101	WOOD ROOF PLAN
C-401	EROSION & SEDIMENT CONTROL DETAILS	W-301	WOOD SECTIONS
C-402	EROSION & SEDIMENT CONTROL NOTES	W-401	WOOD WALL ELEVATIONS
		W-402	WOOD WALL ELEVATIONS
02 - LANDSCAPE			
L-100	SITE MATERIAL PLAN		
L-101	MATERIAL PLAN - FORUM & COURTYARD		
L-101.2	GRADING PLAN - FORUM & COURTYARD		
L-200	SITE LAYOUT PLAN		
L-201	LAYOUT PLAN - FORUM & COURTYARD		
L-400	LANDSCAPE SOIL PLAN		
L-500	SITE PLANTING PLAN		
L-501	PLANTING PLAN - FORUM & COURTYARD		
L-503	PLANT DETAILS		
L-801	HARDSCAPE DETAILS		
L-803	FURNISHING DETAILS		
03 - ARCHITECTURE		05 - MECHANICAL	
A-001	NOTES, ABBREVIATIONS, LEGENDS	M-001	GENERAL NOTES, SYMBOLS AND ABBREVIATIONS
A-002	PARTITION TYPES, EXTERIOR WALL & ROOF ASSEMBLIES	M-100	GYMNASIUM GROUND FLOOR PLAN
A-010	ARCHITECTURAL SITE PLAN	M-101	GYMNASIUM ROOF PLAN
A-100	GYMNASIUM GROUND FLOOR PLAN	M-501	MECHANICAL RISER DIAGRAM
A-101	GYMNASIUM ROOF PLAN	M-601	MECHANICAL SCHEDULES
A-110	REFLECTED CEILING PLAN	M-701	MECHANICAL DETAILS
A-130	FINISH PLAN	M-702	MECHANICAL DETAILS
A-201	EXTERIOR ELEVATIONS	M-801	MECHANICAL CONTROL DIAGRAMS
A-301	BUILDING SECTIONS	M-802	MECHANICAL CONTROL DIAGRAMS
A-351	WALL SECTIONS - SUPPORT		
A-352	WALL SECTIONS - SUPPORT & VESTIBULE		
A-353	WALL SECTIONS - GYM & SUPPORT		
A-354	WALL SECTIONS - GYM		
A-401	INTERIOR ELEVATIONS		
A-410	ENLARGED PLANS & ELEVATIONS		
A-411	INTERIOR DETAILS		
A-501	EXTERIOR DETAILS		
A-511	EXTERIOR STAIR & SIGNAGE DETAILS		
A-521	ROOF DETAILS		
A-601	DOOR AND FRAME SCHEDULES		
A-603	STOREFRONT LEGEND		
		06 - PLUMBING	
		P-001G	GENERAL NOTES, SYMBOLS AND ABBREVIATIONS
		P-002G	FIRE PROTECTION COVER SHEET
		P-100G	PLUMBING - GYMNASIUM GROUND FLOOR PLAN
		P-101G	PLUMBING - GYMNASIUM ROOF PLAN
		P-501G	PLUMBING - GYMNASIUM SCHEDULES & RISER DIAGRAM
		P-701G	PLUMBING - GYMNASIUM DETAILS
		07 - ELECTRICAL	
		E-001	GENERAL NOTES, SYMBOLS AND ABBREVIATIONS
		E-101	GYMNASIUM GROUND & PARTIAL FIRST FLOOR LIGHTNING PLAN
		E-201	GYMNASIUM GROUND FLOOR POWER PLAN
		E-202	GYMNASIUM ROOF POWER PLAN
		E-301	GYMNASIUM GROUND FLOOR FIRE ALARM PLAN
		E-501	POWER RISER DIAGRAM
		E-502	FIRE ALARM RISER DIAGRAM
		E-503	FIRE ALARM ANNUNCIATOR PANEL
		E-601	LIGHTNING AND EQUIPMENT SCHEDULES
		E-602	ELECTRICAL PANEL SCHEDULES
		E-701	ELECTRICAL DETAILS
			Grand total: 87

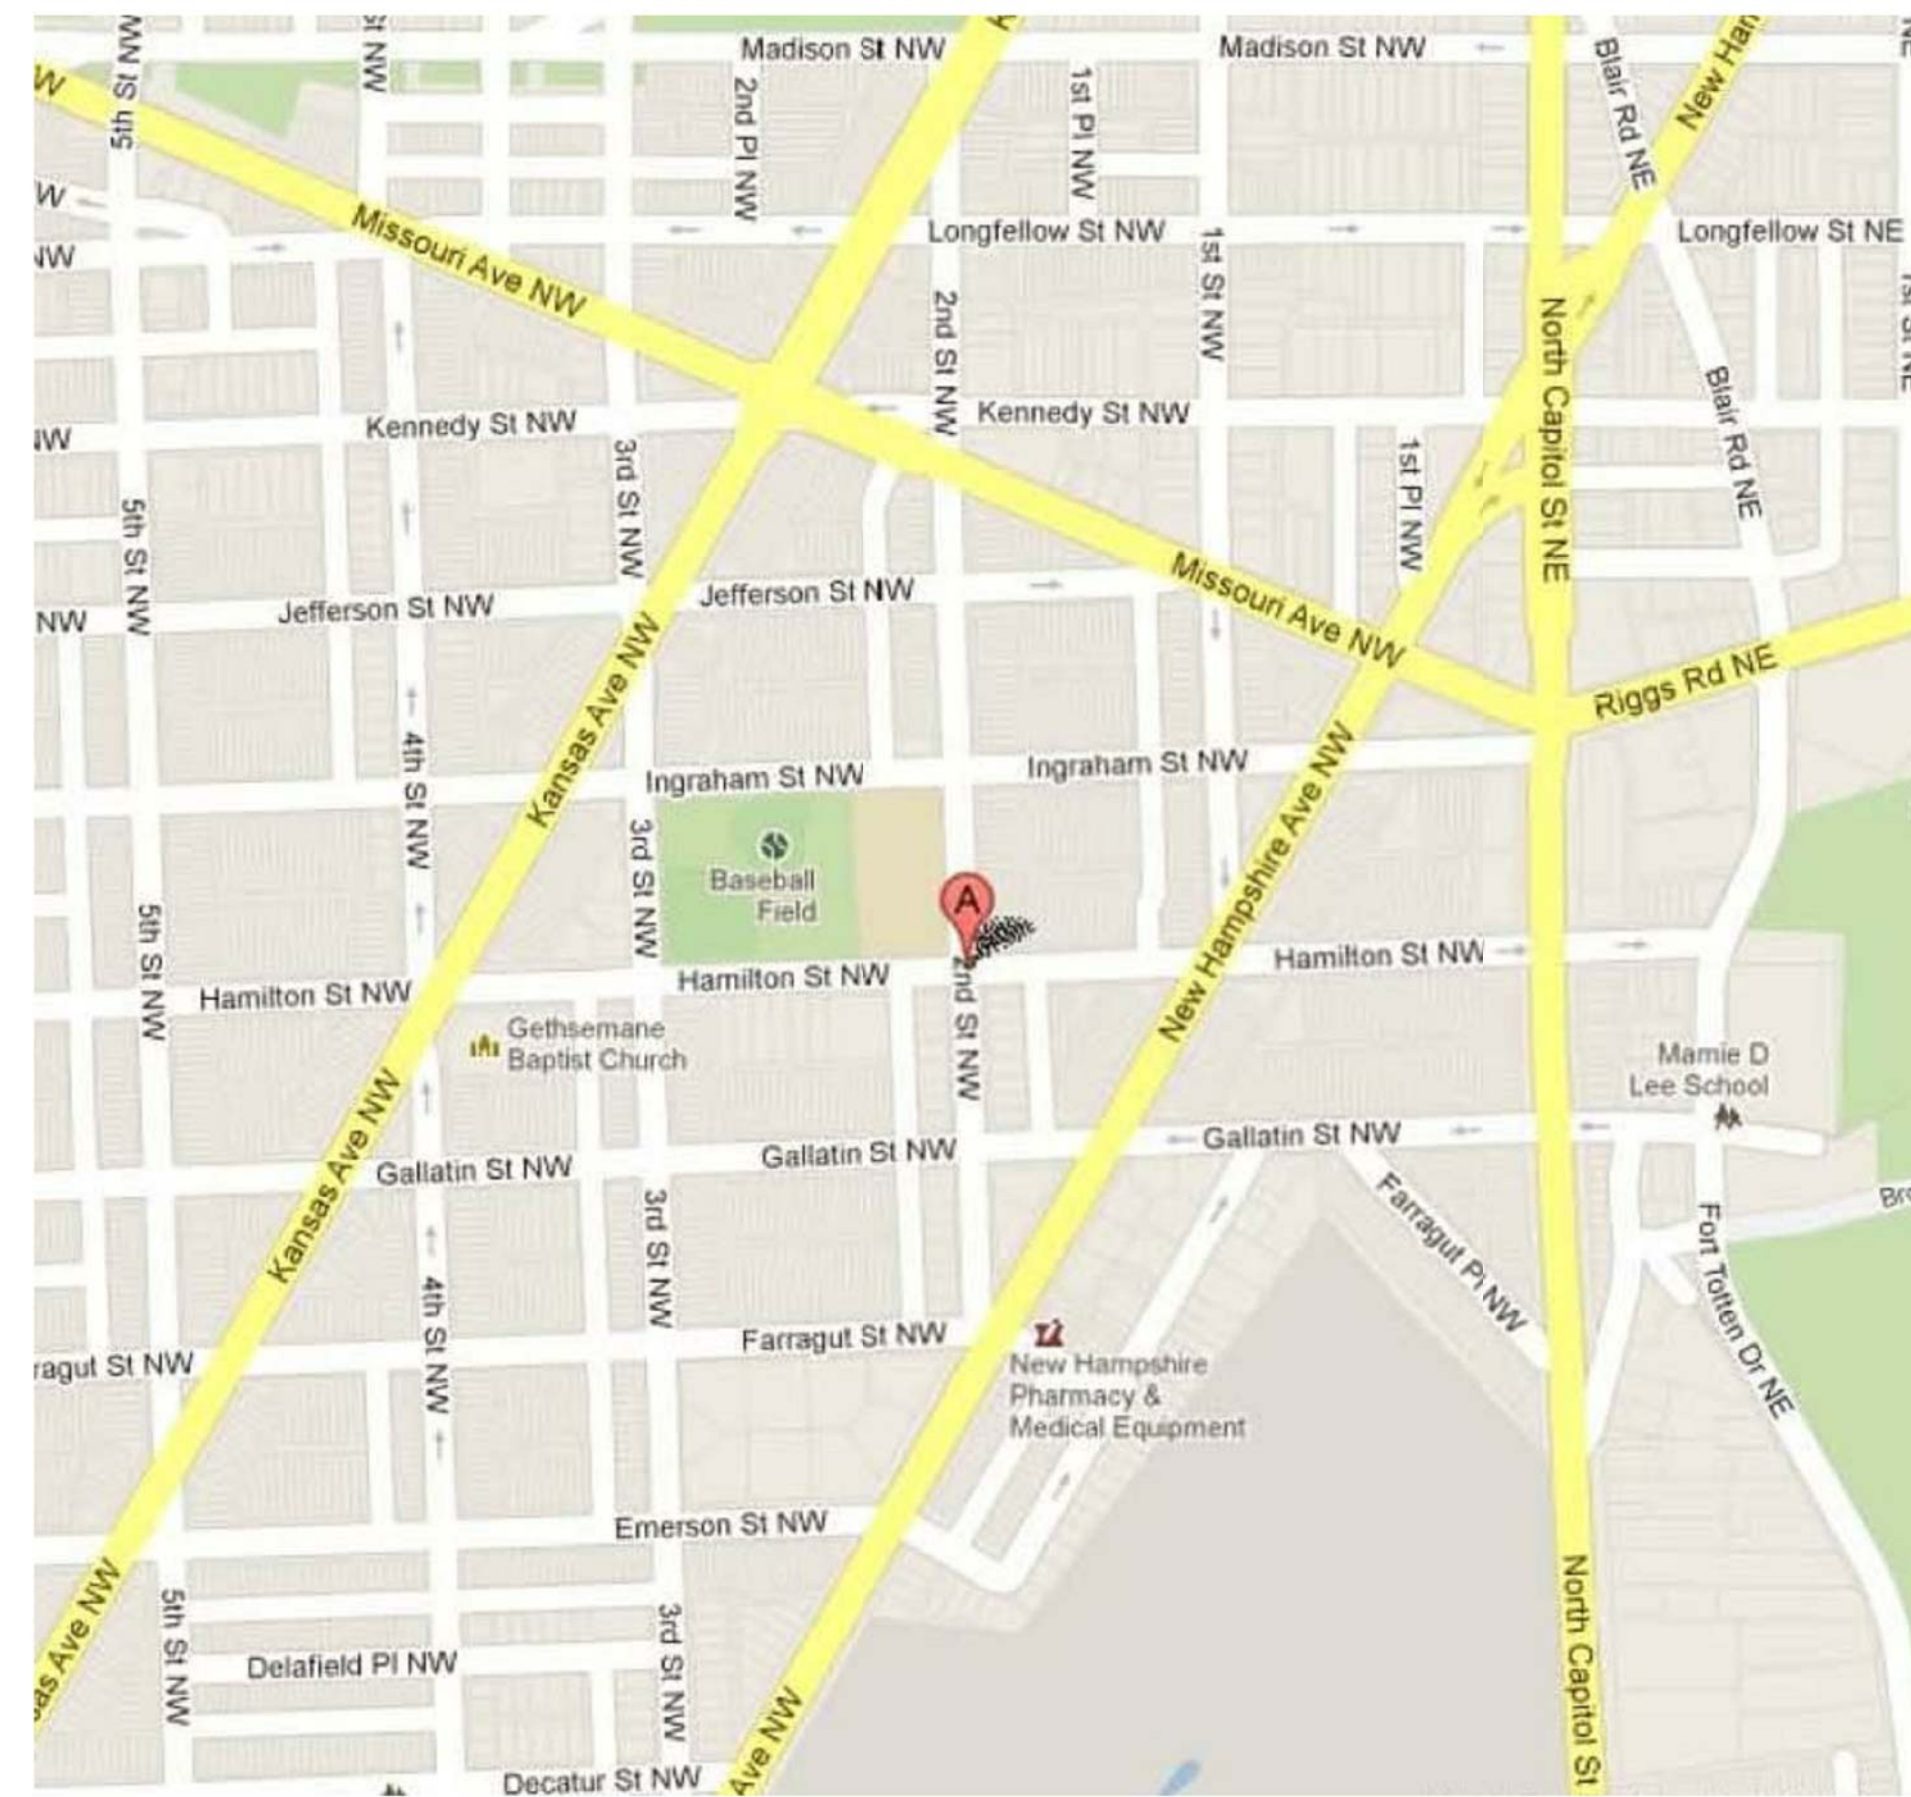

LOCATION MAP

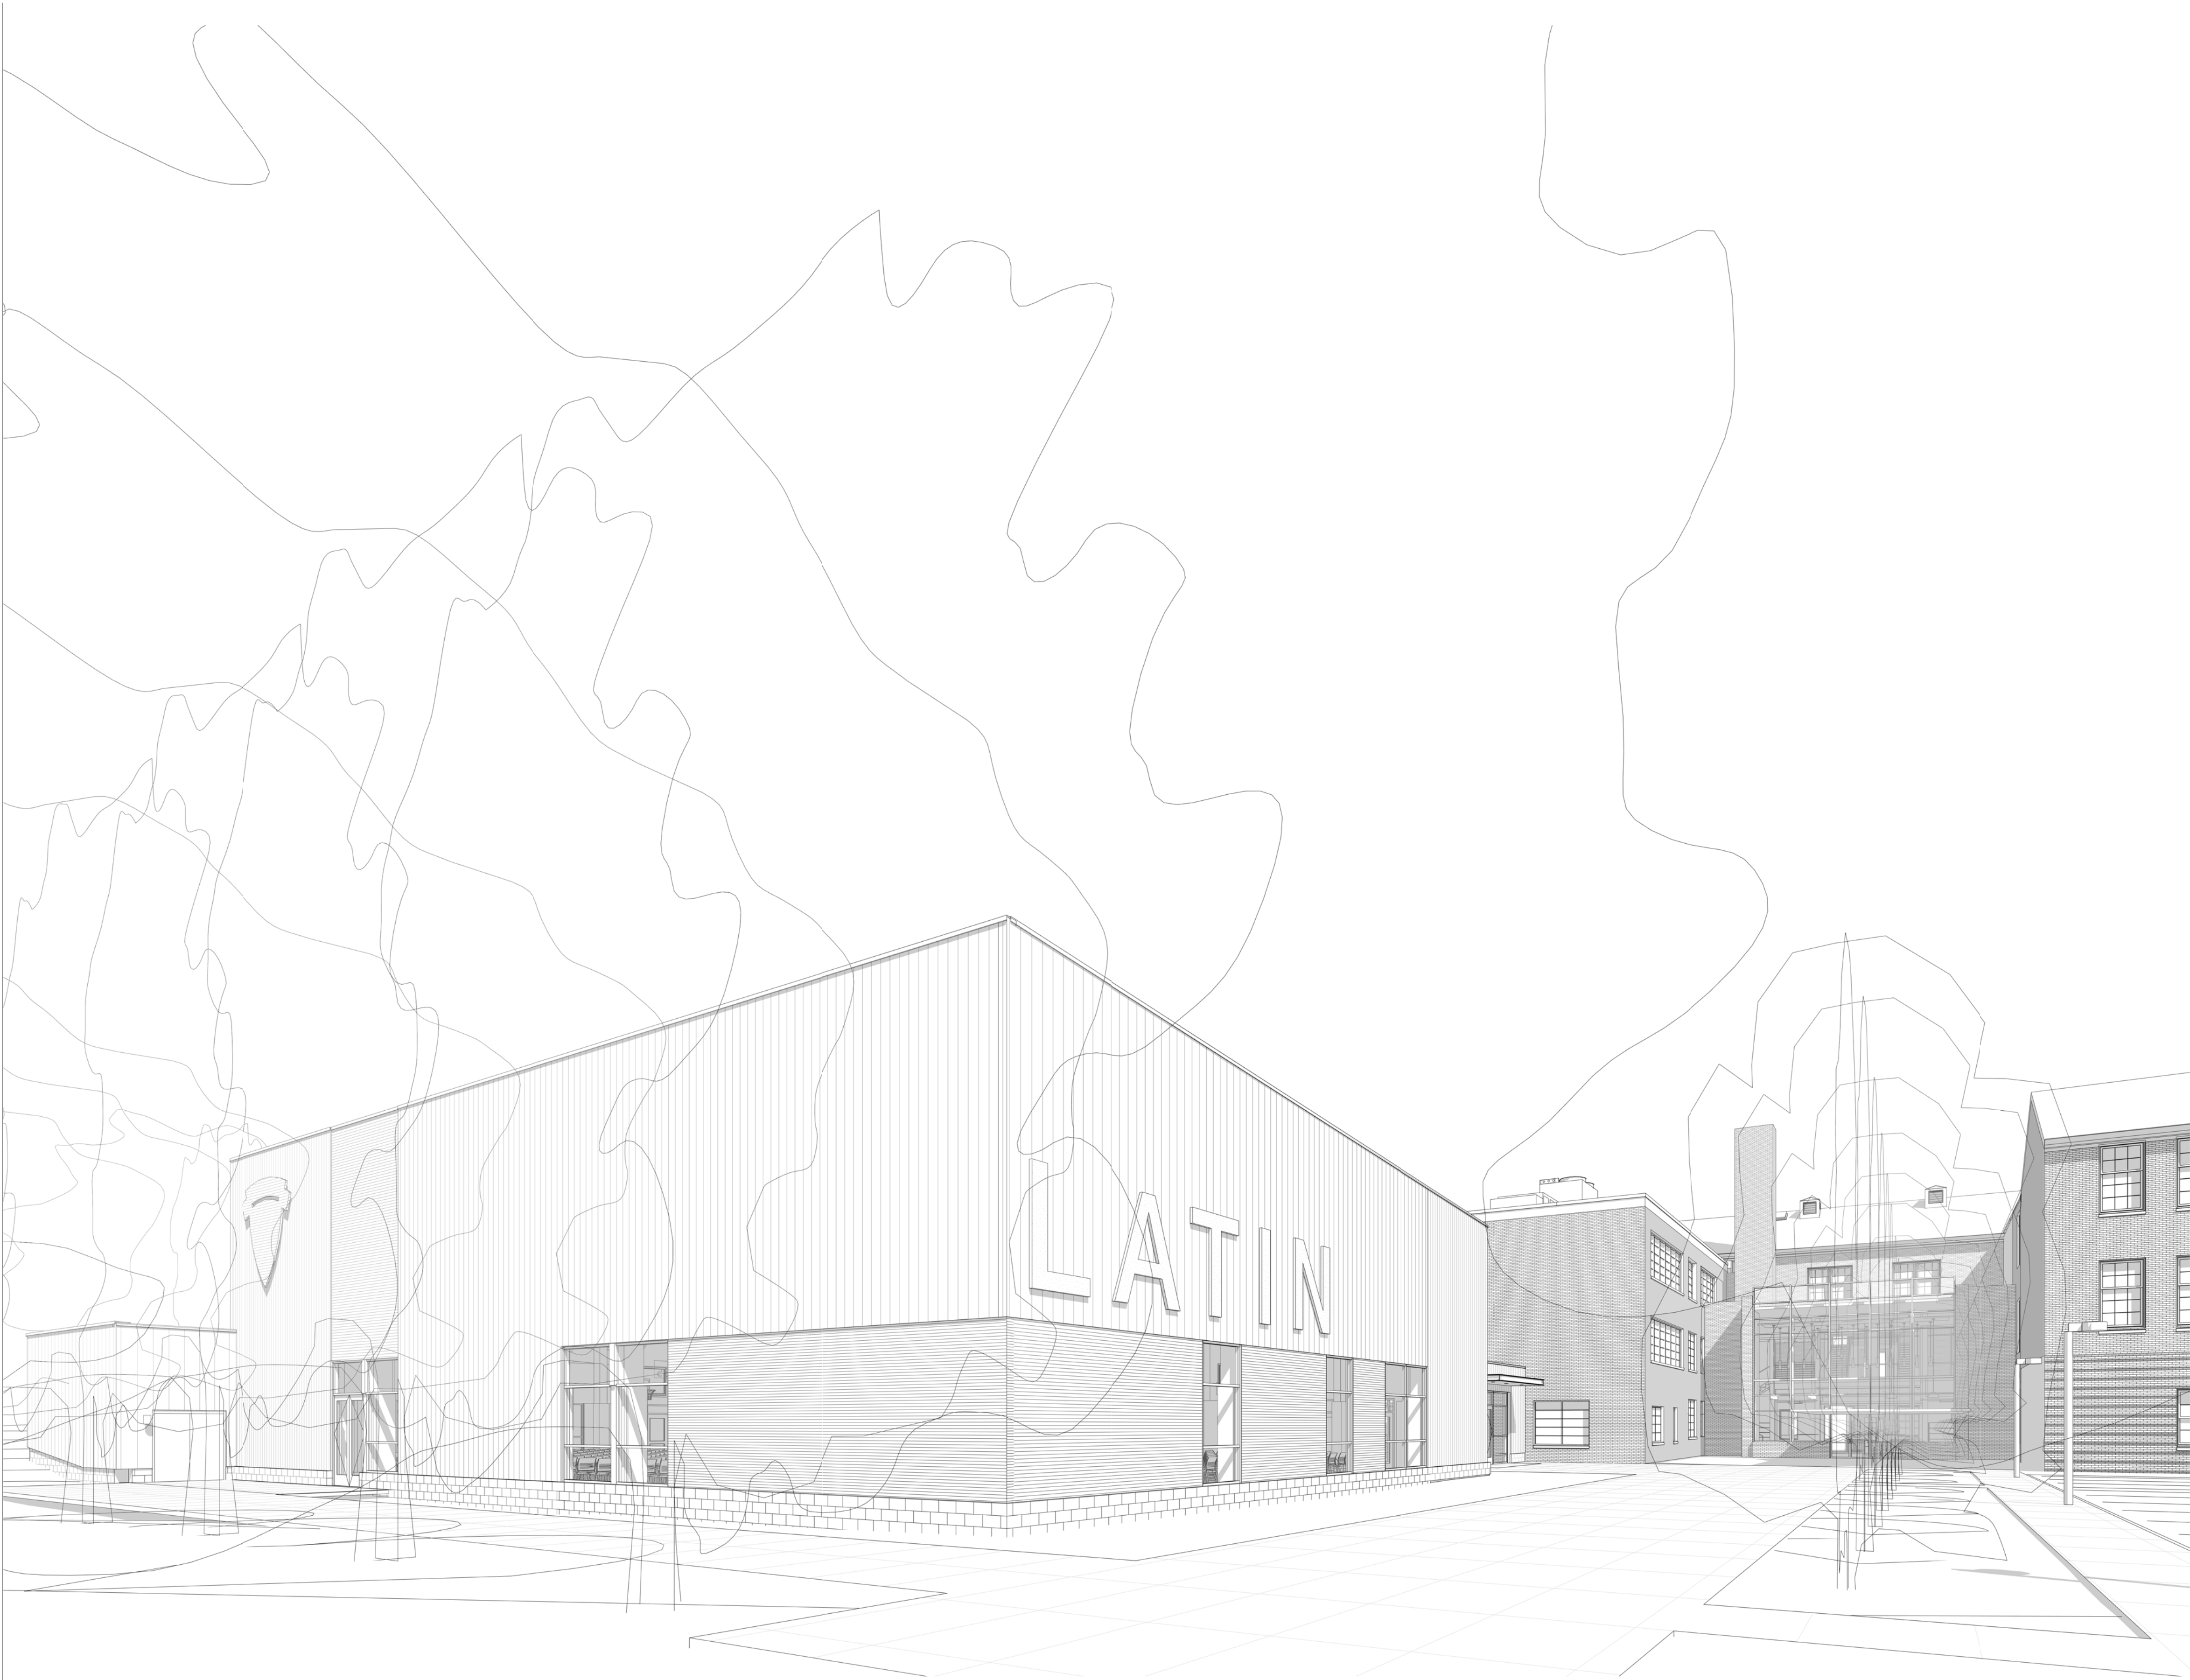

Perkins Eastman

2121 WARD COURT, NW
FLOOR 6
WASHINGTON, DC 20037
T: 202.861.1325
F: 202.861.1326

demian\wilbur\architects

740 7th Street SE
Washington, DC 20003
202.640.2929


CONSTRUCTION DRAWINGS

PROJECT No. 51511.00

26 JUNE 2015

REVISED & ISSUED FOR CONSTRUCTION 21 SEPTEMBER 2015

CASE NO. 10187
EXHIBIT NO. 11

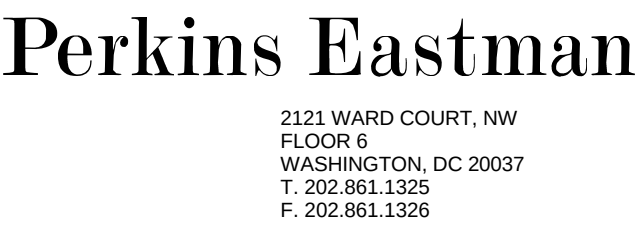[illegible]

demian\wilbur\architects

Owner:
BUILDING HOPE
910 17th STREET NW,
SUITE 1100
WASHINGTON DC 20006
T: 202.457.1999 F:
202.457.1980

BRILSFORD & DUNLAVEY
1140 CONNECTICUT AVENUE NW,
SUITE 400
WASHINGTON DC 20036
T: 202.289.4455 F: 202.289.6461

Civil / Site:
AMT LLC. CONSULTING ENGINEERS,
LAND SURVEYORS
10 G STREET NE, SUITE 430
WASHINGTON DC 20002
T: 202.289.4545 F: 202.289.5051

Landscape:
LEE AND ASSOCIATES, INC.
638 EYE STREET NW
WASHINGTON DC 20001
T: 202.466.6666 F: 202.466.4232

Structural:
SK & A STRUCTURAL ENGINEERS
1155 CONNECTICUT AVENUE
NW, SUITE 800
WASHINGTON DC 20036
T: 202.659.2520 F: 202.659.1097

MEP:
SETTY & ASSOCIATES
3040 WILLIAMS DRIVE, SUITE
600 FAIRFAX
VA 22031
T: 703.691.2115 F: 703.691.8084

MCN BUILD
3143 N STREET NW
WASHINGTON DC 20007
T: 202.333.3424 F: 202.333.3425

PROJECT TITLE:

WASHINGTON LATIN
PCS - GYMNASIUM
ADDITION

5200 2ND ST. NW WASHINGTON, DC

PROJECT No: 51511.00

DRAWING TITLE

LIFE SAFETY PLANS

SCALE: As indicated

G-100

CONSTRUCTION DRAWINGS
REVISED FOR CONSTRUCTION- 9/21/15
26 JUNE 2015

AC	AT	EMER	EMERGENCY	MTD	MOUNTED	TB BD	TACK BOARD
ACC	AR CONDITIONER / CONDITIONING	ENCL	ENCLOSED / ENCLOSURE	MTL	METAL	TCC	TYP OF CONCRETE
ABV	ABOVE	ENGR	ENGINEER	MTL	METAL TRANSITION STRIP	TOS	TOP OF SLAB
ACC	ACCESSIBLE	ENTR	ENTRANCE	MULL	MULLION	TOW	TOP OF WALL
ACCESSY	ACCESSORY	EOS	EQUALIZE OF SLAB	MVBL	Movable	TPO	TOILET PAPER DISPENSER
ACOUS INSUL	ACOUSTICAL INSULATION	EQ	EQUAL(Y)	N	NORTH	TPO	THERMOPLASTIC POLYOLEFIN ROAST MEMBRANE
ACOUS PNL	ACOUSTICAL PANELS	EQUIP	EQUIPMENT	N/A	NOT AVAILABLE / APPLICABLE	TRTD	TREATED
ACS FLR	ACCESS FLOOR	EST	ESTIMATE	NAT	NATURAL	TRTD	TREATED
ACS PNL	ACCESS PANEL	EW	EACH WAY	NFPA	NATIONAL FIRE PROTECTION ASSOCIATION	TYP	TYPICAL
ACST	ACOSTICAL	EXC	EXTERIOR FINISH	NIC	NOT IN CONTRACT	UGND	UNDERGROUND
AD	AREA DRAIN	EXH	EXHAUST	NO	NUMBER	UGND	UNDERWRITER'S LABORATORY
ADA	AMERICANS WITH DISABILITIES ACT	EXIST	EXISTING	NOM	NOMINAL	UNFIN	UNFINISHED
ADD	ADDITIONAL	EXP	EXPANSION	NTS	NOT TO SCALE	UNO	UNLESS NOTED OTHERWISE
ADDN	ADDDUM	EXT	EXTERIOR	OR	OVERALL	UR	URNAL
ADJ	ADJUSTABLE / ADJACENT	FA	FIRE ALARM	OC	ON CENTER	V	VOLT
ADMIN	ADMINISTRATION	FD	FLOOR DRAIN	OD	OUTSIDE DIAMETER	VB	VINYL BASE
AESS	ARCHITECTURALLY EXPOSED STRUCTURAL STEEL	FDTH	FOUNDATION	OF	OUTSIDE FACE	VCT	VINYL COMPOSITION TILE
AFF	ABOVE FINISHED COUNTER	FE	FIRE EXTINGUISHER	OF / CI	OWNER FURNISHED / CONTRACTOR INSTALLED	VENT	VENTILATE
AHR	ABOVE FINISHED FLOOR	FEC	FIRE EXTINGUISHER CABINET			VERT	VERTICAL
AHV	ANCHOR	FE EL	FINISH FLOOR ELEVATION	OFF	OFFICE	VEST	VESTIBULE
AHU	AIR HANDLING UNIT	FGL	FIBERGLASS	OPH	OPPOSITE HAND	VF	VERIFY IN FIELD
ALNMT	ALIGNMENT	PH	FIRE HOSE	OPEN	OPENING	VNR	VENEER
ALT	ALTERNATE	PHC	FIRE HOSE CABINET	OPP	OPPOSITE	VOL	VOLUME
ALUM	ALUMINUM	FIN	FINISHED	OZ	OUNCE	VP	VAPOR PRESSURE
ANOD	ANODIZED	FIN FLR	FINISHED FLOOR	PAR	PARALLEL	VR	VAPOR RETARDER
APPROX	APPROXIMATELY	FIXT	FIXTURE	PAR	PARAMET	VTR	VENT THRU ROOF
APRD	APPROVED	FLASH	FLASHING	PART	PARTIAL	VTS	VINYL TRANSITION STRIP
ARCH	ARCHITECT(URAL)	FLR	FLOOR	PAT	PATTERN	W	WIDE
ASPH	ASPHALT	FLRSK	FLOOR SINK	PBD	PARTICLE BOARD	W	WEST
ASTM	AMERICAN SOCIETY FOR TESTING	FLUOR	FLUORESCENT	PCB	PRECAST CONCRETE	W / W	WALL TO WALL
ASB	ASTM	FOM	FACE OF MASONRY	PED	PEDESTAL	WI	WITH
AUT	AUTOMATIC	POW	FACE OF WALL	PERF	PERFORATED	WO	WITHOUT
AVG	AVERAGE	PP	FIREPROOF	PERIM	PERIMETER	WO	WOOD BASE
AWP	WALL-MOUNTED SOUND ABSORPTION PANEL	FR	FRAME	PERP	PERPENDICULAR	WC	WATER CLOSET
BD	BOARD	FRG	FIBER REINFORCED GYPSUM	PL	PROPERTY LINE	WC	WALLCOVERING
BITUM	BITUMINOUS	FRT	FIRE RETARDANT TREATED	PLAM	PLASTIC LAMINATE	WO	WOOD
BL	BASELINE	FSNR	FASTER	PLAS	PLASTIC	WDH	WOOD HAND RAIL
BLD	BUILDING	FTG	FOOTING	PLAS	PLASTER	WDSH	WOOD SHELVING
BM	BEAM	FURG	FURRING	PLYWD	PLYWOOD	WDW	WINDOW
BO	BLOWOFF	FUT	FUTURE	PAR	PAR	WFL	WIDE FLANGE
BOD	BASIS OF DESIGN	C	C	PREFAB	PREFABRICATED	WGL	WIRED GLASS
BOT	BOTTOM	G	GAGE	PREFIN	PRE-FINISHED	WH	WALL HUNG
BR	BEDROOM	GBV	GALVANIZE(D)	PROP	PROPERTY	WI	WROUGHT IRON
BRG	BEARING	GR	GRAB BAR	PRST	PRESSURE TREATED	WP	WATERPROOF
BS	BOTH SIDES	OC	GENERAL CONTRACTOR	PS	POURED SEALANT	WP	WORKING POINT
BSMT	BASMENT	CSDP	GARBAGE DISPOSAL	PSF	POUNDS PER SQUARE FOOT	WPM	WATERPROOF MEMBRANE
BTWN	BETWEEN	GEN	GENERAL	PSI	POUNDS PER SQUARE INCH	WR	WEATHER RESISTANT
BUR	BUILT UP ROOFING	GFRG	GLASS FIBER REINFORCED GYPSUM	PT	PAINT(ED)	WT	WEIGHT
BW	BOTHWAYS	GL	GLASS / GLAZING	PTD	PAPER TOWEL DISPENSER	YD	YARD
C	C	GLZ	GLASS GLAZING	PTN	PARTITION		
C TO C	CENTER TO CENTER	GR	GROSS	PV	PAVED		
CAB	CABINET	GR LN	GRADE LINE	PVG	PAVING		
CEM	CEMENT	GR	GROSS	QT	QUARRY TILE		
CER	CERAMIC	GRN	GRANITE	QTY	QUANTITY		
CFR	COMPACT FLOURESCENT	GT	GREASE TRAP	R	RISER		
CH	CHAMFER	GT	GROSS TON	R	RADIUS		
CHFR	CHAMFER	GT	GROUT	RA	RETURN AIR		
CL	CAST IN PLACE	GYP	GYPSUM	RB	RUBBER BASE		
CLJ	CONTROL JOINT	CYP BD	GYPSUM BOARD	ROD	REFLECTED CEILING PLAN		
CL	CENTERLINE	H	HIGH	ROD	ROOF DRAIN		
CLG	CEILING	H	HOLLOW CORE	RECPT	RECESSED		
CLGT	CEILING HEIGHT	HD	HEAVY DUTY	REF	REFERENCE		
CLG	CONTRACT LIMIT LINE	HD	HAND DRYER	REFL	REFLECTED		
CLO	CLOSET	HDR	HEADER	REG	REGISTER		
CLR	CLEAR	HDW	HARDWARE	RENF	REINFORCE(D)		
CLT	CROSS LAMINATED TIMBER	HDWD	HARDWOOD	REQ	REQUIRED		
CMU	CONCRETE MASONRY UNIT	HDWL	HEADWALL	RESIL	RESILIENT		

	ALUMINUM		BATT INSULATION
	CONCRETE		PRECAST
	GLASS		GRAVEL
	RIGID INSULATION		SAND
	BRICK IN SECTION		WOOD - SOLID
	CONCRETE MASONRY UNIT		PLYWOOD
	EARTH		WOOD BLOCKING
	GYPSPUM / PLASTER		WOOD SHIM
	STEEL		
	PEA GRAVEL		
	STONE		

USE DISCIPLINE SHEETS FOR DISCIPLINE SPECIFIC SYMBOLS	
A 101 Sheet No. Sequence Sheet Type Discipline	SHEET No.
SD CD	DETAIL SHEET EXTERIOR ELEVATION
SD CD	DETAIL SHEET INTERIOR ELEVATION
SD CD	DETAIL SHEET SECTION
SD CD	DETAIL SHEET DETAIL
SD CD	DETAIL SHEET DETAIL
[illegible]

SEAL



demian\wilbur\architects

Owner:
BUILDING HOPE
910 17th STREET NW,
SUITE 1100
WASHINGTON DC 20006
T: 202.457.1999 F:
202.457.1980

Civil / Site:
AMT LLC. CONSULTING ENGINEERS,
LAND SURVEYORS
10 G STREET NE, SUITE 430
WASHINGTON DC 20002
T: 202.289.4545 F: 202.289.5051

Structural:
SK & A STRUCTURAL ENGINEERS
1155 CONNECTICUT AVENUE
NW, SUITE 800
WASHINGTON DC 20036
T: 202.659.2520 F: 202.659.1097

MCN BUILD
3143 N STREET NW
WASHINGTON DC 20007
T: 202.333.3424 F: 202.333.3425

WASHINGTON LATIN
PCS - GYMNASIUM
ADDITION

PROJECT No: 51511.00

DRAWING TITLE

NOTES, ABBREVIATIONS, LEGENDS


SCALE: As indicated

A-001

CONSTRUCTION DRAWINGS
REVISED FOR CONSTRUCTION- 9/21/15
26 JUNE 2015

PARTITION TYPE SYMBOL

- 1 REFER TO ASSEMBLY TYPE DIAGRAMS FOR COMPONENTS & ASSEMBLY OF EACH TYPE DESIGNATED BY THE SYMBOL
- 2 REFER TO WALL SECTIONS FOR FULL ASSEMBLY INFORMATION AND DETAILS
- 3 REFER TO SPECIFICATIONS FOR SPAN CRITERIA, STUD GAGES, COMPONENT REQUIREMENTS AND OTHER INFORMATION
- 4 REFER TO STRUCTURAL DRAWINGS FOR SIZE ASSEMBLY AND REINFORCEMENT INFORMATION OF BEARING WALLS



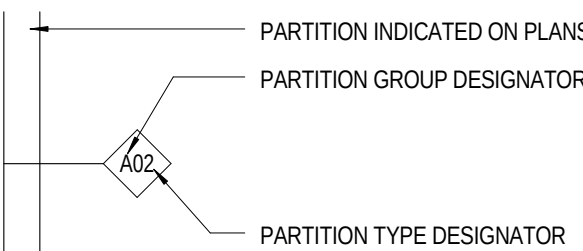


PARTITION TYPE NOTES





- 1 REFER TO PARTITION TYPE DIAGRAMS, REFERENCED BY THE "PARTITION SYMBOL," INDICATING THE COMPONENTS AND ASSEMBLY OF EACH PARTITION.
- 2 REFER TO SPECIFICATIONS FOR VERTICAL PARTITION SPAN CRITERIA AND METAL STUD GAGES. UNO
- 3 GYPSUM BOARD SHALL BE 5/8" THICK, ABUSE RESISTANT UNO
- 4 STEEL STUDS SHALL BE 20 GAUGE, 18" OC, UNO
- 5 FIRE-RESISTANCE RATED, TESTED ASSEMBLIES AND STC-RATED SHALL CONFORM TO THE MINIMUM REQUIREMENTS OF THE LISTED ASSEMBLY, UNLESS MORE STRINGENT REQUIREMENTS ARE DESIGNATED BY DETAIL.
- 6 FIRESTOP SHALL BE USED AT FIRE RATED PARTITIONS. RECESSED BOXES SHALL BE SEALED AND STUDS SHALL BE SET IN 2 BEADS OF SEALANT OR AS REQUIRED BY MANUFACTURER.
- 7 STC-RATED PARTITION CONSTRUCTION SHALL HAVE ALL PENETRATIONS AND INTERSECTIONS SEALED AIR TIGHT WITH ACOUSTICAL SEALANT.
- 8 AT SHOWERS & VERTICAL SURFACES TO RECEIVE TILE FINISH, PROVIDE 1 LAYER CEMENTitious BACKER LANT IN PLACE OF THE OUTSIDE LAYER OF GYPSUM BOARD ON THE SCHEDULED PARTITION.
- 9 COORDINATE PARTITION CONSTRUCTION WITH FINISH PLANS.
- 10 PROVIDE METAL BACKING PLATES FOR WALL-MOUNTED ACCESSORIES & CONSTRUCTION.

[illegible]





ROOF ASSEMBLY RF2

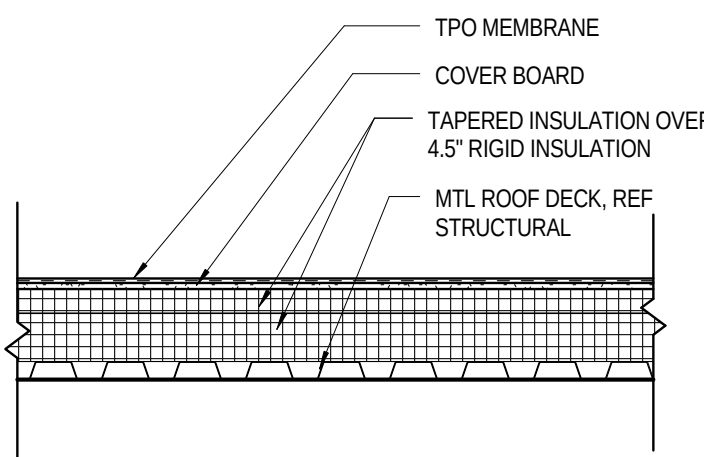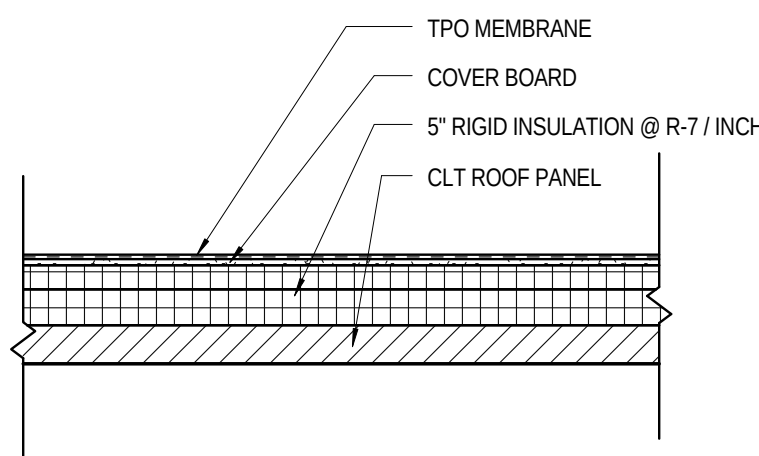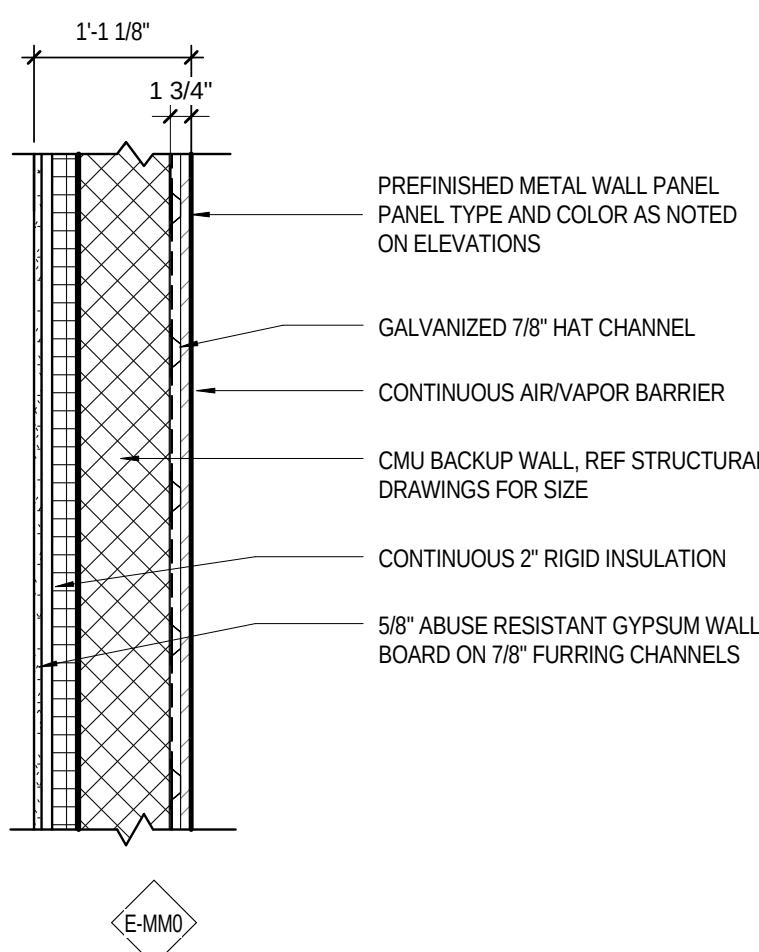

EXTERIOR WALL ASSEMBLY MM4

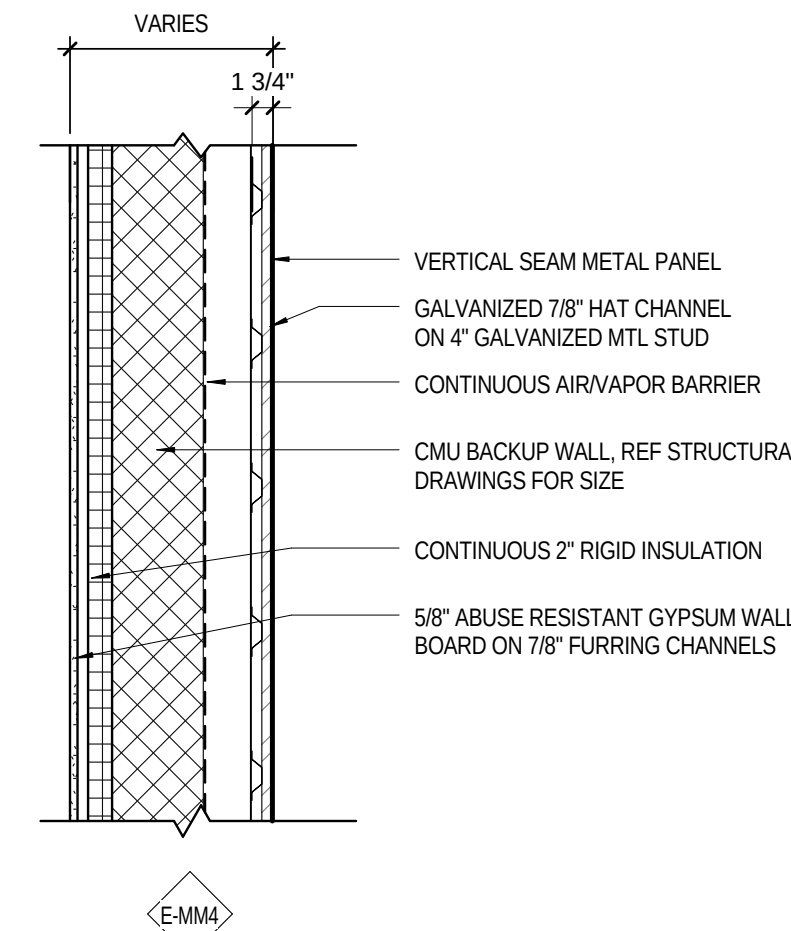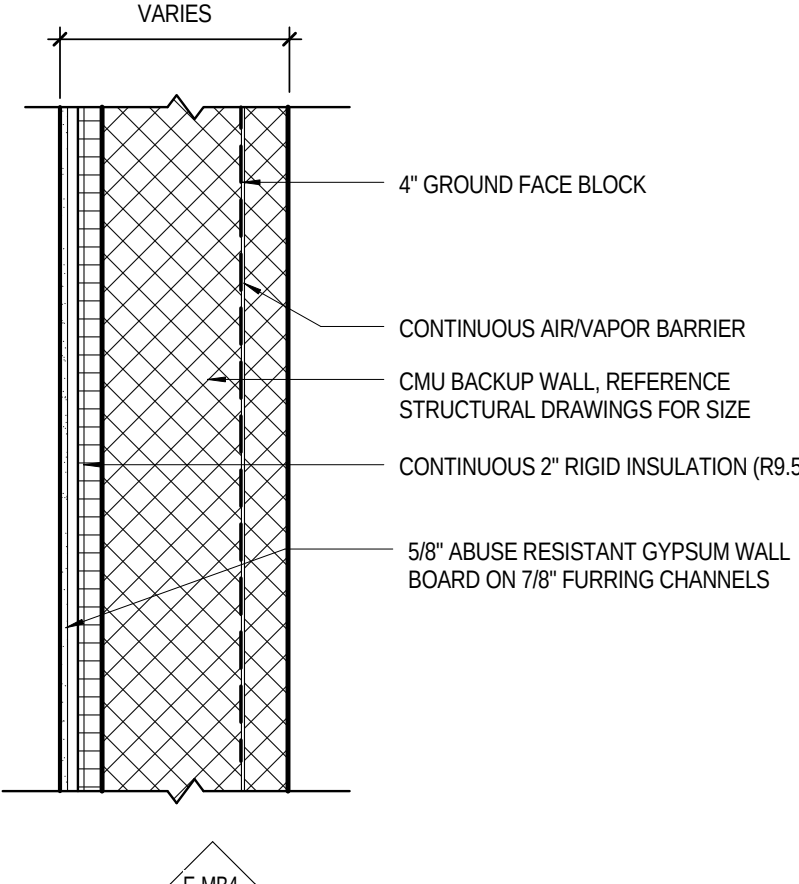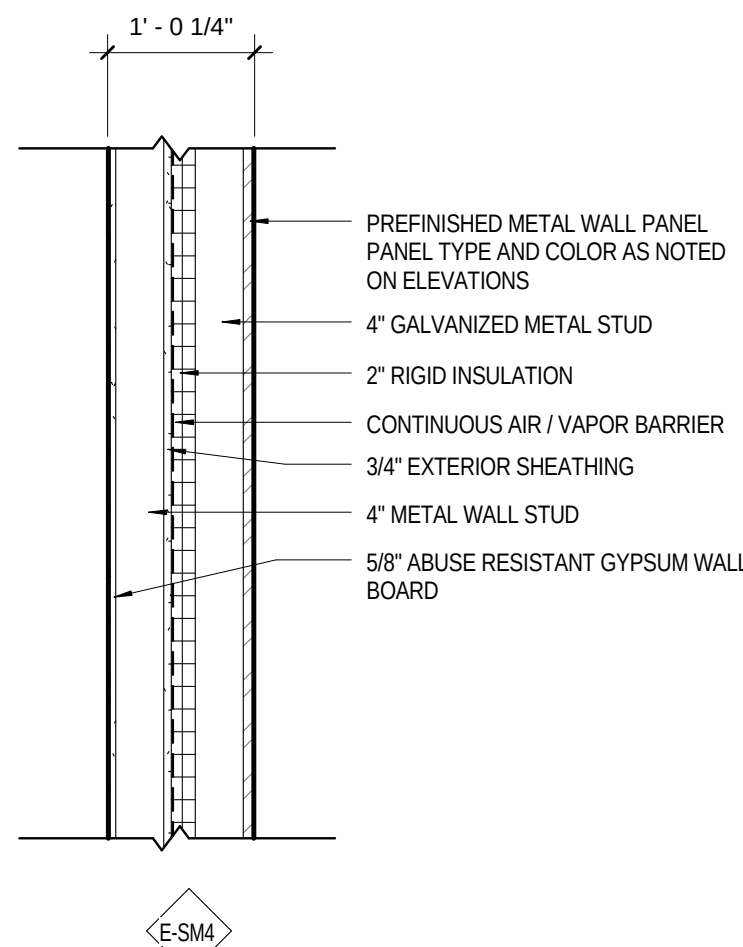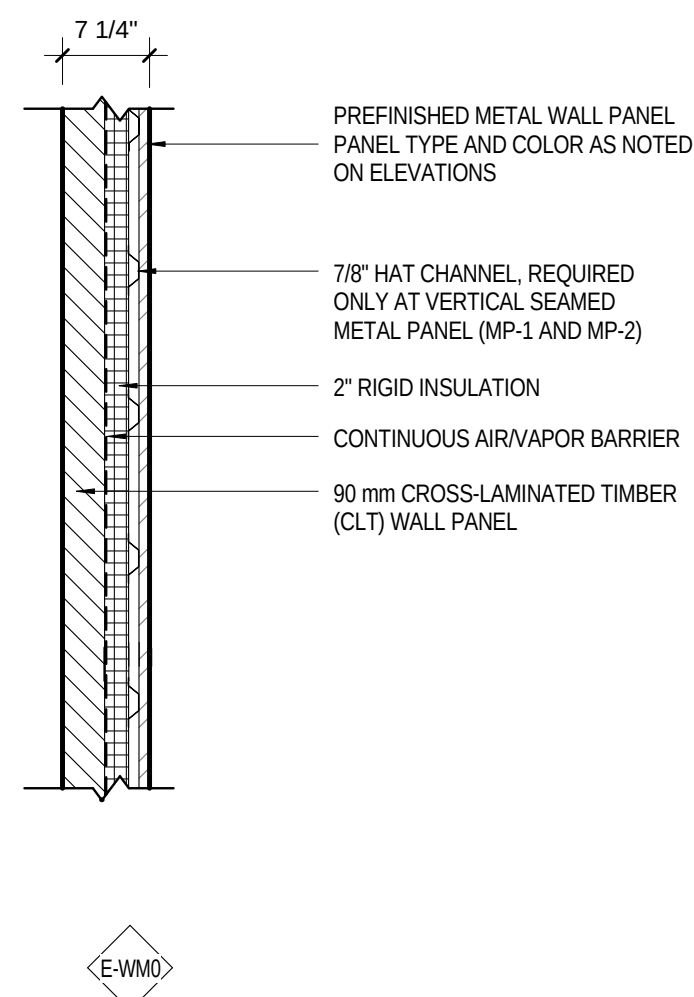

TYPE F - 2HR FIRE WALL

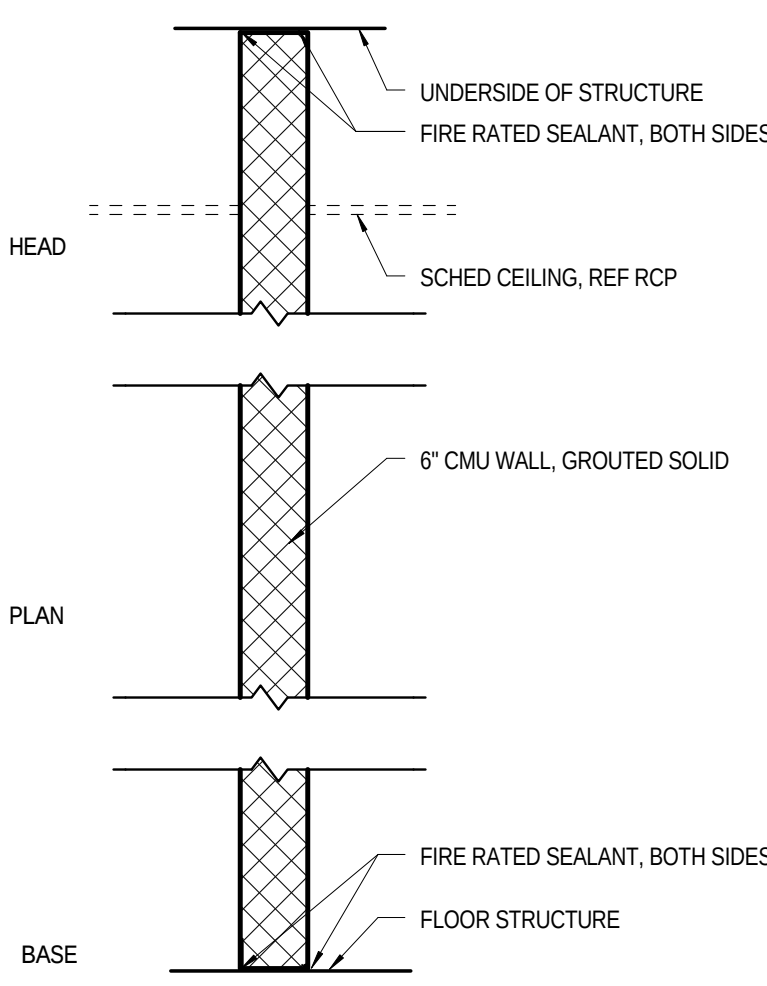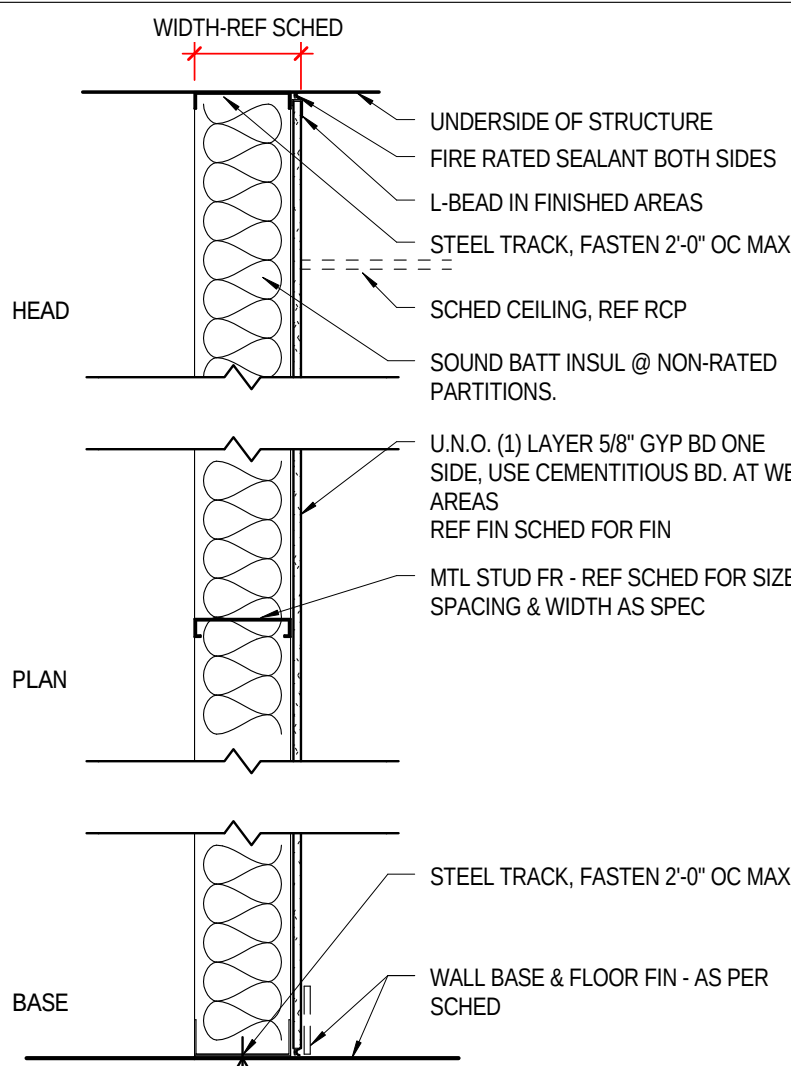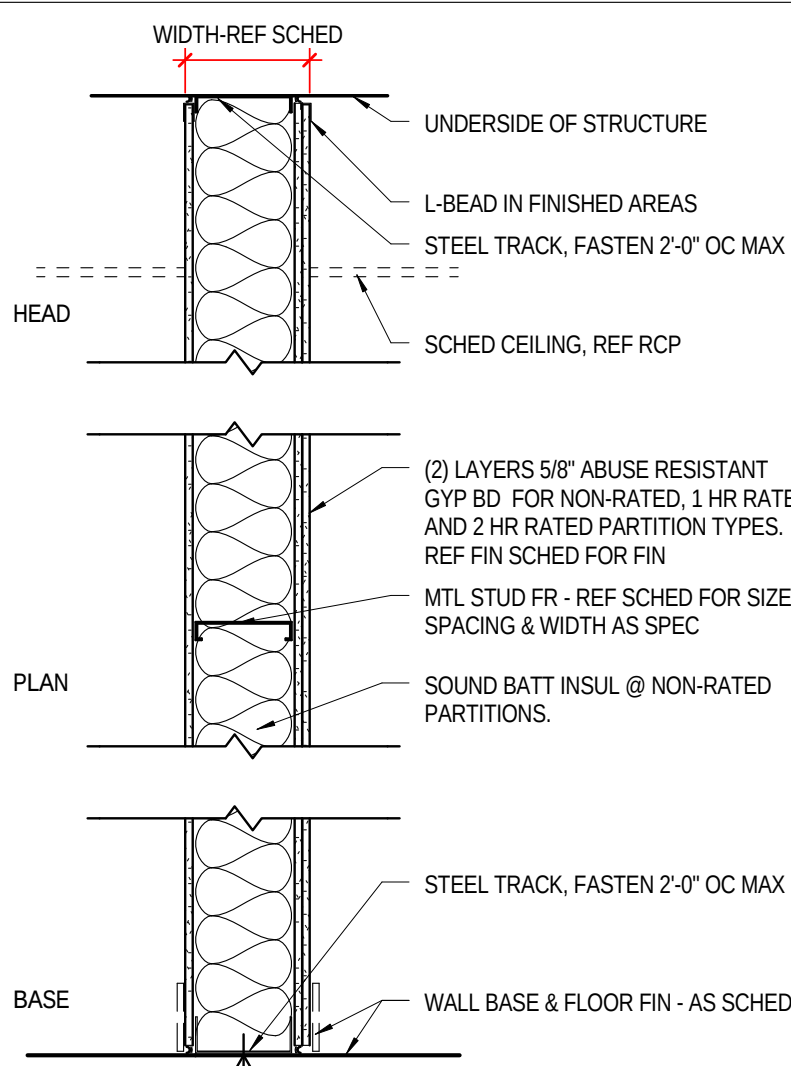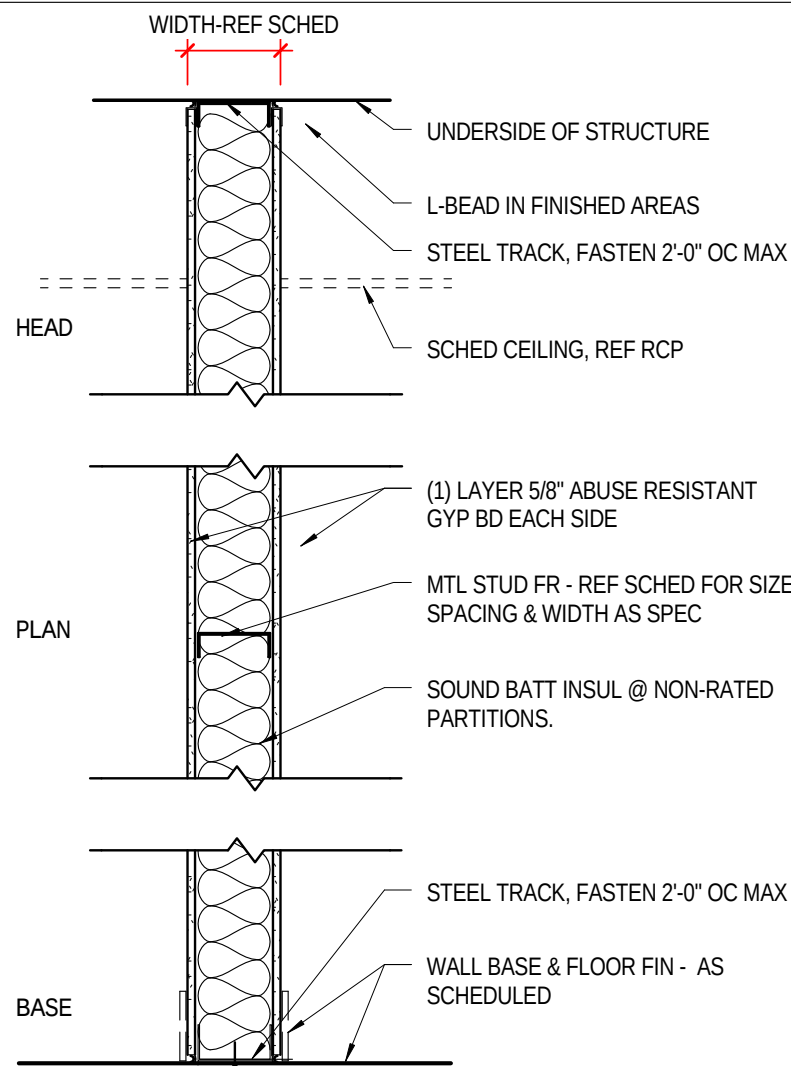


TYPE	WIDTH	FRAMING WIDTH	FIRE RATING	STC RATING	SOUND INSUL.	COMMENTS
A06	7 1/4"	6"	0 hr	45	Yes	ABUSE RESISTANT GYP BD.

TYPE	WIDTH	FRAMING WIDTH	FIRE RATING	STC RATING	SOUND INSUL.	COMMENTS
02			0 hr			ABUSE RESISTANT GYP. BD.
4 7/8"	3 5/8"	0 in	45	Yes		ABUSE RESISTANT GYP. BD.

TYPE	WIDTH	FRAMING WIDTH	FIRE RATING	STC RATING	SOUND INSUL	COMMENTS
D01	2 1/4"	1 5/8"	0 hr	No	ABUSE RESISTANT GYP. BD.	
D02	3 1/8"	2 1/2"	0 hr	No	ABUSE RESISTANT GYP. BD.	
D03	4 1/4"	3 5/8"	0 hr	No	ABUSE RESISTANT GYP. BD.	
D04	3 1/2"	7 8"	0 hr	No	CONT. RIGID INSULATION WITH 78" FURRING CHANNEL FASTENED THROUGH TO BASE WALL (PART OF EXTERIOR WALL ASSEMBLY)	
D04	4 1/8"	7 8"	0 hr	No	CONT. RIGID INSULATION WITH 78" FURRING CHANNEL FASTENED THROUGH TO BASE WALL.	

TYPE	WIDTH	FRAMING WIDTH	FIRE RATING	STC RATING	SOUND INSUL.	COMMENTS
F06	5.58"	5.58"	0 hr	45	No	

SEAL

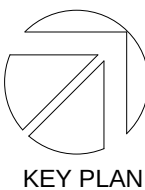

Perkins Eastman

2121 WARD COURT, NW
FLOOR 6
WASHINGTON, DC 20037
T. 202.861.1325
F. 202.861.1326

demian\wilbur\architects

740 7th Street SE
Washington, DC 20003
202.640.2929

Owner:
BUILDING HOPE
910 17th STREET NW,
SUITE 1100
WASHINGTON DC 20006
T: 202.457.1999 F:
202.457.1980

BRAILS FORD & DUNLA VEY
1140 CONNECTICUT AVENUE NW,
SUITE 400
WASHINGTON DC 20036
T: 202.289.4455 F: 202.289.6461

Civil / Site:
AMT LLC. CONSULTING ENGINEERS
LAND SURVEYORS
10 G STREET NE, SUITE 430
WASHINGTON DC 20002
T: 202.289.4545 F: 202.289.5051

Landscape:
LEE AND ASSOCIATES, INC
638 EYE STREET NW
WASHINGTON DC 20001
T: 202.466.6666 F: 202.466.4232

Structural:
SK & A STRUCTURAL ENGINEERS
1155 CONNECTICUT AVENUE
NW, SUITE 800
WASHINGTON DC 20036
T: 202.659.2520 F: 202.659.1097

MEP:
SETTY & ASSOCIATES
3040 WILLIAMS DRIVE, SUITE
600 FAIRFAX
VA 22031
T: 703.691.2115 F: 703.691.8084

MCN BUILD
3143 N STREET NW
WASHINGTON DC 20007
T: 202.333.3424 F: 202.333.3425

PROJECT TITLE:

WASHINGTON LATIN
PCS - GYMNASIUM
ADDITION

5200 2ND ST. NW WASHINGTON, DC

PROJECT No: 51511.00

DRAWING TITLE

PARTITION TYPES, EXTERIOR WALL & ROOF ASSEMBLIES


SCALE: As indicated

A-002

CONSTRUCTION DRAWINGS

REVISÉ FOR CONSTRUCTION- 9/21/15

26 JUNE 2015

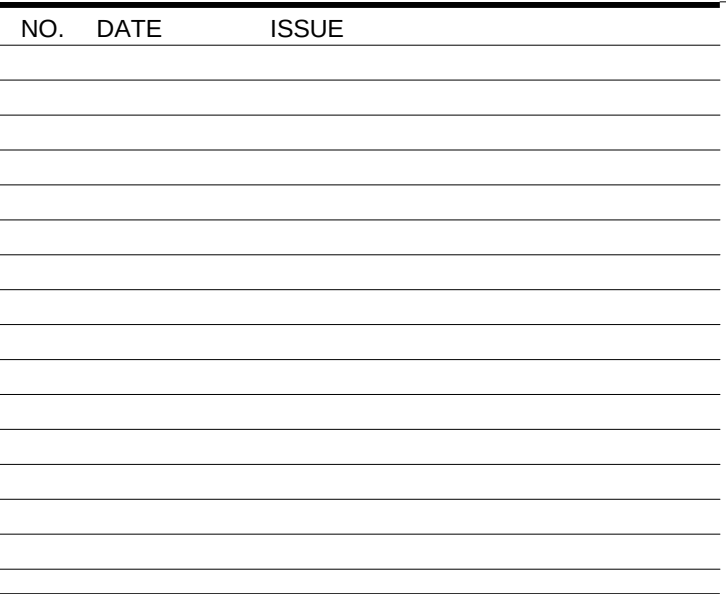

KEY PLAN

2121 WARD COURT, NW
FLOOR 6
WASHINGTON, DC 20037
T. 202.861.1325
F. 202.861.1326

demian\wilbur\architects

740 7th Street SE
Washington, DC 20003
202.640.2929

Owner:
BUILDING HOPE
910 17th STREET NW,
SUITE 1100
WASHINGTON DC 20006
T: 202.457.1999 F:
202.457.1980

BRAILS FORD & DUNLAVEY
1140 CONNECTICUT AVENUE NW,
SUITE 400
WASHINGTON DC 20036
T: 202.289.4455 F: 202.289.6461

Civil / Site:
AMT LLC. CONSULTING ENGINEERS,
LAND SURVEYORS
10 G STREET NE, SUITE 430
WASHINGTON DC 20002
T: 202.289.4545 F: 202.289.5051

Landscape:
LEE AND ASSOCIATES, INC.
638 EYE STREET NW
WASHINGTON DC 20001
T: 202.466.6666 F: 202.466.4232

Structural:
SK & A STRUCTURAL ENGINEERS
1155 CONNECTICUT AVENUE
NW, SUITE 800
WASHINGTON DC 20036
T: 202.659.2520 F: 202.659.1097

MEP:
SETTY & ASSOCIATES
3040 WILLIAMS DRIVE, SUITE
600 FAIRFAX
VA 22031
T: 703.691.2115 F: 703.691.8084

MCN BUILD
3143 N STREET NW
WASHINGTON DC 20007
T: 202.333.3424 F: 202.333.3425

PROJECT TITLE:

5200 2ND ST. NW WASHINGTON, DC

PROJECT No: 51511.00

DRAWING TITLE:

SCALE: As indicated

CONSTRUCTION DRAWINGS

REVISÉD FOR CONSTRUCTION- 9/21/15

26 JUNE 2015

CEILING GENERAL NOTES

1. REFER TO ELECTRICAL LIGHTING PLANS FOR COMPLETE LIGHTING FIXTURE SCHEDULE AND FOR LOCATION OF EMERGENCY EXIT LIGHTS.
2. CENTER CEILING GRIDS ON SPACE U.O.N.
3. REFER TO MEP DRAWINGS FOR OTHER ITEMS NOT SHOWN ON THESE PLANS. COORDINATE:
 - LOCATIONS OF LIGHT FIXTURES WITH MEP AND FP EQUIPMENT.
4. CENTER LIGHT FIXTURES IN GWB CELLS/ROOM CENTER IN ROOMS IF CEILING EXPOSED U.O.N.
5. CENTER DOWNLIGHTS, DIFFUSERS, SPRINKLER HEADS, AND OTHER DEVICES IN CENTER OF CEILING TILE U.O.N.
6. REFER TO SHEET A-001 FOR ABBREVIATIONS & MATERIALS LEGEND
 - PROVIDE MANUAL ROLLER SHADES R-1 AT ALL EXTERIOR WINDOWS U.O.N.
 - PROVIDE MOTORIZED ROLLER SHADES FOR EXTERIOR WINDOWS HIGHER THAN 10' 8" AFF



KEY PLAN

2121 WARD COURT, NW
FLOOR 6
WASHINGTON, DC 20037
T. 202.861.1325
F. 202.861.1326

demian\wilbur\architects

740 7th Street SE
Washington, DC 20003
202.640.2929

Owner:
BUILDING HOPE
910 17th STREET NW,
SUITE 1100
WASHINGTON DC 20006
T: 202.457.1999 F:
202.457.1980

BRAILSFORD & DUNLAVEY
1140 CONNECTICUT AVENUE NW,
SUITE 400
WASHINGTON DC 20036
T: 202.289.4455 F: 202.289.6461

Civil / Site:
AMT LLC. CONSULTING ENGINEERS
LAND SURVEYORS
10 G STREET NE, SUITE 430
WASHINGTON DC 20002
T: 202.289.4545 F: 202.289.5051

Landscape:
LEE AND ASSOCIATES, INC
638 EYE STREET NW
WASHINGTON DC 20001
T: 202.466.6666 F: 202.466.4232

Structural:
SK & A STRUCTURAL ENGINEERS
1155 CONNECTICUT AVENUE
NW, SUITE 800
WASHINGTON DC 20036
T: 202.659.2520 F: 202.659.1097

MEP:
SETTY & ASSOCIATES
3040 WILLIAMS DRIVE, SUITE
600 FAIRFAX
VA 22031
T: 703.691.2115 F: 703.691.8084

MCN BUILD
3143 N STREET NW
WASHINGTON DC 20007
T: 202.333.3424 F: 202.333.3425

PROJECT TITLE:

WASHINGTON LATIN
PCS - GYMNASIUM
ADDITION

5200 2ND ST. NW WASHINGTON, DC

PROJECT No: 51511.00

DRAWING TITLE


REFLECTED CEILING PLAN

SCALE: As indicated


A-110

CONSTRUCTION DRAWINGS
REVISED FOR CONSTRUCTION- 9/21/15
26 JUNE 2015


KEYNOTE LEGEND	
11.01	RETRACTING BASKETBALL BACKSTOP, FORWARD FOLDING
11.02	TOP-ROLLING GYM DIVIDER CURTAIN
A/04	ADD ALTERNATE #04: MOTORIZED TELESCOPING BLEACHERS. PROVIDE 8'-4" HIGH TYPE 002 PARTITION BEHIND BLEACHERS, FINISH TOP WITH GWB TO CLOSE ALL CAVITIES.
A/06	ADD ALTERNATE #06: DIVIDER CURTAIN WITH ELECTRIC WINCH.

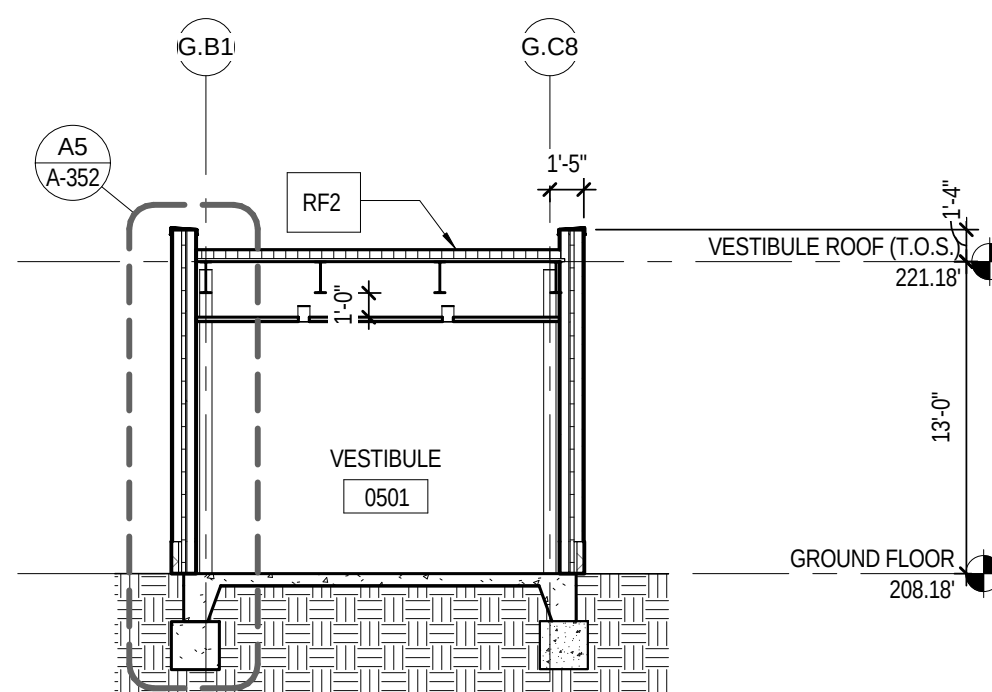[illegible]


C2 PEDESTRIAN CONNECTION TO EXISTING BLDG
1/8" = 1'-0"

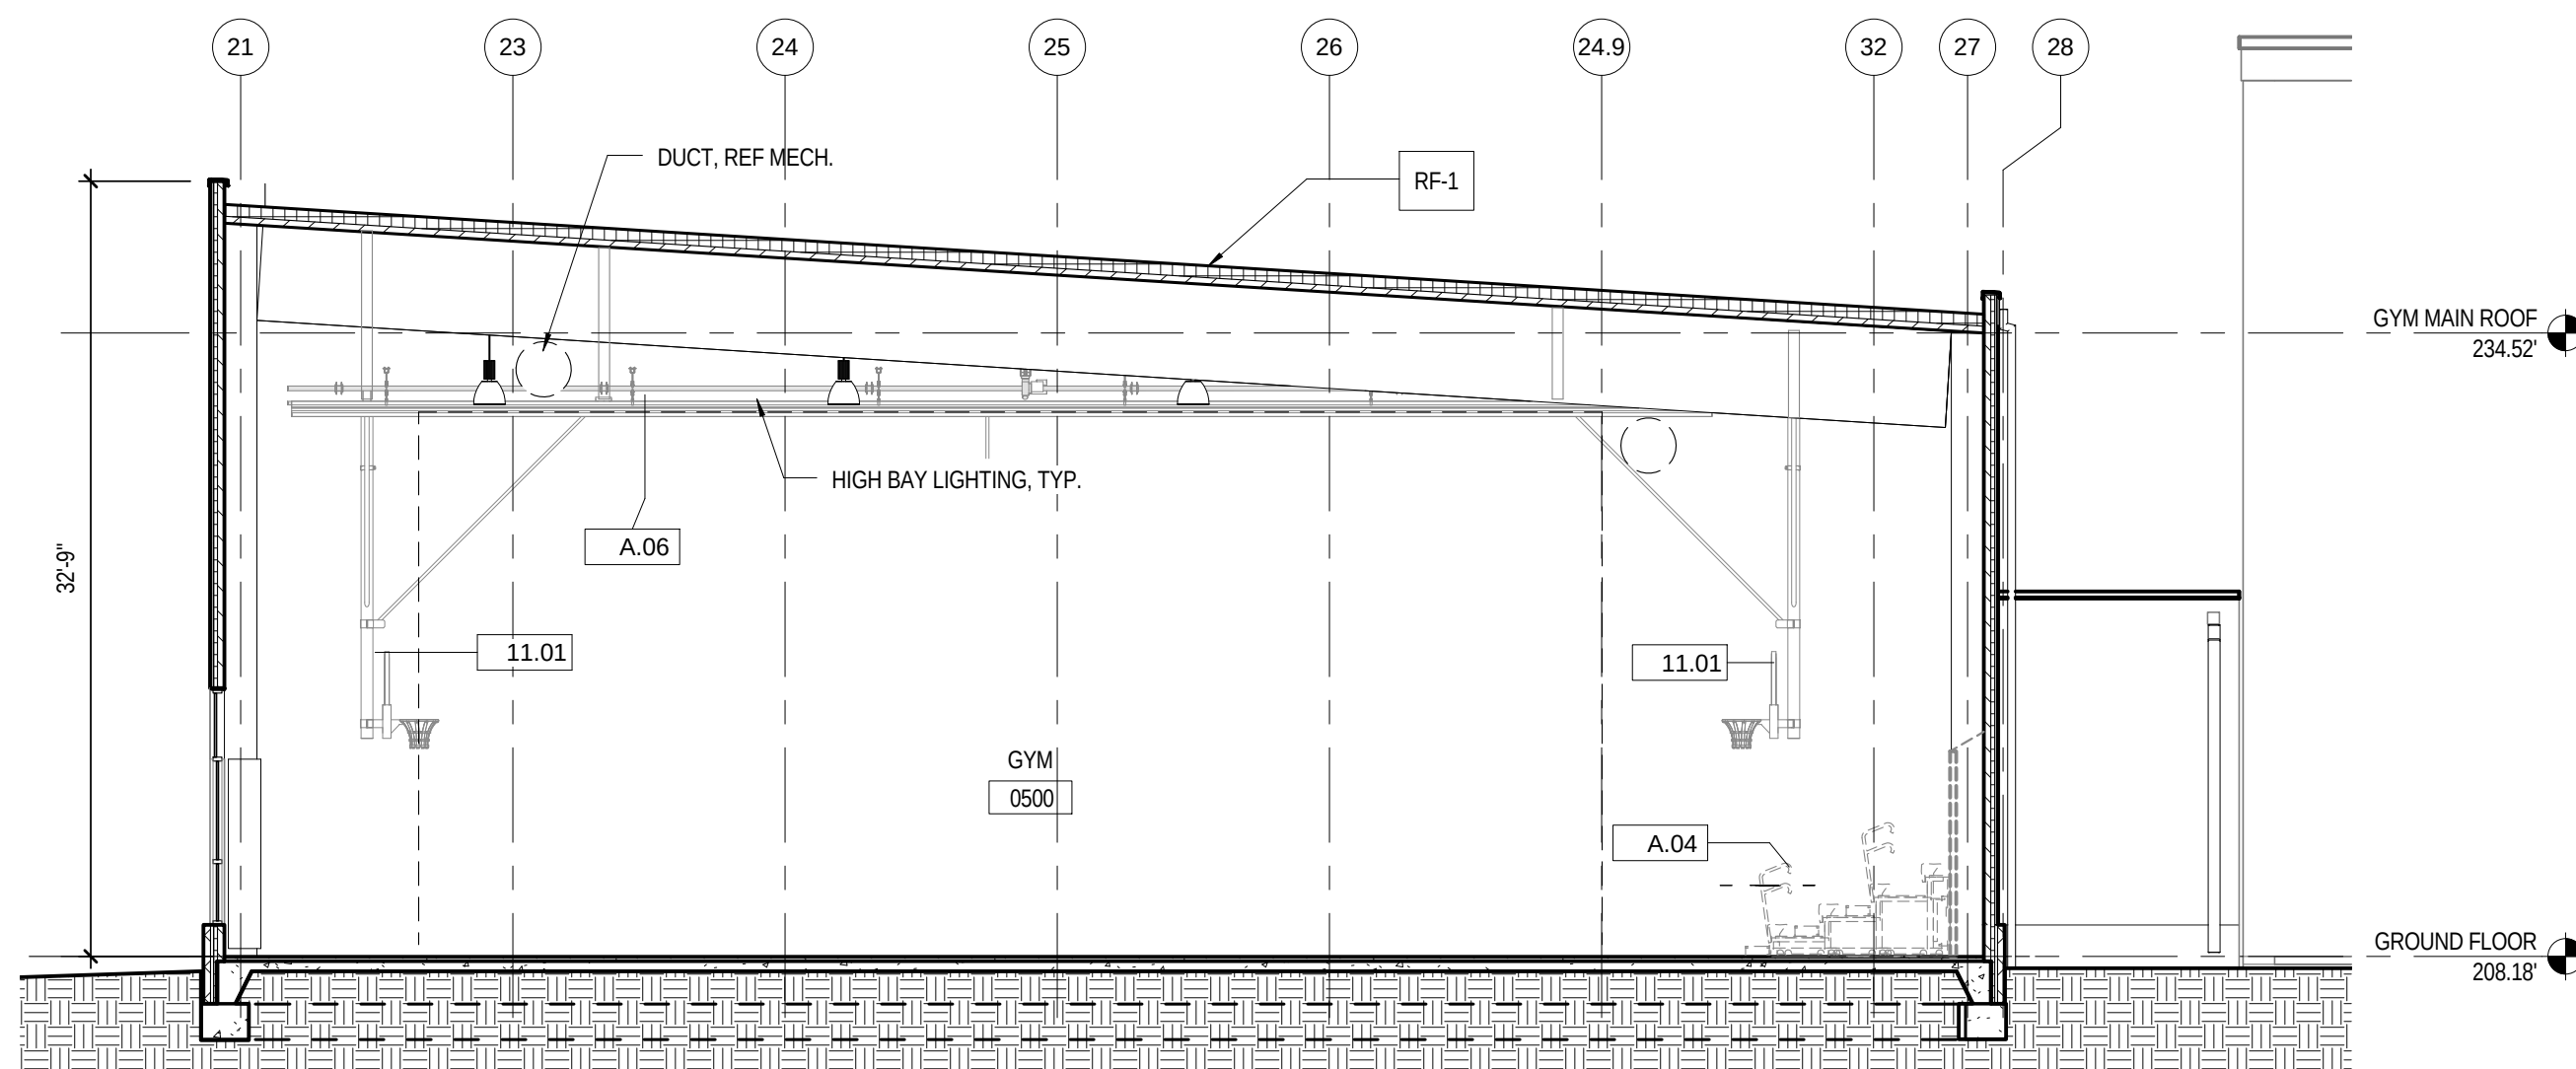

B2 CROSS BUILDING SECTION

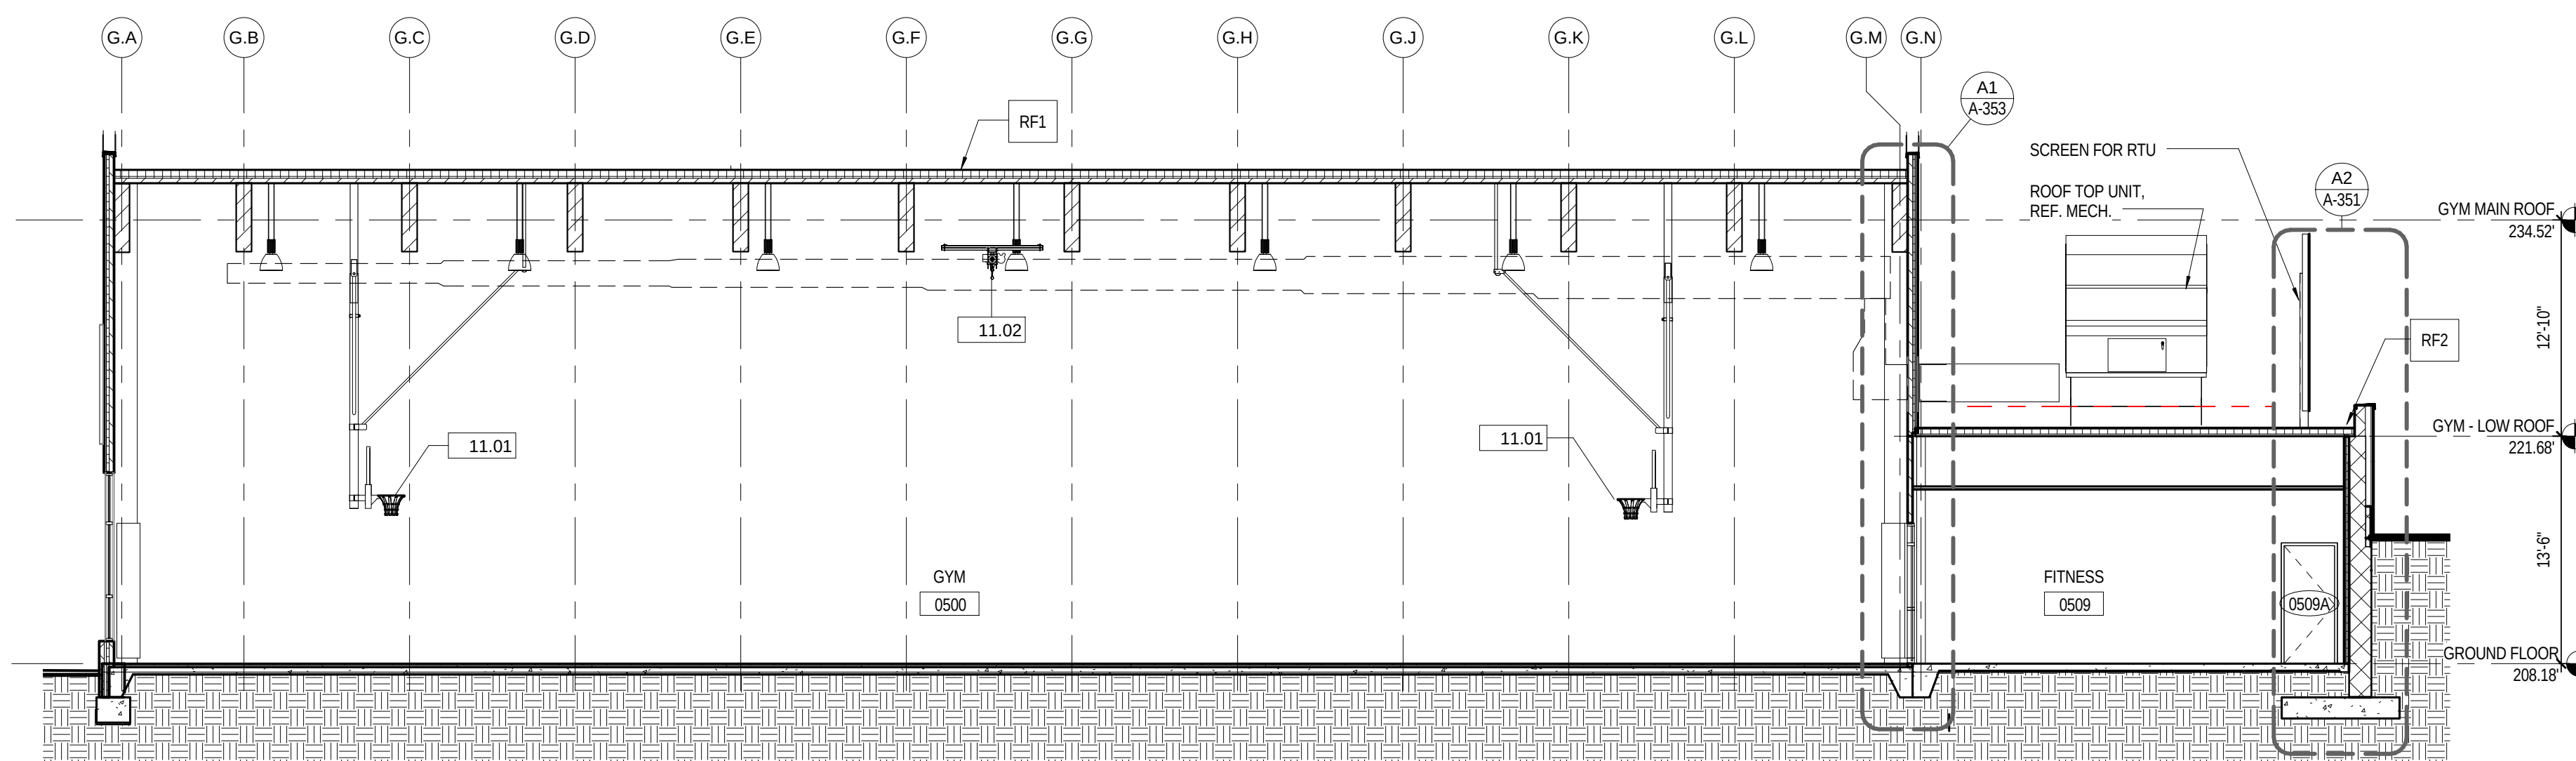

A2 LONGITUDINAL BUILDING SECTION
1/8" = 1'-0"

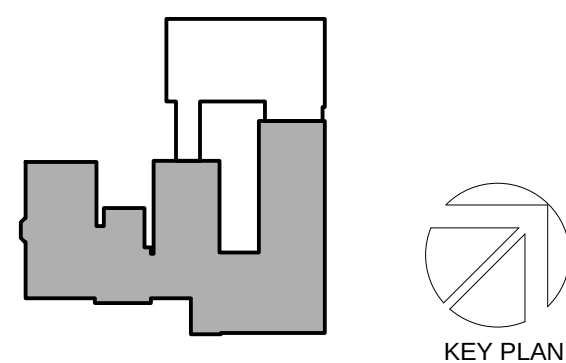

Perkins Eastman

2121 WARD COURT, NW
FLOOR 6
WASHINGTON, DC 20037
T. 202.861.1325
F. 202.861.1326

demian\wilbur\architects

740 7th Street SE
Washington, DC 20003
202.640.2929

Owner:
BUILDING HOPE
910 17th STREET NW,
SUITE 1100
WASHINGTON DC 20006
T: 202.457.1999 F:
202.457.1980

BRAILS FORD & DUNLAVEY
1140 CONNECTICUT AVENUE NW
SUITE 400
WASHINGTON DC 20036
T: 202.289.4455 F: 202.289.6461

Civil / Site:
AMT LLC. CONSULTING ENGINEERS
LAND SURVEYORS
10 G STREET NE, SUITE 430
WASHINGTON DC 20002
T: 202.289.4545 F: 202.289.5051

Landscape:
LEE AND ASSOCIATES, INC
638 EYE STREET NW
WASHINGTON DC 20001
T: 202.466.6666 F: 202.466.4232

Structural:
SK & A STRUCTURAL ENGINEER
1155 CONNECTICUT AVENUE
NW, SUITE 800
WASHINGTON DC 20036
T: 202.659.2520 F: 202.659.1097

MEP:
SETTY & ASSOCIATES
3040 WILLIAMS DRIVE, SUITE
600 FAIRFAX
VA 22031
T: 703.691.2115 F: 703.691.8084

MCN BUILD
3143 N STREET NW
WASHINGTON DC 20007
T: 202.333.3424 F: 202.333.3425

PROJECT TITLE:

WASHINGTON LATIN
PCS - GYMNASIUM
ADDITION

5200 2ND ST. NW WASHINGTON, DC

PROJECT No: 51511.00

DRAWING TITLE

BUILDING SECTIONS

SCALE: As indicated

A-301

CONSTRUCTION DRAWINGS

REVISÉ FOR CONSTRUCTION- 9/21/15

26 JUNE 2015

SEAL

demian\wilbur\architect

Owner:
BUILDING HOPE
910 17th STREET NW,
SUITE 1100
WASHINGTON DC 20006
T: 202.457.1999 F:
202.457.1980

Civil / Site:
AMT LLC. CONSULTING ENGINEERS,
LAND SURVEYORS
10 G STREET NE, SUITE 430
WASHINGTON DC 20002
T: 202.289.4545 F: 202.289.5051

Structural:
SK & A STRUCTURAL ENGINEERS
1155 CONNECTICUT AVENUE
NW, SUITE 800
WASHINGTON DC 20036
T: 202.659.2520 F: 202.659.1097

MCN BUILD
3143 N STREET NW
WASHINGTON DC 20007
T: 202.333.3424 F: 202.333.3425

WASHINGTON LATIN
PCS - GYMNASIUM
ADDITION

PROJECT No: 51511.00

DRAWING TITLE:

WALL SECTIONS -
SUPPORT

A-351

CONSTRUCTION DRAWINGS
REVISED FOR CONSTRUCTION- 9/21/15
26 JUNE 2015

KEYNOTE LEGEND	
07.02	PRE-FORMED AND PRE-FINISHED METAL COPING TO MATCH MP-1.
A.07a	ADD ALTERNATE #07A: PLASTIC ATHLETIC BENCH.

[illegible]

SEAL



Perkins Eastman

2121 WARD COURT, NW
FLOOR 6
WASHINGTON, DC 20037
T. 202.861.1325
F. 202.861.1326

demian\wilbur\architects

740 7th Street SE
Washington, DC 20003
202.640.2929

Owner:
BUILDING HOPE
910 17th STREET NW,
SUITE 1100
WASHINGTON DC 20006
T: 202.457.1999 F:
202.457.1980

BRAILS FORD & DUNLAVEY
1140 CONNECTICUT AVENUE NW
SUITE 400
WASHINGTON DC 20036
T: 202.289.4455 F: 202.289.6461

Civil / Site:
AMT LLC. CONSULTING ENGINEERS,
LAND SURVEYORS
10 G STREET NE, SUITE 430
WASHINGTON DC 20002
T: 202.289.4545 F: 202.289.5051

Landscape:
LEE AND ASSOCIATES, INC.
638 EYE STREET NW
WASHINGTON DC 20001
T: 202.466.6666 F: 202.466.4232

Structural:
SK & A STRUCTURAL ENGINEERS
1155 CONNECTICUT AVENUE
NW, SUITE 800
WASHINGTON DC 20036
T: 202.659.2520 F: 202.659.1097

MEP:
SETTY & ASSOCIATES
3040 WILLIAMS DRIVE, SUITE
600 FAIRFAX
VA 22031
T: 703.691.2115 F: 703.691.8084

MCN BUILD
3143 N STREET NW
WASHINGTON DC 20007
T: 202.333.3424 F: 202.333.3425

PROJECT TITLE:

WASHINGTON LATIN
PCS - GYMNASIUM
ADDITION

5200 2ND ST. NW WASHINGTON, DC

PROJECT No: 51511.00

DRAWING TITLE

WALL SECTIONS - SUPPORT & VESTIBULE


SCALE: 3/4" = 1'-0"

A-352


CONSTRUCTION DRAWINGS

REVISÉ FOR CONSTRUCTION- 9/21/15


26 JUNE 2015

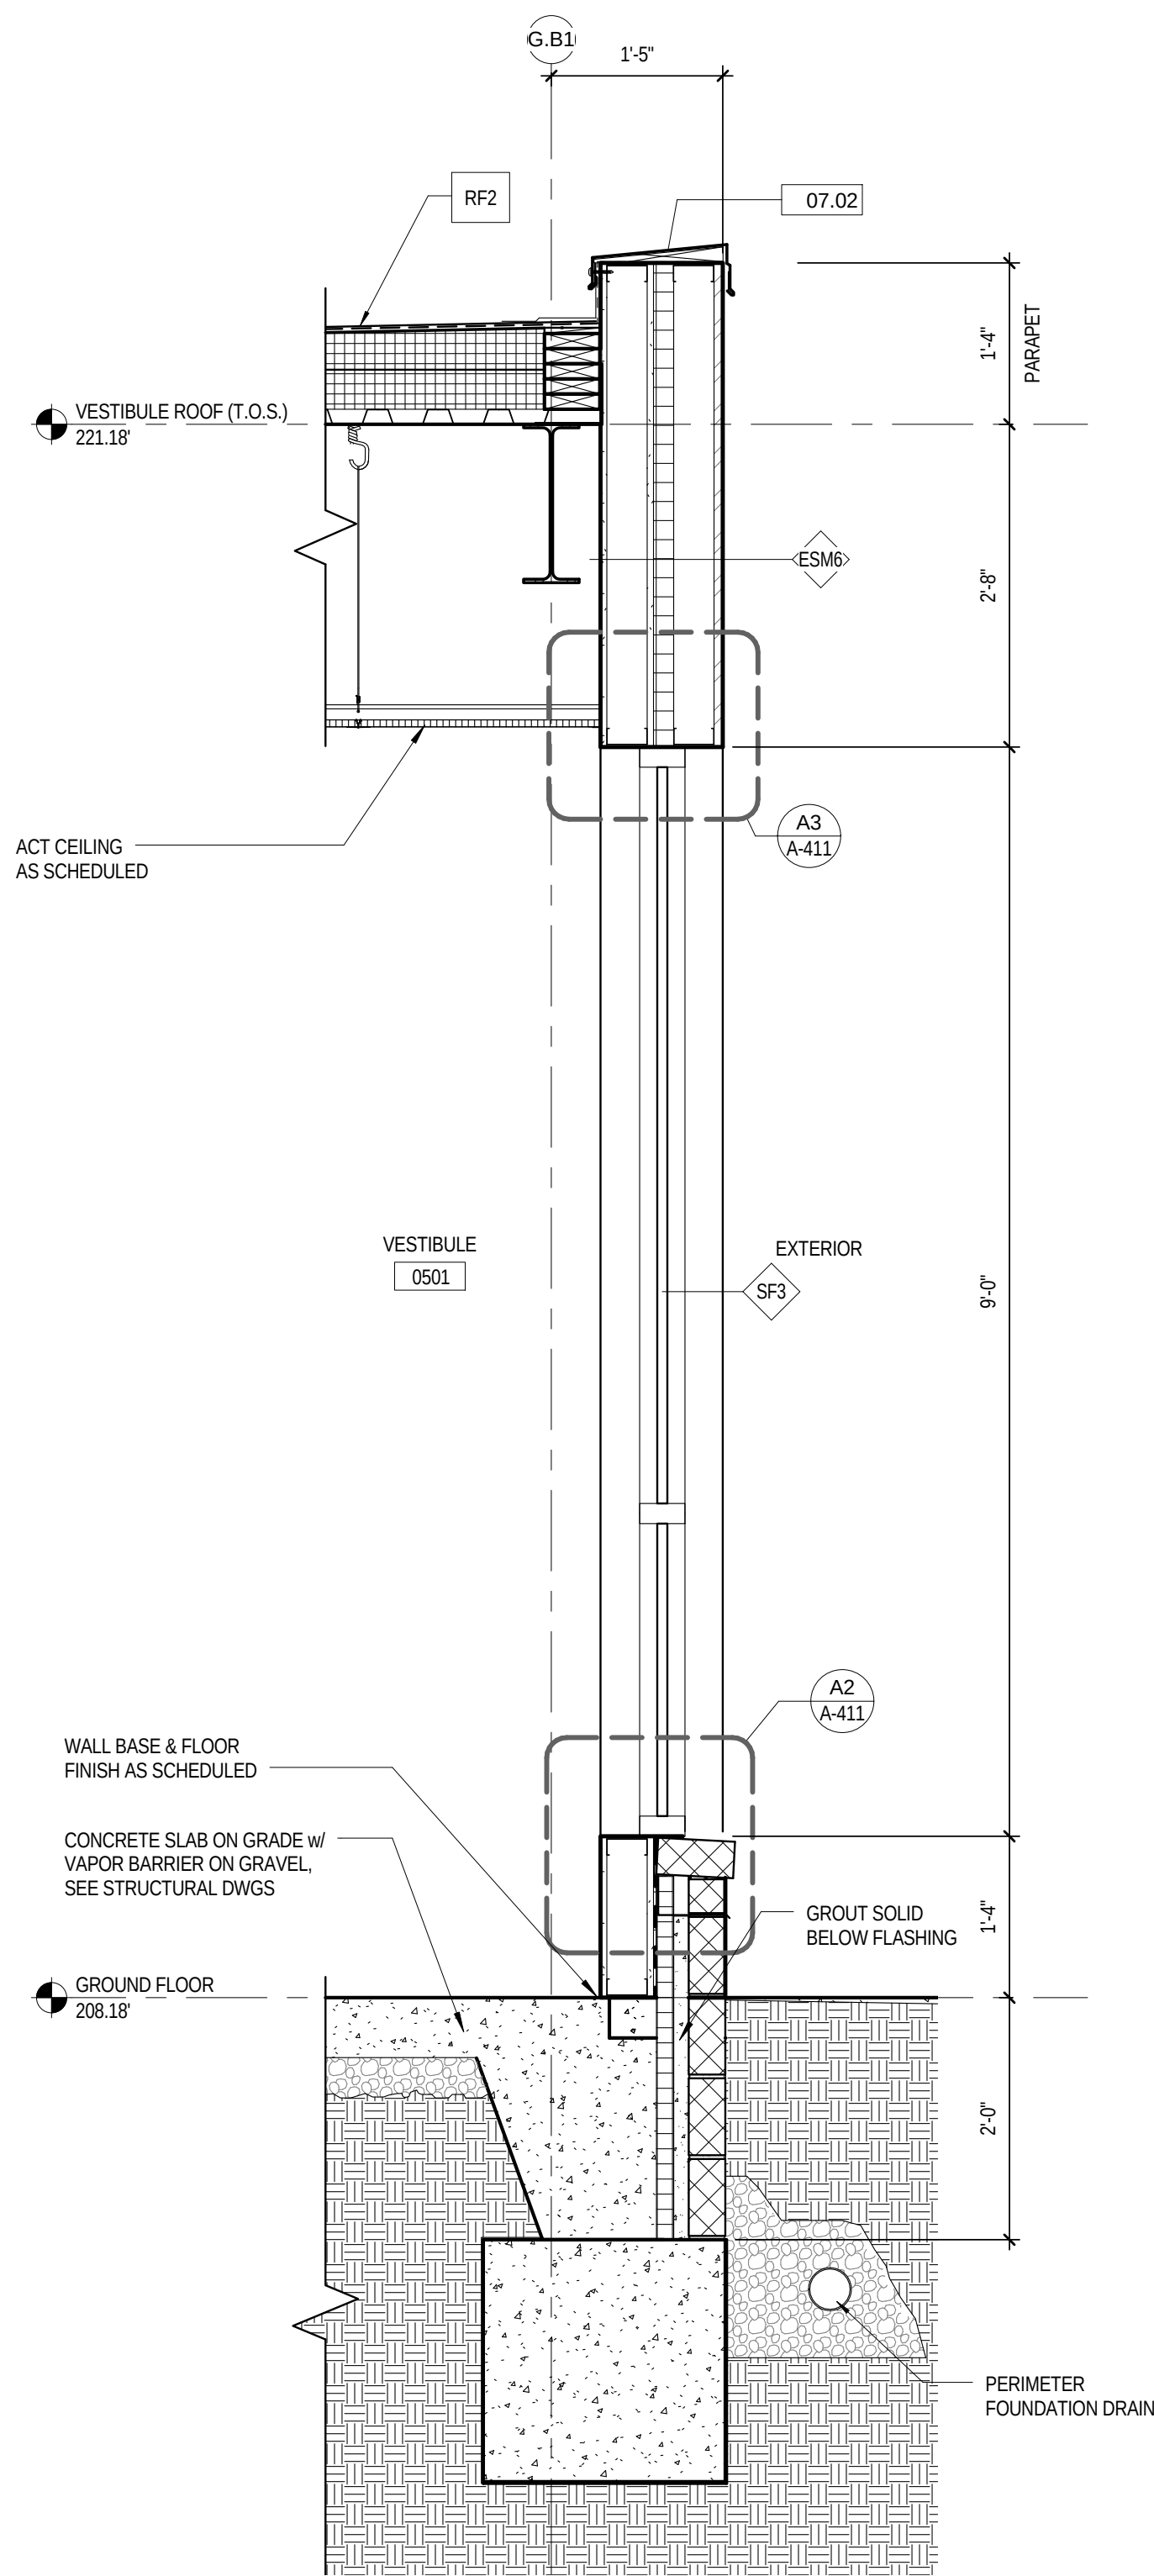


A5 WS AT VESTIBULE SOUTH WALL
3/4" = 1'-0"

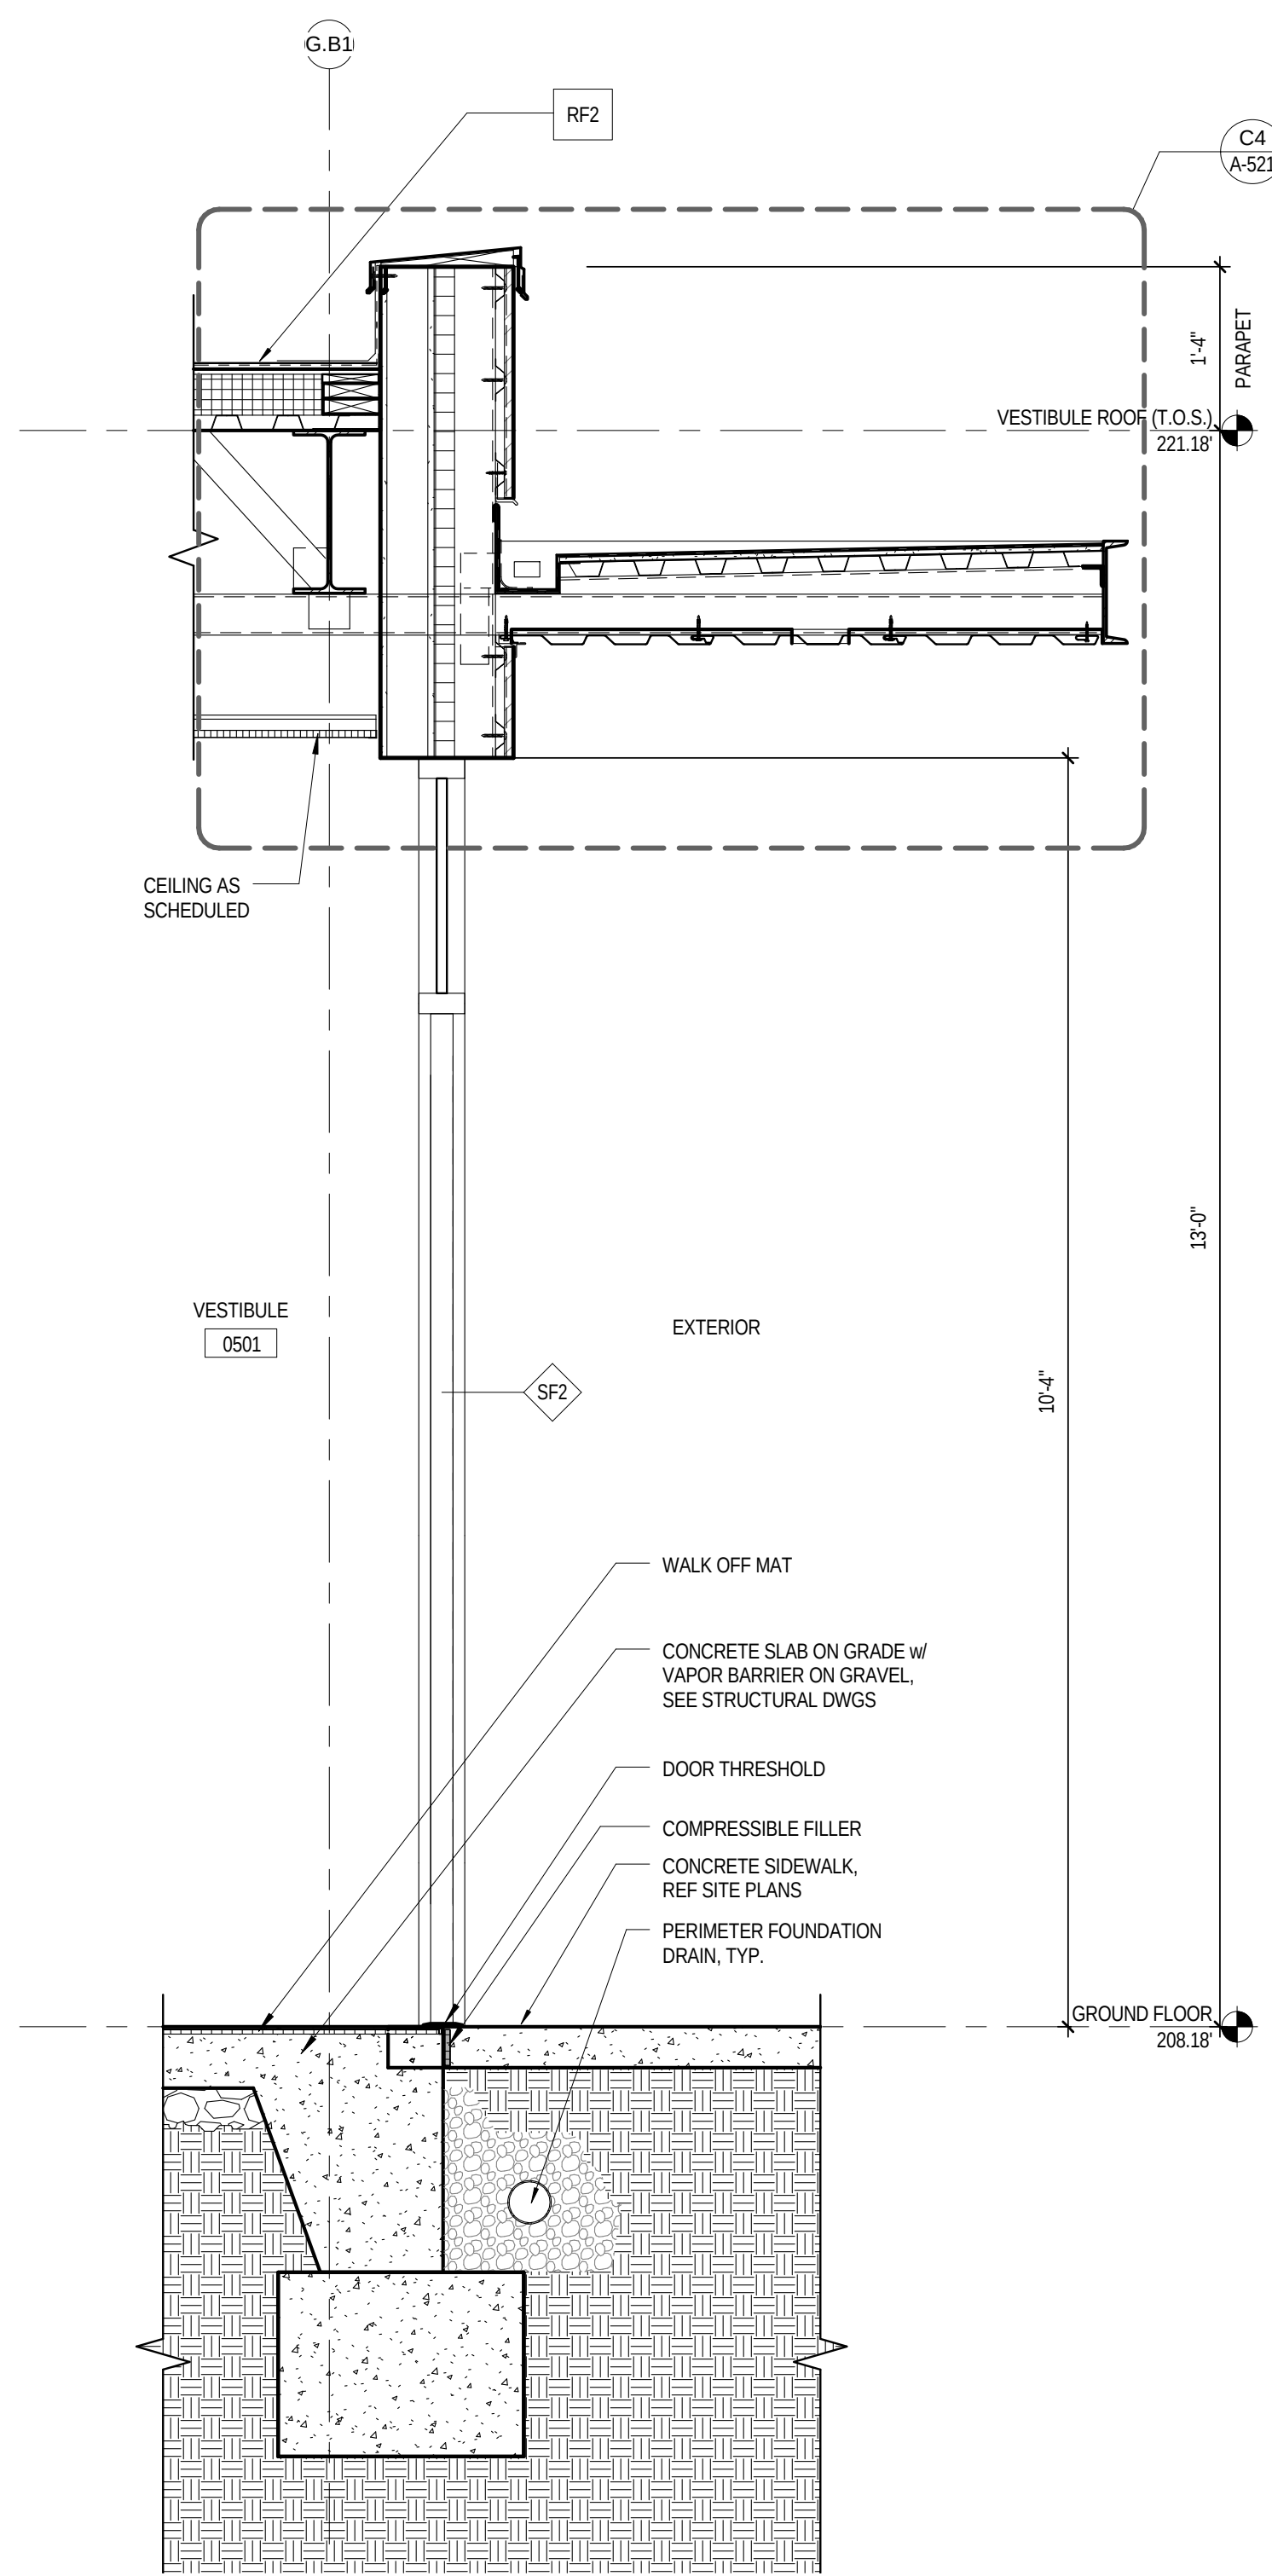

A4 WS AT ENTRANCE CANOPY
3/4" = 1'-0"

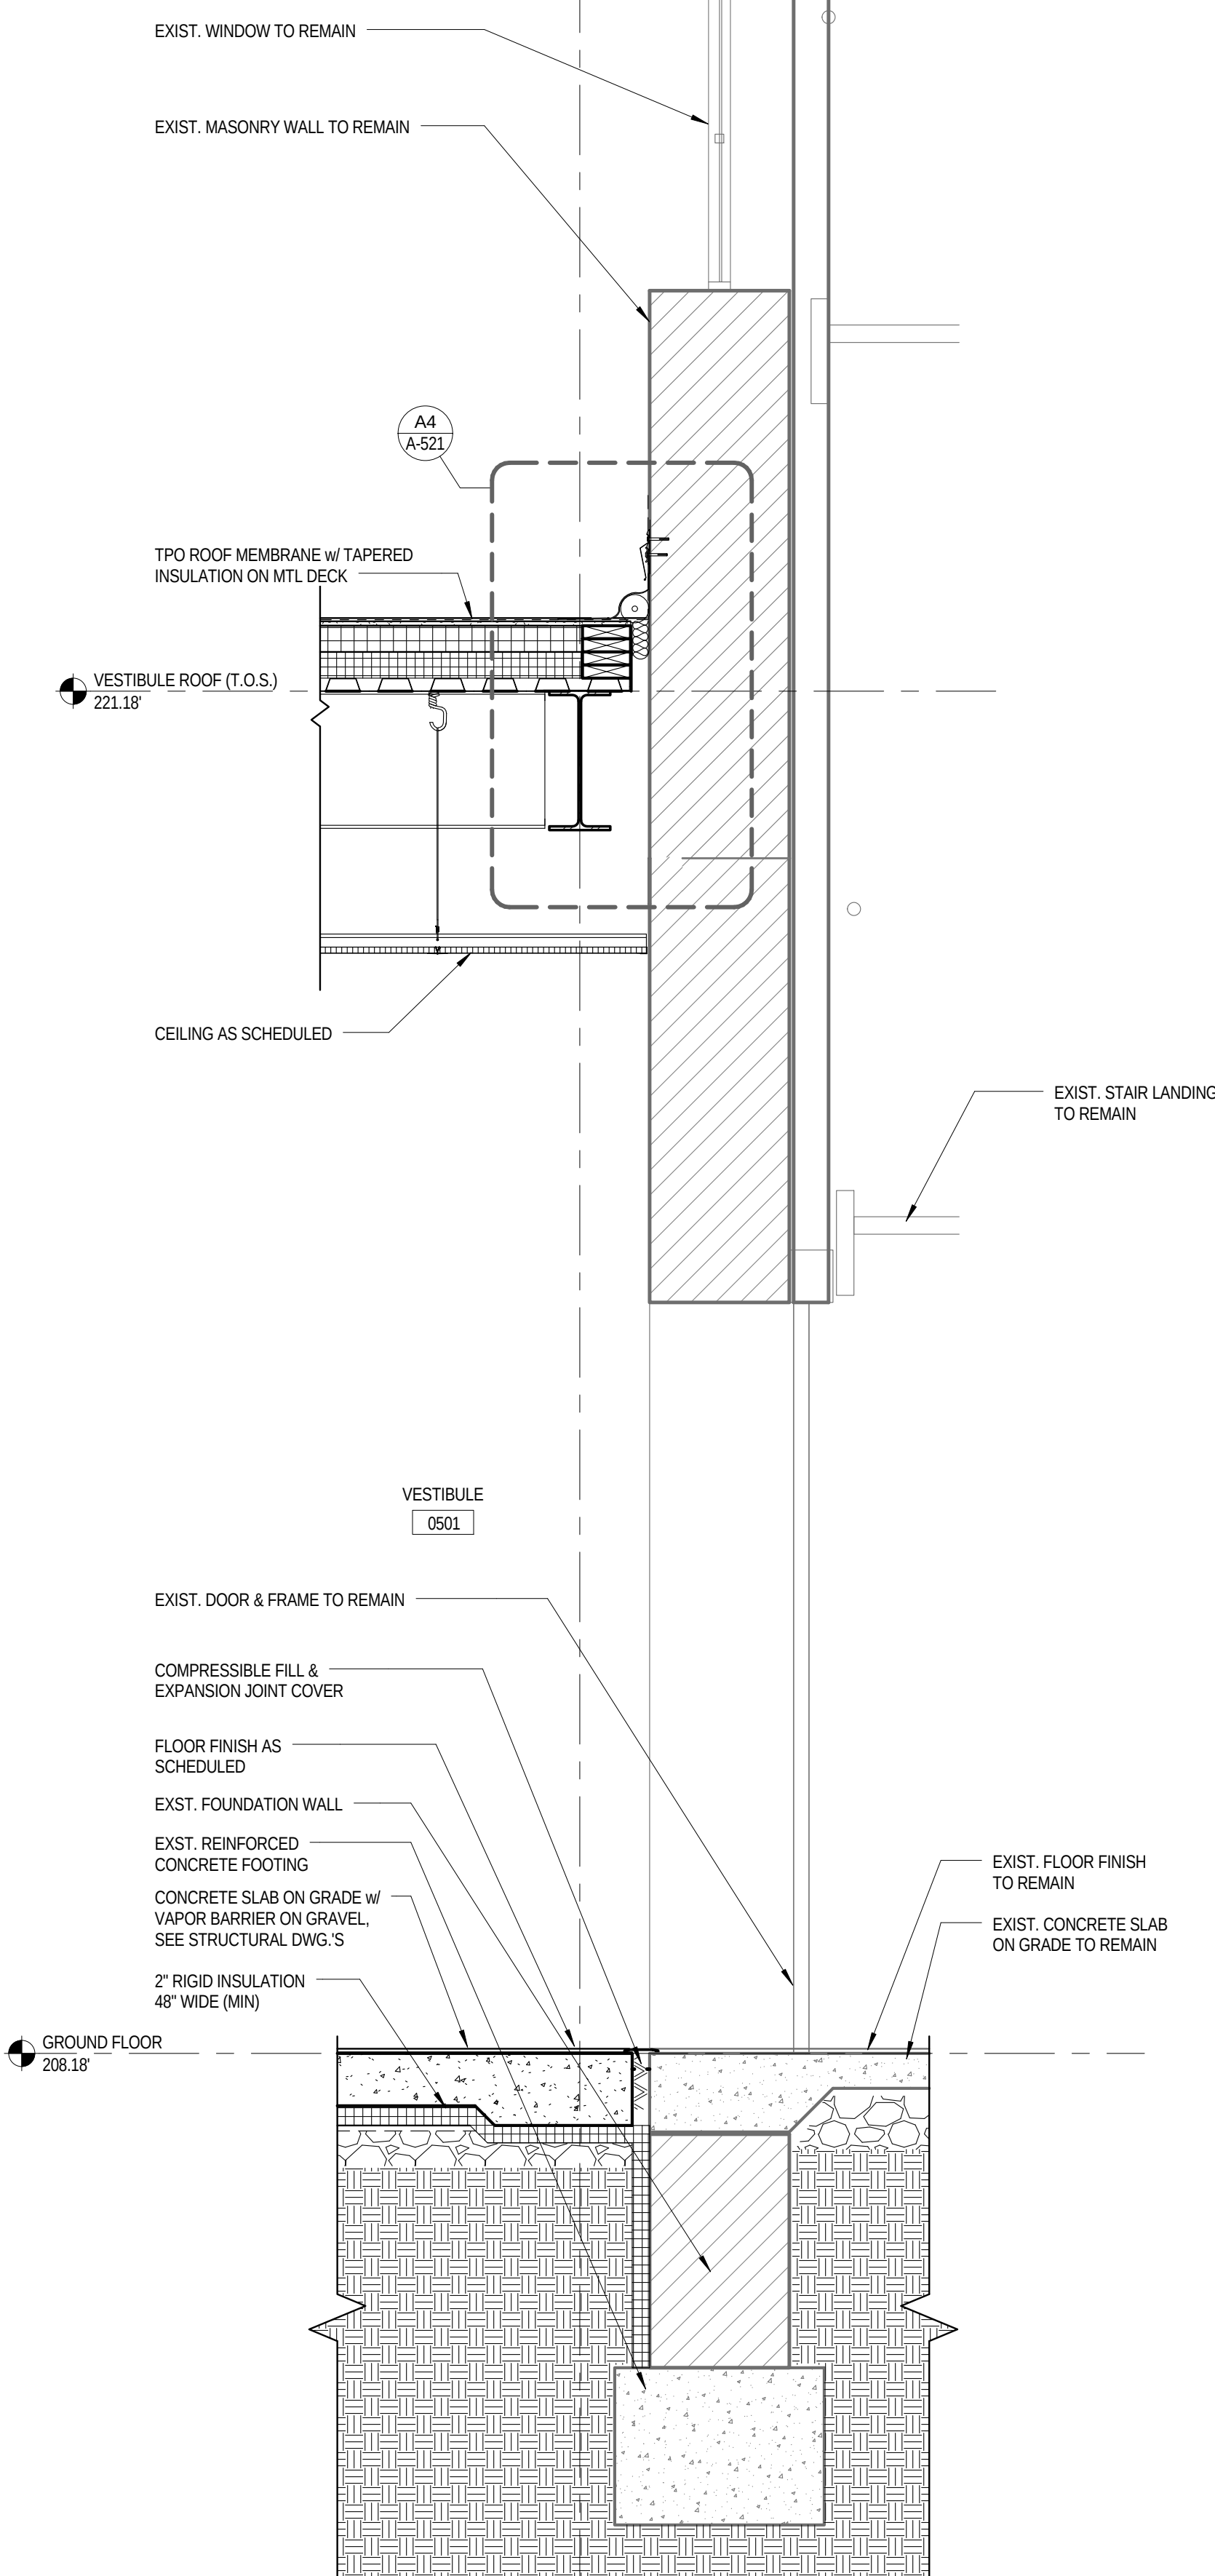

A3 WS THRU VEST. & EXIST.
3/4" = 1'-0"

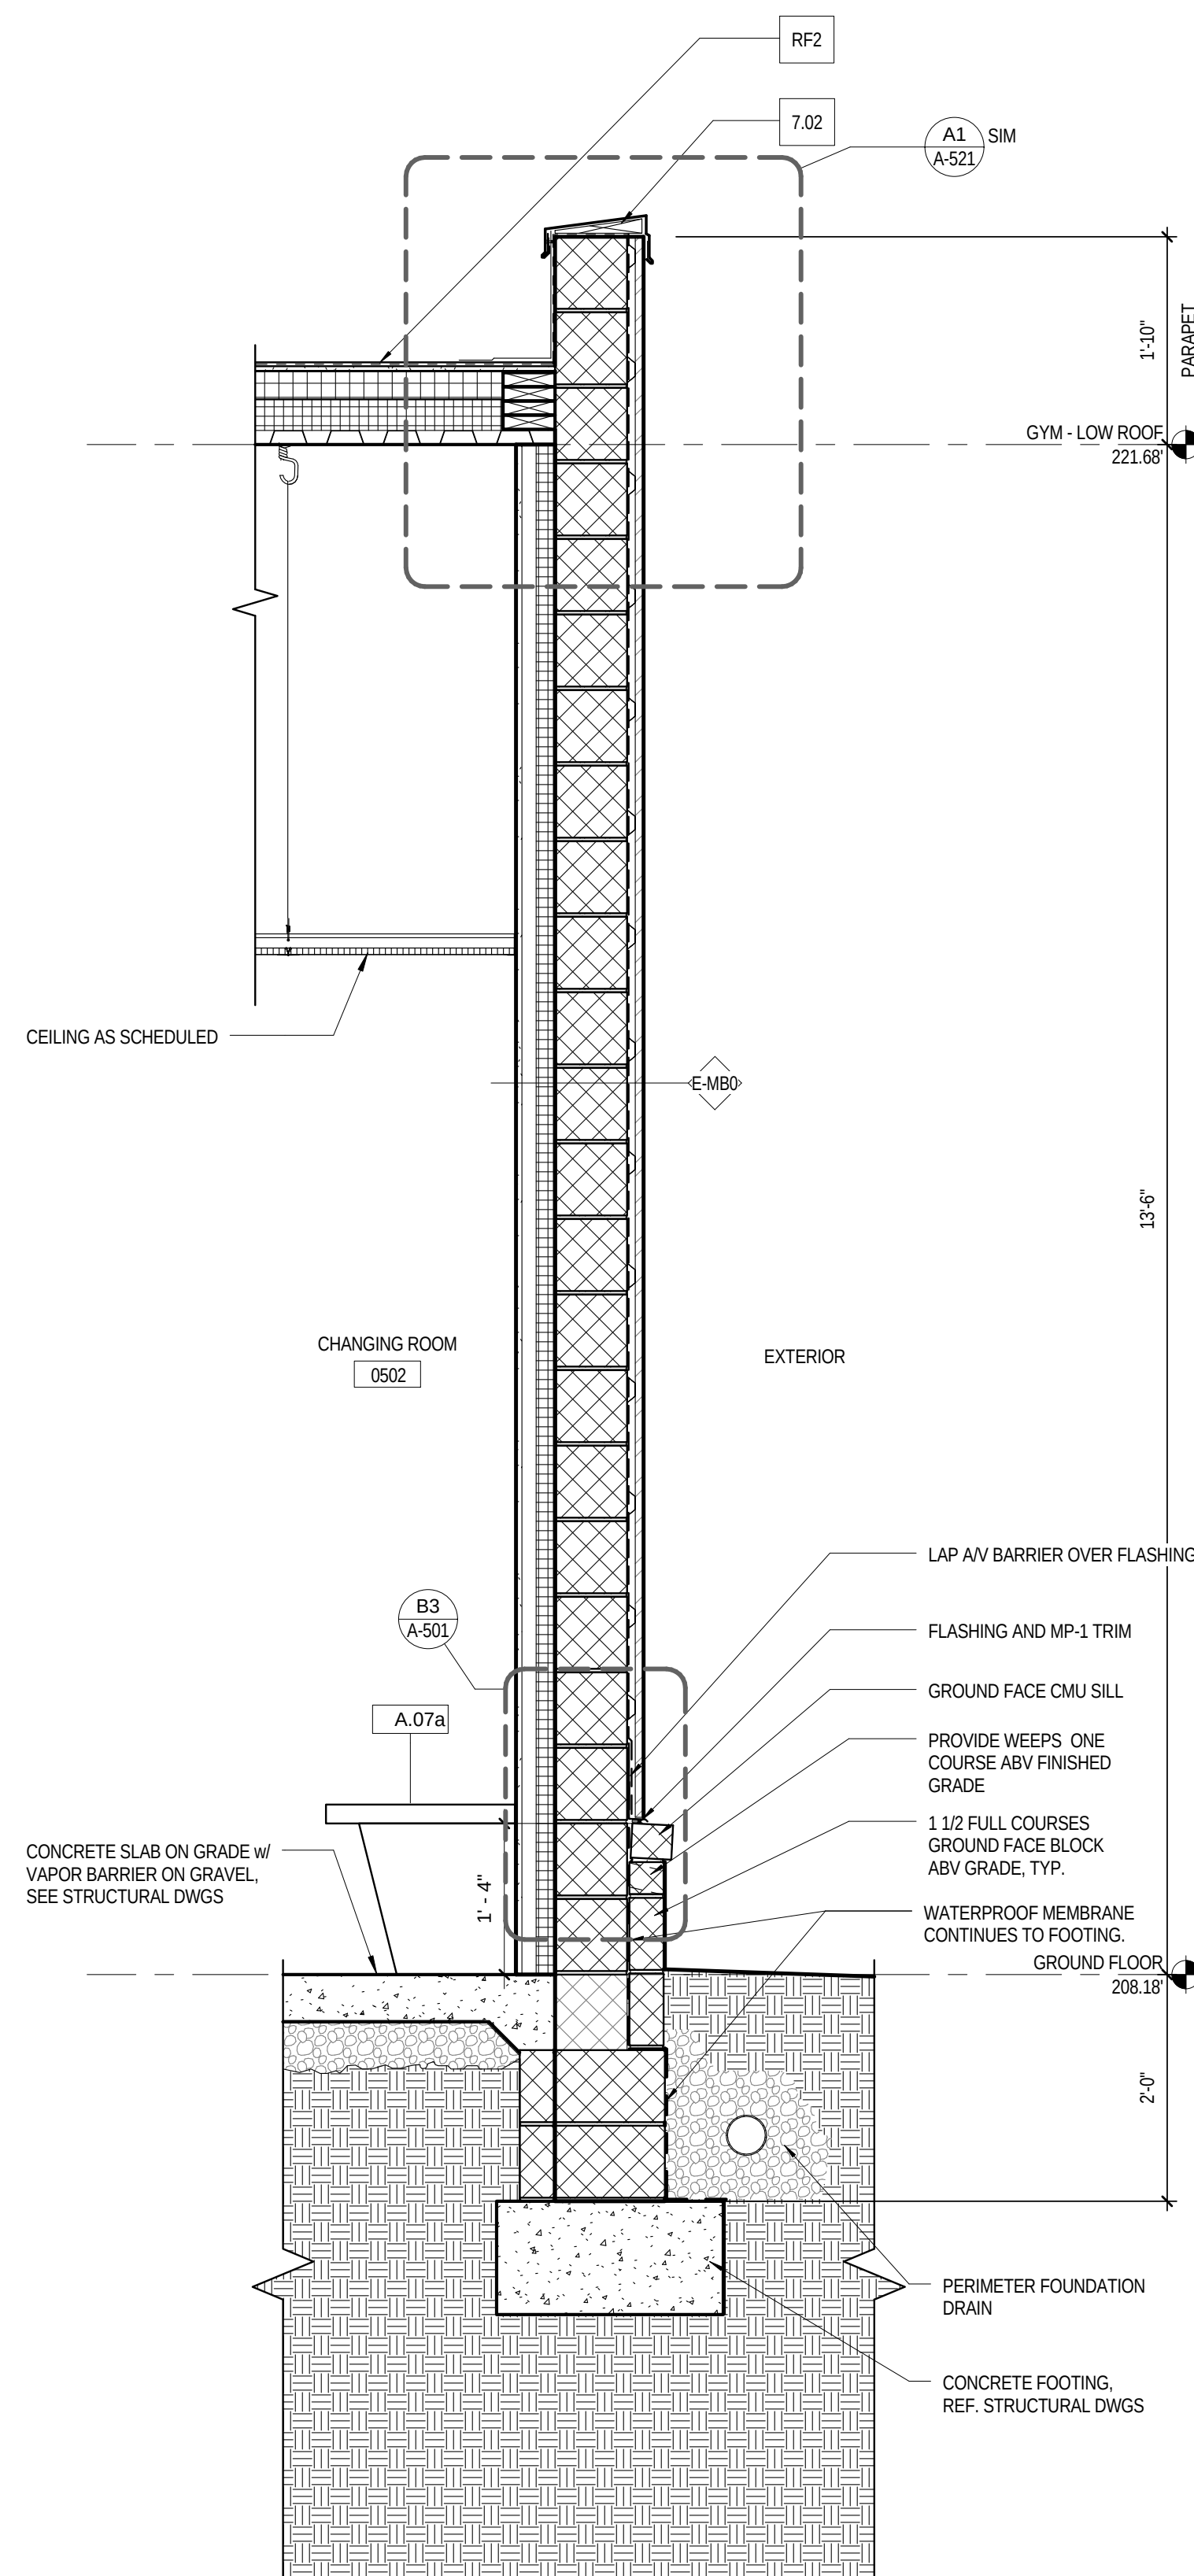

A1 WS THRU SUPP. SOUTH WALL
3/4" = 1'-0"

[illegible]

KEY PLAN

2121 WARD COURT, NW
FLOOR 6
WASHINGTON, DC 20037
T. 202.861.1325
F. 202.861.1326

demian\wilbur\architects
740 7th Street SE
Washington, DC 20003
202.640.2929

Owner:
BUILDING HOPE
910 17th STREET NW,
SUITE 1100
WASHINGTON DC 20006
T: 202.457.1999 F:
202.457.1980

BRAILS FORD & DUNLAVEY
1140 CONNECTICUT AVENUE NW,
SUITE 400
WASHINGTON DC 20036
T: 202.289.4455 F: 202.289.6461

Civil / Site:
AMT LLC. CONSULTING ENGINEERS,
LAND SURVEYORS
10 G STREET NE, SUITE 430
WASHINGTON DC 20002
T: 202.289.4545 F: 202.289.5051

Landscape:
LEE AND ASSOCIATES, INC.
638 EYE STREET NW
WASHINGTON DC 20001
T: 202.466.6666 F: 202.466.4232

Structural:
SK & A STRUCTURAL ENGINEERS
1155 CONNECTICUT AVENUE
NW, SUITE 800
WASHINGTON DC 20036
T: 202.659.2520 F: 202.659.1097

MEP:
SETTY & ASSOCIATES
3040 WILLIAMS DRIVE, SUITE
600 FAIRFAX
VA 22031
T: 703.691.2115 F: 703.691.8084

MCN BUILD
3143 N STREET NW
WASHINGTON DC 20007
T: 202.333.3424 F: 202.333.3425

PROJECT TITLE:

WASHINGTON LATIN
PCS - GYMNASIUM
ADDITION

5200 2ND ST. NW WASHINGTON, DC

PROJECT No: 51511.00

DRAWING TITLE

WALL SECTIONS - GYM & SUPPORT

SCALE: 3/4" = 1'-0"

A-353

CONSTRUCTION DRAWINGS

REVISÉ FOR CONSTRUCTION- 9/21/15

26 JUNE 2015

SEAL

KEYNOTE LEGEND	
11.01	RETRACTING BASKETBALL BACKSTOP, FORWARD FOLDING
11.02	TOP-ROLLING GYM DIVIDER CURTAIN
11.03	WALL PADDING
A.04	ADD ALTERNATE #04: MOTORIZED TELESCOPING BLEACHERS, PROVIDE 6" HIGH TYPE D02 PARTITION BEHIND BLEACHERS, FINISH TOP WITH GWS TO CLOSE ALL CAVITIES.
A.05	ADD ALTERNATE #05: SCOREBOARD & SHOTCLOCKS.
A.06	ADD ALTERNATE #06: DIVIDER CURTAIN WITH ELECTRIC WINCH.

[illegible]

SEA



2121 WARD COURT, NW
FLOOR 6
WASHINGTON, DC 20037
T. 202.861.1325
F. 202.861.1326

demian\wilbur\architects

740 7th Street SE
Washington, DC 20003
202.640.2929

Owner:
BUILDING HOPE

910 17th STREET NW,
SUITE 1100

WASHINGTON DC 20006
T: 202.457.1999 F:

202.457.1980

BRAILS FORD & DUNN
1140 CONNECTICUT AVENUE
BETHESDA, MD 20814
(301) 291-1100
FAX (301) 291-1101
WWW.BRAILSFORDANDDUNN.COM

WASHINGTON DC 20036
T: 202 380 4455 F: 202 3

Civil / Site:

AMT LLC. CONSULTING
LAND SURVEYORS

10 G STREET NE, SUITE
WASHINGTON DC 20002

I: 202.289.4545 F: 202.2

Landscape:
LEE AND ASSOCIATES

638 EYE STREET NW
WASHINGTON DC 20001

T: 202.466.6666 F: 202.4

SK & A STRUCTURAL
1155 CONNECTICUT AVE

1155 CONNOR ROAD NW, SUITE 800
WASHINGTON DC 20036

T: 202.659.2520 F: 202.6

MEP:
SETTY & ASSOCIATE

3040 WILLIAMS DRIVE, S
600 FA

T: 703.691.2115 F: 703.6

MCN BUILD

3143 N STREET NW
WASHINGTON DC 20007
T: 202.223.2424 F: 202.223.2425

1: 202.333.3424 1: 202.3

PROJECT TITLE:

5200 2ND ST. NW WASHINGTON, DC

PROJECT No: 51511.00

DRAWING TITLE

INTERIOR ELEVATIONS


SCALE: 1/8" = 1'-0"

A-401


CONSTRUCTION DRAWINGS

REVISÉ FOR CONSTRUCTION- 9/21/15


26 JUNE 2015

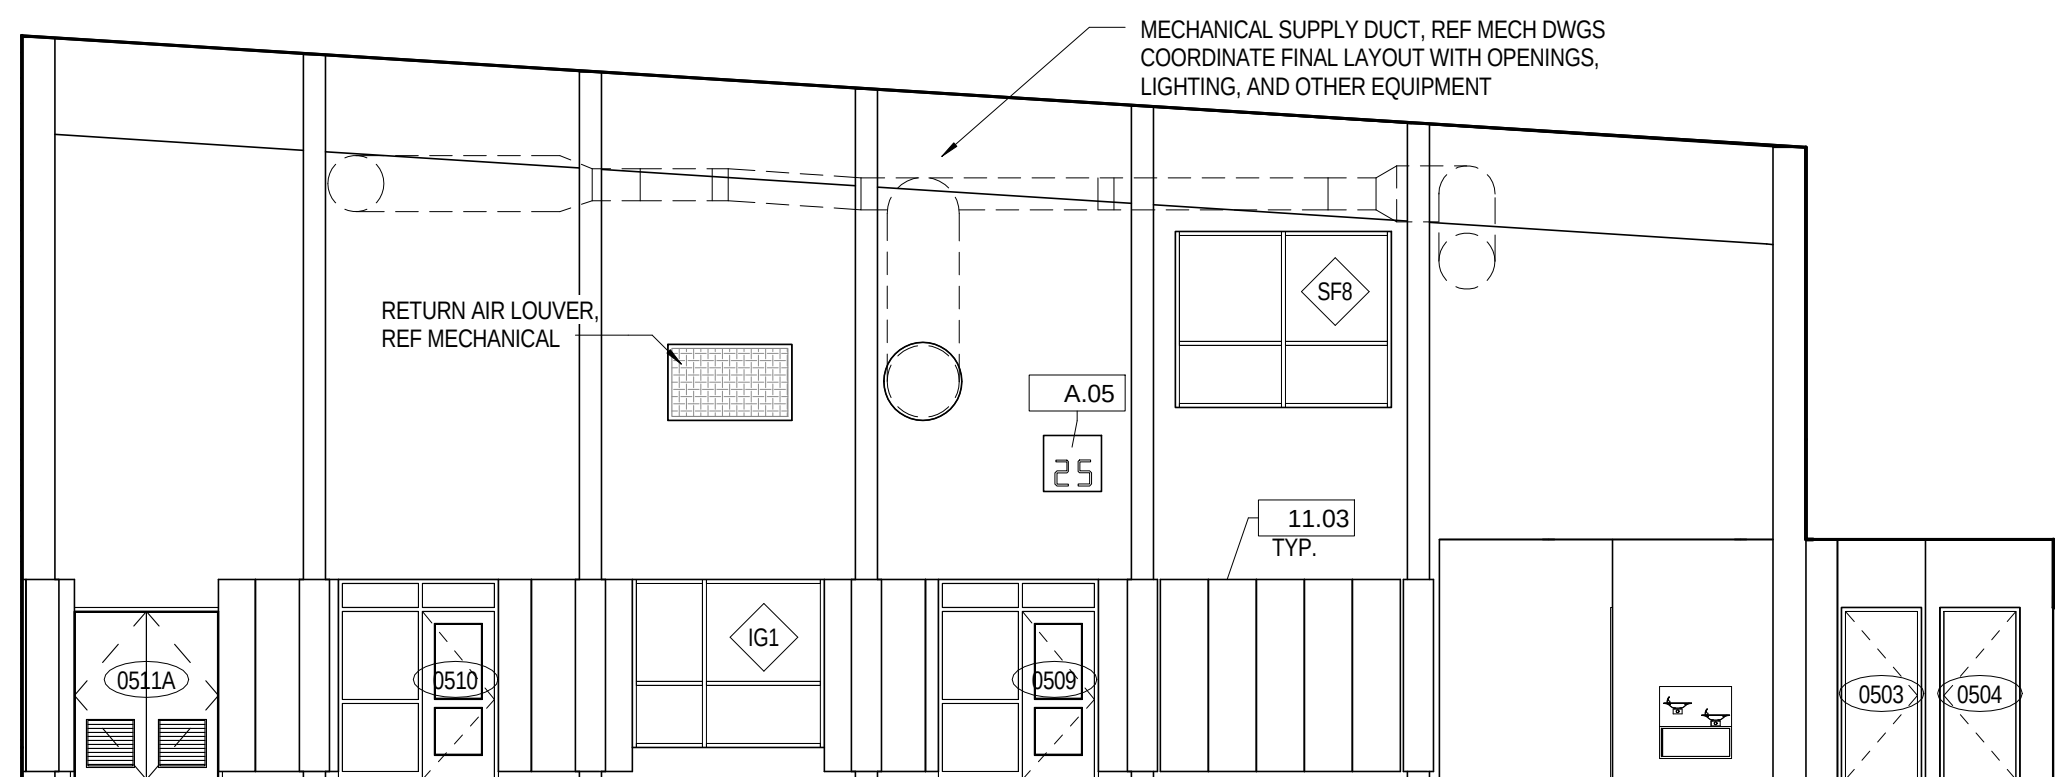


B4 GYM INTERIOR - NORTH WALL
1/8" = 1'-0"

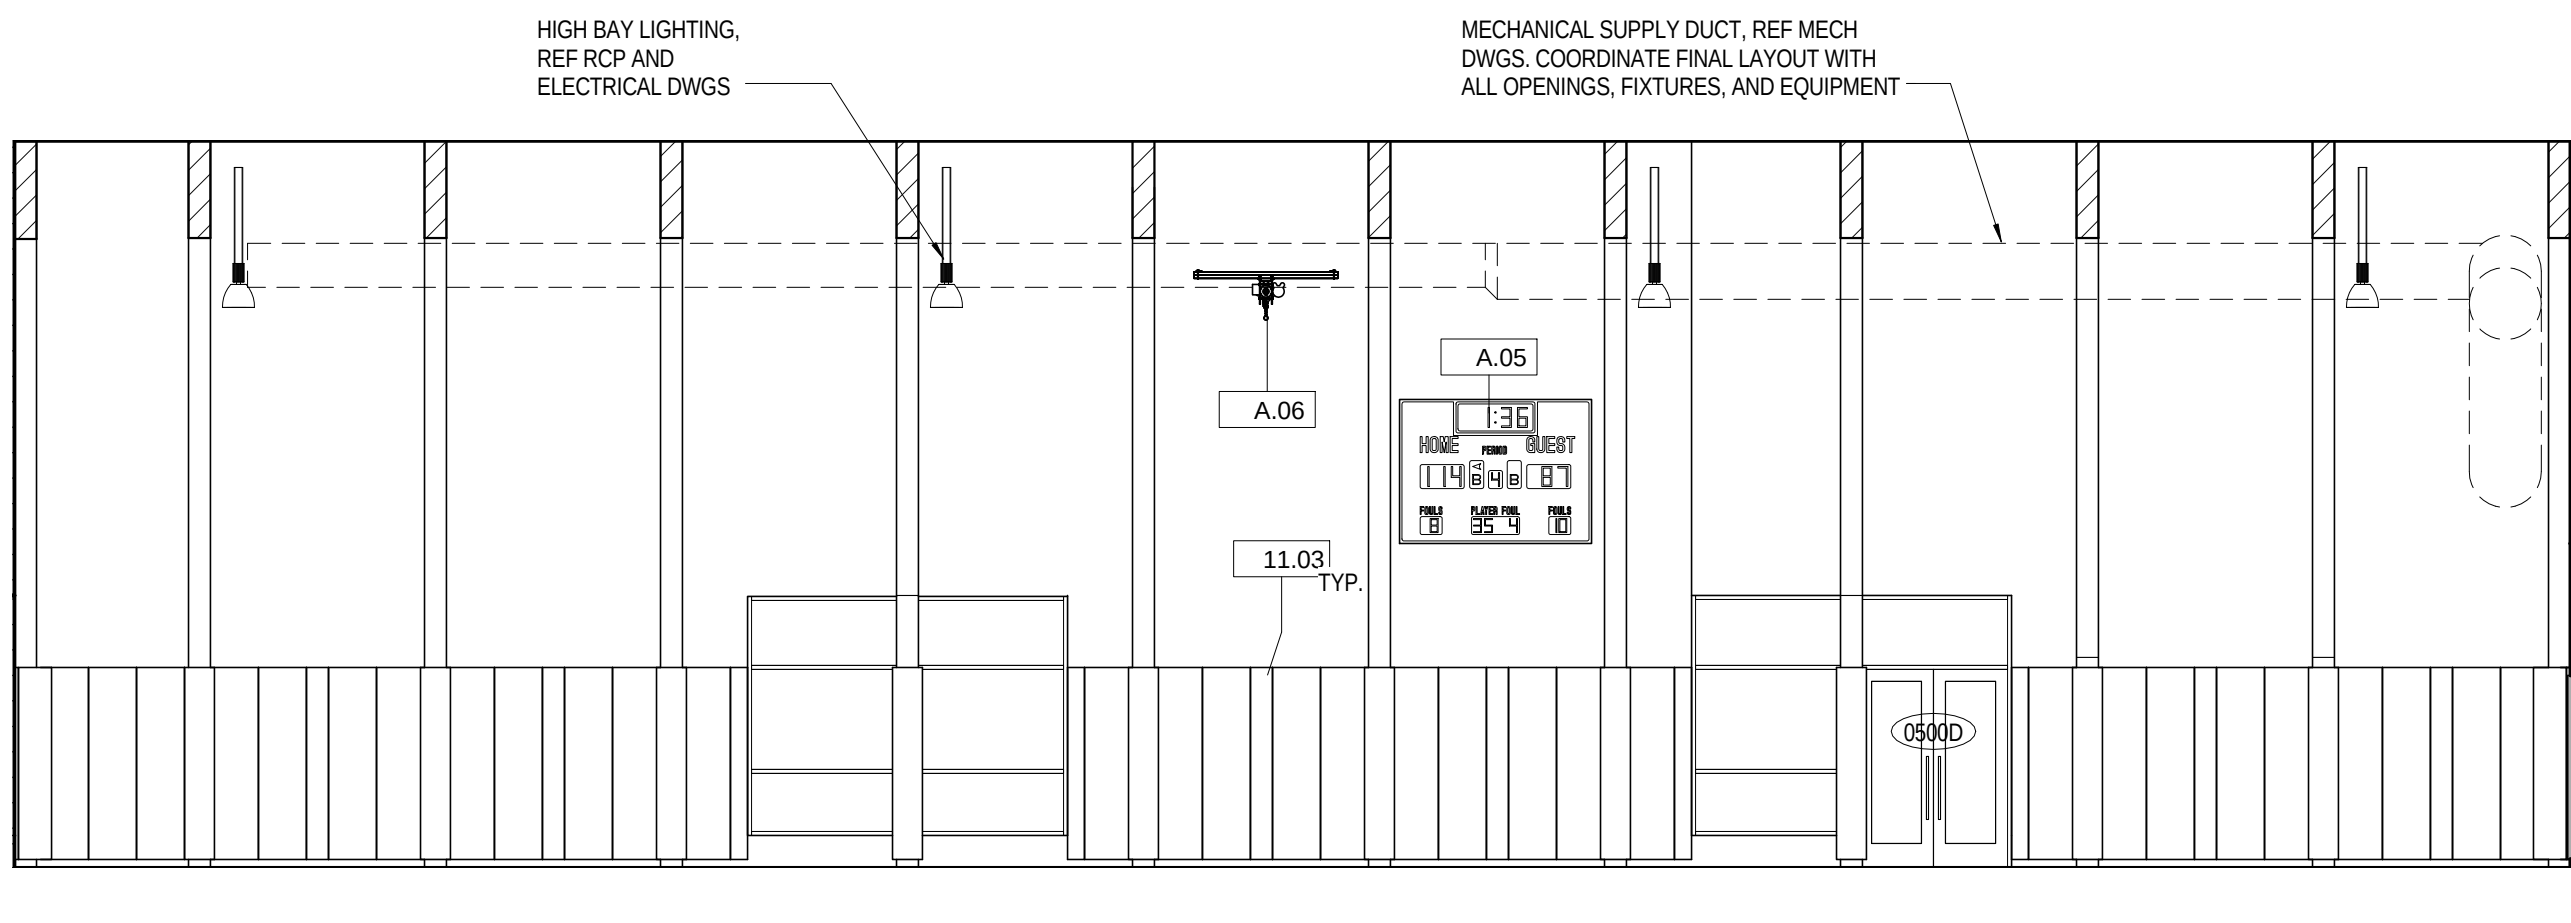


B2 GYM INTERIOR - WEST WALL
1/8" = 1'-0"

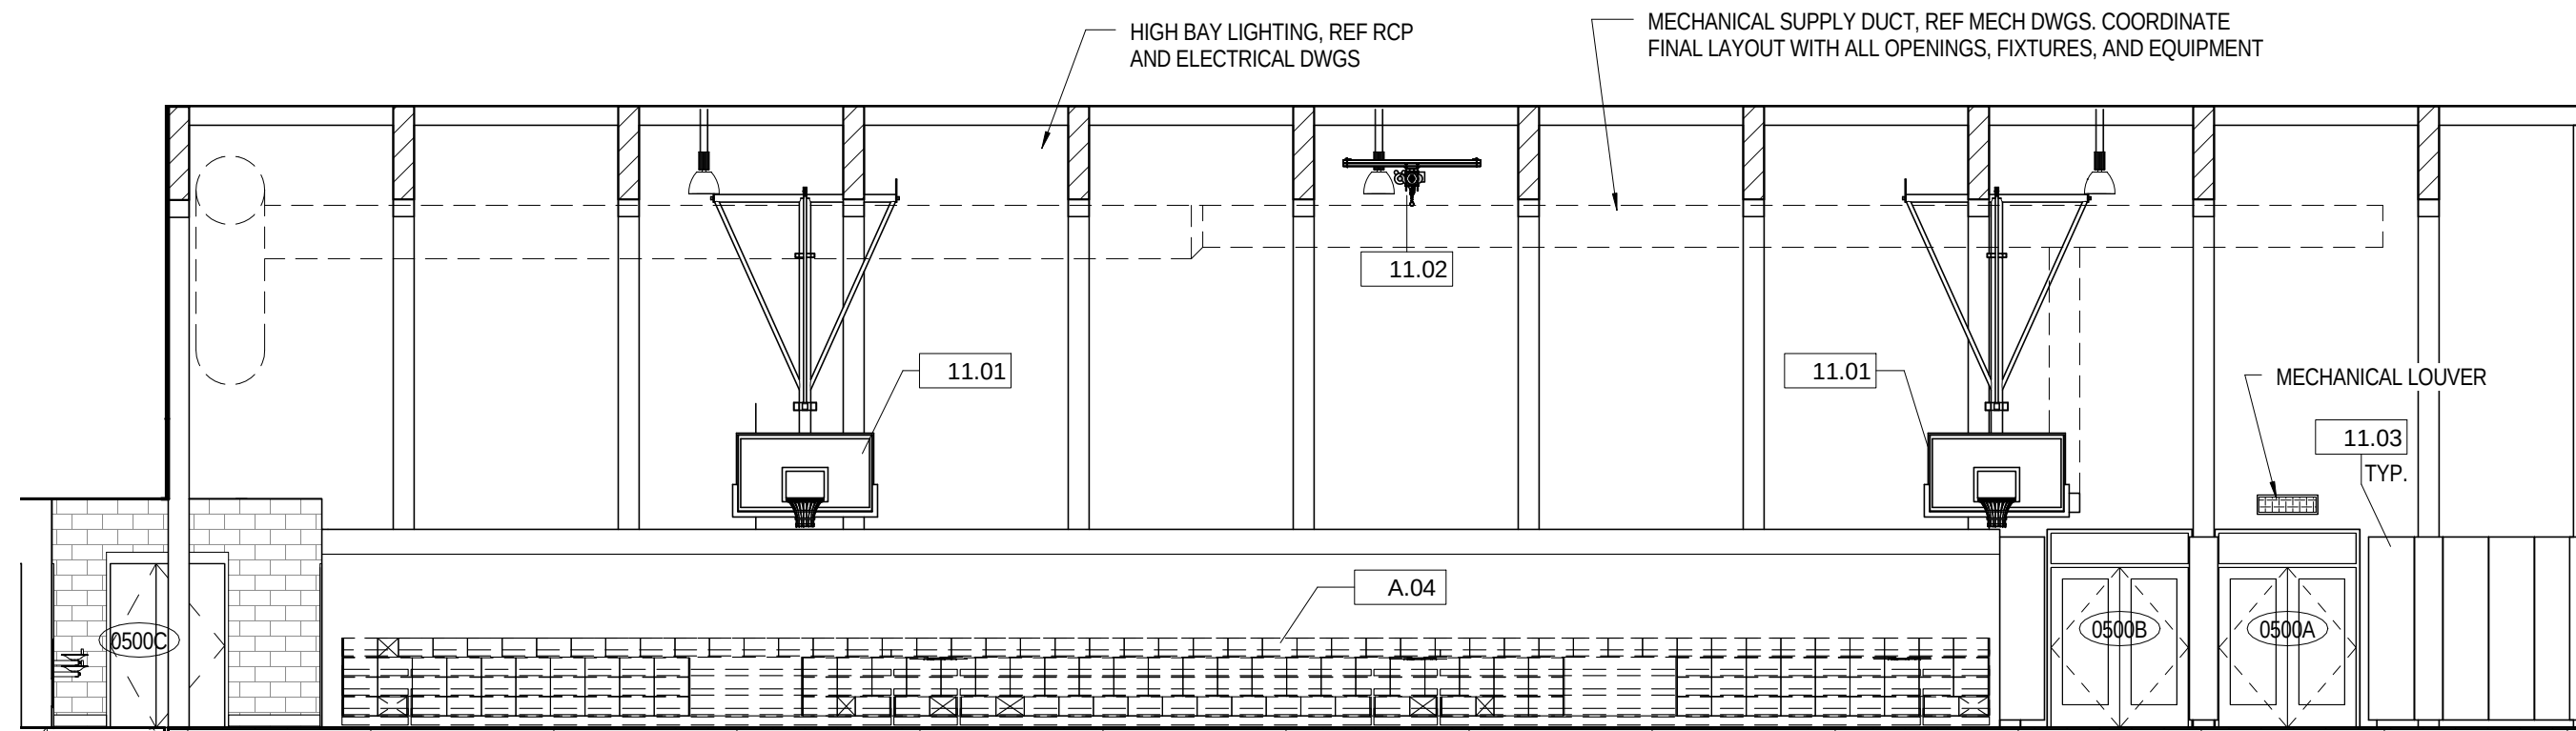

A5 GYM INTERIOR - EAST WALL
1/8" = 1'-0"

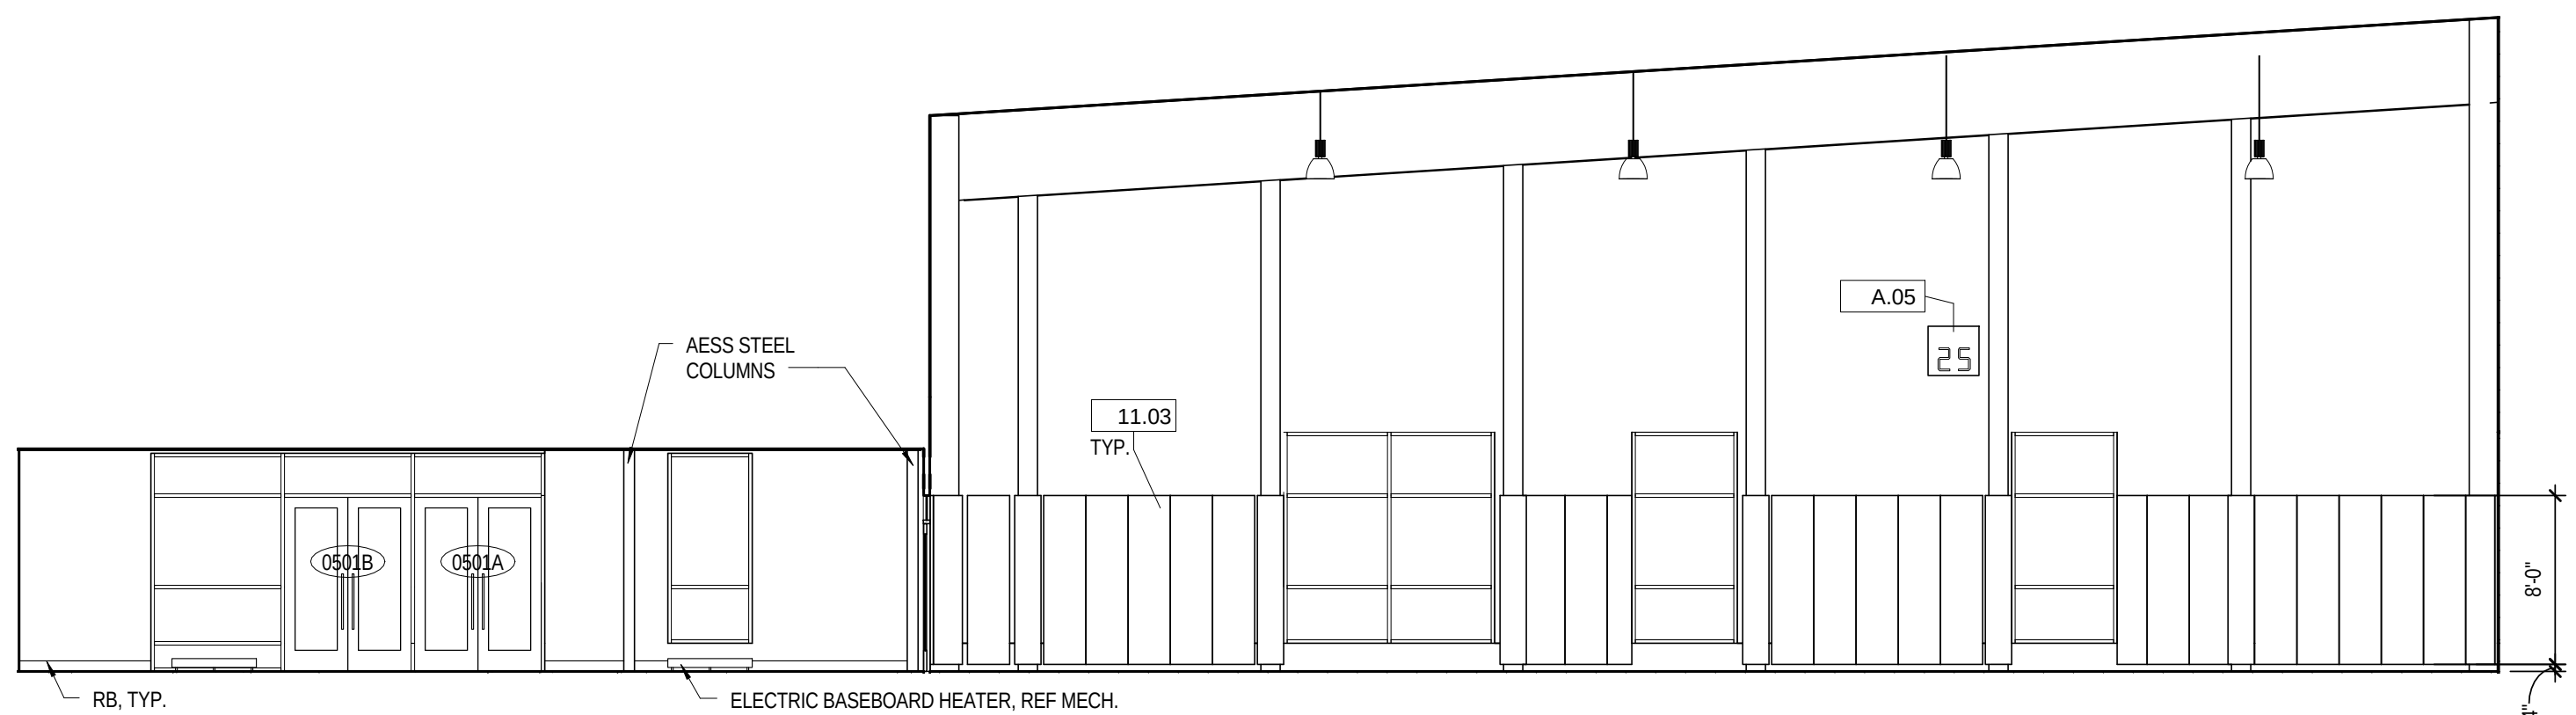

A2 GYM INTERIOR ELEVATION - SOUTH WALL
1/8" = 1'-0"

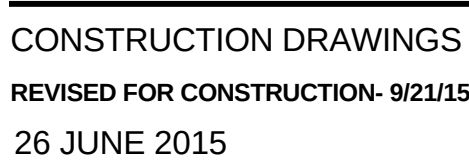



KEY PLAN

2121 WARD COURT, NW
FLOOR 6
WASHINGTON, DC 20037
T. 202.861.1325
F. 202.861.1326

740 7th Street SE
Washington, DC 20003
202.640.2929

Owner:
BUILDING HOPE
910 17th STREET NW,
SUITE 1100
WASHINGTON DC 20006
T: 202.457.1999 F:
202.457.1980

BRAILSFORD & DUNLAVEY
1140 CONNECTICUT AVENUE NW
SUITE 400
WASHINGTON DC 20036
T: 202.289.4455 F: 202.289.6461

Civil / Site:
AMT LLC. CONSULTING ENGINEERS
LAND SURVEYORS
10 G STREET NE, SUITE 430
WASHINGTON DC 20002
T: 202.289.4545 F: 202.289.5051

Landscape:
LEE AND ASSOCIATES, INC.
638 EYE STREET NW
WASHINGTON DC 20001
T: 202.466.6666 F: 202.466.4232

Structural:
SK & A STRUCTURAL ENGINEERS
1155 CONNECTICUT AVENUE
NW, SUITE 800
WASHINGTON DC 20036
T: 202.659.2520 F: 202.659.1097

MEP:
SETTY & ASSOCIATES
3040 WILLIAMS DRIVE, SU
600 FAIR
VA 22031
T: 703.691.2115 F: 703.691

MCN BUILD
3143 N STREET NW
WASHINGTON DC 20007
T: 202.333.3424 F: 202.333.3425

PROJECT TITLE:

WASHINGTON LATIN
PCS - GYMNASIUM
ADDITION

5200 2ND ST. NW WASHINGTON, DC

PROJECT No: 51511.00

DRAWING TITLE

INTERIOR DETAILS

SCALE: As indicated

A-411

CONSTRUCTION DRAWINGS
REVISED FOR CONSTRUCTION- 9/21/15
26 JUNE 2015



SEA

demian\wilburarchitects

MCN BUILD
3143 N STREET NW
WASHINGTON DC 20007
T: 202.333.3424 F: 202.333.3425

A-501

CONSTRUCTION DRAWINGS
REVISED FOR CONSTRUCTION- 9/21/15
26 JUNE 2015



SEAL

demian\wilbur\architects

A-521

CONSTRUCTION DRAWINGS
REVISED FOR CONSTRUCTION- 9/21/15
26 JUNE 2015

26 JUNE 2015

SEAR