



ATLANTIC PLUMBING SITE - NORTH

945 FLORIDA AVENUE N.W.
WASHINGTON D.C.

A PLANNED UNIT DEVELOPMENT




CONTENTS	
Lot Plan	2
Aerial Site Photo	3
Aerial/Zoning Tabulations	4
Map of Area Zoning Districts	5
Neighborhood Photos - Florida Ave & North View	6
Neighborhood Photos - Florida Ave & 9th Street	7
Site Plan	8
Ground Floor / Circulation Plan	9
Second Floor Plan / Typical Floor Plan	10
Roof Plan	11
Parking Levels P2/P3 Plan and Parking Level P1 Plan	12
Florida Avenue - West Elevation	13
North Elevation	14
Ninth Street - East Elevation	15
Courtyard Elevations	16
East-West Site Section	17
North-South Site Section	18
Landscape Plan	19
Landscape Detail at Courtyard	20
Samples Board	21
Civil Existing Conditions Plan	C.01
Civil Sedimentation and Erosion Control Plan	C.02
Civil Site Plan	C.03
Civil Utility Plan	C.04
Civil Sedimentation and Erosion Control Details	C.05

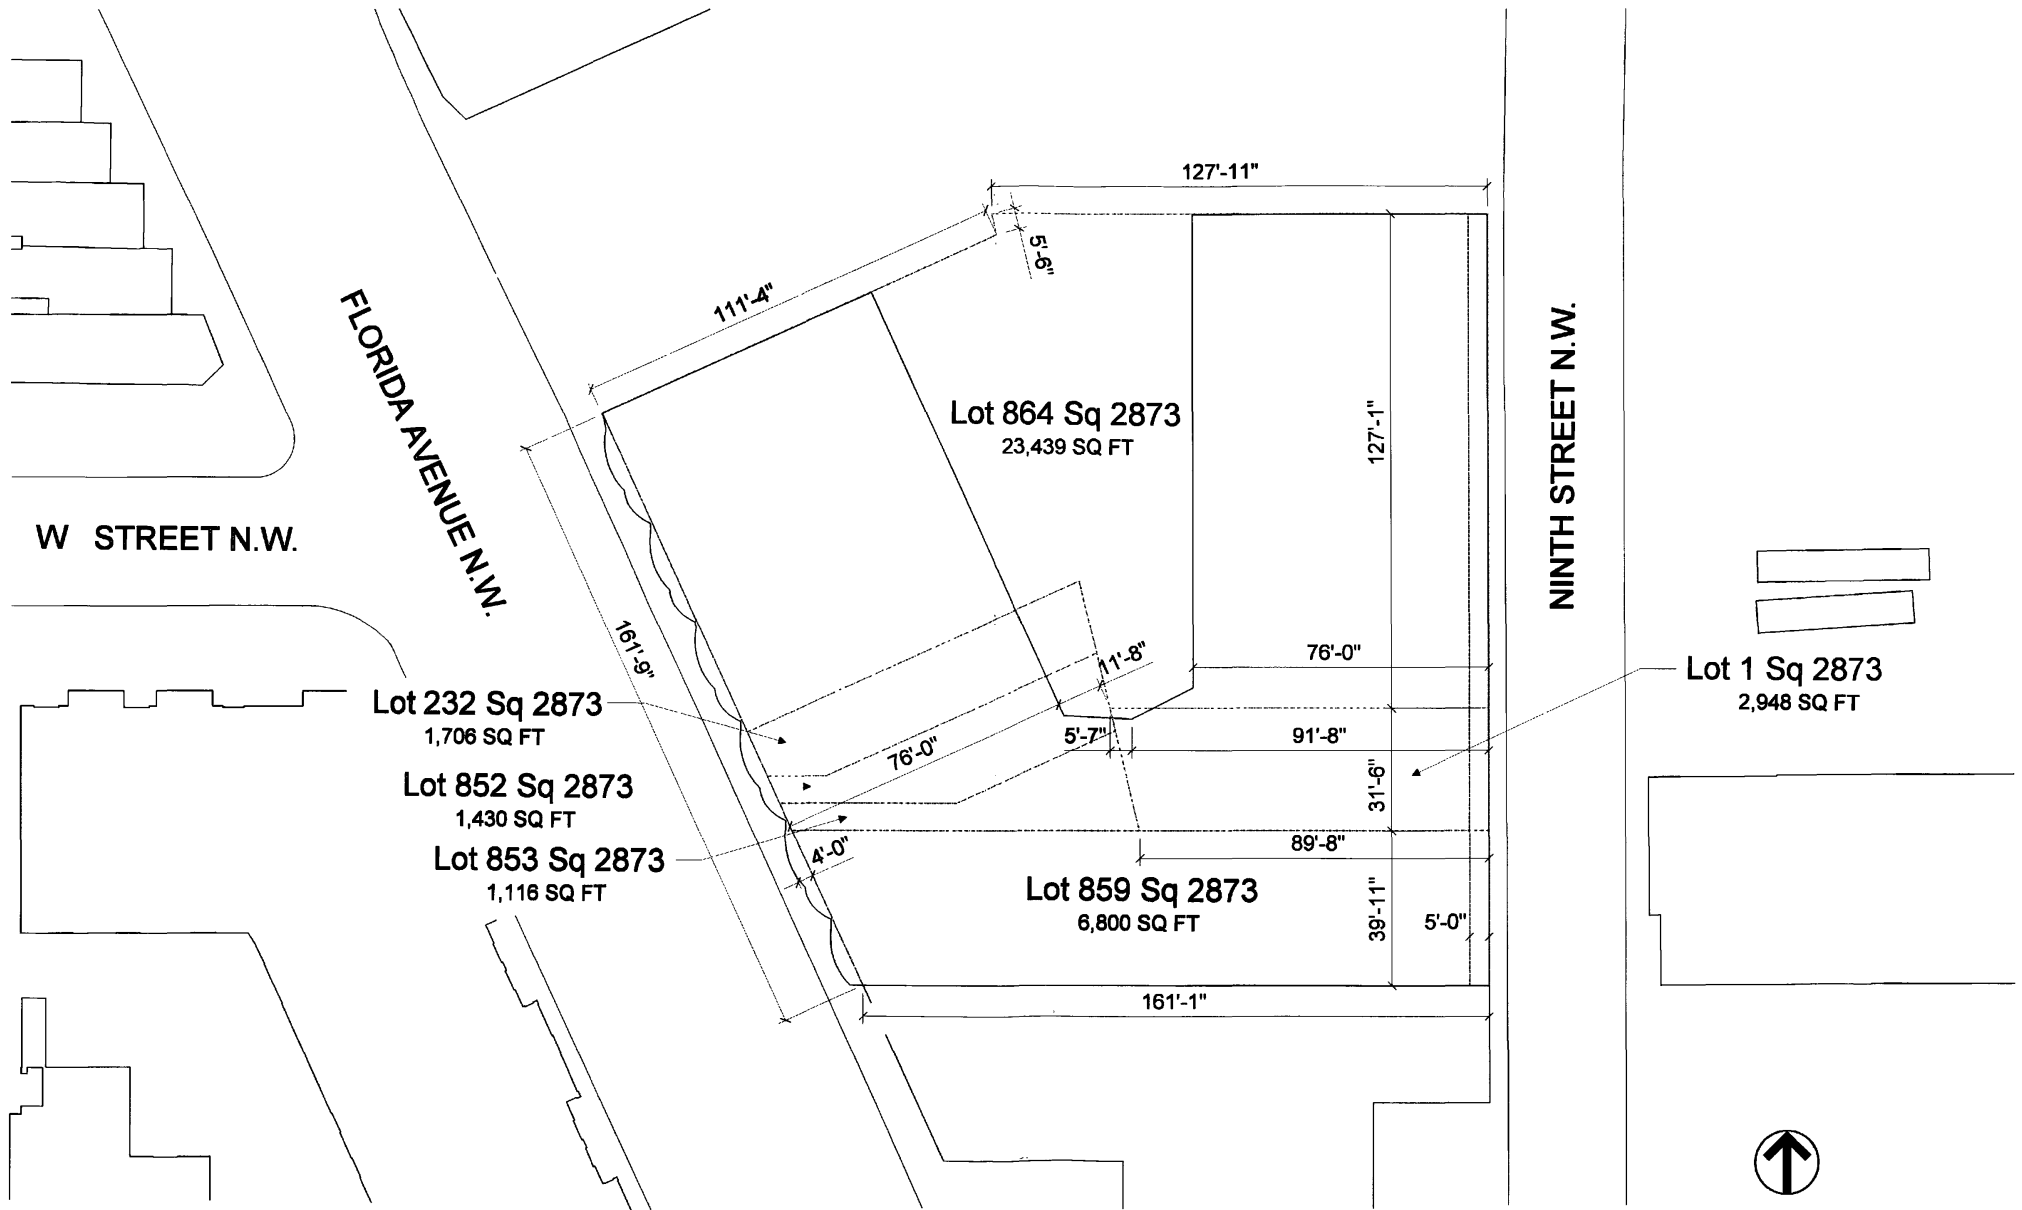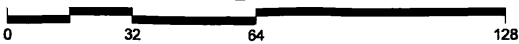



AREA TABULATIONS						ZONING TABULATIONS	
<div>PARCEL C</div> <table><tr><th>LEVEL</th><th>RETAIL</th><th>RESIDENTIAL SERVICE</th><th>RESIDENTIAL AREA</th><th>NUMBER OF UNITS</th><th>TOTAL FAR BY FLOOR</th></tr><tr><td>Ground Floor</td><td>4,243 SF</td><td>9,474 SF</td><td>15,571 SF</td><td>14</td><td>29,288 SF</td></tr><tr><td>Second Floor</td><td></td><td></td><td>26,840 SF</td><td>26</td><td>26,840 SF</td></tr><tr><td>Third Floor</td><td></td><td></td><td>30,423 SF</td><td>26</td><td>30,423 SF</td></tr><tr><td>Fourth Floor</td><td></td><td></td><td>30,423 SF</td><td>26</td><td>30,423 SF</td></tr><tr><td>Fifth Floor</td><td></td><td></td><td>30,423 SF</td><td>26</td><td>30,423 SF</td></tr><tr><td>Sixth Floor</td><td></td><td></td><td>30,423 SF</td><td>26</td><td>30,423 SF</td></tr><tr><td>Seventh Floor</td><td></td><td></td><td>30,423 SF</td><td>26</td><td>30,423 SF</td></tr><tr><td>Eighth Floor</td><td></td><td></td><td>30,423 SF</td><td>26</td><td>30,423 SF</td></tr><tr><td>Ninth Floor</td><td></td><td></td><td>30,423 SF</td><td>26</td><td>30,423 SF</td></tr><tr><td>Tenth Floor</td><td></td><td></td><td>30,423 SF</td><td>26</td><td>30,423 SF</td></tr><tr><td>SUBTOTAL</td><td>4,243 SF</td><td>9,474 SF</td><td>285,795 SF</td><td>approx. 248</td><td>299,512 SF</td></tr></table> <p>Residential Affordable: 11,232 SF of the residential area listed above is devoted to affordable residential use</p> <p>Parking Levels Below Grade: 111,077 SF of Parking Below Grade is provided. This area is not included in the FAR area.</p>						LEVEL	RETAIL	RESIDENTIAL SERVICE	RESIDENTIAL AREA	NUMBER OF UNITS	TOTAL FAR BY FLOOR	Ground Floor	4,243 SF	9,474 SF	15,571 SF	14	29,288 SF	Second Floor			26,840 SF	26	26,840 SF	Third Floor			30,423 SF	26	30,423 SF	Fourth Floor			30,423 SF	26	30,423 SF	Fifth Floor			30,423 SF	26	30,423 SF	Sixth Floor			30,423 SF	26	30,423 SF	Seventh Floor			30,423 SF	26	30,423 SF	Eighth Floor			30,423 SF	26	30,423 SF	Ninth Floor			30,423 SF	26	30,423 SF	Tenth Floor			30,423 SF	26	30,423 SF	SUBTOTAL	4,243 SF	9,474 SF	285,795 SF	approx. 248	299,512 SF	Square 2873, Lots 1, 232, 852, 853, 859 and 864 Total Lot Areas: 37,493		
						LEVEL	RETAIL	RESIDENTIAL SERVICE	RESIDENTIAL AREA	NUMBER OF UNITS	TOTAL FAR BY FLOOR	
						Ground Floor	4,243 SF	9,474 SF	15,571 SF	14	29,288 SF	
						Second Floor			26,840 SF	26	26,840 SF	
						Third Floor			30,423 SF	26	30,423 SF	
						Fourth Floor			30,423 SF	26	30,423 SF	
						Fifth Floor			30,423 SF	26	30,423 SF	
						Sixth Floor			30,423 SF	26	30,423 SF	
						Seventh Floor			30,423 SF	26	30,423 SF	
						Eighth Floor			30,423 SF	26	30,423 SF	
						Ninth Floor			30,423 SF	26	30,423 SF	
						Tenth Floor			30,423 SF	26	30,423 SF	
SUBTOTAL	4,243 SF	9,474 SF	285,795 SF	approx. 248	299,512 SF	
	CR Zoning Requirements	Project Design	
Floor Area Ratio ("FAR")	6.0 (3.0 non-residential) PUD Guideines 8.0 (4.0 non-residential)	7.8 residential .2 non-residential	
Building Heght	90 feet PUD Guideines 110 feet	100 feet	
Lot Occupancy	75% Residential 100% Commercial	83%	
Rear Yard	None Required (section 636.5)	None Provided	
Side Yard	None Required	None Provided	
Courts	For a closed court in a residential building Width 4 inches per foot of height of court, but not less than 15 feet <u>33.33 ft. required</u> Area Twice the square of the required width of court <u>2,222 ft² required</u>	Width provided 64 feet Area Provided 6,442 ft²	
Residential Recreation Space	15% of gross floor area devoted to residential use. <u>42,869 ft.² required.</u>	7.5% (21,435 ft²)	
Public Space at Ground Level	10% of total lot area. <u>3,744 ft² required.</u>	1,559 ft²	
Parking	In excess of 3,000 ft², one for each additional 750 ft² (retail use) <u>2 required.</u> One for each three dwelling units (residential use) <u>83 required.</u>	256 parking spaces	

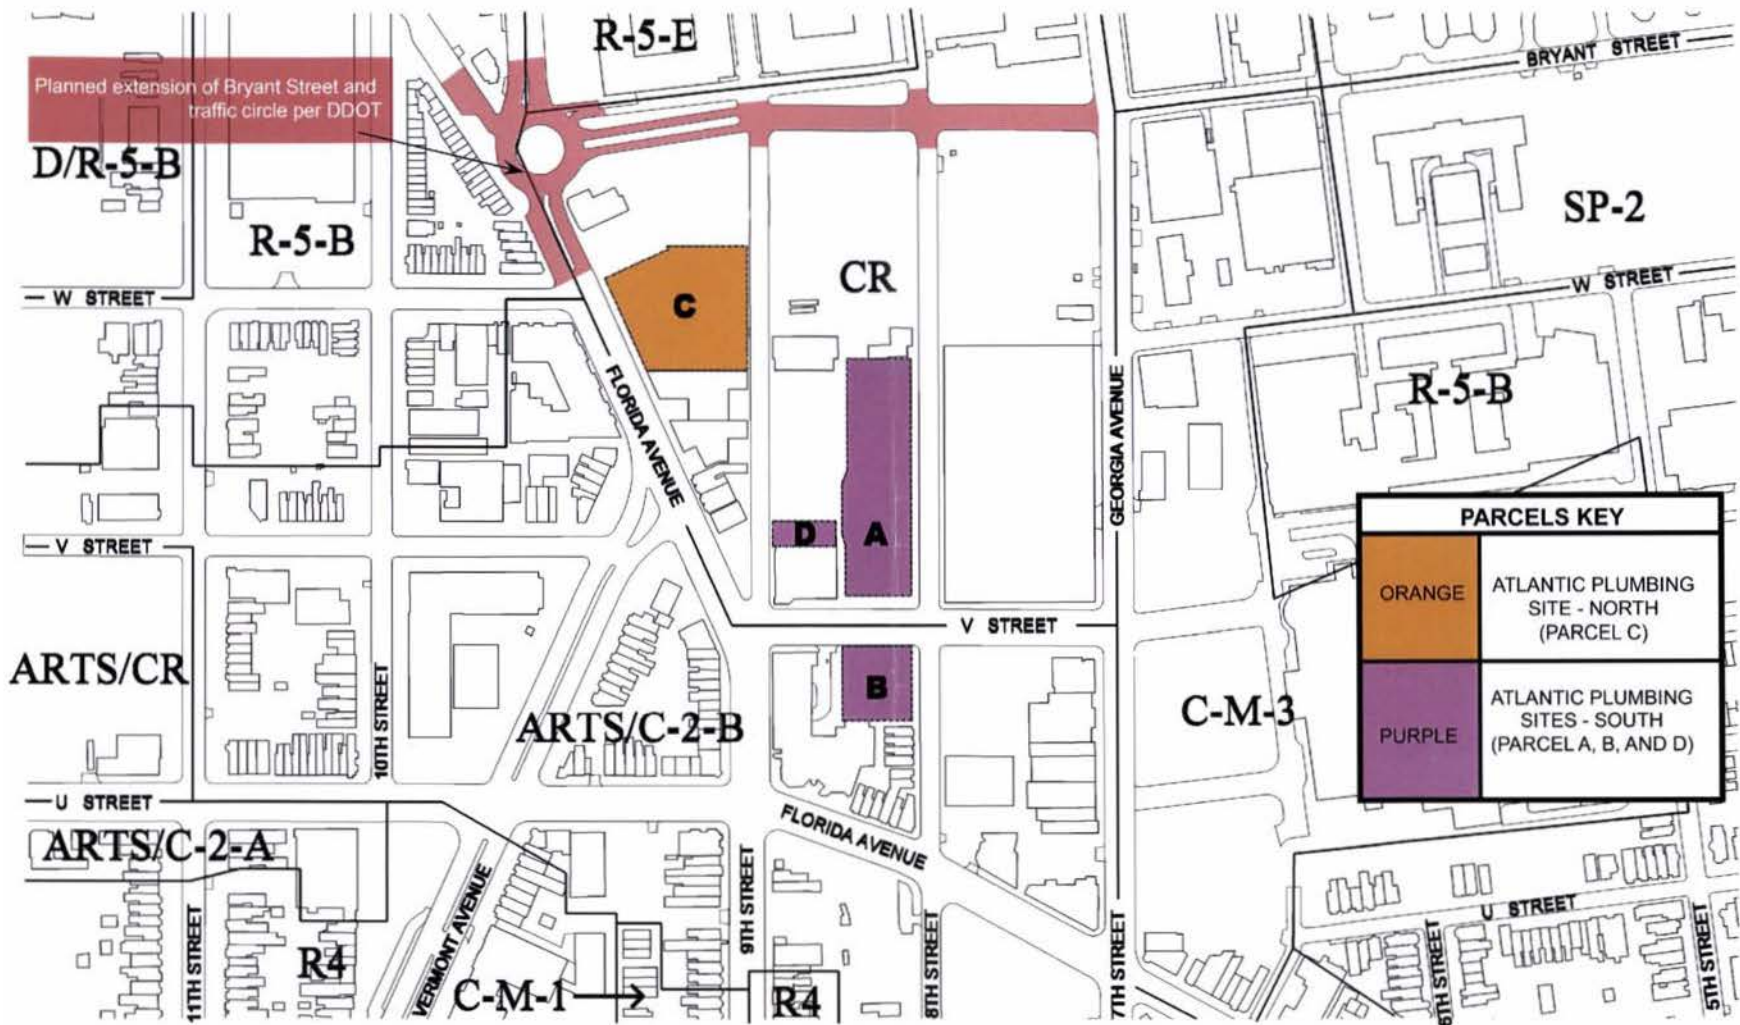



Florida Avenue



North View Facing Howard University




Florida Avenue



9th Street Facing East




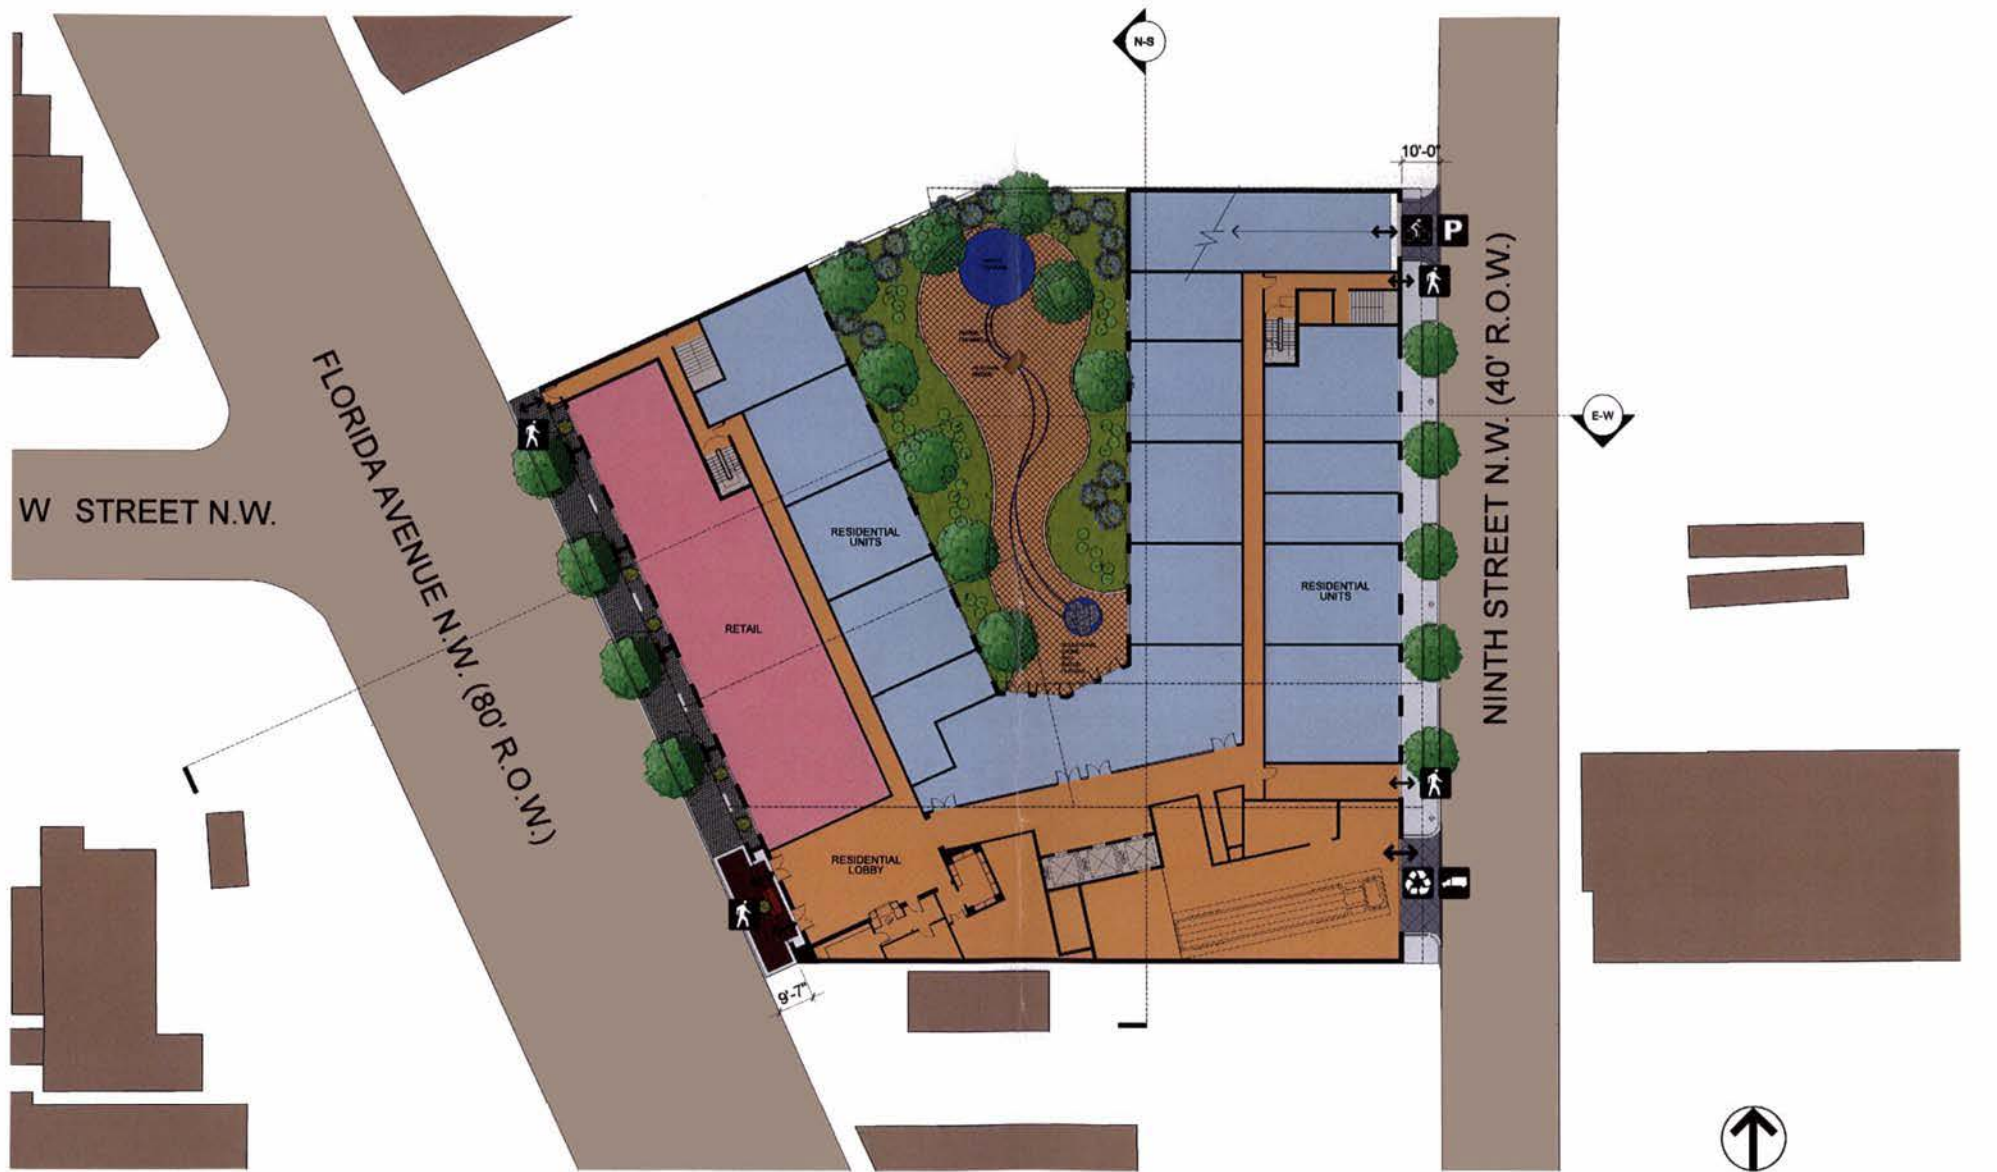

Atlantic Plumbing Site - North

ESOCOFF & ASSOCIATES architects

Ground Floor/Circulation Plan

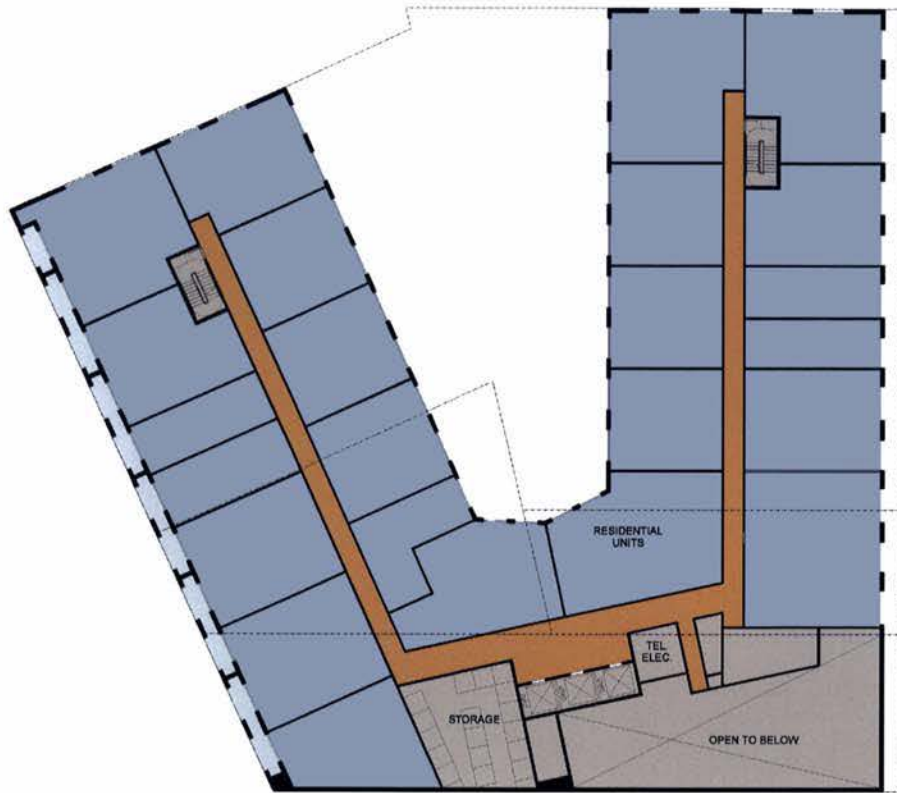


SECOND FLOOR PLAN




TYPICAL FLOOR PLAN



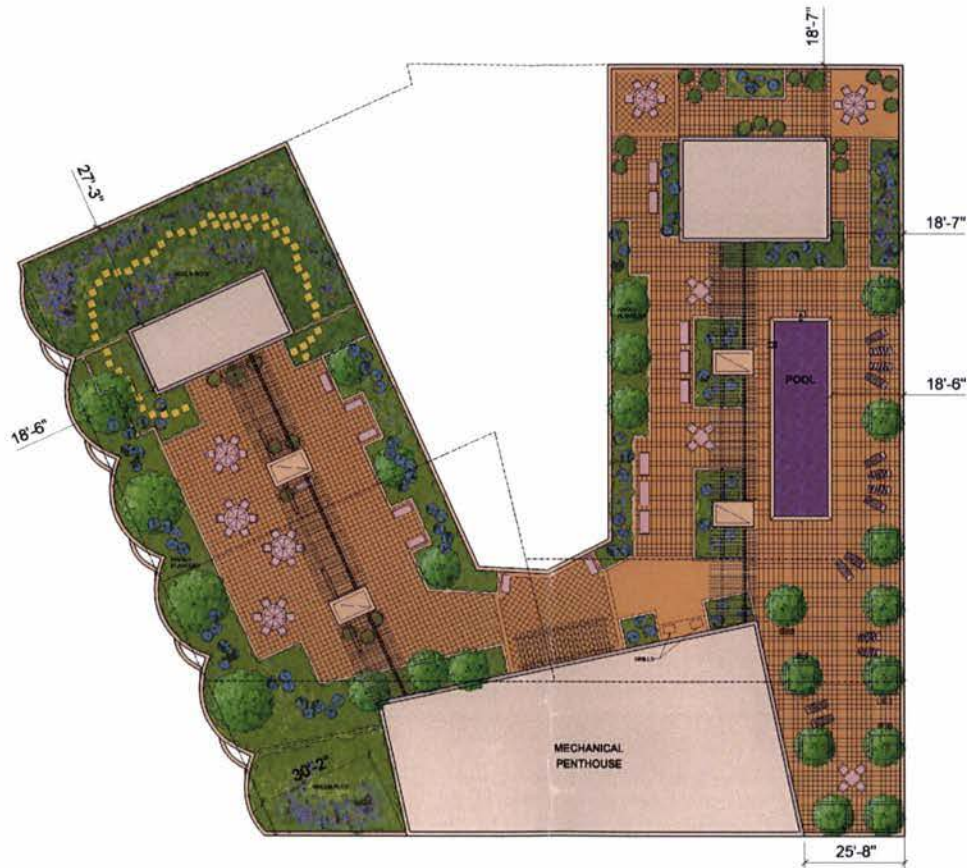

ROOF PLAN



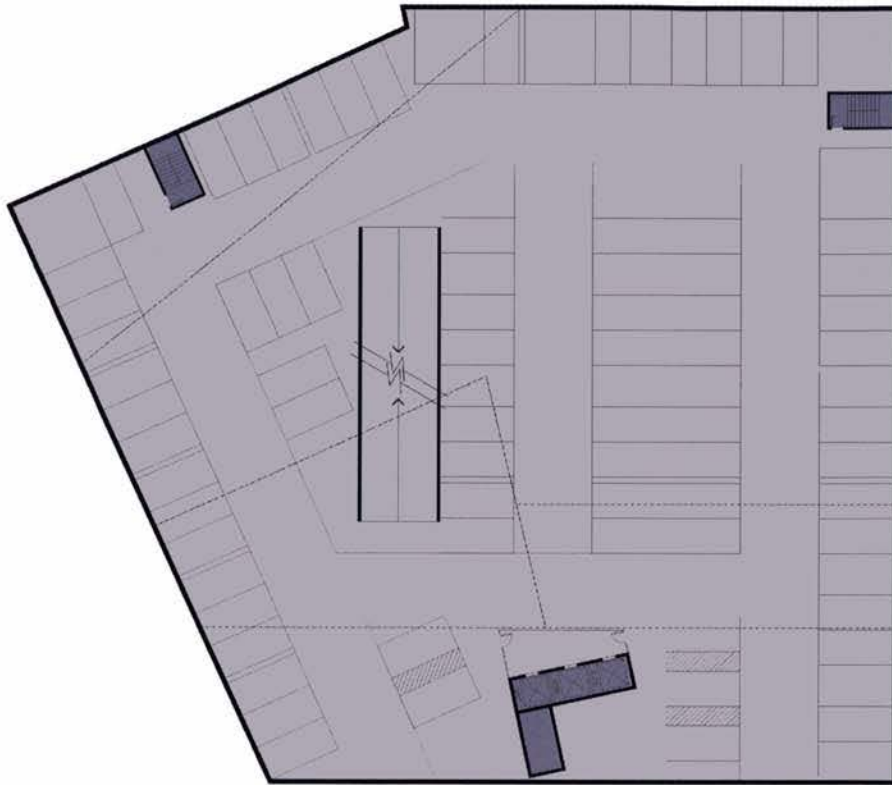

P2-P3 PARKING PLAN

85 FULL @ EA. LEVEL
 5 HC (FULL) @ EA. LEVEL
 180 TOTAL SPACES P2/P3 LEVELS
 256 TOTAL ON ALL LEVELS



P1 PARKING PLAN

71 FULL
 5 HC (FULL)
 76 TOTAL SPACES P1
 256 TOTAL ON ALL LEVELS










North Elevation





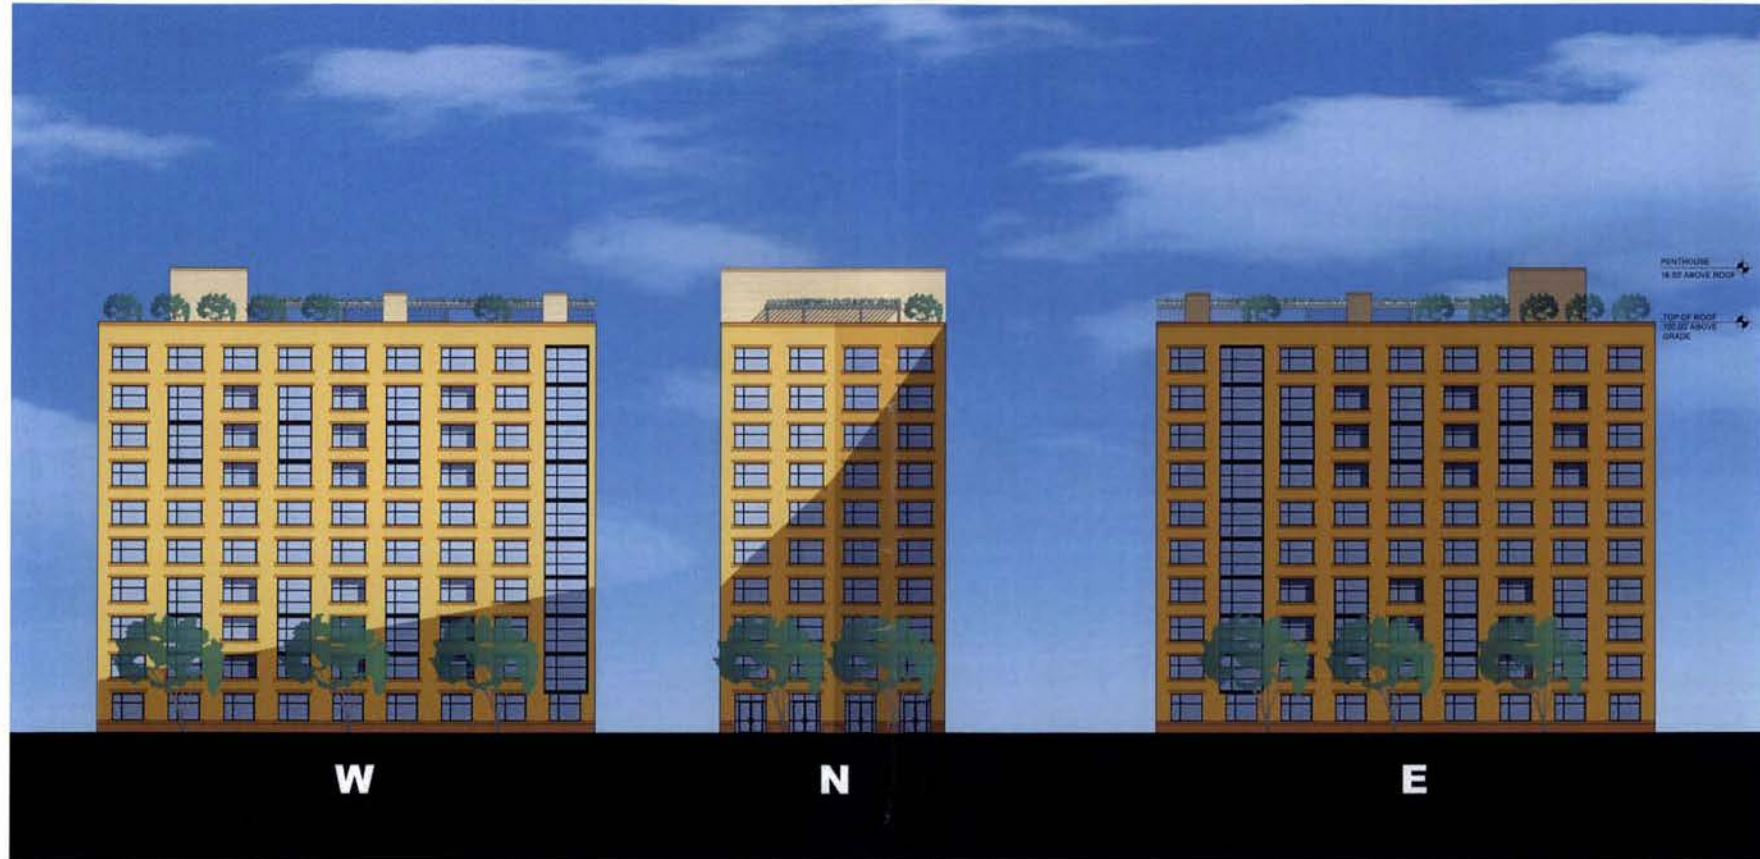

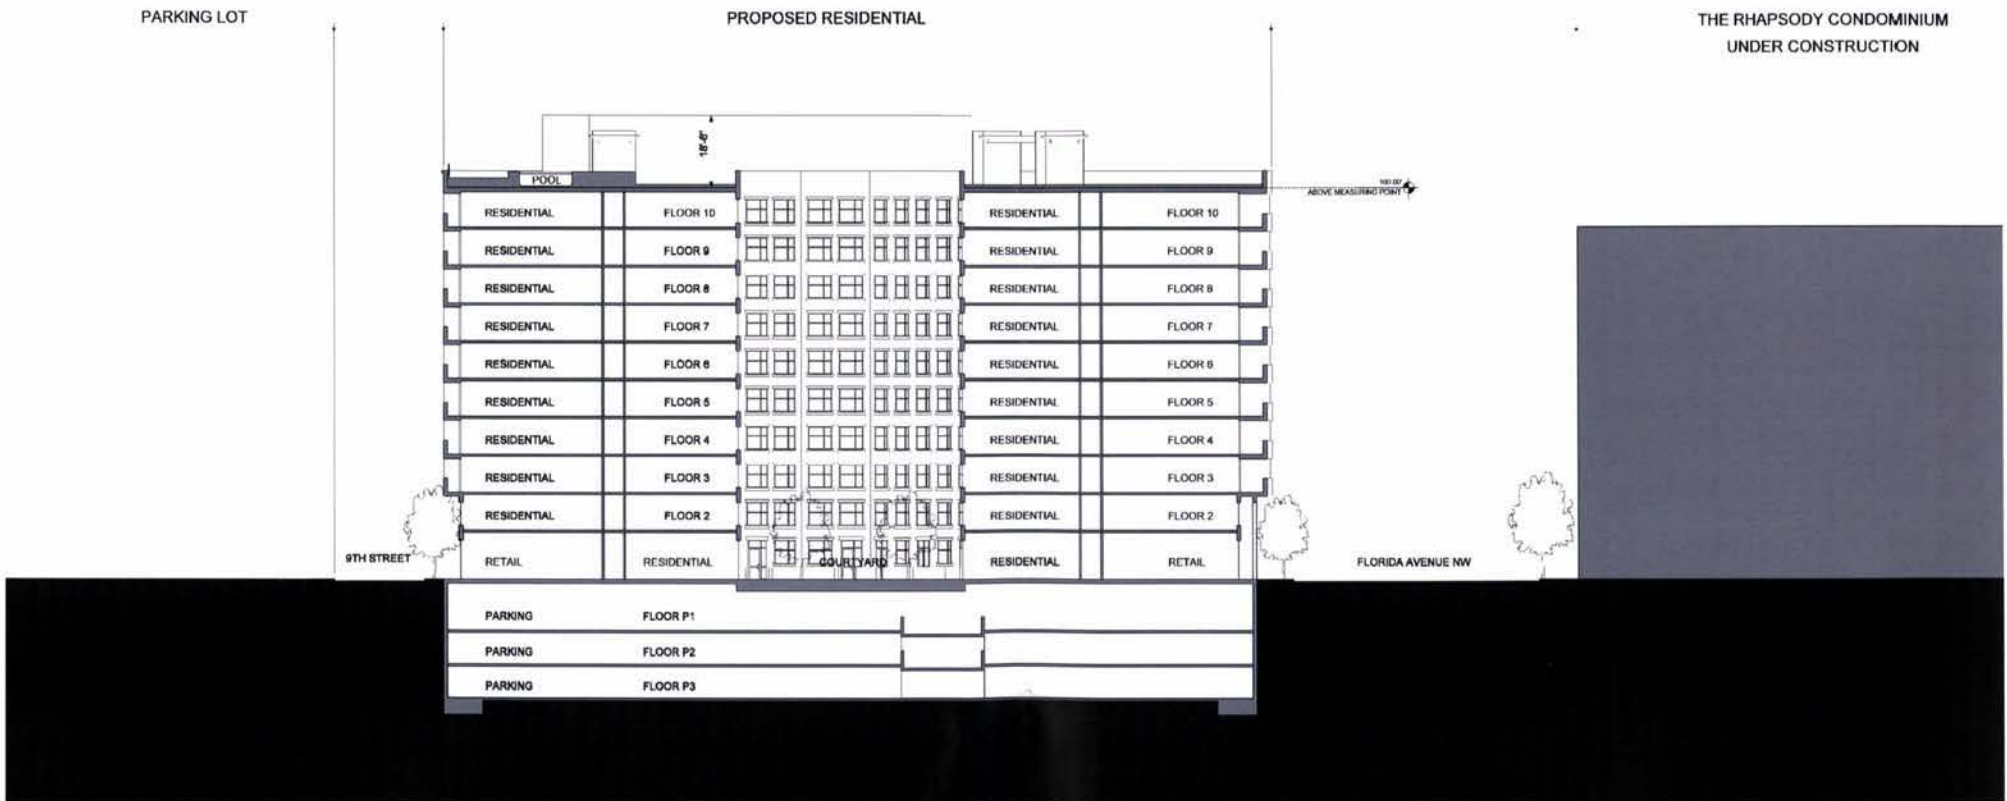

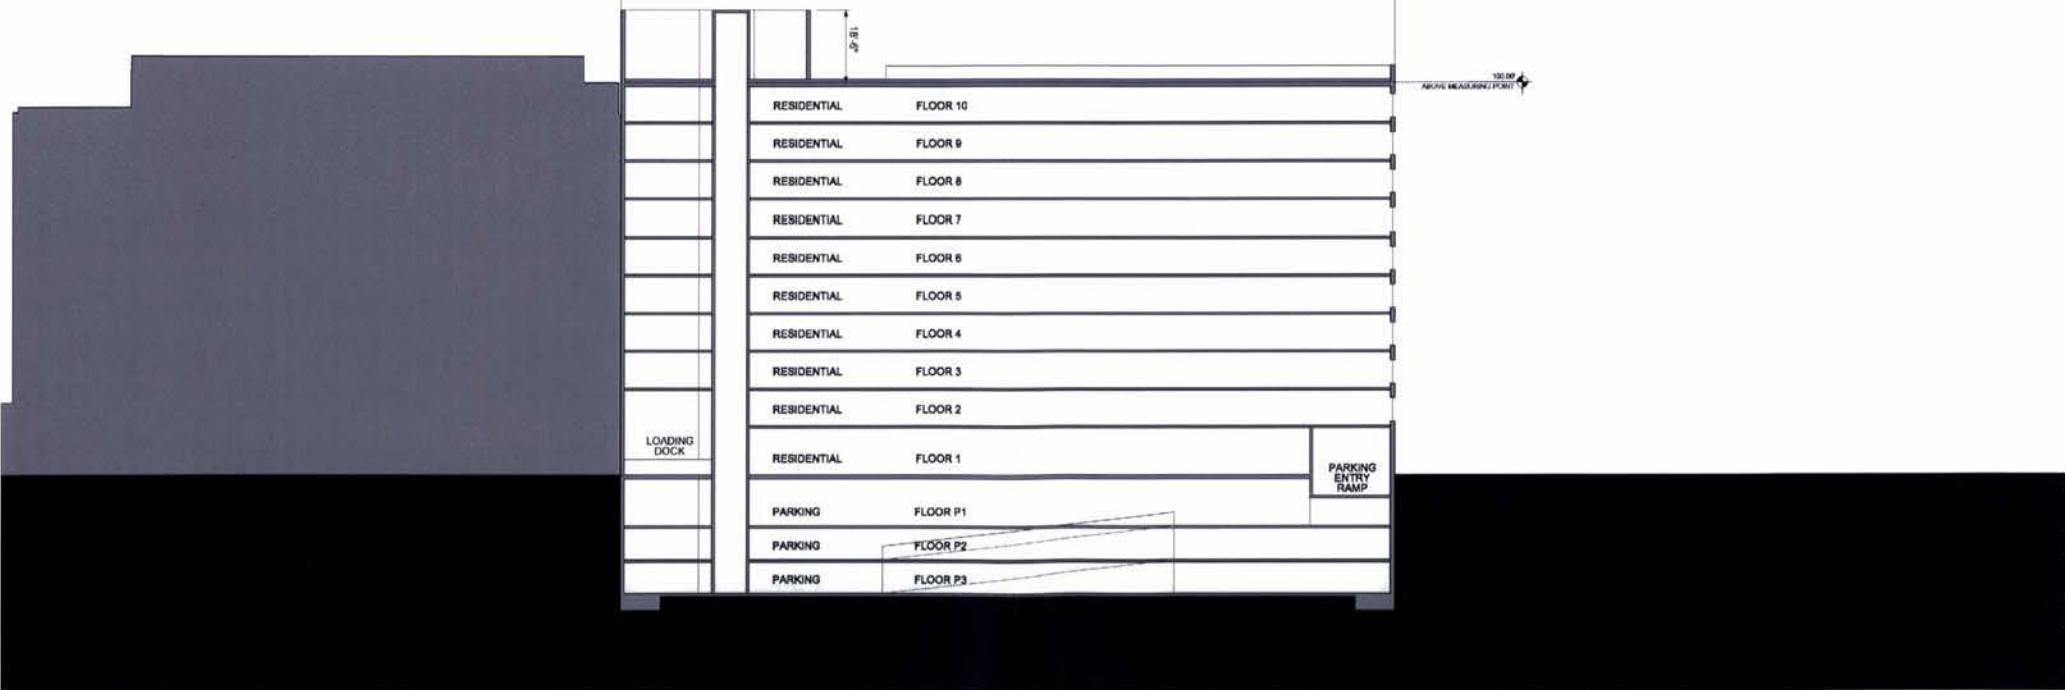




LEGEND	POSSIBLE SPECIES
	PROPOSED DECIDUOUS TREE STREET TREES: ACER SACCHARINUM ACER RUBRUM 'OCTOBER GLORY' PLATANUS X ACERIFOLIA ZELKONA SEROTINA
	PROPOSED MULTI-TRUNKED TREE TREES INTENDED TO SITE: GLEDITSIA TRACANTHOS INERMIS CLADONIA PLATANUS KOSMOPOLITANA PANICULATA PROPOSED: FRAXINUS BETULA NIGRA 'HERITAGE' LAGERSTROMIA INDICA MAGNOLIA VIRGINIANA
	PROPOSED EVERGREEN TREE ILLEX X ATTENAZA 'FOSTER' ILLEX X NELLIE STEVENS THAUCA X 'GREEN GIANT'
	PROPOSED SHRUB ANEMONE DOMESTICA VIBURNUM X FRAXINUS ITA VIRGICA 'HERITAGE' GARNET POTERILLUM 'MOUNT AIRY' MAHONIA BEALEI
	PROPOSED VINE HYDRANGEA ANGIOKATA 'HYCULARIS' ARISTIDA CALYPSO
	PROPOSED PERENNIAL LINDERA MUSEUM 'BIG BLUE' GERANIUM MACROSTACHYUM 'WINTERBERRY' UNBELLY RHEUMONIA FULGIDA 'GOLDSTORM' SECURITARIA 'HERBETPOLICE'
	PROPOSED LAWN


Atlantic Plumbing Site - North

ESOCOFF & ASSOCIATES architects



Landscape Plan

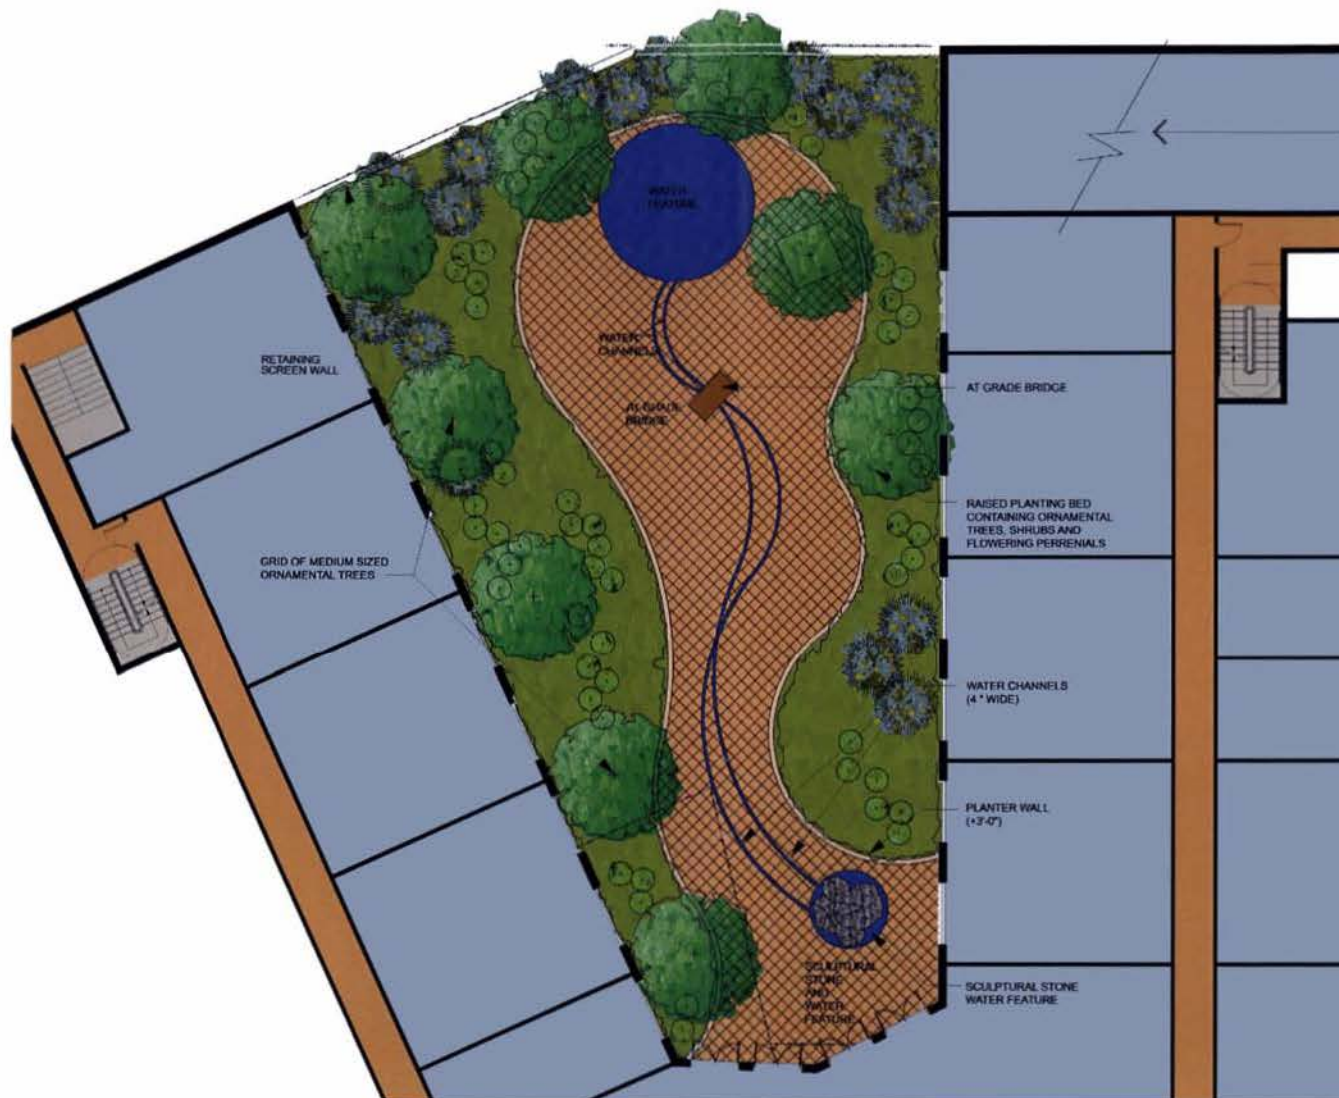


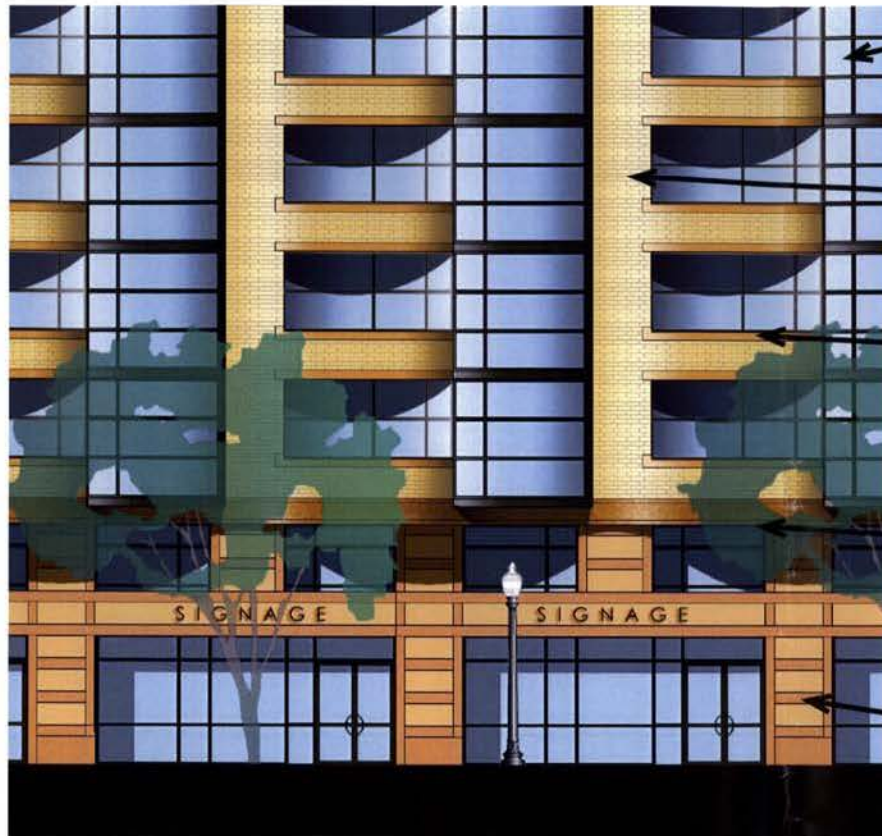

Clear glass



Brick

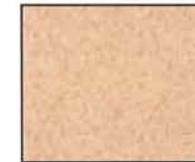


Cast stone #1



Cast stone #2



Cast stone #3

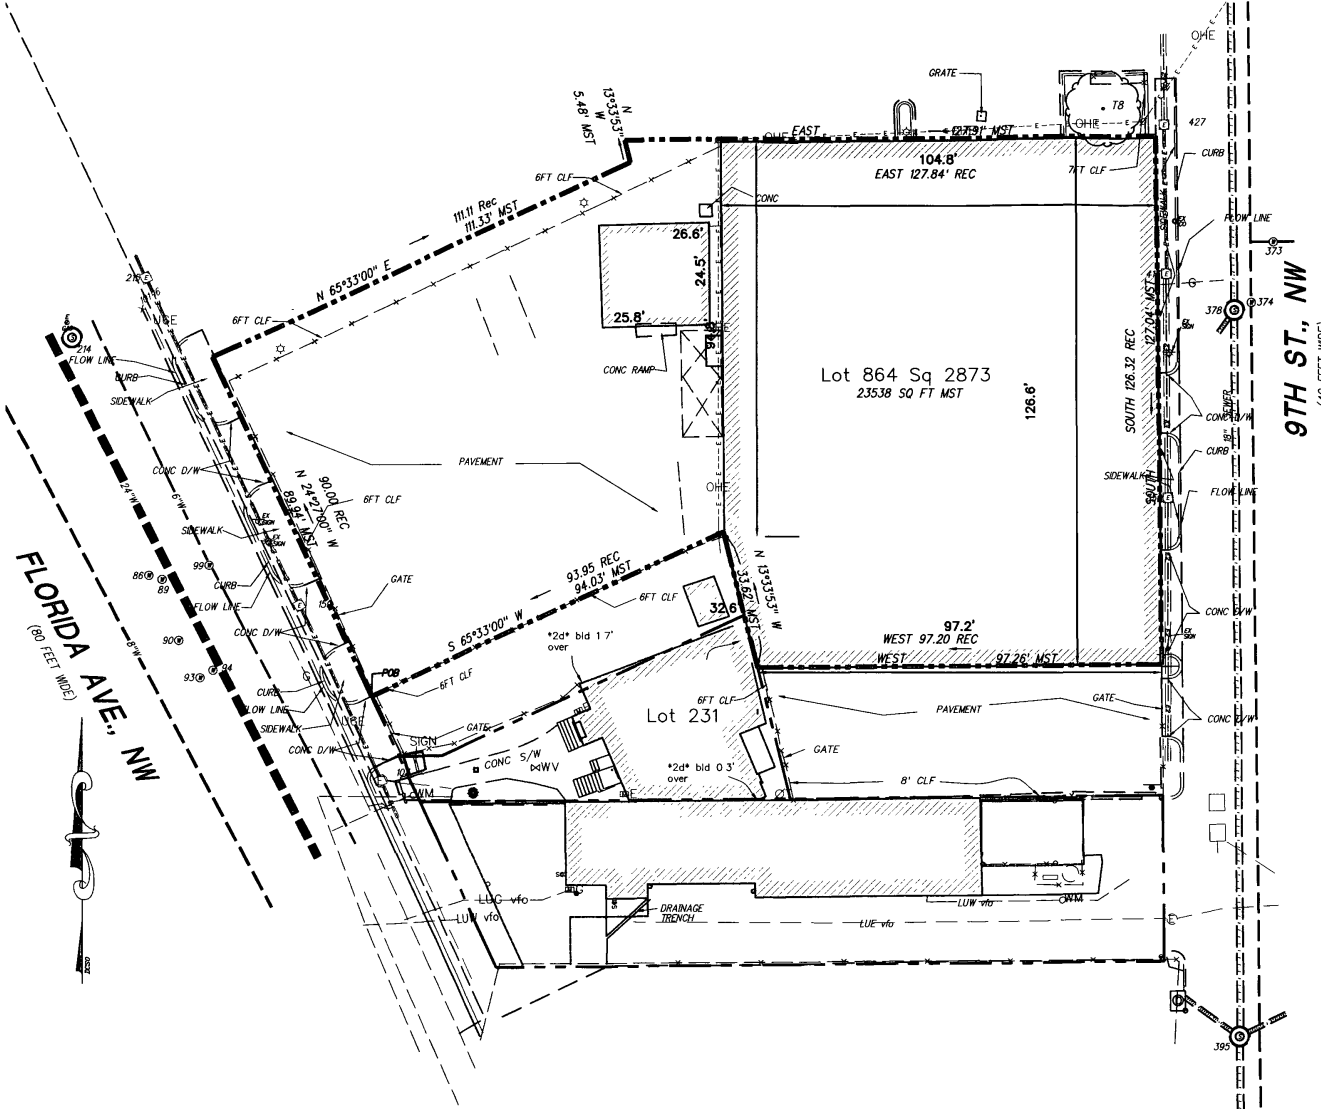

VICINITY MAP
NOT TO SCALE


EXISTING	LEGEND	PROPOSED
250	CONTOURS	
362.25	SPOT ELEVATIONS	
	FACE OF BUILDING	
	CONCRETE SIDEWALK	
	CURB & GUTTER	
	CURB & GUTTER	
EX EX	HEADER CURB	
	EDGE OF PAVEMENT	
	PAVEMENT HAWKING	
	RETAINING WALL	
(B) (A) (C)	FIRE LANE SIGNS	
	PROPERTY LINE	
(10)	PARKING SPACES	
	LIMITS OF CLEARING AND GRADING	
	MATCHLINE	
	ELECTRIC LINE & STRUCTURE	
	TELEPHONE LINE & STRUCTURE	
	LIGHT POLE, STREET LIGHT	
EX 12" SAN. SEW.	SANITARY LINE & MANHOLE	
	STORM INLET	
EX 24" ST. ST.	STORM LINE	
	WATER LINE & MANHOLE	
	WATER STRUCTURES	
	SHARED CONNECTION	
	TEST PIT REQUIRED	
	DOWN LINE FENCE	
	DROP LINE	
	TREE TO BE PRESERVED	

WILES MENSCH CORPORATION
 Planning, Engineering, Surveying & Landscape Architecture
 11860 Sunrise Valley Drive Suite 200 Reston, Virginia 20191
 (T) 703.391.7600 (F) 703.264.0595 www.wilesmensch.com

ESOCOFF & ASSOCIATES
 architects
 1030 Fifteenth Street, NW
 Suite 430
 Washington, D.C. 20005
 202 682-1600
 Fax 202 682 1672
 architects@esocoff.com

BROADWAY ATLANTIC PLUMBING
 WASHINGTON DC
 Sheet Title: **EXISTING CONDITIONS PLAN**
PARCEL "C"

Broadway Mass Associates LLC
 900 Second Street, NE
 Suite 107
 Washington, DC 20002
 Job No: 267.05
 Scale: 1"=30'
 Date: 23.12.05
 Sheet No: **C.01**

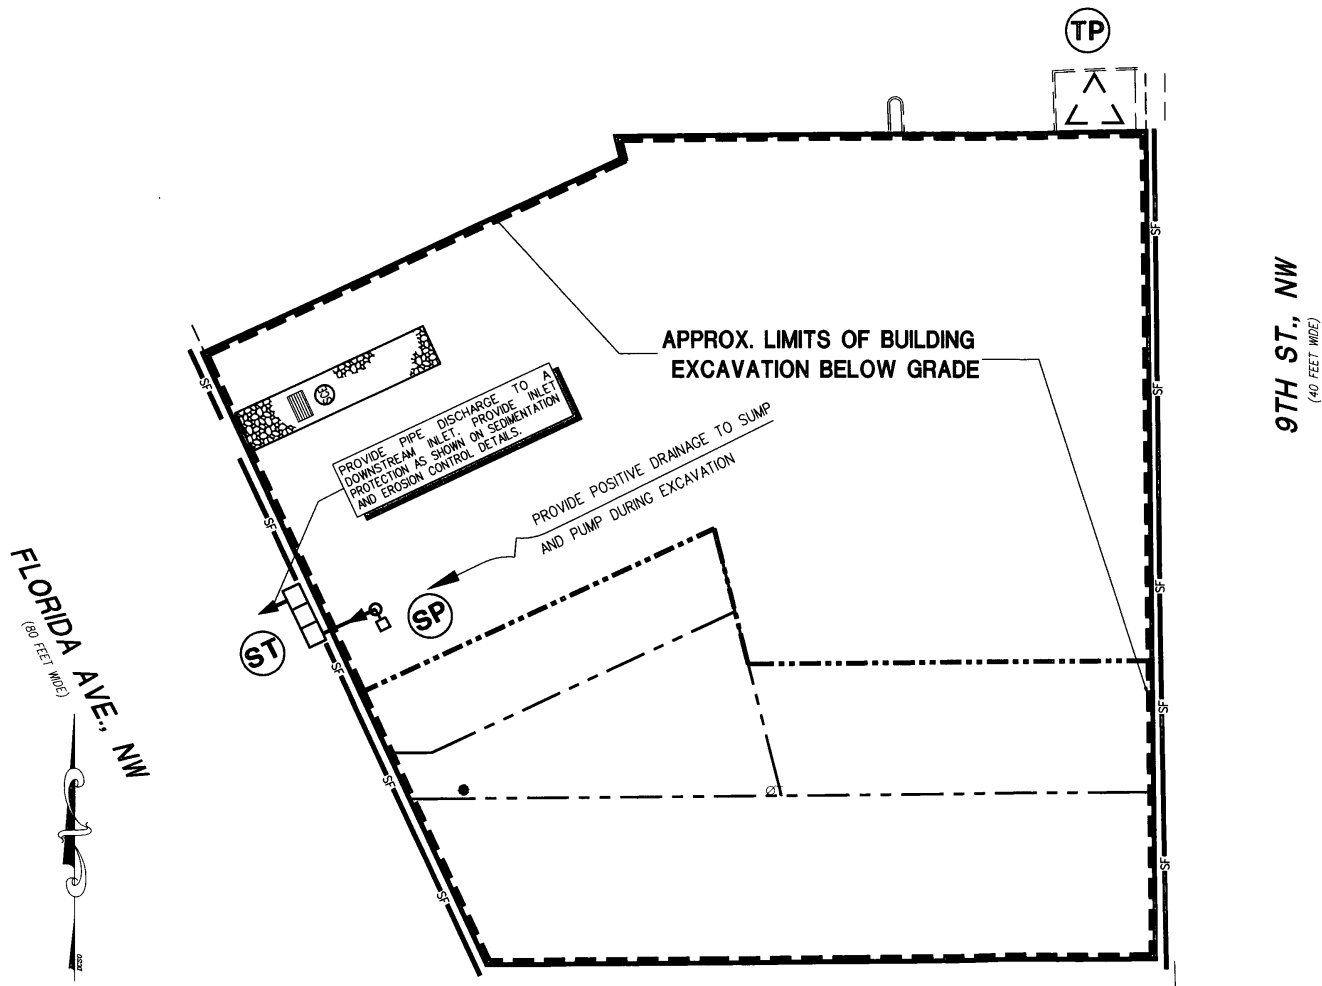

CONSTRUCTION AND STABILIZATION SEQUENCE:

1. INSTALL SEDIMENT AND EROSION CONTROL MEASURES INCLUDING STABILIZED CONSTRUCTION ENTRANCE, WASH RACK, INLET PROTECTION, TREE PROTECTION, SILT FENCE, STRAW BALE BARR, AS INDICATED ON THE SHEET. SEE SHEET SEDIMENT AND EROSION CONTROL DETAILS.
2. SEDIMENT CONTROL MEASURES SHALL BE INSPECTED AND APPROVED BY THE INSPECTOR PRIOR TO COMMENCING ANY OTHER LAND DISTURBING ACTIVITIES.
3. REMOVE ITEMS AS INDICATED ON DEMOLITION PLAN
4. INSTALL SITE IMPROVEMENTS AS INDICATED ON CONSTRUCTION DOCUMENTS FOR THE PROPOSED BUILDING.
5. AT THE COMPLETION OF CONSTRUCTION AND AFTER THE INSPECTOR'S APPROVAL, ALL TEMPORARY SEDIMENTATION AND EROSION CONTROL MEASURES SHALL BE REMOVED.

NOTE:

THE CONTRACTOR SHALL BE RESPONSIBLE FOR DESIGN OF SHEETING AND SHORING AND SUPPORT OF EXISTING UTILITIES AND ADJACENT STRUCTURES, SHORING, BRACING, AND UNDERPINNING DESIGNED BY THE CONTRACTOR'S STRUCTURAL ENGINEER LICENSED IN THE DISTRICT OF COLUMBIA SHALL BE PROVIDED AS NECESSARY TO ENSURE THEIR SUPPORT.


CONTRACTOR TO PROVIDE CHAIN LINK FENCE AT PERIMETER OF THE EXCAVATION AREA.

INSTALL SILT FENCE AT PERIMETER TO REMAIN IN PLACE UNTIL BELOW GRADE EXCAVATION HAS BEGUN, UNLESS OTHERWISE APPROVED BY THE INSPECTOR.

DUST CONTROL NOTES:

1. THE CONTRACTOR SHALL CONDUCT OPERATIONS AND MAINTAIN THE PROJECT SITE AS TO MINIMIZE THE CREATION AND DISPERSION OF DUST. DUST CONTROL SHALL BE USED THROUGHOUT THE WORK AT THE SITE.
2. THE CONTRACTOR MUST PROVIDE CLEAN WATER, FREE FROM SALT, OIL AND OTHER DELETERIOUS MATERIAL TO BE USED FOR ON-SITE DUST CONTROL.
3. THE CONTRACTOR SHALL SUPPLY WATER SPRAYING EQUIPMENT CAPABLE OF ACCESSING ALL WORK AREAS.
4. THE CONTRACTOR SHALL IMPLEMENT STRICT DUST CONTROL MEASURES DURING ACTIVE CONSTRUCTION PERIODS ON-SITE. THESE CONTROL MEASURES WILL GENERALLY CONSIST OF WATER APPLICATIONS THAT SHALL BE APPLIED A MINIMUM OF ONCE PER DAY DURING DRY WEATHER OR MORE OFTEN AS REQUIRED TO PREVENT DUST EMISSIONS.
5. FOR WATER APPLICATION TO UNDISTURBED SOIL SURFACES, THE CONTRACTOR SHALL:
 - A. APPLY WATER WITH EQUIPMENT CONSISTING OF TANK, SPRAY BAR, PUMP WITH DISCHARGE PRESSURE GAUGE;
 - B. ARRANGE SPRAY BAR HEIGHT, NOZZLE SPACING AND SPRAY PATTERN TO PROVIDE COMPLETE COVERAGE OF GROUND WITH WATER.
 - C. DISPERSE WATER THROUGH NOZZLES ON SPRAY BAR AT 20 PSI (137.8 K PA) MINIMUM. KEEP AREAS DAMP WITHOUT CREATING NUISANCE CONDITIONS SUCH AS PONDING.
6. FOR WATER APPLICATION TO SOIL SURFACES DURING DEMOLITION AND/OR EXCAVATION, THE CONTRACTOR SHALL:
 - A. APPLY WATER WITH EQUIPMENT CONSISTING OF A TANK, PUMP WITH DISCHARGE GAUGE, HOSES AND MIST NOZZLES;
 - B. LOCATE TANK AND SPRAYING EQUIPMENT SO THAT THE ENTIRE EXCAVATION AREA CAN BE MISTED WITHOUT INTERFERING WITH DEMOLITION AND/OR EXCAVATION EQUIPMENT OR OPERATIONS. KEEP AREAS DAMP WITHOUT CREATING NUISANCE CONDITIONS SUCH AS PONDING.
 - C. APPLY WATER SPRAY IN A MANNER TO PREVENT MOVEMENT OF SPRAY BEYOND SITE BOUNDARIES.

LEGEND

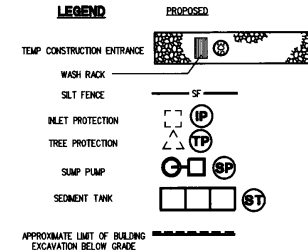

WILES MENSCH CORPORATION

Planning, Engineering, Surveying & Landscape Architecture
11860 Sunrise Valley Drive Suite 200 Reston, Virginia 20191
(T) 703.391.7600 (F) 703.264.0595 www.wilesmensch.com

ESOCOFF & ASSOCIATES
architects

1030 Fifteenth Street, NW Suite 430 Washington, D.C. 20005
202 682-1600 Fax 202 682 1672
architects@esocoff.com

BROADWAY ATLANTIC PLUMBING
WASHINGTON DC

Sheet Title:

**SEDIMENTATION AND EROSION CONTROL PLAN
PARCEL "C"**

Broadway Mass Associates LLC
900 Second Street, NE Suite 107 Washington, DC 20002


Job No:
267.05

Scale: 1"=30'

Date: 12.23.05

Sheet No:

C.02

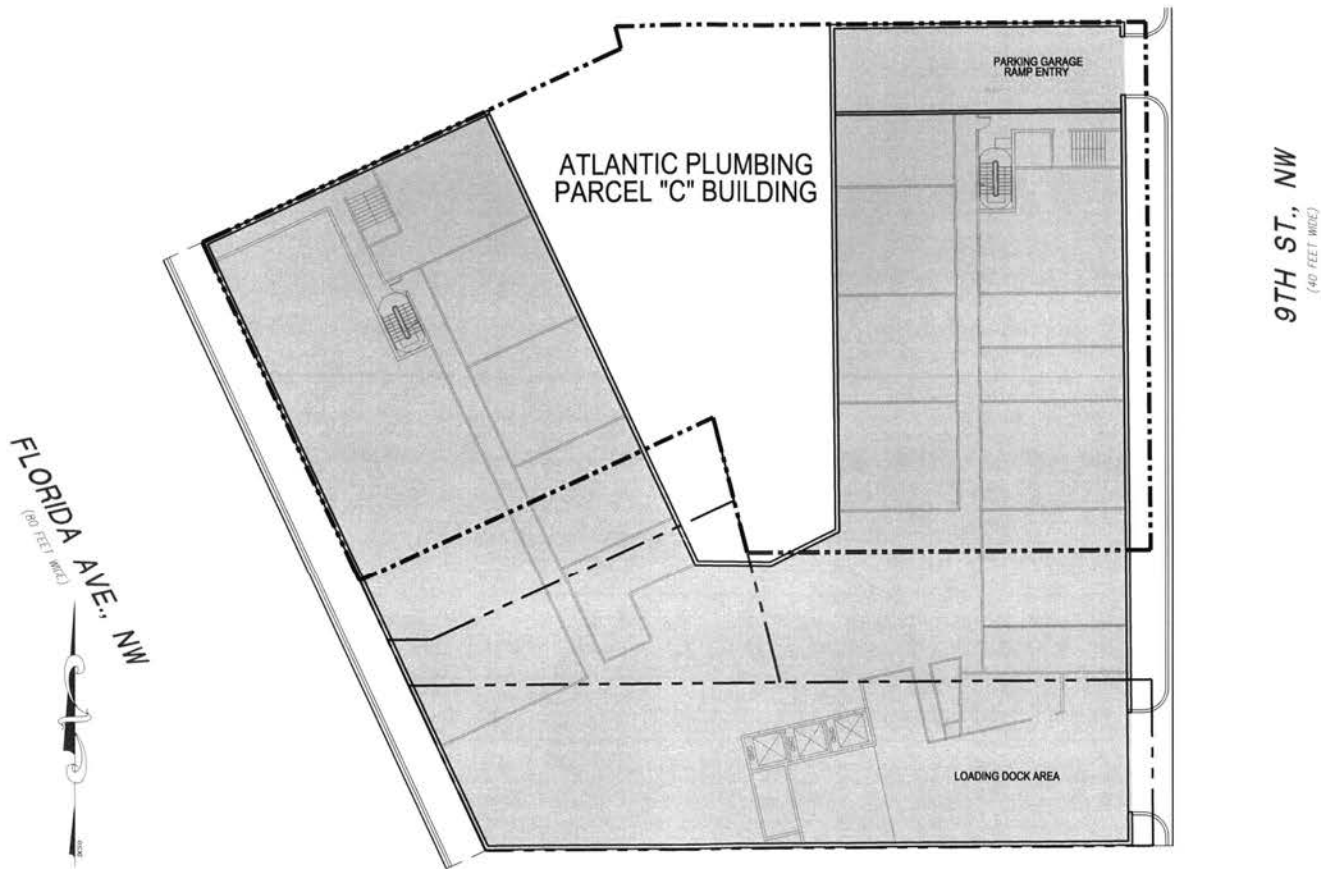


WILES MENSCH CORPORATION
 Planning, Engineering, Surveying & Landscape Architecture
 11860 Sunrise Valley Drive Suite 200 Reston, Virginia 20191
 (T) 703.391.7600 (F) 703.264.0595 www.wilesmensch.com

ESOCOFF & ASSOCIATES architects
 1030 Fifteenth Street, NW Suite 430 Washington, D.C. 20005
 202.682.1600 Fax 202.682.1672 architects@esocoff.com

BROADWAY ATLANTIC PLUMBING
 WASHINGTON DC
 Sheet Title: **SITE PLAN PARCEL "C"**

Broadway Mass Associates LLC
 900 Second Street, NE Suite 107 Washington, DC 20002
 Job No: 267.05
 Scale: 1"=30' Date: 12.23.05
 Sheet No: **C.03**

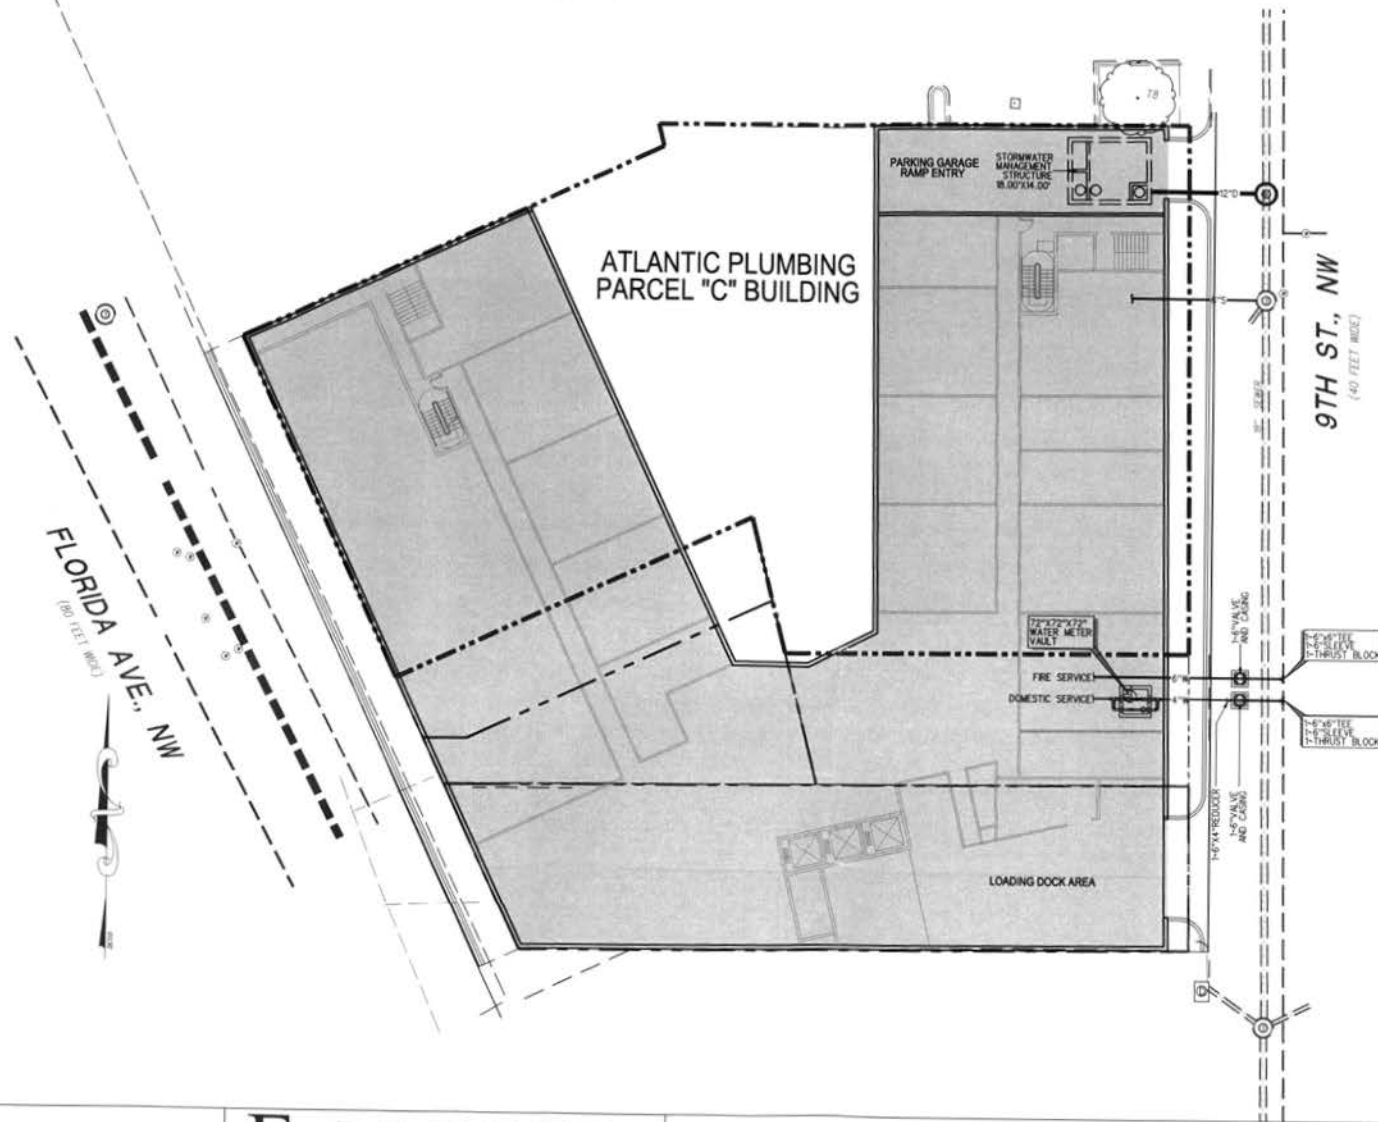

**WILES
MENSCH
CORPORATION**

Planning, Engineering, Surveying & Landscape Architecture
11860 Sunrise Valley Drive Suite 200 Reston, Virginia 20191
(T) 703.391.7600 (F) 703.264.0595 www.wilesmensch.com

**E S O C O F F
& ASSOCIATES**
architects

1030 Fifteenth Street, NW Suite 430 Washington, D.C. 20005
202 682-1600 Fax 202 682 1672
architects@esoscoff.com

BROADWAY ATLANTIC PLUMBING

WASHINGTON DC

Sheet Title:

**UTILITY PLAN
PARCEL "C"**

Broadway Mass Associates LLC
900 Second Street, NE
Suite 107
Washington, DC 20002

Job No:
267.05

Scale: 1"=30'

Sheet No:

C.04

Date 12.23.05

