

2329-2335 CHAMPLAIN STREET NW, WASHINGTON DC



RECEIVED
D.C. OFFICE OF ZONING
2014 FEB 14 PM 2:01

Board of Zoning Adjustment
District of Columbia
CASE NO. 17431
EXHIBIT NO. 27

LIST OF CONTENTS & SHEET ORGANIZATION

ARCHITECTURAL DRAWINGS	
COVER	C-01
PLAT	
TOPOGRAPHIC & BOUNDARY SURVEY	G-1
EXISTING STRUCTURES	G-2
AERIAL PHOTOGRAPH	G-3
SUB. CELLAR FLOOR PLAN	A-01
CELLAR FLOOR PLAN	A-02
FIRST FLOOR PLAN	A-03
SECOND FLOOR PLAN	A-04
THIRD FLOOR PLAN	A-05
FOURTH FLOOR PLAN	A-06
PENTHOUSE FLOOR PLAN	A-07
ROOF PLAN	A-08
WEST ELEVATION	A-09
EAST ELEVATION	A-10
NORTH ELEVATION	A-11
SOUTH ELEVATION	A-12
LONGITUDINAL SECTION	A-13
SITE LINE VIEW #1	A-14
SITE LINE VIEW #2	A-15
RENDERING	A-16
RENDERING	A-17
MODEL PHOTOGRAPHS	A-18
MODEL PHOTOGRAPHS	A-19
MODEL PHOTOGRAPHS	A-20

ZONING ANALYSIS	
ZONING ANALYSIS	ZA-1
PROPERTY AREAS AND FAR	ZA-2
ACCESSIBILITY, CODES, EGRESS	ZA-3
CODES REQUIREMENTS & OCCUPANCY	ZA-4
BUILDING HEIGHT DIAGRAM	ZA-5
FAR DIAGRAM - BY RIGHT	ZA-6
FAR DIAGRAM - PROPOSED	ZA-7

FORMS AND CERTIFICATES	
ZONING SELF - CERTIFICATION FORM	FORM 135 (SIDE 1 & SIDE 2)
SPECIFICATION FORM	FORM 130

PHOTOGRAPHS	
FRONT VIEW FROM CHAMPLAIN STREET	P-1
FRONT VIEW FROM CHAMPLAIN STREET	P-2
SIDE VIEW FROM CHAMPLAIN STREET	P-3
VIEW FROM PUBLIC ALLEY	P-4
REAR VIEW FROM PUBLIC ALLEY	P-5
CORNER VIEW FROM PUBLIC ALLEY	P-6
VIEW SOUTH DOWN CHAMPLAIN STREET	P-7
VIEW NORTH UP CHAMPLAIN STREET	P-8



(7) 301 - 682 - 6263
(7) 301 - 682 - 6463

BZA
APPLICATION
SET

REVISIONS

ISSUED
DATE: BZA APPLICATION

OWNER

KING'S CREEK LLC

3111 OAKWOOD TERRACE, NW

WASHINGTON, DC

DC OFFICE OF ZONING

RECEIVED

2329 - 2335

CHAMPLAIN STREET, NW

WASHINGTON, DC

2020

2020

DISTRICT OF COLUMBIA GOVERNMENT
OFFICE OF THE SURVEYOR

Washington, D.C., August 18, 2005

Plat for Building Permit of SQUARE 2563 LOTS 103 & 816

Scale: 1 inch = 20 feet Recorded in Book 181 Page 11 (LOT 103)
Book A&T Page 410 (LOT 816)

Receipt No. 21980

Furnished to: HOLLAND & KNIGHT

I hereby certify that all existing improvements shown hereon, are completely dimensioned, and are correctly plotted; that all proposed buildings or construction, or parts thereof, including covered porches, are correctly dimensioned and plotted and agree with plans accompanying the application; that the foundation plans, as shown hereon, is drawn, and dimensioned accurately to the same scale as the property lines shown on this plat and that by reason of the proposed improvements to be erected as shown hereon the size of any adjoining lot or premises is not decreased to an area less than is required by the Zoning Regulations for light and ventilation; and it is further certified and agreed that accessible parking area where required by the Zoning Regulations will be reserved. In accordance with the Zoning Regulations, and that this area has been correctly drawn and dimensioned hereon. It is further agreed that the elevation of the accessible parking area with respect to the Highway Department approved curb and alley grade will not result in a rate of grade along centerline of driveway at any point on private property in excess of 20% for single-family dwellings or flats, or in excess of 12% at any point for other buildings. (The policy of the Highway Department permits a maximum driveway grade of 12% across the public parking and the private restricted property.)


Robert A. Dwyer
Surveyor, D.C.

By: L.M.A. *[Signature]*

Date: SEPT. 06, 2005

(Signature of owner or his authorized agent)

NOTE: Data shown for Assessment and Taxation Lots or Parcels are in accordance with the records of the Department of Finance and Revenue, Assessment Administration, and do not necessarily agree with deed description.

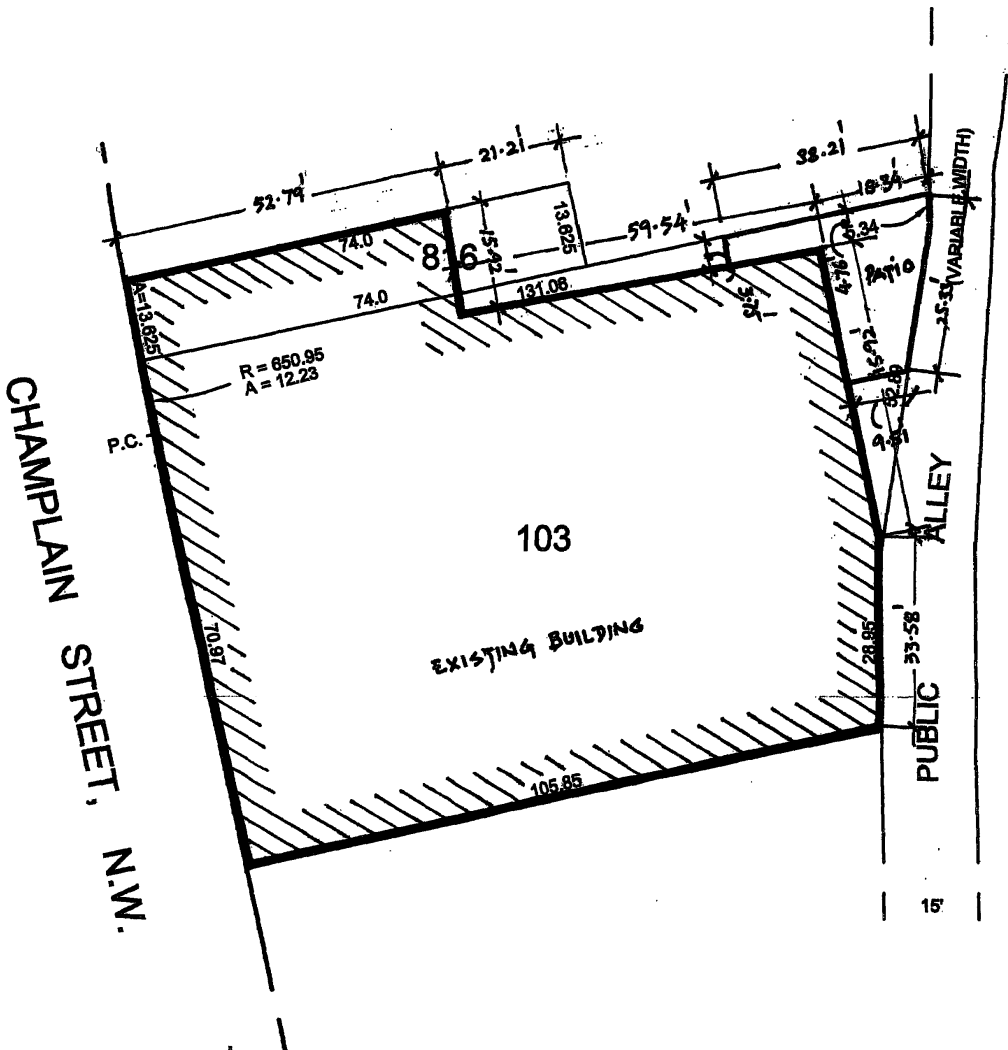

2005 FEB 14 PM 2:03


D.C. OFFICE OF ZONING

RECEIVED



- LEGEND**
- METAL RAIL
 - CHAIN LINK FENCE
 - ★ LIGHT POLE
 - # UTILITY POLE
 - ⊙ STORM DRAIN MANHOLE
 - ⊙ GUY
 - ⊙ SENIOR MANHOLE
 - ⊙ WATER METER
 - ▲ TRAVERSE CONTROL POINT
 - STORM DRAIN INLET
 - ◇ HYDRANT
 - ⊙ WATER MANHOLE
 - ⊙ WATER VALVE
 - ⊙ TREE/SIZE
 - SIGN
 - × PARKING METER

TOPOGRAPHIC & BOUNDARY
SURVEY

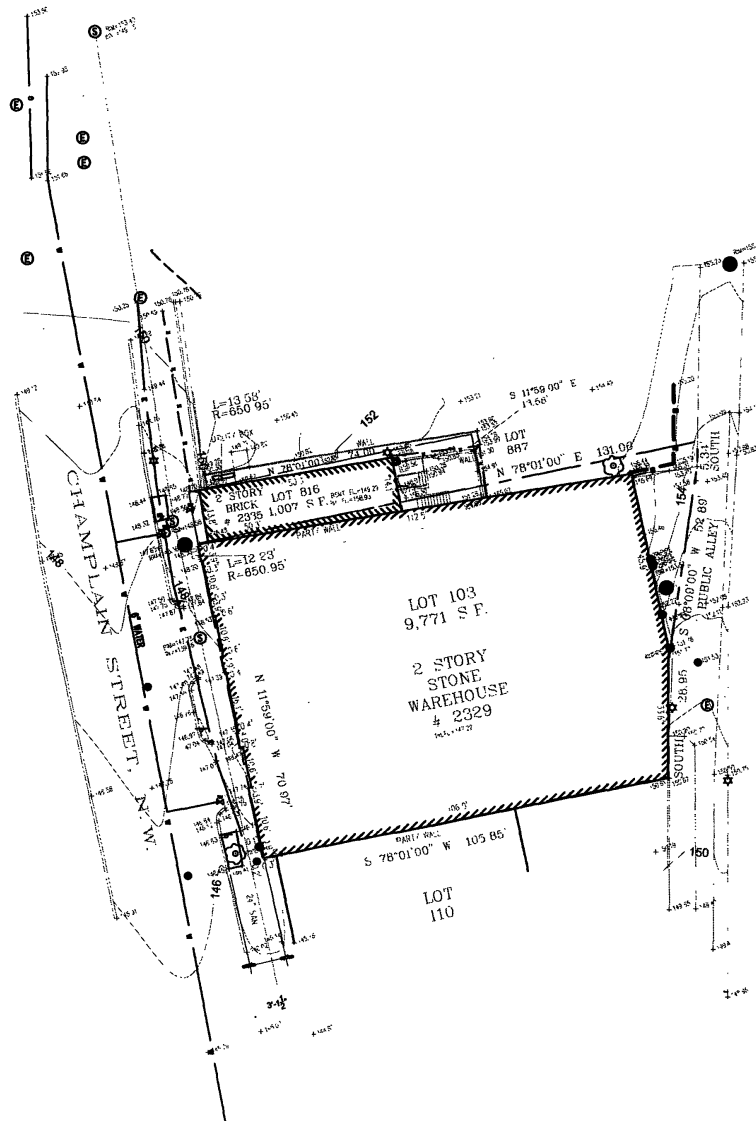

(301) 301-652-6563
(301) 301-652-6463

BZA
APPLICATION
SET

REVISIONS

ISSUED
2/14/2024 BZA APPLICATION

OWNER

KING'S CREEK LLC
4111 CANNON TERRACE, NW
WASHINGTON, DC

2329 - 2335
CHAMPLAIN STREET, NW
WASHINGTON, DC

D.C. OFFICE OF ZONING

RECEIVED

THESE DRAWINGS ARE THE PROPERTY
OF SAGA ARCHITECTS, INC. AND ARE
UNAUTHORIZED FOR REPRODUCTION
OR FOR ANY PURPOSES OTHER THAN
THAT AUTHORIZED BY SAGA ARCHITECTS, INC.
VIOLATIONS WILL BE SUBJECT TO
PROSECUTION BY SAGA ARCHITECTS, INC.

DRAWN BY

CHECKED BY SGA

SCALE AS NOTED

FILE

SHEET TITLE

SURVEY

/ PLAT


SHEET

G-1



AERIAL VIEW

RECEIVED
D.C. OFFICE OF ZONING
2014 FEB 14 PM 2:03

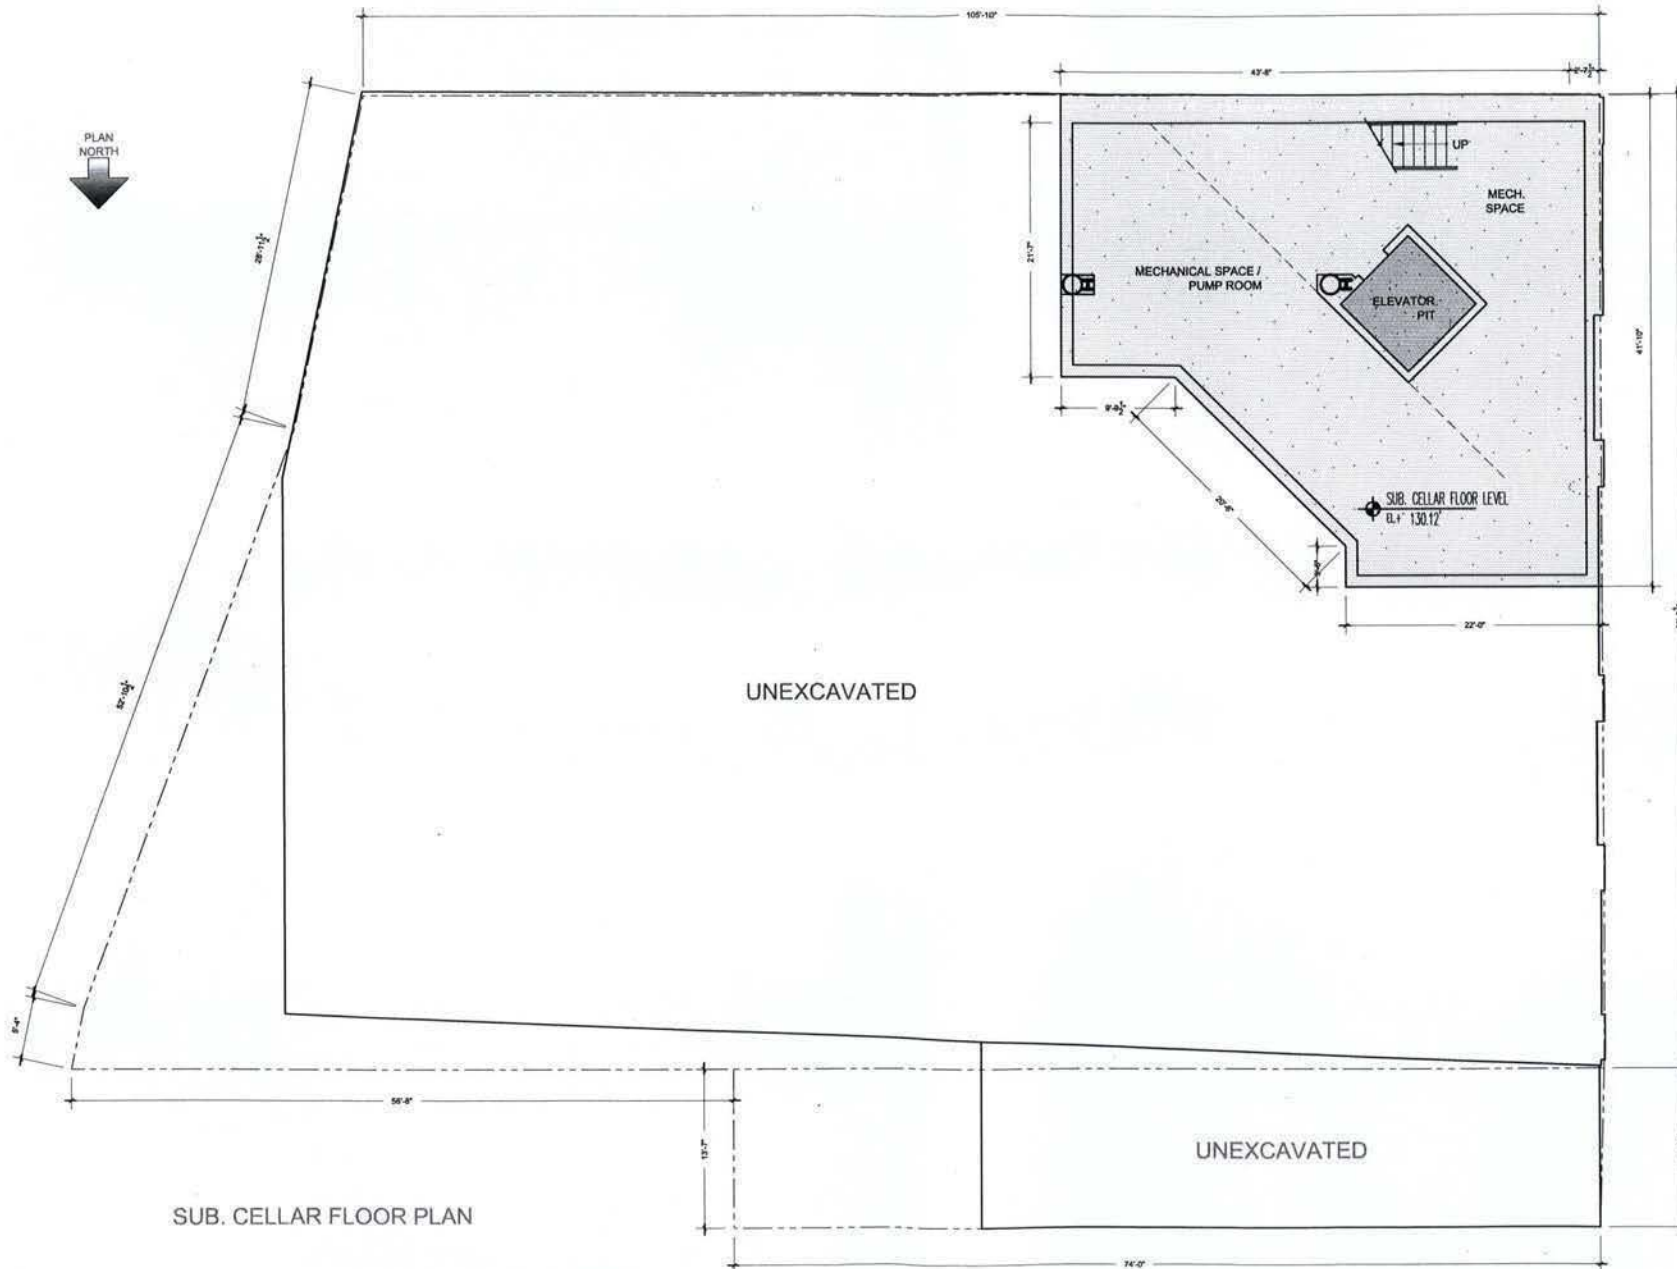

(1) 301 - 652 - 6263
(7) 301 - 652 - 6463

BZA APPLICATION SET
REVISIONS

ISSUED
2014-06-04 BZA APPLICATION

OWNER

KING'S CREEK LLC
3411 OAKWOOD TERRACE, NW
WASHINGTON, DC

2329 - 2335
CHAMPLAIN STREET, NW
WASHINGTON, DC
14 PM 7:29

THESE DRAWINGS ARE THE PROPERTY OF SAGA ARCHITECTS, INC. AND ARE NOT TO BE REPRODUCED, COPIED, OR TRANSMITTED IN ANY FORM OR BY ANY MEANS, ELECTRONIC OR MECHANICAL, WITHOUT THE WRITTEN PERMISSION OF SAGA ARCHITECTS, INC. ANY VIOLATION OF THIS NOTICE SHALL BE SUBJECT TO PROSECUTION BY THE LAW.

DRAWN BY
CHECKED BY
SCALE
FILE

SHEET TITLE
SUB. CELLAR FLOOR PLAN

SHEET

A-01

RECEIVED
D.C. OFFICE OF ZONING



EXT. GRADE / LEVEL
E.L. + 151.27

RAMP DOWN @ 12% SLOPE

FIRST FLOOR LEVEL
E.L. + 148.27

ELEVATOR LOBBY
E.L. + 148.27


LINE OF OVERHANG ABOVE

SITTER / WORK
FIRST FLOOR LEVEL
E.L. + 146.27

LINE OF OVERHANG ABOVE

LINE OF OVERHANG ABOVE

FIRST FLOOR PLAN

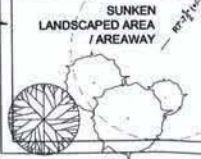

(T) 301 - 652 - 6263
(F) 301 - 652 - 6463

BZA APPLICATION SET

REVISIONS

ISSUED
DATE: BZA APPLICATION

OWNER:

KING'S CREEK LLC
3471 DAYWOOD TERRACE, NW
WASHINGTON, DC

DC OFFICE OF ZONING

RECEIVED

2329 - 2335
CHAMPLAIN STREET, NW
WASHINGTON, DC

THESE DRAWINGS ARE THE PROPERTY OF SAGA ARCHITECTS, INC. AND ARE NOT TO BE REPRODUCED OR TRANSMITTED IN ANY FORM OR BY ANY MEANS, ELECTRONIC OR MECHANICAL, INCLUDING PHOTOCOPYING, RECORDING, OR BY ANY INFORMATION STORAGE AND RETRIEVAL SYSTEM, WITHOUT THE WRITTEN PERMISSION OF SAGA ARCHITECTS, INC.

DRAWN BY: SGA

SCALE: 3/32" = 1'-0"

FILE

SHEET TITLE

FIRST FLOOR PLAN

SHEET

A-03

BZA
APPLICATION
SET
REVISIONS

ISSUED
2/14/04 BIA APPLICATION

OWNER:
KING'S CREEK LLC
3411 OAKWOOD TERRACE, NW
WASHINGTON, DC


2329 - 2335
CHAMPLAIN STREET, NW
WASHINGTON, DC 20037


THESE DRAWINGS ARE THE PROPERTY OF NGA ARCHITECTS, INC. UNAUTHORIZED USE OR REPRODUCTION BY ANYONE, FOR ANY PURPOSE, IS A VIOLATION OF COPYRIGHT LAW. VIOLATORS WILL BE SUBJECT TO PROSECUTION TO THE FULL EXTENT OF THE LAW.

© 2003 NGA ARCHITECTS, INC.

DRAWN BY	
CHECKED BY	NSA
SCALE	3/32" = 1'
FILE	
SHEET TITLE	
SECOND	
FLOOR PLAN	
SHEET	

A-04

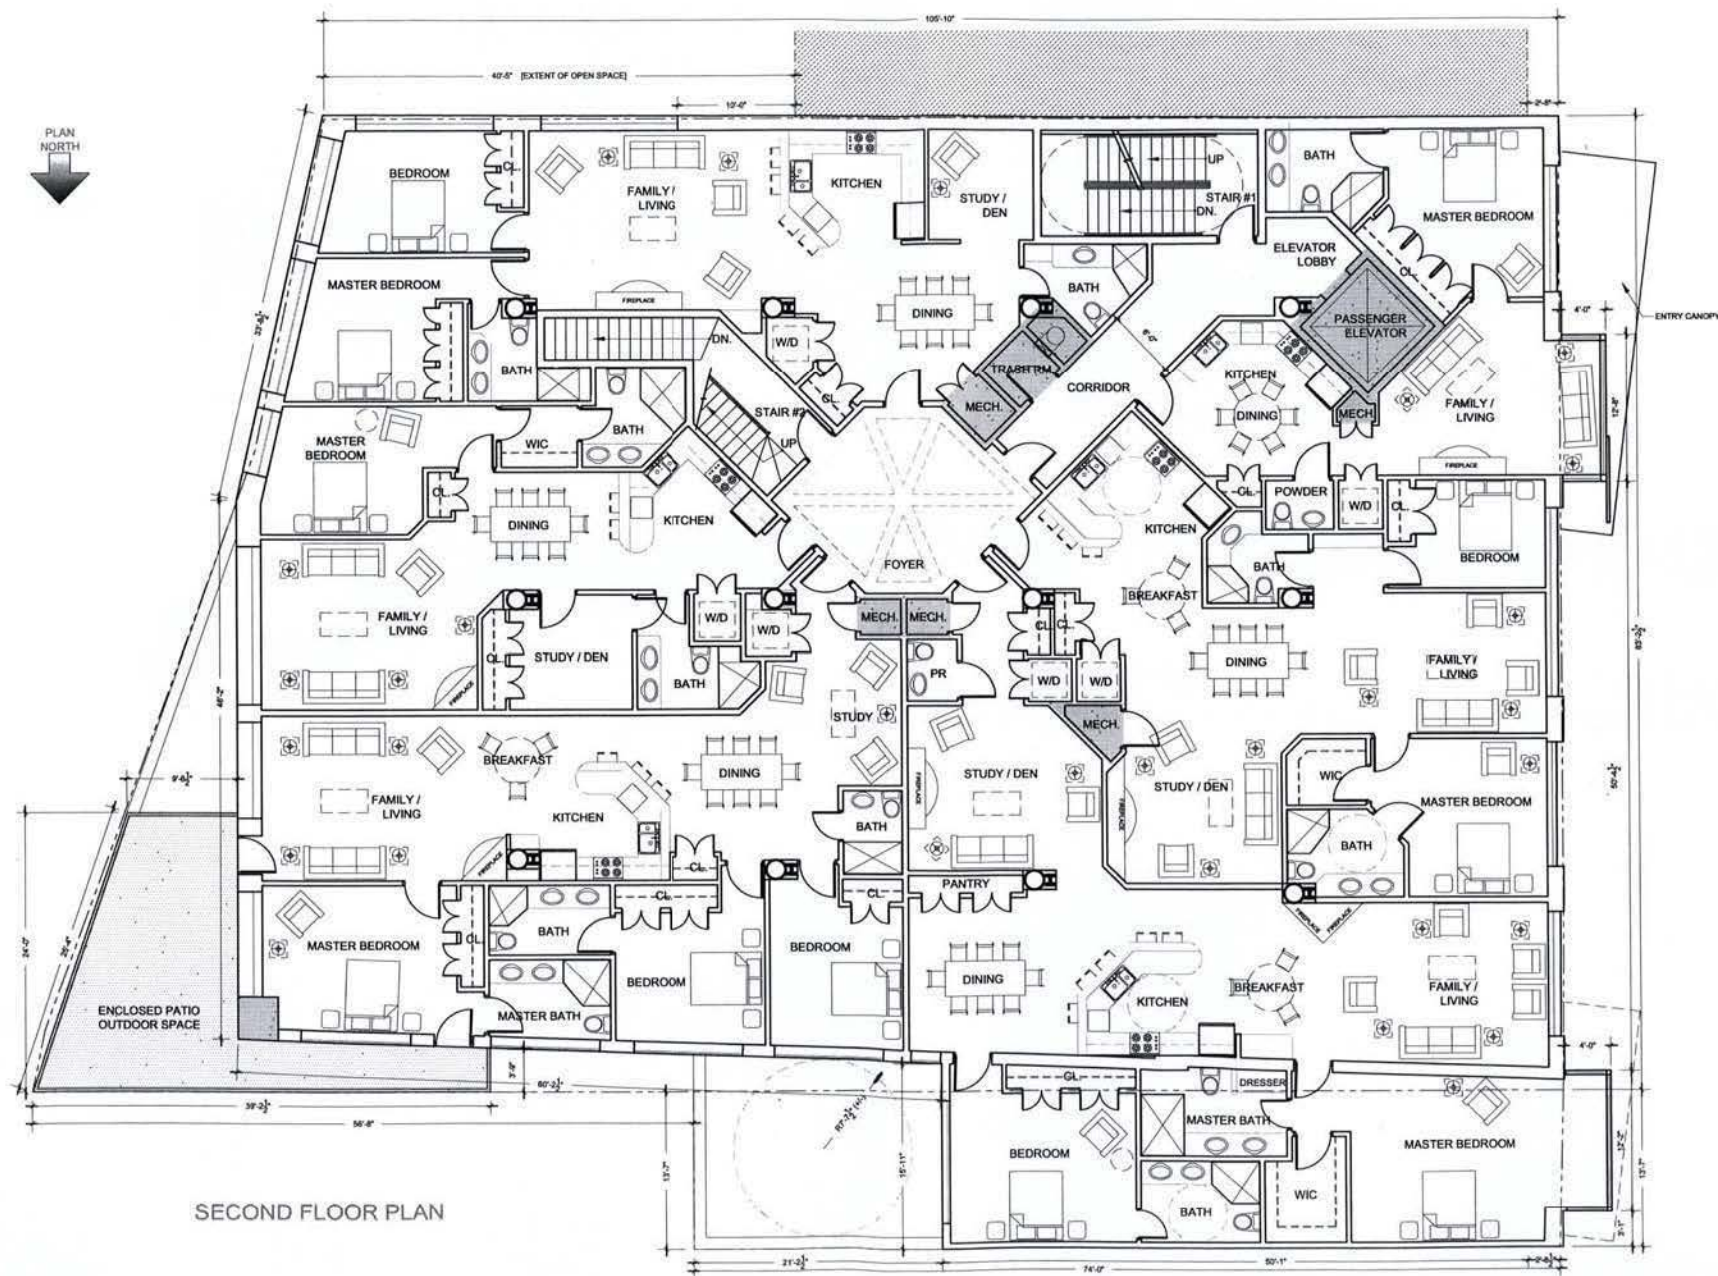

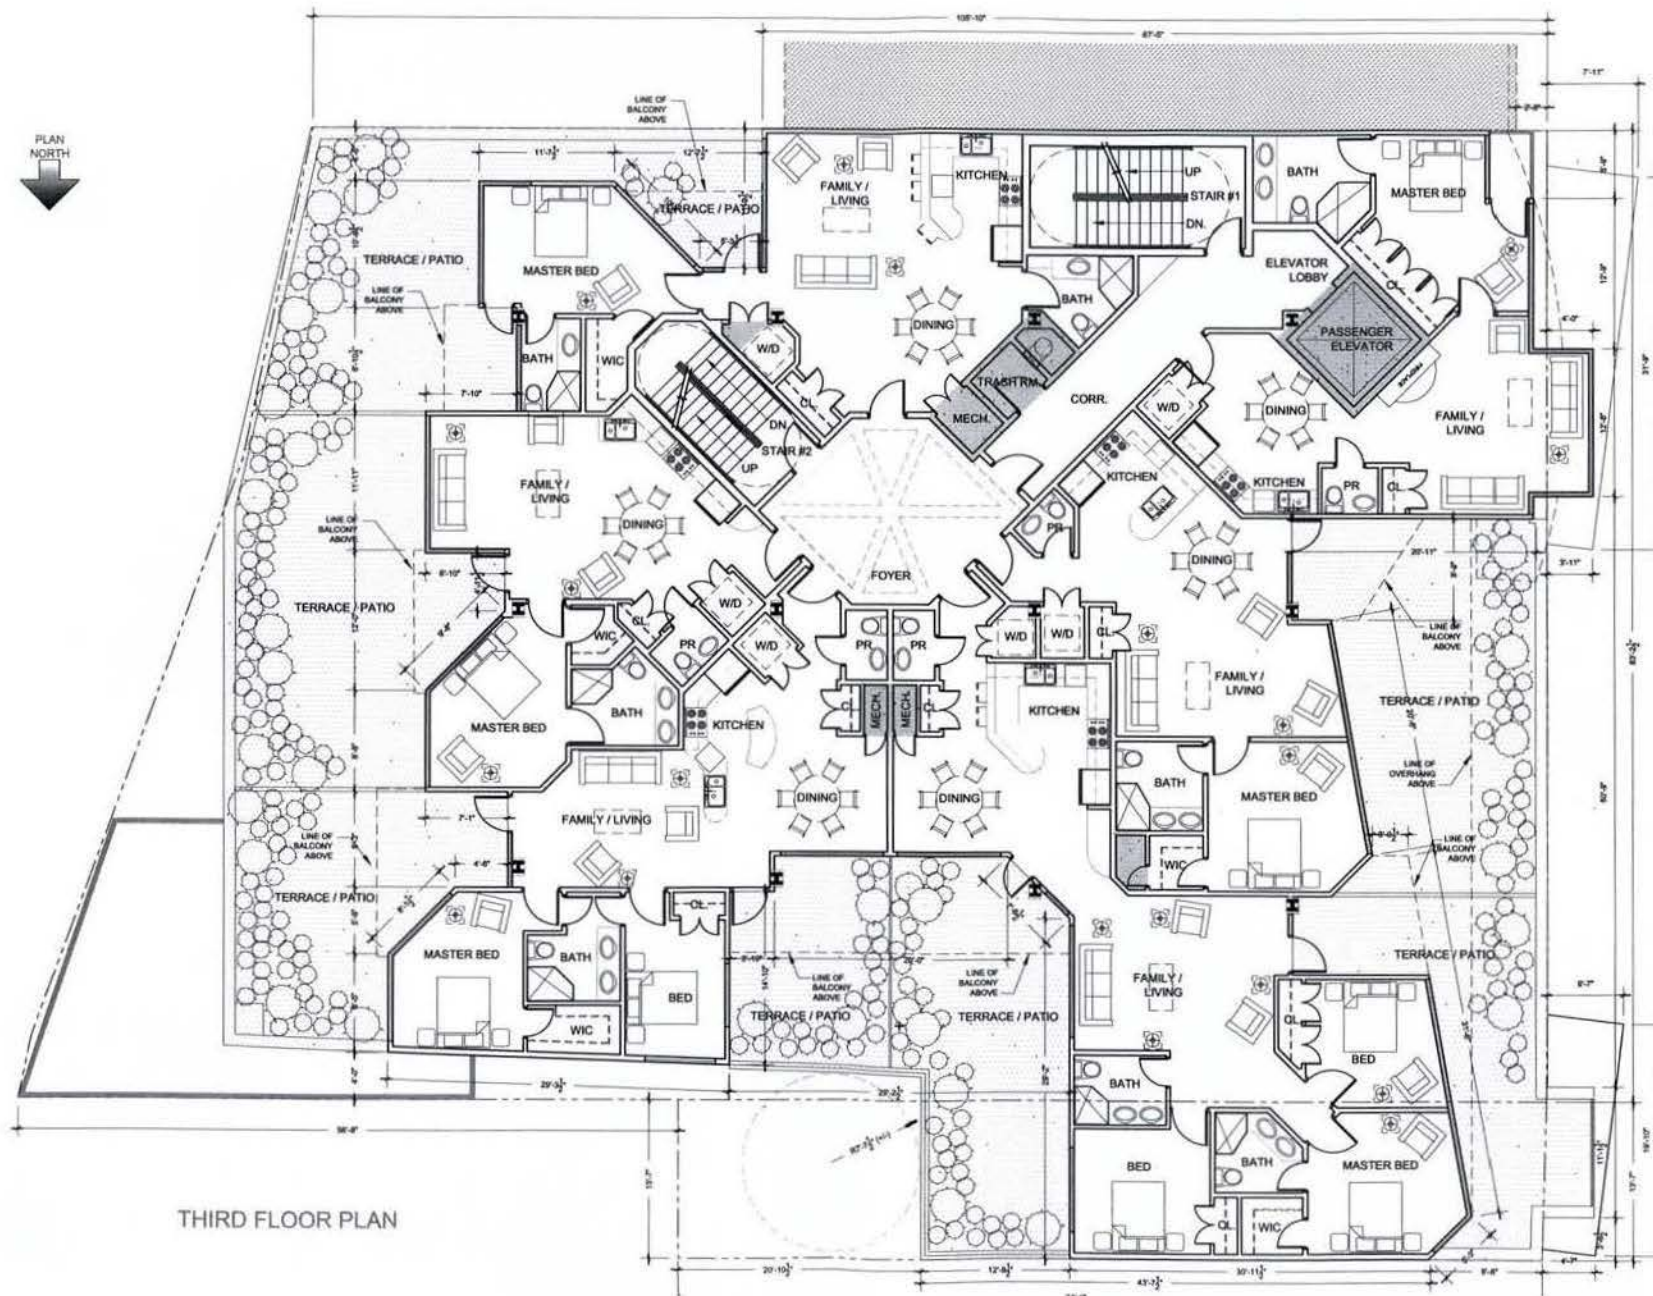

THIRD FLOOR PLAN



(202) 301-652 • 6263
(202) 301-652 • 6443

BZA APPLICATION SET
REVISIONS

ISSUED
1/14/2014 BZA APPLICATION

OWNER:

KING'S CREEK LLC
3411 OAKWOOD TERRACE, NW
WASHINGTON, DC

D.C. OFFICE OF ZONING



RECEIVED

2329 - 2335
CHAMPLAIN STREET, NW
WASHINGTON, DC

DESIGNED BY: [Signature]
CHECKED BY: [Signature]
SCALE: 1/8" = 1'-0"
FILE


SHEET TITLE
THIRD
FLOOR PLAN
SHEET

A-05

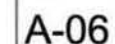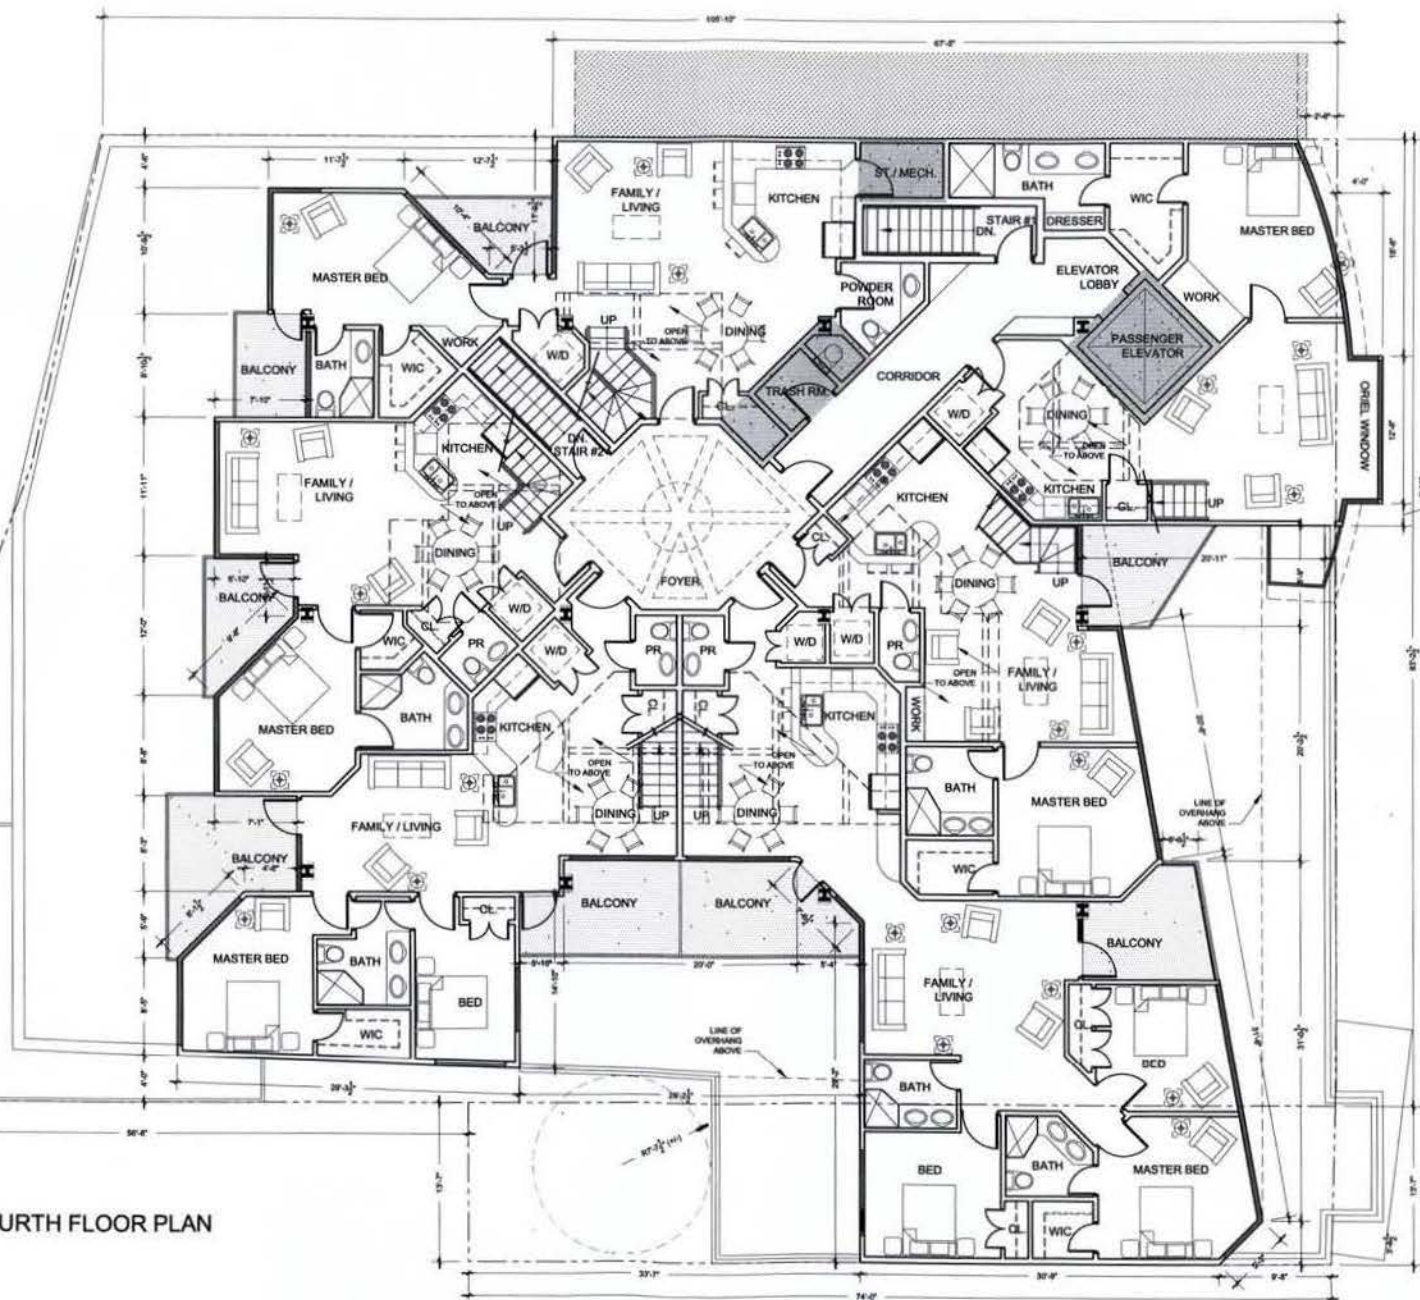

D.C. OFFICE OF ZONING

RECEIVED

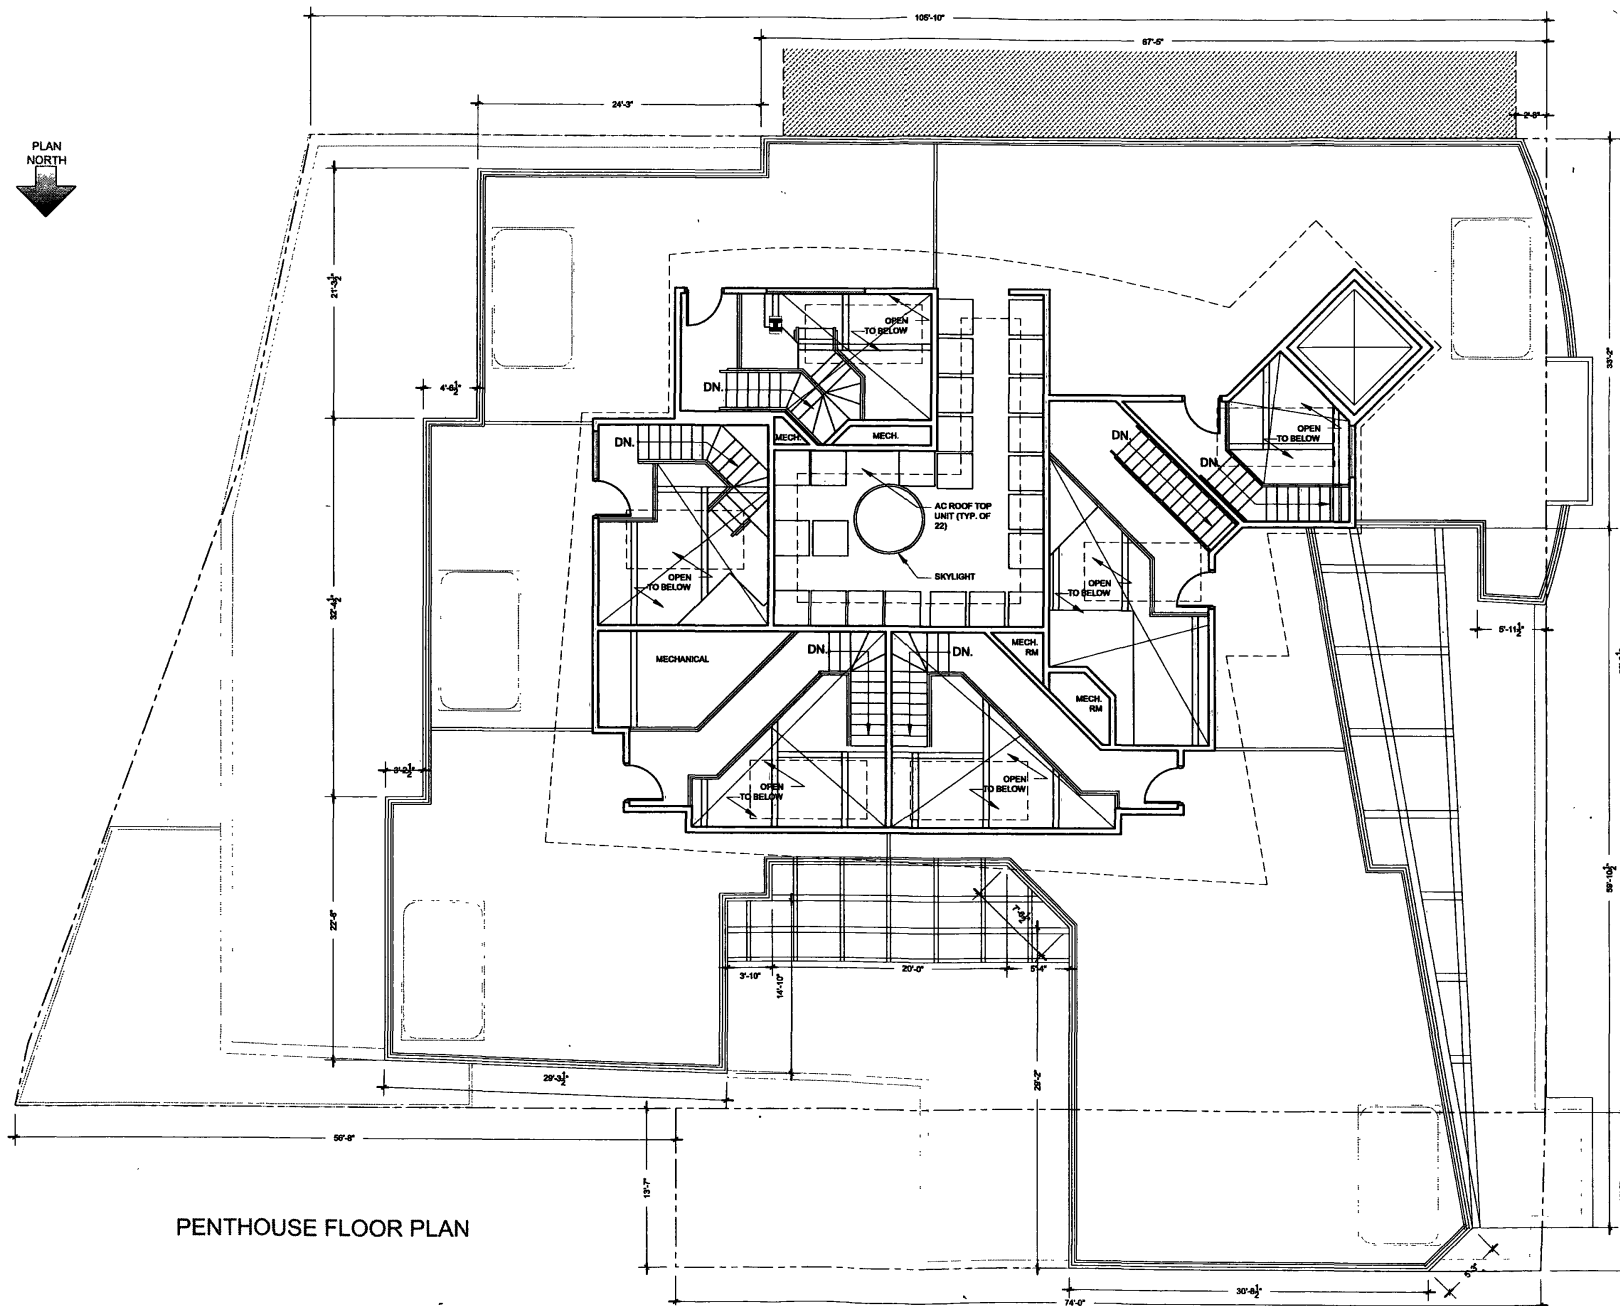

PENTHOUSE FLOOR PLAN



ISSUED
2/14/2016 BZA APPLICATION

Source: *U.S. Census Bureau, 1990*

OWNER:
KING'S CREEK LLC
93411 OAKWOOD TERRACE, NW
WASHINGTON, DC

2329 - 2335
CHAMPLAIN STREET, NW
WASHINGTON, DC 20037

THESE DRAWINGS ARE THE PROPERTY OF SGA ARCHITECTS, INC. UNAUTHORIZED USE OR REPRODUCTION BY ANYONE FOR ANY PURPOSE IS INFRINGEMENT UPON COPYRIGHT LAW. VIOLATORS WILL BE SUBJECT TO PROSECUTION BY FULLEST EXTENT OF THE LAW.


© 2003 SGA ARCHITECTS, INC.

DRAWN BY
CHECKED BY SGA
SCALE **AS NOTED**
FILE

SHEET TITLE
PENTHOUSE
FLOOR PLAN

SHEET

A-07

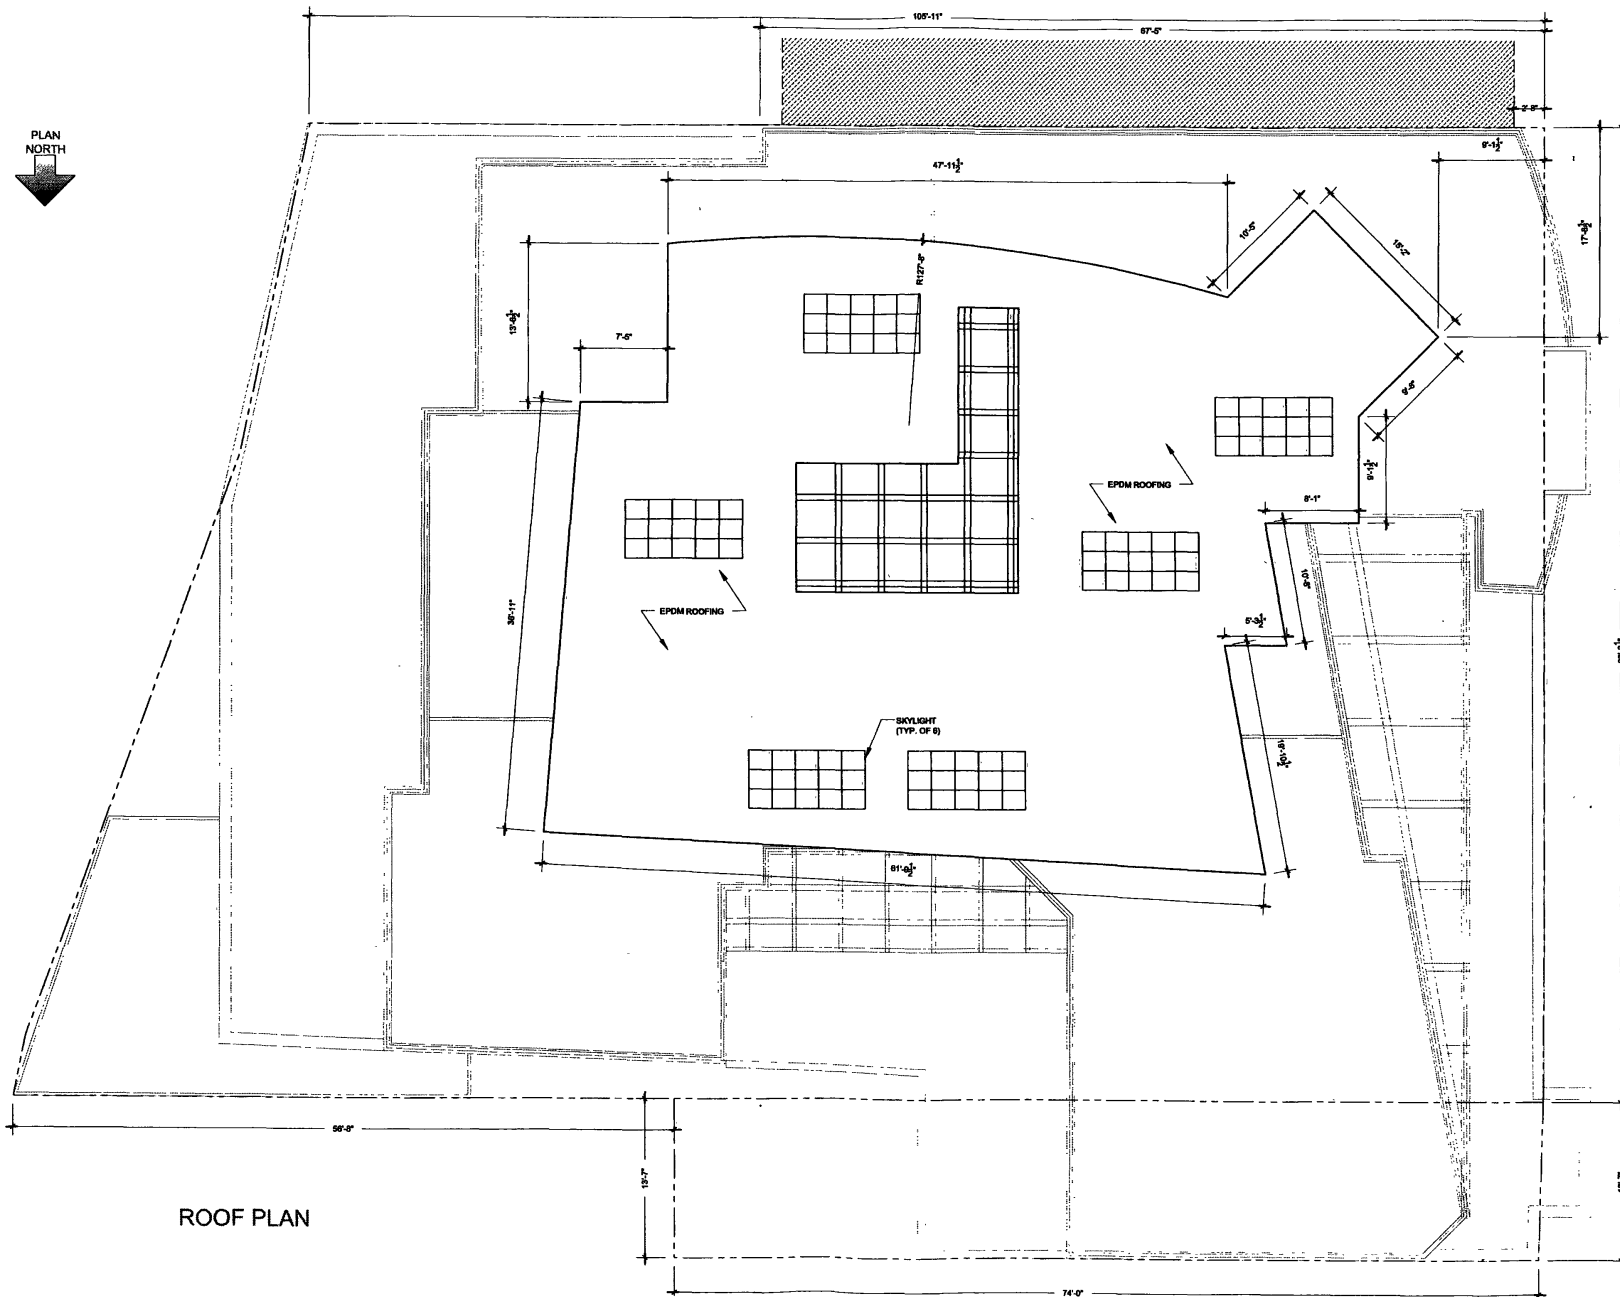

ISSUED
2/14/68 BZA APPLICATION

OWNER: KING'S CREEK LLC
3411 OAKWOOD TERRACE, NW
WASHINGTON, DC

2329 - 2335
CHAMPLAIN STREET, NW
WASHINGTON, DC 20037

THESE DRAWINGS ARE THE PROPERTY
OF SGA ARCHITECTS, INC.
UNAUTHORIZED USE OR REPRODUCTION
BY ANYONE FOR ANY PURPOSE IS
INFRINGEMENT UPON COPYRIGHT LAW.
VIOLATORS WILL BE SUBJECT TO
PROSECUTION TO THE FULLEST EXTENT
OF THE LAW.

DRAWN BY _____
CHECKED BY: SGA
SCALE **AS NOTED**

SHEET TITLE

ROOF PLAN

SHEET

A-08



(7) 301 - 652 - 6263
(7) 301 - 652 - 6463

BZA
APPLICATION
SET

REVISIONS	
ISSUED	

OWNER
KING'S CREEK LLC
3471 OAKWOOD TERRACE, NW
WASHINGTON, DC

2024 FEB 14 PM 2:07
2329 - 2335
CHAMPLAIN STREET, NW
WASHINGTON, DC

THESE DRAWINGS ARE THE PROPERTY
OF SACU-A ARCHITECTS, INC.
UNAUTHORIZED USE OF THESE DRAWINGS
FOR ANY PURPOSE IS AN
IMPERMISSIBLE VIOLATION OF THE
PROFESSIONAL ETHICS OF THE
ARCHITECT. VIOLATORS WILL BE
PROSECUTED TO THE FULL EXTENT OF
THE LAW.
© 2024 SACU-A ARCHITECTS, INC.

DRAWN BY
CHECKED BY BOA
SCALE AS NOTED
FILE


SHEET TITLE
WEST
ELEVATION

SHEET

A-09

OF 0000

SECTION LINE OF ADJACENT
BUILDING (ADAMS ROW)

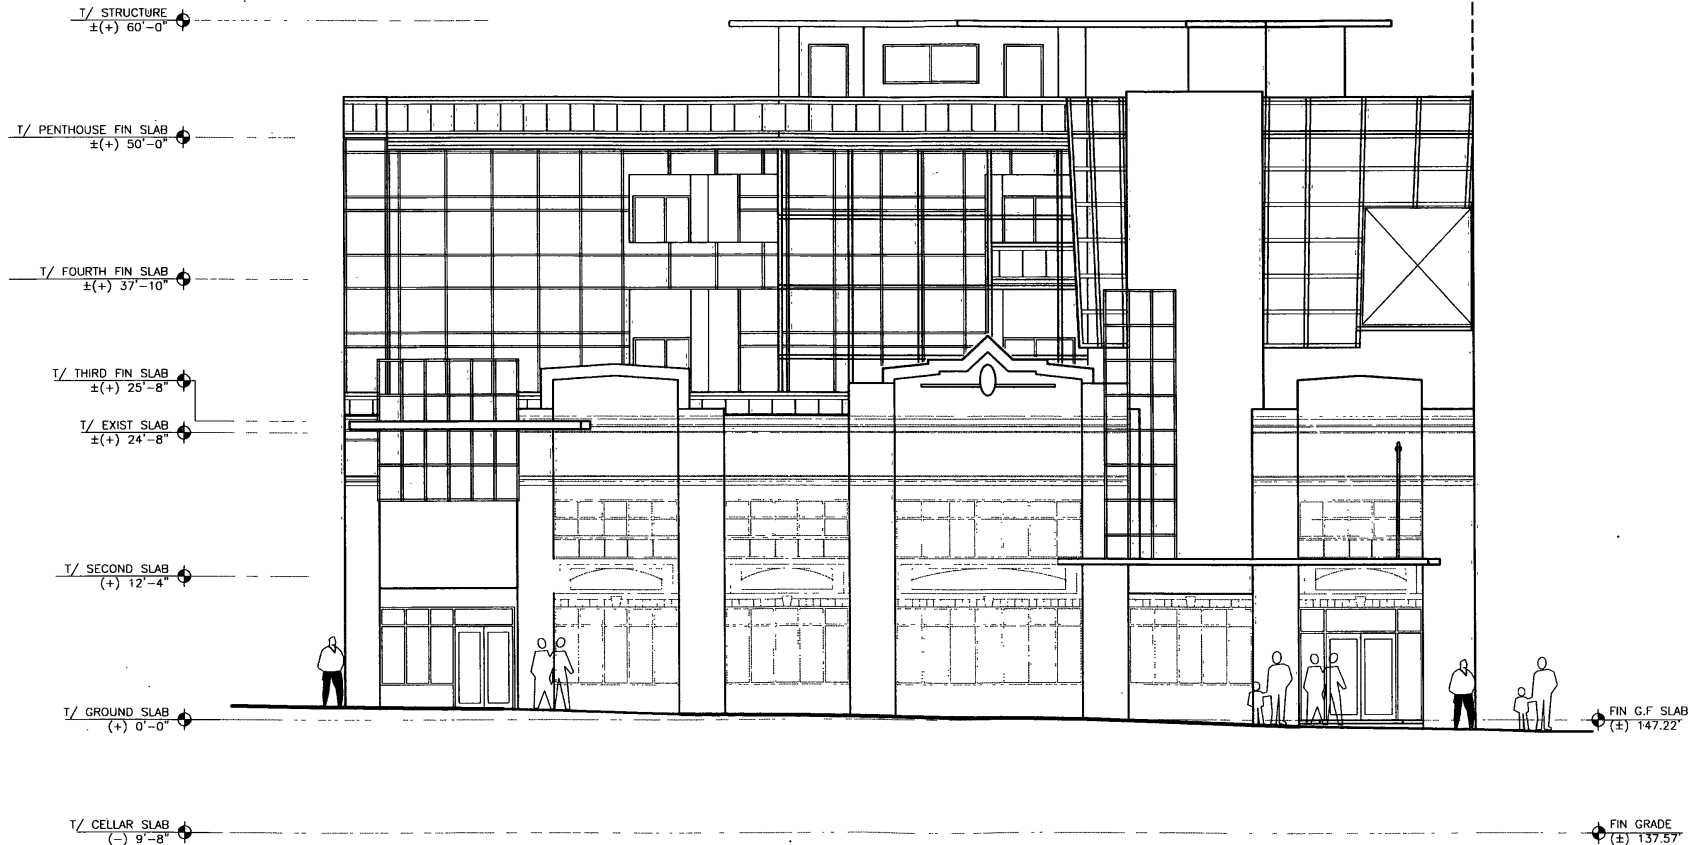

WEST ELEVATION



(7) 301 - 632 - 6363
(9) 301 - 632 - 6463

BZA
APPLICATION
SET

REVISIONS	
ISSUED	

OWNER
KING'S CREEK LLC
3411 OAKWOOD TERRACE, NW
WASHINGTON, DC

2329 - 2335
CHAMPLAIN STREET, NW
WASHINGTON, DC

THESE DRAWINGS ARE THE PROPERTY
OF SACA ARCHITECTS, INC.
UNAUTHORIZED USE OR REPRODUCTION
BY ANYONE FOR ANY PURPOSE IS
STRICTLY PROHIBITED. VIOLATORS
WILL BE SUBJECT TO
PROSECUTION TO THE FULL EXTENT OF
THE LAW.

© 2003 SACA ARCHITECTS, INC.
DRAWN BY: SACA
CHECKED BY: SACA
SCALE: AS NOTED


FILE
SHEET TITLE
EAST
ELEVATION
SHEET

A-10

OF 0000

2006 FEB 14 PM 2:07

D.C. OFFICE OF ZONING

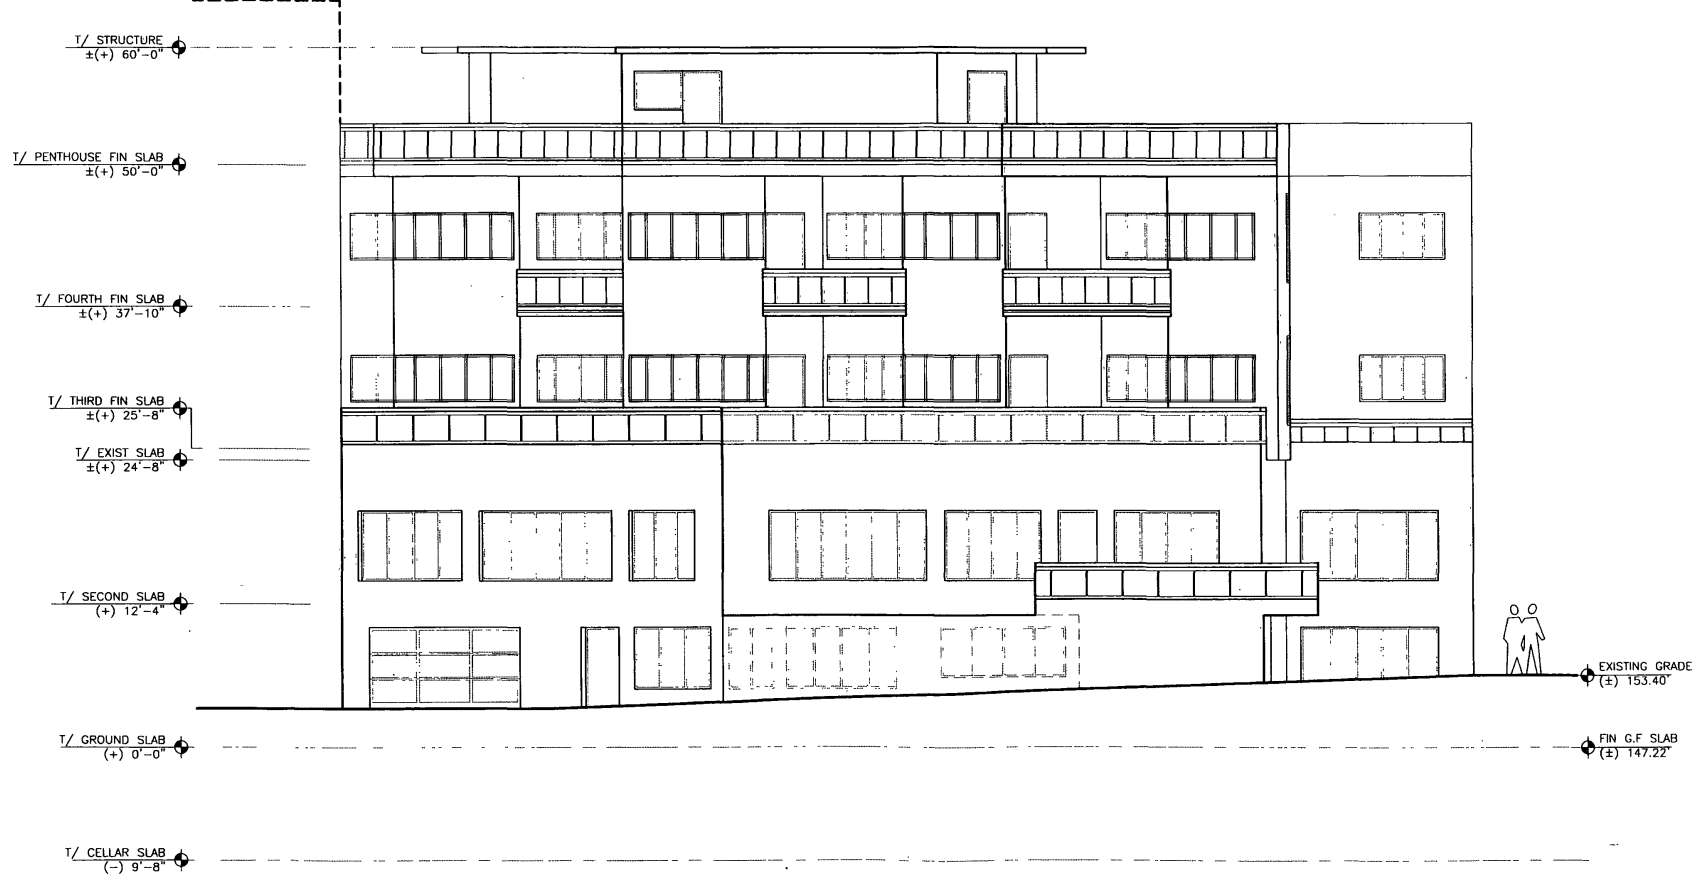

EAST ELEVATION



(1) 301 - 662 - 6363
(7) 301 - 662 - 6463

BZA
APPLICATION
SET

REVISIONS

ISSUED

OWNER:
KING'S CREEK LLC
3411 OAKWOOD TERRACE, NW
WASHINGTON, DC

2329 - 2335
CHAMPLAIN STREET, NW
WASHINGTON, DC

THESE DRAWINGS ARE THE PROPERTY
OF S.C.A.A. ARCHITECTS, INC.
UNAUTHORIZED USE OR REPRODUCTION
OF ANY PART OF THESE DRAWINGS
FOR ANY PURPOSE IS A VIOLATION
OF THE PROFESSIONAL ETHICS OF THE
ARCHITECT AND IS SUBJECT TO
PROSECUTION BY THE BOARD OF
ARCHITECTS OF THE DISTRICT OF
COLUMBIA.

DRAWN BY: SCA
CHECKED BY: SCA
SCALE: AS NOTED

FILE

SHEET TITLE
NORTH
ELEVATION


SHEET

A-11


OF 0000

D.C. OFFICE OF ZONING

202 FEB 14 PM 2:08

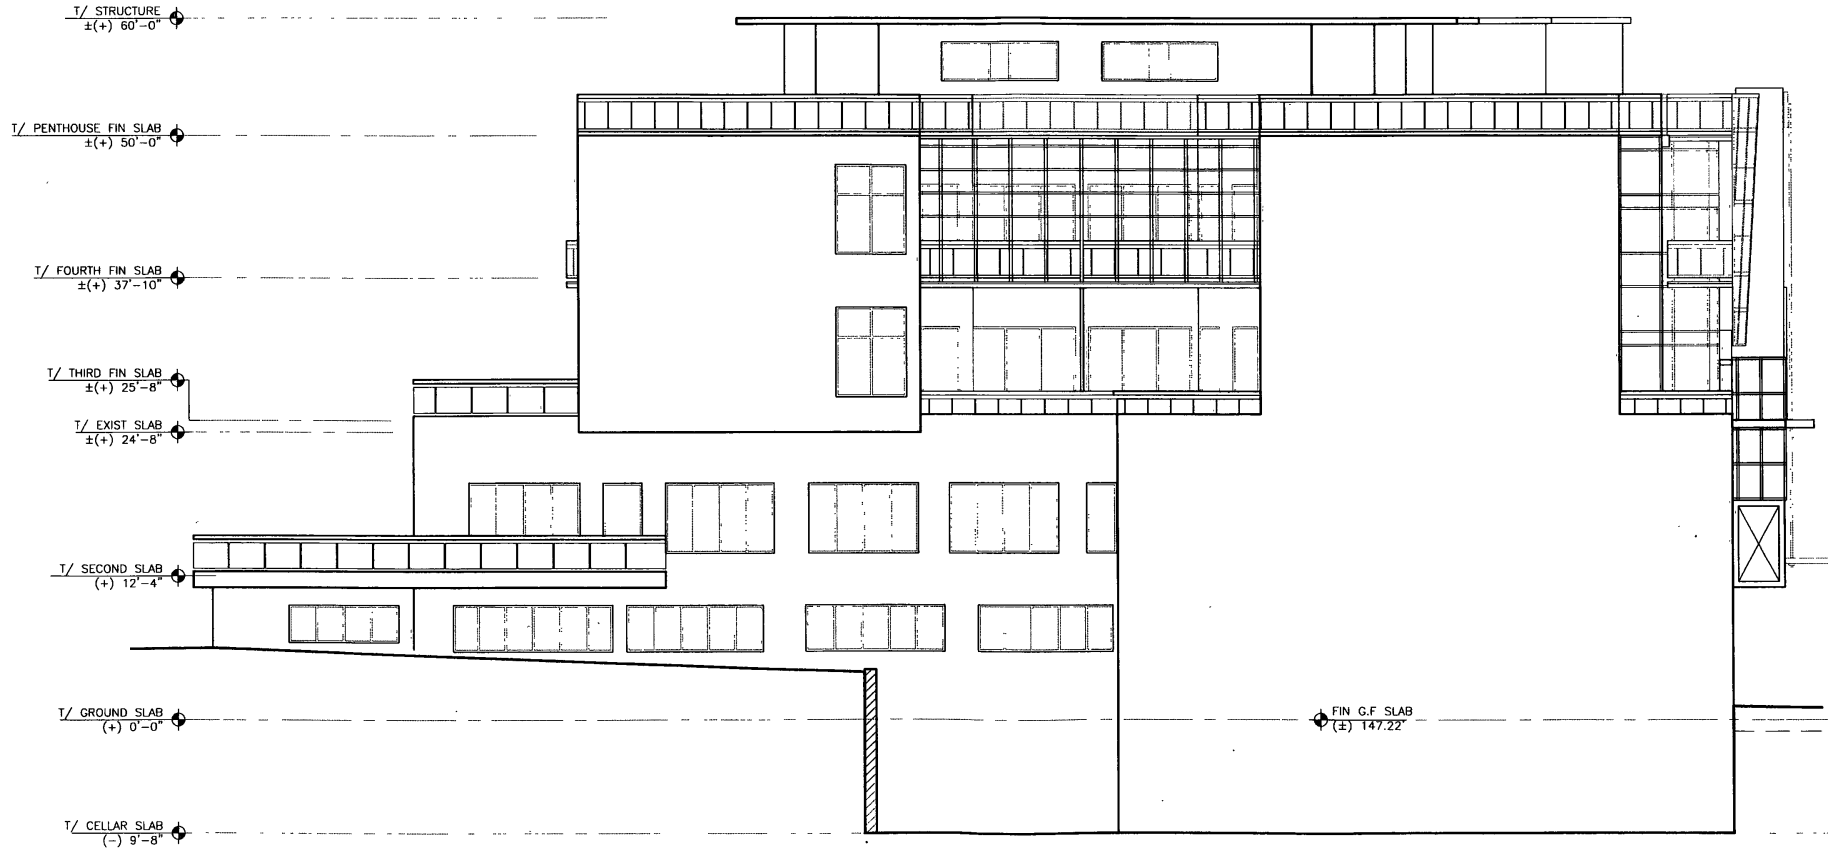

NORTH ELEVATION

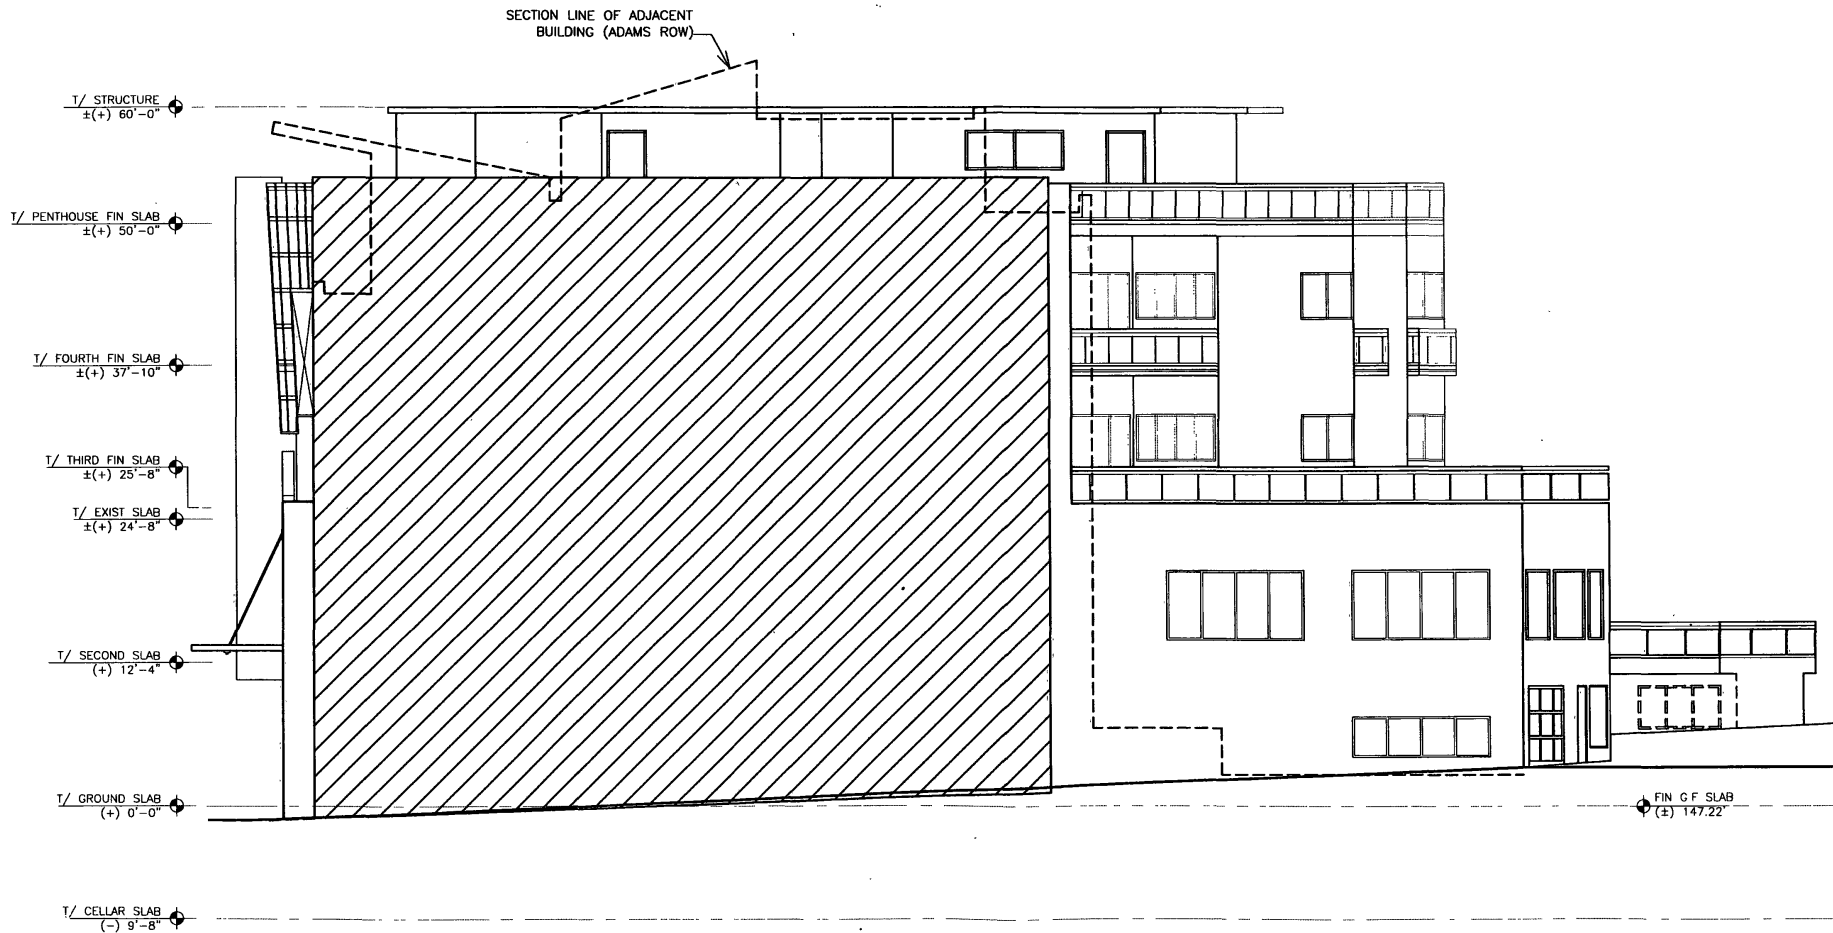

SOUTH ELEVATION



(1) 301 - 652 - 6363
(1) 301 - 652 - 6463

BZA
APPLICATION
SET

REVISIONS

ISSUED

OWNER:
KING'S CREEK LLC
3411 OAKWOOD TERRACE, NW
WASHINGTON, DC

2329 - 2335
CHAMPLAIN STREET, NW
WASHINGTON, DC

THESE CHANGES ARE THE PROPERTY
OF SACA ARCHITECTS, INC. AND ARE
NOT TO BE REPRODUCED OR
TRANSMITTED IN ANY FORM OR BY
ANY MEANS, ELECTRONIC OR
MECHANICAL, INCLUDING
PHOTOCOPYING, RECORDING,
OR BY ANY INFORMATION
STORAGE AND RETRIEVAL
SYSTEM, WITHOUT PERMISSION
IN WRITING FROM SACA
ARCHITECTS, INC.

DESIGNED BY

CHECKED BY SGA

SCALE AS NOTED

FILE

SHEET TITLE

SOUTH

ELEVATION

SHEET

A-12

OF 0000

D.C. OFFICE OF ZONING

2024 FEB 14 PM 2:08



(202) 301-652-6283
(202) 301-652-6463

BZA
APPLICATION
SET

REVISIONS

ISSUED

OWNER
KING'S CREEK LLC
3411 OAKWOOD TERRACE, NW
WASHINGTON, DC

2329 - 2335
CHAMPLAIN STREET, NW
WASHINGTON, DC

THESE DRAWINGS ARE THE PROPERTY
OF S&S ARCHITECTS, INC. AND ARE NOT
TO BE REPRODUCED OR TRANSMITTED
IN ANY FORM OR BY ANY MEANS,
ELECTRONIC OR MECHANICAL, FOR
ANY PURPOSES WITHOUT THE WRITTEN
CONSENT OF S&S ARCHITECTS, INC.

DRAWN BY
CHECKED BY: S&S
SCALE: AS NOTED

SHEET TITLE
BUILDING
SECTION


SHEET

A-13

OF 0000

2006 FEB 14 PM 2:08

D.C. OFFICE OF ZONING

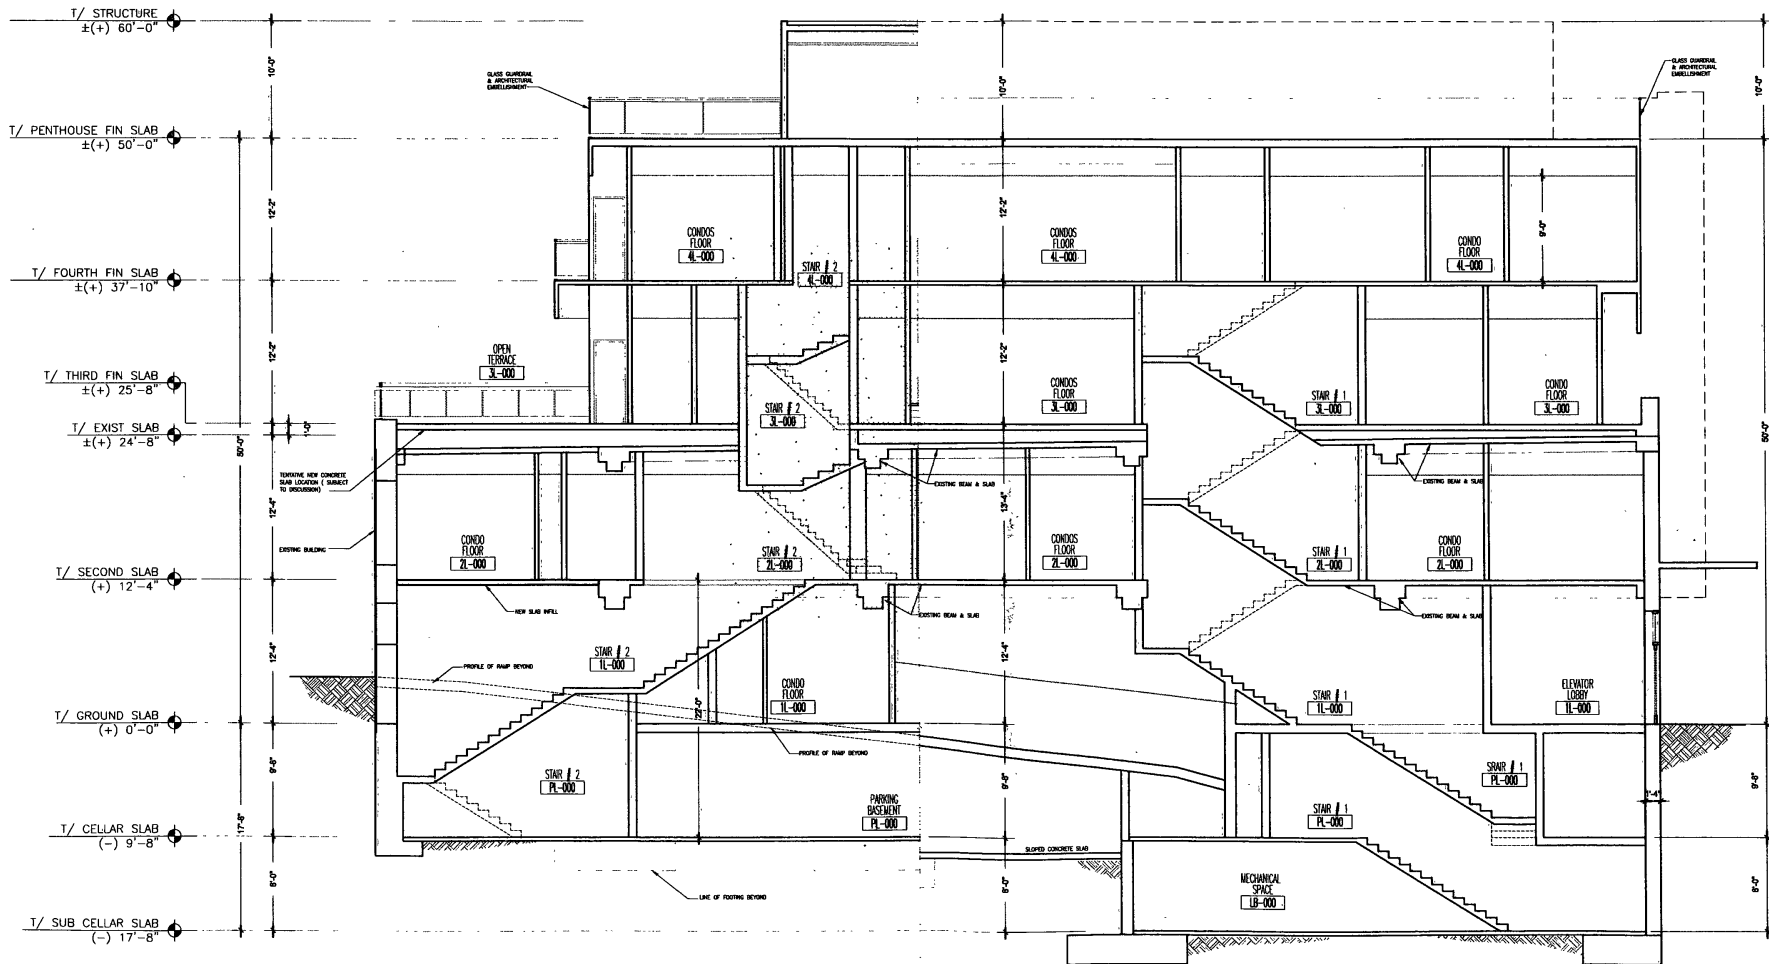

LONGITUDINAL SECTION



(7) 301 - 652 - 6263
(7) 301 - 652 - 6463

BZA
APPLICATION
SET

REVISIONS

ISSUED

OWNER
KING'S CREEK LLC
3411 OAKWOOD TERRACE, NW
WASHINGTON, DC

**2329 - 2335
CHAMPLAIN STREET, NW
WASHINGTON, DC**

THIS DRAWING AND THE PROPERTY IS
THE PROPERTY OF SGA ARCHITECTS, INC. ANY REPRODUCTION
OR TRANSMISSION OF THIS DRAWING WITHOUT THE
WRITTEN PERMISSION OF SGA ARCHITECTS, INC. IS
STRICTLY PROHIBITED. ANY VIOLATION OF THIS
STATEMENT WILL BE PROSECUTED TO THE FULL
EXTENT OF THE LAW.
© 2006 SGA ARCHITECTS, INC.

DRAWN BY
CHECKED BY SGA
SCALE AS NOTED
FILE

SHEET TITLE
SIGHT-LINE
STUDY


SHEET

A-14


OF 0000

2006 FEB 14 PM 2:08

D.C. OFFICE OF ZONING

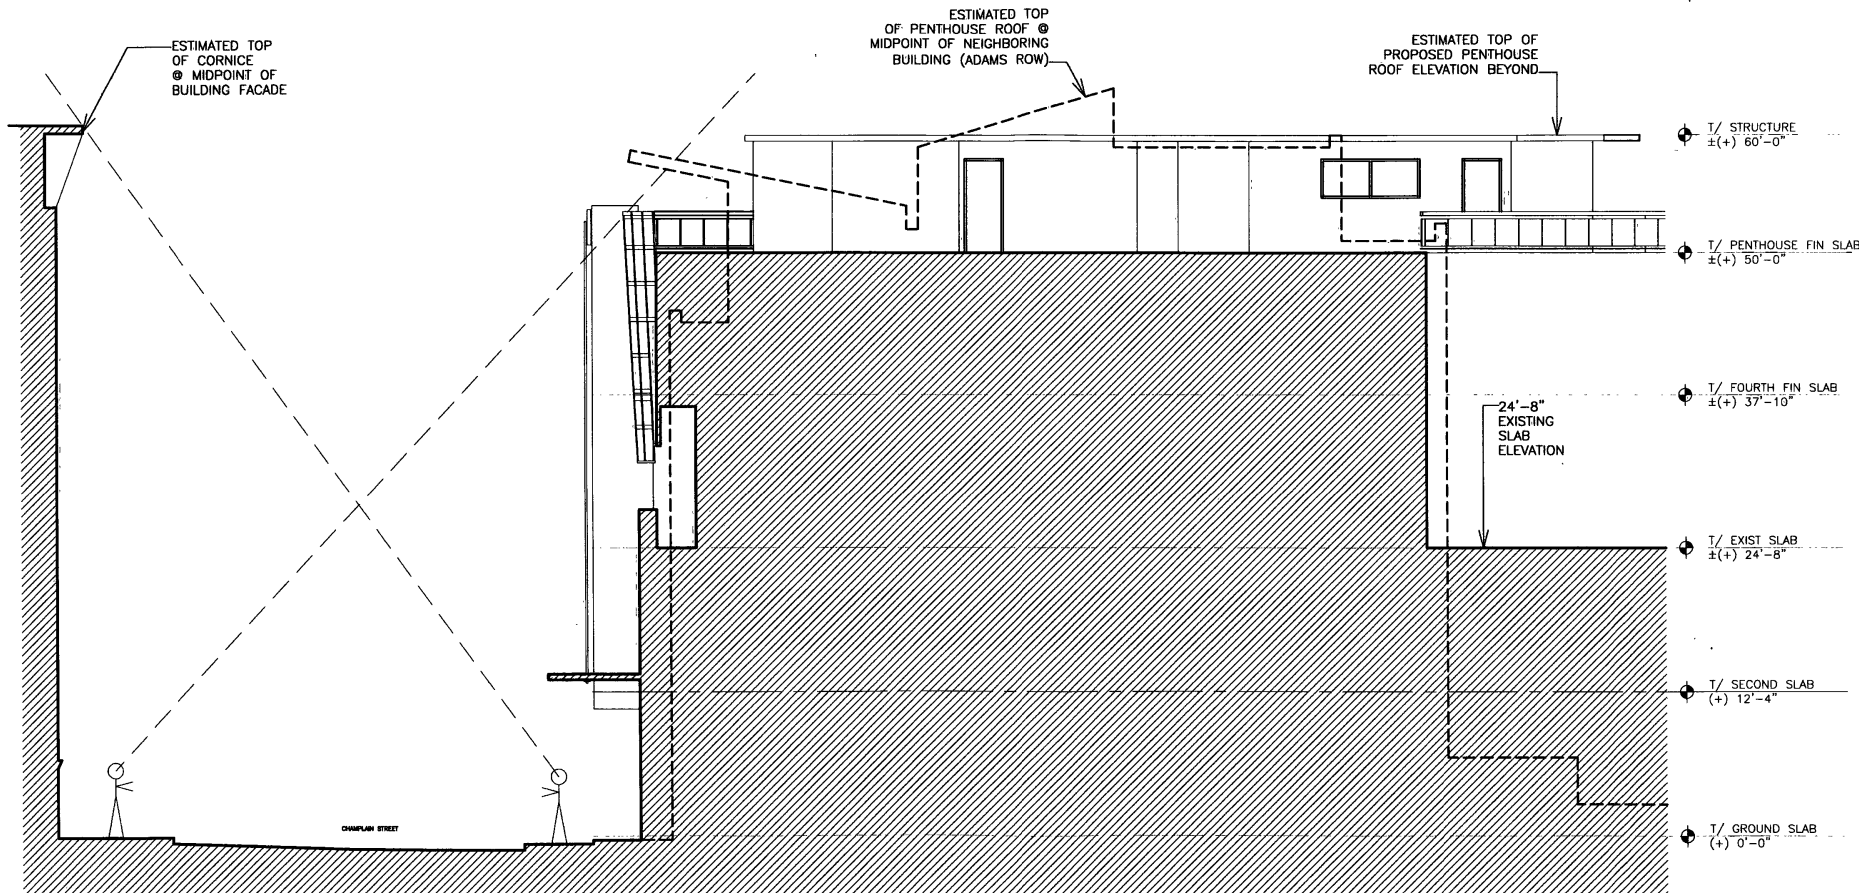

BUILDING SECTION @ PROPOSED MAIN BUILDING ENTRANCE

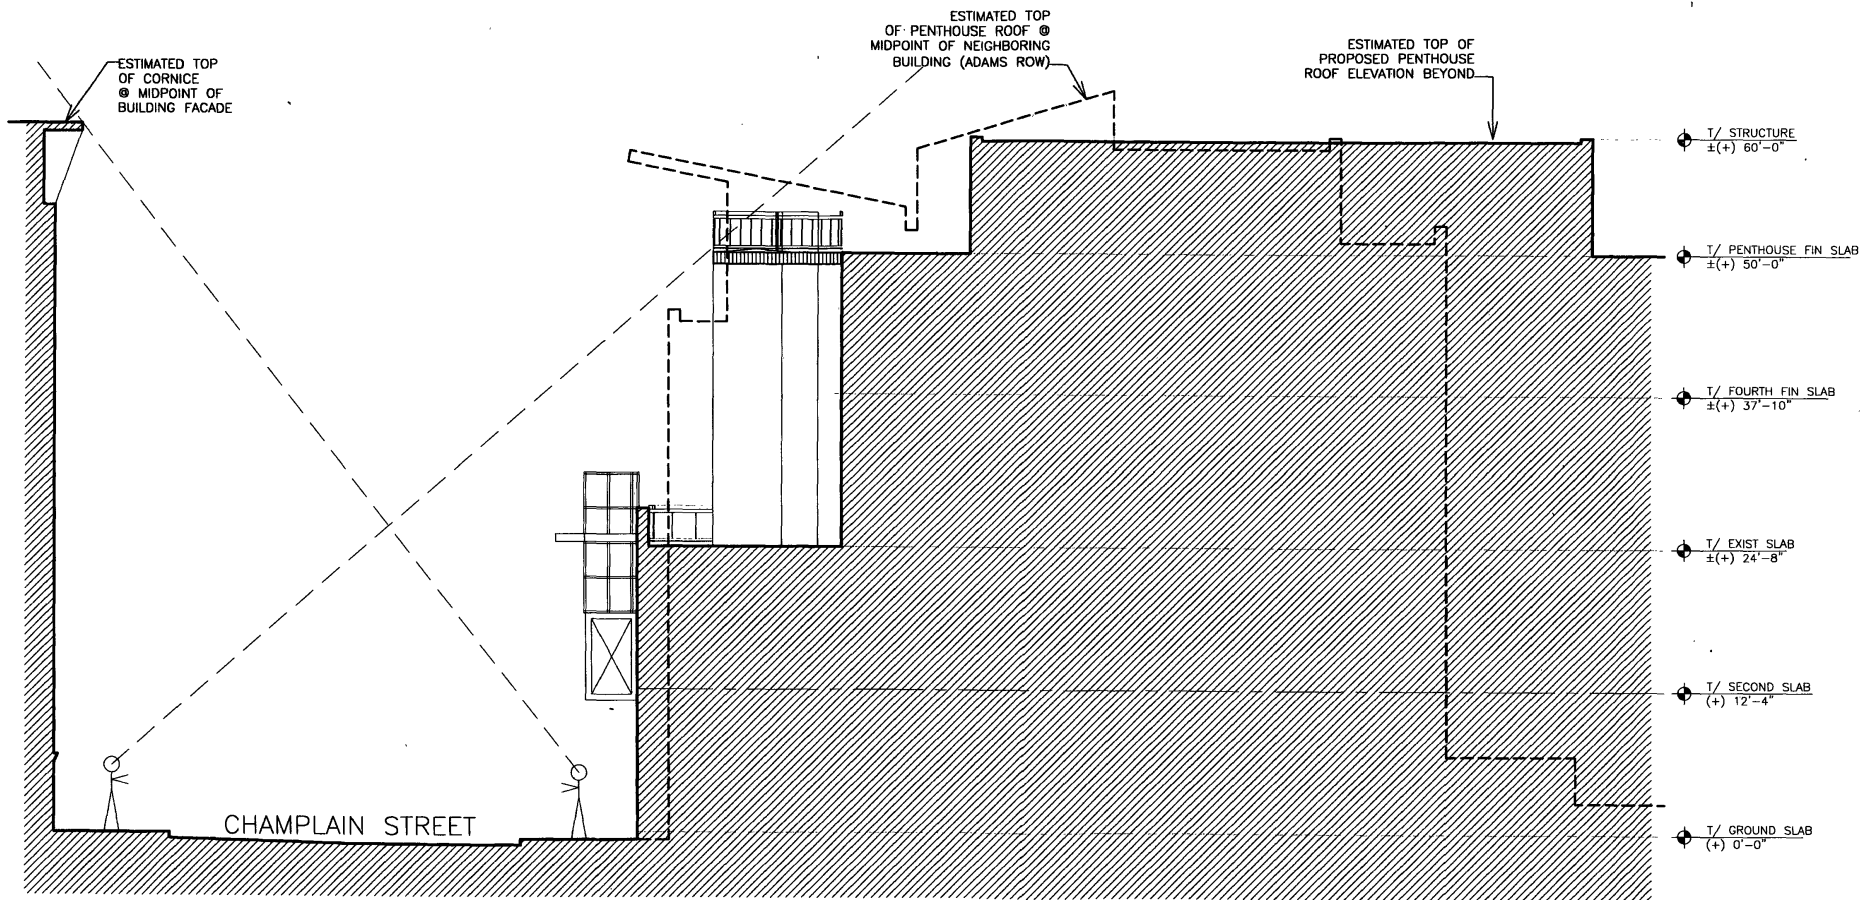

BUILDING SECTION @ MIDPOINT OF PROPOSED BUILDING FACADE



(7) 301 - 652 - 6263
(7) 301 - 652 - 6463

BZA
APPLICATION
SET

REVISIONS

NO.	DESCRIPTION	DATE

ISSUED

OWNER: KINGS CREEK LLC
3411 OAKWOOD TERRACE, NW
ATLANTA, GA 30341
2329 - 2335
CHAMPLAIN STREET, NW
WASHINGTON, DC

THIS DRAWING AND THE PROPERTY OF
SGA ARCHITECTS, INC. ANY REUSE OR
REPRODUCTION OF THIS DRAWING
WITHOUT THE WRITTEN PERMISSION OF
SGA ARCHITECTS, INC. IS PROHIBITED.
© 2011 SGA ARCHITECTS, INC.

DRAWN BY: SGA

CHECKED BY: SGA

SCALE: AS NOTED

FILE: AD NOTED

SHEET TITLE: SIGHT-LINE STUDY

SHEET: A-15

OF 0000

RECEIVED



RECEIVED
D.C. OFFICE OF ZONING
2004 FEB 14 PM 2:08

RENDERING VIEW SOUTH ON CHAMPLAIN STREET


A-16




RECEIVED
D.C. OFFICE OF ZONING
2014 FEB 14 PM 2:08

RENDERING VIEW SOUTH ON CHAMPLAIN STREET

A-17

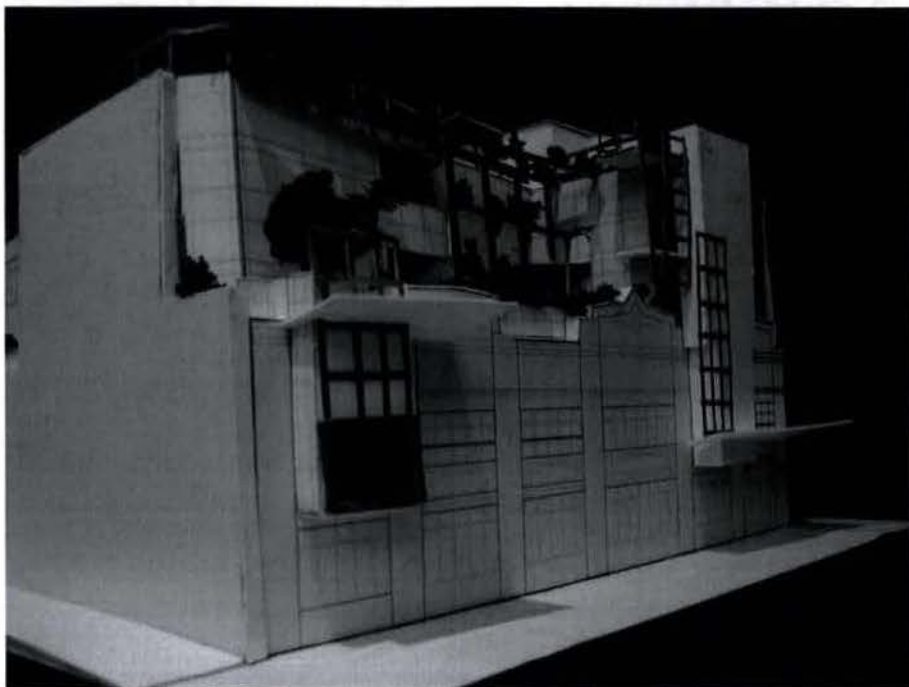


MODEL VIEW SOUTH ON CHAMPLAIN STREET

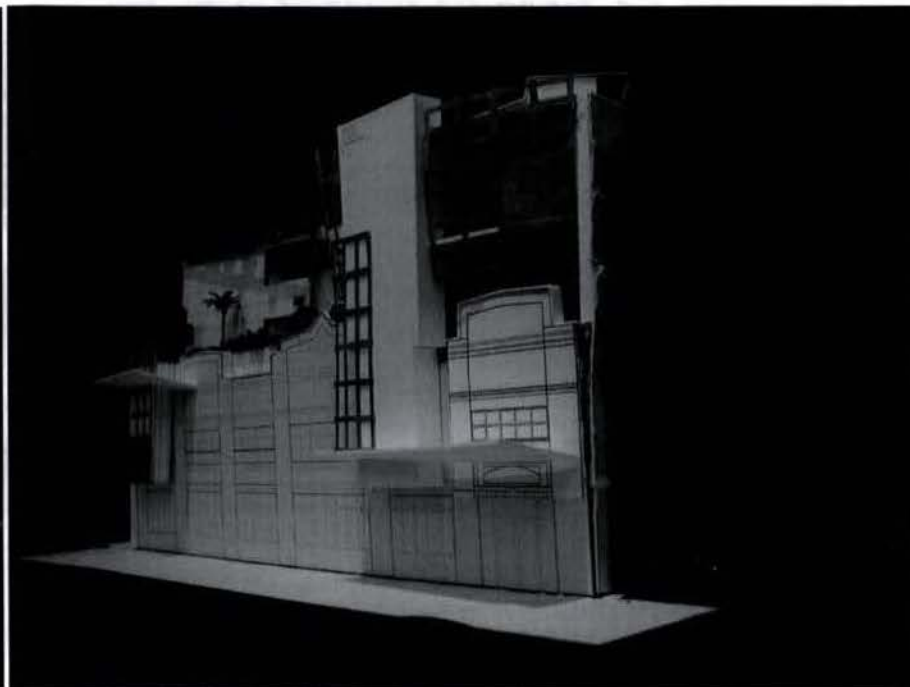


MODEL VIEW NORTH ON CHAMPLAIN STREET

RECEIVED
D.C. OFFICE OF ZONING
2006 FEB 14 PM 2:08

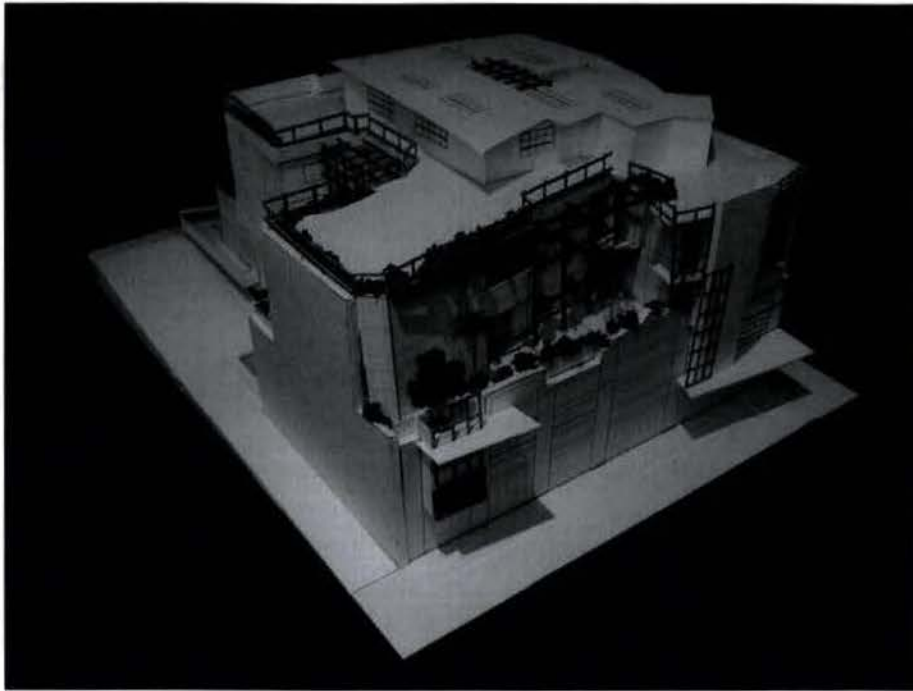


BIRDS EYE VIEW

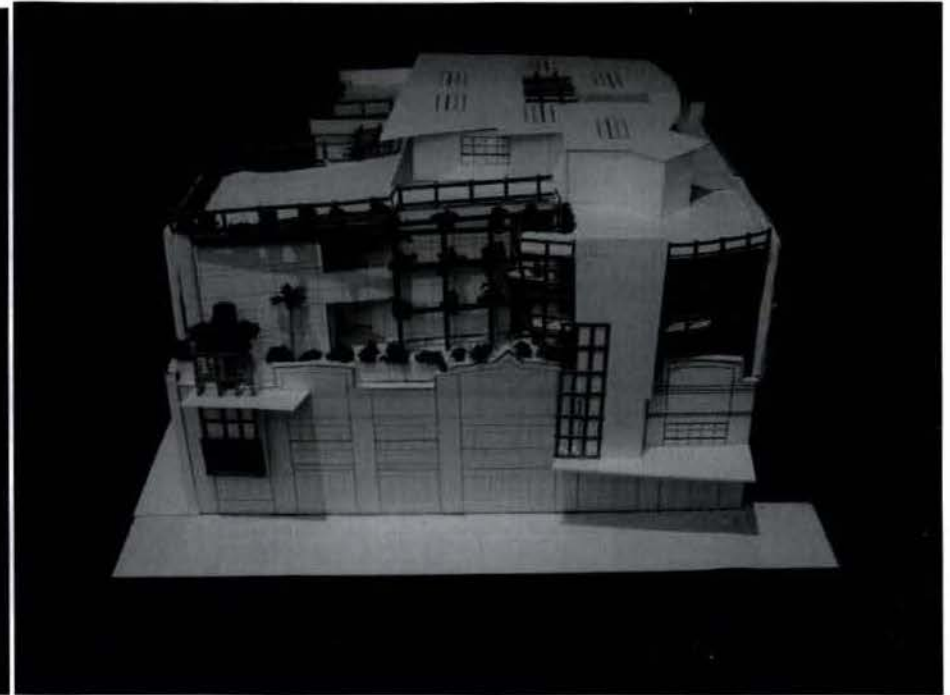


CHAMPLAIN STREET ELEVATION

RECEIVED
D.C. OFFICE OF ZONING

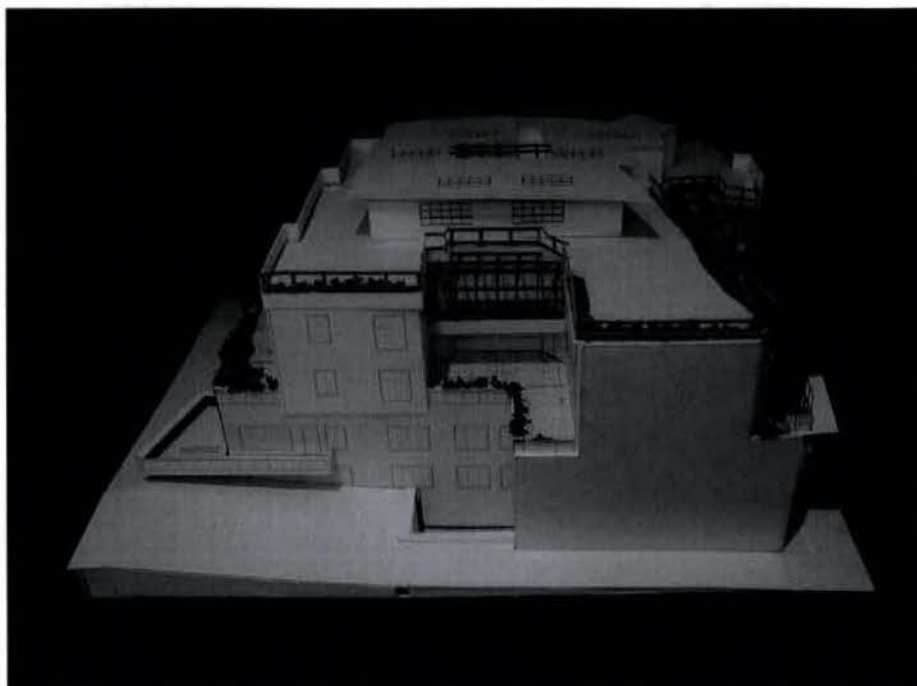

NORTH ELEVATION

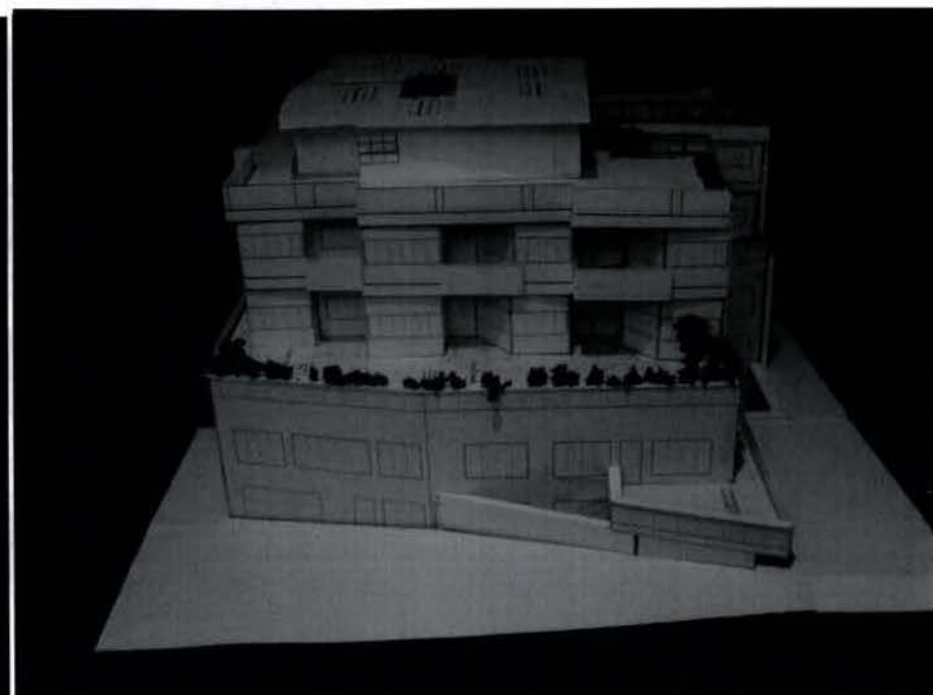

REAR EAST ELEVATION

RECEIVED
D.C. OFFICE OF ZONING
JUN 11 11 PM 2-09

(1) 301 - 652 - 6263
(1) 301 - 652 - 6463

REAR YARD

MIN. DEPTH (404.1) 15'-0"

ACTUAL DEPTH = NONE (NOT APPLICABLE)

NONE REQUIRED (AN EXISTING PRE-58 BUILDING)

ACTUAL DEPTH=23'-0" FOR 3RD & 4TH FLOORS

SIDE YARD (405.6-9)

NONE REQUIRED

HEIGHT OF BUILDING

MAX. HEIGHT (400.1)= 50'-0"

(EXCLUDING PENTHOUSE & ARCHITECTURAL EMBELLISHMENTS)

MAX. HEIGHT 50'-0" PROVIDED

LOADING

NONE REQUIRED

PARKING

RESIDENTIAL REQUIRES 1 PARKING SPACE FOR EVERY
2 DWELLINGS.
22 DWELLINGS= 11 PARKING SPACES REQUIRED
PROPERTY HAS A PARKING CREDIT OF 25 SPACES

COURTS

MIN. WIDTH OF OPEN COURT @ 4" PER FOOT OF COURT HEIGHT, BUT NOT LESS THAN 10'-0" (406.1), 16'-0" OPEN COURT WIDTH PROVIDED

OWNER:

KING'S CREEK LLC
3411 OAKWOOD TERRACE, NW
WASHINGTON, DC

2329 - 2335
CHAMPLAIN STREET NW
WASHINGTON, DC

THESE CHAIRS ARE THE PROPERTY
OF SGA ARCHITECTS, INC.
UNAUTHORIZED USE OR REPRODUCTION
BY ANYONE FOR ANY PURPOSE IS AN
INFRINGEMENT UPON COPYRIGHT LAW.
VIOLATORS WILL BE SUBJECT TO
PROSECUTION BY FULLEST EXTENT OF
THE LAW.
© 2003 SGA ARCHITECTS, INC.

DRAIN BY	
CHECKED BY	OGA
SCALE	AS NOTED

SHEET TITLE
ZONING
ANALYSIS

SHEET

ZA-1

OF 0000

D.C. OFFICE OF ZONING

RECEIVED



(202) 301-682 • 6863
(202) 301-682 • 6863

BZA
APPLICATION
SET

REVISIONS

ISSUED
BZA APPLICATION

CHANG
KING'S CREEK LLC
3411 OAKWOOD TERRACE, NW
WASHINGTON, DC

DC OFFICE OF ZONING

2329 - 2335
CHAMPLAIN STREET, NW
WASHINGTON, DC

THESE DRAWINGS ARE THE PROPERTY OF SAGA ARCHITECTS, INC. AND ARE NOT TO BE REPRODUCED OR TRANSMITTED IN ANY FORM OR BY ANY MEANS, ELECTRONIC OR MECHANICAL, INCLUDING PHOTOCOPYING, RECORDING, OR BY ANY INFORMATION STORAGE AND RETRIEVAL SYSTEM. WITHOUT THE WRITTEN PERMISSION OF SAGA ARCHITECTS, INC.

DRAWN BY
CHECKED BY BSA
SCALE AS NOTED
FILE

SHEET TITLE
ZONING
ANALYSIS

SHEET

ZA-2

OF 0000

RECEIVED

PROPERTY AREA = 9771.28 SF
+ 1007.00 SF = 10778.28 SF

FAR=28700 / 10778.28 = 2.66

SUB CELLAR FLOOR PLAN	AREA= 1608 SF	MECH. SPACES AND/OR ORIELS	AREA= 1608 SF	FAR ADMISSIBLE AREA	= 0000 SF
CELLAR FLOOR PLAN	AREA= 9782.5 SF	MECH. SPACES AND/OR ORIELS	AREA= 456 SF	FAR ADMISSIBLE AREA	= 0000 SF
FIRST FLOOR PLAN (CELLAR PORTION)	AREA= 6924.5 SF AREA= 3018.0 SF)	MECH. SPACES AND/OR ORIELS	AREA= 302 SF	FAR ADMISSIBLE AREA	= 6622.5 SF
SECOND FLOOR PLAN	AREA= 9930.5 SF	MECH. SPACES AND/OR ORIELS	AREA= 363 SF	FAR ADMISSIBLE AREA	= 9567.5 SF
THIRD FLOOR PLAN	AREA= 6539 SF	MECH. SPACES AND/OR ORIELS	AREA= 286.5 SF	FAR ADMISSIBLE AREA	= 6252.5 SF
FOURTH FLOOR PLAN	AREA= 6495.6 SF	MECH. SPACES AND/OR ORIELS	AREA= 239.15 SF	FAR ADMISSIBLE AREA	= 6256.5 SF
PENTHOUSE FLOOR PLAN	AREA= 4088.6 SF	MECH. SPACES AND/OR ORIELS	AREA= 202 SF	FAR ADMISSIBLE AREA	= 0000 SF
TOTAL AREA = 48386.7 SF				TOTAL PLANNED ADMISSIBLE AREA = 28699 SF	



00 301 - 652 - 6963
00 301 - 652 - 6463

BZA
APPLICATION
SET

REVISIONS

ISSUED
BAMON BZA APPLICATION

OWNER

2329 - 2335
CHAMPLAIN STREET, NW
WASHINGTON, DC

2329 - 2335
CHAMPLAIN STREET, NW
WASHINGTON, DC

ACCESSIBILITY

PER 1107.6.2.4 UNITS ARE REQUIRED TO BE TYPE A ACCESSIBLE.
ALL REMAINING UNITS ARE TYPE B ACCESSIBLE
USING OPTION B OF THE BATHROOM REQUIREMENTS.

APPLICABLE CODES

2003 DISTRICT OF COLUMBIA CONSTRUCTION CODE SUPPLIMENT
2000 INTERNATIONAL BUILDING CODE
2000 INTERNATIONAL PLUMBING CODE
2000 INTERNATIONAL MECHANICAL CODE
2000 INTERNATIONAL FIRE CODE
2000 INTERNATIONAL ENERGY CONSERVATION CODE
1996 NFPA NATIONAL ELECTRIC CODE

FIRE RESISTANCE RATING REQUIREMENTS FOR BUILDING ELEMENTS

	2B CONSTRUCTION TYPE [IBC 2003] REQUIREMENTS	DESIGNED AS
STRUCTURAL FRAME INCLUDING CLOUMNS, GIRDERS, TRUSSES	0	0
BEARING WALLS- EXTERIOR AND INTERIOR	0	0
NON BEARING WALLS AND PARTITIONS EXTERIOR	0	0 (NON COMBUSTIBLE)
INTERIOR	0	0
FLOOR CONSTRUCTION INCLUDING SUPPORTING BEAMS AND JOISTS	1	1 HR
TENANT SEPERATIONS:		
P-4	1	1 HR
4-3	1	1 HR
3-2	1	1 HR
2-G	1	1 HR
G-B1	2	1 HR
B1-B2	2	2 HR
ROOF CONSTRUCTION INCLUDING SUPPORT BEAMS AND JOISTS	0	0
DWELLING UNIT SEPERATION	1/2 HR (UL #U039)	1 HR
CORRIDOR PARTITION RATING W/ SPRINKLER	1 HR- DOOR RATING 1/3 HR	1 HR
SHAFT ENCLOSURE RATING (STAIRS, ELEVATOR, TRASH CHUTE)	2 HR (STAIRS, ELEVATOR AND TRASH CHUTE- DOOR RATING 1 1/2 HR.	2 HR

EGRESS STAIRS [1003.2.3]

FLOOR	STAIR #1	STAIR #2
PENTHOUSE	15	15
4	17	17
3	17	17
2	25	25
G	-	-
SUB-TOTAL (CONVERGENCE)	74	74
B1	23	23
B2	5	-
TOTAL STAIR LOAD	102	97
REQ. STAIR WIDTH	20.4"	19.4"
DESIGNED STAIR WIDTH	48.0"	48.0"

RECEIVED

2329 - 2335
CHAMPLAIN STREET, NW
WASHINGTON, DC

2329 - 2335
CHAMPLAIN STREET, NW
WASHINGTON, DC

RECEIVED



BUILDING HEIGHT DIAGRAM
CHAMPLAIN STREET
ELEVATION



(1) 301 - 682 - 6263
(2) 301 - 682 - 6463

BZA
APPLICATION
SET

REVISIONS

ISSUED

SAGA BZA APPLICATION

OWNER

2017
KING'S CREEK LLC
3411 OAKWOOD TERRACE, NW
WASHINGTON, DC

2329 - 2335
CHAMPLAIN STREET, NW
WASHINGTON, DC

THIS DRAWING IS THE PROPERTY OF SAGA ARCHITECTS, INC. AND IS NOT TO BE REPRODUCED OR TRANSMITTED IN ANY FORM OR BY ANY MEANS, ELECTRONIC OR MECHANICAL, WITHOUT THE WRITTEN PERMISSION OF SAGA ARCHITECTS, INC.

DRAWN BY: SGA
CHECKED BY: SGA
SCALE: AS NOTED
PLS

SHEET TITLE
ZONING
ANALYSIS

SHEET

ZA-5

OF 0000

RECEIVED



(7) 301 - 622 - 6263
(7) 301 - 632 - 6463

BZA
APPLICATION
SET
REVISIONS

ISSUED

2/14/2018 BZA APPLICATION

OWNER:

KING'S CREEK LLC
1831 CHERRYWOOD TERRACE, NW
WASHINGTON, DC

2329 - 2335
CHAMPLAIN STREET, NW
WASHINGTON, DC 20004

THIS DOCUMENT IS THE PROPERTY OF S.C.A. ARCHITECTS, INC. IT IS TO BE USED ONLY FOR THE PROJECT AND SITE SPECIFICALLY IDENTIFIED HEREON. IT IS NOT TO BE REPRODUCED OR TRANSMITTED IN ANY FORM OR BY ANY MEANS, ELECTRONIC OR MECHANICAL, INCLUDING PHOTOCOPYING, RECORDING, OR BY ANY INFORMATION STORAGE AND RETRIEVAL SYSTEM, WITHOUT THE WRITTEN PERMISSION OF S.C.A. ARCHITECTS, INC.


DRAWN BY
CHECKED BY SGA
SCALE AS NOTED
FILE

SHEET TITLE
FAR DIAGRAM
BY RIGHT

SHEET

ZA-6

RECEIVED
D.C. OFFICE OF ZONING

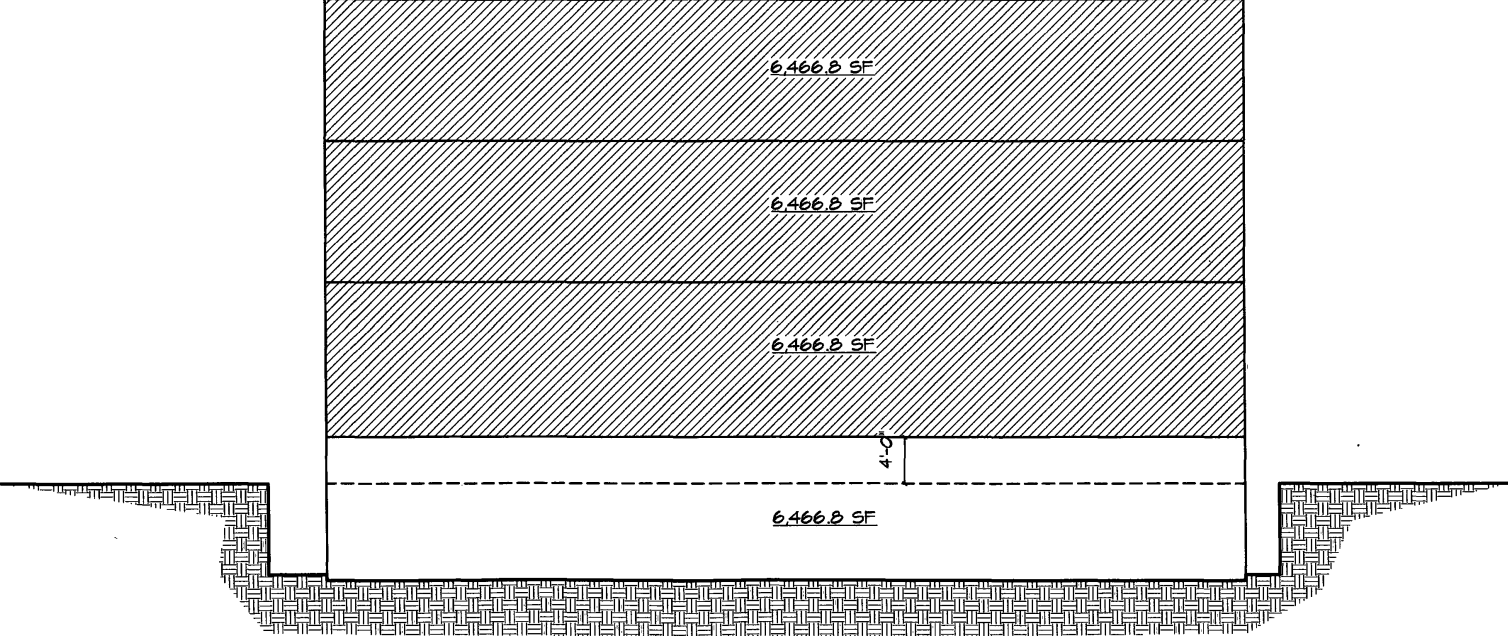

FAR 1.8 DIAGRAM - MATTER OF RIGHT
N.T.S.



(7) 301 - 682 - 6263
(7) 301 - 682 - 6463

BZA
APPLICATION
SET
REVISIONS

ISSUED
THRU BZA APPLICATION

OWNER
3411 OAKWOOD TERRACE, NW
WASHINGTON, DC
OFFICE OF ZONING

RECEIVED

2329 - 2335
CHAMPLAIN STREET, NW
WASHINGTON, DC


THESE DRAWINGS ARE THE PROPERTY OF
S.C.A. ARCHITECTS, INC. AND ARE NOT TO BE
REPRODUCED OR TRANSMITTED IN ANY FORM
OR BY ANY MEANS, ELECTRONIC OR MECHANICAL,
INCLUDING PHOTOCOPYING, RECORDING, OR BY
ANY INFORMATION STORAGE AND RETRIEVAL
SYSTEM, WITHOUT PERMISSION IN WRITING
FROM S.C.A. ARCHITECTS, INC.

DRAWN BY
CHECKED BY
SCALE
FILE

AS NOTED
SHEET TITLE
FAR DIAGRAM
PROPOSED

SHEET

ZA-7

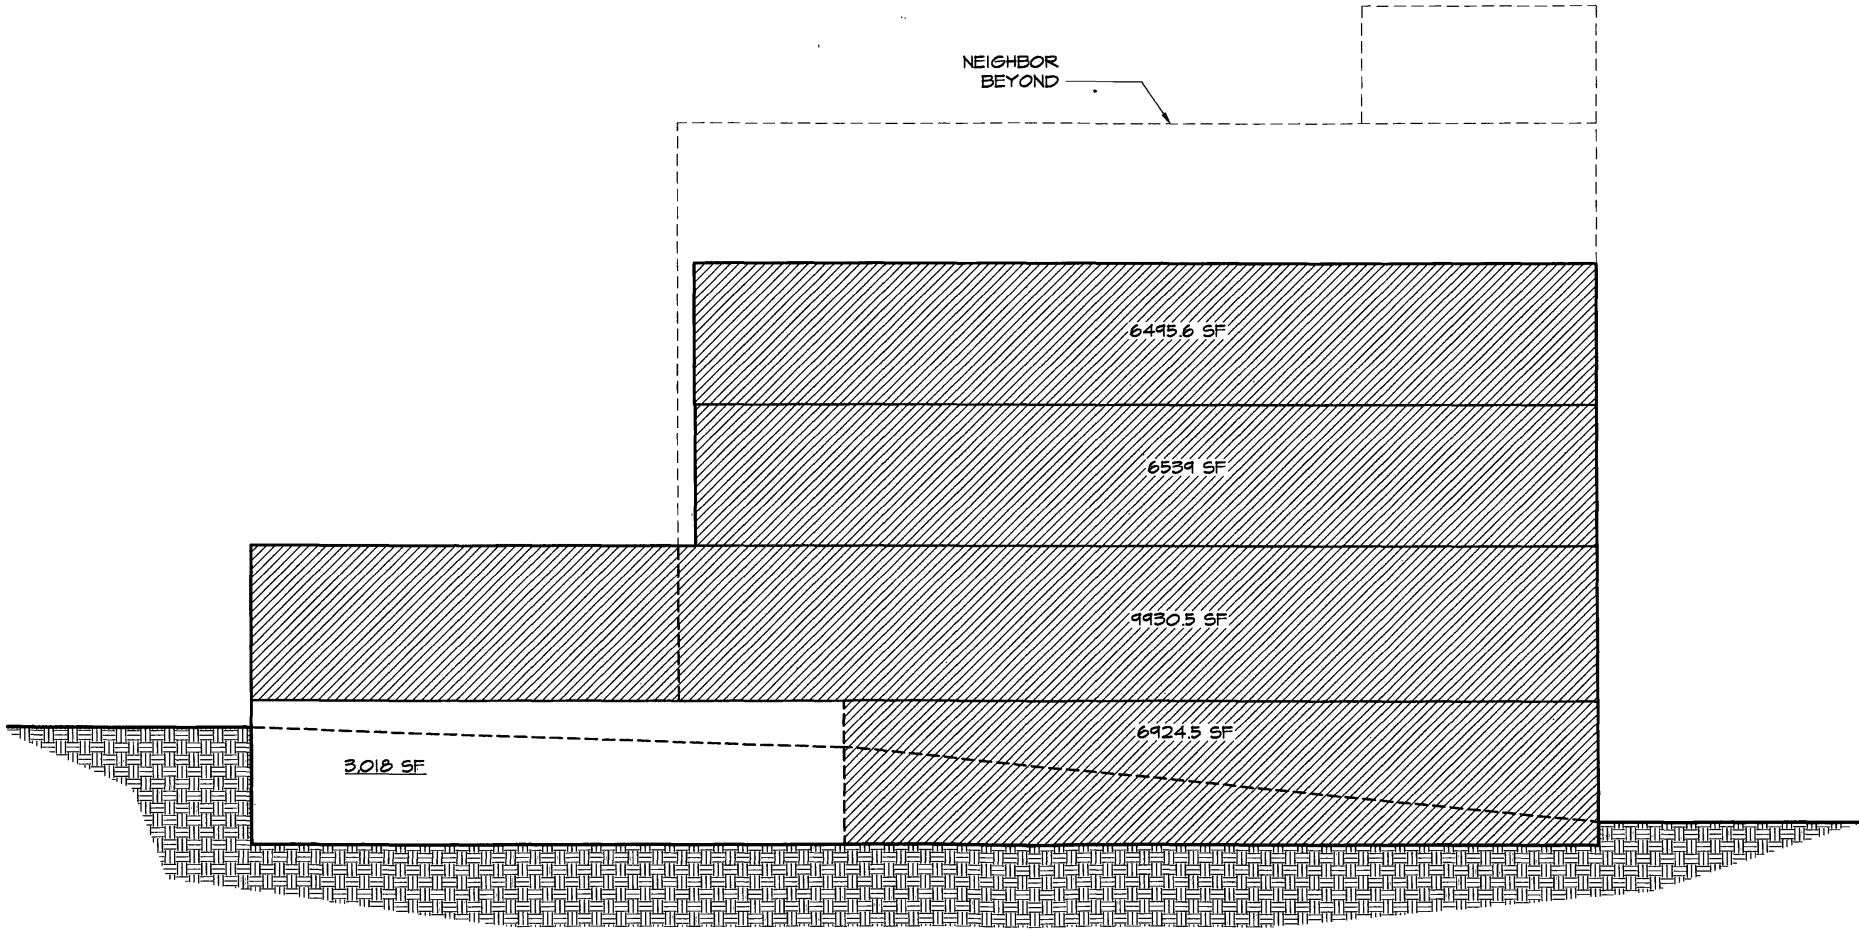

FAR 2.66 DIAGRAM - CURRENT PROPOSAL
N.T.S.



RECEIVED
D.C. OFFICE OF ZONING

FRONT VIEW FROM CHAMPLAIN STREET

P-1



FRONT VIEW FROM CHAMPLAIN STREET

RECEIVED
D.C. OFFICE OF ZONING
2008 FEB 14 PM 2:11



SIDE VIEW FROM CHAMPLAIN STREET



VIEW FROM PUBLIC ALLEY

RECEIVED
D.C. OFFICE OF ZONING
2006 FEB 14 PM 2:12



REAR VIEW

RECEIVED
D.C. OFFICE OF ZONING
2006 FEB 14 PM 2:12



RECEIVED
D.C. OFFICE OF ZONING

CORNER VIEW FROM PUBLIC ALLEY



RECEIVED
D.C. OFFICE OF ZONING

VIEW SOUTH DOWN CHAMPLAIN STREET



RECEIVED
D.C. OFFICE OF ZONING
2006 FEB 14 PM 2:12

VIEW SOUTH DOWN CHAMPLAIN STREET