



THE
Yards™

AT
SOUTHEAST FEDERAL CENTER

WATERFRONT PARK

ZONING COMMISSION REVIEW SUBMISSION

29 MAY 2008

PREPARED FOR
THE ZONING COMMISSION

PREPARED BY
THE GENERAL SERVICES ADMINISTRATION
FOREST CITY WASHINGTON

WITH THE ASSISTANCE OF
M. PAUL FRIEDBERG & PARTNERS / MPFP, LLC
LANDSCAPE ARCHITECTURE BUREAU
SHALOM BARANES ASSOCIATES, PC
COMMUNICATION ARTS INC
EHT TRACERIES INC.
GENSLER
VIKA, INC.

RECEIVED
D.C. OFFICE OF ZONING
2008 MAY 29 PM 4:17

ZONING COMMISSION
District of Columbia

CASE NO. 08-04
EXHIBIT NO. 16

ZONING COMMISSION
District of Columbia
CASE NO.08-04
EXHIBIT NO.16


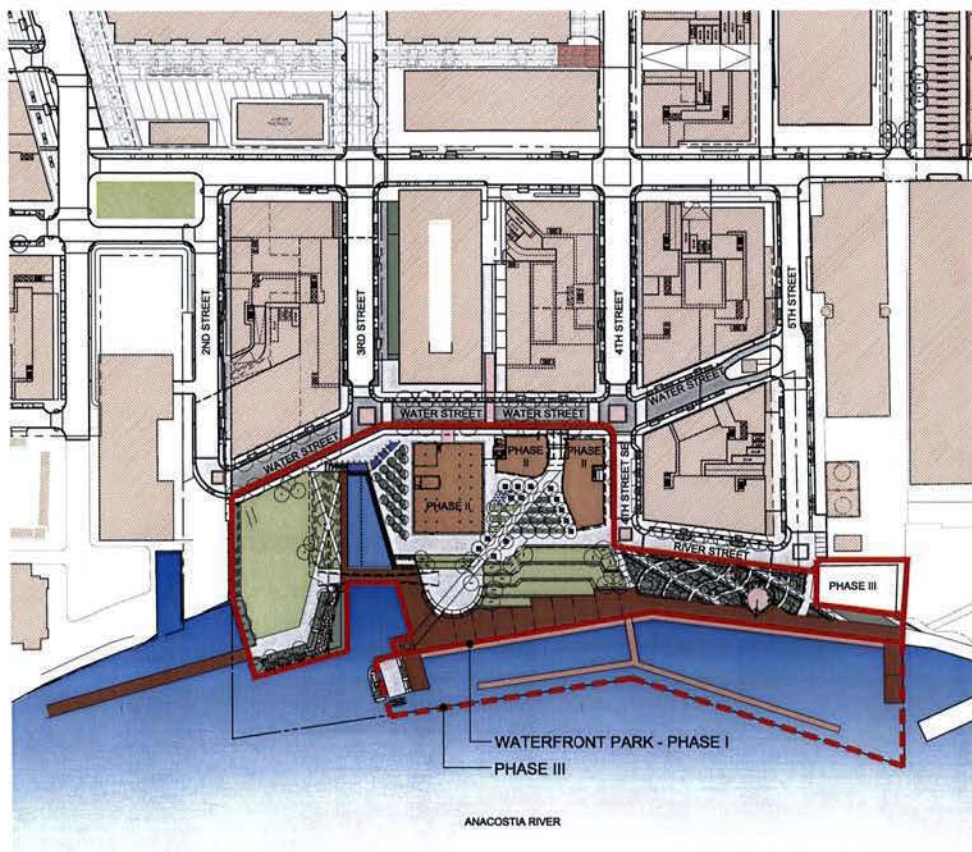


TABLE OF CONTENTS - LIST OF WATERFRONT PARK DRAWINGS

1. Plans:	6. Renderings:
1.1 Vicinity Plan	6.1 Water Front Park South West Aerial
1.2 Site Study	6.2 Water Street - Retail Pavillion
1.3 Site Photos	6.3 Water Street & 4th Street Intersection
1.4 Park Plan	6.4 Retail Pavilions Plaza Entrance
1.5 Circulation Diagram	6.5 Water Street - Street Festival
1.6 Spatial Diagram	6.6 Park Entrance Plaza
1.7 Material Diagram	6.7 Park Entrance Plaza at Dusk
1.8 Lighting Plan	6.8 View of Water Fall and Canal from Great Lawn
1.9 Relationship to W-0 Zone Setback Requirements	6.9 Great Lawn
2. Grading:	6.10 Grass Garden
2.1 Grading Plan	6.11 Promenade - View from Overlook
2.2 Stormwater Concept Plan	6.12 Promenade - Outdoor Concerts
3. Planting:	6.13 River Street Gardens
3.1 Tree Planting Plan	
3.2 Great Lawn, Grass Garden and Canal Planting Plan	
3.3 Stepped Lawn and Lumber Shed Plaza Planting Plan	
3.4 River Street Gardens Planting Plan	
4. Paving:	
4.1 Lumber Shed Plaza Paving Enlargement Plan	
4.2 Canal Plaza Paving Enlargement Plan	
5. Site Sections:	
5.1 Site Sections Key Plan	
5.2 Sections A & B	
5.3 Section C & D	

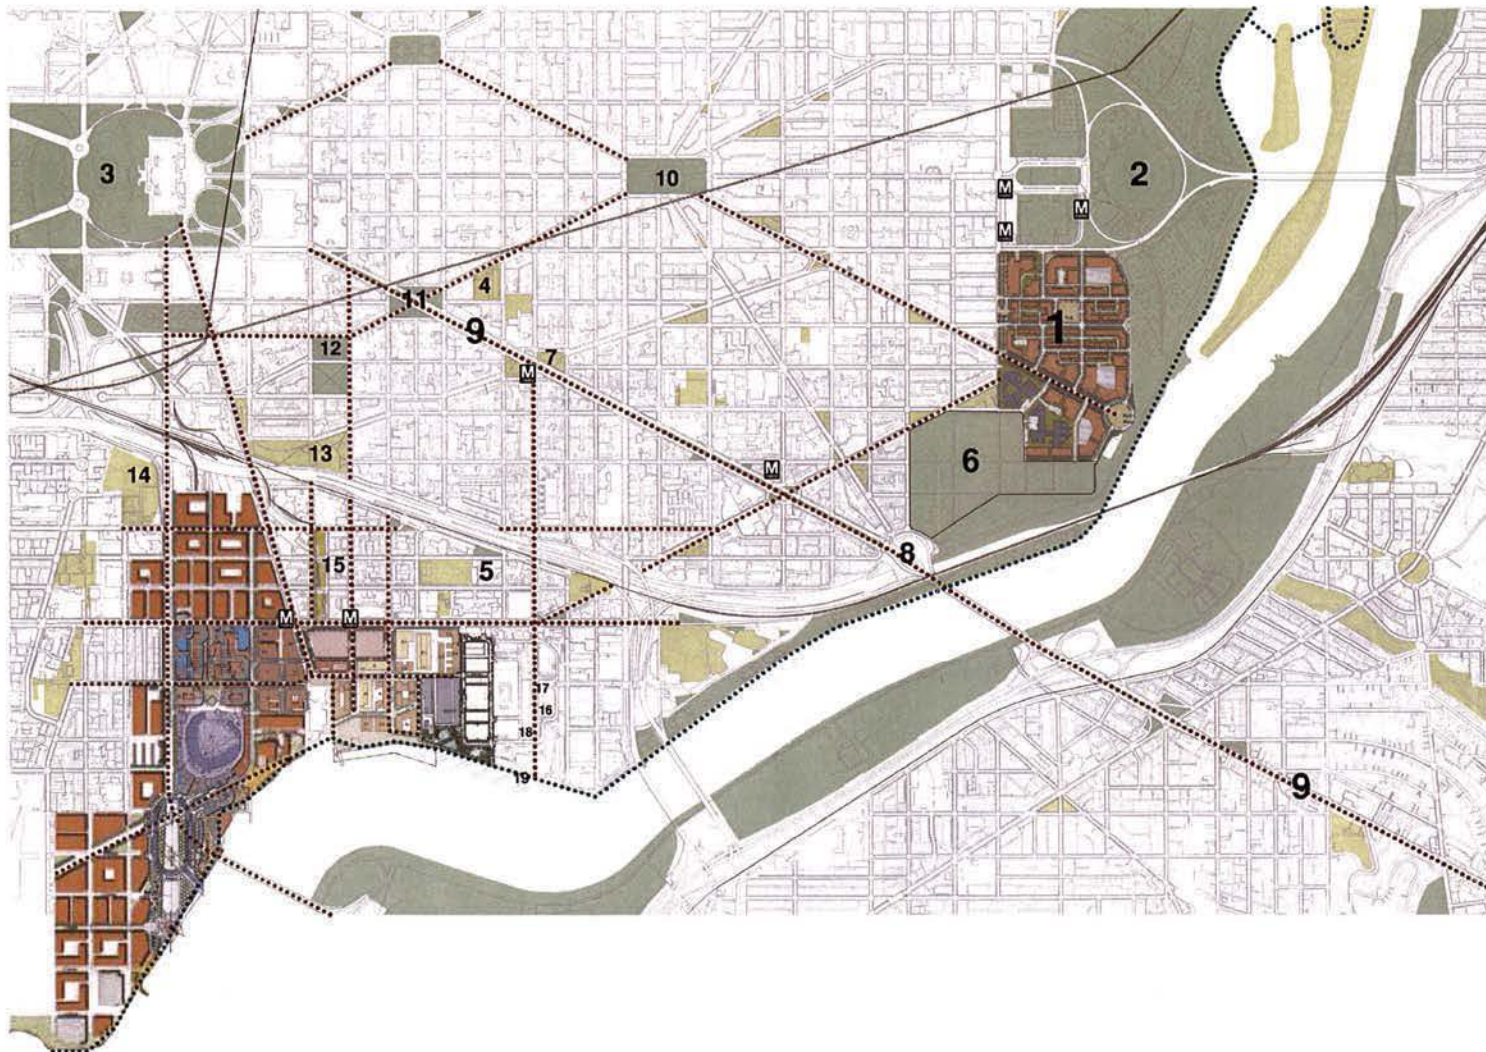


LEGEND:

1. RESERVATION 13 SITE
2. RFK SITE
3. US CAPITOL AND LIBRARY OF CONGRESS
4. EASTERN MARKET
5. MARINE BARRACKS BEQ
6. CONGRESSIONAL CEMETARY
7. MNCPPC MEMORIAL SITE
8. BARNEY CIRCLE
9. PENNSYLVANIA AVENUE 'GREAT STREET INITIATIVE'
10. LINCOLN PARK
11. SEWARD SQUARE
12. FOLGER SQUARE
13. GARFIELD PARK
14. RANDELL PARK
15. CANAL PARK
16. NAVY ART GALLERY
17. NAVY LIBRARY
18. NAVY MUSEUM
19. DISPLAY SHIP USS BARRY

- DC PARKS AND RECREATION
- NATIONAL PARK SERVICE
- SIGNIFICANT CORRIDOR
- RIVERWALK



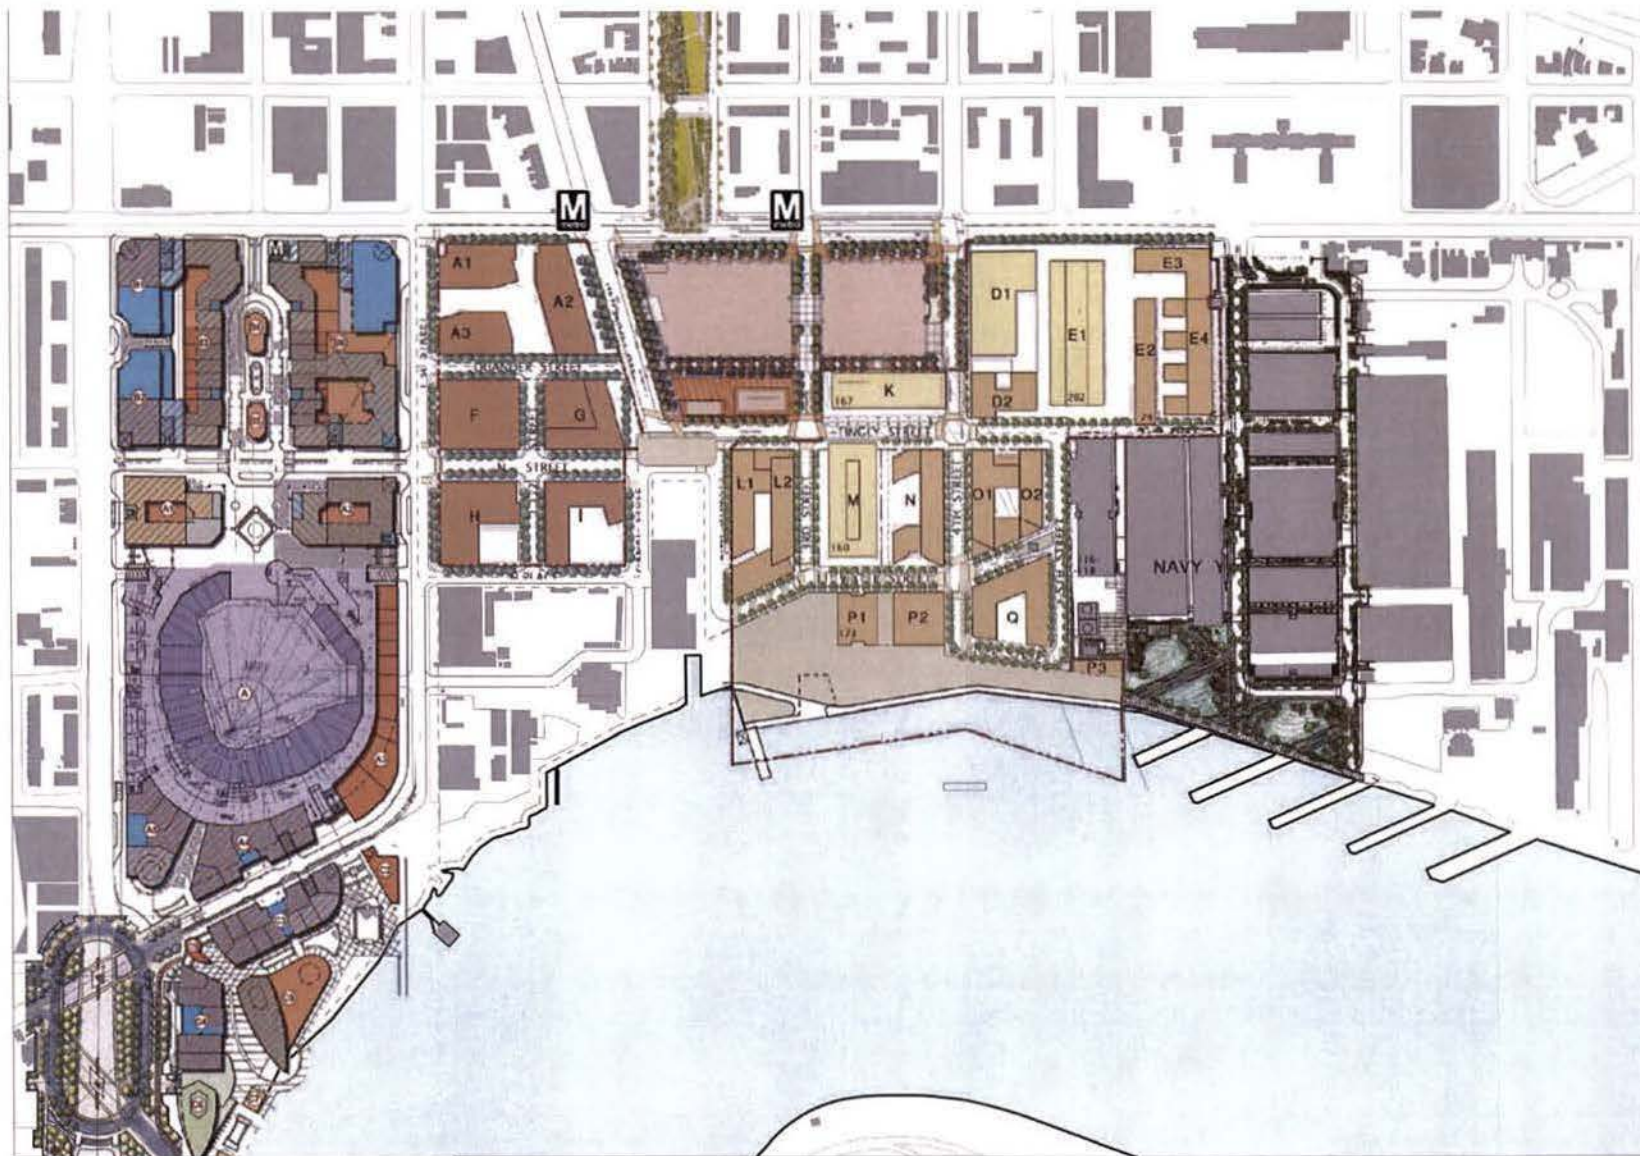

THE YARDS AT SOUTHEAST FEDERAL CENTER

FOREST CITY | WASHINGTON


SITE STUDY | 1.2

WASHINGTON, D.C. | 29 FEBRUARY 2008 | M. PAUL FRIEDBERG & PARTNERS / MPFP LLC | **Gensler** | ZONING COMMISSION REVIEW SUBMISSION |

SCALE: (36"X24") 1"=200'-0"
(11"X17") 1"=400'-0"

0 50 100 200 FT



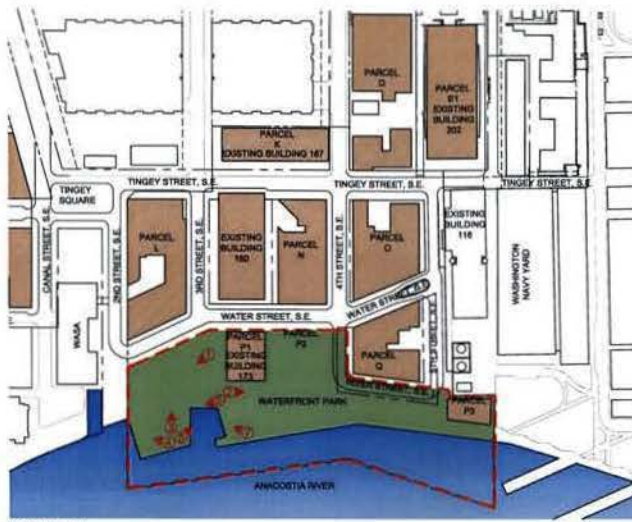

VIEW ①



VIEW ②



VIEW ③



VIEW ④



VIEW ⑤




VIEW ⑥



VIEW ⑦



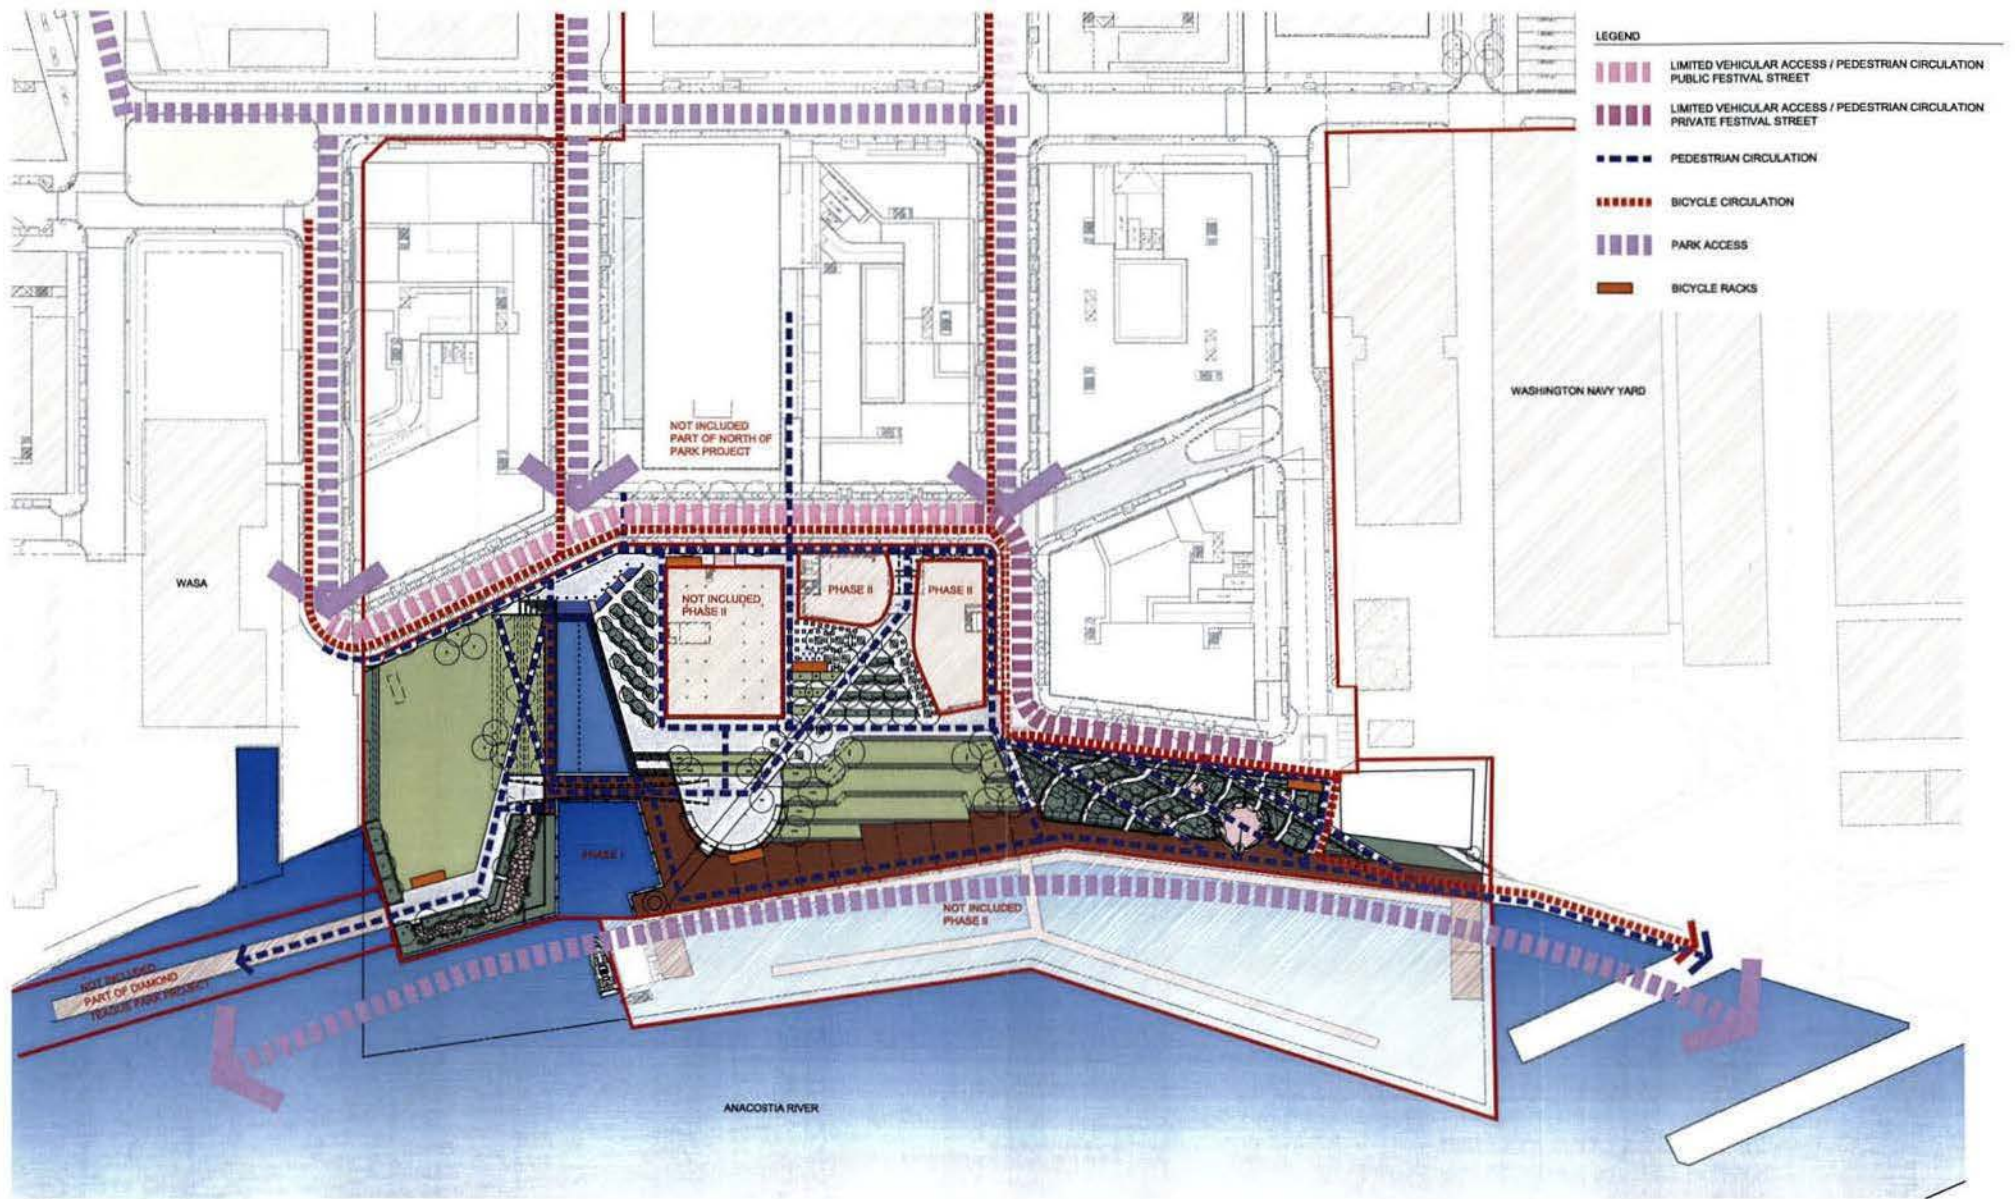

THE YARDS AT SOUTHEAST FEDERAL CENTER

FOREST CITY | WASHINGTON


CIRCULATION DIAGRAM | 1.5


WASHINGTON, D.C. | 29 MAY 2008 | M. PAUL FRIEDBERG & PARTNERS / MPFP LLC | **Gensler** | ZONING COMMISSION HEARING |

SCALE: (36"X24") 1"= 60'-0"
(11"X17") 1"=120'-0"

0 25 50 100 200 FT



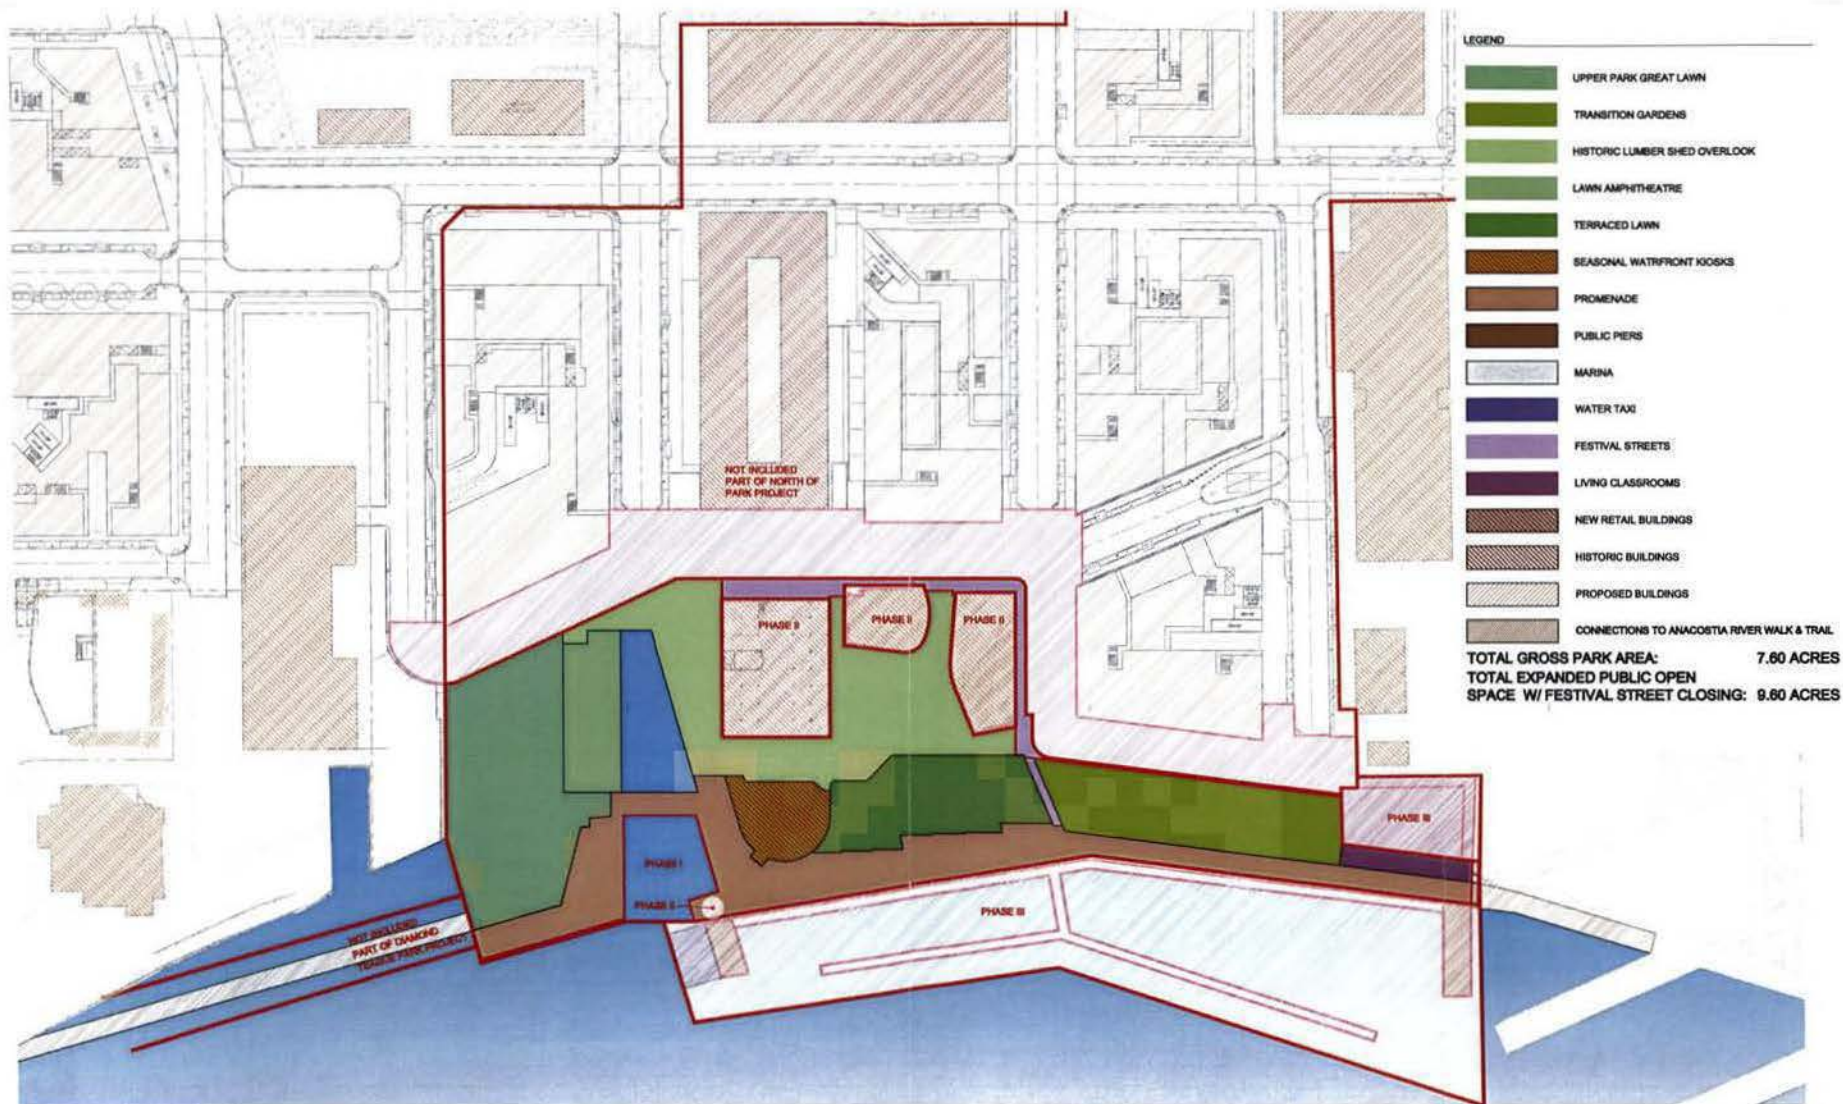

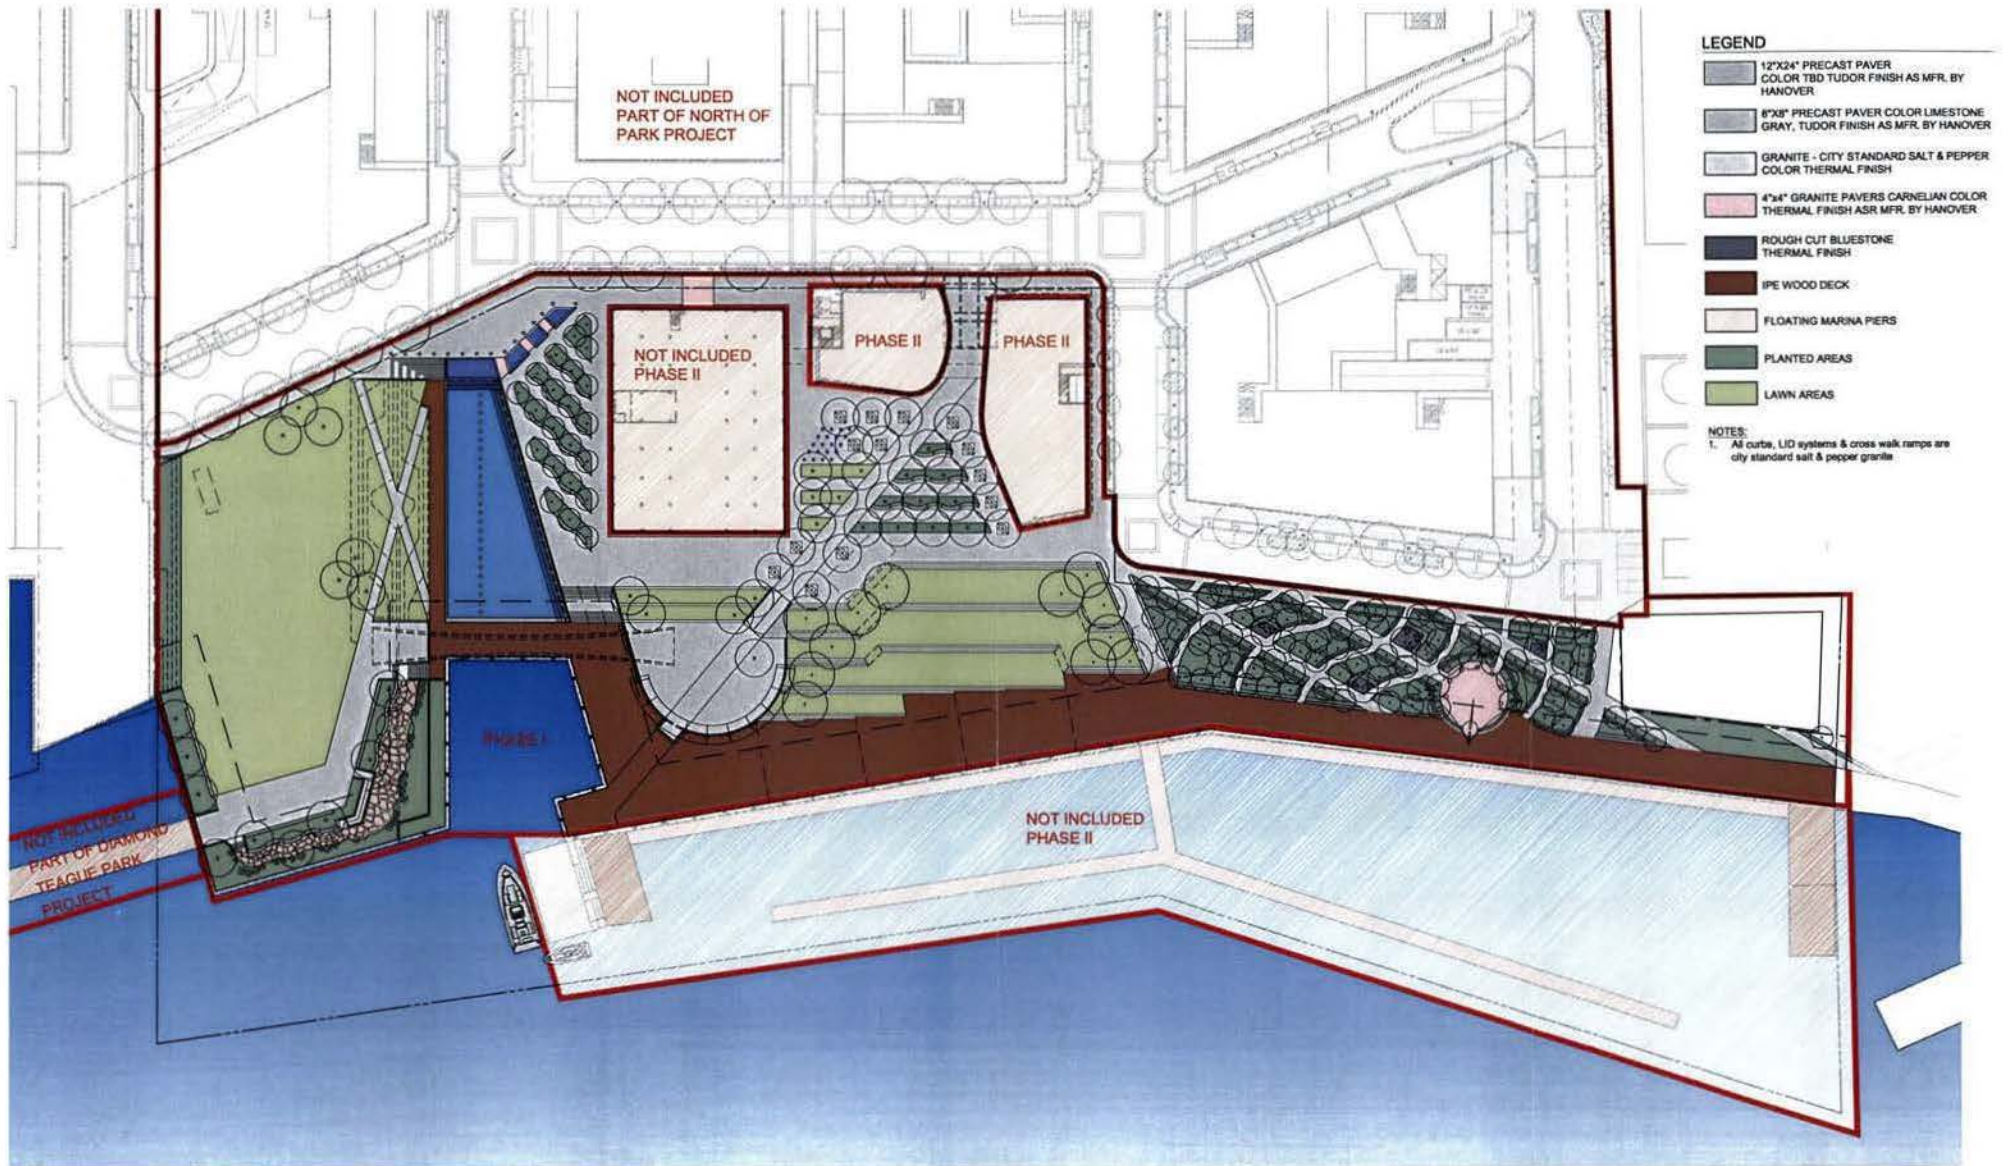

THE YARDS AT SOUTHEAST FEDERAL CENTER


FOREST CITY | WASHINGTON

MATERIALS DIAGRAM | 1.7

WASHINGTON, D.C. | 29 MAY 2008 | M. PAUL FRIEDBERG & PARTNERS / MPFP LLC | **Gensler** | ZONING COMMISSION HEARING |

SCALE: (36"x24") 1"=40'-0"
(11"x17") 1"=80'-0"



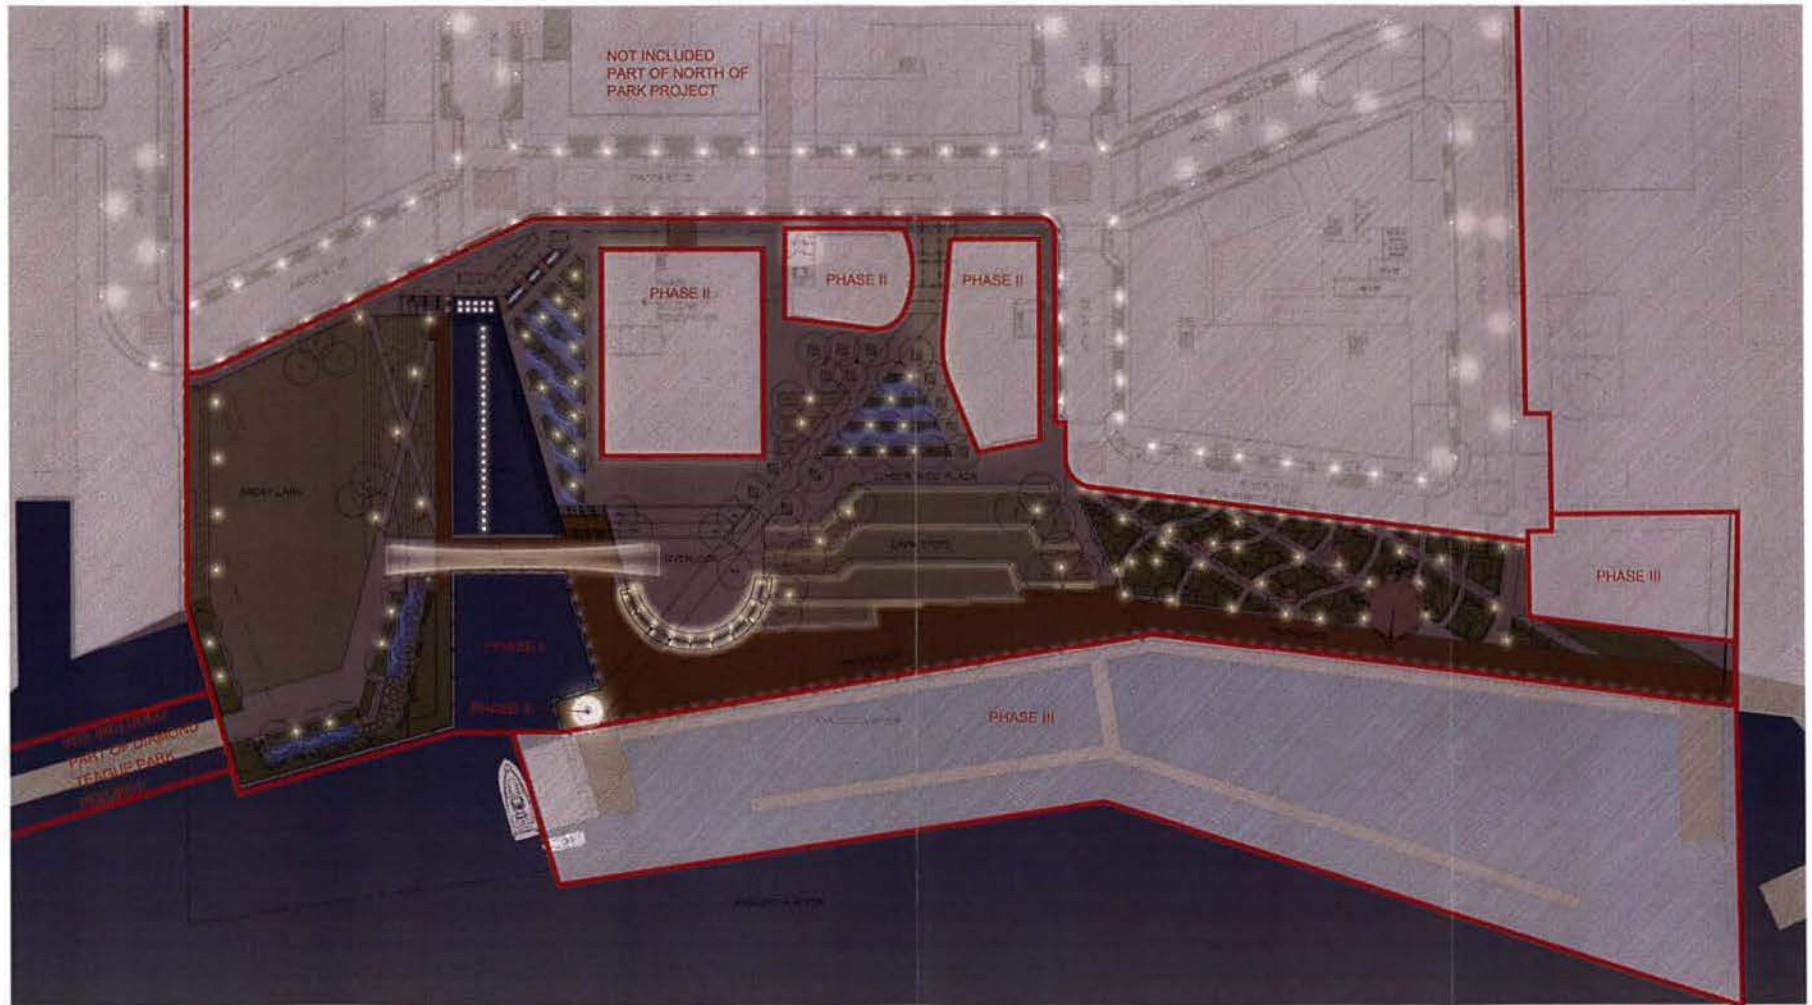

THE YARDS AT SOUTHEAST FEDERAL CENTER

FOREST CITY | WASHINGTON


LIGHTING PLAN | 1.8

WASHINGTON, D.C. | 29 MAY 2008 | M. PAUL FRIEDBERG & PARTNERS / MPFP LLC | **Gensler** | ZONING COMMISSION HEARING |

SCALE: (36"X24") 1"=40'-0"
(11"X17") 1"=80'-0"

0 25 50 100 200 FT



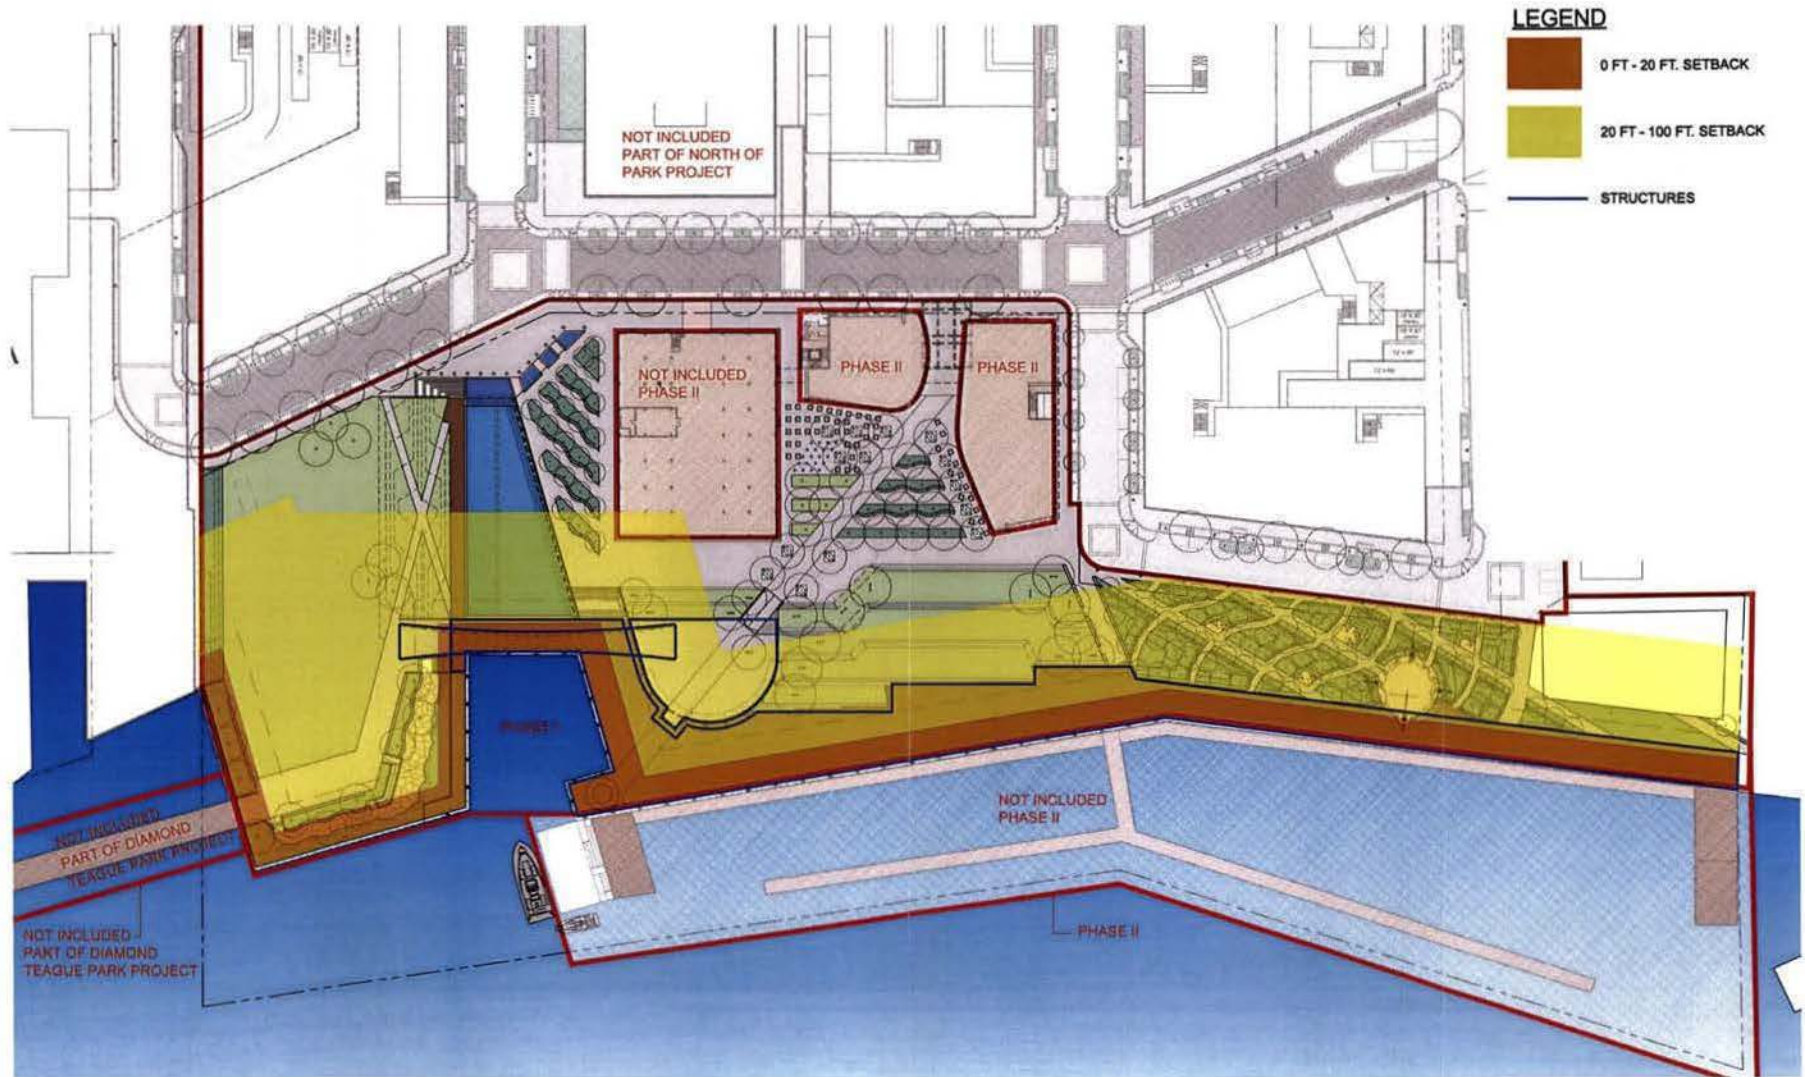

THE YARDS AT SOUTHEAST FEDERAL CENTER

FOREST CITY | WASHINGTON


RELATIONSHIP TO W-0 ZONE SETBACK REQUIREMENTS 1.9

WASHINGTON, D.C. | 29 MAY 2008 | M. PAUL FRIEDBERG & PARTNERS / MPFP LLC | **Gensler** | ZONING COMMISSION HEARING |

SCALE: (36"X24") 1"=40'-0"
(11"X17") 1"=80'-0"

0 25 50 100 200 FT



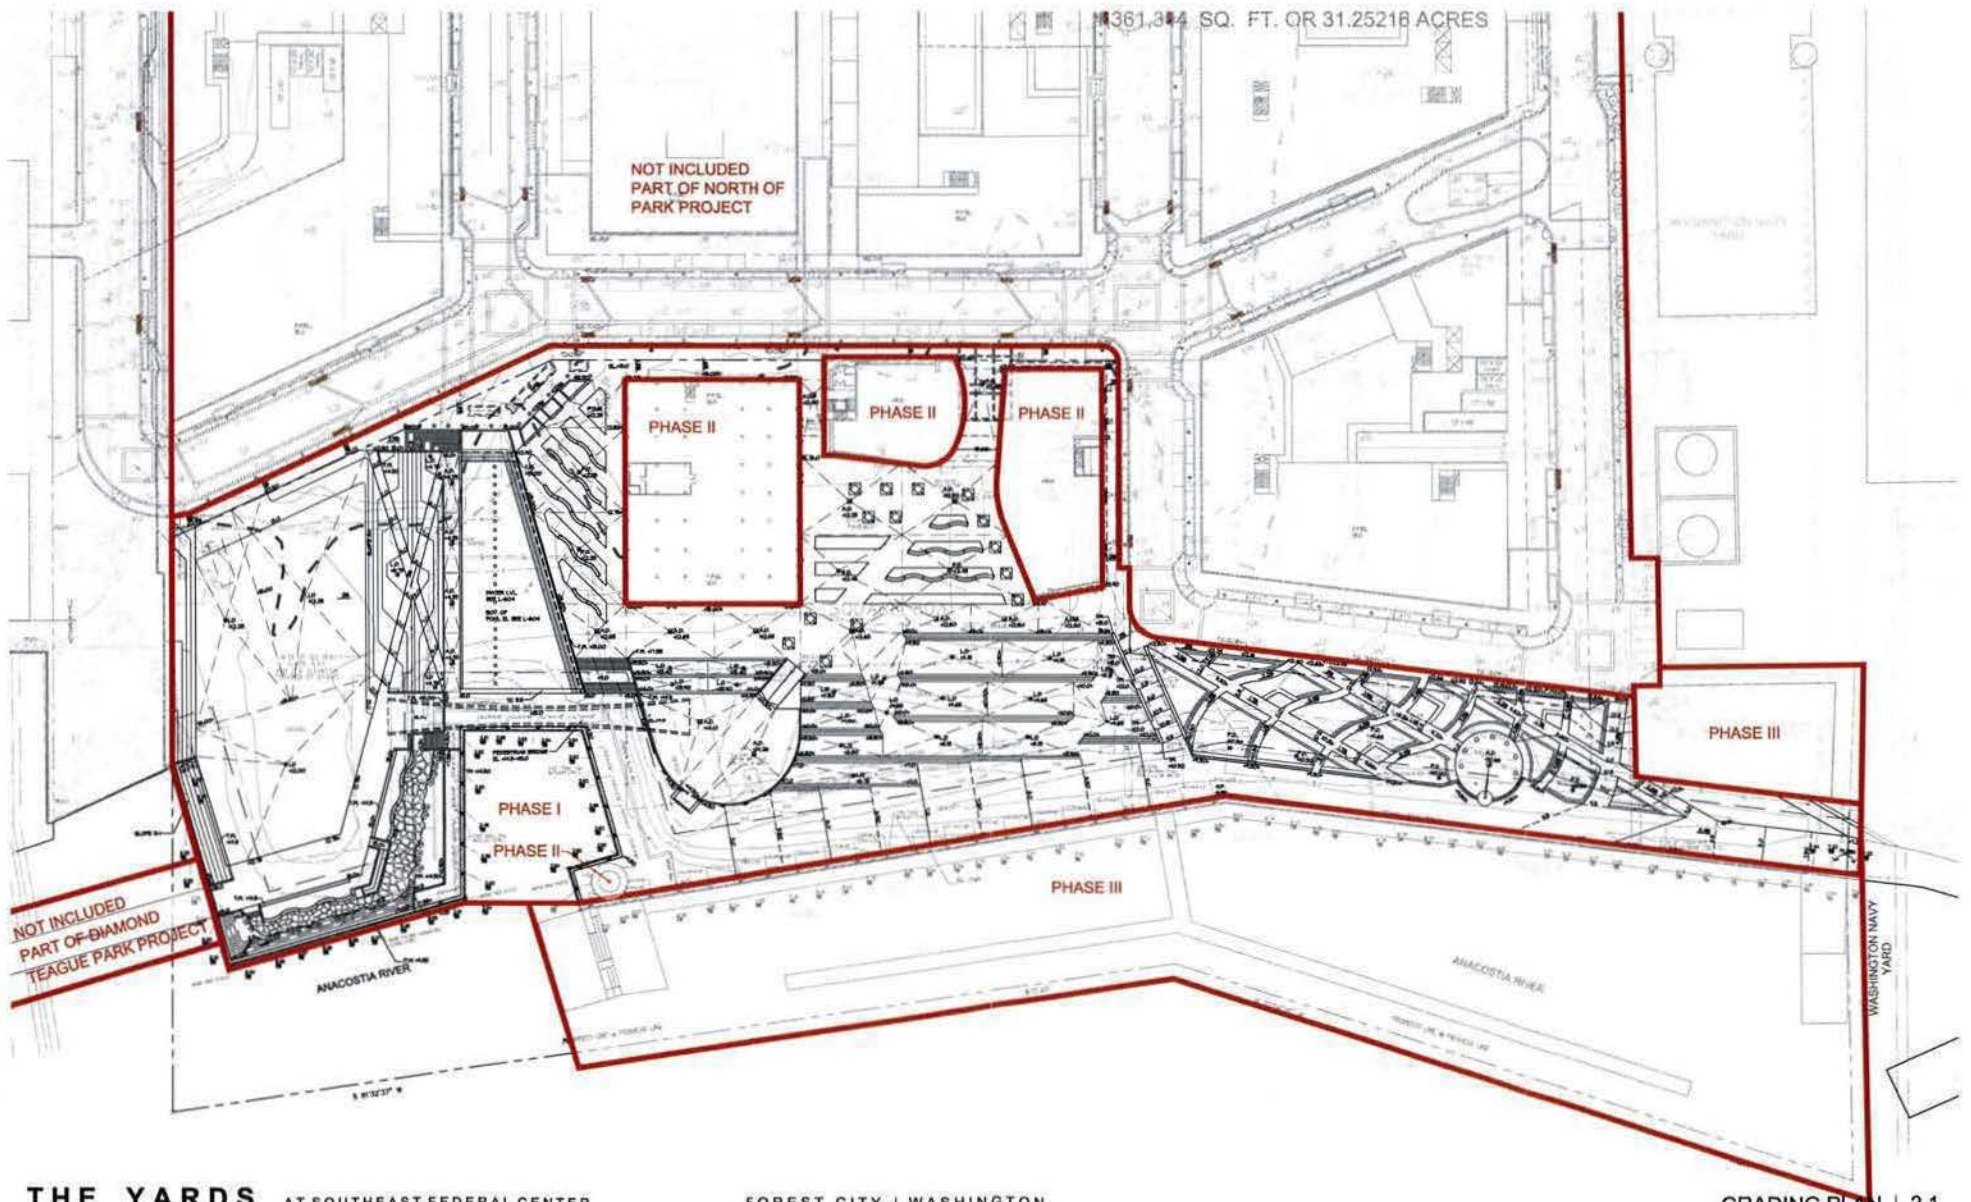

THE YARDS AT SOUTHEAST FEDERAL CENTER

FOREST CITY | WASHINGTON


GRADING PLAN | 2.1

WASHINGTON, D.C. | 29 MAY 2008 | M. PAUL FRIEDBERG & PARTNERS / MPFP LLC | **Gl** | **lor** | ZONING COMMISSION HEARING |

SCALE: (36"X24") 1"=40'-0"
(11"X17") 1"=80'-0"

0 25 50 100 200 FT



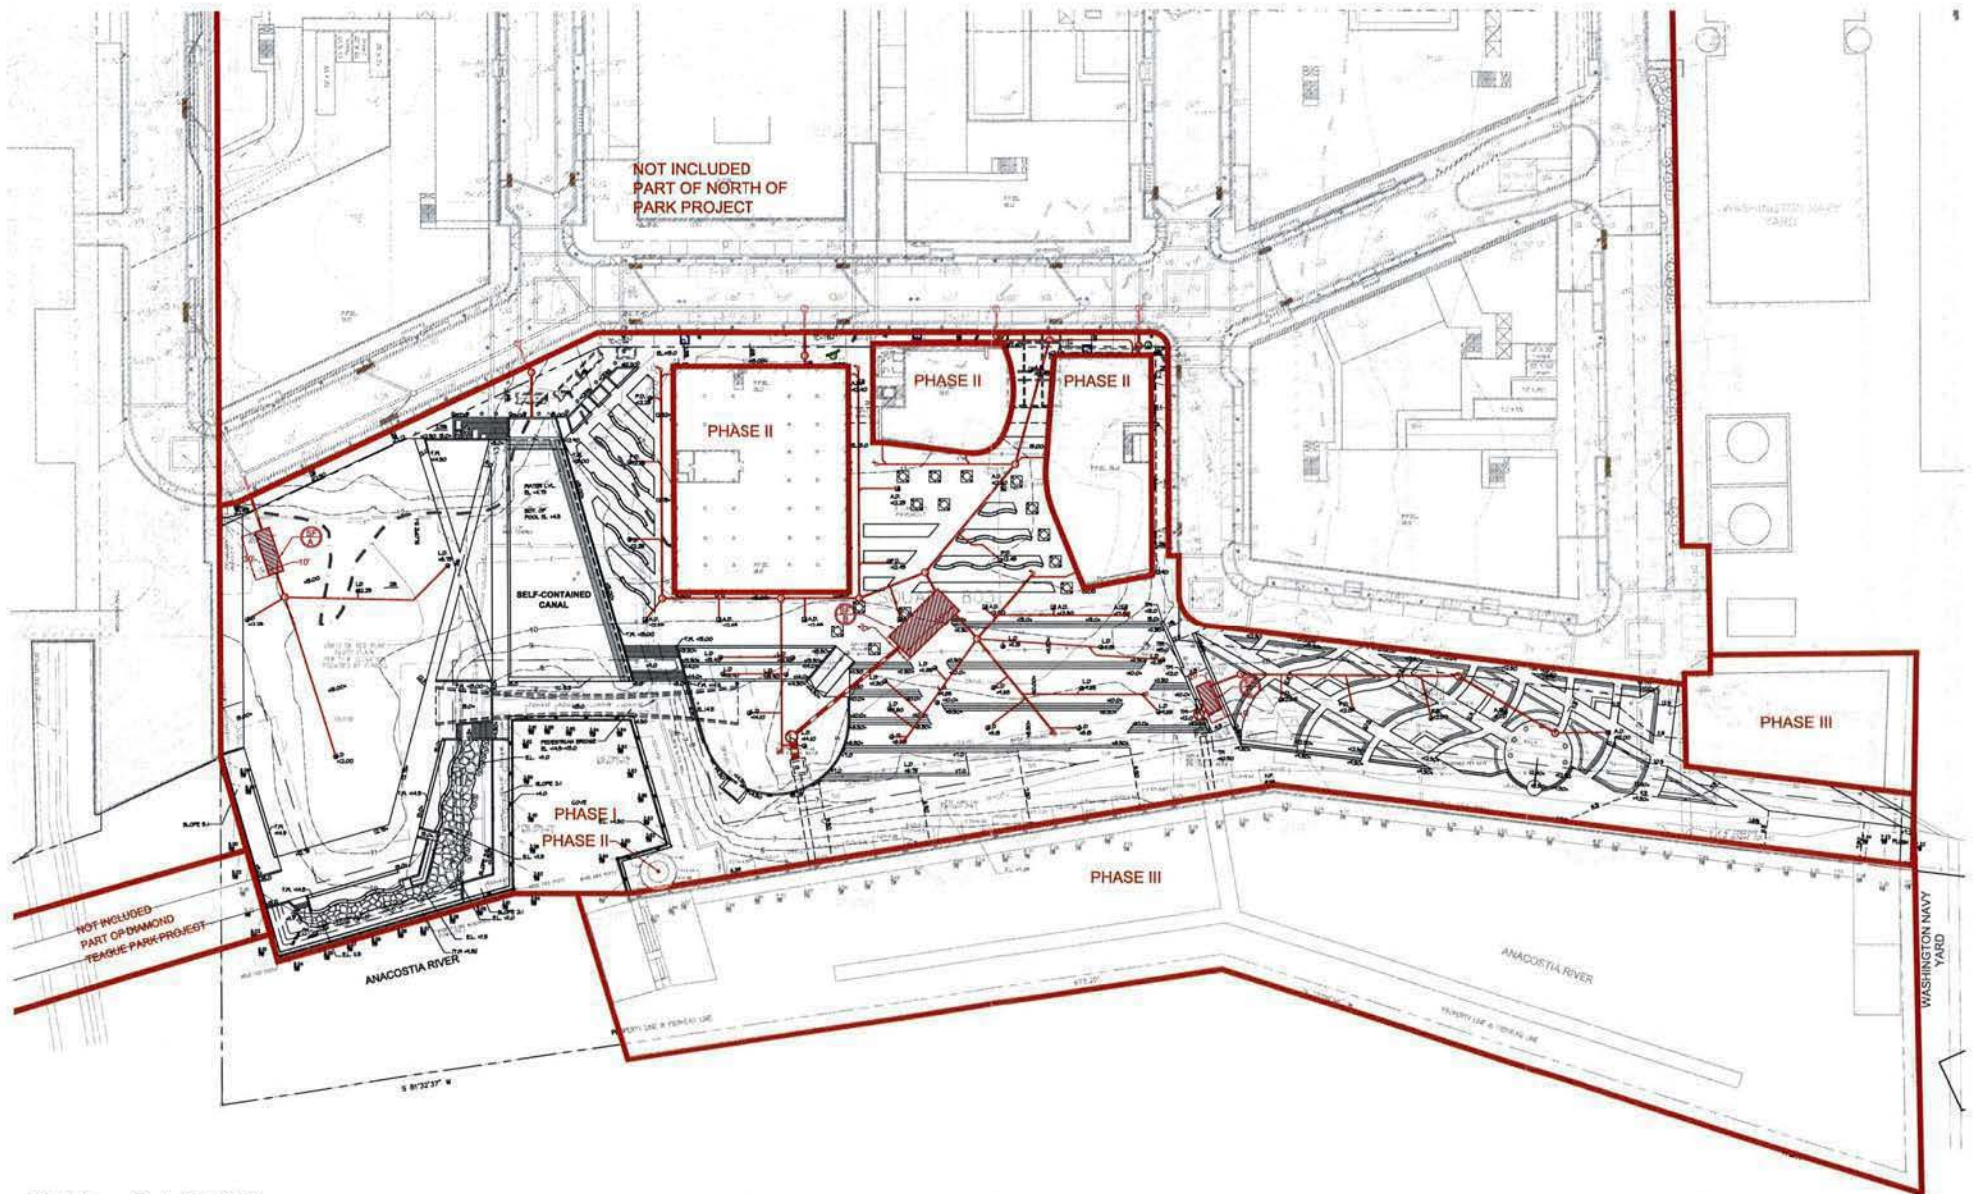

THE YARDS AT SOUTHEAST FEDERAL CENTER

FOREST CITY | WASHINGTON


STORMWATER CONCEPT PLAN | 2.2

WASHINGTON, D.C. | 29 MAY 2008 | M. PAUL FRIEDBERG & PARTNERS / MPFP LLC | **Gen ler** | ZONING COMMISSION HEARING |

SCALE: (36"x24") 1"=40'-0"
(11"x17") 1"=80'-0"

0 25 50 100 200 FT



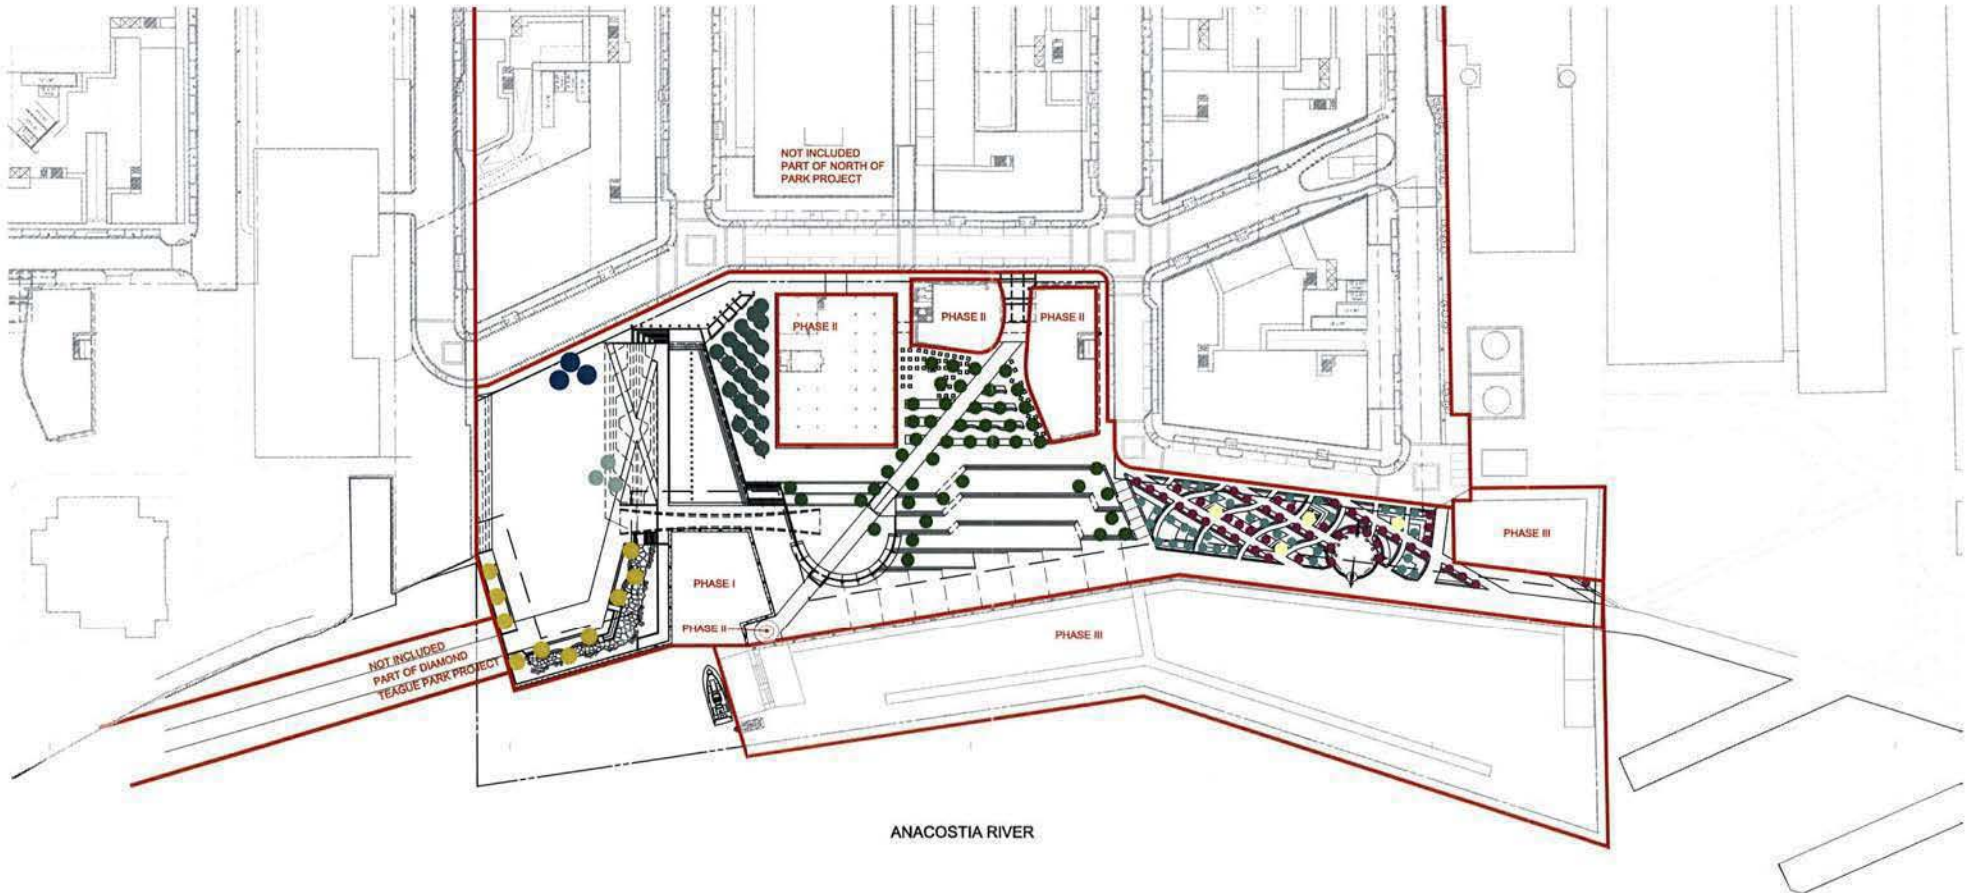

ANACOSTIA RIVER



● QUERCUS PALUSTRIS
PIN OAK



● PLATANUS OCCIDENTALIS
AMERICAN SYCAMORE



● SALIX BABYLONICA
WEEPING WILLOW



● PLATANUS ACERIFOLIO
LONDON PLANE TREE



● GLEDITSIA TRIACANTHOS
HONEY LOCUST



● BETULA NIGRA
RIVER BIRCH



● PRUNUS PISSARDI
PURPLE LEAF PLUM




● MAGNOLIA X SOULANGIANA
SAUCER MAGNOLIA

THE YARDS AT SOUTHEAST FEDERAL CENTER

FOREST CITY | WASHINGTON

TREE PLANTING PLAN 3.1



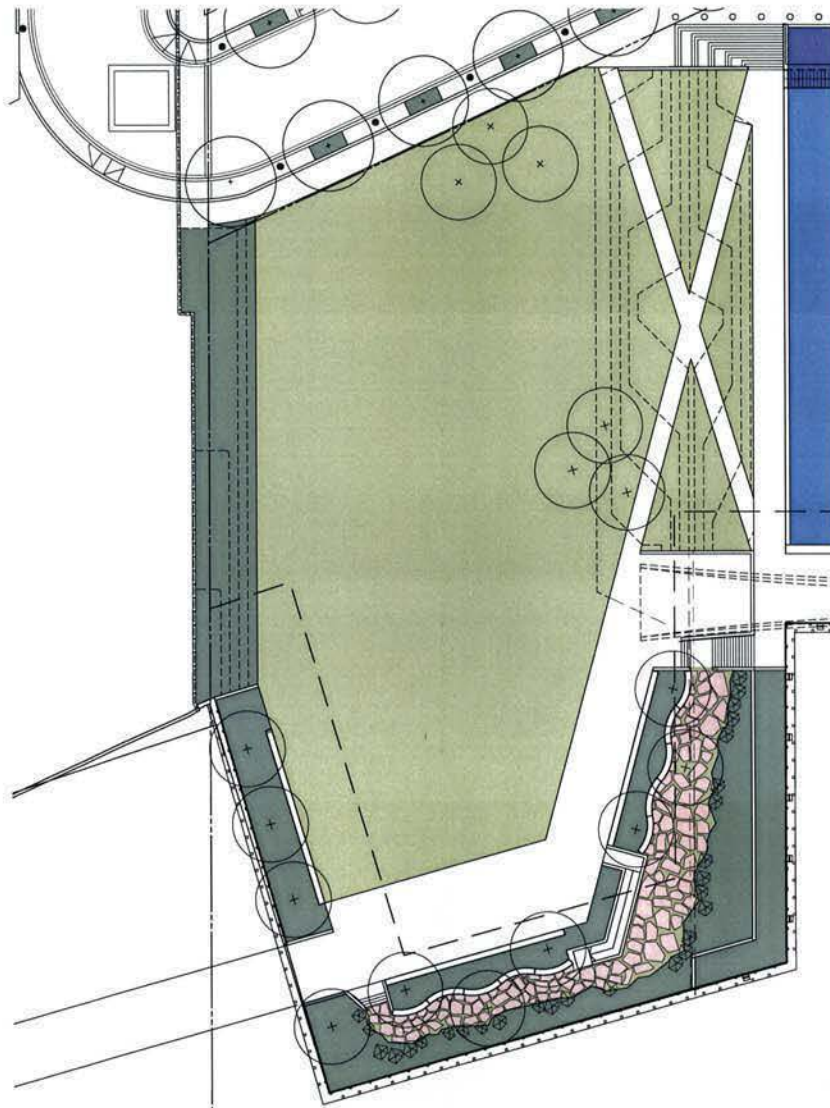

CAREX COMANS
NEW ZEALAND HAIR SEDGE



PENNISETUM ALOPECUROIDES
'HAAMEL' FOUNTAIN GRASS



PENNISETUM ALOPECUROIDES
'MOUDRY' FOUNTAIN GRASS



PENNISETUM ORIENTALE
'KARLEY ROSE'



IMPERATA CYLINDRICA
'RED BARON' JAPANESE BLOOD GRASS



PHALARIS ARUNDINACEA
RIBBON GRASS



MISCANTHUS SINENSIS
CHINESE SILVER GRASS



MISCANTHUS SINENSIS
'VARIEGATUS' CHINESE SILVER GRASS



CONVALLARIA MAJALIS
LILY OF THE VALLEY



YUCCA FILAMENTOSA
SPOONLEAF YUCCA



NEPETA CATARIA
CATNIP



VINCA MINOR
LESSER PERIWINKLE



THYMUS VULGARIS
THYME



COTONEASTER SALICIFOLIUS
'REPENS' WILLOWLEAF COTONEASTER



TAXUS MEDIA
ENGLISH/JAPANESE YEW



QUERCUS PALUSTRIS
PIN OAK



SALIX BABYLONICA
WEEPING WILLOW




GLEDISIA TRIACANTHOS
HONEY LOCUST



PLATANUS OCCIDENTALIS
AMERICAN SYCAMORE



PRUNUS SERRULATA
CHERRY KWANZAN

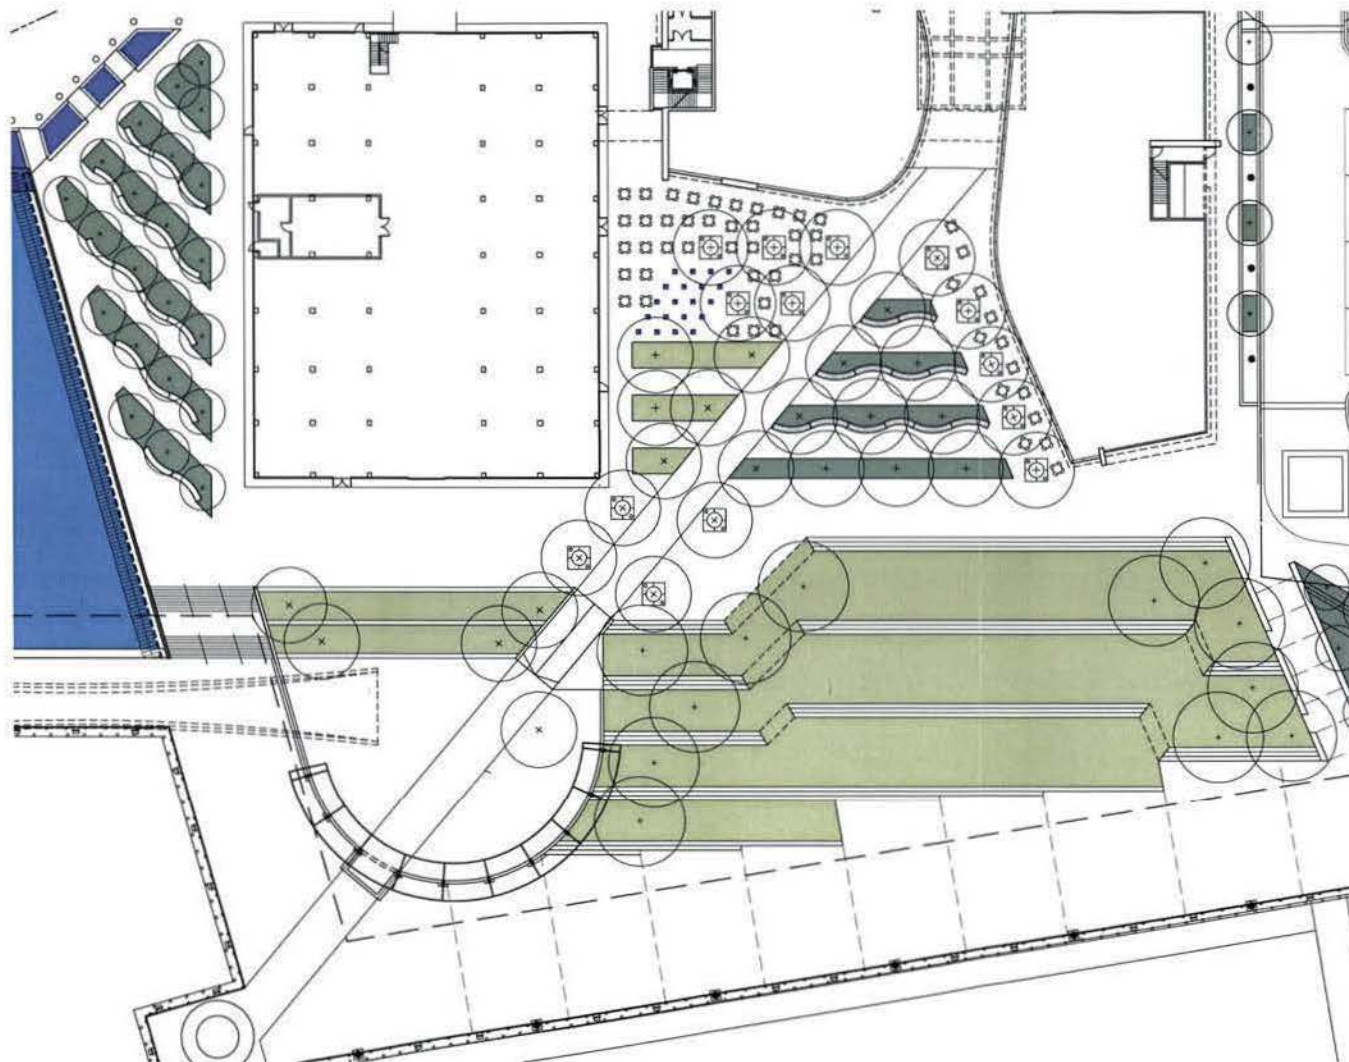

RHODEDENDRON OBTUSUM
AMOENUM AZALEA KURUME
EVERGREEN



RHODEDENDRON OBTUSUM
AMOENUM AZALEA KURUME
EVERGREEN



CLIPPED RHODODENDRON
HEDGE



CLIPPED RHODODENDRON
HEDGE



GLEDISIA TRIACANTHOS
HONEY LOCUST



ZELKOVA SERRATA
JAPANESE ZELKOVA



CARPINUS BETULUS
EUROPEAN HORNBEAM



PLATANUS ACERIFOLIO
LONDON PLANE TREE



JUNIPERUS VIRGINIANA
AMERICAN CEDAR



HOSTA
'FAIR MAIDEN'



HOSTA
'FIRE AND ICE'



HOSTA
'FRAGRANT BLUE'



HOSTA
'GOLD REGAL'



HOSTA
'HADSPEN BLUE'



HOSTA
'HALCYON'



HOSTA
'ICE CREAM'



HOSTA
'INNISWOOD'



VINCA MINOR
LESSER PERIWINKLE



LIRIOPE MUSCARI
VARIEGATED LIRIOPE



LIRIOPE MUSCARI
'BIG BLUE' LIRIOPE



HEDERA HELIX
BATLIC IVY



BUXUS SEMPERVIRENS
BOXWOOD



BETULA NIGRA
RIVER BIRCH




PLATANUS OCCIDENTALIS
AMERICAN SYCAMORE





LAGERSTROEMIA INDICA
CREPE MYRTLE





CARPINUS BETULUS
EUROPEAN HORNBEAM

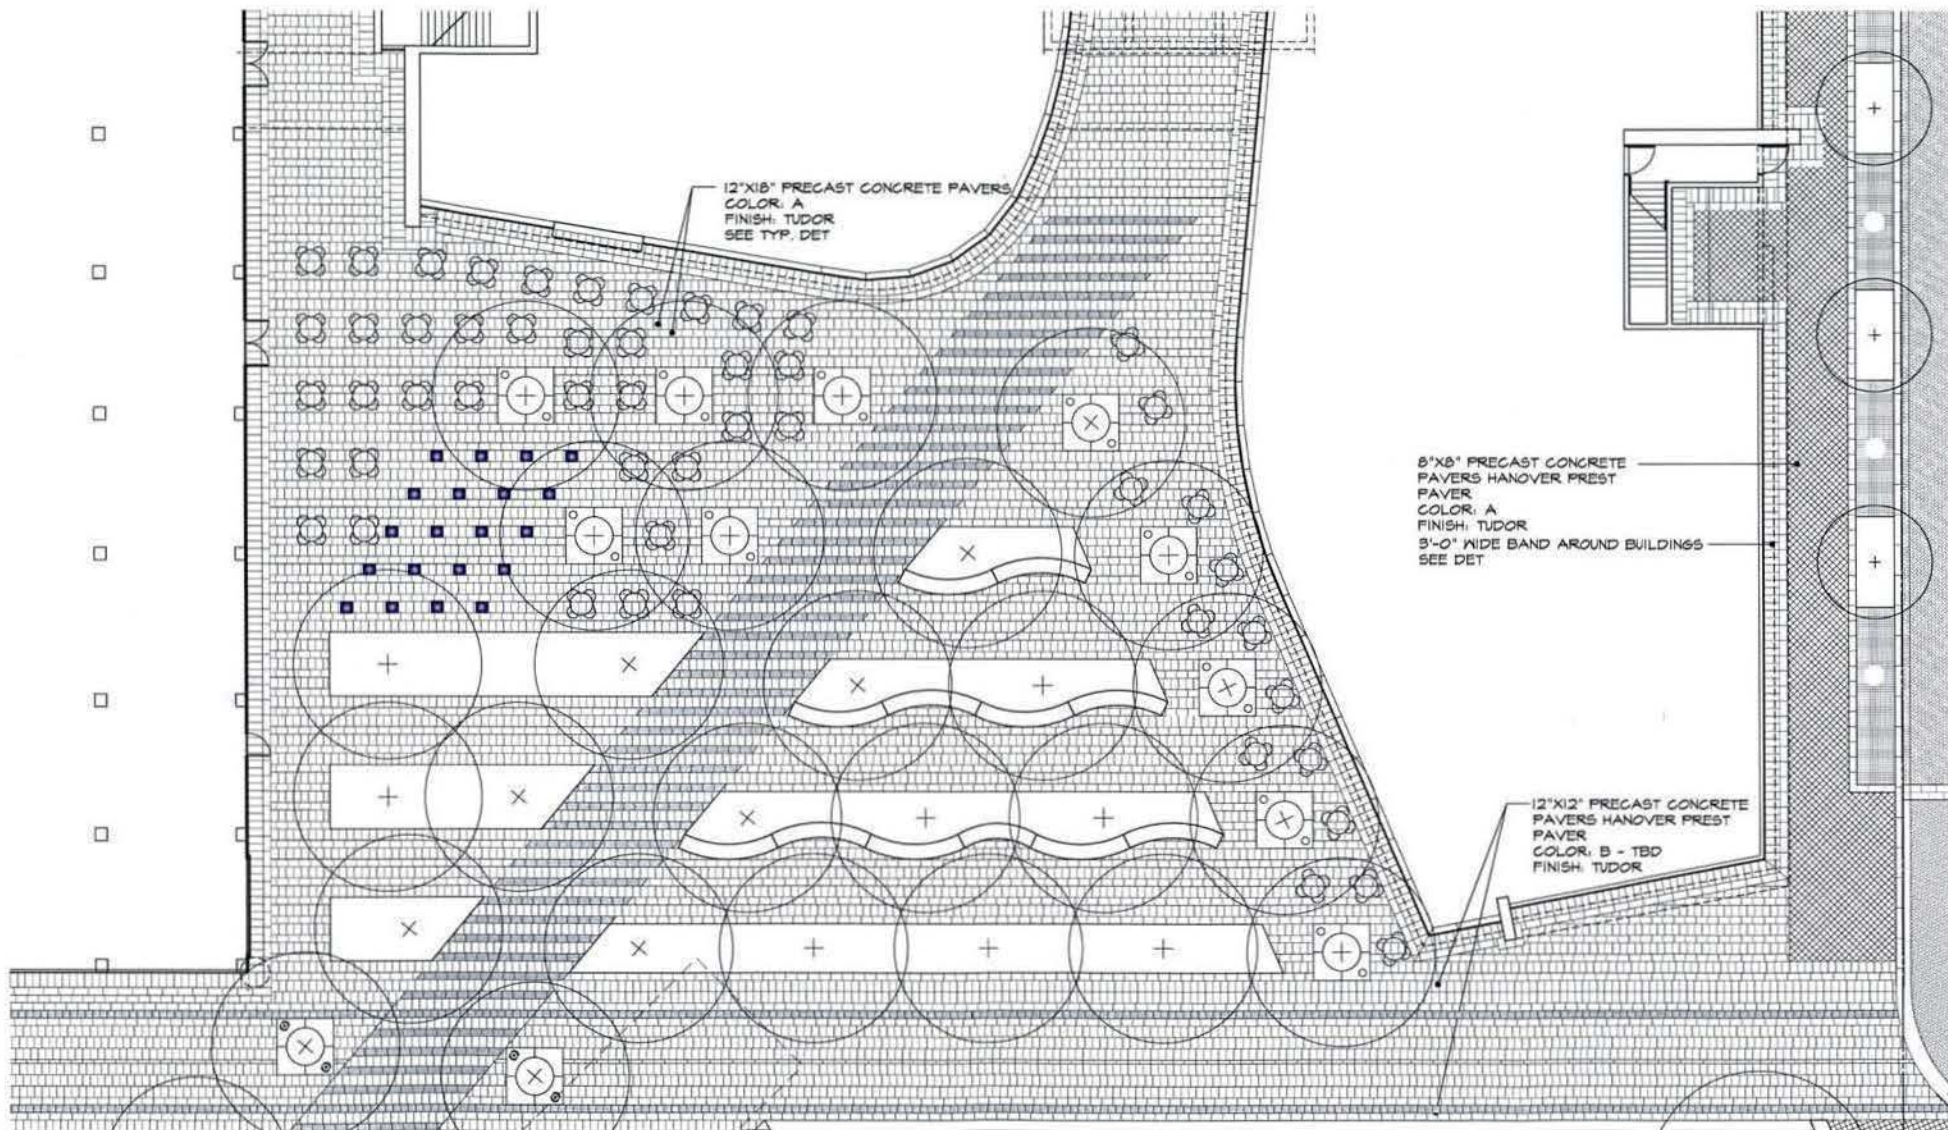

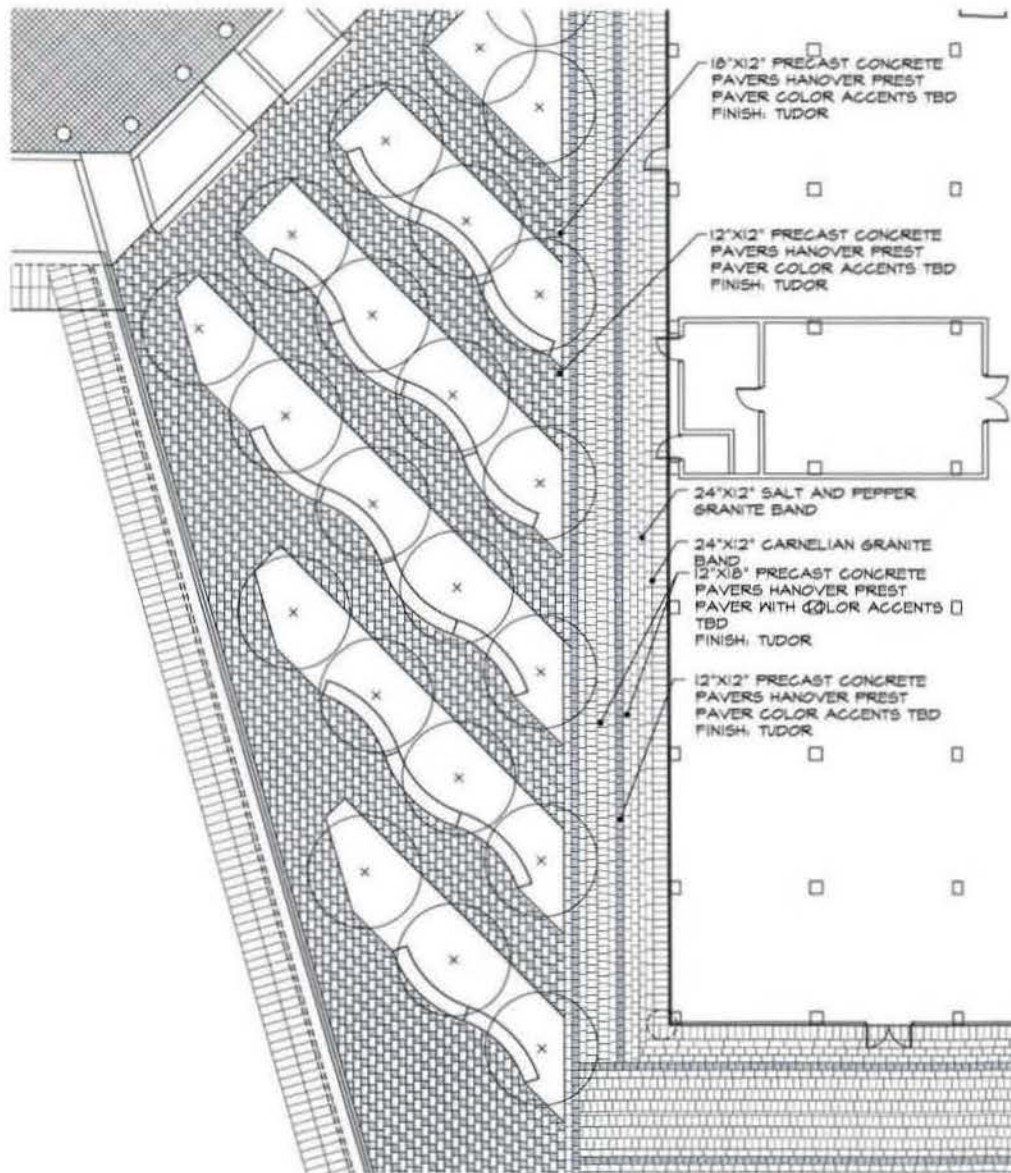


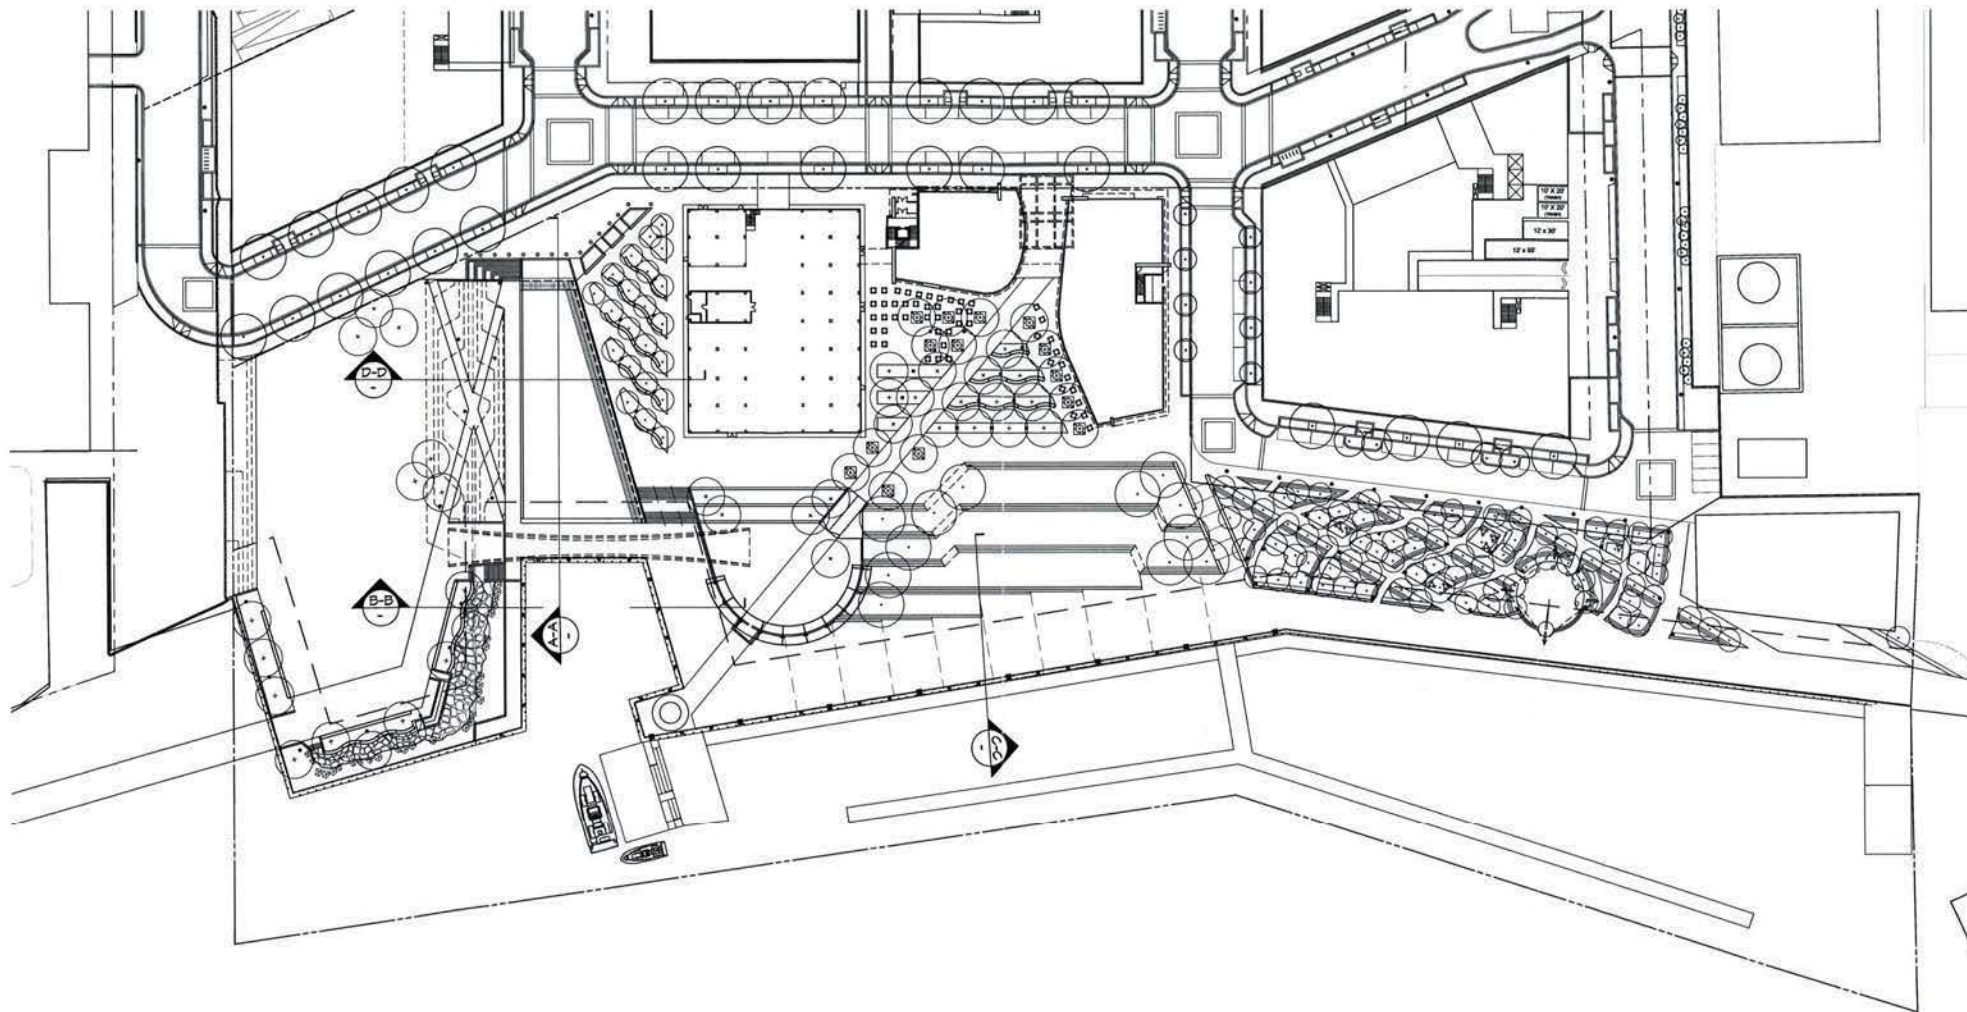

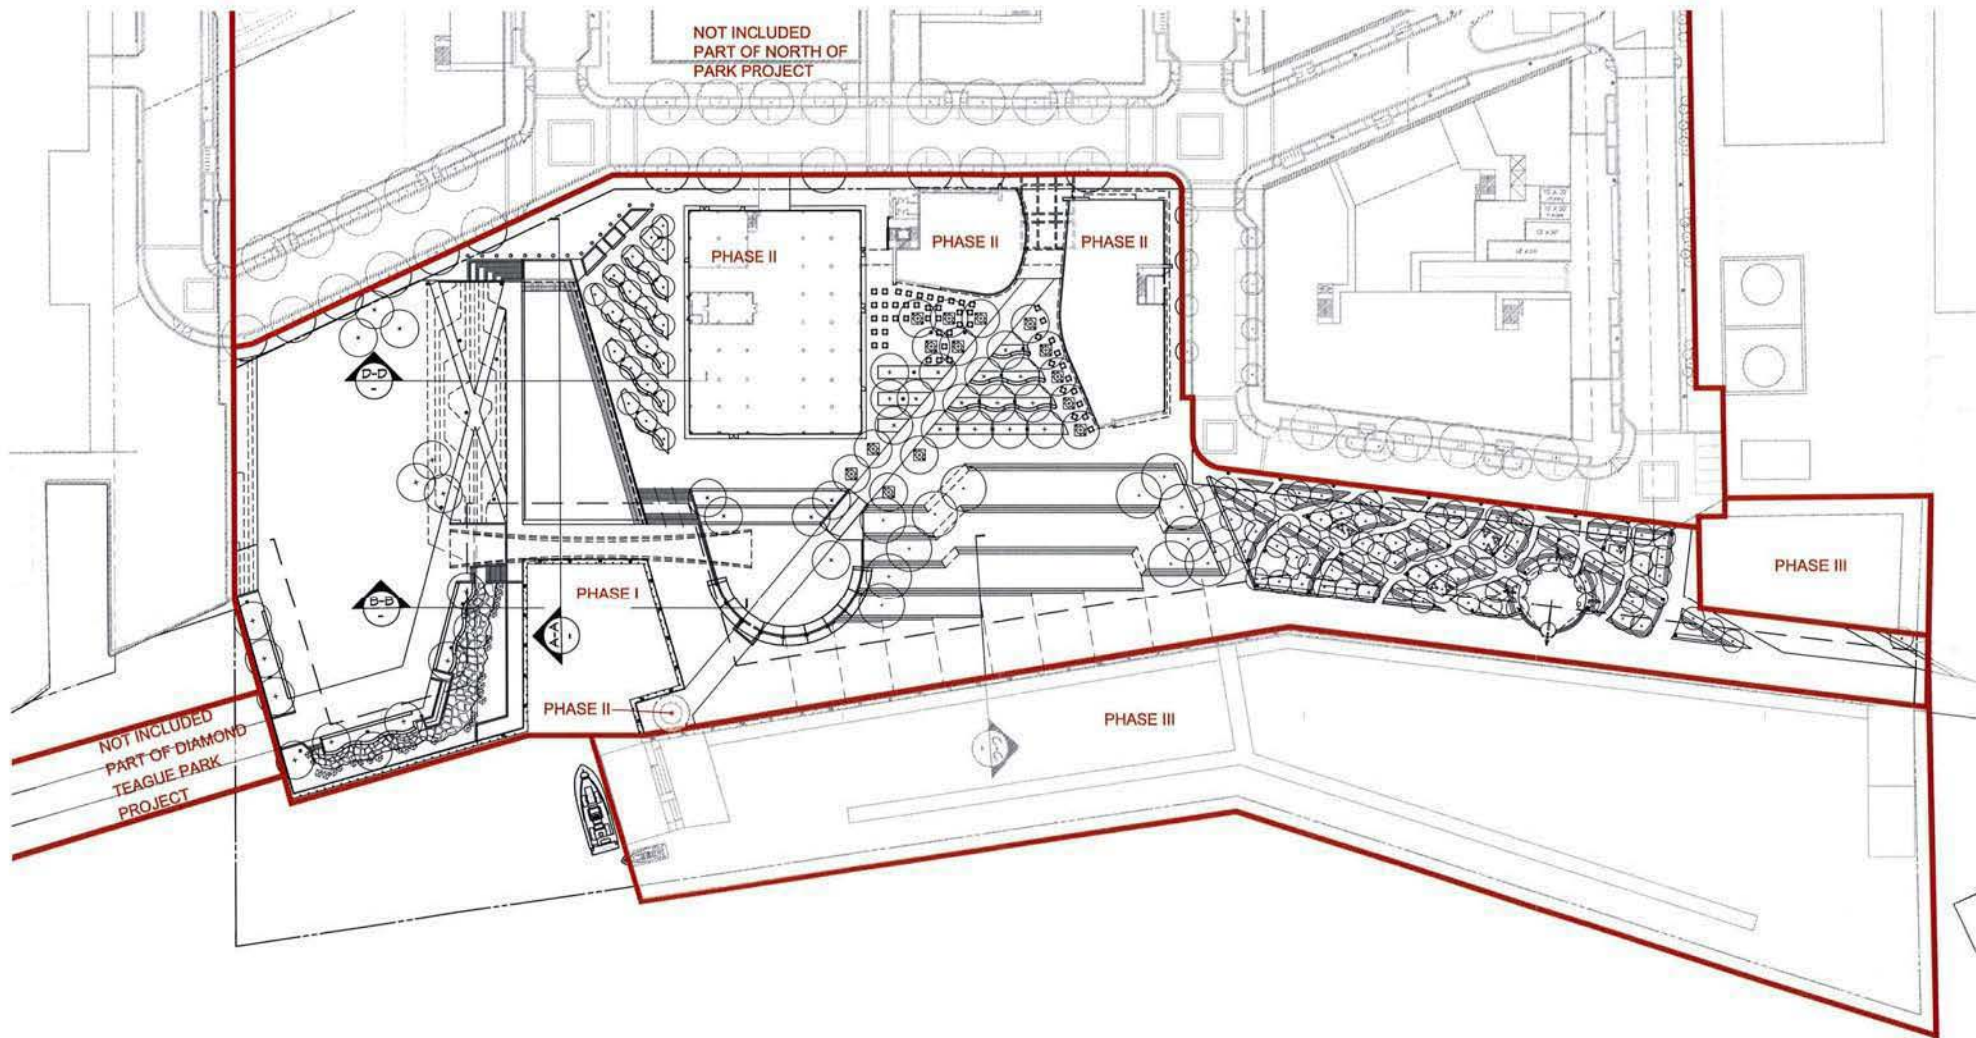

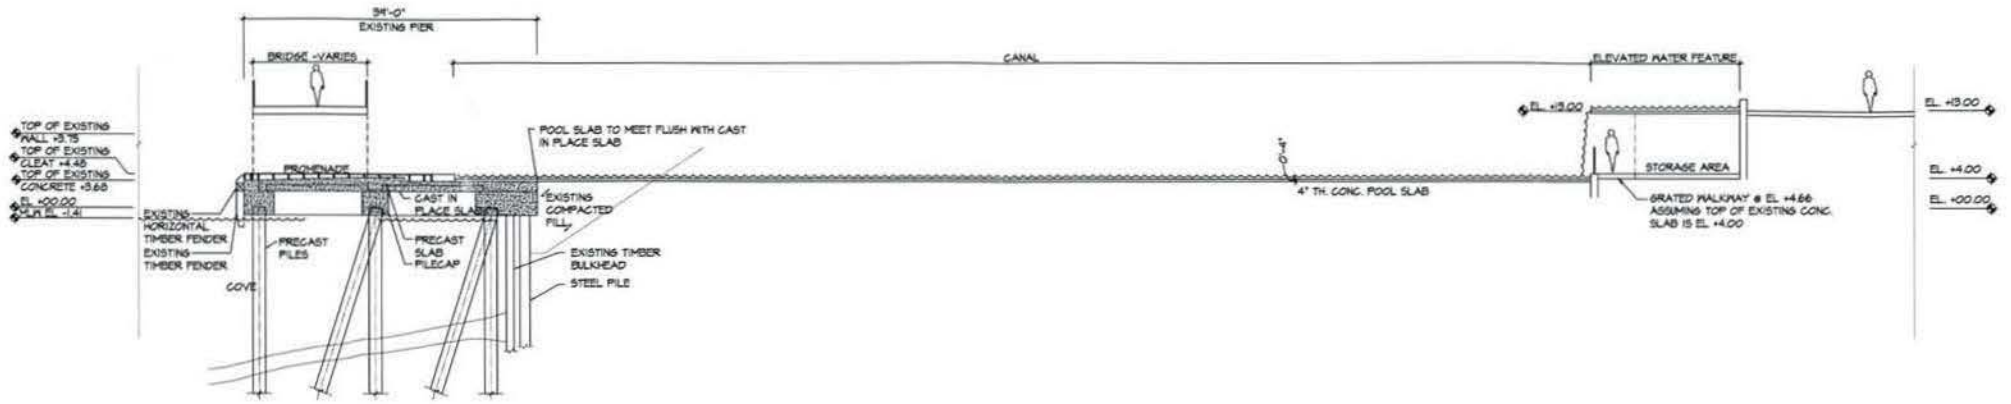


1 SECTION A-A
SCALE: 1/8"=1'-0"

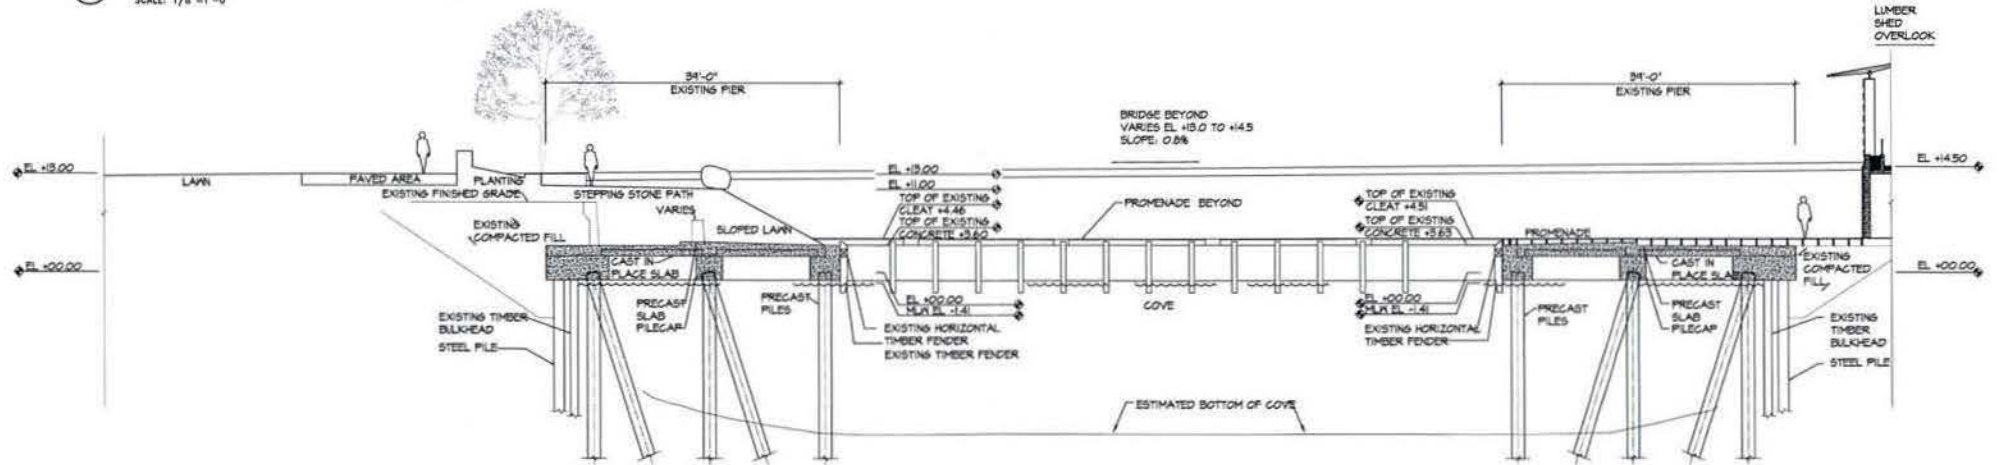


2 SECTION B-B
SCALE: 1/8"=1'-0"



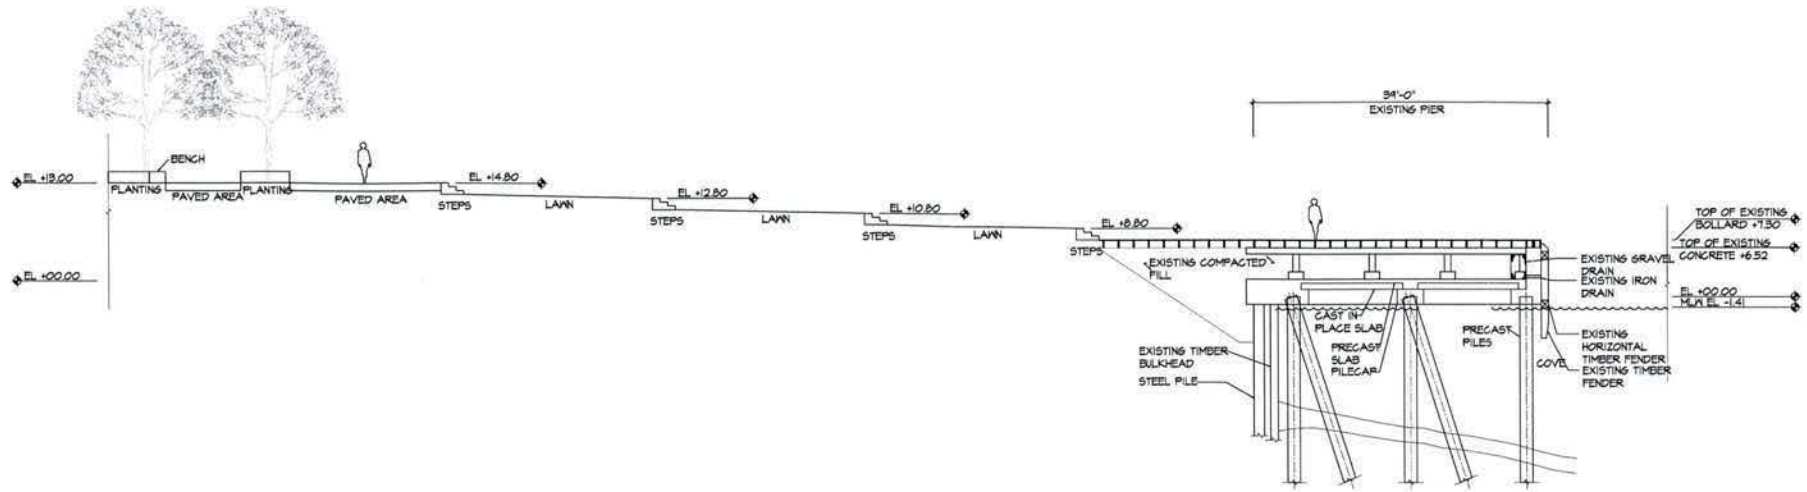

1 SECTION C-C
SCALE: 1/8"=1'-0"

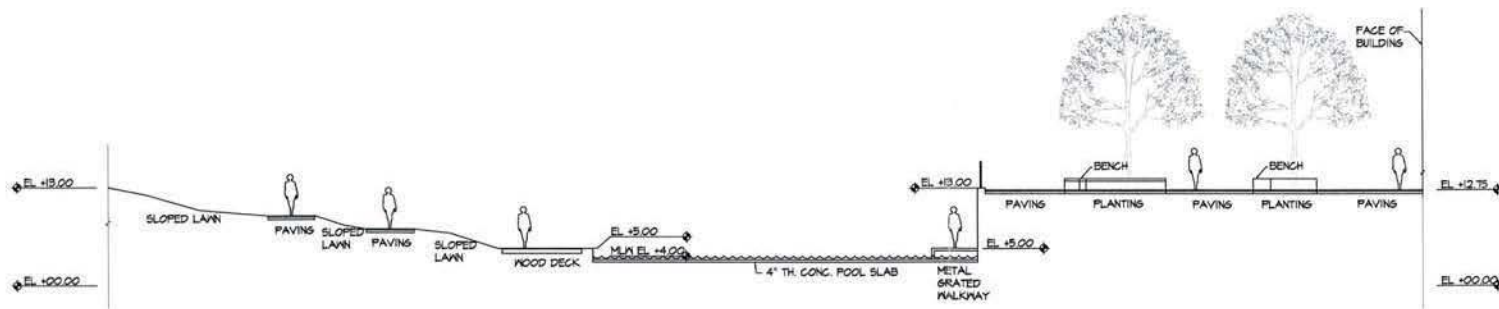

2 SECTION D-D
SCALE: 1/8"=1'-0"



THE YARDS AT SOUTHEAST FEDERAL CENTER

FOREST CITY | WASHINGTON

WATER FRONT PARK - SOUTH WEST AERIAL VIEW | 6.1

WASHINGTON, D.C. | 29 MAY 2008 | M. PAUL FRIEDBERG & PARTNERS / MPFP LLC | **Gensler** | ZONING COMMISSION HEARING |

SCALE: NTS





THE YARDS AT SOUTHEAST FEDERAL CENTER

FOREST CITY | WASHINGTON

WATER STREET - RETAIL PAVILIONS ENTRANCE | 6.2

WASHINGTON, D.C. | 29 MAY 2008 | M. PAUL FRIEDBERG & PARTNERS / MPFP LLC | **Gensler** | ZONING COMMISSION HEARING |

SCALE: NTS





THE YARDS AT SOUTHEAST FEDERAL CENTER

FOREST CITY | WASHINGTON

WATER STREET & 4th STREET INTERSECTION

6.3

WASHINGTON, D.C. | 29 MAY 2008 | M. PAUL FRIEDBERG & PARTNERS / MPFP LLC | **Gensler** | ZONING COMMISSION HEARING |

SCALE: NTS





THE YARDS AT SOUTHEAST FEDERAL CENTER

FOREST CITY | WASHINGTON

RETAIL PAVILIONS PLAZA ENTRANCE | 6.4

WASHINGTON, D.C. | 29 MAY 2008 | M. PAUL FRIEDBERG & PARTNERS / MPFP LLC | Gen | ZONING COMMISSION HEARING |

SCALE: NTS





THE YARDS AT SOUTHEAST FEDERAL CENTER

FOREST CITY | WASHINGTON

WATER STREET - STREET FESTIVAL

6.5

WASHINGTON, D.C. | 29 MAY 2008 | M. PAUL FRIEDBERG & PARTNERS / MPFP LLC | **Gensler** | ZONING COMMISSION HEARING |

SCALE: NTS





THE YARDS AT SOUTHEAST FEDERAL CENTER

FOREST CITY | WASHINGTON

PARK ENTRANCE PLAZA | 6.6

WASHINGTON, D.C. | 29 MAY 2008 | M. PAUL FRIEDBERG & PARTNERS / MPFP LLC | **Gensler** | ZONING COMMISSION HEARING |

SCALE: NTS





THE YARDS AT SOUTHEAST FEDERAL CENTER


FOREST CITY | WASHINGTON

PARK ENTRANCE PLAZA AT DUSK | 6.7

WASHINGTON, D.C. | 29 MAY 2008 | M. PAUL FRIEDBERG & PARTNERS / MPFP LLC | **Gensler** | ZONING COMMISSION HEARING |

SCALE: NTS



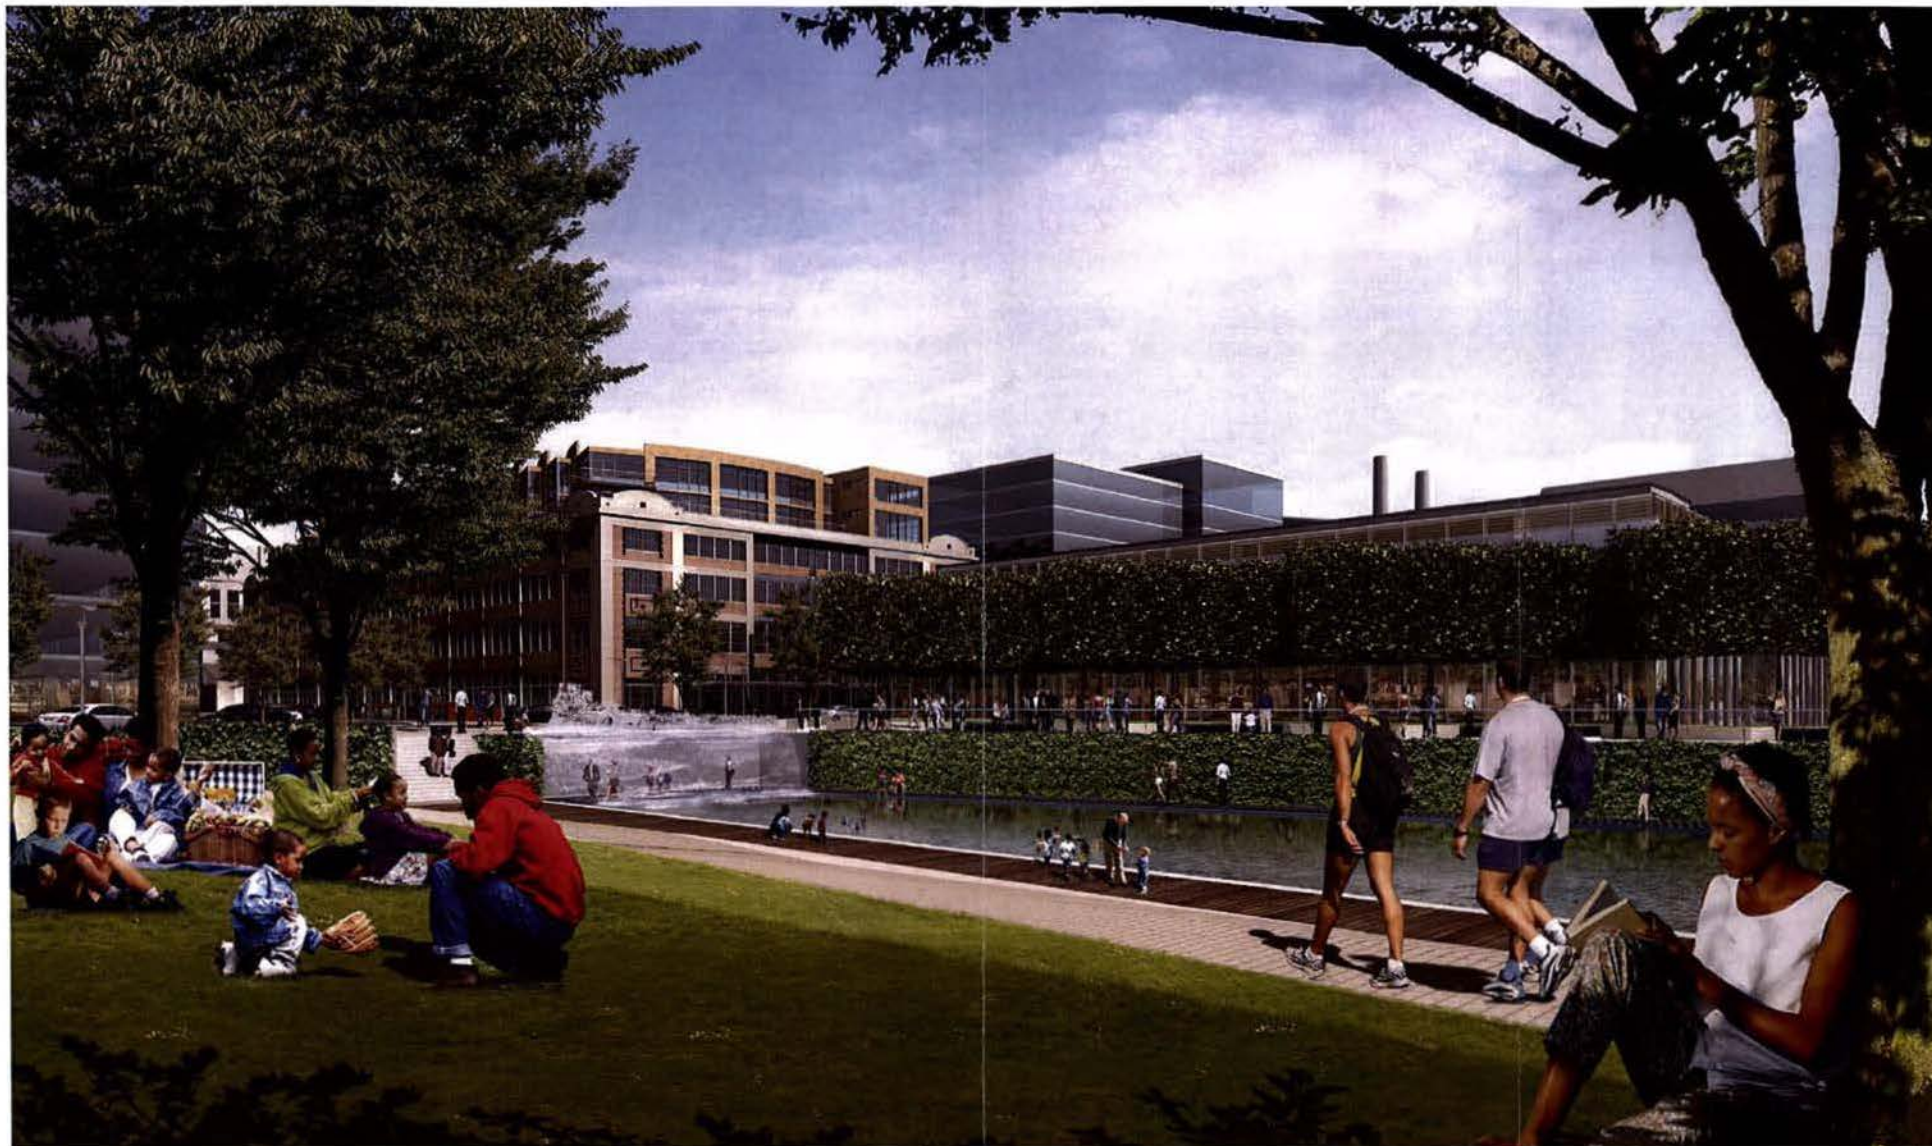

THE YARDS AT SOUTHEAST FEDERAL CENTER

FOREST CITY | WASHINGTON

VIEW OF WATER FALL AND CANAL FROM GREAT LAWN

6.8

WASHINGTON, D.C. | 29 MAY 2008 | M. PAUL FRIEDBERG & PARTNERS / MPFP LLC | **Gensl** | ZONING COMMISSION HEARING |

SCALE: NTS





THE YARDS AT SOUTHEAST FEDERAL CENTER

FOREST CITY | WASHINGTON

GREAT LAWN | 6.9

WASHINGTON, D.C. | 29 MAY 2008 | M. PAUL FRIEDBERG & PARTNERS / MPFP LLC | **Gensler** | ZONING COMMISSION HEARING |

SCALE: NTS





THE YARDS AT SOUTHEAST FEDERAL CENTER

FOREST CITY | WASHINGTON

GRASS GARDEN | 6.10

WASHINGTON, D.C. | 29 MAY 2008 | M. PAUL FRIEDBERG & PARTNERS / MPFP LLC |  **naif** | ZONING COMMISSION HEARING |

SCALE: NTS





THE YARDS AT SOUTHEAST FEDERAL CENTER


FOREST CITY | WASHINGTON

PROMENADE - VIEW FROM OVERLOOK | 6.11

WASHINGTON, D.C. | 29 MAY 2008 | M. PAUL FRIEDBERG & PARTNERS / MPFP LLC | **Gensler** | ZONING COMMISSION HEARING |

SCALE: NTS



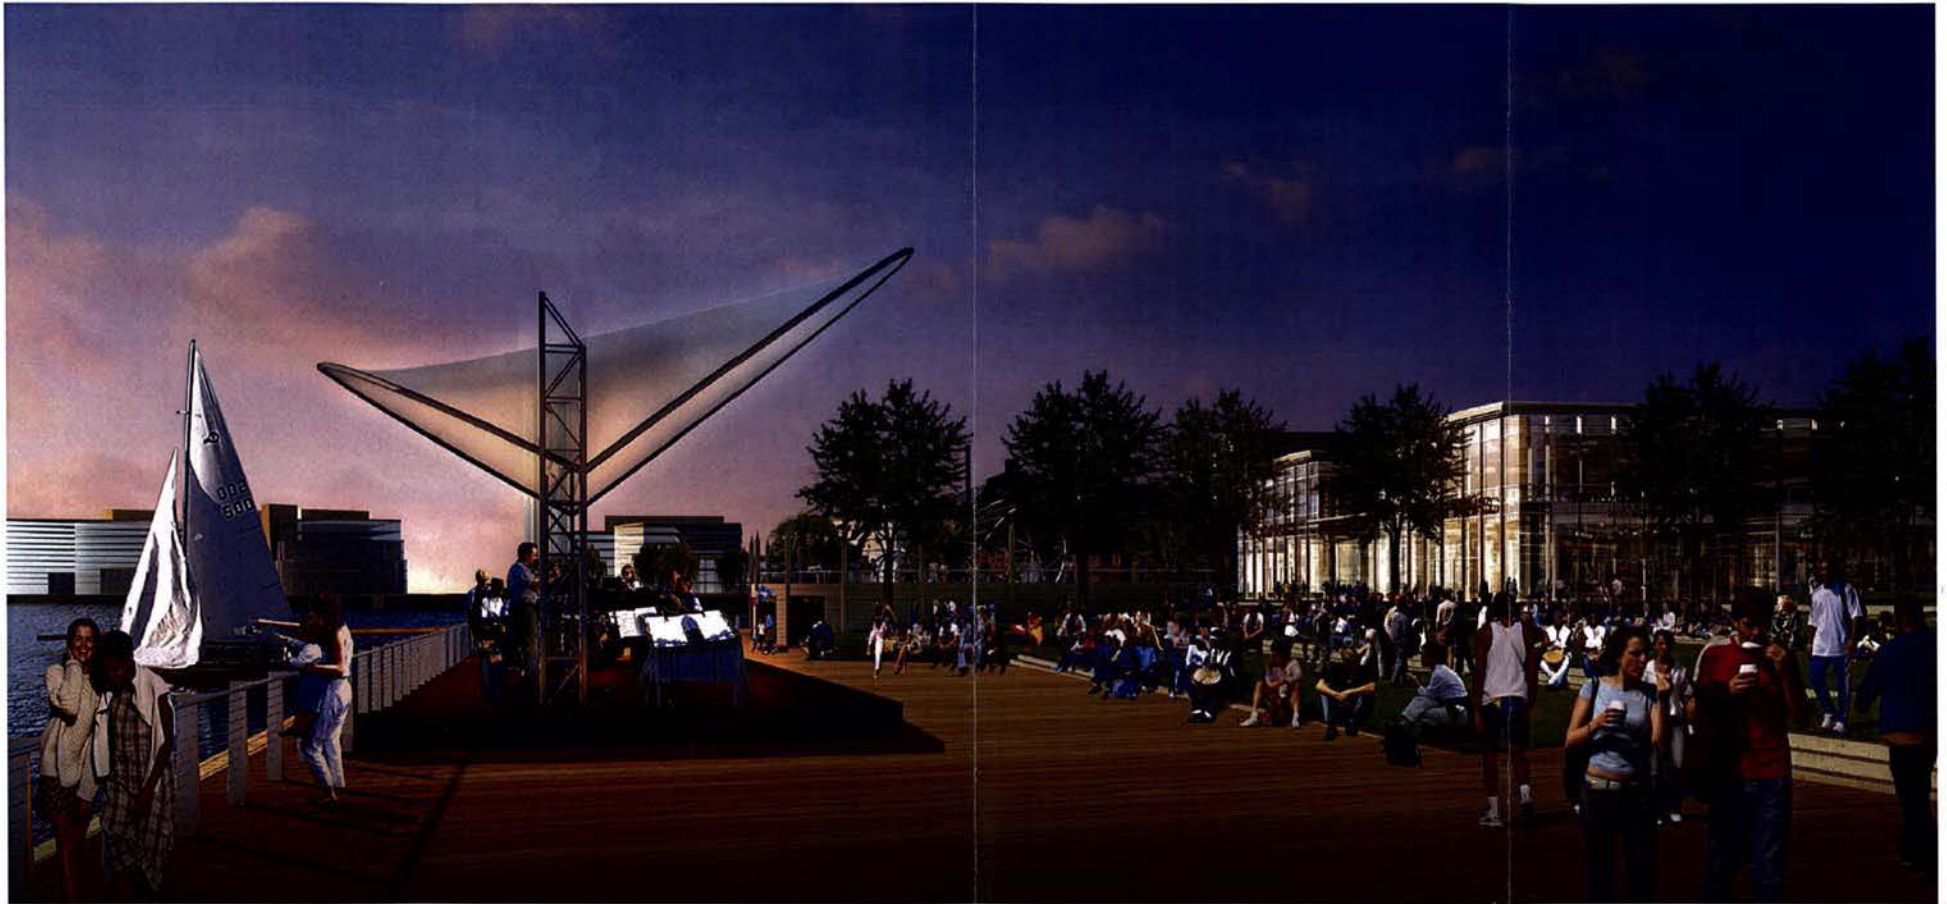

THE YARDS

AT SOUTHEAST FEDERAL CENTER

FOREST CITY | WASHINGTON


PROMENADE - OUTDOOR CONCERTS

6.12

WASHINGTON, D.C. | 29 MAY 2008 | M. PAUL FRIEDBERG & PARTNERS / MPFP LLC | **Gensler** | ZONING COMMISSION HEARING |

SCALE: NTS



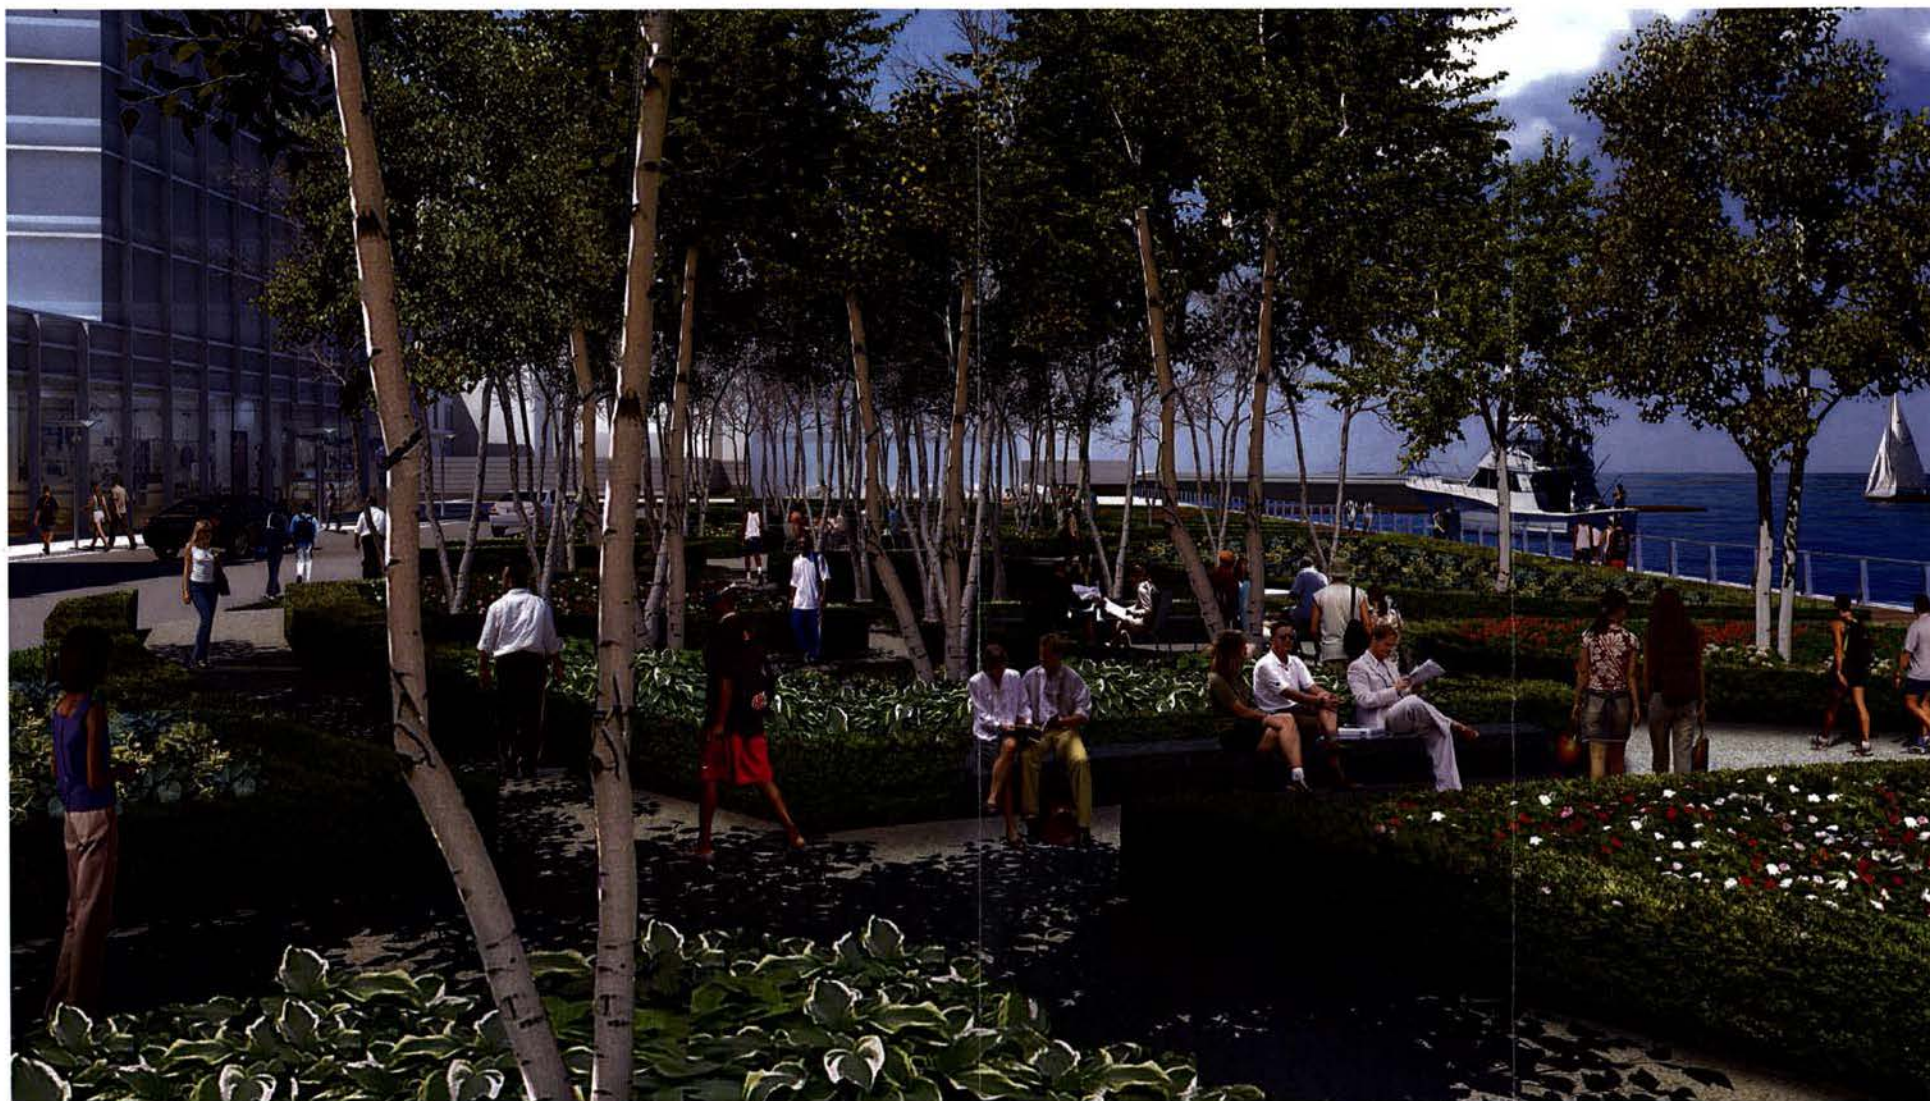

THE YARDS AT SOUTHEAST FEDERAL CENTER

FOREST CITY | WASHINGTON

RIVER STREET GARDENS

6.13

WASHINGTON, D.C. | 29 MAY 2008 | M. PAUL FRIEDBERG & PARTNERS / MPFP LLC | **Gensl** | ZONING COMMISSION HEARING |

SCALE: NTS

