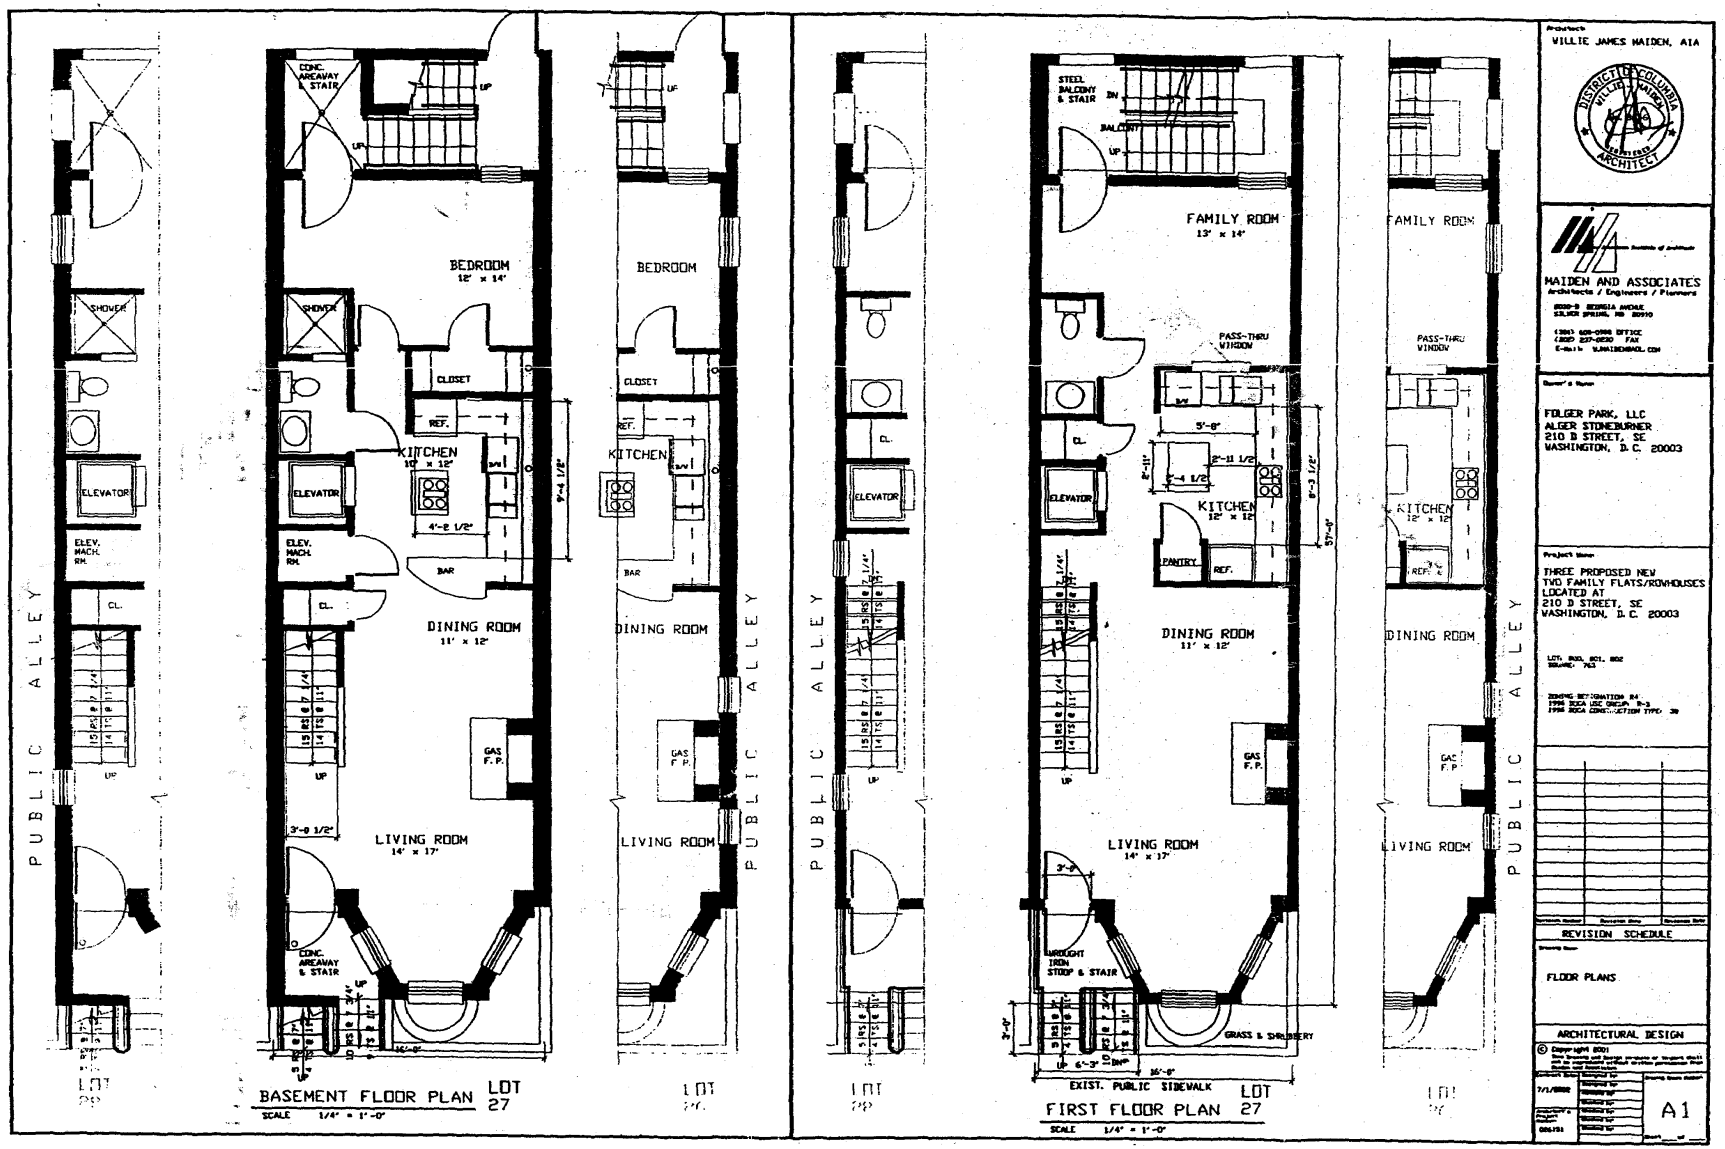


WILLIE JAMES MAIDEN, AIA

DISTRICT OF COLUMBIA WILLIE JAMES MAIDEN REGISTERED ARCHITECT

MAIDEN AND ASSOCIATES
Architects / Engineers / Planners

FOLGER PARK, LLC
ALGER STONEBURNER
210 D STREET, SE
WASHINGTON, D.C. 20003

THREE PROPOSED NEW TWO FAMILY FLATS/ROWHOUSES LOCATED AT 210 D STREET, SE WASHINGTON, D.C. 20003

REVISION SCHEDULE

FLOOR PLANS


ARCHITECTURAL DESIGN

A1

RECEIVED
D.C. OFFICE OF ZONING
2003 SEP 12 PM 12:56


BZA
Case No. 17085
Exhibit No. 15

Board of Zoning Adjustment
District of Columbia
CASE NO. 17085
EXHIBIT NO. 15

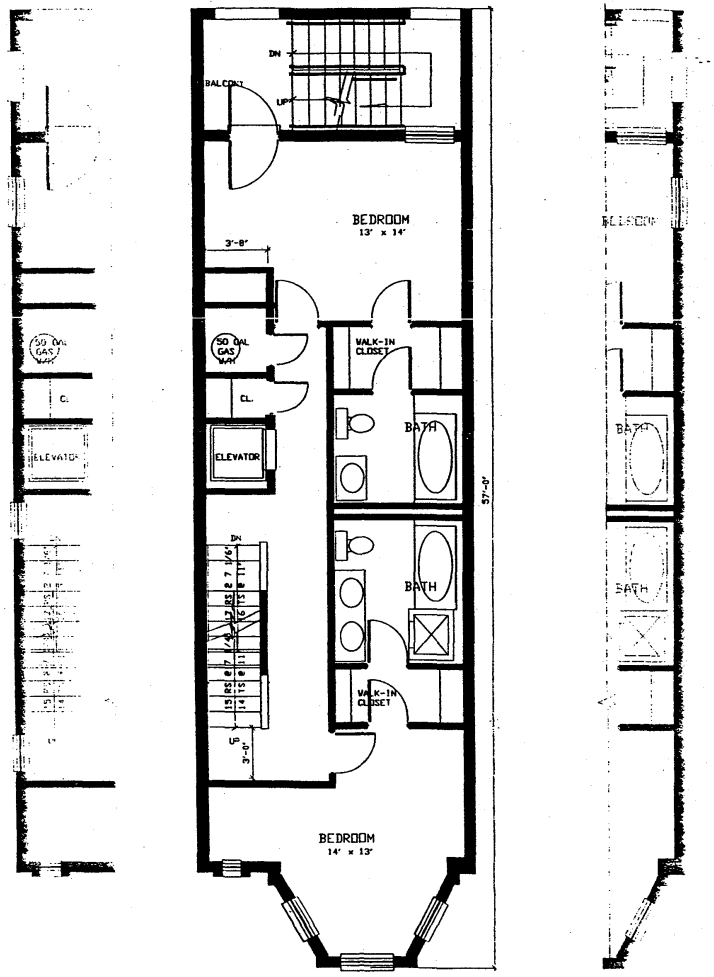

SECOND FLOOR PLAN

SCALE 1/4" = 1'-0" LOT 27

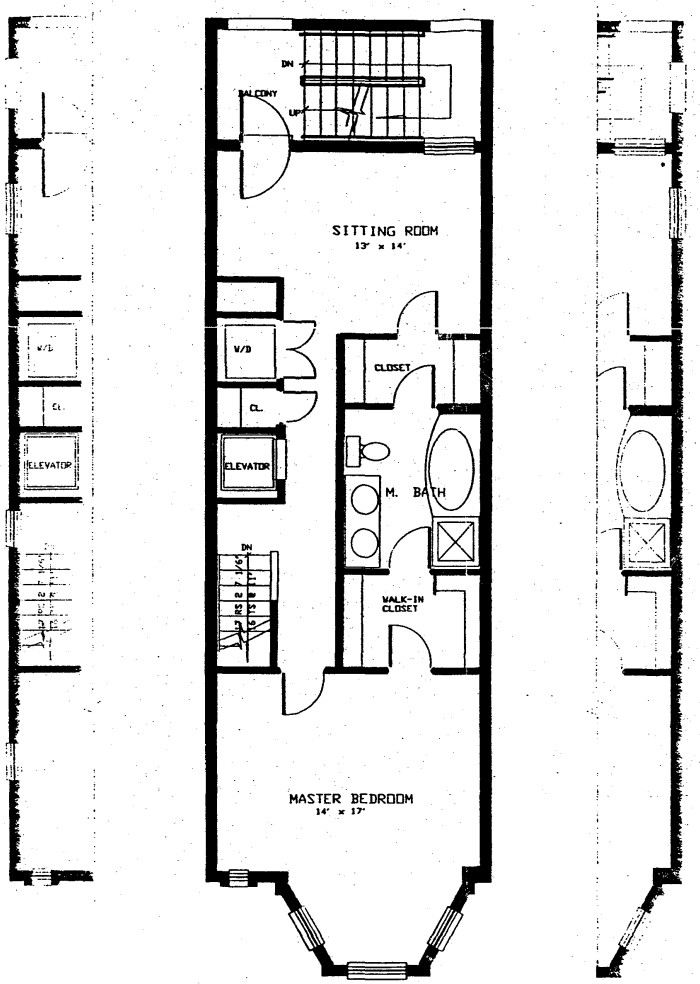

THIRD FLOOR PLAN

SCALE 1/4" = 1'-0" LOT 27

Architect
WILLIE JAMES MAIDEN, AIA

DISTRICT OF COLUMBIA REGISTERED ARCHITECT

MAIDEN AND ASSOCIATES
Architects / Engineers / Planners
8030-B GEORGIA AVENUE
SILVER SPRING, MD 20910
(301) 608-0988 OFFICE
(202) 237-0230 FAX
E-Mail: WJMAIDEN@AOL.COM

Owner's Name
FOLGER PARK, LLC
ALGER STONEBURNER
210 D STREET, SE
WASHINGTON, D.C. 20003

Project Name
THREE PROPOSED NEW TWO FAMILY FLATS/ROWHOUSES LOCATED AT
210 D STREET, SE
WASHINGTON, D.C. 20003

LOT: 800, 801, 802
SQUARE: 763

ZONING DESIGNATION R4
1996 BOCA USE GROUP: R-3
1996 BOCA CONSTRUCTION TYPE: 3B

Revision Number	Revision Date	Comments Date

REVISION SCHEDULE


Drawing Name
FLOOR PLANS

ARCHITECTURAL DESIGN

© Copyright 2001
These Drawing and Design, incorporated or arranged shall not be reproduced without written permission from Architect and Owner.


Contract Date	Designed by	Drawing Sheet Number
7/1/2002	Drawn by	A2
Architect's Project Number	Checked by	
026151	Checked by	
	Checked by	

Sheet ___ of ___

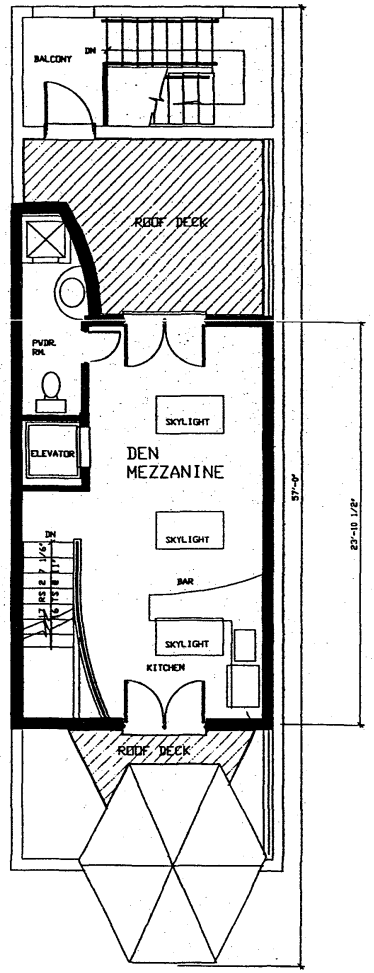

MEZZANINE FLOOR PLAN

SCALE 1/4" = 1'-0" LOT 27

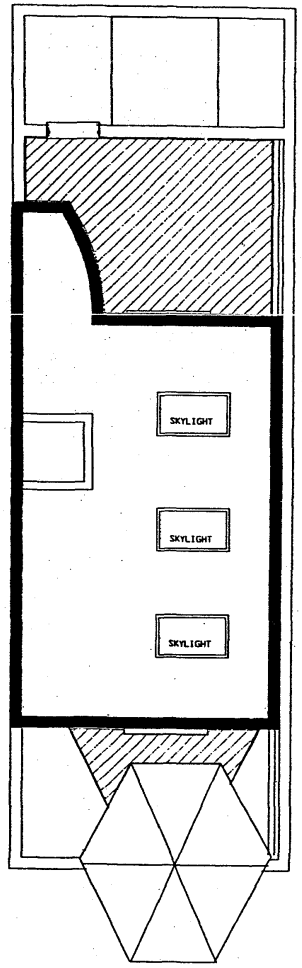

ROOF PLAN

SCALE 1/4" = 1'-0" LOT 27

Architect
WILLIE JAMES MAIDEN, AIA

DISTRICT OF COLUMBIA
WILLIE JAMES MAIDEN
REGISTERED
ARCHITECT

MAIDEN AND ASSOCIATES
Architects / Engineers / Planners
8000-A GEORGIA AVENUE
SILVER SPRING, MD 20910
(301) 608-0988 OFFICE
(301) 237-0236 FAX
E-Mail WJMAIDEN@AOL.COM

Owner's Name
FOLGER PARK, LLC
ALGER STONEBURNER
210 D STREET, SE
WASHINGTON, D.C. 20003

Project Name
THREE PROPOSED NEW TWO FAMILY FLATS/ROWHOUSES LOCATED AT
210 D STREET, SE
WASHINGTON, D.C. 20003

LOT 800, 801, 802
SQUARE 763

ZONING DESIGNATION R4
1996 BOCA USE GROUP: R-3
1996 BOCA CONSTRUCTION TYPE 3B

Revision Number	Revision Name	Revision Date

REVISION SCHEDULE

Drawing Name
MEZZANINE PLAN
ROOF PLAN

ARCHITECTURAL DESIGN

© Copyright 2001
This Drawing and Design, produced or prepared wholly or in part by Maiden and Associates, is not to be used in any way without permission from Maiden and Associates.

Contract Date	Designed by	Drawing Sheet Number
7/1/2002	Drawn by	A2A
Contractor's Project Number	Checked by	
086126	Checked by	
	Checked by	

Sheet ___ of ___



FRONT ELEVATION

SCALE 1/4" = 1'-0"

Architect

WILLIE JAMES MAIDEN, AIA

HAIDEN AND ASSOCIATES

Architects / Engineers / Planners

8000-B GEORGIA AVENUE
SILVER SPRING, MD 20910

(301) 608-0988 OFFICE
(202) 827-0830 FAX
E-Mail: WJMAIDEN@AOL.COM

Owner's Name

FOLGER PARK, LLC
ALGER STINEBURNER
210 D STREET, SE
WASHINGTON, D.C. 20003
443-994-2318

Project Name

THREE PROPOSED NEW TWO FAMILY FLATS/ROWHOUSES LOCATED AT
210 D STREET, SE
WASHINGTON, D.C. 20003

LOT: 800, 801, 802
SQUARE: 763

ZONING DESIGNATION R4
1996 BOCA USE GROUP: R-3
1996 BOCA CONSTRUCTION TYPE: 5B

Revision Number	Revision Item	Revision Date

REVISION SCHEDULE

Drawing Name

FRONT ELEVATIONS

ARCHITECTURAL


© Copyright 2001
This Drawing and Design, materials or images shall not be used in any manner without permission from the Architect.

Permit Date	Designed by
7/1/2002	Checked by
	Checked by
Architect's Project	Checked by
006151	Checked by
	Checked by

Drawing Sheet Number

A3

Sheet ___ of ___

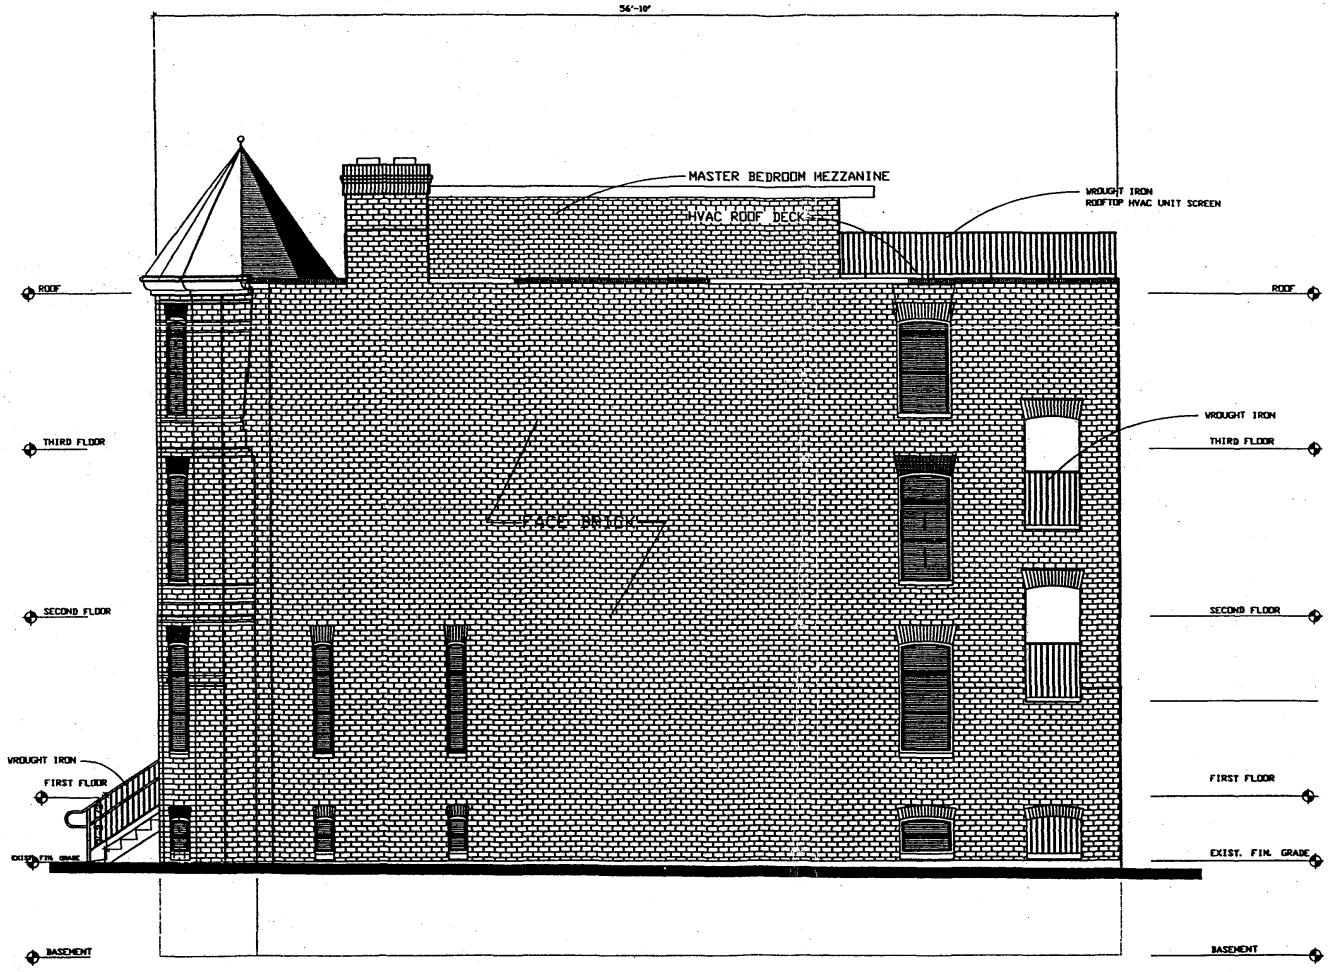

RIGHT SIDE ELEVATION

SCALE 1/4" = 1'-0"

Architect
WILLIE JAMES MAIDEN, AIA

MAIDEN AND ASSOCIATES
Architects / Engineers / Planners
8000-B GEORGIA AVENUE
SILVER SPRING, MD 20910
(301) 608-9988 OFFICE
(202) 237-0630 FAX
E-Mail: WJMAIDEN@AOL.COM

Owner's Name
FOLGER PARK, LLC
ALGER STONEBURNER
210 D STREET, SE
WASHINGTON, D.C. 20003
443-994-2318

Project Name
THREE PROPOSED NEW
TWO FAMILY FLATS/ROWHOUSES
LOCATED AT
210 D STREET, SE
WASHINGTON, D.C. 20003

LOT: 0005, 0011, 0012
SQUARE: 762

ZONING DESIGNATION: R4
1996 BOCA USE GROUP: R-3
1996 BOCA CONSTRUCTION TYPE: 3B

Revision Number	Revision Item	Revision Date

REVISION SCHEDULE


Drawing Name
RIGHT SIDE ELEVATION

ARCHITECTURAL


© Copyright 2005
These Drawings and Designs are/are not to be reproduced without written permission from Maiden and Associates.

Submitted Date	Submitted For	Drawing Sheet Number
7/1/2005	PERMIT SET	A4
Architect's Project Number	Submitted For	
056105	Submitted For	
	Submitted For	

Sheet ___ of ___

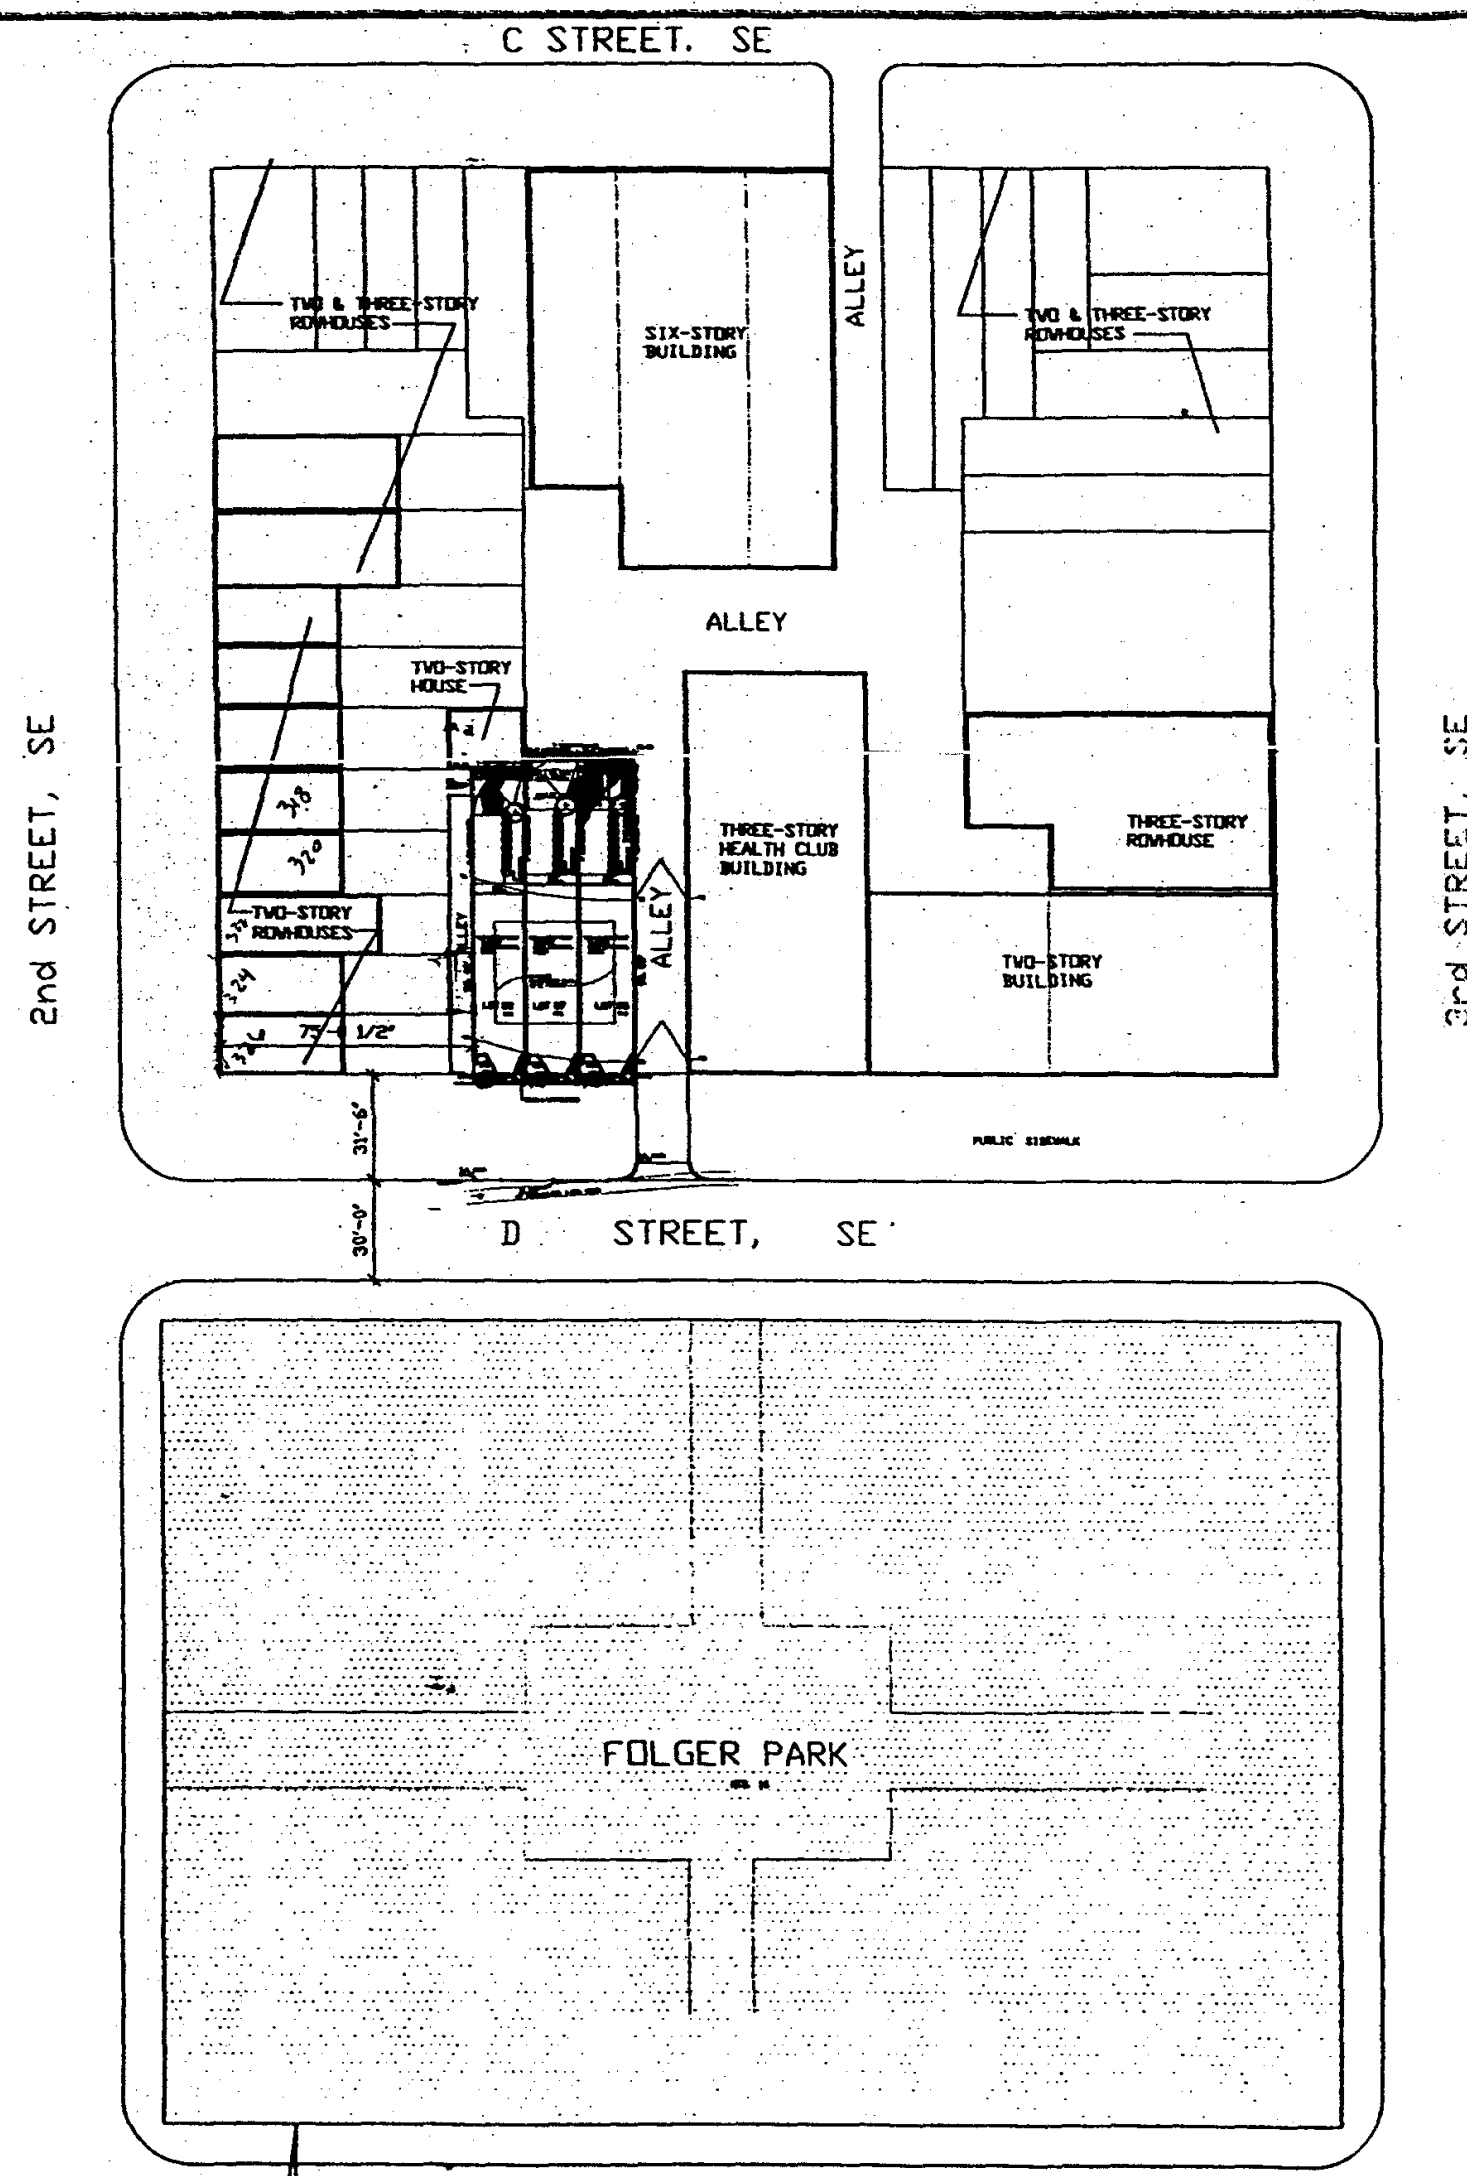

SITE PLAN
SCALE 1" = 40'

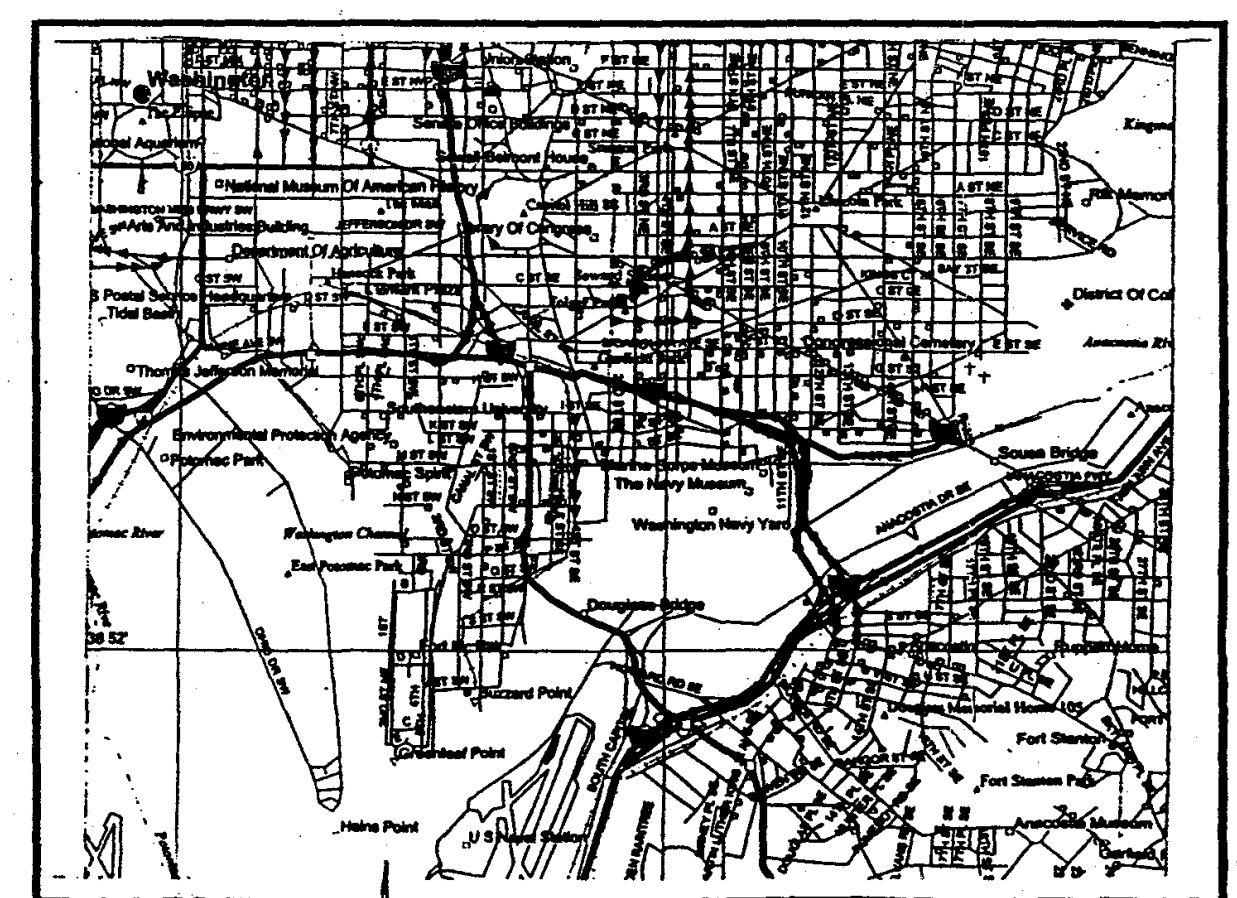

VICINITY MAP
NOT DRAWN TO SCALE

Architect:
WILLIE JAMES MAIDEN, AIA

MAIDEN AND ASSOCIATES
Architects / Engineers / Planners
8030-B GEORGIA AVENUE
SILVER SPRING, MD 20910
(301) [illegible] OFFICE
(202) 237-0230 FAX
E-Mail: [illegible]

Owner's Name
FOLGER PARK, LLC
ALGER STONEBURNER
210 D STREET, SE
WASHINGTON, D.C. 20003
443-994-2318

Project Name
THREE PROPOSED NEW
TWO FAMILY FLATS/ROWHOUSES
LOCATED AT
210 D STREET, SE
WASHINGTON, D.C. 20003

LOT: 800, 801, 802
SQUARE: 763

ZONING DESIGNATION: [illegible]
1996 BOCA USE GROUP: R-3
1996 BOCA CONSTRUCTION TYPE: 3B

REVISION SCHEDULE


SITE PLAN

© Copyright 2001

7/1/2002

026131

C1

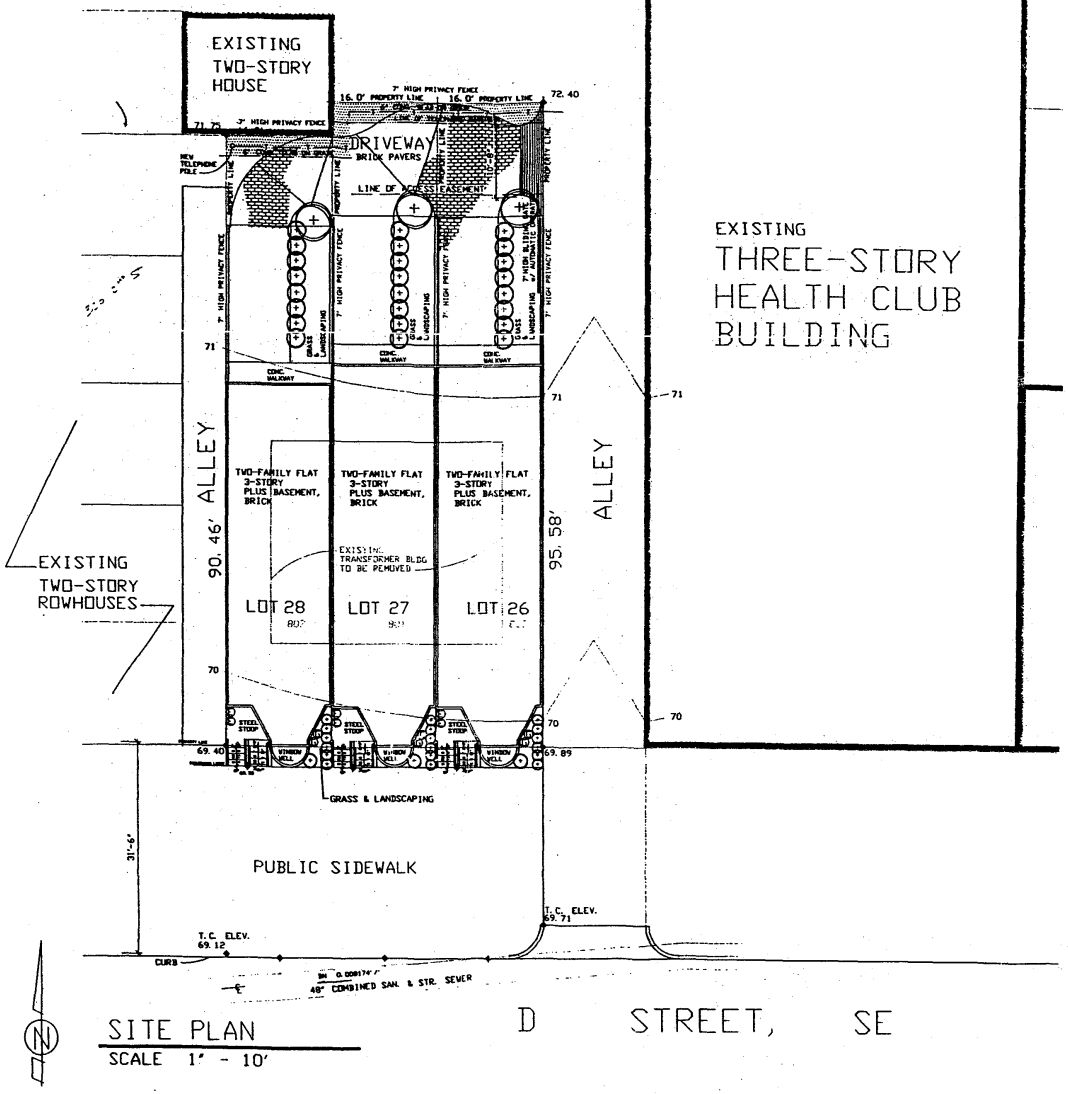

SITE PLAN
SCALE 1" - 10'

Architect
WILLIE JAMES MAIDEN, AIA

MAIDEN AND ASSOCIATES
Architects / Engineers / Planners
8030-B GEORGIA AVENUE
SILVER SPRING, MD 20910
(301) 608-0988 OFFICE
(202) 237-0030 FAX
E-Mail: WJMAIDEN@AOL.COM

Owner's Name
FOLGER PARK, LLC
ALGER STONEBURNER
210 D STREET, SE
WASHINGTON, D.C. 20003
443-994-2318

Project Name
THREE PROPOSED NEW
TWO FAMILY FLATS/ROWHOUSES
LOCATED AT
210 D STREET, SE
WASHINGTON, D.C. 20003

LOT: 800, 801, 802
SQUARE: 762

ZONING DESIGNATION R4
1996 BOCA USE GROUP: R-3
1996 BOCA CONSTRUCTION TYPE: 5B

REVISION SCHEDULE

Drawing Name
SITE PLAN

© Copyright 2001

Contract Date: 7/1/2002
Architect's Project Number: 004131
Designed by
Drawn by
Checked by
Reviewed by
Released by

Drawing Sheet Number: C2
Sheet ___ of ___