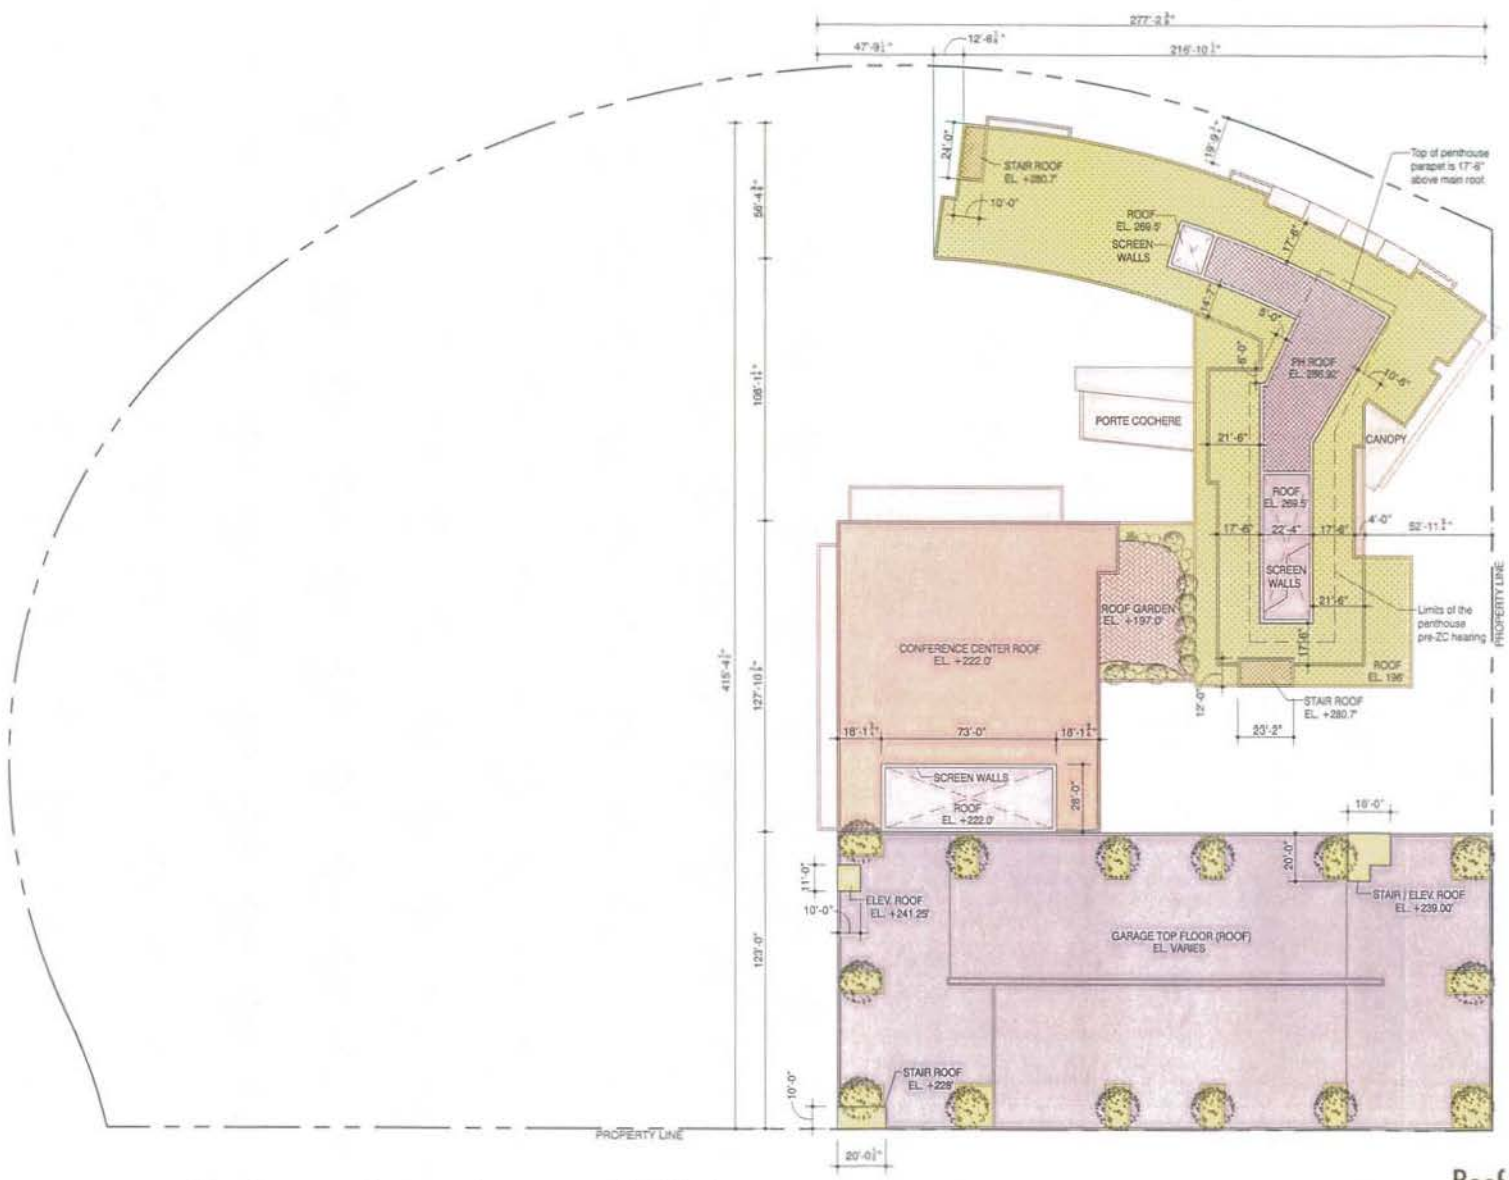


A2.06

Michigan Ave and Irving St. NE
Mixed Use Complex- Phase 1

Mariani Architects LLC

WDG ARCHITECTURE

Roof Plan (Revised 7.15.09)

Scale: 1"=50'

Project # WA04007
Date: 04.15.09

Conference Center Associates I, LLC
3 Bethesda Metro Center, Suite M025, Bethesda MD 20814

architecture, PLLC · 1025 Connecticut Avenue NW · Suite 300 · Washington, DC 20036 · tel 202 857 6100 · fax 202 463 9108 · e-mail wdg@wdgarch.com