
VERSTANDIG RESIDENCE

5212 UPTON TERRACE, N.W., WASHINGTON D.C.

'00 FEB 23 A9:53

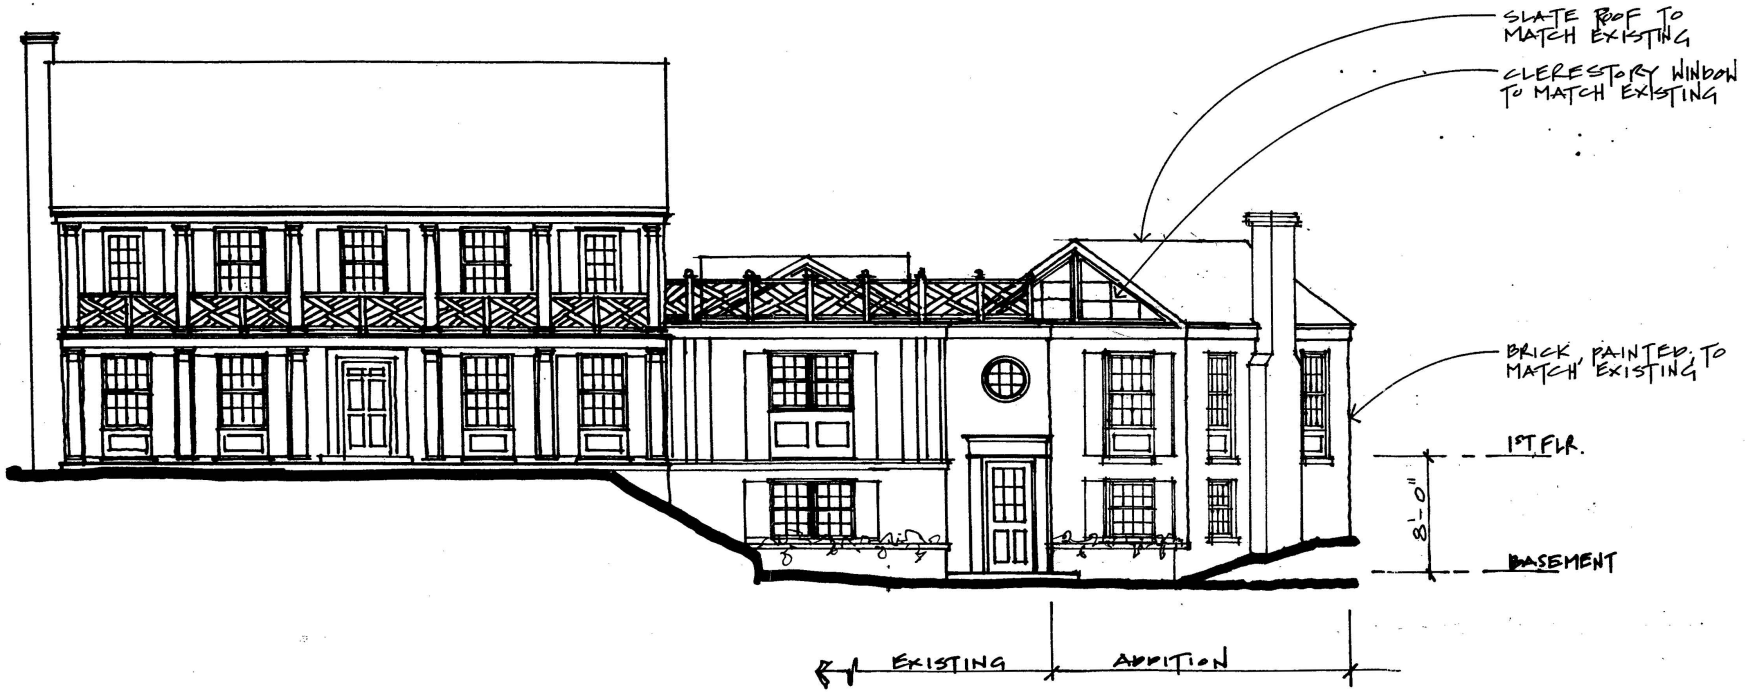


FRONT ELEVATION - OPTION #4 (COMBO.)

SCALE: 1/8" = 1'-0" REV. #2

GTM ARCHITECTS
10415 Armory Avenue
KENSINGTON, MARYLAND 20895
(301) 942-9062

BZA
Case No. 16576
Exhibit No. 5

Board of Zoning Adjustment
District of Columbia
CASE NO.16576
EXHIBIT NO.5

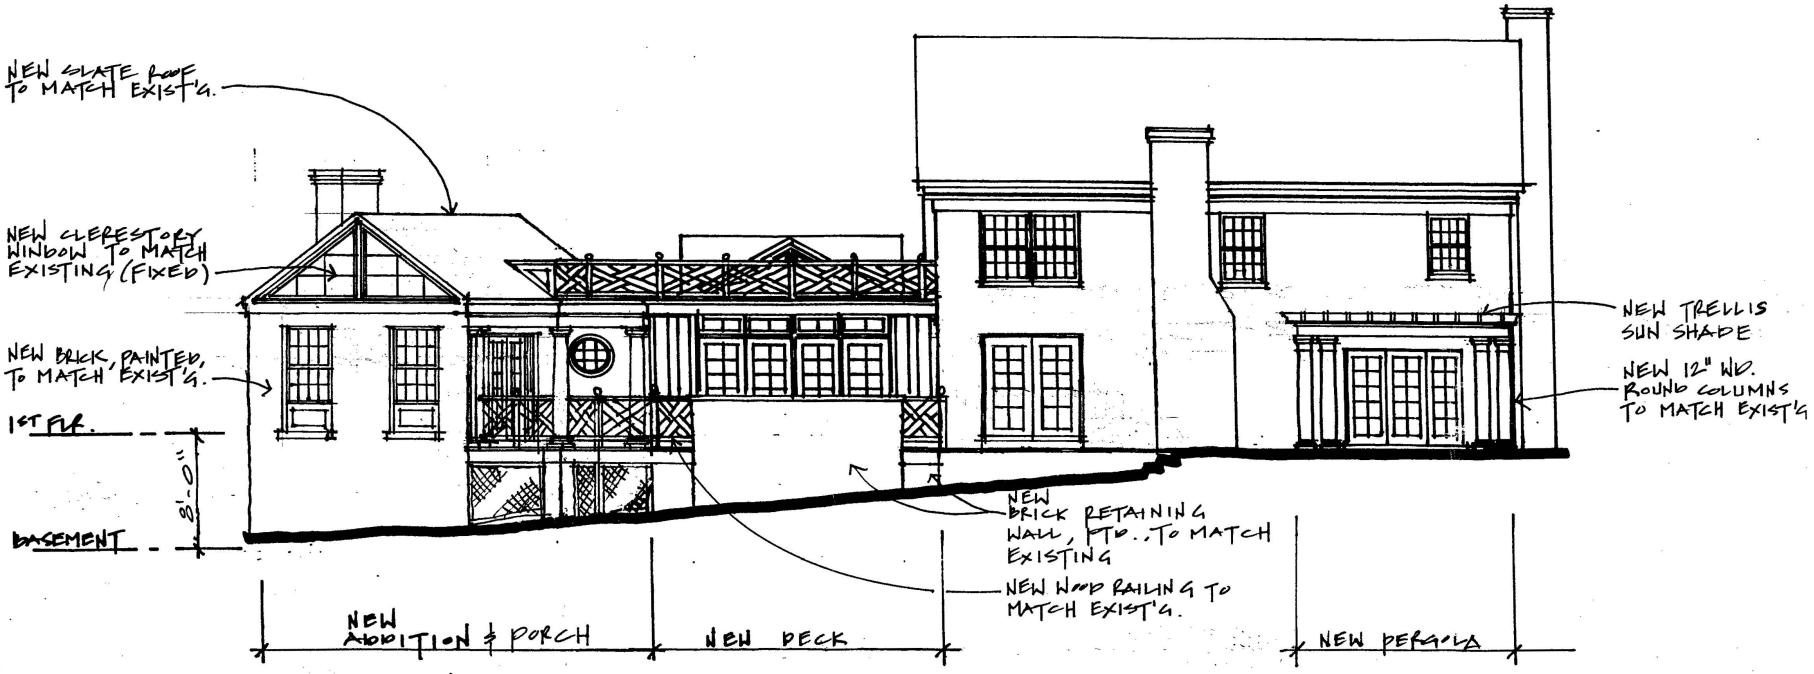


REAR ELEVATION - OPTION #4 (COMBO.)

SCALE : 1/8" = 1'-0"

REV. #2

GTM ARCHITECTS
10415 Armory Avenue
KENSINGTON, MARYLAND 20895
(301) 942-9062

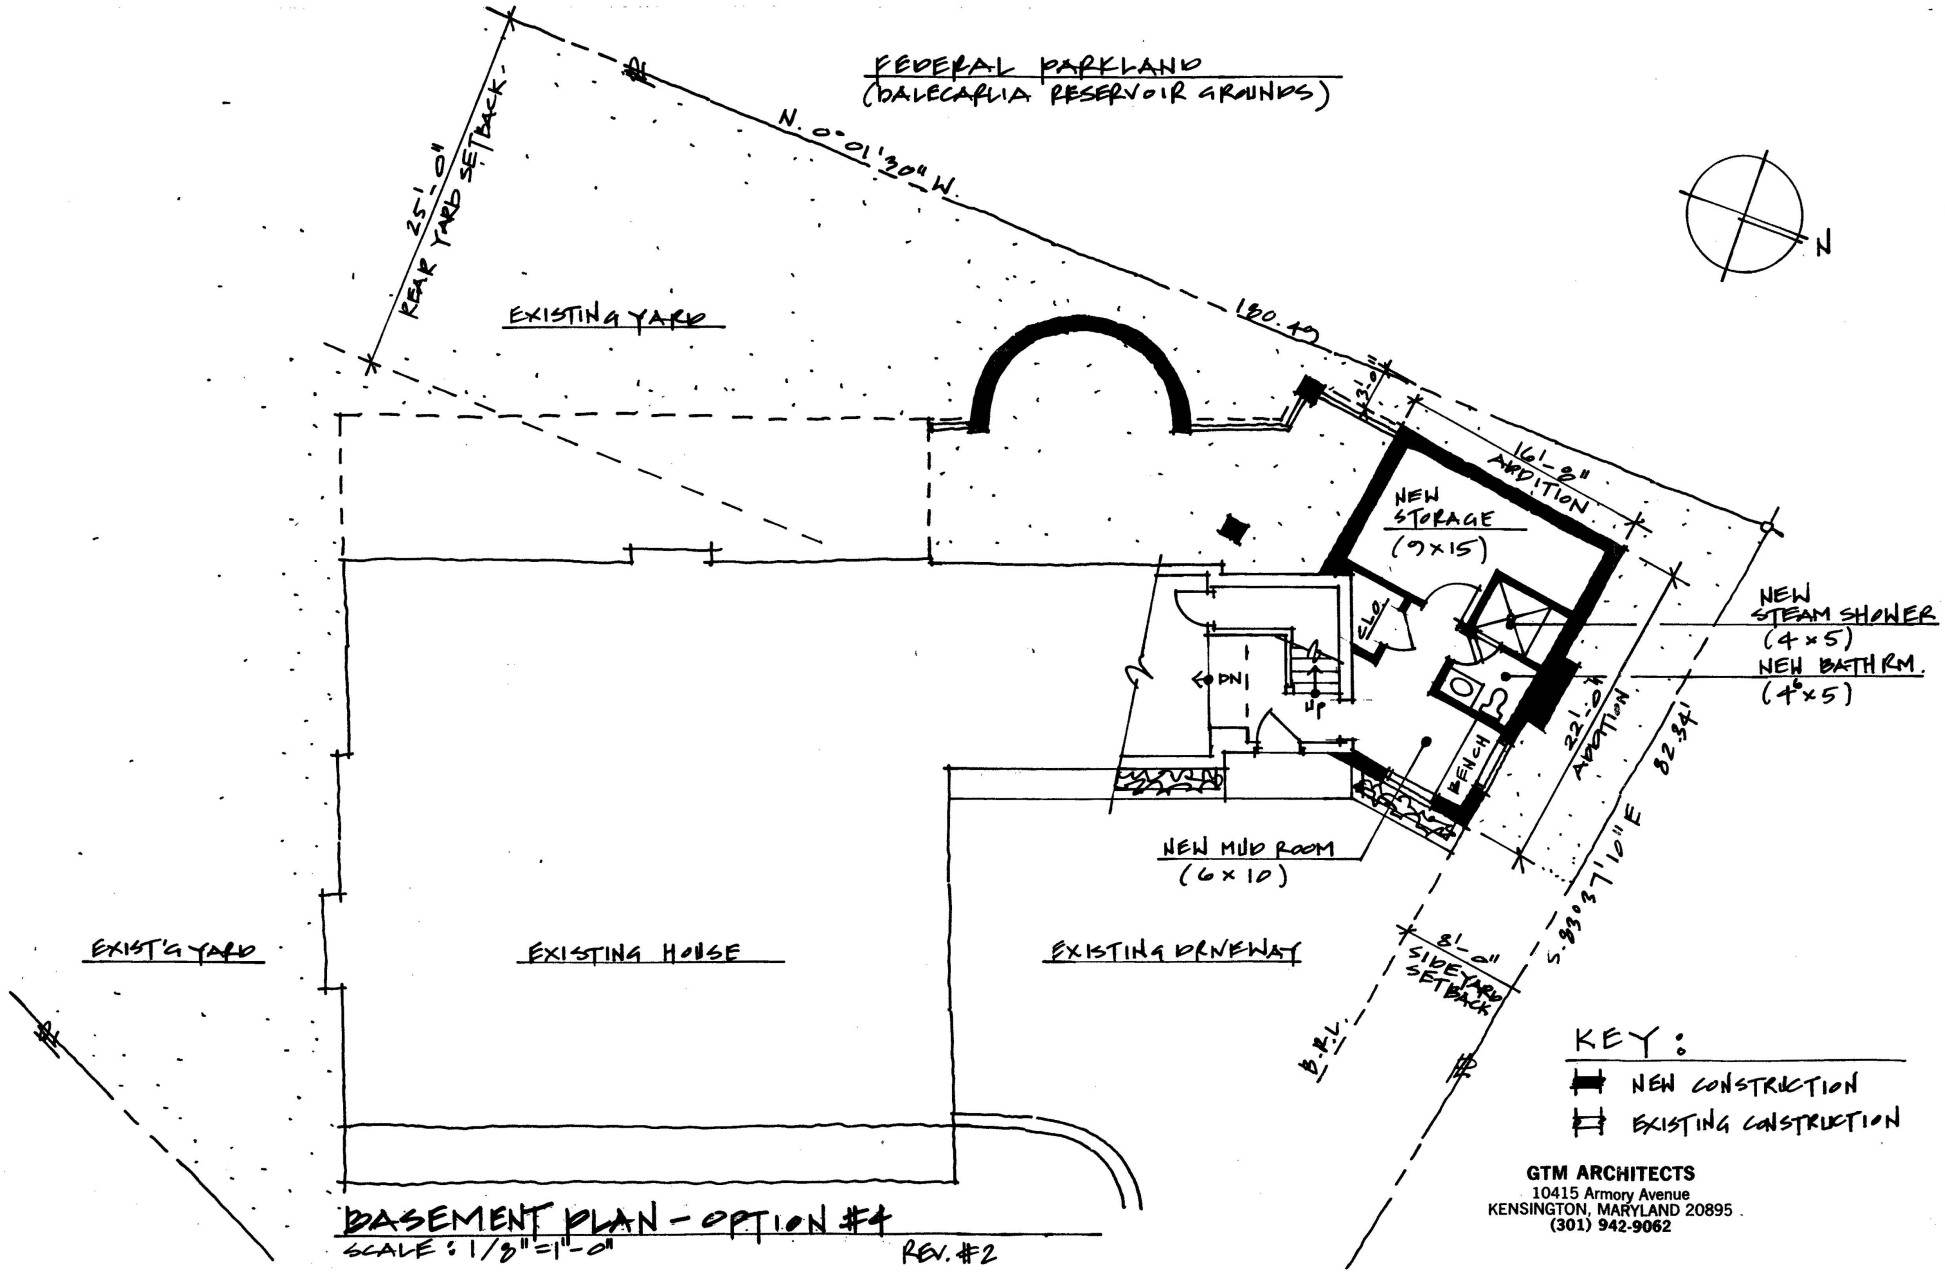


BASEMENT PLAN - OPTION #4

SCALE: 1/8"=1'-0"

REV. #2

GTM ARCHITECTS
10415 Armory Avenue
KENSINGTON, MARYLAND 20895
(301) 942-9062

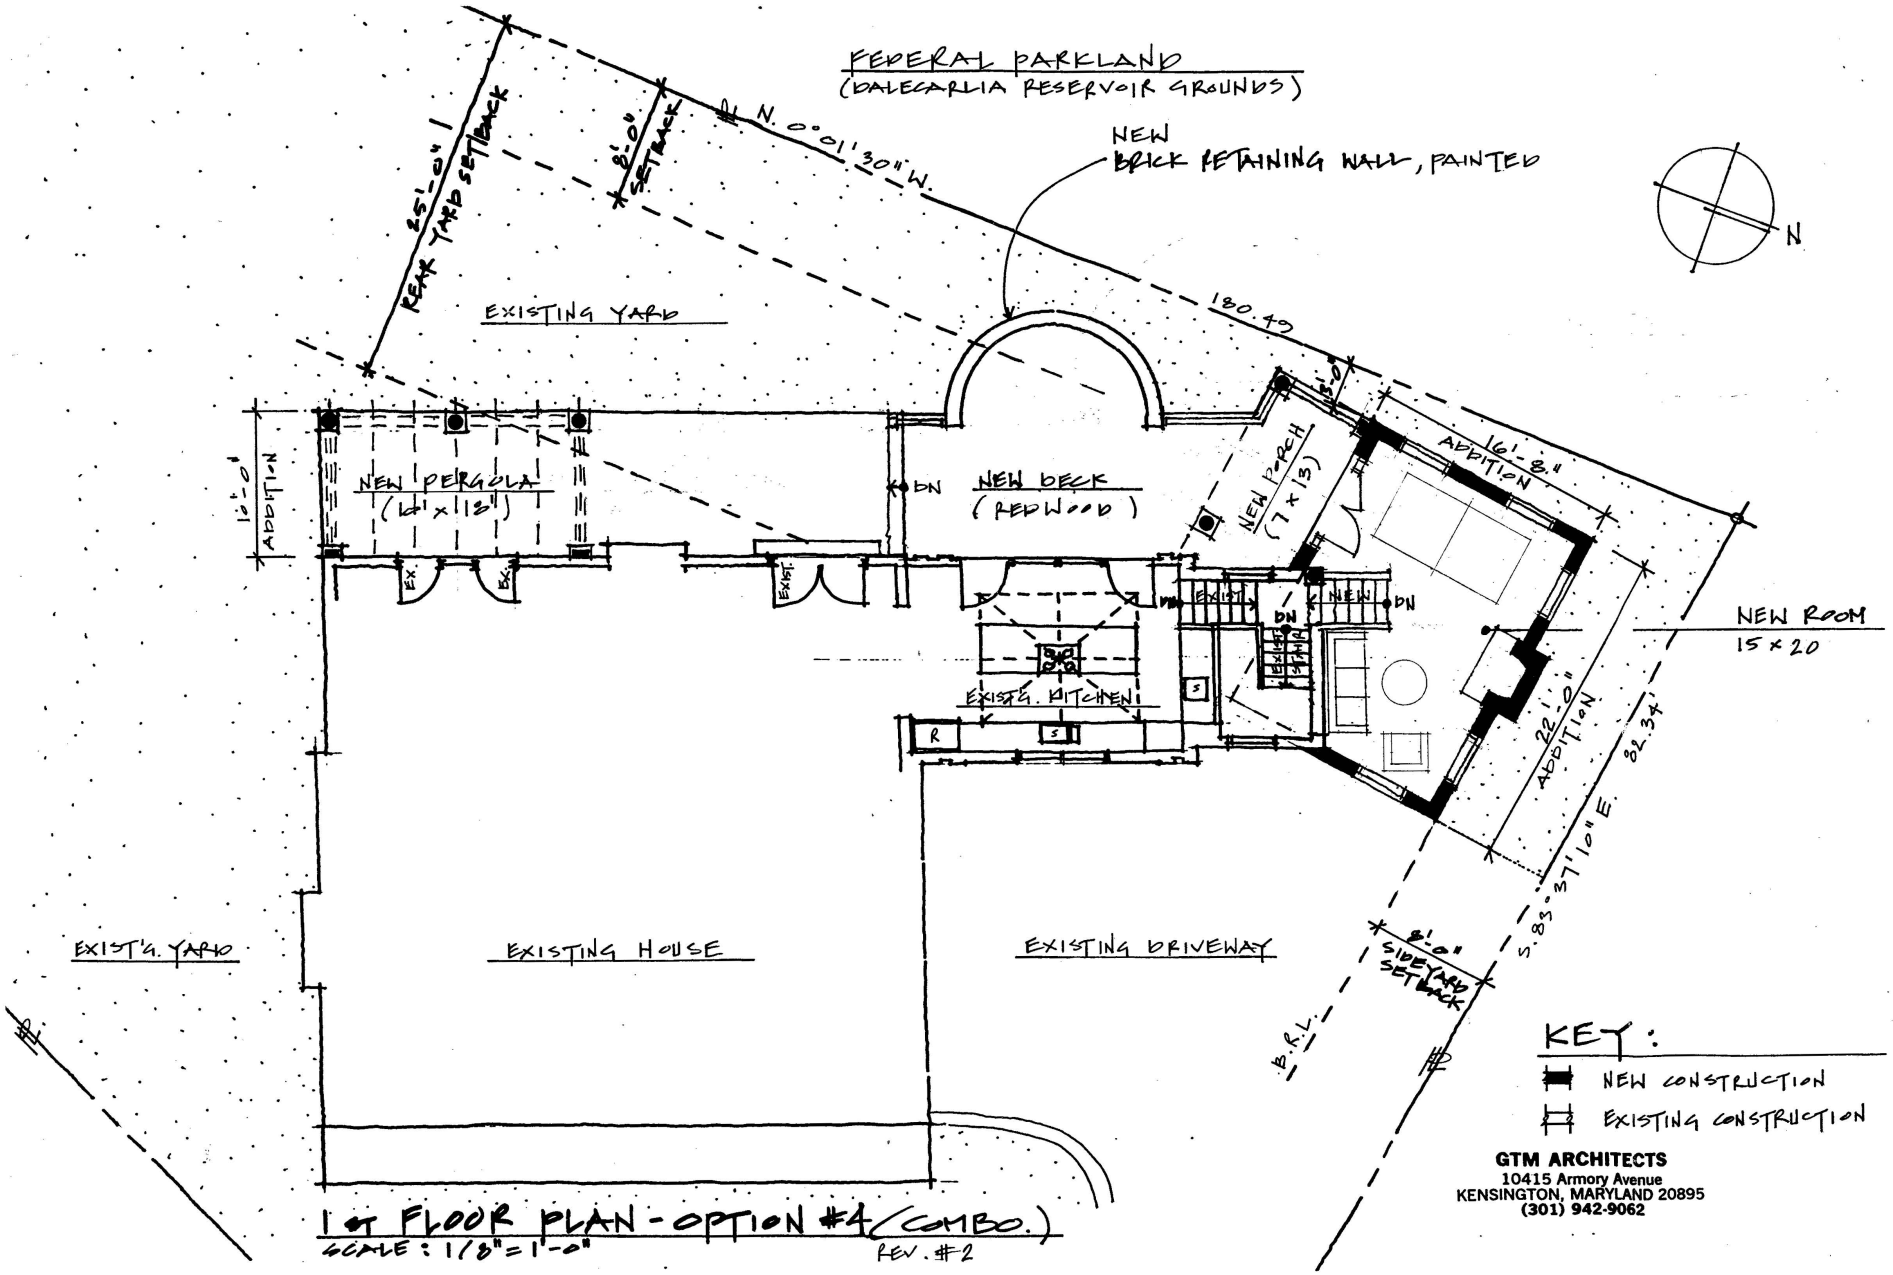

1st FLOOR PLAN - OPTION #4 (COMBO.)

SCALE: 1/8" = 1'-0"

REV. #2

GTM ARCHITECTS
10415 Armory Avenue
KENSINGTON, MARYLAND 20895
(301) 942-9062