

Case # 16584

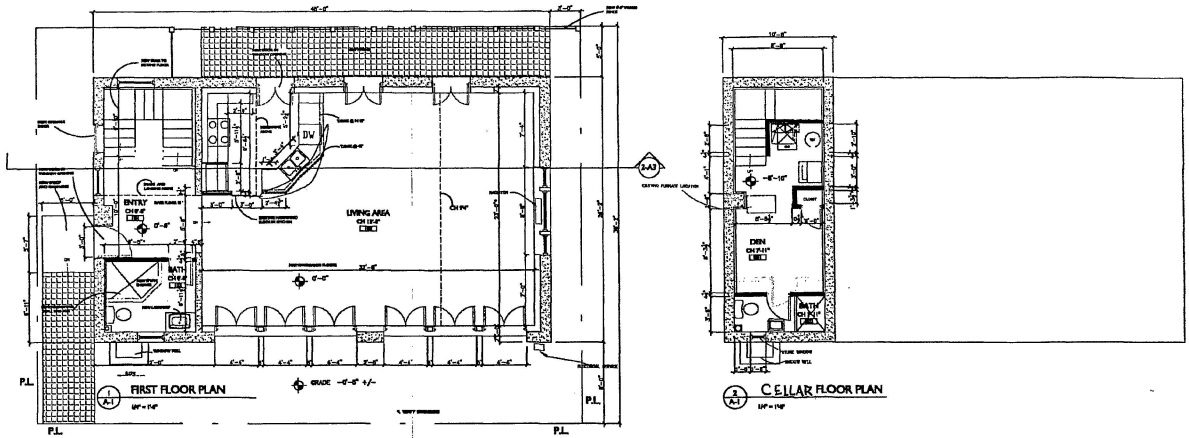

1 FIRST FLOOR PLAN
A-1 1/4" = 1'-0"

2 CELLAR FLOOR PLAN
A-1 1/4" = 1'-0"

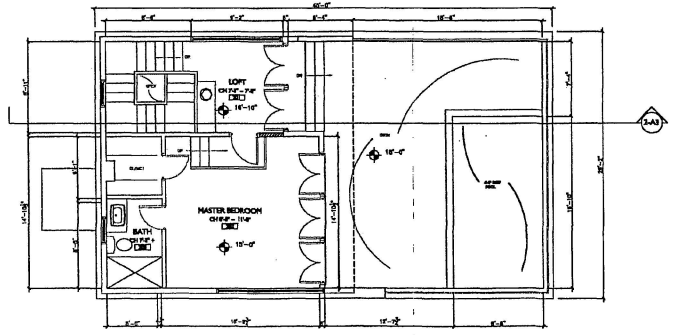

3 SECOND FLOOR ADDITION
A-1 1/4" = 1'-0"

MASTER PLAN

BZA
Case No. 16584
Exhibit No. 7

Rec'd. 3/23/00 KB

THESE DRAWINGS ARE PROVIDED AS INSTRUMENTS OF SERVICE AND SHALL REMAIN THE SOLE AND EXCLUSIVE PROPERTY OF ZAHN DOBON ARCHITECTS. THESE DOCUMENTS MAY NOT BE REPRODUCED IN WHOLE OR IN PART NOR BE TRANSFERRED TO ANY OTHER PERSON OR FIRM WITHOUT THE EXPRESS, WRITTEN CONSENT OF ZAHN DOBON ARCHITECTS

Renovation to:
1520 22nd Street, NW

ZAHN design architects
1405 RHODE ISLAND AVE. NW WASHINGTON DC 20005
202 319 7975
202 319 7976 FAX


ISSUE: 11/17/99

JOB NUMBER:
DRAWN BY:

SHEET:
A1


F:\SHARED\CAD DRAWINGS\ 2000.5 @ 5\ 2000.5_A-1

Re16584

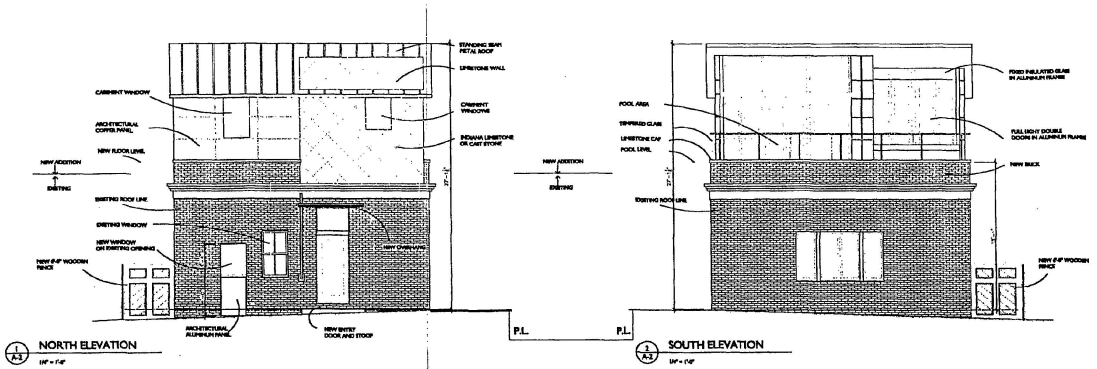

1/A-3 NORTH ELEVATION
1/4" = 1'-0"

1/A-3 SOUTH ELEVATION
1/4" = 1'-0"

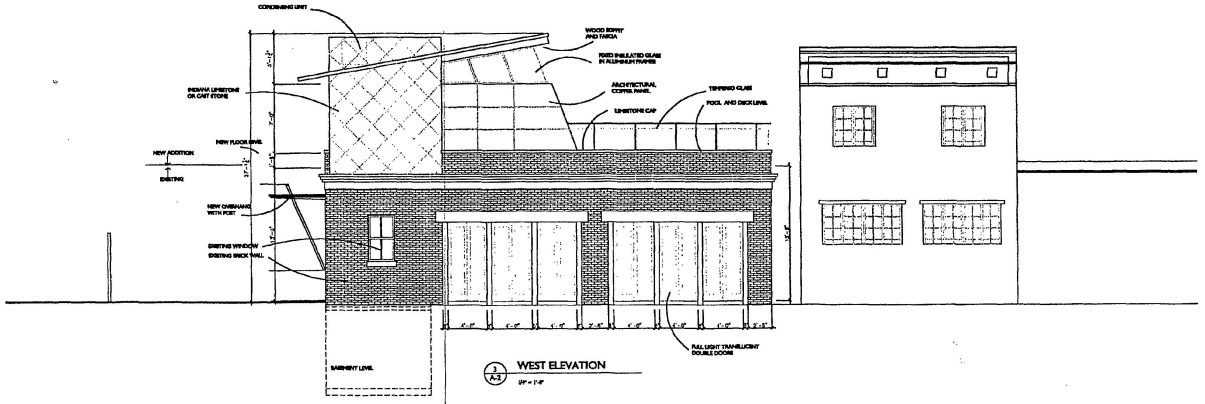

1/A-3 WEST ELEVATION
1/4" = 1'-0"

THESE DRAWINGS ARE PROVIDED AS INSTRUMENTS OF SERVICE AND SHALL REMAIN THE SOLE AND EXCLUSIVE PROPERTY OF ZAHN DESIGN ARCHITECTS. THESE DOCUMENTS MAY NOT BE LOANED, COPIED OR REPRODUCED IN ANY FORM, NOR MAY THEY BE TRANSMITTED TO ANY OTHER PERSON OR FIRM WITHOUT THE EXPRESS, WRITTEN CONSENT OF ZAHN DESIGN ARCHITECTS

Renovation to:
1520 22nd Street, NW

ZAHN design architects
1405 RHODE ISLAND AVE.
NW WASHINGTON DC 20005
202 318 7875
202 318 7876 FAX


ISSUE: 11/17/99

JOB NUMBER: WWW
DRAWN BY:


SHEET:
A2

F:\SHARED\CAD\ DRAWINGS\ 2208.2 G ST / 2208_A-2

Rc 16584

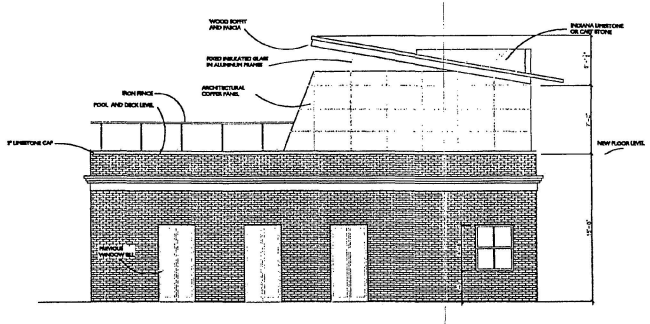

1/A-3 EAST ELEVATION
1/4" = 1'-0"

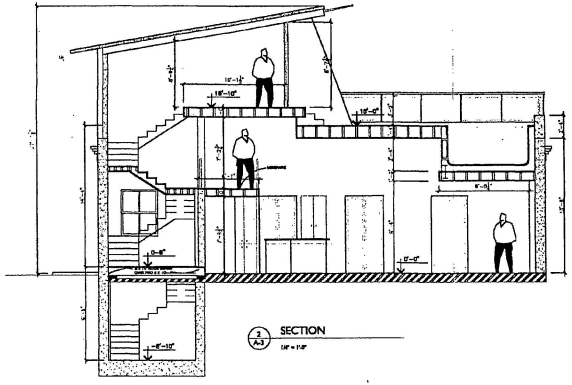

2/A-3 SECTION
1/4" = 1'-0"

THESE DRAWINGS ARE PROVIDED AS INSTRUMENTS OF SERVICE AND SHALL REMAIN THE SOLE AND EXCLUSIVE PROPERTY OF ZAHN DESIGN ARCHITECTS. THESE DOCUMENTS MAY NOT BE COPIED OR REPRODUCED IN WHOLE, OR IN PART, NOR BE TRANSFERED TO ANY OTHER PURSON OR FIRM WITHOUT THE EXPRESS WRITTEN CONSENT OF ZAHN DESIGN ARCHITECTS

Renovation to:
1520 22nd Street, NW

ZAHN design associates
1405 RHODE ISLAND AVE. NW WASHINGTON DC 20005
202 318 7975
202 318 7976 FAX

ISSUE: 11/17/99

JOB NUMBER:
DRAWN BY:

SHEET:

F:\SHARED\CAD\DRAWINGS\1520 22ND ST NW\1520_A3

Rc 11-5-54