
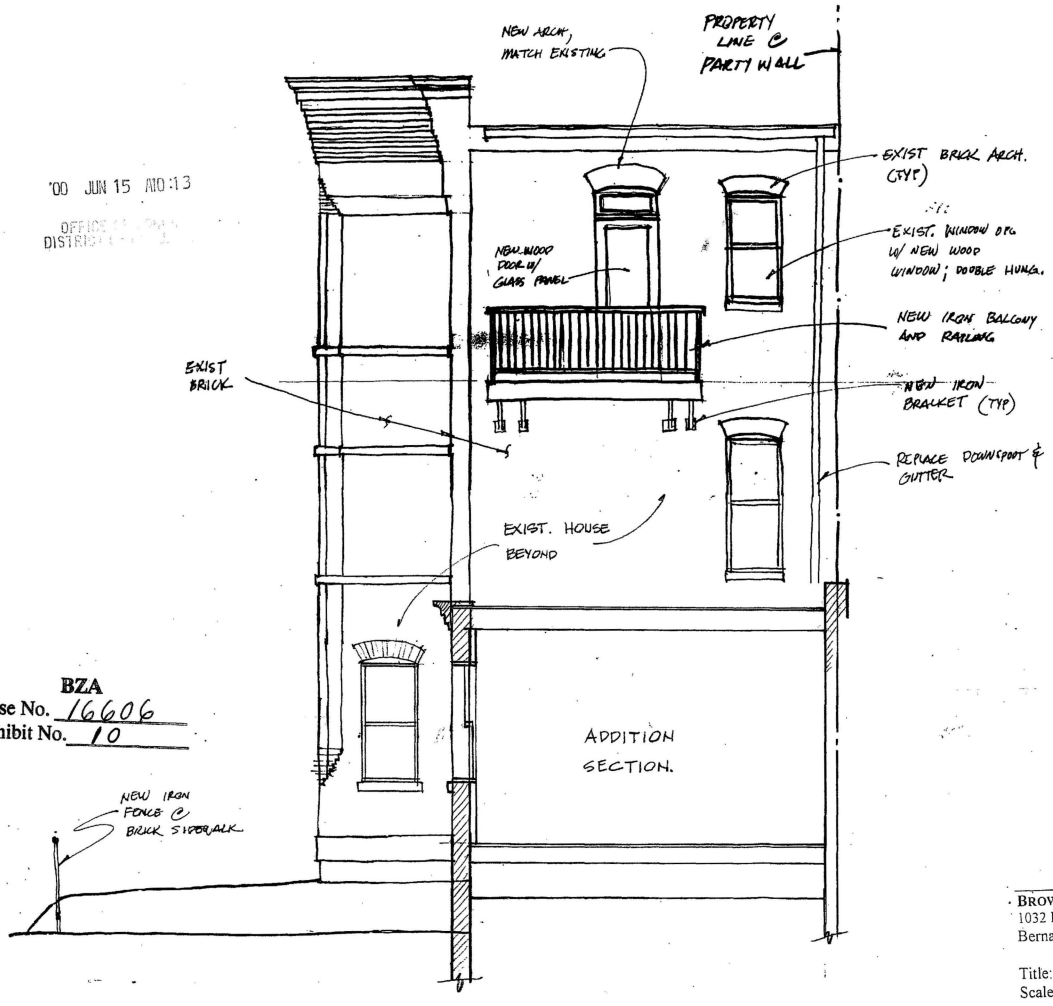



'00 JUN 15 A10:13

OFFICE OF ... DISTRICT ...

BZA
Case No. 16606
Exhibit No. 10

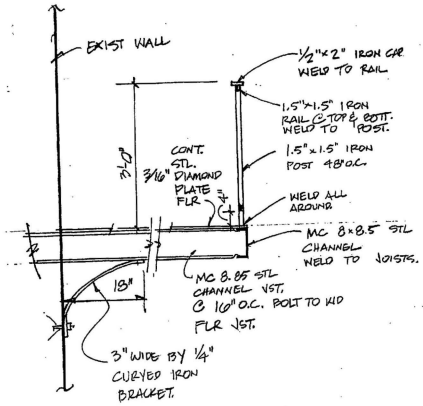

SECTION @ BALCONY
½" = 1'-0"

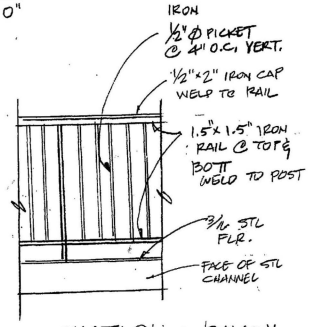

ELEVATION @ BALCONY
½" = 1'-0"


Xoan Mac
Zoning Review Branch
Zoning Division

Date: 4-1-00

BROWN RESIDENCE
1032 D Street, N.E. Washington. D.C. 20002
Bernard Thomas Guay, Architect, 3908 Commander Drive. Hyattsville, MD. 301.779.4491
Title: **Back Elevation**
Scale: 1/4" = 1'-0" and as shown

Sheet Number


Board of Zoning Adjustment
District of Columbia
CASE NO.16606
EXHIBIT NO.10

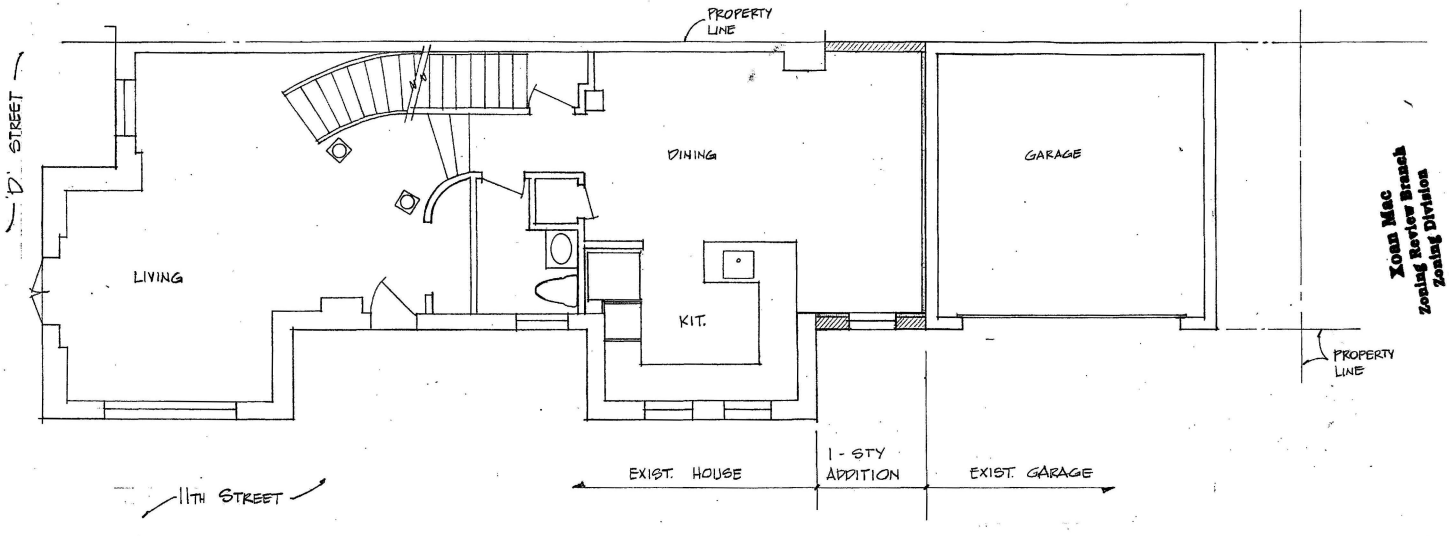

Xoan Mac
Zoning Review Branch
Zoning Division

Date: 4/11/03

BROWN RESIDENCE
1032 D Street, N.E. Washington, D.C. 20002
Bernard Thomas Guay, Architect, 3908 Commander Drive, Hyattsville, MD. 301.779.4491
Title: **Proposed First Floor Plan**
Scale: 3/16" = 1'-0" and as shown
Sheet Number:

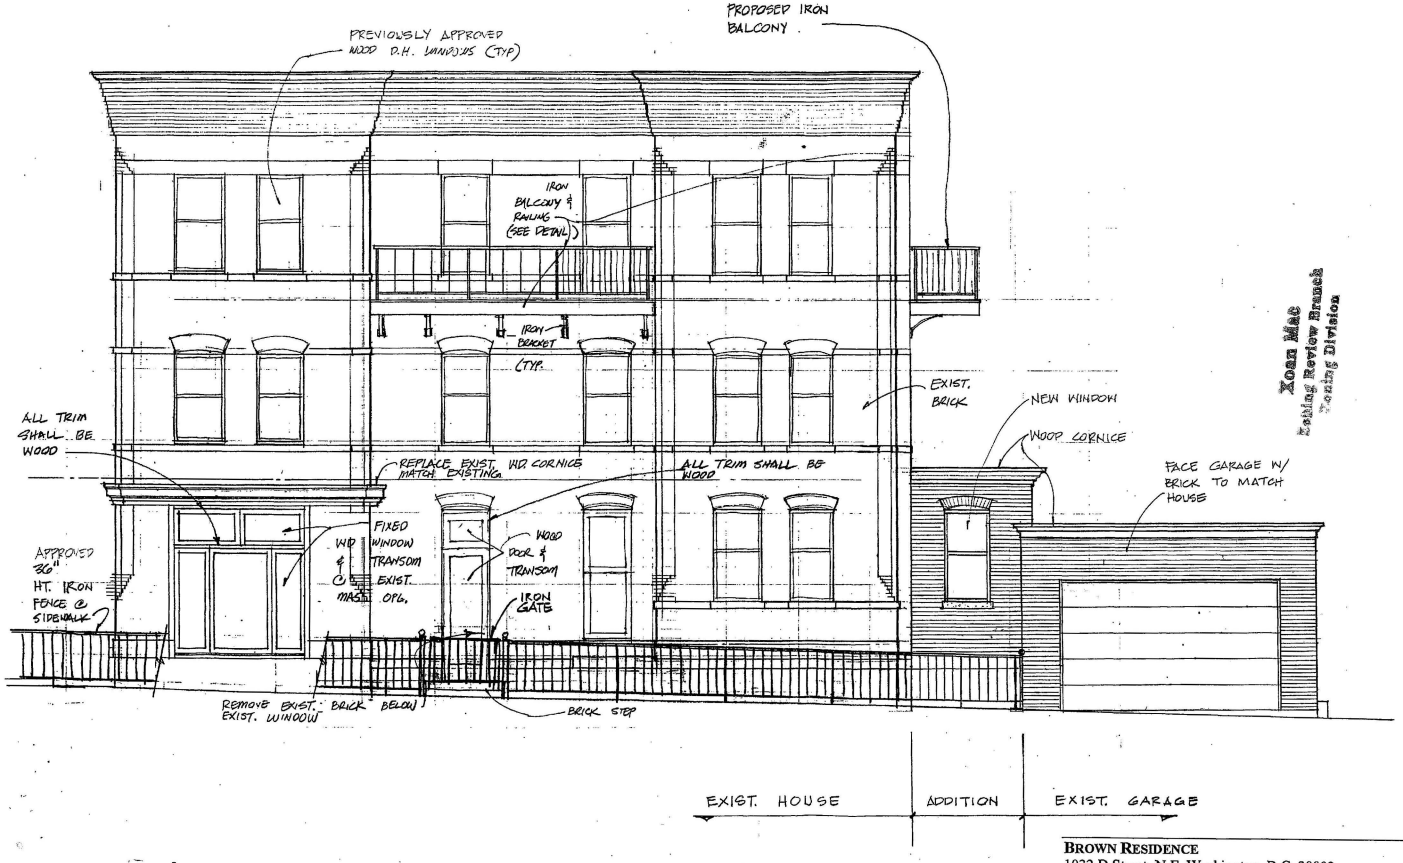

Zoning Review Branch
Zoning Division

Date: 4/1/99

BROWN RESIDENCE
1032 D Street, N.E. Washington, D.C. 20002
Bernard Thomas Guay, Architect, 3908 Commander Drive, Hyattsville, MD. 301.779.4491
Title: **11th Street Elevation**
Scale: 3/16" = 1'-0" and as shown

Sheet Number: