

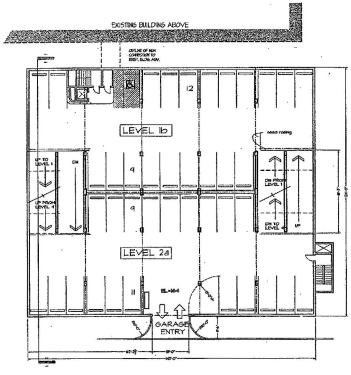



1 GARAGE PLAN - ENTRY LEVELS
SCALE: 1/16" = 1'-0"

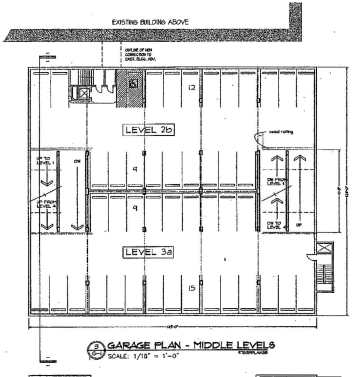

2 GARAGE PLAN - MIDDLE LEVELS
SCALE: 1/16" = 1'-0"

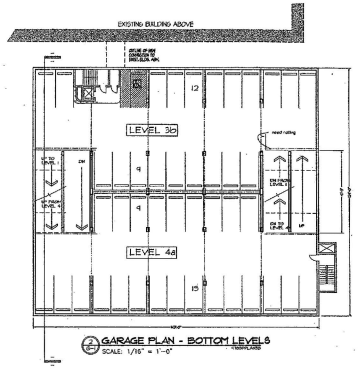

3 GARAGE PLAN - BOTTOM LEVELS
SCALE: 1/16" = 1'-0"

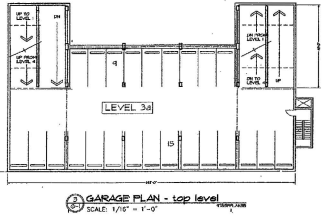



4 GARAGE PLAN - top level
SCALE: 1/16" = 1'-0"

NOTE:
NOT FOR CONSTRUCTION.
PRELIMINARY DESIGN IN PROGRESS.

PARKING SPACES COUNT:
7 LEVELS ---------- 159

EXISTING BUILDING

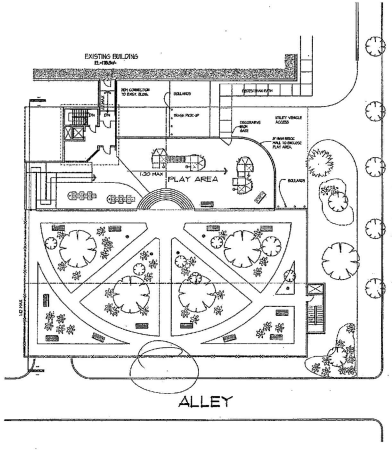

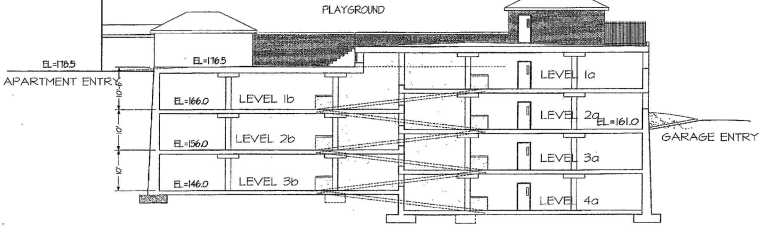

1 GARAGE SECTION
SCALE: 1/8" = 1'-0"

NOTE:
ALL CONSTRUCTION SHALL BE IN ACCORDANCE WITH THE 1993 BOCA NATIONAL BUILDING CODE AS AMENDED BY THE DISTRICT OF COLUMBIA. REFER TO SHEET G.2 FOR CONFORMANCE OF THIS PROJECT TO BOCA CODE. NOTHING IN THESE DRAWINGS OR NOTES SHALL BE INTERPRETED TO CONFLICT WITH THE APPLICABLE BOCA CODE.

PROPOSED UNDERGROUND PARKING GARAGE FOR:
CLIFTON TERRACE APARTMENTS
1308 CLIFTON STREET, N.W.
WASHINGTON, D.C. 20010

PARKING GARAGE

REVISIONS


DATE: 07/13/00
DRWN. BY: BJP/ASE
COMM. NO. 9705

G.1

'00 JUL 19 P4:51

OFFICE OF ZONING
DISTRICT OF COLUMBIA

BZA
Case No. 16612
Exhibit No. 8

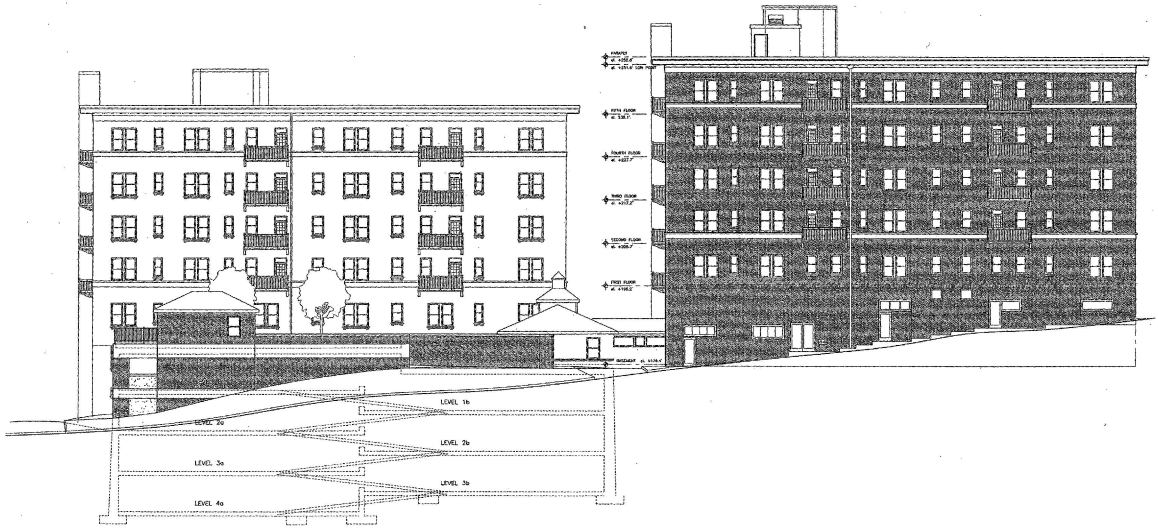

GARAGE - EAST ELEVATION
SCALE: 1/8" = 1'-0"

GAR-EL1


NOTE:

PROPOSED UNDERGROUND PARKING GARAGE FOR:
CLIFTON TERRACE APARTMENTS
1906 CLIFTON TERRACE, N.W.
WASHINGTON, D.C. 20010


EAST ELEVATION UNDERGROUND PARKING GARAGE

REVISIONS:

DATE: 07/12/2000
DRAWN BY: MSR
COMM. NO. 1289

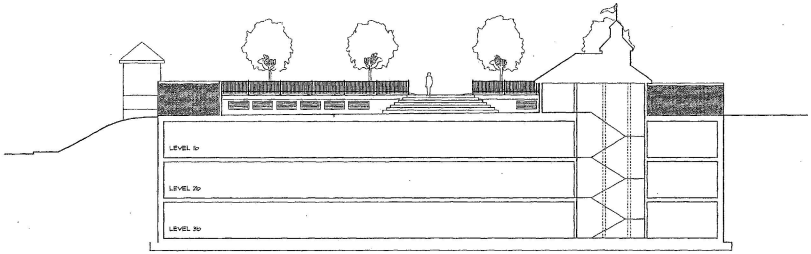

GARAGE - NORTH ELEVATION
SCALE: 1/8" = 1'-0"

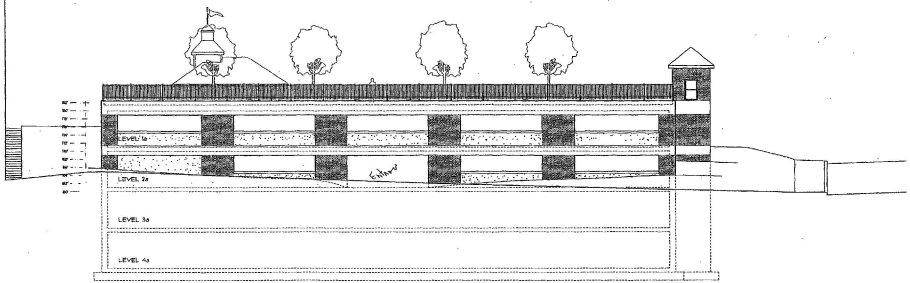

GARAGE - SOUTH ELEVATION
SCALE: 1/8" = 1'-0"

NOTE:
ALL SUB-CONTRACTORS SHALL BE RESPONSIBLE FOR FIELD-VERIFICATION OF ALL CONDITIONS OF THE SPECIFIC AREA OF THEIR RESPECTIVE TRADE WORK. ANY DISCREPANCIES IN THE INTENDED WORK SHALL BE BROUGHT TO THE ATTENTION OF THE ARCHITECT BEFORE PROCEEDING WITH WORK.

PROPOSED UNDERGROUND PARKING GARAGE FOR:
CLIFTON TERRACE APARTMENTS
1308 CLIFTON STREET N.W.
WASHINGTON, D.C. 20010

NORTH/SOUTH ELEVATIONS UNDERGROUND PARKING GARAGE

REVISIONS:

DATE: 07/07/2010
DRAWN BY: MAR
DWG. NO. 1010

G.5