


Site Plan

0 25 50 100'

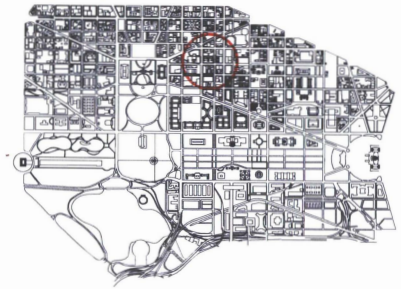

Location Plan

BZA
Case No. 16625
Exhibit No. 26

SOM

SKIDMORE, OWINGS & MERRILL LLP
ARCHITECTS · ENGINEERS
2001 K STREET, N.W.
WASHINGTON, D.C. 20006

Weidlinger Associates
Principal/Affiliate


Date	Issue
10/13/2000	REVISION

METRO CENTER
12th, 13th and G streets, NW
Washington, DC

Sheet Name:
Site Plan

© 1998 Skidmore, Owings & Merrill LLP

Project No.	Sheet No.
AD98101	A.100
Date: 10/19/00	
Scale: 1" = 50'-0"	

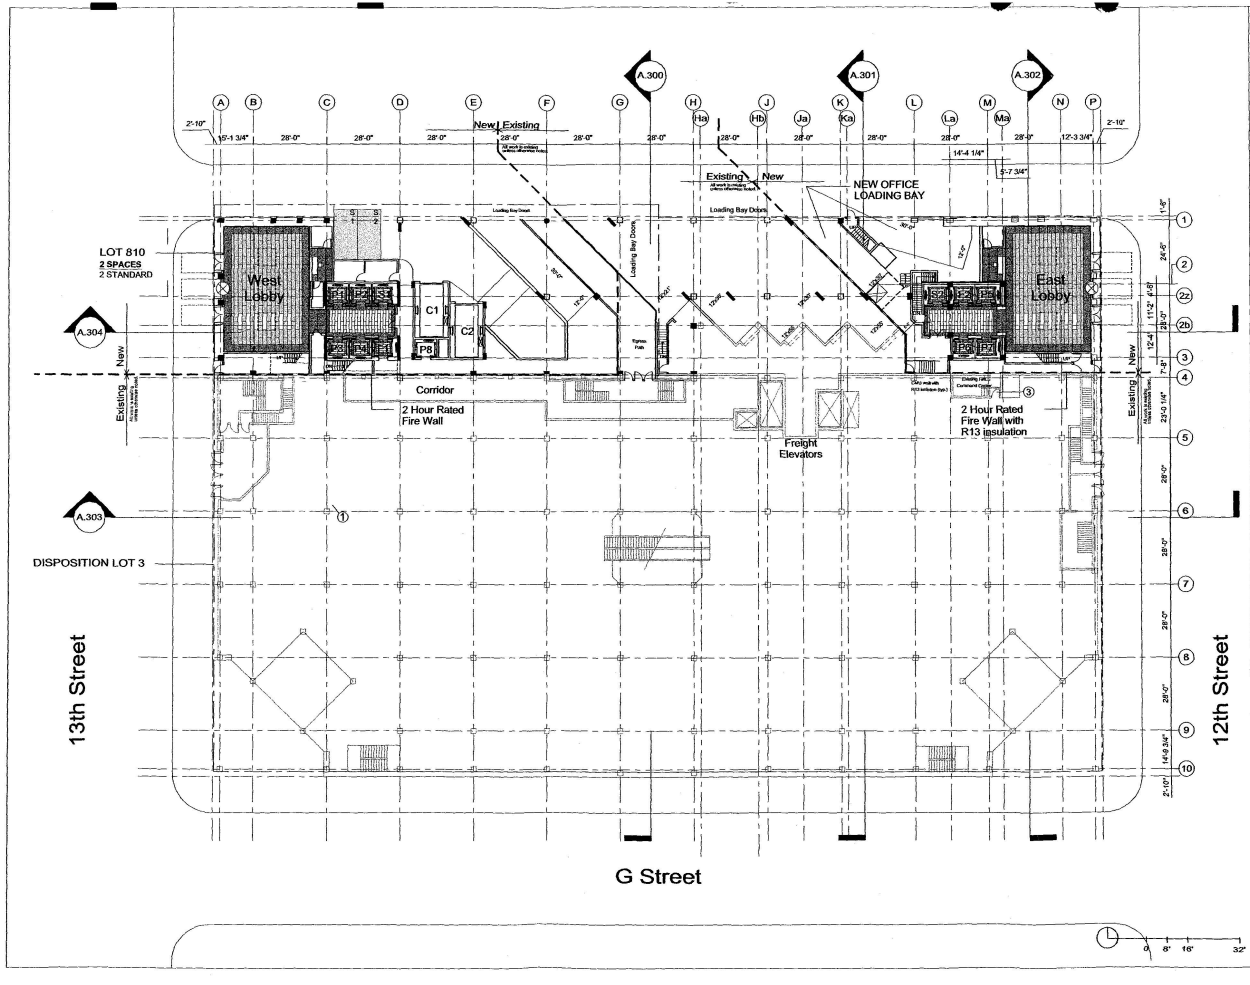

SOM

SKIDMORE, OWINGS & MERRILL LLP
ARCHITECTS - ENGINEERS
2001 K STREET, N.W.
WASHINGTON, D.C. 20006

TishmanSpeyer
Properties

1. Minor modifications may be required within the Department Store to enable re-routing of MEP services to the new office building

Notes
1. Existing electrical riser
2. Reclaimed Area for New Core

PARKING COUNT

LOT 810:
2 Spaces
2 Standard

TOTAL SPACES:
2 Spaces
2 Standard

10/13/00	03/19/2004
Date	Issue


METRO CENTER
12th, 13th and G streets, NW
Washington, DC

Daniel Hines

Mezzanine Plan

© 1998 Skidmore, Owings & Merrill LLP

Project No.	Sheet No.
AD98101	A.203
Date	
10/19/00	
Scale	
1/16" = 1'-0"	

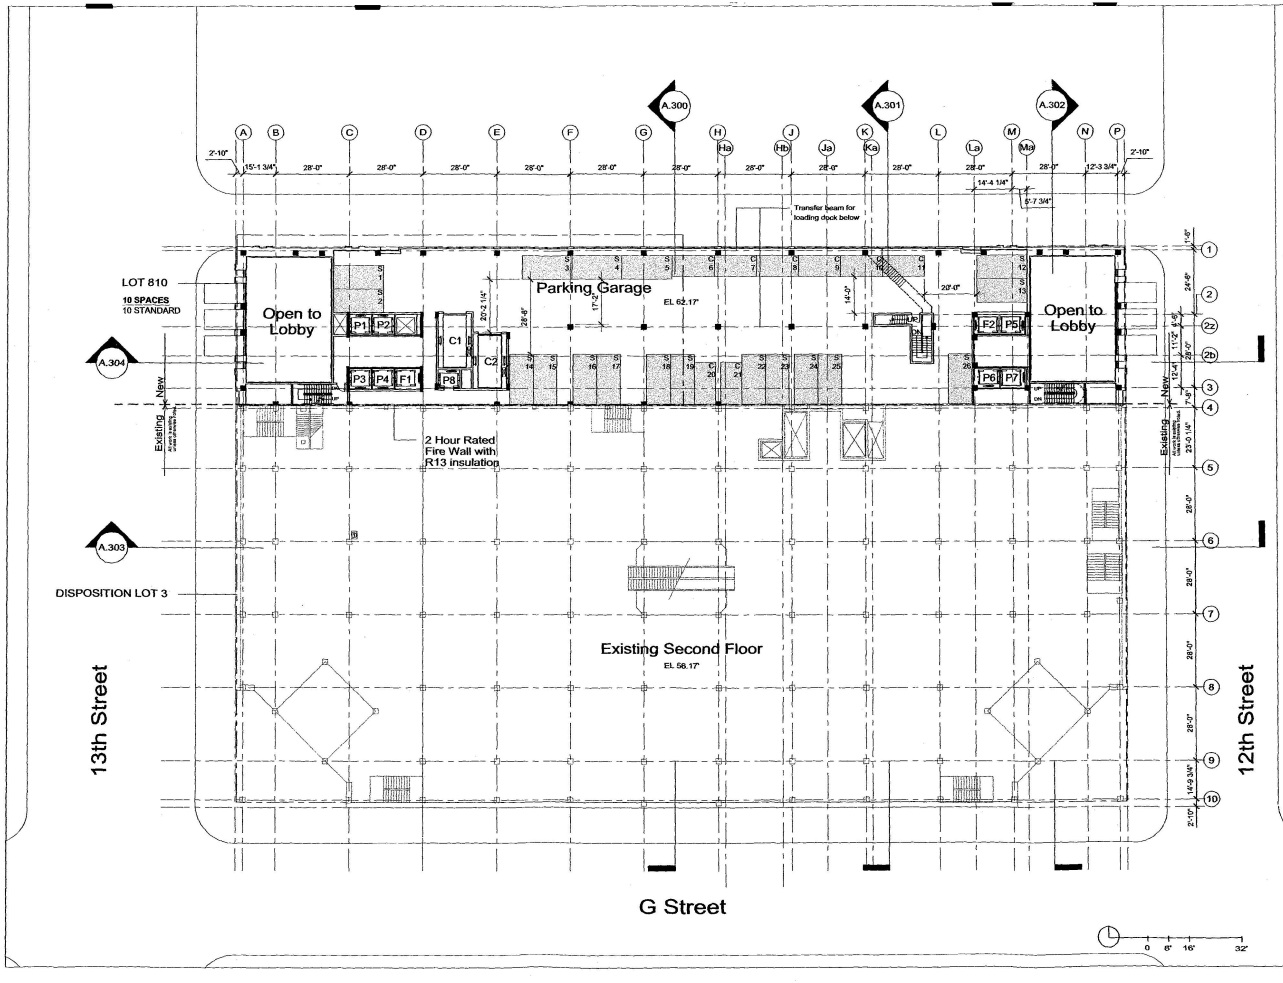

SOM

SKIDMORE, OWINGS & MERRILL LLP
ARCHITECTS · ENGINEERS
2001 K STREET, N.W.
WASHINGTON, D.C. 20006

Tishman Speyer Properties

1. Minor modifications may be required within the Department Store to enable re-routing of MEP services to the new office building

Notes
(E)Existing electrical riser

PARKING COUNT

LOT 810:
10 Spaces
10 Standard

TOTAL SPACES:
26 Spaces
18 Standard
8 Compact

Date	REVISION
10/19/99	Issue


METRO CENTER
12th, 13th and G streets, NW
Washington, DC

Level 2 Plan

© 1999 Skidmore, Owings & Merrill LLP

AD98101
10/19/00
1/16" = 1'-0"

A.204

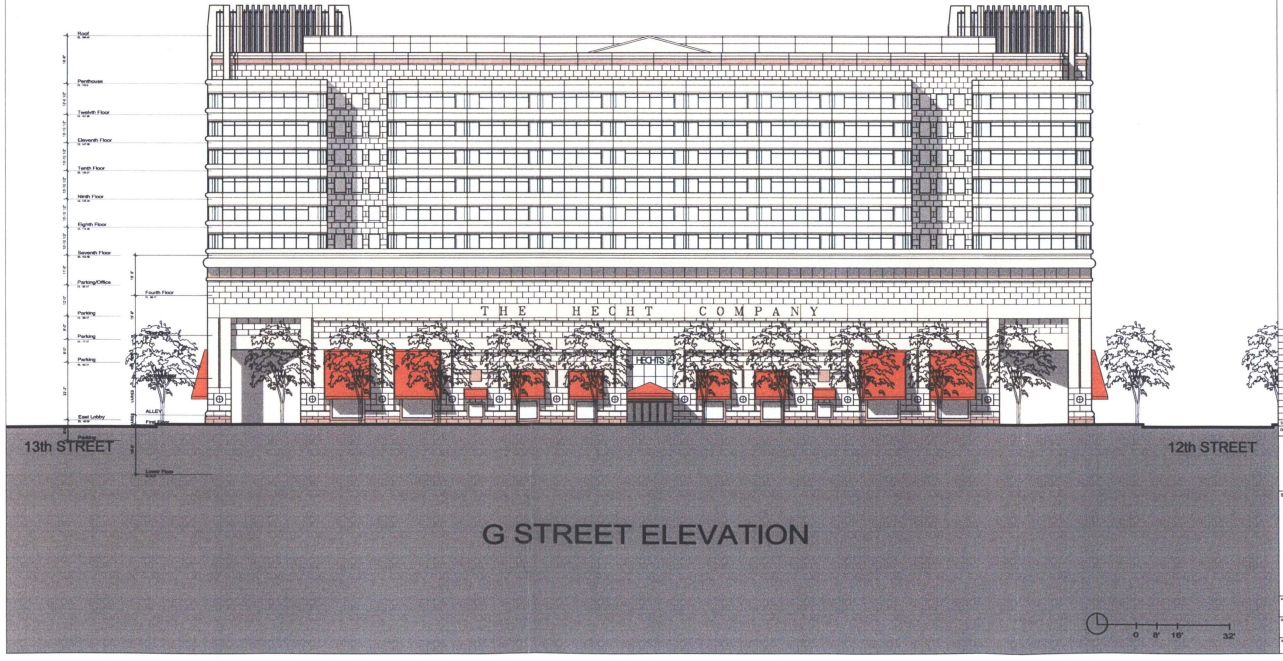

SOM

SKIDMORE, OWINGS & MERRILL LLP
ARCHITECTS - ENGINEERS
2001 K STREET N.W. SUITE 300
WASHINGTON, D.C. 20006

TishmanSpeyer Properties

Date	Issue
10/19/98	REVISION


METRO CENTER
12th, 13th and G streets, NW
Washington, DC

Sheet Name:
South Elevation

© 1998 Skidmore, Owings & Merrill LLP

Project No: AD98101
Date: 10/17/00
Scale:
Sheet No: A.400

v11, 2000 Release

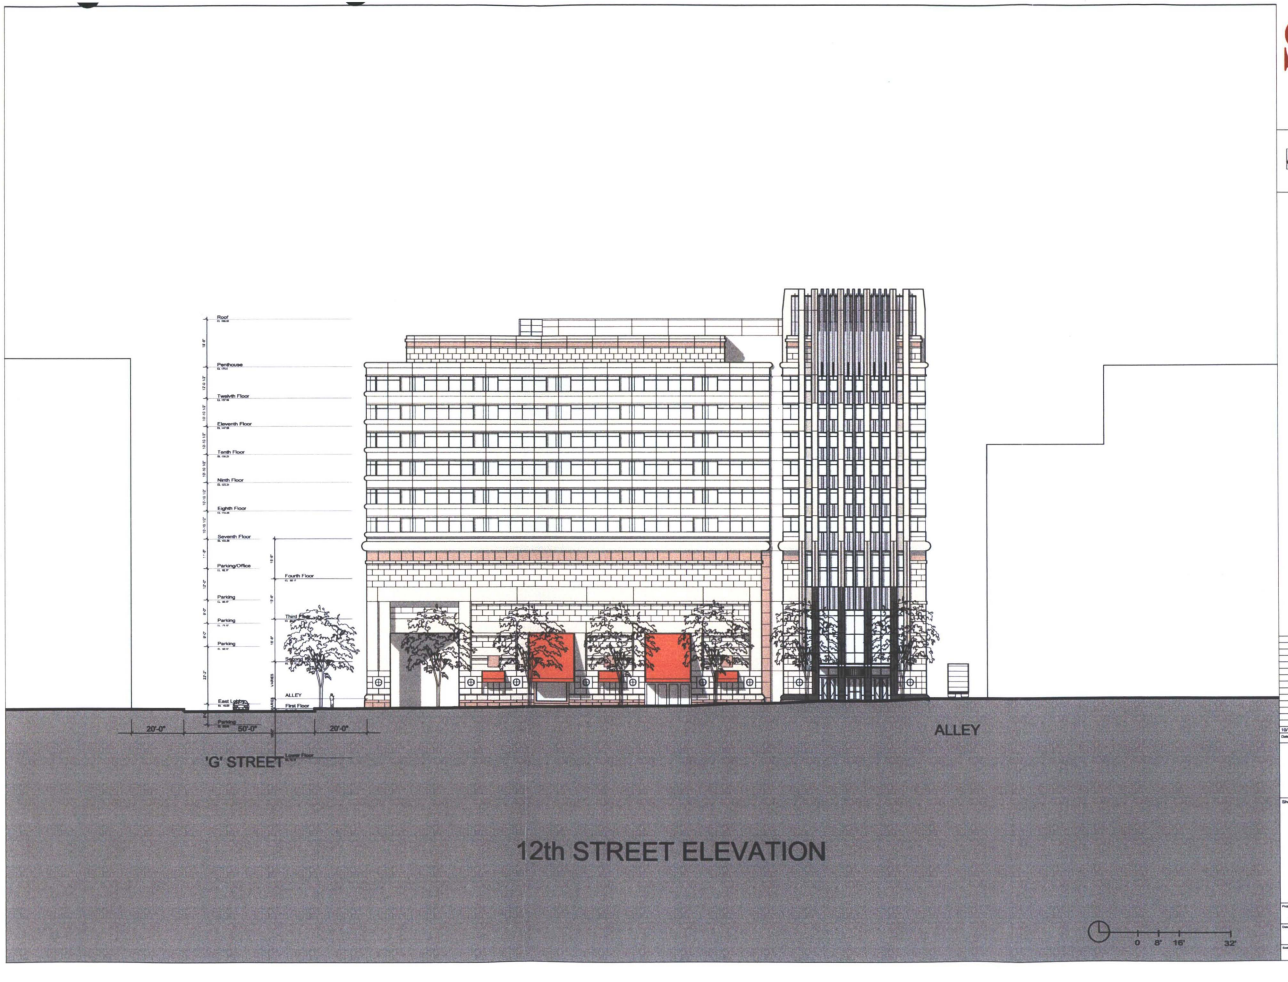

SOM

SKIDMORE, OWINGS & MERRILL LLP
ARCHITECTS - ENGINEERS
2001 K STREET N.W. SUITE 200
WASHINGTON, D.C. 20006

Tishman Speyer Properties

Date	Issue
12/1998	REVISION

METRO CENTER
12th, 13th and G streets, NW
Washington, DC


Sheet Name:
East Elevation

© 1998 Skidmore, Owings & Merrill LLP

Project No. AD98101
Date 10/17/00
Scale

Sheet No. A.401

...il 11, 2000 Release

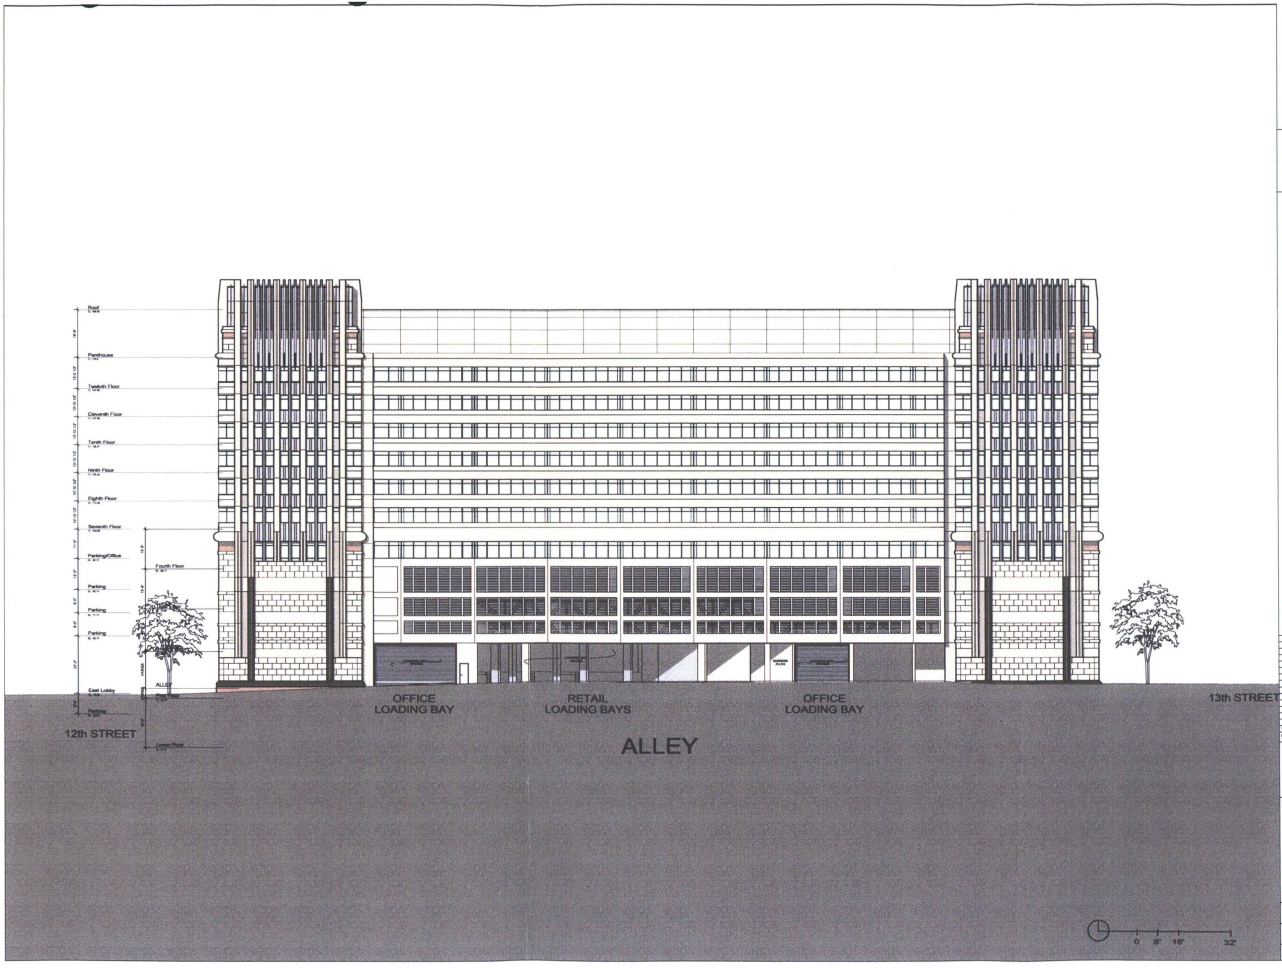

SOM
SKIDMORE, OWINGS & MERRILL LLP
ARCHITECTS - ENGINEERS
2001 K STREET N.W. SUITE 200
WASHINGTON, D.C. 20006

TishmanSpeyer
Properties/Blue

10/9/00	REVISION
Date	Issue

METRO CENTER
12th, 13th and G streets, NW
Washington, DC


Sheet Name:

North Elevation

© 1998 Skidmore, Owings & Merrill LLP

Project No.	Sheet No.
AD98101	A.402
Date	
10/17/00	

11, 2000 Release

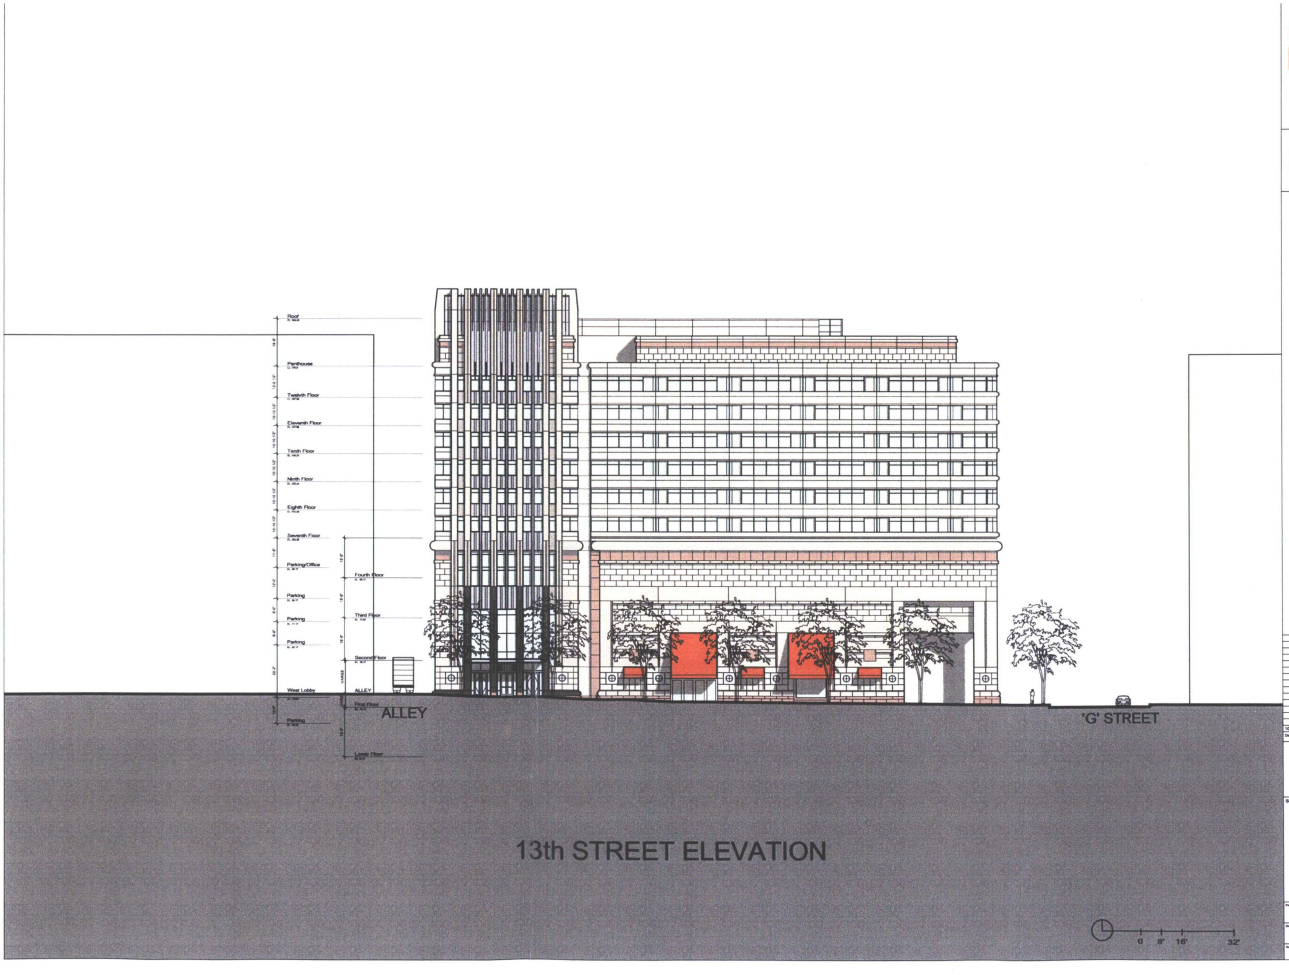

SOM

SKIDMORE, OWINGS & MERRILL LLP
ARCHITECTS · ENGINEERS
2001 K STREET N.W. SUITE 300
WASHINGTON, D.C. 20006

Tishman Speyer Properties

12/19/99 REVISION
Date Issue

METRO CENTER
12th, 13th and G streets, NW
Washington, DC

Sheet Name:
West Elevation

© 1998 Skidmore, Owings & Merrill LLP

Project No. AD98101
Date 10/17/00
Sheet No. A.403

d 11, 2000 Release