
All rights reserved. Designs, drawings and specifications as instruments of service are and shall remain the property of Cross Dunning & Associates whether the project for which they are made is executed or not. They are not to be used by the owner or others on extensions of this project or on any other project without written agreement with and permission from Cross Dunning & Associates.
Copyright © 1998 Cross Dunning & Associates

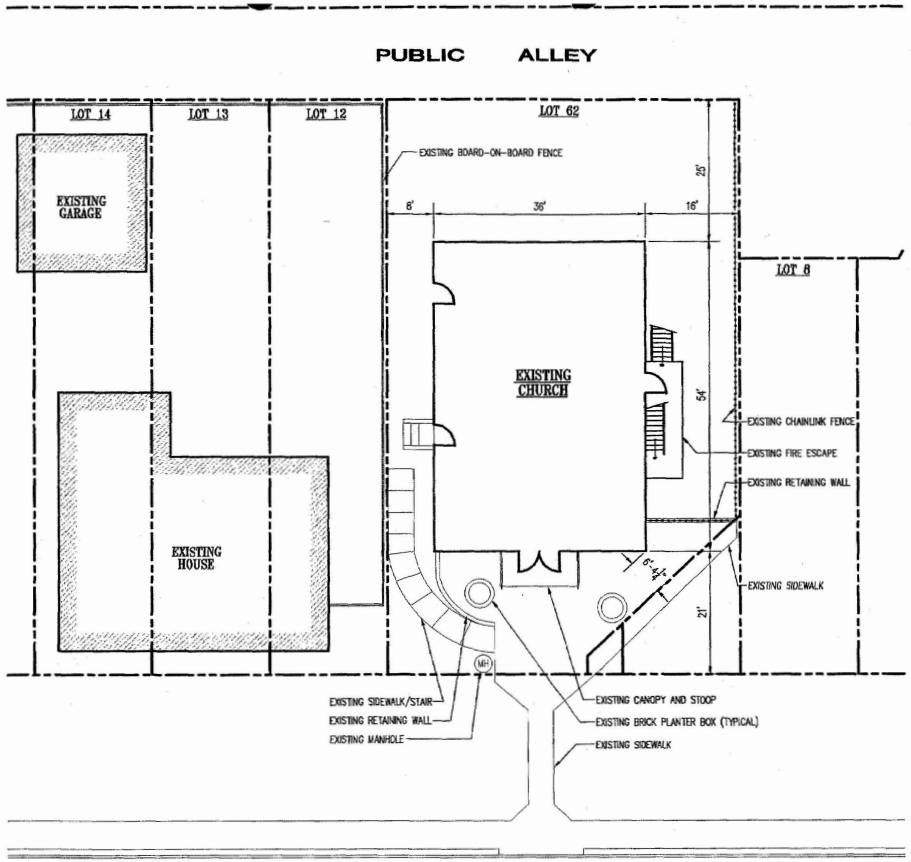


PLAN NORTH

EXISTING SITE PLAN

1/C1 1" = 20'

BZA

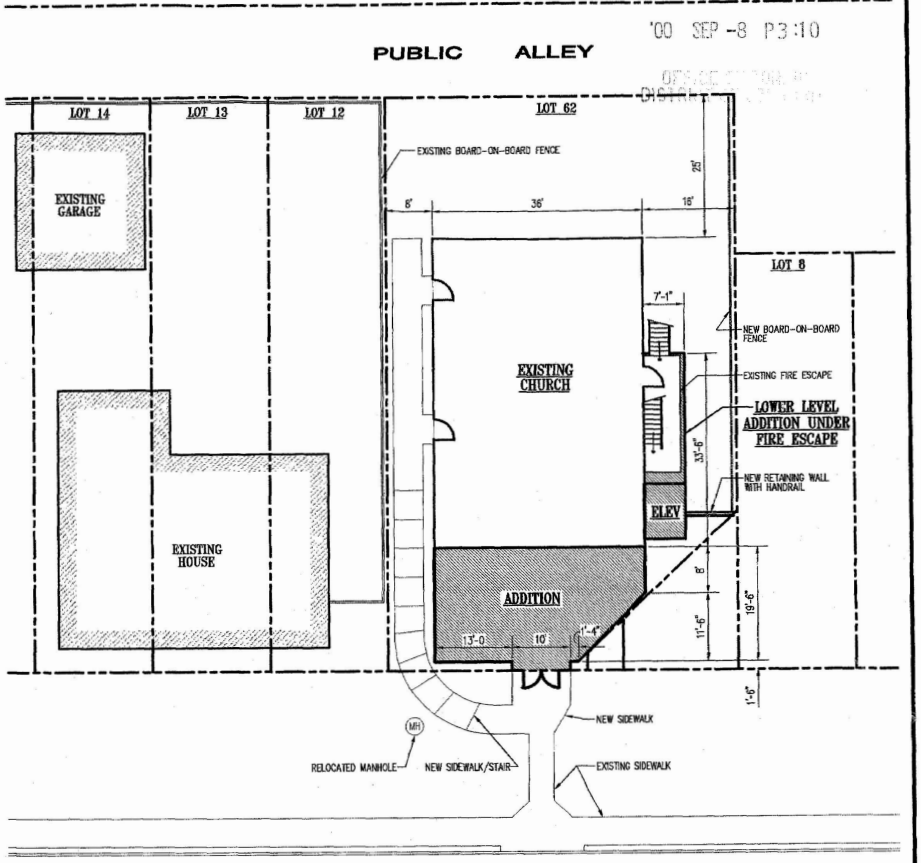

PLAN NORTH

PROPOSED SITE PLAN

2/C1 1" = 20'

LEGEND

PROPERTY LINE

'00 SEP -8 P3:10

DISTRICT OF COLUMBIA
ROBERT P. DUNNING
No. 4935
REGISTERED
ARCHITECT

CROSS DUNNING & ASSOCIATES
ARCHITECTS AND PLANNERS
14870 Sullyfield Circle, Suite 200 • Chantilly, Virginia 20
PHONE (703) 222-0000
FAX (703) 382-01

EXISTING AND PROPOSED SITE PLANS


ARABIC BAPTIST CHURCH

Date: 7-24-00
Revisions:

Job Number: 00027
Sheet Number: C1


Board of Zoning Adjustment

All rights reserved. Designs, drawings and specifications as instruments of service are and shall remain the property of Cross Dunning & Associates. The reproduction, publication or use of these plans and drawings without the written permission of Cross Dunning & Associates is prohibited. All ideas, designs, arrangements and plans indicated or represented by the owner on other projects or extensions to this project except by agreement in writing and appropriate compensation to Cross Dunning & associates.
Copyright © 1999 Cross Dunning & Associates

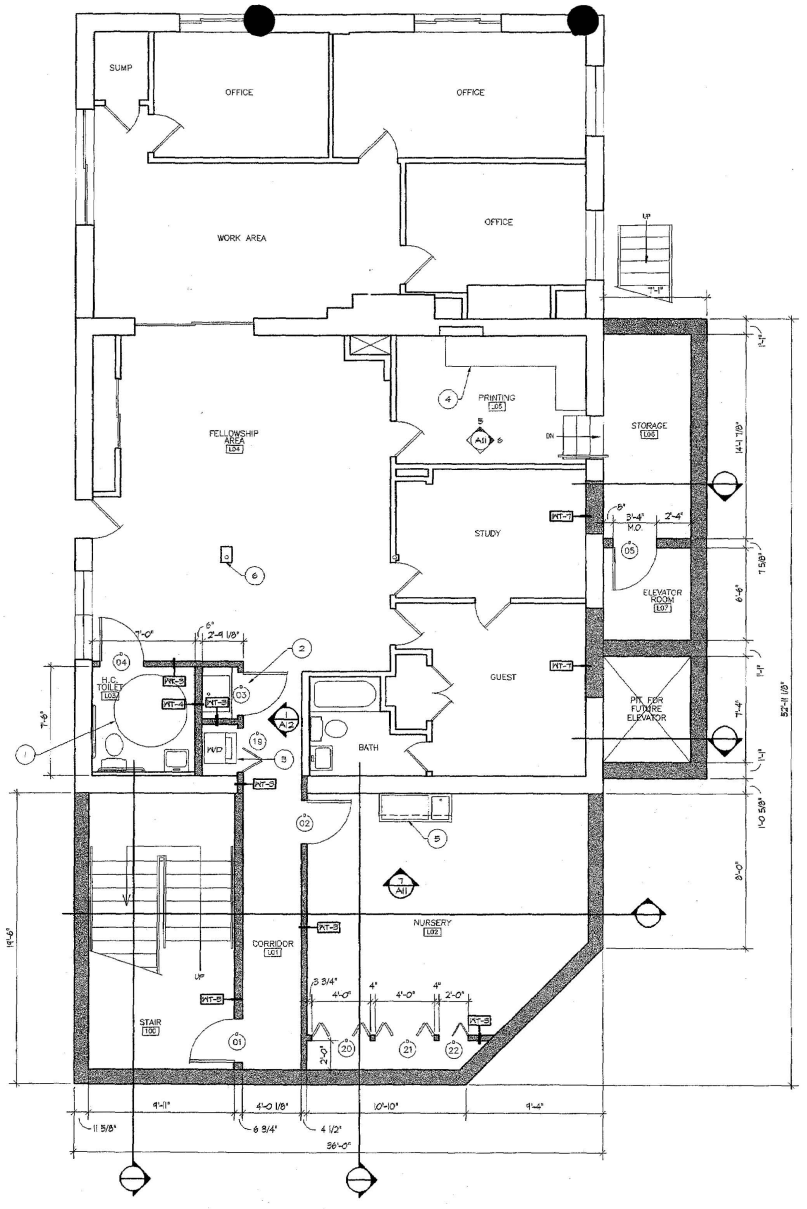

1/4" = 1'-0"

LOWER LEVEL FLOOR PLAN

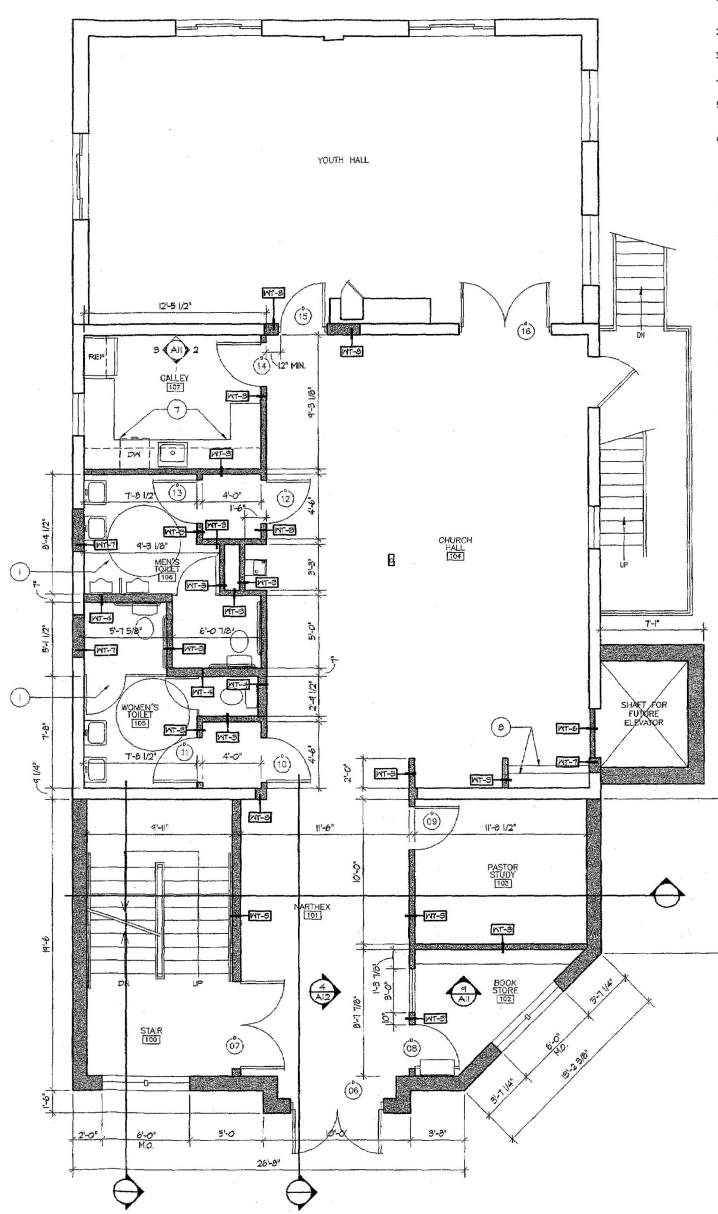

1/4" = 1'-0"

ENTRY LEVEL FLOOR PLAN

GENERAL NOTES:

1. CONSTRUCT ALL NEW WALLS AS INDICATED. SEE WALL TYPES ON SHEET A6 AND BUILDING SECTIONS.
2. FURNISH AND INSTALL ALL NEW DOORS, FRAMES, AND HARDWARE AS INDICATED.
3. FURNISH AND INSTALL ALL NEW INTERIOR AND EXTERIOR WINDOWS AS INDICATED. SEE DETAILS
4. CONSTRUCT NEW 1HR FIRE RATED EXIT STAIR AS INDICATED.
5. CONSTRUCT ELEVATOR ROOM, PIT, AND SHAFT AS INDICATED. ELEVATOR AND EQUIPMENT TO BE INSTALLED BY OTHERS IN THE FUTURE.
6. FURNISH AND INSTALL ALL FINISHES AS INDICATED. SEE FINISH SCHEDULE.

FLOOR PLAN NOTES: (#)

1. FURNISH AND INSTALL ALL ADA ACCESSIBLE RESTROOM AND ACCESSORIES AS INDICATED. SEE RESTROOM PLANS AND ELEVATIONS ON SHEET A2.
2. FURNISH AND INSTALL MOP SINK, WATER HEATER AND SHELF. SEE DETAILS 1 AND 2 ON SHEET A12.
3. INSTALL OWNER PROVIDED WASHER/DRYER COMBO.
4. CONSTRUCT AND INSTALL COUNTERTOP AND CABINETS AS INDICATED.
5. CONSTRUCT AND INSTALL BABY CHANGING STATION, CABINETS, AND SINK AS INDICATED. SEE DETAILS 7 AND 11 ON SHEET A11.
6. PATCH GYP. BD. AS NEEDED AROUND EXISTING STEEL COLUMN.
7. CONSTRUCT AND INSTALL COUNTERTOP, CABINETS, AND SINK AS INDICATED. REFRIGERATOR AND DISHWASHER TO BE FURNISHED BY OWNER AND INSTALLED BY CONTRACTOR.
8. FURNISH AND INSTALL CLOSET ROD AND SHELF. SHELF TO BE MOUNTED AT 5'-4" A.F.F. PAINT SHELF AND ROD TO MATCH SURROUNDING WALLS. SEE DETAIL 8 ON SHEET A11.

SYMBOLS

- NEW DOOR (SEE DOOR SCHEDULE)
- EXISTING DOOR TO REMAIN
- WALL TYPE TAG
- NEW WALL CONSTRUCTION
- EXISTING WALL CONSTRUCTION
- KEYED PLAN NOTES

CROSS DUNNING & ASSOCIATES
ARCHITECTS AND PLANNERS
14970 Sullyfield Circle, Suite 200 • Chantilly, Virginia 20
(703) 322-0700 FAX (703) 322-01

LOWER & ENTRY LEVEL FLOOR PLANS

ARABIC BAPTIST CHURCH


WASHINGTON, D.C.

Date: 7-24-00
Revisions:

Job Number: 00027
Sheet Number: **A1**


PROJECTION DETAILS: 90/OWN
DRAWN BY: CDA
PLOT SCALE: 1"=1'-0"
FILE NAME: 00027a

All rights reserved. Designs, drawings and specifications as instruments of service are and shall remain the property of Cross Dunning & Associates whether the project for which they are made is executed or not. They are not to be used by the owner or others on extensions of this project or on any other project without written permission of Cross Dunning & Associates.

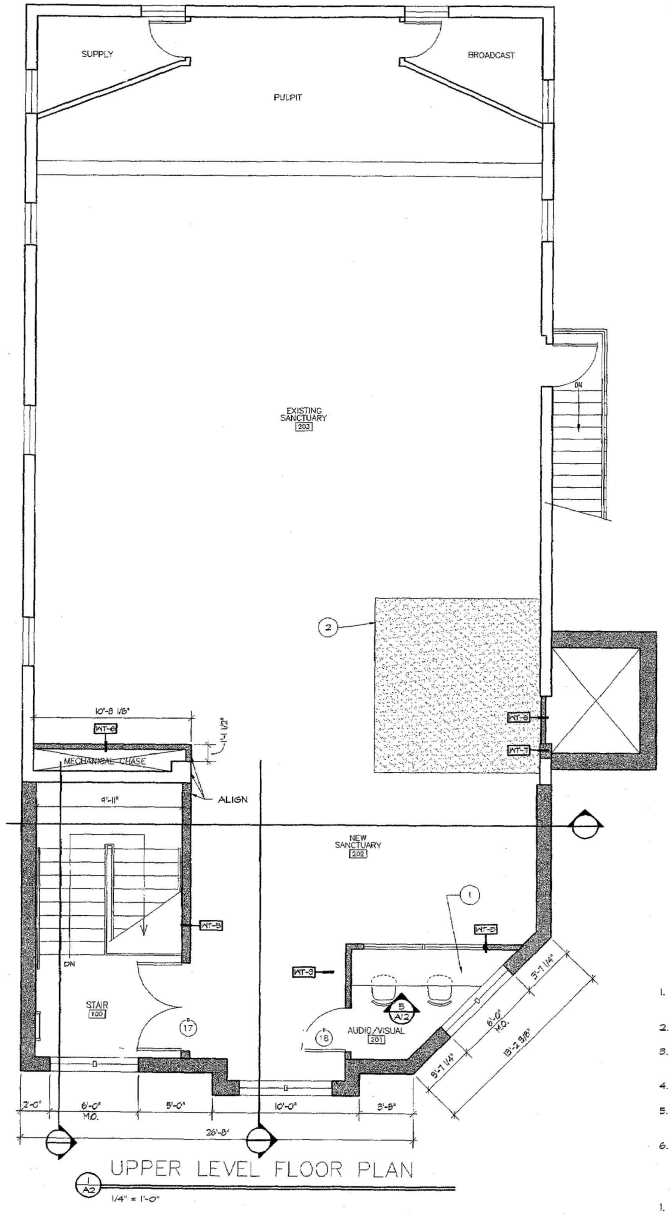


UPPER LEVEL FLOOR PLAN

1/4" = 1'-0"

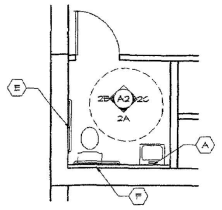

LOWER LEVEL TOILET FLOOR PLAN


2/A1 1/4"=1'-0"

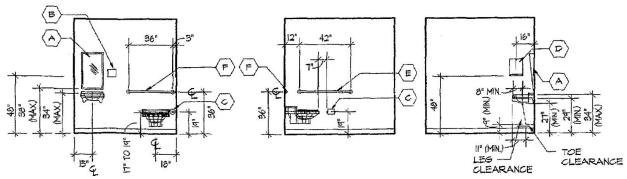


2A ELEV. A1 1/4"=1'-0"

2B ELEV. A1 1/4"=1'-0"

2C ELEV. A1 1/4"=1'-0"

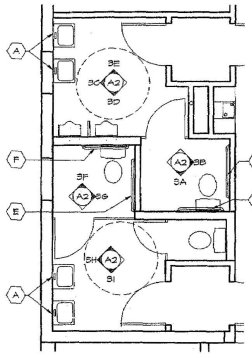

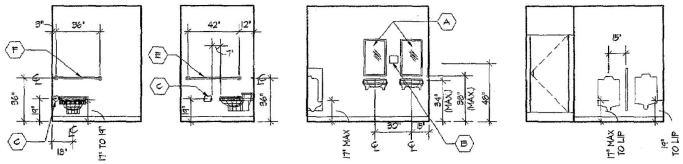

3A ELEV. A1 1/4"=1'-0"


3B ELEV. A1 1/4"=1'-0"

3C ELEV. A1 1/4"=1'-0"

3D ELEV. A1 1/4"=1'-0"

UPPER LEVEL TOILET FLOOR PLANS

3/A1 1/4"=1'-0"

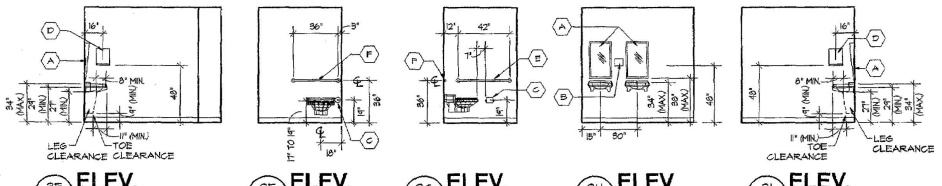

3E ELEV. A1 1/4"=1'-0"

3F ELEV. A1 1/4"=1'-0"

3G ELEV. A1 1/4"=1'-0"

3H ELEV. A1 1/4"=1'-0"

3I ELEV. A1 1/4"=1'-0"

GENERAL NOTES:

1. CONSTRUCT ALL NEW WALLS AS INDICATED. SEE WALL TYPES ON SHEET A6 AND BUILDING SECTIONS.
2. FURNISH AND INSTALL ALL NEW DOORS, FRAMES, AND HARDWARE AS INDICATED. SEE DETAILS
3. FURNISH AND INSTALL ALL NEW INTERIOR AND EXTERIOR WINDOWS AS INDICATED. SEE DETAILS
4. CONSTRUCT NEW 1HR FIRE RATED EXIT STAIR AS INDICATED.
5. CONSTRUCT ELEVATOR ROOM, PIT, AND SHAFT AS INDICATED. ELEVATOR AND EQUIPMENT TO BE INSTALLED BY OTHERS IN THE FUTURE.
6. FURNISH AND INSTALL ALL FINISHES AS INDICATED. SEE FINISH SCHEDULE.

PLAN NOTES: (#)

1. CONSTRUCT AND INSTALL NEW COUNTERTOP AS INDICATED.
2. CONSTRUCT NEW FLOOR/CEILING ASSEMBLY WHERE EXISTING STAIRS WERE REMOVED.

SYMBOLS

- NEW DOOR (SEE DOOR SCHEDULE)
- EXISTING DOOR TO REMAIN
- WALL TYPE TAG
- NEW WALL CONSTRUCTION
- EXISTING WALL CONSTRUCTION
- KEYED PLAN NOTES

TOILET ACCESSORY SCHEDULE

MARK	DESCRIPTION	MOUNTING HEIGHT	MFR/MODEL #
A	MIRROR 18"x24"	3'-2" TO BOTTOM	BOBRICK B-293 1830
B	SOAP DISPENSER	48" TO BOTTOM (RECESSED)	BOBRICK B-4068
C	TOILET TISSUE DISPENSER	22" TO ℄	BOBRICK B-697
D	PAPER TOWEL/ TRASH	48" TO TOWEL DISP. (RECESSED)	BOBRICK B-864
E	42" GRAB BAR	36" TO ℄	BOBRICK B-6206x42
F	36" GRAB BAR	36" TO ℄	BOBRICK B-6206x36

NOTE:
PROVIDE WOOD BLOCKING IN WALLS FOR ALL WALL MOUNTED FIXTURES & ACCESSORIES

CROSS DUNNING & ASSOCIATES
ARCHITECTS AND PLANNERS
14370 Sullyfield Circle, Suite 200 • Chantilly, Virginia 20151
(703) 222-0770 FAX (703) 222-0778


UPPER LEVEL FLOOR PLANS

ARABIC BAPTIST CHURCH

Date: 7-24-00
Revisions:

Job Number: 00027
Sheet Number: **A2**


All rights reserved. Designs, drawings and specifications as instruments of service are and shall remain the property of Cross Dunning & Associates whether the project for which they are made is executed or not. They are not to be used by any person, firm or corporation for any purpose whatsoever except by written agreement with and permission of Cross Dunning & Associates.
Copyright © 1998 Cross Dunning & Associates

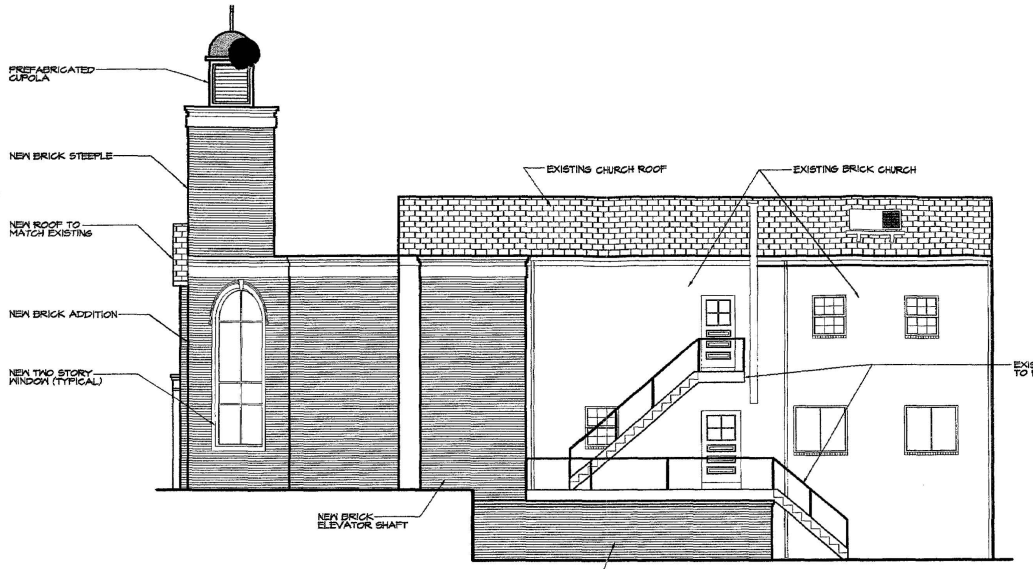


1 A3 **RIGHT SIDE ELEVATION**
3/16"=1'-0"

GENERAL NOTES:

1. EXISTING CHURCH IS CONSTRUCTED OF BRICK. ALL NEW CONSTRUCTION WILL BE BRICK AND WILL MATCH EXISTING IN SIZE AND COLOR.
2. ALL NEW EXTERIOR FINISHES WILL MATCH THE EXISTING FINISHES (ROOF, WOOD TRIM, WINDOW COLOR, ETC.)

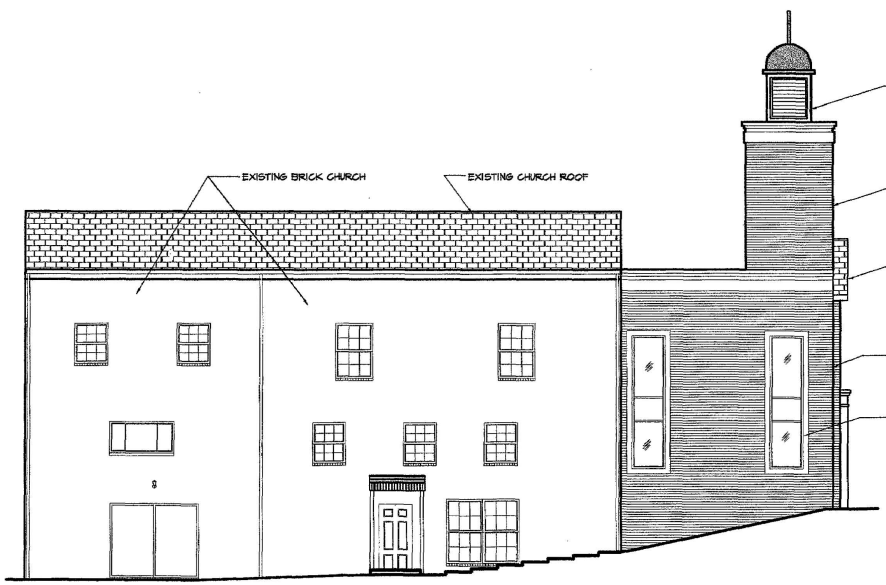

2 A3 **LEFT SIDE ELEVATION**
3/16"=1'-0"

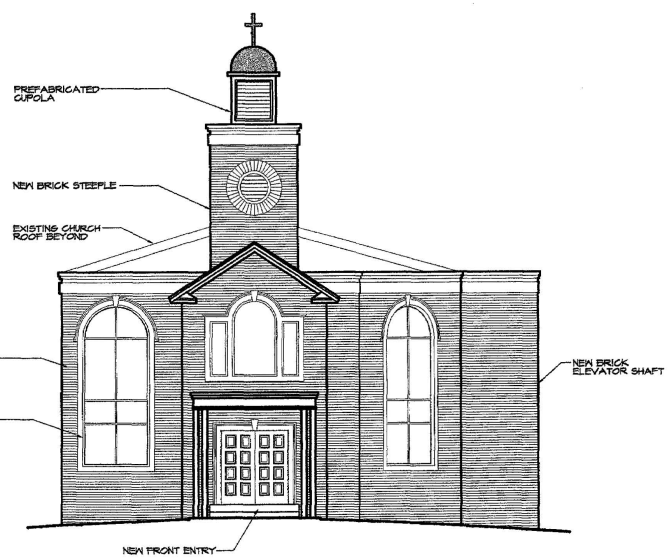

3 A3 **FRONT ELEVATION**
3/16"=1'-0"

CROSS DUNNING & ASSOCIATES
ARCHITECTS AND PLANNERS
14370 Sullyfield Circle, Suite 200 • Chantilly, Virginia 20151
(703) 322-0700 FAX (703) 322-0781

EXTERIOR ELEVATIONS

ARABIC BAPTIST CHURCH

WASHINGTON, DC

Date: 5-18-00
Revisions:

Job Number: 00027
Sheet Number: **A3**

DRAWING INITIALS: BKH
PLOT SCALE: 1'-0" = 1'-0"
PLOT DATE: 5/22/2000
FILE NAME: 00027a3