

"Alternative Development Plan"


Rec'd. 6.19.01

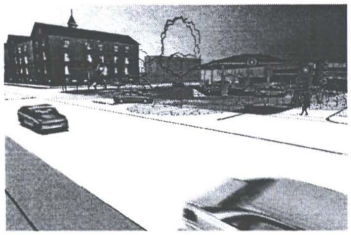


Perspective Looking West

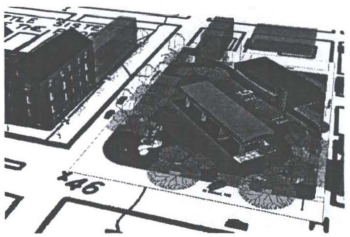


Aerial View

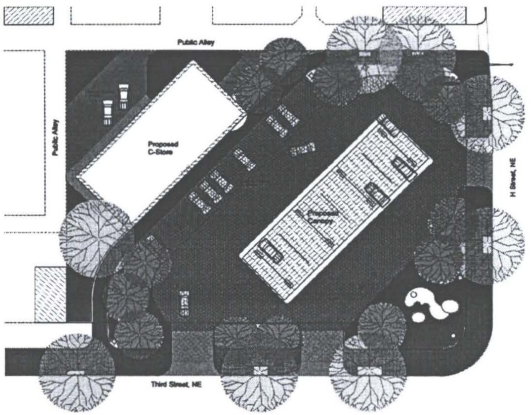

Site Plan
Scale: 1"=20' +/-

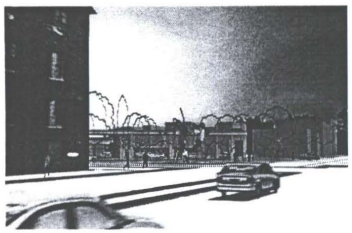

Perspective Looking East

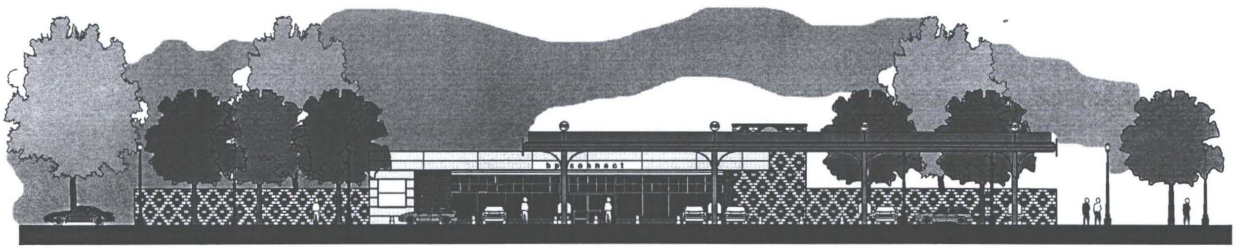



Building Elevation
Scale: 1/8"=1'-0" +/-

Urban Design Proposal
BP Connect Project
Third and H Streets, NE
Washington, DC

Esocoff & Associates | Architects


Case No. 16648
Exhibit No. 144

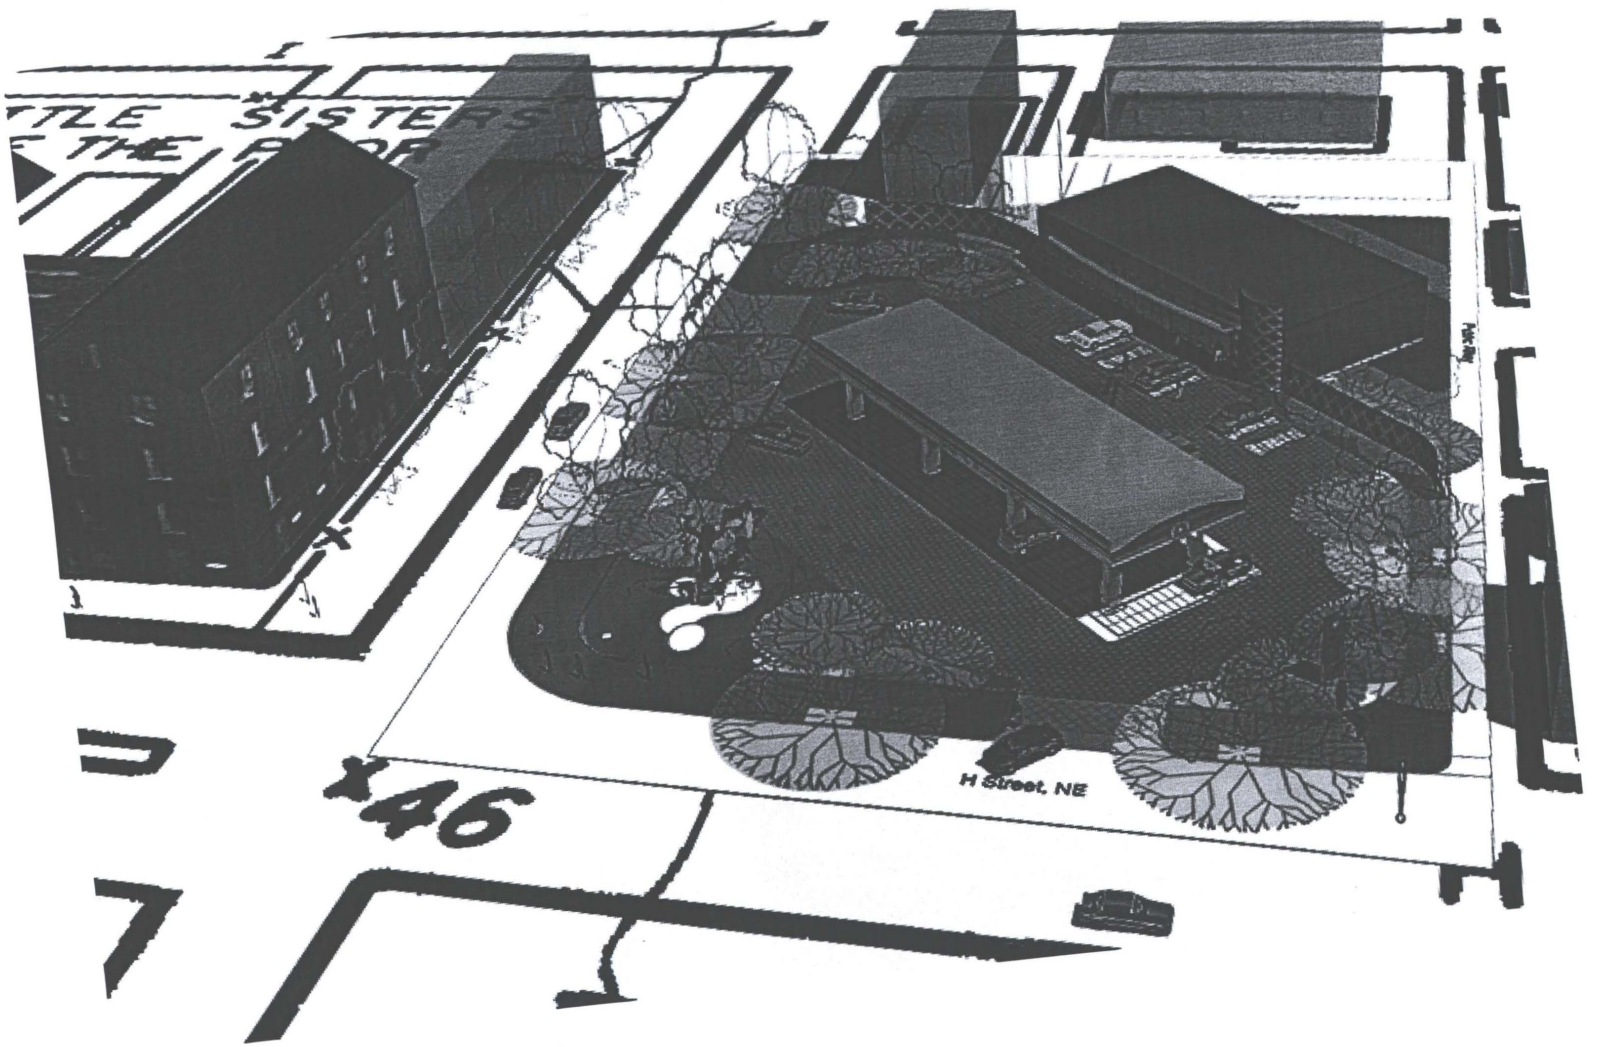
H Street, NE
X46

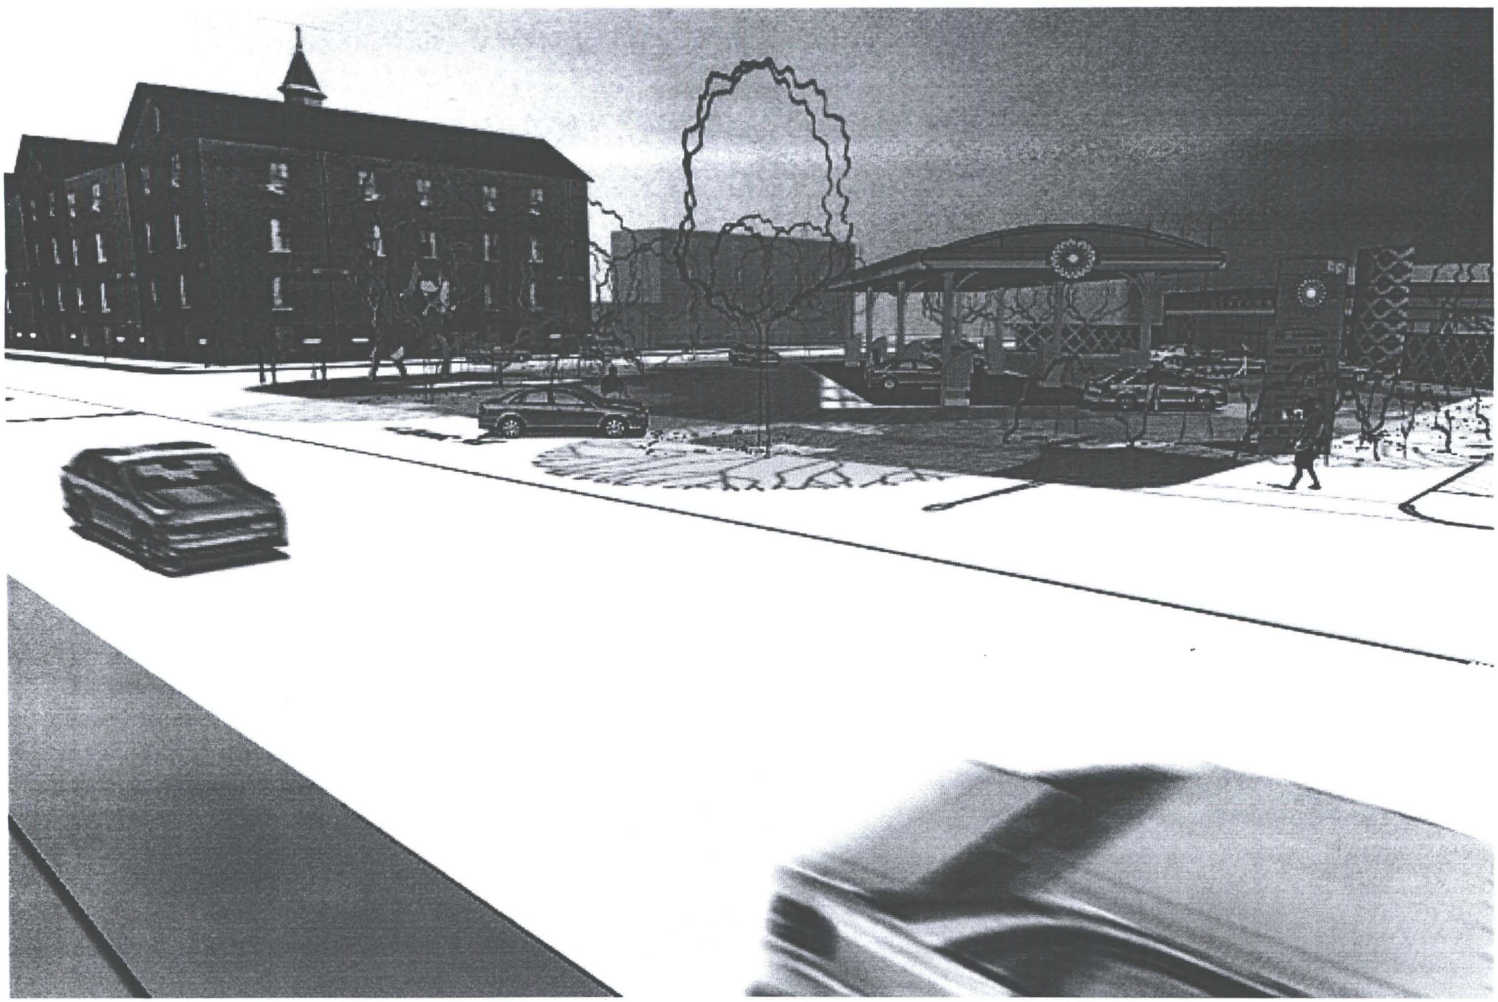



Public Alley
Public Alley
Proposed
C-Store
Proposed
Canopy
H Street, NE
Third Street, NE

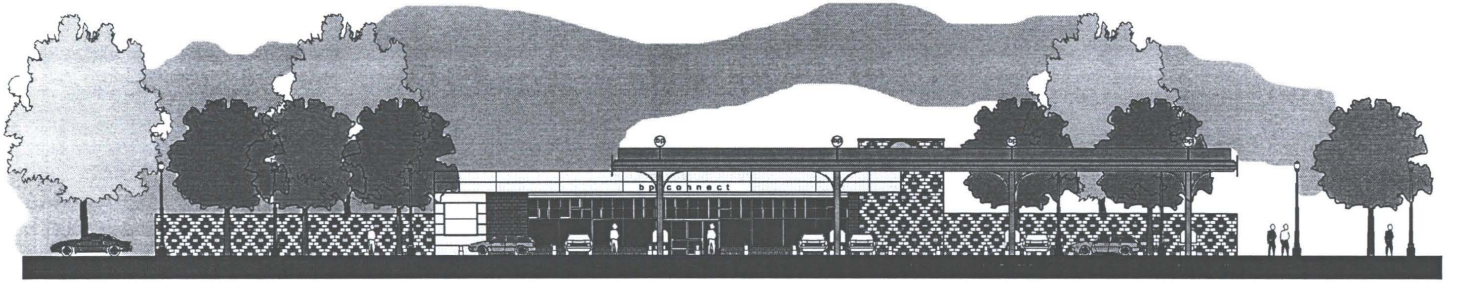
bp connect