ST. GEORGES EPISCOPAL CHURCH EXPANSION


160 U STREET, NW WASHINGTON, DC 20001

RECTOR: THE REVEREND VINCENT POWELL HARRIS

D.C. MAY 22 P 4:25



BZA
Case No. 16675
Exhibit No. 17

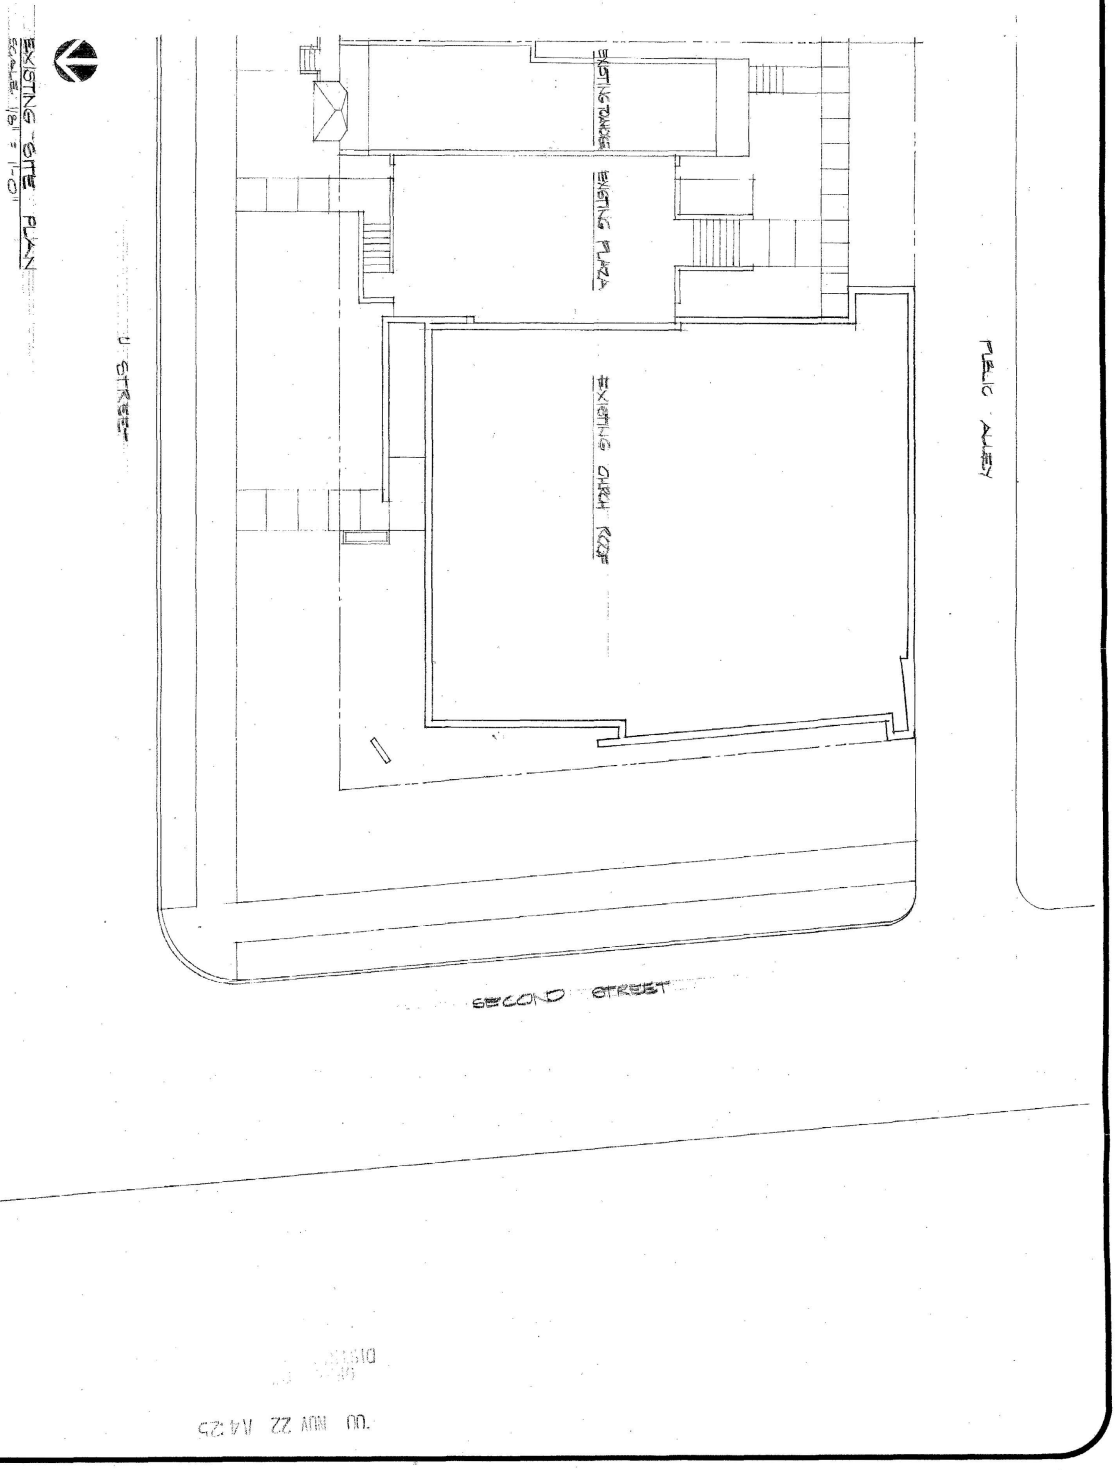

RECEIVED
D.C. OFFICE OF ZONING
2015 NOV 22 A 9:25

SHEET NO.

EDWARD M. JOHNSON, AIA, ASSOCIATES
3612 TWELFTH ST., N.E. • WASHINGTON, D.C. 20017 • (202) 526-3610
PLANNING o ARCHITECTURE o INTERIORS o GRAPHICS

ST. GEORGES EPISCOPAL CHURCH EXPANSION
160 U. STREET N.W. WASHINGTON, D.C. 20001


PROJECT No	REVISIONS
DRAWN	
CHECKED	
DATE	

SHEETS PER SET

2

EXISTING BASEMENT FLOOR PLAN

SCALE: 1/8" = 1'-0"

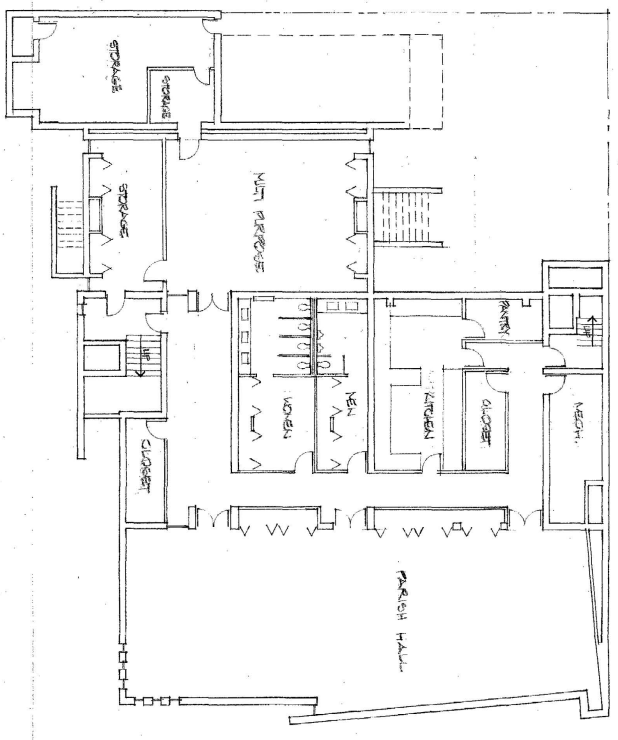

00 NOV 22 A 9:25

EDWARD M. JOHNSON, AIA, ASSOCIATES
3612 TWELFTH ST. N.E. • WASHINGTON, D.C. 20017 • (202) 526-3610
PLANNING o ARCHITECTURE o INTERIORS o GRAPHICS

ST. GEORGES EPISCOPAL CHURCH EXPANSION
160 U. STREET N.W. WASHINGTON, D.C. 20001


PROJECT No	REVISIONS
DRAWN	
CHECKED	
DATE	

SHEET NO.


SHEETS PER SET

3

EXISTING FIRST FLOOR PLAN
SCALE 1/8" = 1'-0"

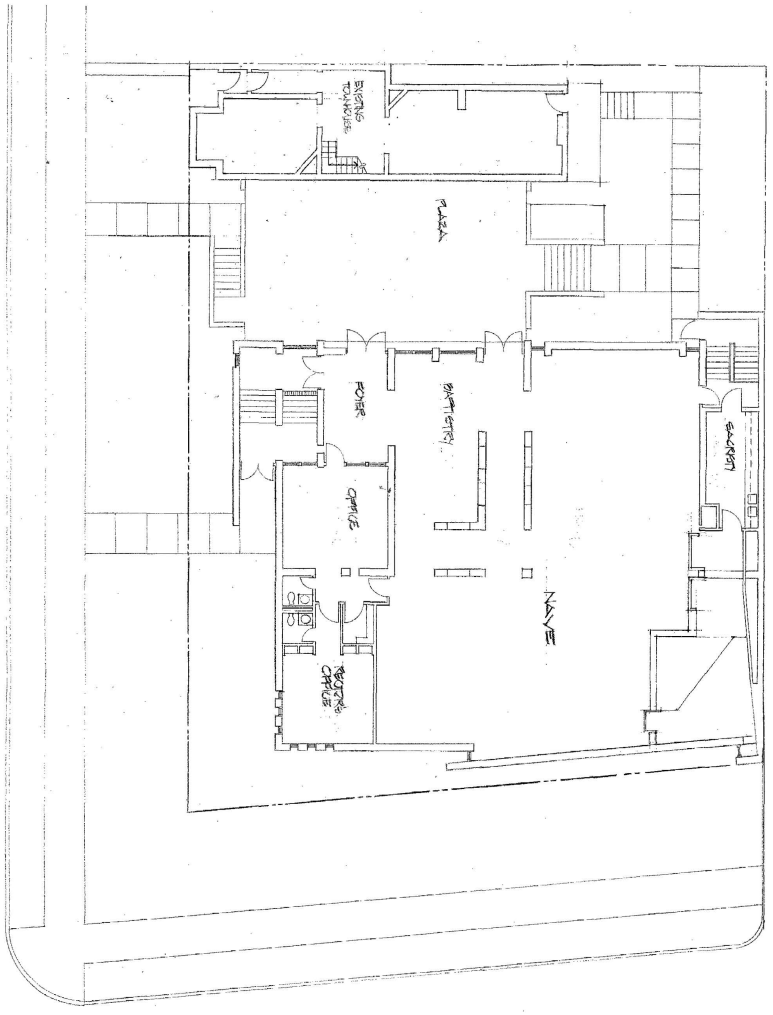

DISTRICT
HPC 22-0249
RECEIVED
NOV 22 AM 9:25

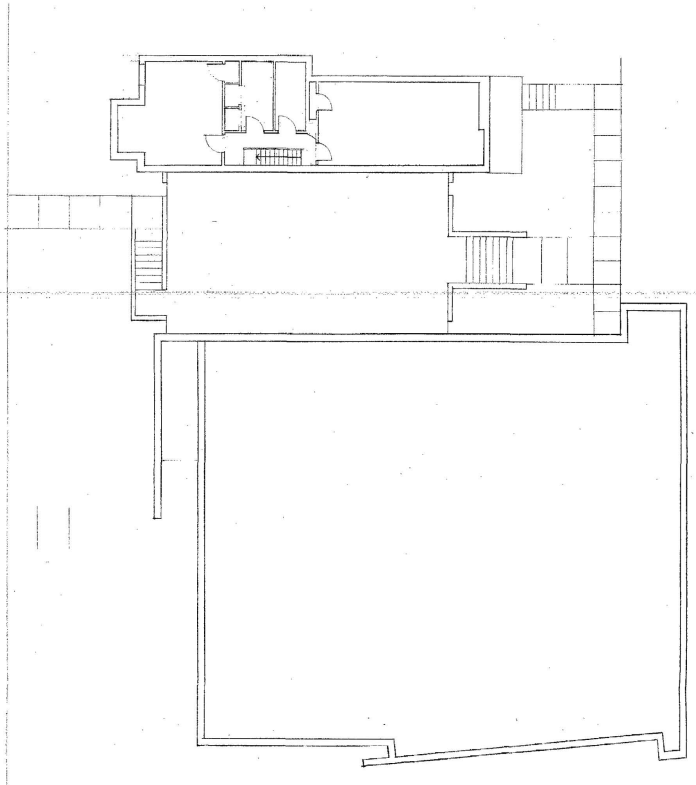

SHEET NO. 3

EDWARD M. JOHNSON, AIA, ASSOCIATES
3612 TWELFTH ST. N.E. • WASHINGTON, D.C. 20017 • (202) 526-3610
PLANNING o ARCHITECTURE o INTERIORS o GRAPHICS


ST. GEORGES EPISCOPAL CHURCH EXPANSION
160 U. STREET N.W. WASHINGTON, D.C. 20001

PROJECT NO	REVISIONS
DRAWN	
CHECKED	
DATE	

SHEETS PER SET

PROPOSED SITE PLAN

SCALE: 1/8" = 1'-0"

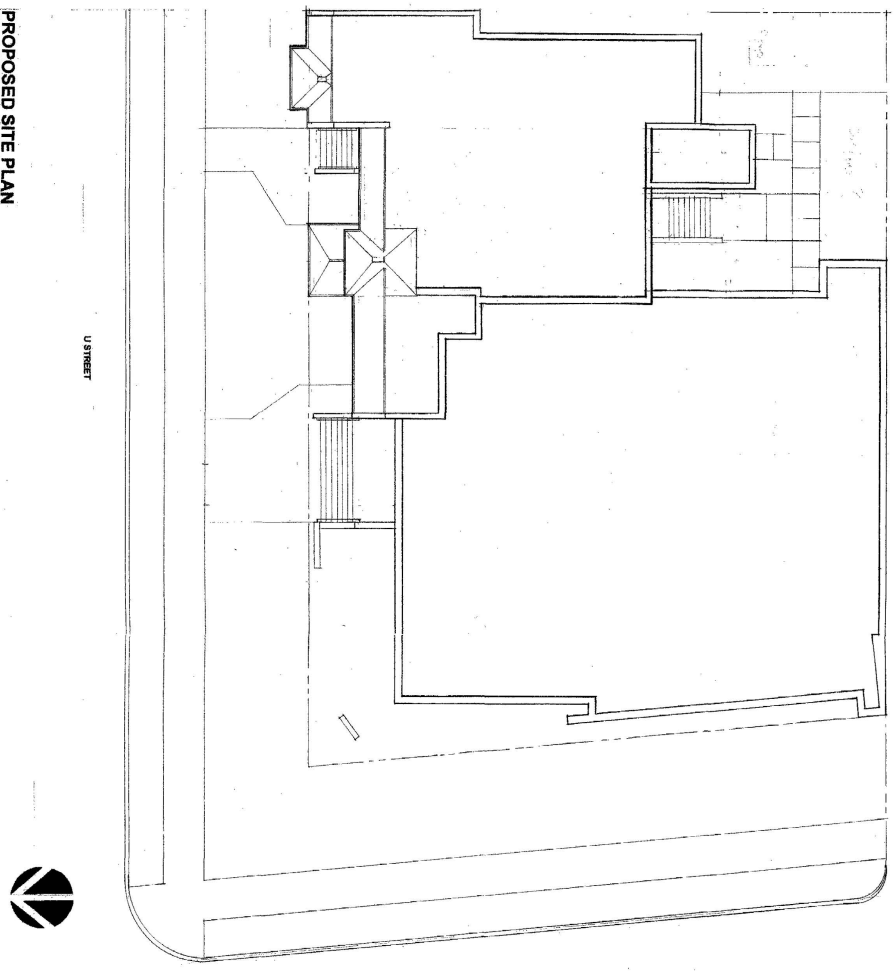

EDWARD M. JOHNSON, AIA, ASSOCIATES
3612 TWELFTH ST. N.E. • WASHINGTON, D.C. 20017 • (202) 526-3610
PLANNING o ARCHITECTURE o INTERIORS o GRAPHICS

ST. GEORGES EPISCOPAL CHURCH EXPANSION
160 U. STREET N.W. WASHINGTON, D.C. 20001

PROJECT №	REVISIONS
DRAWN	
CHECKED	
DATE	

SHEET NO.

SHEETS PER SET

PROPOSED BASEMENT PLAN
SCALE: 1/8" = 1'-0"

97 MAY 22 AM 11:43

SHEETS PER SET

PROJECT № | REVISIONS
DRAWN
CHECKED
DATE 4/17/00

ST. GEORGES EPISCOPAL CHURCH EXPANSION
100 U. STREET N.W. WASHINGTON, D.C. 20001

EDWARD M. JOHNSON, AIA, ASSOCIATES
1815 TWELFTH ST. N.E. • WASHINGTON, D.C. 20017 • (202) 526-3510

PLANNING ◻ ARCHITECTURE ◻ INTERIORS ◻ GRAPHICS

SHEET NO.

7

PROPOSED NORTH ELEVATION

PROPOSED WEST ELEVATION

97 MAY 22 AM 10

DISTRICT

SHEETS PER SET

PROJECT No | REVISIONS
DRAWN
CHECKED
DATE

ST. GEORGES EPISCOPAL CHURCH EXPANSION
160 U. STREET N.W. WASHINGTON, D.C. 20001

EDWARD M. JOHNSON, AIA, ASSOCIATES
3912 TWELFTH ST. N.E. • WASHINGTON, D.C. 20017 • (202) 526-3610
PLANNING o ARCHITECTURE o INTERIORS o GRAPHICS

SHEET NO.