EDWARD M. JOHNSON & ASSOCIATES, P.C.
3612 TWELFTH STREET, N.E. • WASHINGTON, D.C. 20017
(202) 526-3610 FAX LINE (202) 832-8228

February 28, 2001

Mr. Robert Sockwell
Chairman
District of Columbia Government,
Board of Zoning Adjustments
441 4th Street, NW, Suite 210 South
Washington, DC 20001

RECEIVED
D.C. OFFICE OF ZONING
2001 MAR -7 PM 1:03

Re: BZA Application No. 16675

Dear Mr. Sockwell:

In response to our February 27, 2001 zoning hearing, we have attached a copy of the revised drawings for the Board's records, as requested. Thank you.

Respectfully,


Edward M. Johnson, AIA
President

BZA
Case No. 16675
Exhibit No. 41

Board of Zoning Adjustment
District of Columbia
CASE NO.16675
EXHIBIT NO.41



PROPOSED NORTH ELEVATION
SCALE 1/8"=1'-0"

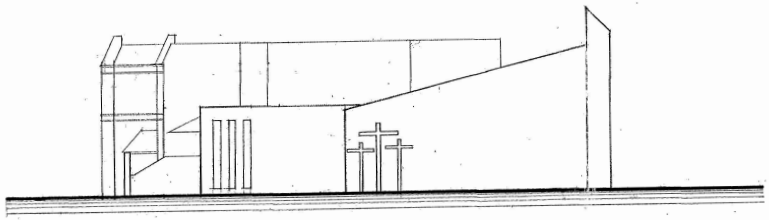

PROPOSED WEST ELEVATION
SCALE 1/8"=1'-0"

RECEIVED
D.C. OFFICE OF ZONING
2001 MAR -2 PM 1:04

SHEETS PER SET

PROJECT NO. | REVISIONS
DRAWN
CHECKED
DATE

ST. GEORGES EPISCOPAL CHURCH EXPANSION
100 U. STREET N.W. WASHINGTON, D.C. 20001

EDWARD M. JOHNSON, AIA, ASSOCIATES
2612 TWELFTH ST. N.E. • WASHINGTON, D.C. 20017 • (202) 526-3636

PLANNING ◊ ARCHITECTURE ◊ INTERIORS ◊ GRAPHICS

SHEET NO.