AHMANN
ARCHITECTS

REGISTERED IN MARYLAND, VIRGINIA AND DISTRICT OF COLUMBIA

LETTER OF TRANSMITTAL: HAND DELIVERED

DATE: 11.02.01

TO: Mr. Paul Hart
Office of Zoning
441 - 4th Street, N.W.
Suite 220 South
Washington, D.C. 20001

RE: Re: BZA No. 16710 - 5210 Klingle Street, N.W.

DESCRIPTION: 5 Sets of A1-A3 drawings, reduced from 18" x 24" to 11" x 17"

MESSAGE: Please find the drawings enclosed, as requested. Note that these drawings have been reduced to the 11" x 17" format that you requested, and therefore, will not be the original scale noted on the drawings.


FROM: Randy Davis-Ahmann

Randy Davis-Ahmann AIA

BZA
Case No. 16710
Exhibit No. 48

44 08 BEECHWOOD ROAD, UNIVERSITY PARK, MARYLAND 20782-1119
PHONE: 301.864.1334. FAX: 301.864.6818

Board of Zoning Adjustment
District of Columbia
CASE NO.16710
EXHIBIT NO.48

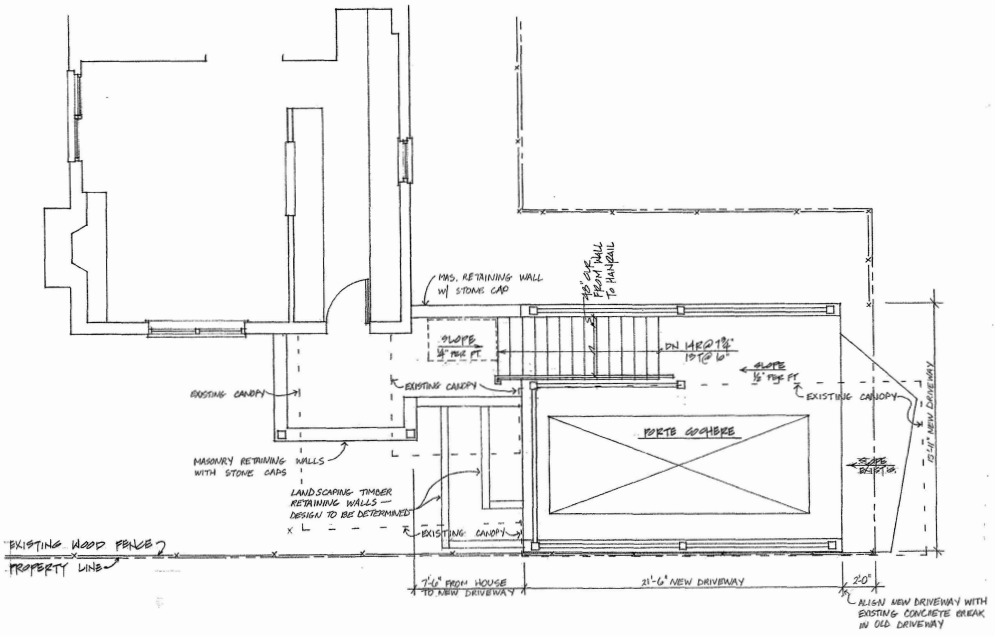

PROPOSED PORTE COCHERE WITH COVERED SIDE ENTRY
SCALE: 1/4" = 1'-0"

16710
48A

ADDITIONS, RENOVATIONS & NEW CONSTRUCTION
MARTLAND, VIRGINIA & THE DISTRICT OF COLUMBIA

AHMANN ARCHITECTS
4408 BEECHWOOD ROAD UNIVERSITY PARK MARYLAND 20782
PHONE/FAX


PORTE COCHERE

FOR VINAY PANDE
5210 Kilagie Street, N.W. Washington, DC 20016

01 OCT 01

SHEET NO.
A-1

Ahmann Architects
© 2001

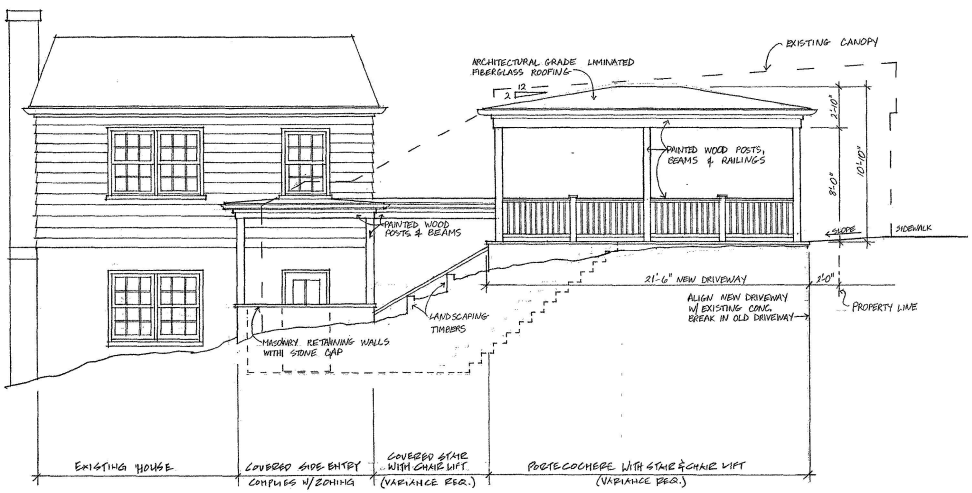

PROPOSIDE SIDE ELEVATION OF PORTE COCHERE & COVERED SIDE ENTRY

SCALE: 1/4"=1'-0"

ADDITIONS, RENOVATIONS & NEW CONSTRUCTION
MARYLAND, VIRGINIA & THE DISTRICT OF COLUMBIA

4409 BEECHWOOD ROAD UNIVERSITY PARK MARYLAND 20782

AHMANN ARCHITECTS
PH(301)864-5634 FAX(301)864-6818

PORTE COCHERE

FOR VINAY PANDE


5210 Klingle Street, N.W. Washington, DC 20016

01 OCT 01

SHEET NO.

A-2

Ahmann Architects
© 2001

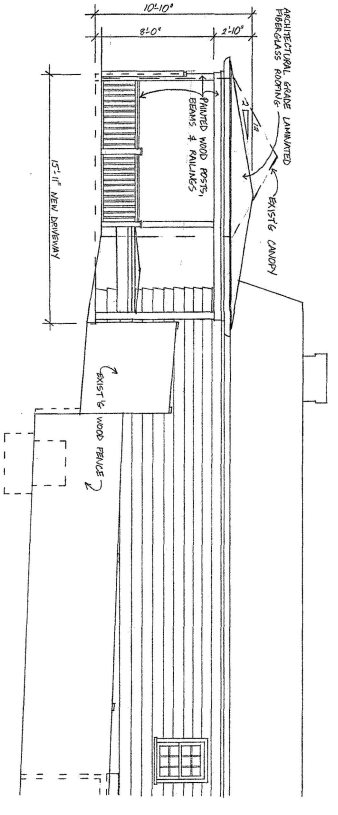

PROPOSED REAR ELEVATION FACING HAMPTON PLACE

SCALE: 1/4" = 1'-0"

SHEET NO. A-3 Ahmann Architects © 2001	01 OCT 01	**PORTE COCHERE** FOR VINAY PANDE 5210 Klingle Street, N.W. Washington, DC 20016	AHMANN ARCHITECTS PH:3018541334 FAX:3018546818 ADDITIONS, RENOVATIONS & NEW CONSTRUCTION MARYLAND, VIRGINIA & THE DISTRICT OF COLUMBIA 4408 BEECHWOOD ROAD UNIVERSITY PARK MARYLAND 20782