

RECEIVED
D.C. OFFICE OF ZONING
2001 NOV 26 PM 2:23

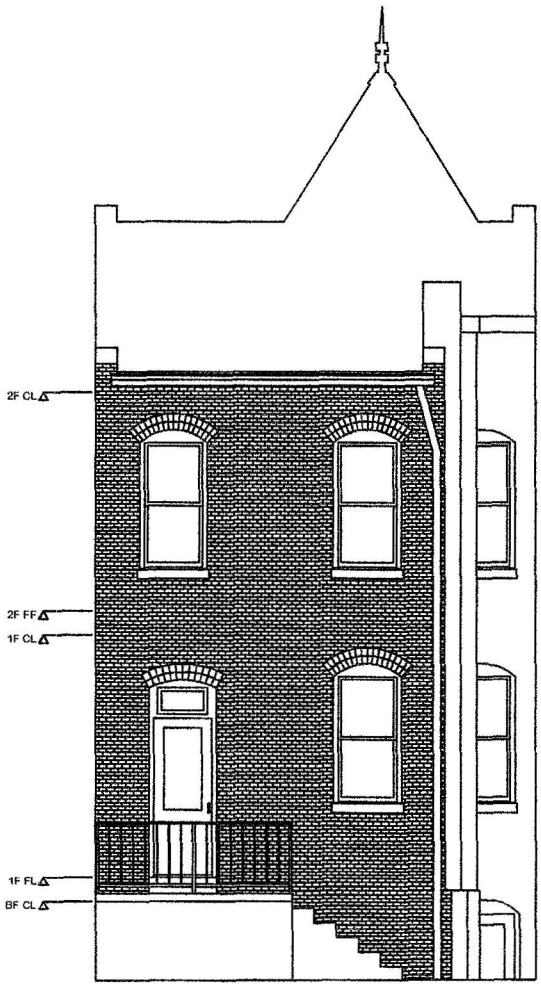

K G P Design Studio	Project: **Bremer Residence**
	Title: South Elevation. Existing
	Scale: 1/8"=1'-0" Date: 03.05.01 Drwg No.:

BZA
Case No. 16719
Exhibit No. 5


Board of Zoning Adjustment
District of Columbia
CASE NO.16719
EXHIBIT NO.5

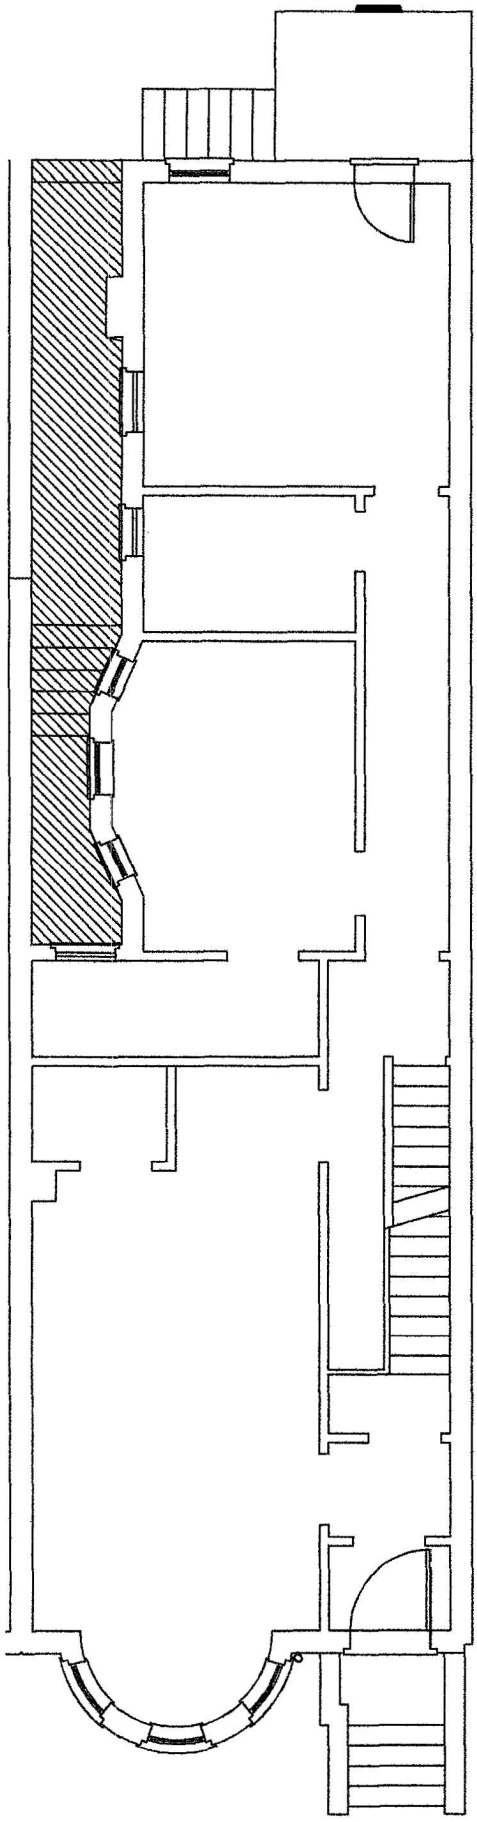

RECEIVED
D.C. OFFICE OF ZONING
2001 MAR 26 PM 1:25

BZA
Case No. 16719
Exhibit No. 5

K G P Design Studio	Project: **Bremer Residence**
	Title: Floor Plan. Fill Area
	Scale: 1/8"=1'-0" Date: 03.05.01 Drwg No.:

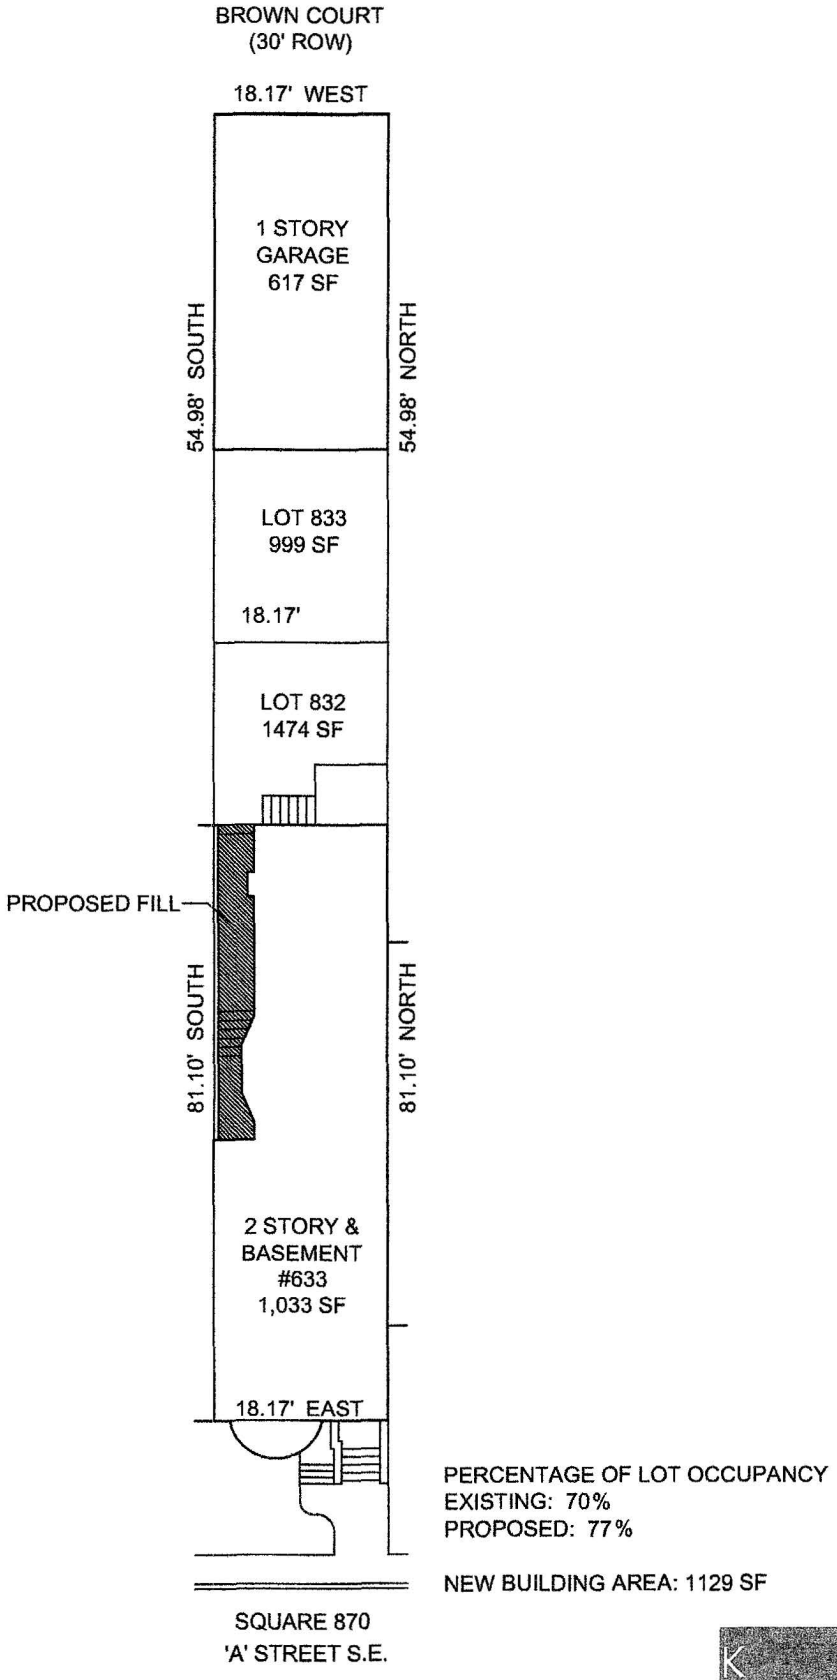

RECEIVED
D.C. OFFICE OF ZONING
2001 MAR 29 PM 1:25

BZA
Case No. 16719
Exhibit No. 5

KGP Design Studio

Project: **Bremer Residence**

Title: Site Plan. Fill Area

Scale: 1"=20'-0" Date: 03.05.01 Drwg No.: