
BZA
Case No. 16743
Exhibit No. 10

Board of Zoning Adjustment
District of Columbia
CASE NO.16743
EXHIBIT NO.10

D.C. RECEIVED
DEPT. OF CONSUMER & REGULATORY AFFAIRS
2001 MAY -7 PM 4:50

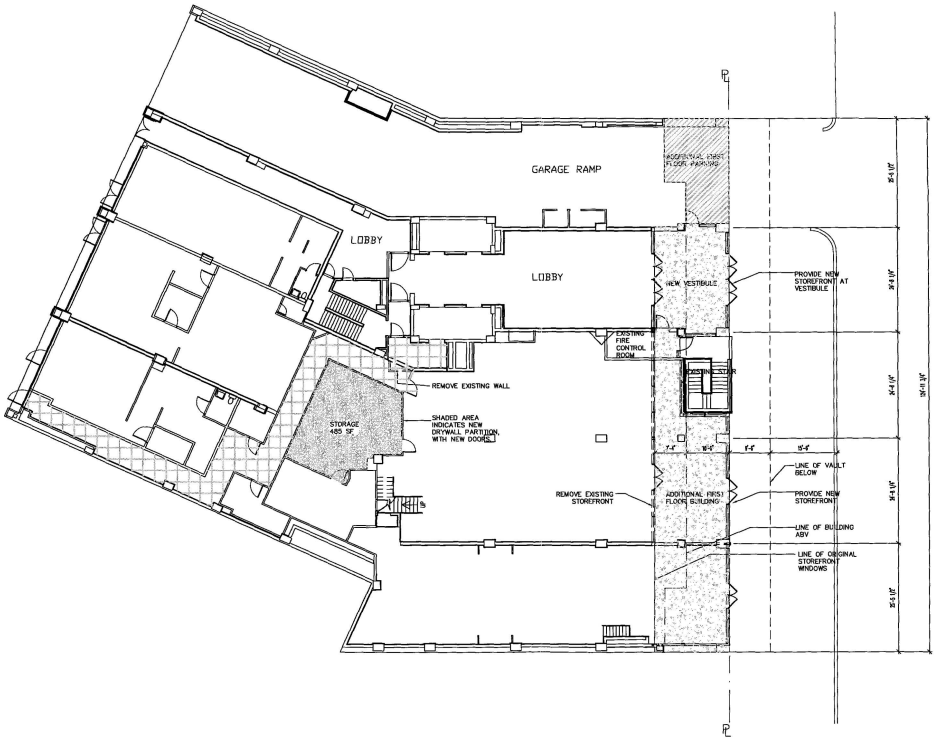

1 FIRST FLOOR PLAN
1/8" = 1'-0"

ADDITIONAL FIRST FLOOR PARKING = 332 SF

ADDITIONAL FIRST FLOOR BUILDING = 1539 SF

EXISTING STAIR = 205 SF

BBGM
WASHINGTON, DC · NEW YORK · HONG KONG
1030 15TH ST., NW · 8TH. FLOOR
WASHINGTON, DC 20005
TEL: 202.452.1444
FAX: 202.452.1447

BRENNAN BEER GORMAN MONK / ARCHITECTS & INTERIORS

1140 CONNETICUT AVE
WASHINGTON, DC

ISSUES

No.	Date	Description
-	-	-
-	-	-
-	-	-
-	-	-
-	-	-
-	-	-
-	-	-

FILE INFORMATION
Filename 9580
Drawn -
Checked -
Date 05/13/01
Job # 9580.01

SHEET NAME
FIRST FLOOR PLAN
1/8" = 1'-0"

SHEET NUMBER
-