
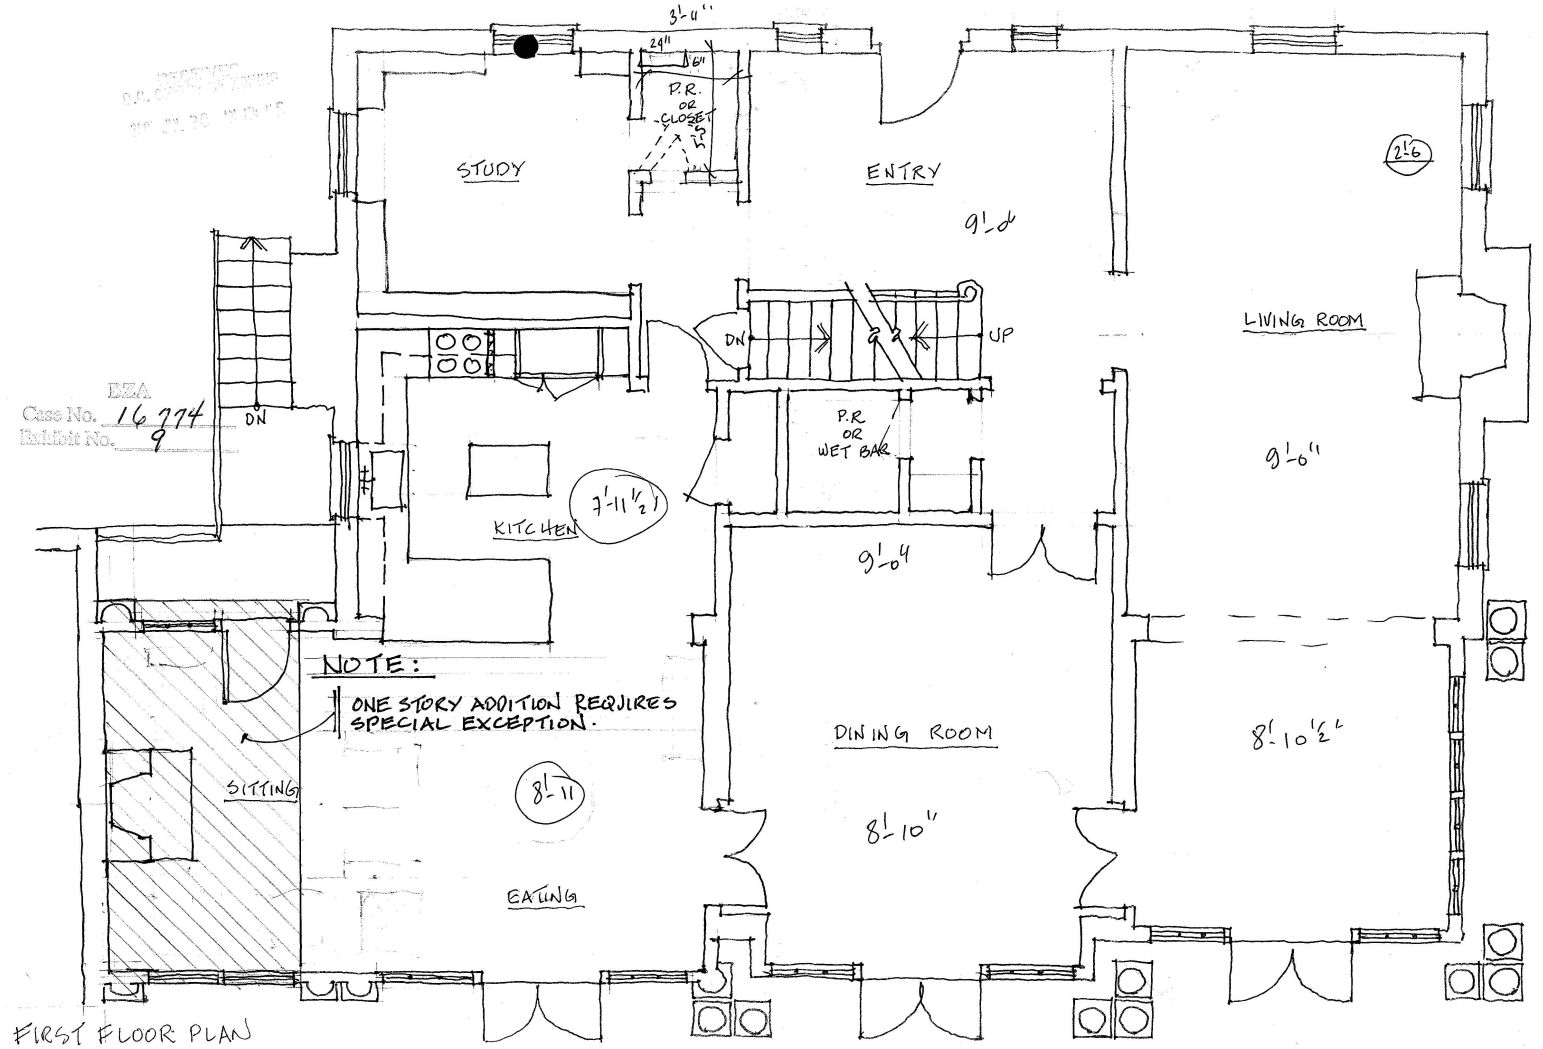


FIRST FLOOR PLAN

EZA
Case No. 16774
Exhibit No. 9

ASK	SCALE: 1/4" = 1'-0"	1710 HOBAN ROAD, NW WASHINGTON, DC 20007	HORSEY AND THORPE, ARCHITECTS 1229 1/2 31ST STREET, NW WASHINGTON, DC 20007 TEL 202 337 6826 FAX 202 337 0668 COPYRIGHT 2001 HORSEY AND THORPE, ARCHITECTS
6:18M	DATE: JUNE 18, 2001		

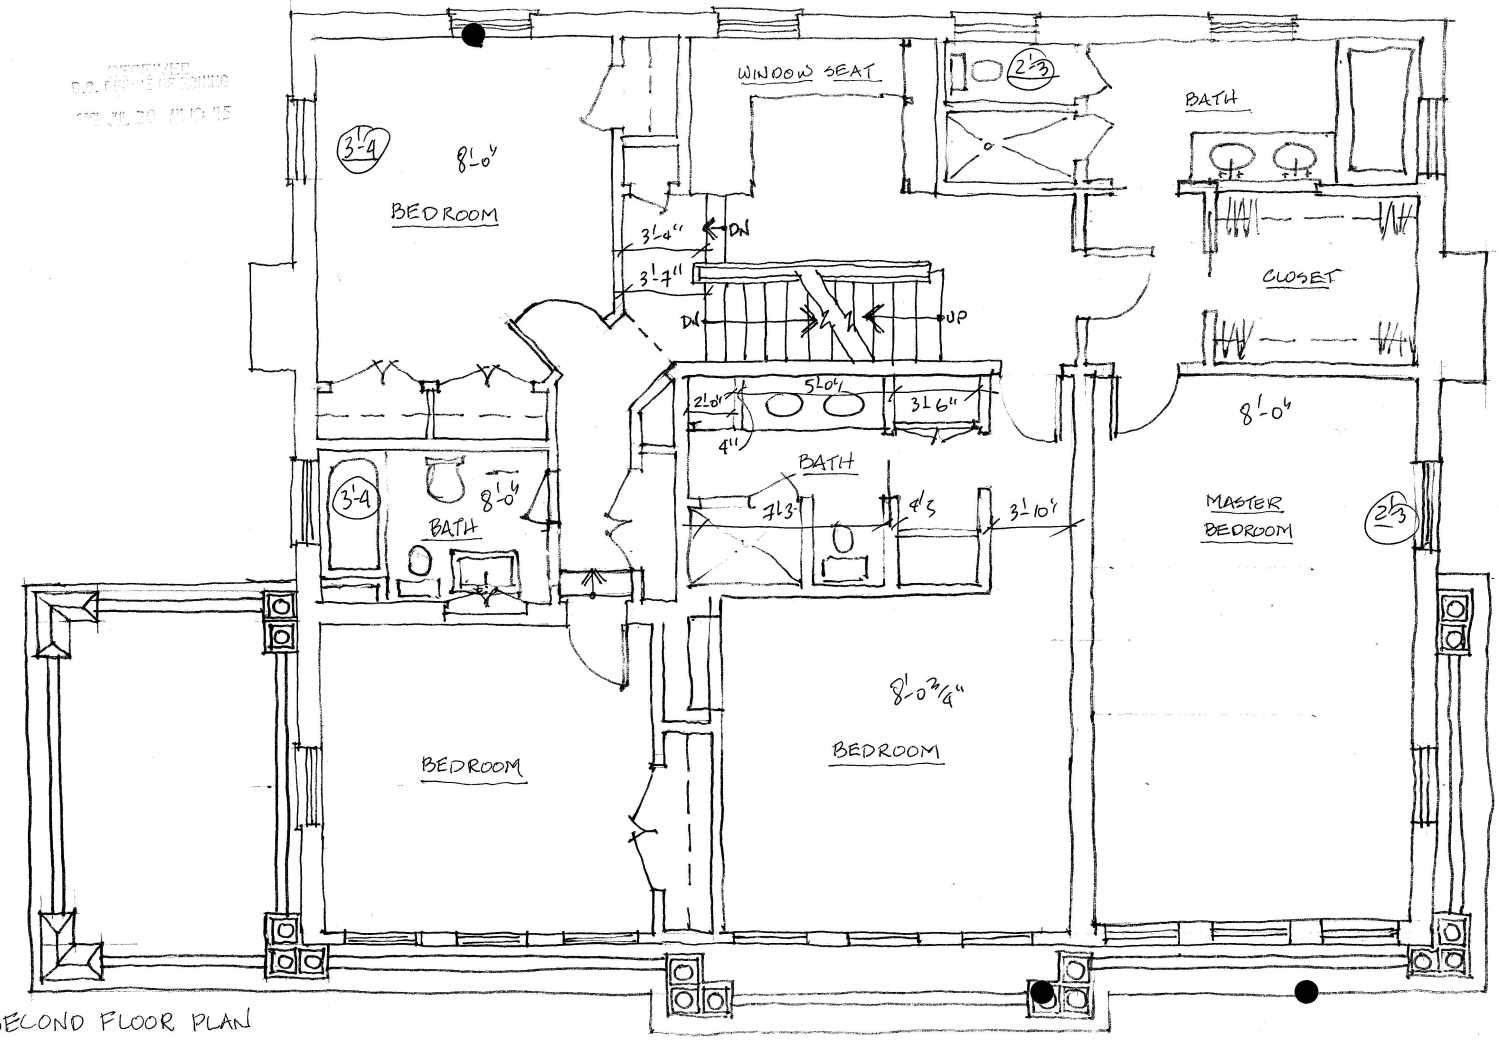


SECOND FLOOR PLAN

HORSEY AND THORPE, ARCHITECTS
1228 1/2 31ST STREET, NW WASHINGTON, DC 20007
TEL 202.333.3826 FAX 202.333.3908
COPYRIGHT © 2001 HORSEY AND THORPE, ARCHITECTS

1710 HOBAN ROAD, NW
WASHINGTON, DC 20007

ASK
6.18.01

SCALE: 1/4" = 1'-0"
DATE: JUNE 18, 2001

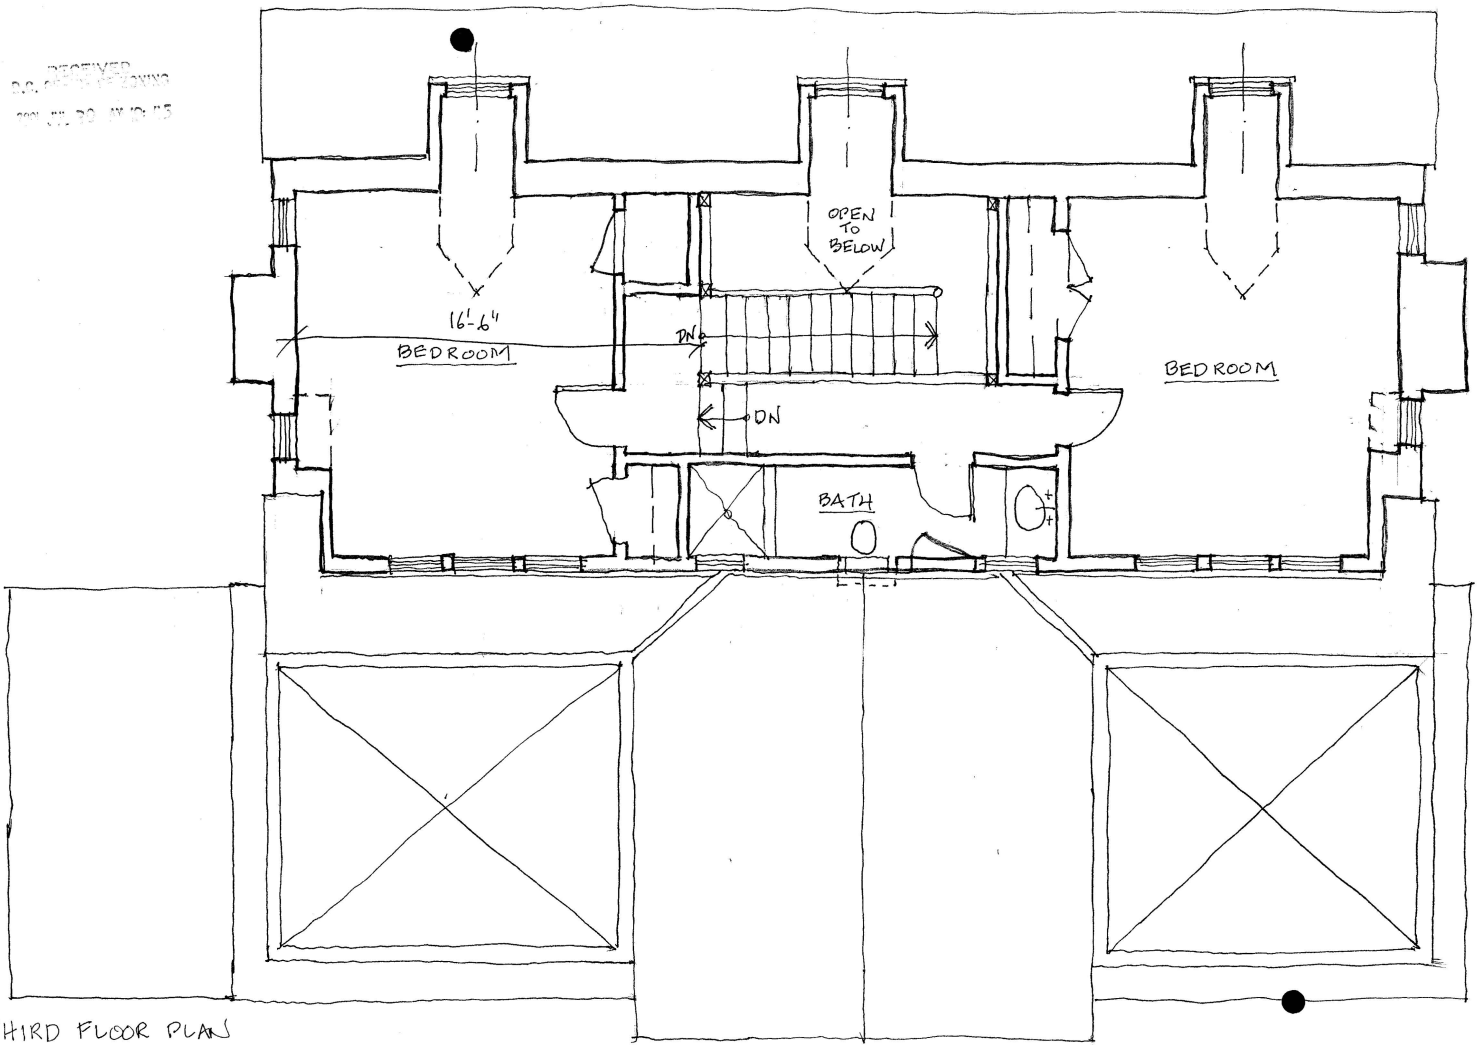

THIRD FLOOR PLAN

ASK	SCALE: 1/4" = 1'-0"	1710 HOBAN ROAD, NW WASHINGTON, DC 20007	HORSEY AND THORPE, ARCHITECTS 1229 1/2 31ST STREET, NW WASHINGTON, DC 20007 TEL. 202 337 4826 FAX 202 337 0658 COPYRIGHT 2001 HORSEY AND THORPE, ARCHITECTS
6.18C	DATE: JUNE 18, 2001		



EAST ELEVATION


HORSEY AND THORPE, ARCHITECTS
1228 1/2 31ST STREET, NW WASHINGTON, DC 20007
TEL 202 337 4836 FAX 202 337 0658
COPYRIGHT 2001 HORSEY AND THORPE, ARCHITECTS

1710 HOBAN ROAD, NW
WASHINGTON, DC 20007

ASK
6.18D

SCALE: 1/4" = 1'-0"
DATE: JUNE 18, 2001

SOUTH ELEVATION

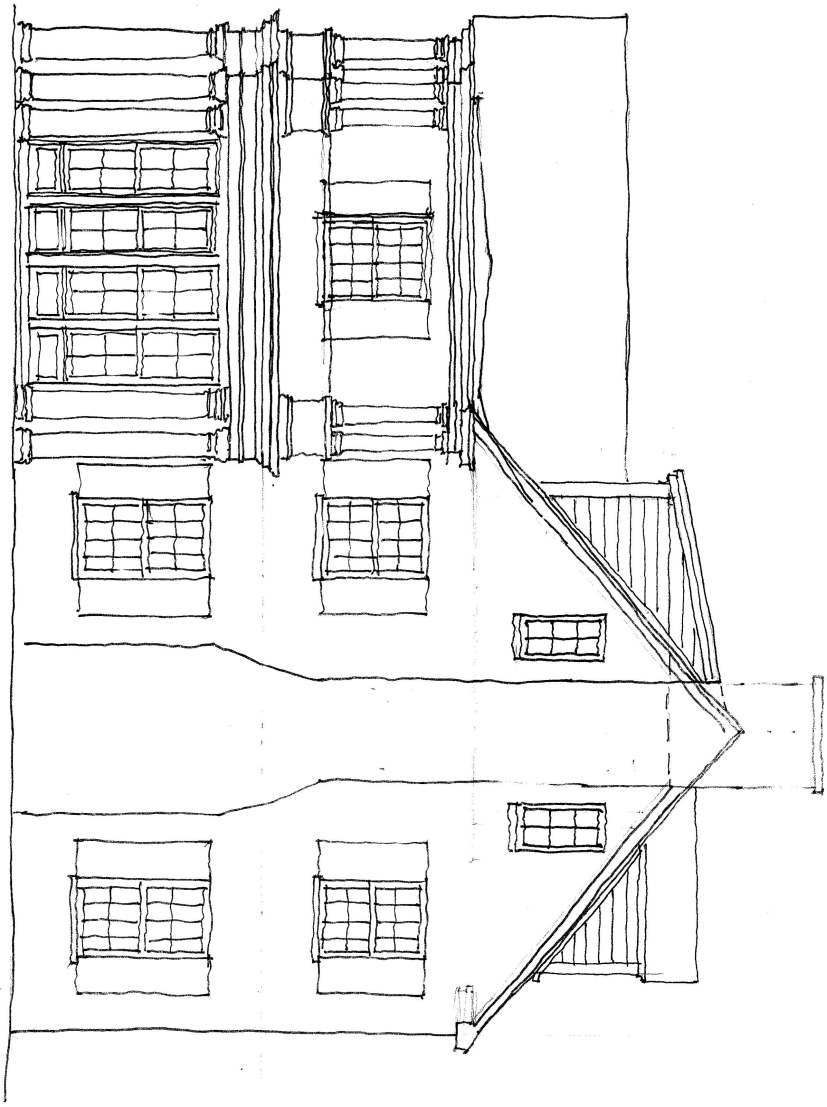

ASK 6.18	SCALE: 1/4" = 1'-0"	1710 HOBAN ROAD, NW	HORSEY AND THORPE, ARCHITECTS
	DATE: JUNE 18, 2001	WASHINGTON, DC 20007	1228 1/2 31ST STREET, NW WASHINGTON, DC 20007
			TEL. 202 337 4826 FAX. 202 337 0658
			COPYRIGHT 2001 HORSEY AND THORPE, ARCHITECTS



WEST ELEVATION

HORSEY AND THORPE, ARCHITECTS
1228 1/2 31ST STREET, NW WASHINGTON, DC 20007
TEL. 202 337 4826 FAX. 202 337 0658
COPYRIGHT 2001 HORSEY AND THORPE, ARCHITECTS

1710 HOBAN ROAD, NW
WASHINGTON, DC 20007

ASK
6.18F

SCALE: 1/4" = 1'-0"
DATE: JUNE 18, 2001