
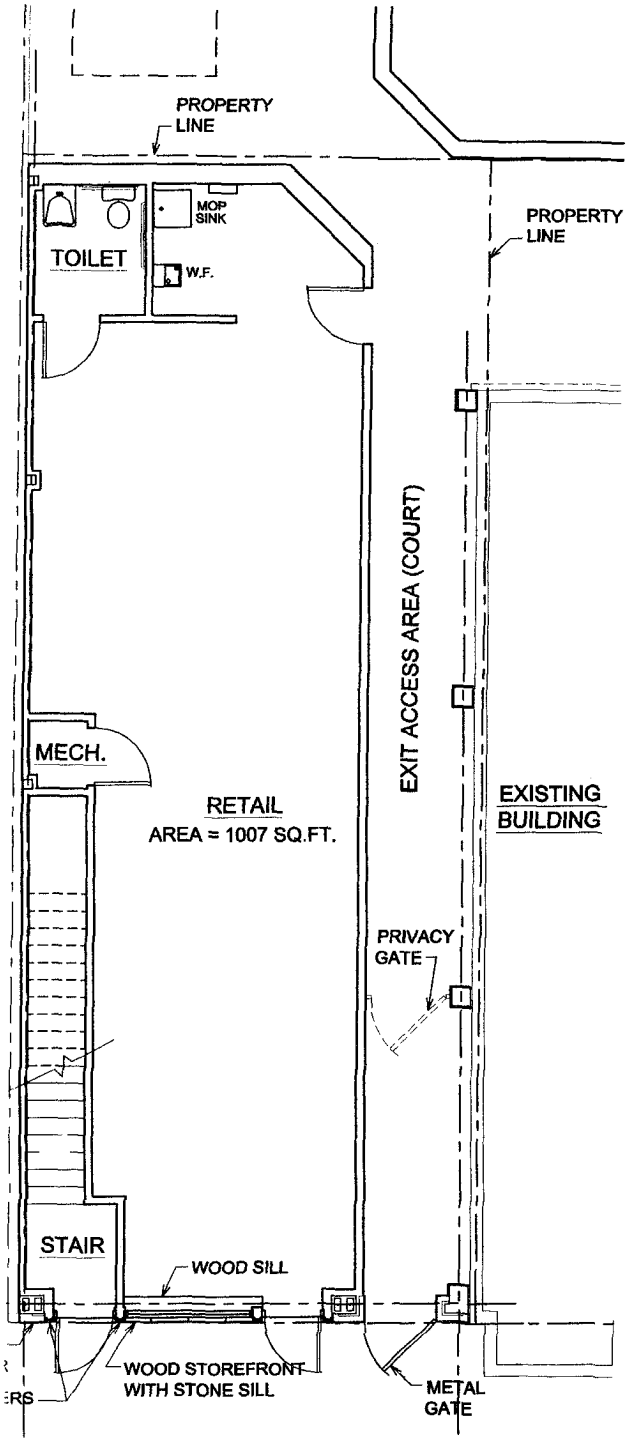


8TH STREET S.E.

FIRST FLOOR PLAN

Scale: 1/8"=1'-0"

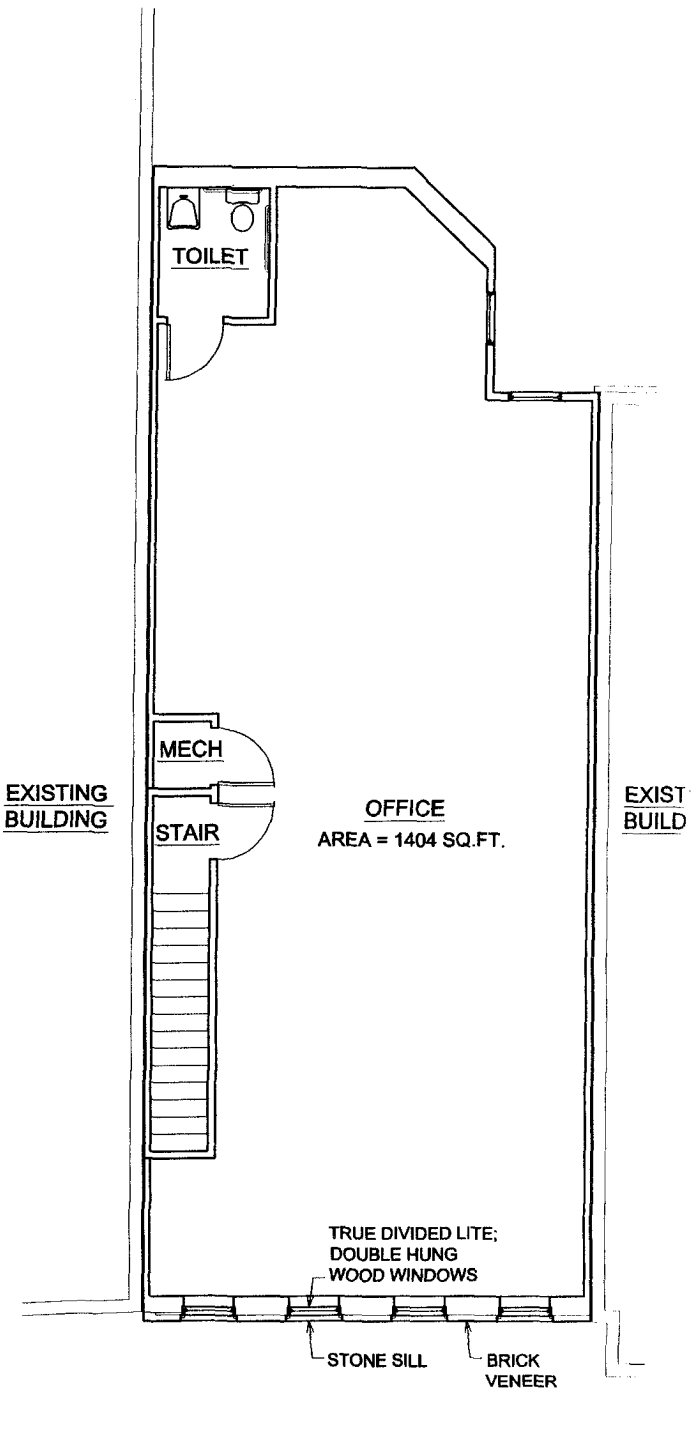

8TH STREET S.E.

SECOND FLOOR PLAN

Scale: 1/8"=1'-0"

BZA
Case No. 16779
Exhibit No. 32

Board of Zoning Adjustment
District of Columbia
CASE NO.16779
EXHIBIT NO.32