
DUMBARTON STREET, NW

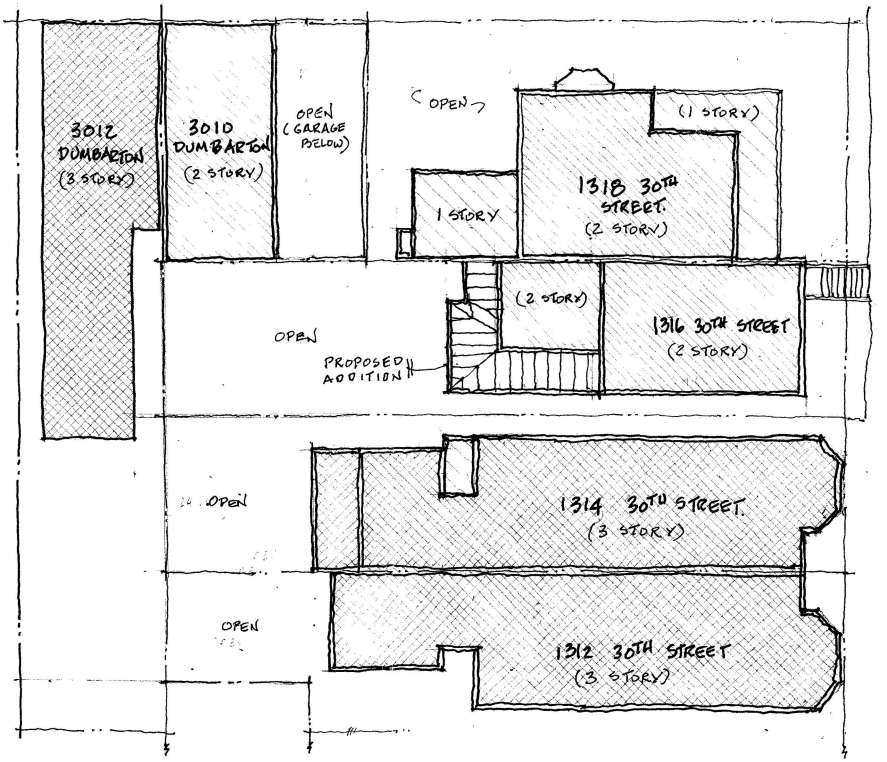

30TH STREET, NW


BZA
Case No. 16783
Exhibit No. 8

AREA PLAN
1" = 16'-0"

N
W
E

ASK	SCALE: 1" = 16'	MERRIAM HOUSE	HORSEY AND THORPE, ARCHITECTS
7.2	DATE: JULY 2, 2001	1316 30TH SREET, NW WASHINGTON, DC	1228 1/2 31ST STREET, NW WASHINGTON, DC 20007 TEL: 202.337.8326 FAX: 202.337.8568

COPYRIGHT 2001, HORSEY AND THORPE, ARCHITECTS

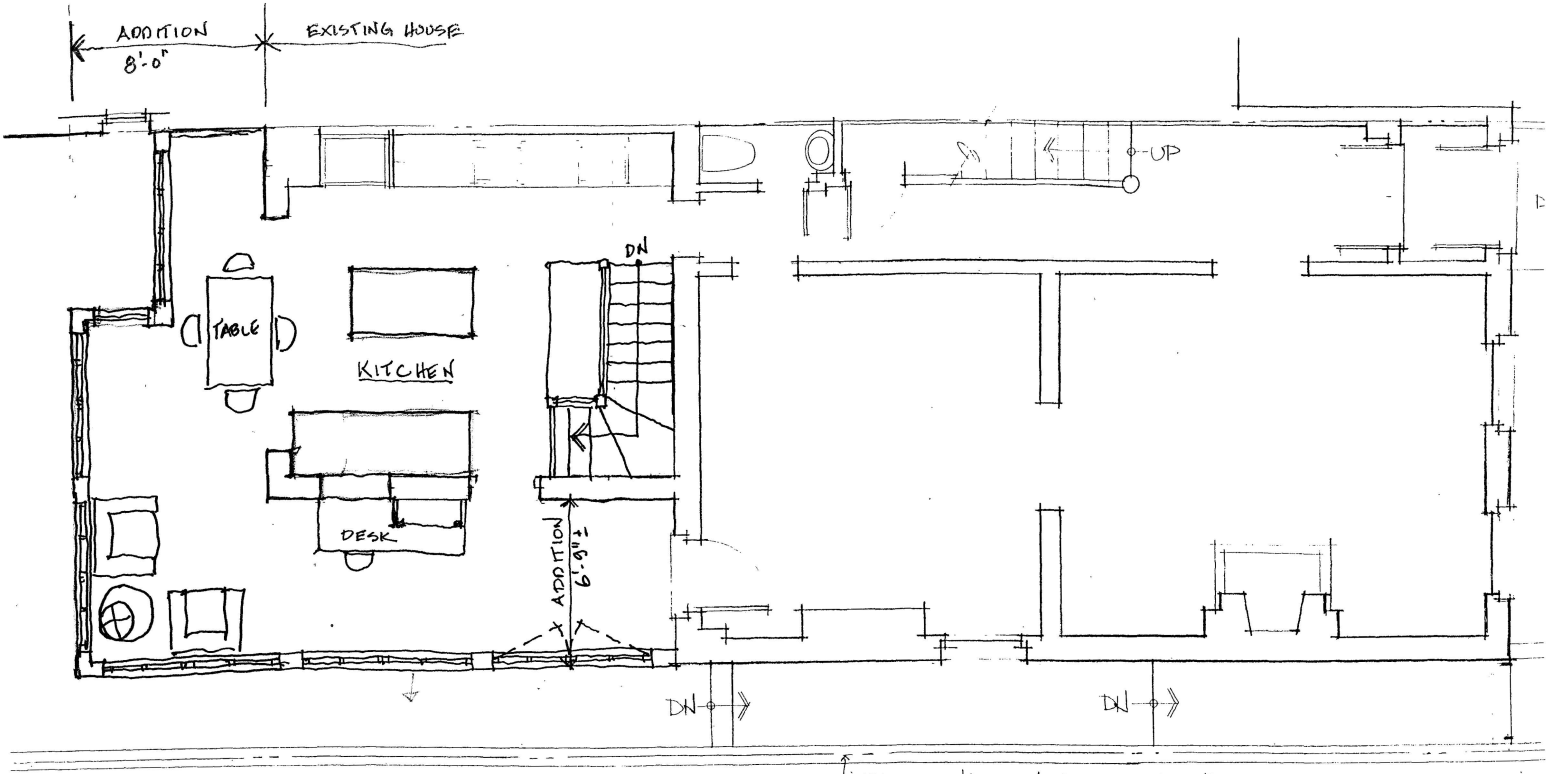

FIRST FLOOR PLAN

SCALE: 1/4"=1'-0"

HORSEY AND THORPE, ARCHITECTS
1228 1/2 31ST STREET, NW WASHINGTON, DC 20007
TEL 202.965.1500 FAX 202.965.1515
COPYRIGHT 2001 HORSEY AND THORPE, ARCHITECTS

MERRIAM HOUSE
1316 30TH STREET, NW WASHINGTON, DC

ASK
6.25

SCALE: 1/4"=1'-0"
DATE: June 25, 2001



EAST ELEVATION



WEST ELEVATION
SCALE: 1/4"=1'-0"

ASK
6.25


SCALE: 1/4"=1'-0"
DATE: June 25, 2001

MERRIAM HOUSE
1316 30TH STREET, NW WASHINGTON, DC

HORSEY AND THORPE, ARCHITECTS
1328 1/2 31ST STREET, NW WASHINGTON, DC 20007
TEL 202 337 4828 FAX 202 337 0658
COPYRIGHT 2001 HORSEY AND THORPE, ARCHITECTS

SOUTH ELEVATION

SCALE: 1/4"=1'-0"

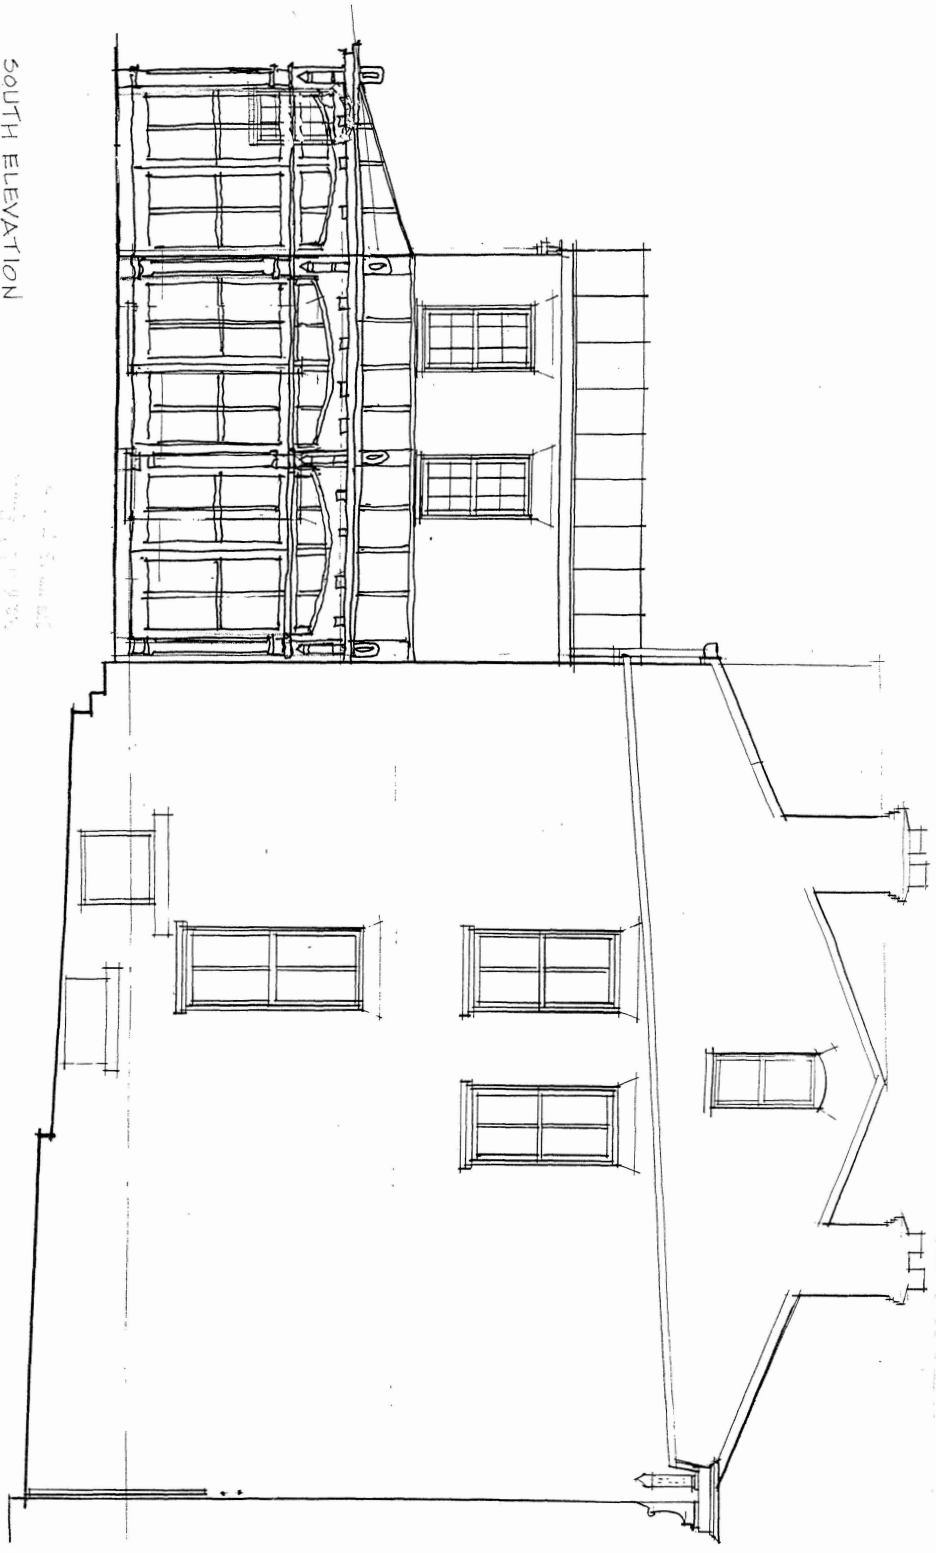

ASK	SCALE: 1/4"=1'-0"	MERRIAM HOUSE	HORSEY AND THORPE, ARCHITECTS
6.25	DATE: June 25, 2001	1316 30TH STREET, NW WASHINGTON, DC	1228 1/2 31ST STREET, NW WASHINGTON, DC 20007 TEL. 202 337 4826 FAX. 202 337 0658

COPYRIGHT 2001 HORSEY AND THORPE, ARCHITECTS