
COMCAST CABLE
MODULAR BUILDING DESIGN SPECIFICATIONS

Manufactured By:

OLDCASTLE PRECAST EAST, INC.

4478 GREER CIRCLE
STONE MOUNTAIN, GEORGIA 30083

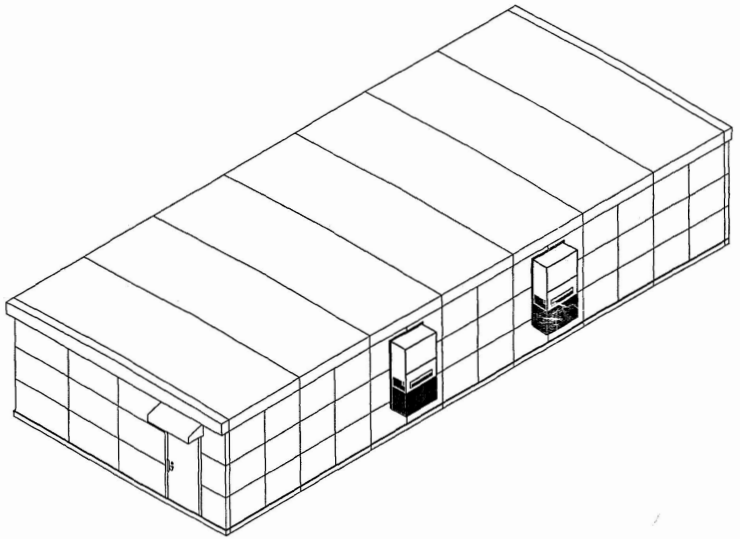

DRAWING INDEX	
DRAWING #:	DESCRIPTION:
B2049CP	COVER SHEET, DRAWING INDEX
B2049	ELECTRICAL EQUIPMENT LAYOUT
EL2049-1	LOAD CENTER, RISER DIAGRAM, PANEL CALCULATIONS
EL2049-2	LOAD CENTER, RISER DIAGRAM, PANEL CALCULATIONS
EL2049-3	LOAD CENTER, RISER DIAGRAM, PANEL CALCULATIONS
EL2049-4	LOAD CENTER, RISER DIAGRAM, PANEL CALCULATIONS
B2049AP	ASSEMBLY PLAN
B2049EE	EXTERIOR ELEVATIONS
B2049-S1	STRUCTURAL DETAILS
B2049-S2	STRUCTURAL DETAILS
B2049FD	FOUNDATION PLAN


THIS DRAWING AND ANY PRINT THEREOF IS THE PROPERTY OF OLDCASTLE PRECAST EAST, INC., AND IS SUBJECT TO RETURN ON REQUEST BY THAT COMPANY. THE REPRODUCTION OF THIS DRAWING, AND THE DESIGNS SHOWN, NOT TO USE ANY INFORMATION CONTAINED THEREON IN ANY MANNER WHICH WILL BE DETRIMENTAL TO OLDCASTLE PRECAST EAST, INC.

CHECKED BY:	REV.	REVISIONS:	DATE:
	-	INITIAL ISSUE	10/1/98

Oldcastle Precast East
4478 GREER CIRCLE TEL (770) 469-5420 P.O. BOX 447
STONE MOUNTAIN, GA 30083 FAX (770) 469-5435 TUCKER, GA 30085-0447

TITLE: 19'-6" x 49'-0" x 9'-0" HUT
MODULAR BUILDING
DRAWING INDEX AND
DESIGN SPECIFICATIONS

DRAWING NUMBER: B2049CP
CUSTOMER: COMCAST
DRAWN: S. ZWART
DATE: 10/1/98
SCALE: NONE
SHEET 1 OF 1

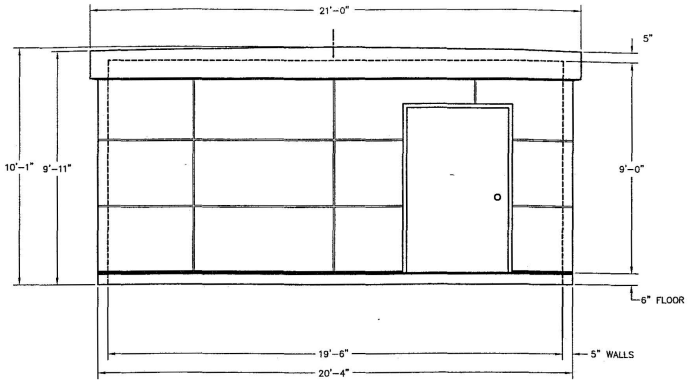


LEFT SIDE WALL PANEL

*APPROXIMATE BUILDING WEIGHTS:
SECTION #1 – 22.5 TONS (INCLUDES END WALL PANEL)
SECTION #2, 3, 4, 5, 6 – 15.5 TONS
SECTION #7 – 22.5 TONS (INCLUDES END WALL PANEL)

* ADD APPROXIMATELY (1) ADDITIONAL TON TO EACH SECTION WEIGHT TO ALLOW FOR ELECTRICAL/MECHANICAL EQUIPMENT.

NOTE: ROOF TO HAVE EPDM MEMBRANE FIELD APPLIED BY BUILDING MANUFACTURER.

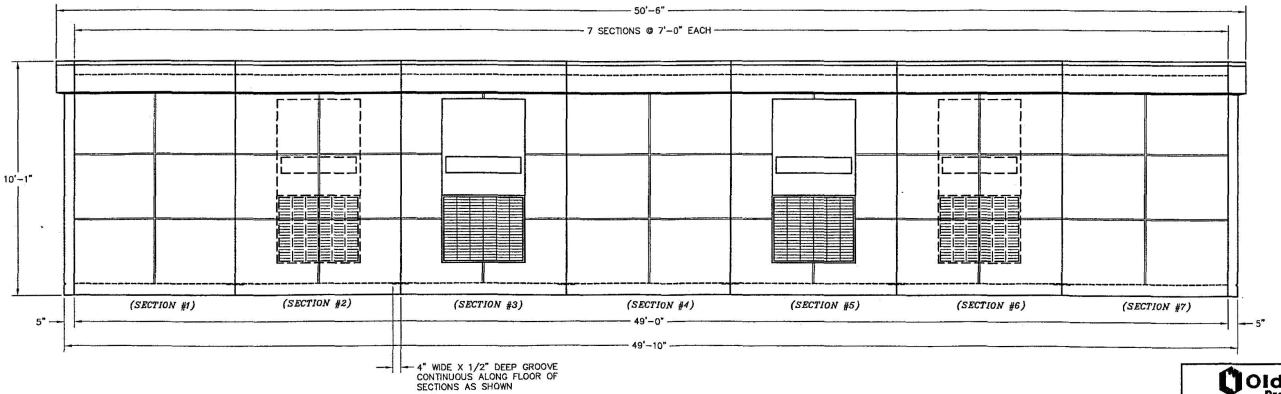

FRONT ELEVATION

THIS DRAWING AND ANY ITEMS THEREOF IS THE PROPERTY OF OLDCASTLE PRECAST EAST, INC. AND IS LOANED SUBJECT TO THE AGREEMENT THAT THE INFORMATION SHOWN IS CONFIDENTIAL AND THE RECIPIENT AGREES NOT TO USE ANY INFORMATION CONTAINED THEREON IN ANY MANNER WHICH WILL BE DETRIMENTAL TO OLDCASTLE PRECAST EAST, INC.

CHECKED BY:	REV.	REVISIONS	DATE
	–	INITIAL ISSUE	11/1/96

Oldcastle Precast East
4470 GREER CIRCLE TEL. (770) 493-5420 P.O. BOX 447
STONE MOUNTAIN, GA 30083 FAX (770) 493-5425 TUCKER, GA 30085-0447

TITLE: 19'-6" x 49'-0" x 9'-0" I.D. MODULAR BUILDING EXTERIOR ELEVATIONS

DRAWING NUMBER: B2049EE
CUSTOMER: COMCAST
DRAWN: S. ZIMNY DATE: 10/2/96
SCALE: 1/2" = 1'-0" SHEET 1 OF 1