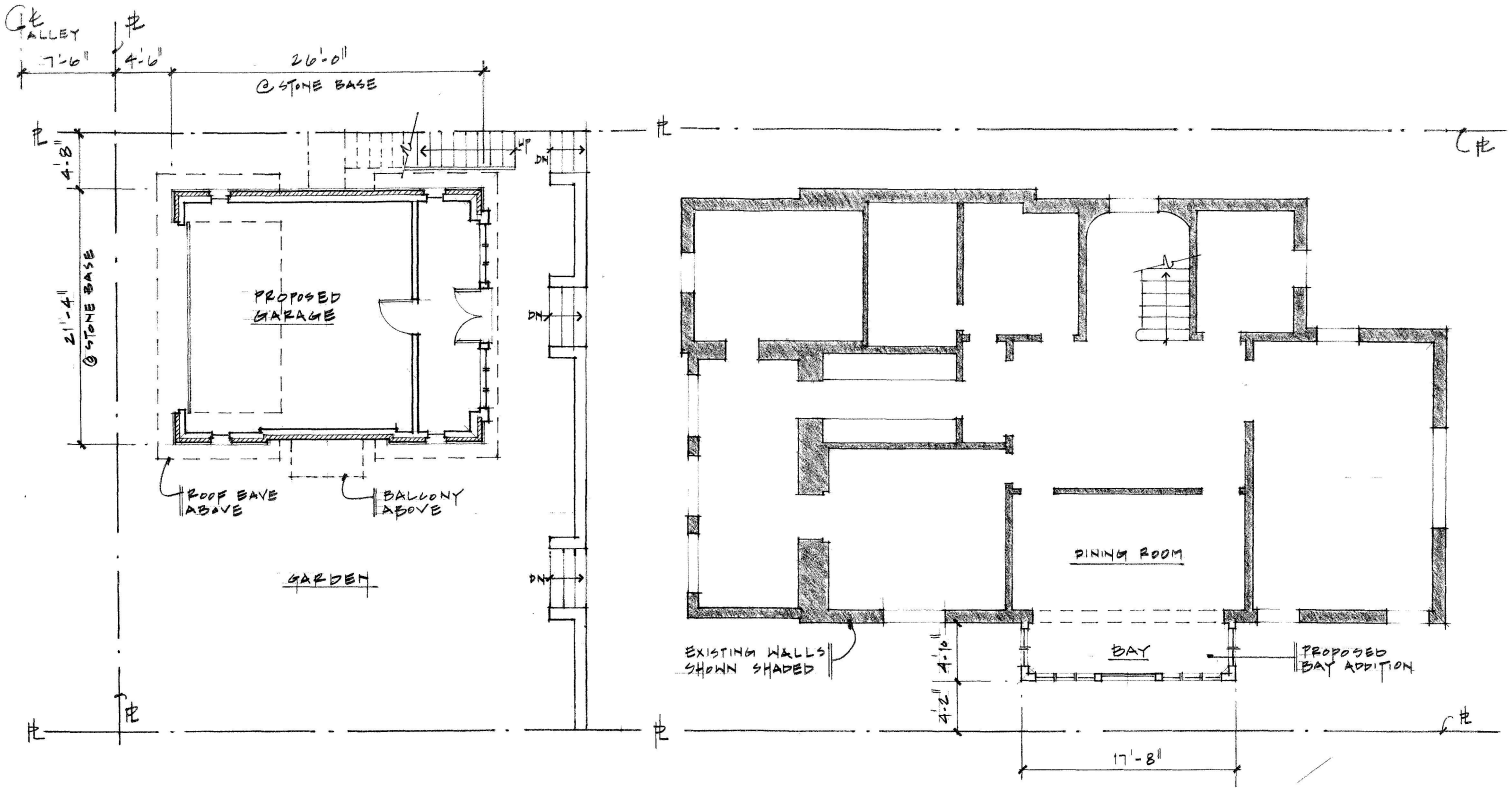


FLOOR PLAN - PROPOSED GARAGE


FLOOR PLAN - EXISTING HOUSE

HORSEY AND THORPE, ARCHITECTS
1228 1/2 31ST STREET, NW WASHINGTON, DC 20007
PH. 202.337.8338 FAX. 202.337.8658
COPYRIGHT 2001 HORSEY AND THORPE, ARCHITECTS

ADDISON HOUSE
3207 CATHEDRAL AVE, NW WASHINGTON DC


ASK
9.19a

SCALE: 1/8" = 1' - 0"
DATE: September 19, 2001

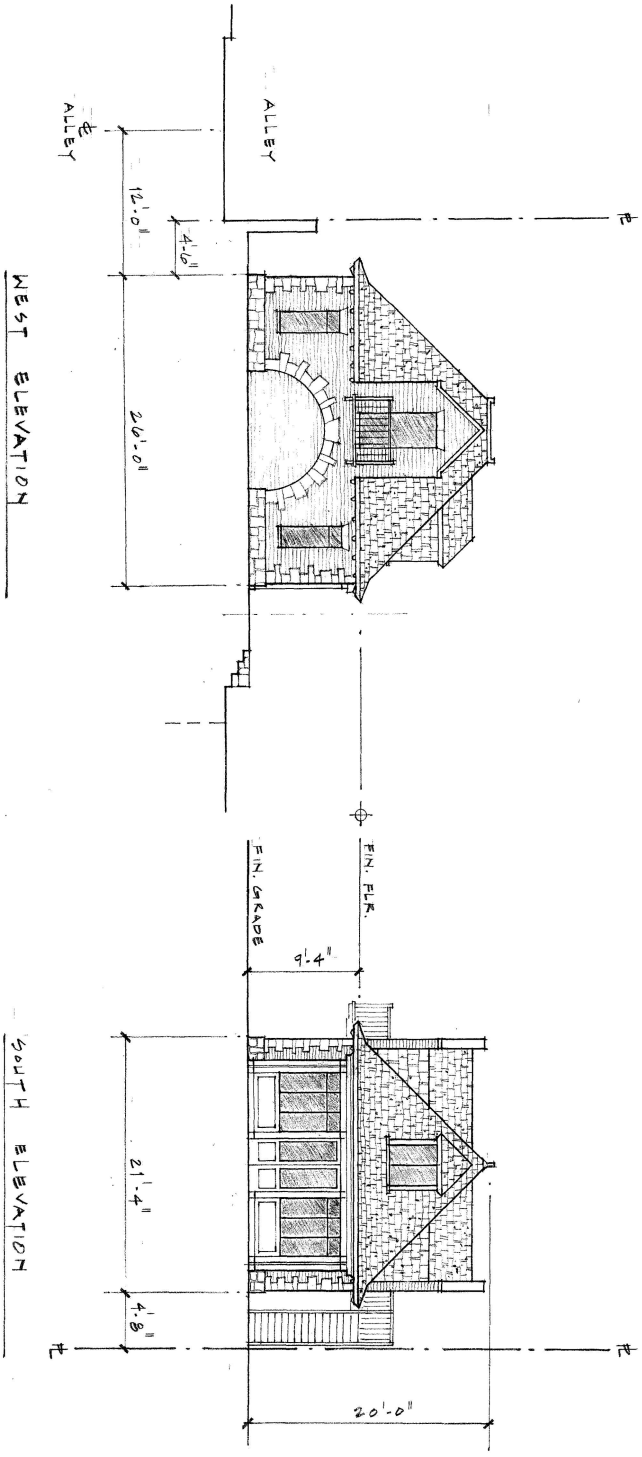

ASK	SCALE: 1/8" = 1' - 0"	ADDISON HOUSE	HORSEY AND THORPE, ARCHITECTS
9.19b	DATE: September 19, 2001	3207 CATHEDRAL AVE, NW WASHINGTON DC	1228 1/2 31ST STREET, NW WASHINGTON, DC 20007 TEL. 202 337 4826 FAX. 202 337 0658

COPYRIGHT 2001 HORSEY AND THORPE, ARCHITECTS

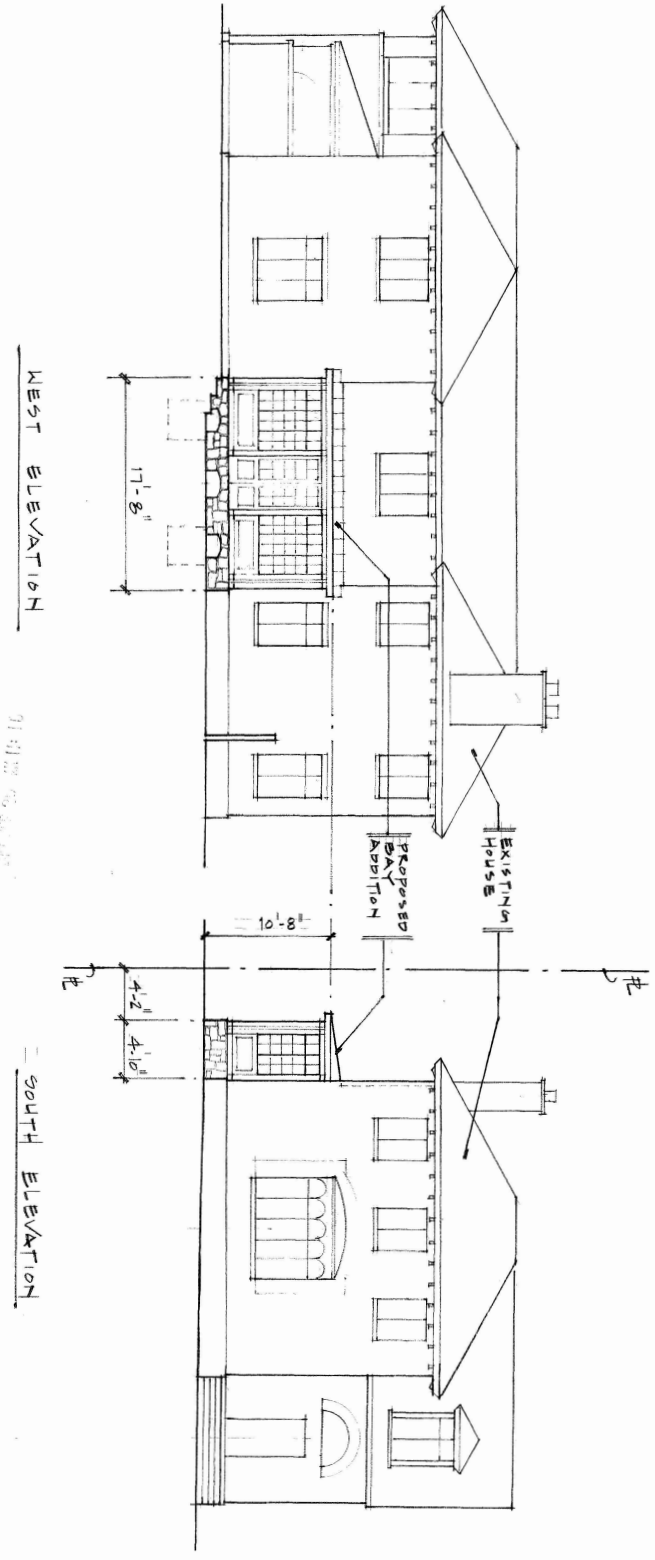

ASK	SCALE: 1/8" = 1' - 0"	ADDISON HOUSE	HORSEY AND THORPE, ARCHITECTS
9.19c	DATE: September 19, 2001	3207 CATHEDRAL AVE, NW WASHINGTON DC	1228 1/2 31ST STREET, NW WASHINGTON, DC 20007 TEL. 202 337 4826 FAX. 202 337 0658

COPYRIGHT 2001 HORSEY AND THORPE, ARCHITECTS