
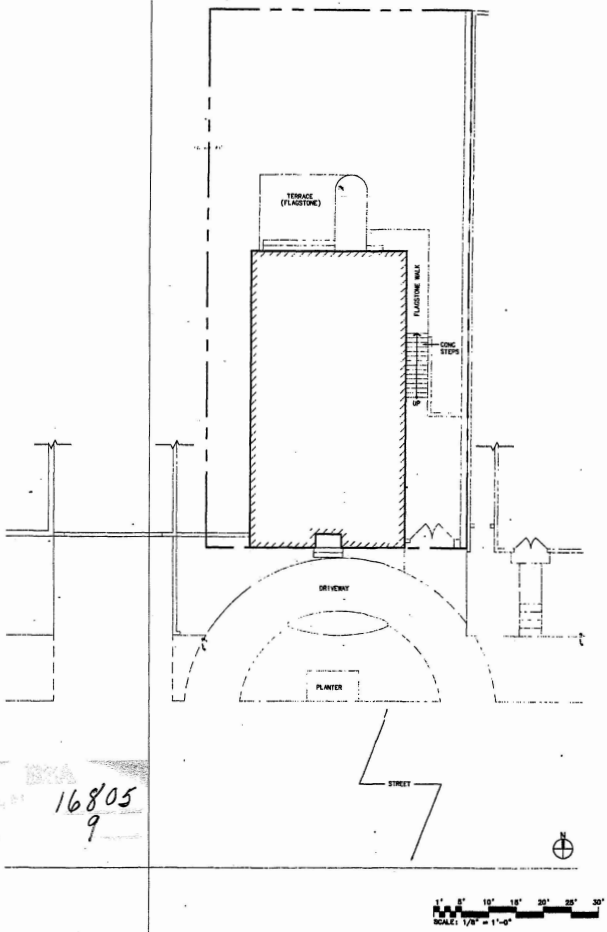


STIE PLAN - EXISTING SCALE: 1/8" = 1'-0"

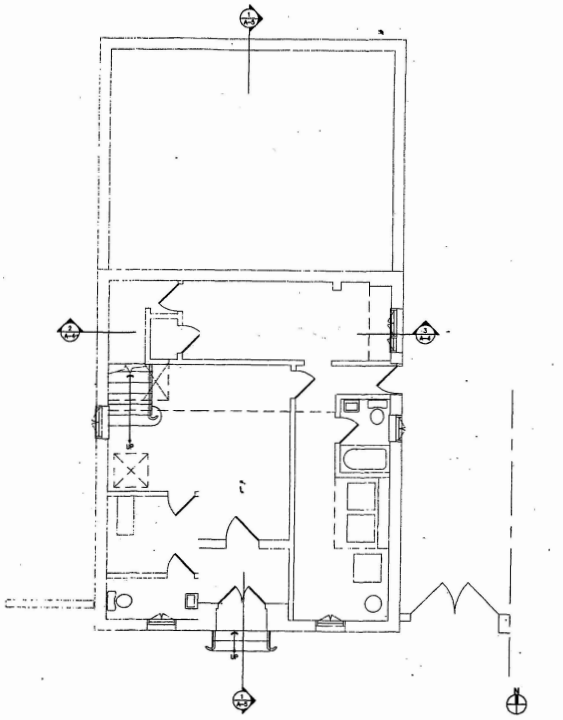

GROUND FLOOR PLAN - EXISTING SCALE: 1/4" = 1'-0"

16805
9

REVISIONS

NO.	DESCRIPTION	DATE
	HPRB Appeal	

PROJECT TITLE

2325 S STREET NW
WASHINGTON D.C.

PROJECT NO. 1110

ALPHATEC Inc

DRAWING TITLE

SITE PLAN AND
GROUND FLOOR PLAN

DRAWN: SM | APPRD: KNA


SCALE: VARIES

ISSUE DATE:


DRAWING NUMBER

A-1


SHEET 1 OF 5

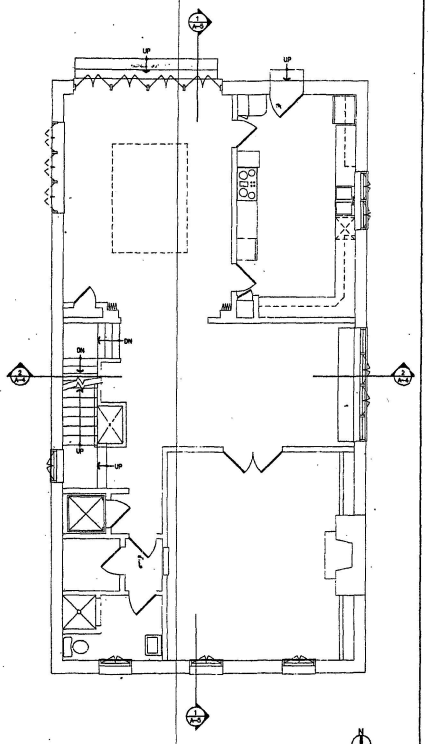

1 A-2 FIRST FLOOR PLAN-EXISTING (+10'-0 1/2") SCALE: 1/4"=1'-0"

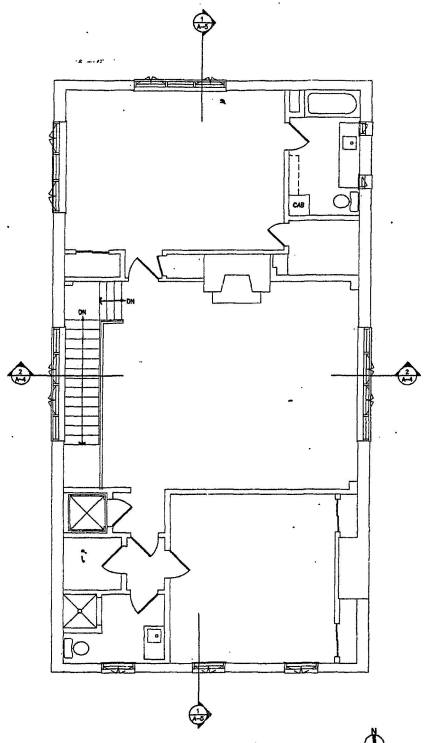

2 A-2 SECOND FLOOR PLAN-EXISTING (+10'-0 1/2") SCALE: 1/4"=1'-0"

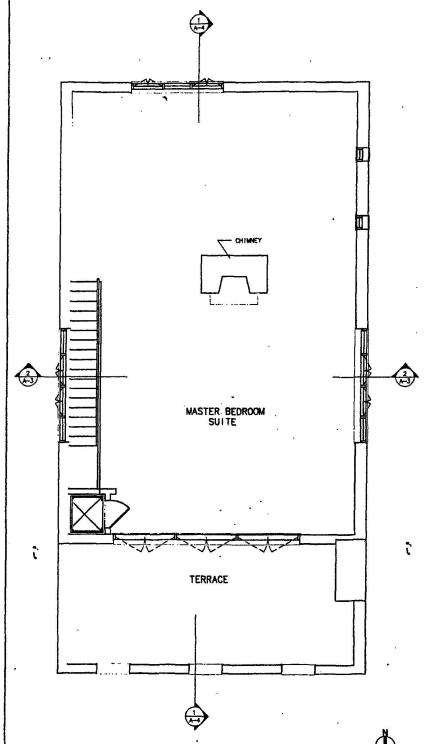

3 A-2 THIRD FLOOR PLAN - NEW WORK SCALE: 1/4"=1'-0"

REVISIONS		
NO.	DESCRIPTION	DATE

PROJECT TITLE

2325 S STREET NW
WASHINGTON D.C.

PROJECT NO. 1110

ALPHATEC PC
ARCHITECTURE & PLANNING
1909 M STREET NW, SUITE 500
WASHINGTON D.C. 20036
TEL 202-797-0500
FAX 202-797-0505

DRAWING TITLE

FIRST, SECOND AND THIRD FLOOR PLANS

DRAWN: SM	APPRD: KNA
SCALE: 1/4"=1'-0"	
ISSUE DATE:	
DRAWING NUMBER	

A-2

SHEET 2 OF 5

C:\Documents and Settings\sm\Desktop\2325 S Street NW.dwg Fri Aug 24 10:36:36 2007 MSM



NO SCALE

ALPHATEC PC
ENGINEERS
ARCHITECTS
PLANNERS
WASHINGTON, D.C.

NORTH ELEVATION

DRAWING No. A-3


DRAWN: LCF

2325 S STREET NW WASHINGTON D.C.

APPRD: KNA

DATE:

\PROJECTS\1110\cd\1110EA01.dwg Tue Oct 02 15:49:39 2001 WSB06

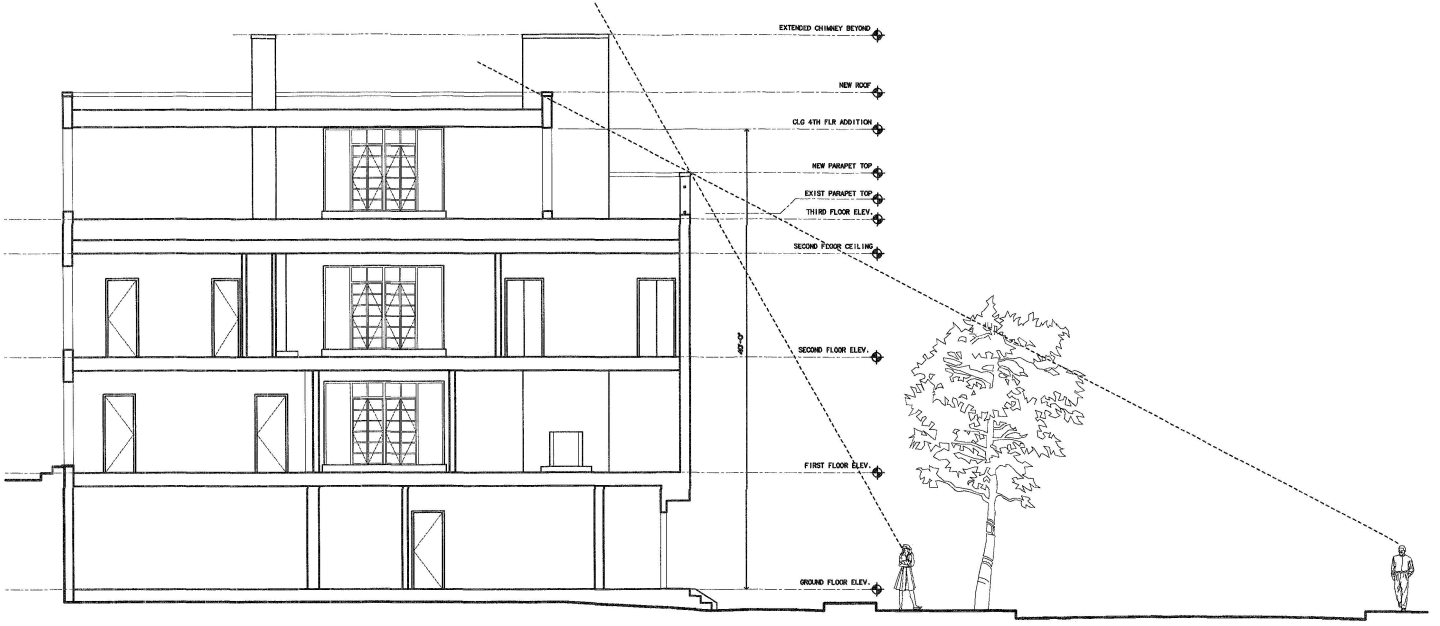

NO SCALE

ALPHATEC PC
ENGINEERS
ARCHITECTS
PLANNERS
WASHINGTON, D.C.

NORTH ELEVATION

DRAWING No. A-4


DRAWN: LCF

2325 S STREET NW WASHINGTON D.C.

APPRD: KNA

DATE:

.PROJECTS\1110\cad\1110TA02.dwg Tue Oct 02 16:24:22 2001 MSB06

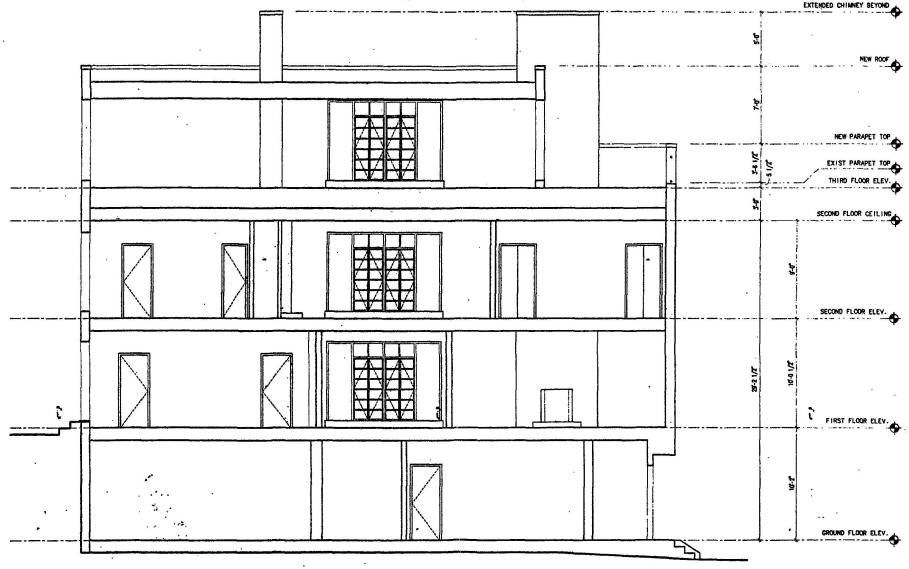

0 1' 5' 10' 15'
SCALE: 1/4" = 1'-0"

1
A-5

BUILDING SECTION

SCALE: 1/4" = 1'-0"

REVISIONS		
NO.	DESCRIPTION	DATE

PROJECT TITLE

2325 S STREET NW
WASHINGTON D.C.

PROJECT NO. 1110

ALPHATEC PC
ENGINEERING
ARCHITECTURE
PLANNING
1000 16TH STREET NW
WASHINGTON, DC 20036
TEL 202-797-8000
FAX 202-797-8006

DRAWING TITLE
SECTION

DRAWN: LCF | APPRD: KNA
SCALE: 1/4"=1'-0"
ISSUE DATE:
DRAWING NUMBER

A-5

SHEET 5 OF 5

D:\PROJECTS\1110\1110A01.dwg Fri Aug 24 16:32:24 2012 KEVIN