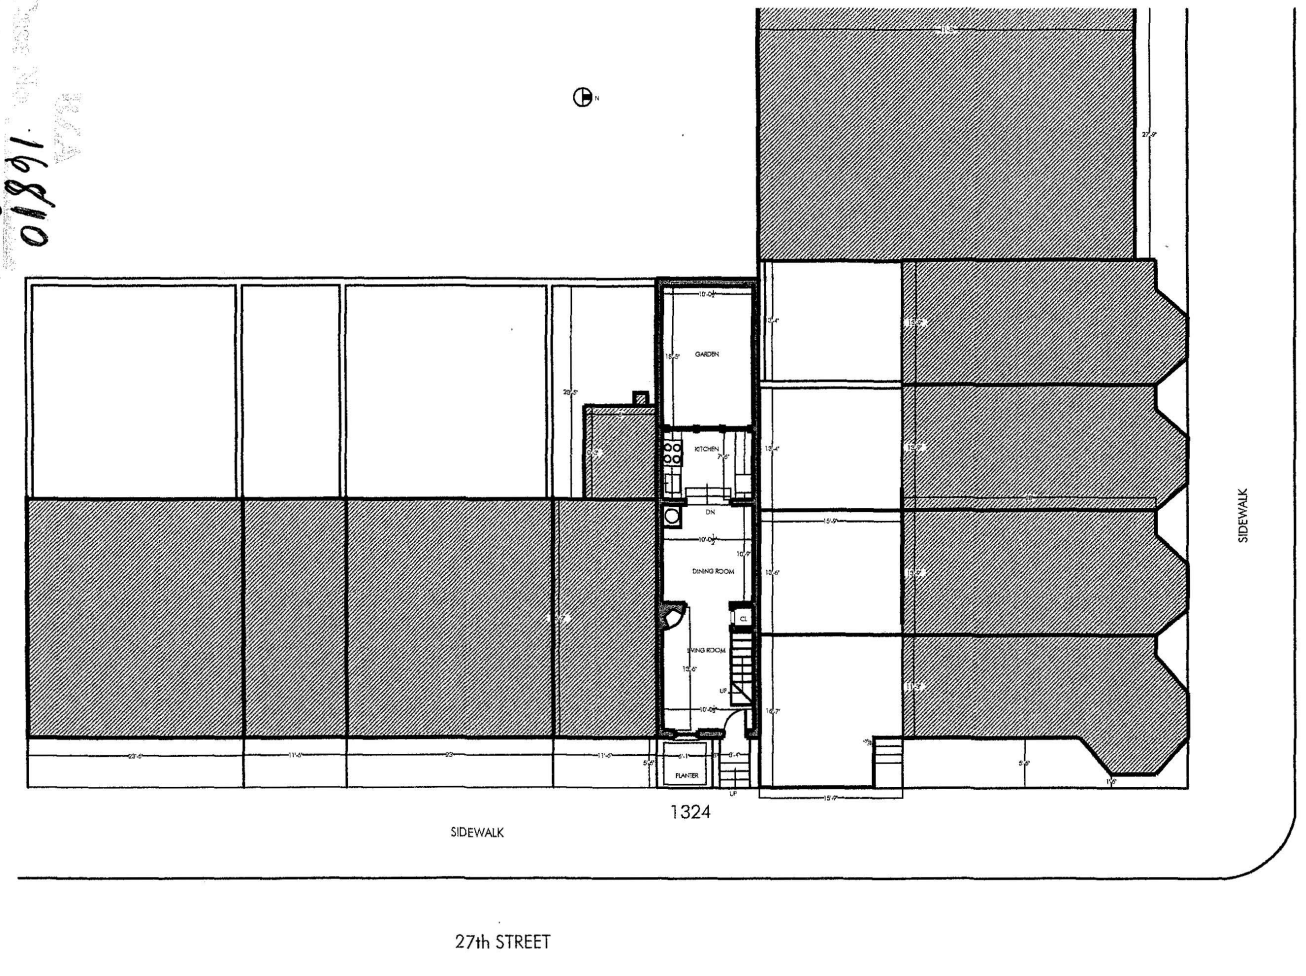


JOYNER/TRAUTWINE HOUSE
1324 27th Street NW Washington, D.C. 20007


(square 1236 lot 818)
zoning map dimensions:
10.75 wide x 48.37 deep - 520 square feet

Site Plan
Schematic Design Phase


October 17, 2001

SCALE: 1/16" = 1'

CHRISTIAN ZAPATKA ARCHITECTURAL DESIG
2625 O Street NW Washington, D.C. 200
tel. (202) 333-2735 - fax. (202) 333-53

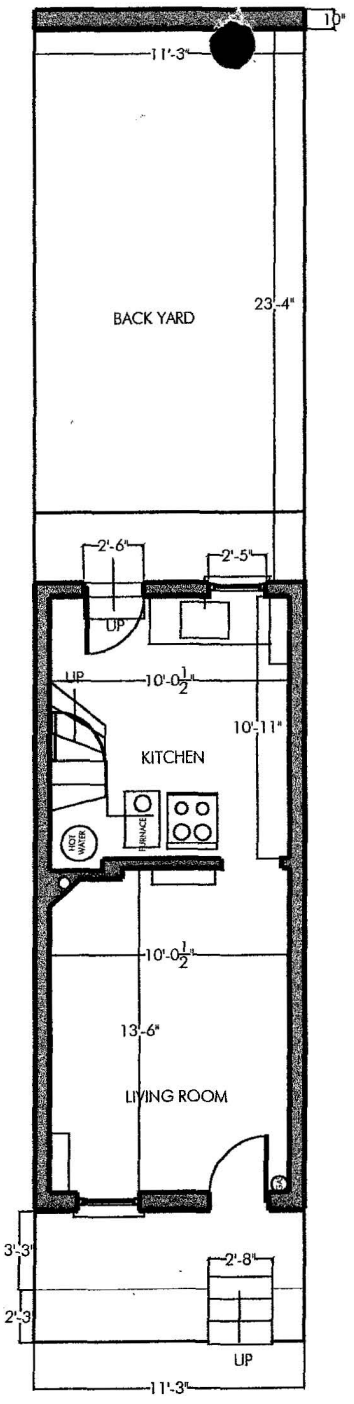

Existing

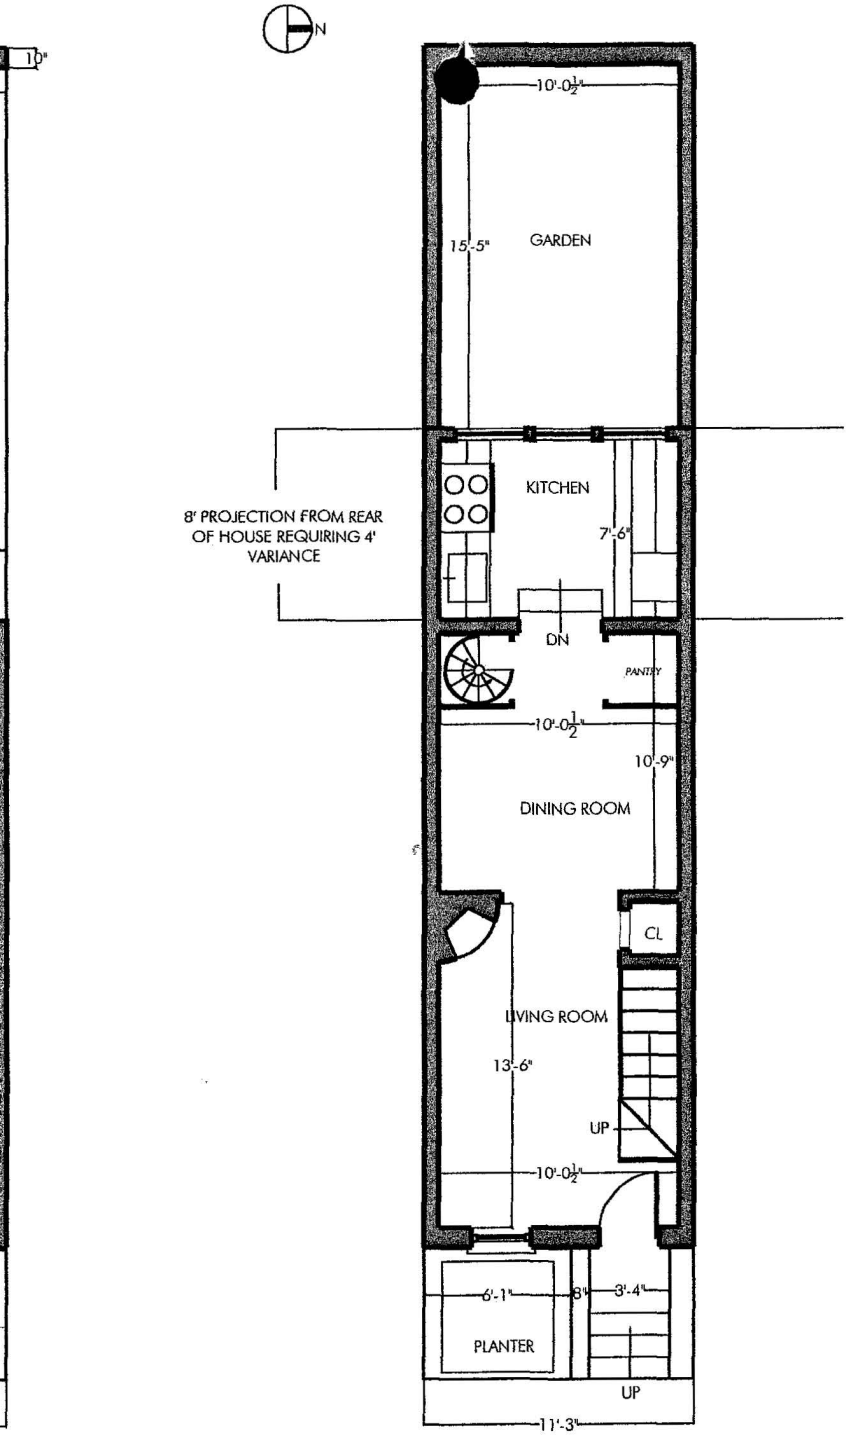

Proposed

SCALE: 1/8" = 1'


JOYNER/TRAUTWINE HOUSE
1324 27th Street NW
Washington, D.C. 20007


(square 1236 lot 818)
zoning map dimensions:
10.75 wide x 48.37 deep - 520
square feet

First Floor Plan
Schematic Design Phase

October 17, 2001

CHRISTIAN ZAPATKA
ARCHITECTURAL DESIGN LLC
2625 O Street NW
Washington, D.C. 20007
tel. (202) 333-2735
fax. (202) 333-5372

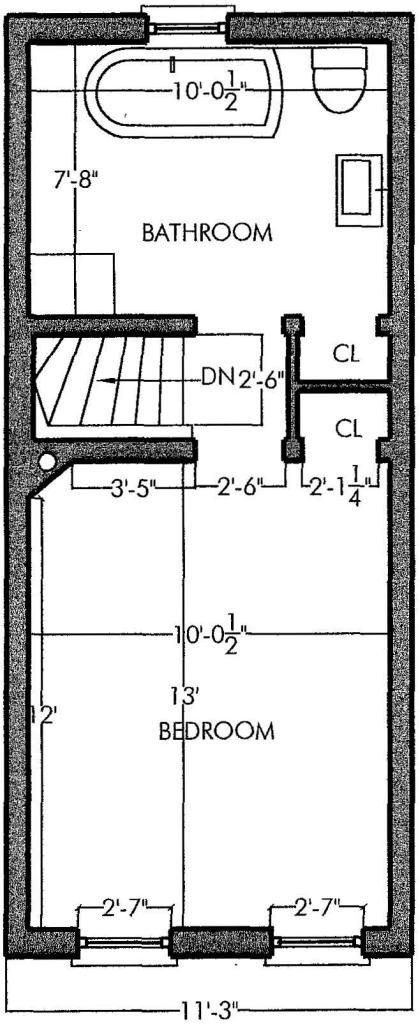

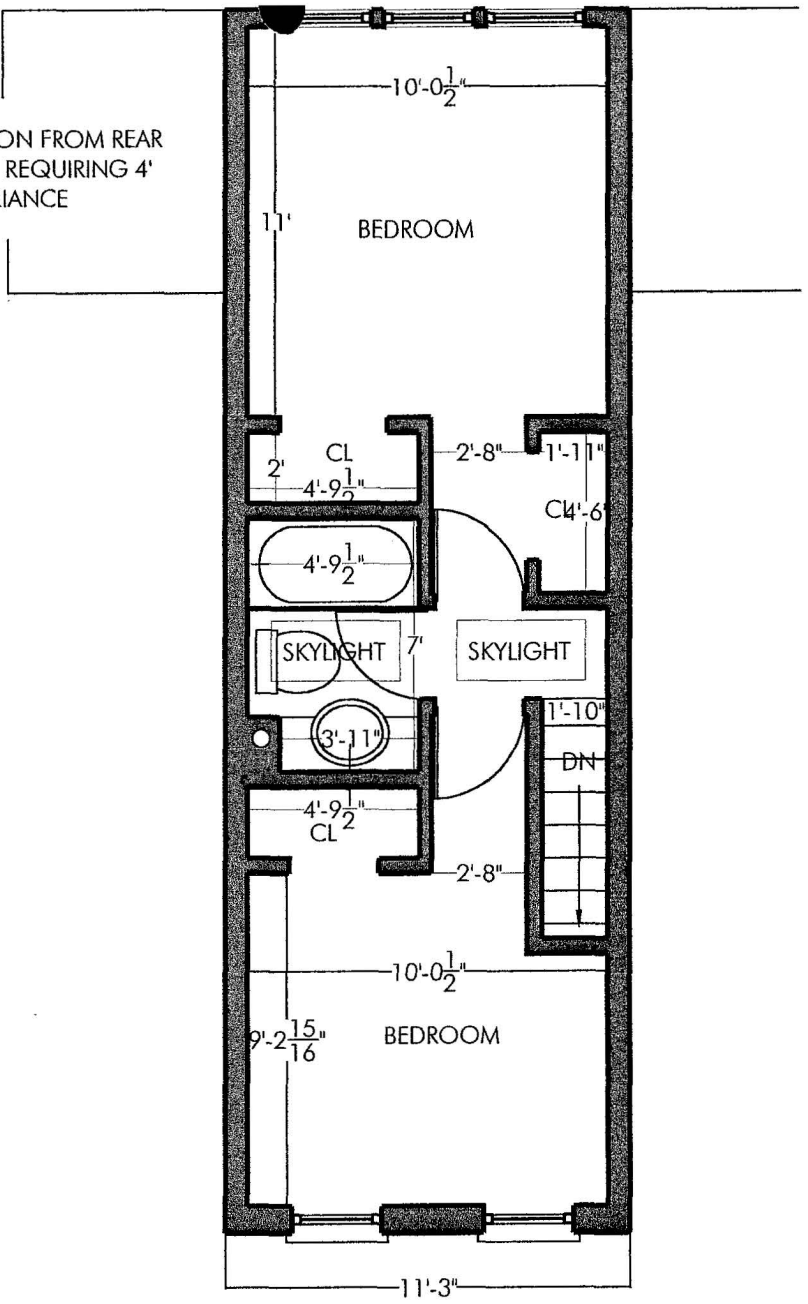

Existing

Proposed

SCALE: 3/16" = 1'


JOYNER/TRAUTWINE HOUSE
1324 27th Street NW
Washington, D.C. 20007


(square 1236 lot 818)
zoning map dimensions:
10.75 wide x 48.37 deep - 520
square feet

Second Floor Plan
Schematic Design Phase

October 17, 2001

CHRISTIAN ZAPATKA
ARCHITECTURAL DESIGN LLC
2625 O Street NW
Washington, D.C. 20007
tel. (202) 333-2735
fax. (202) 333-5372

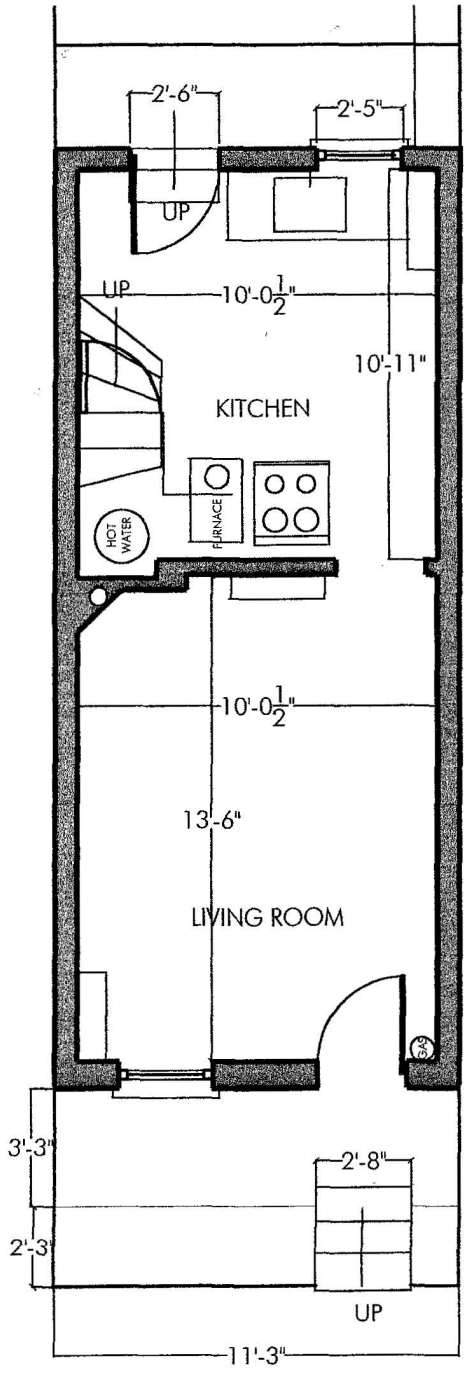

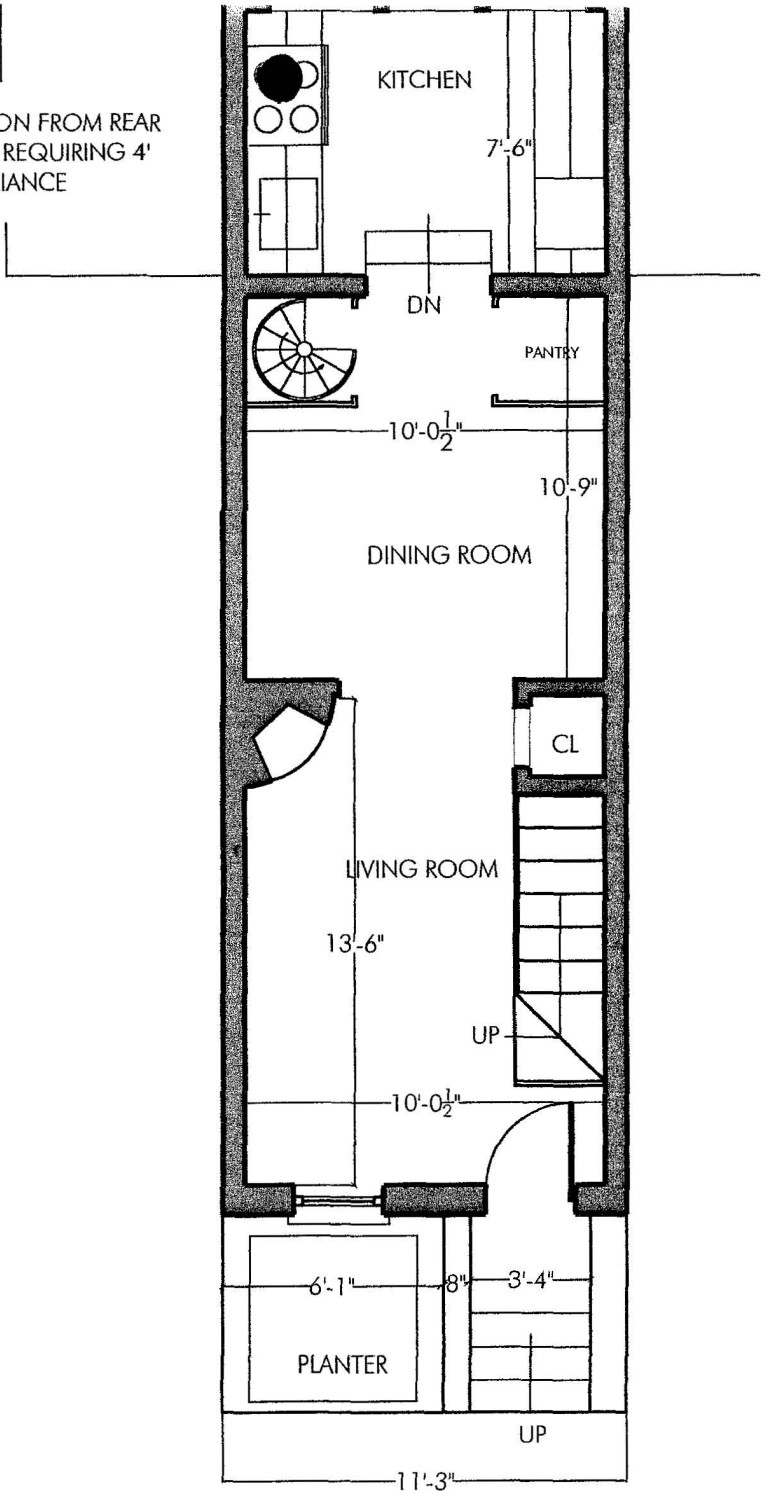

Existing

Proposed

JOYNER/TRAUTWINE HOUSE
1324 27th Street NW
Washington, D.C. 20007


(square 1236 lot 818)
zoning map dimensions:
10.75 wide x 48.37 deep - 520
square feet

First Floor Plan (Closer View)
Schematic Design Phase


October 17, 2001

SCALE: 1/4" = 1'

CHRISTIAN ZAPATKA
ARCHITECTURAL DESIGN LLC
2625 O Street NW
Washington, D.C. 20007
tel. (202) 333-2735
fax. (202) 333-5372

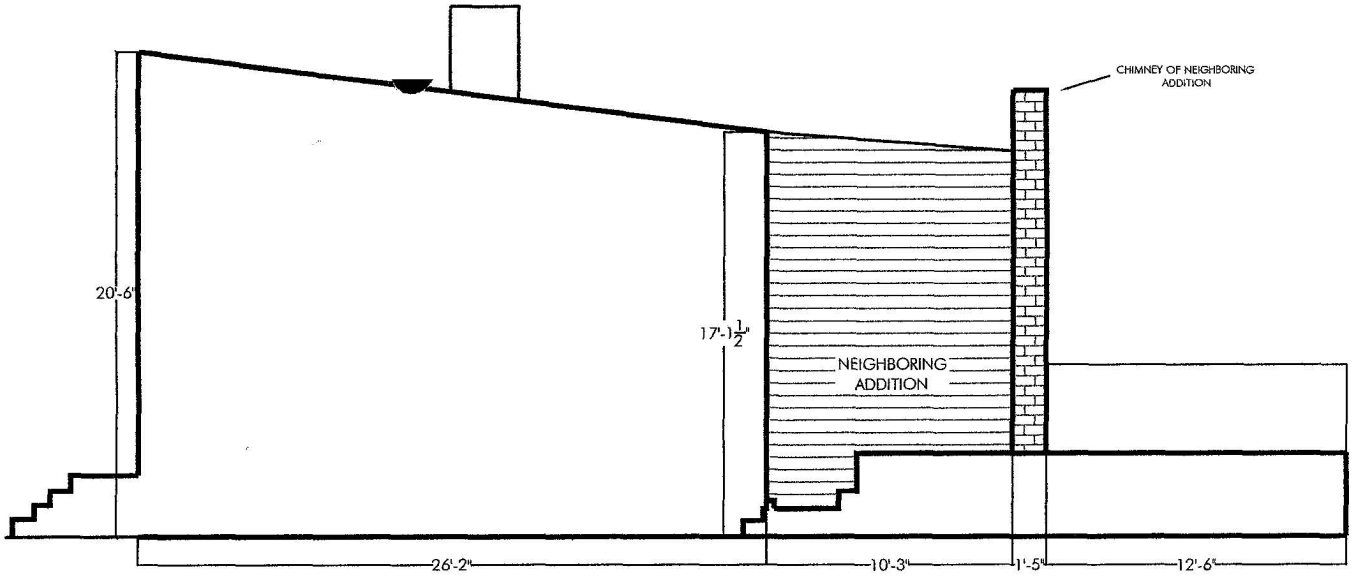

Existing

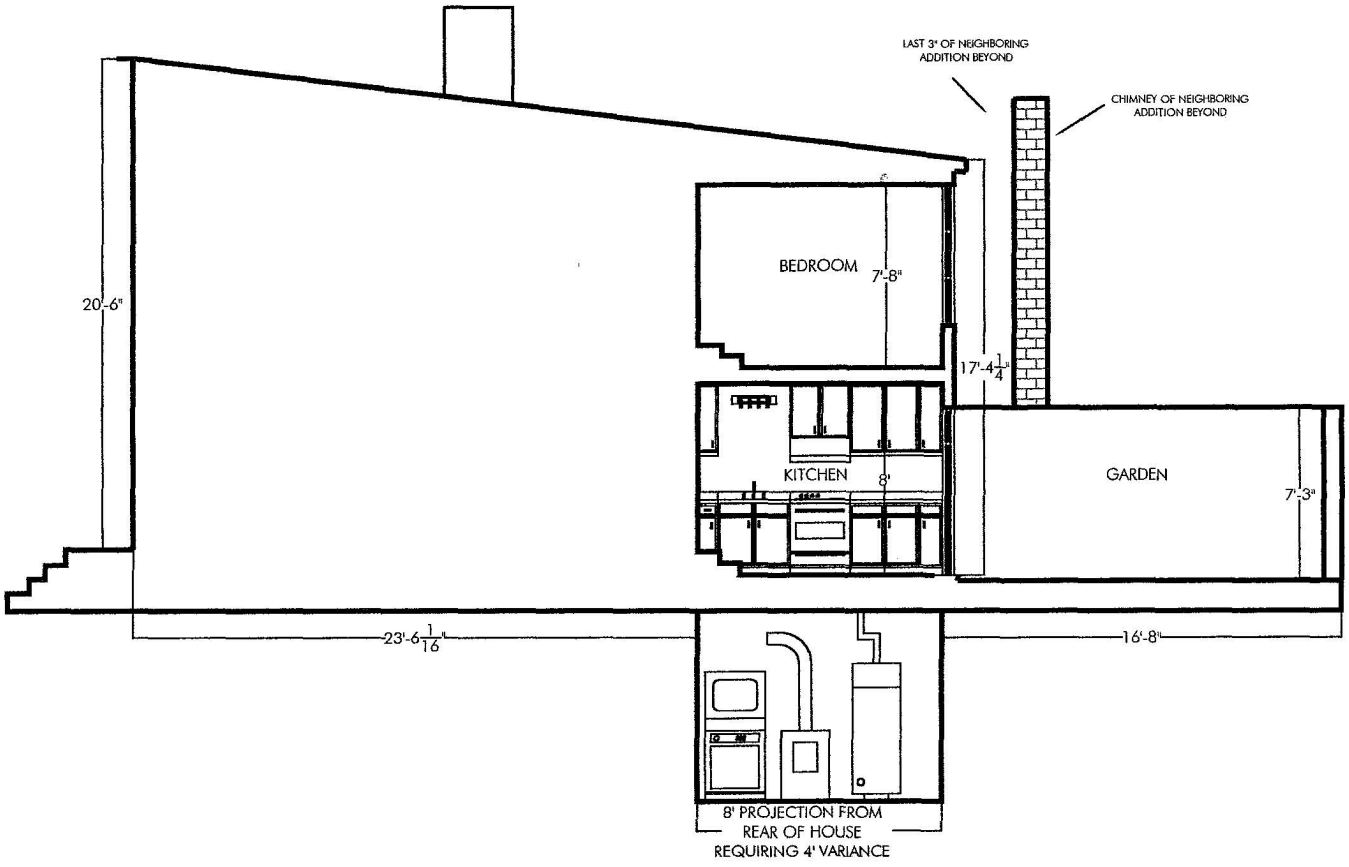

Proposed

SCALE: 1/8" = 1'


JOYNER/TRAUTWINE HOUSE
1324 27th Street NW
Washington, D.C. 20007

(square 1236 lot 818)
zoning map dimensions:
10.75 wide x 48.37 deep - 520
square feet


East-West Site Section
Schematic Design Phase

October 17, 2001

CHRISTIAN ZAPATKA
ARCHITECTURAL DESIGN LLC
2625 O Street NW
Washington, D.C. 20007
tel. (202) 333-2735
fax. (202) 333-5372

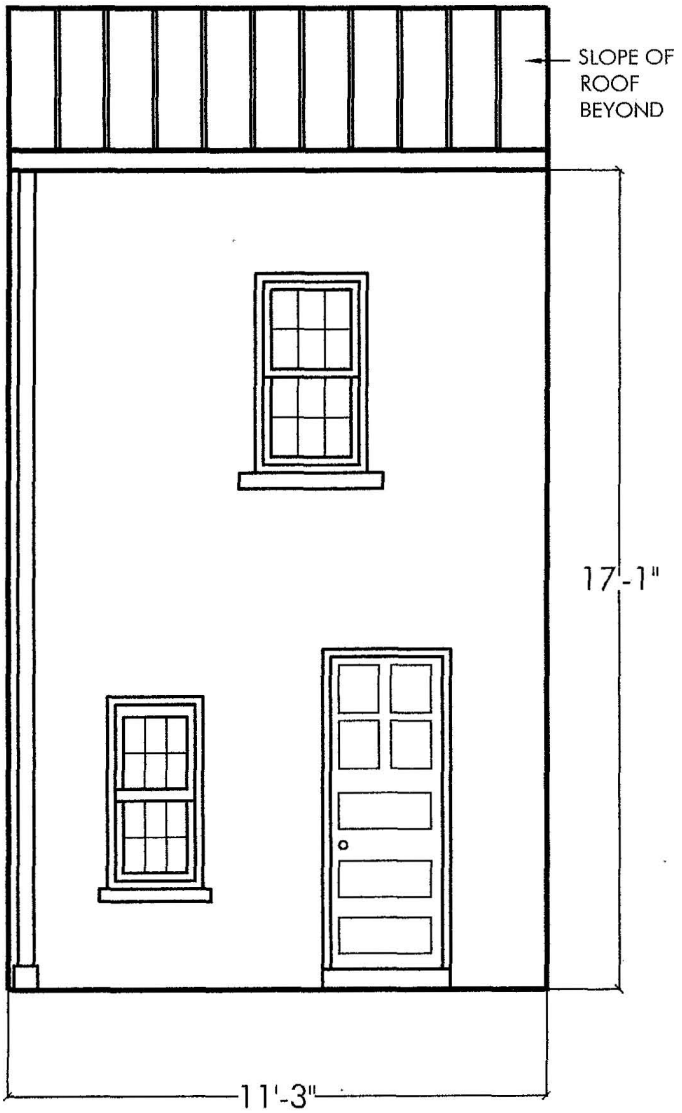

Existing

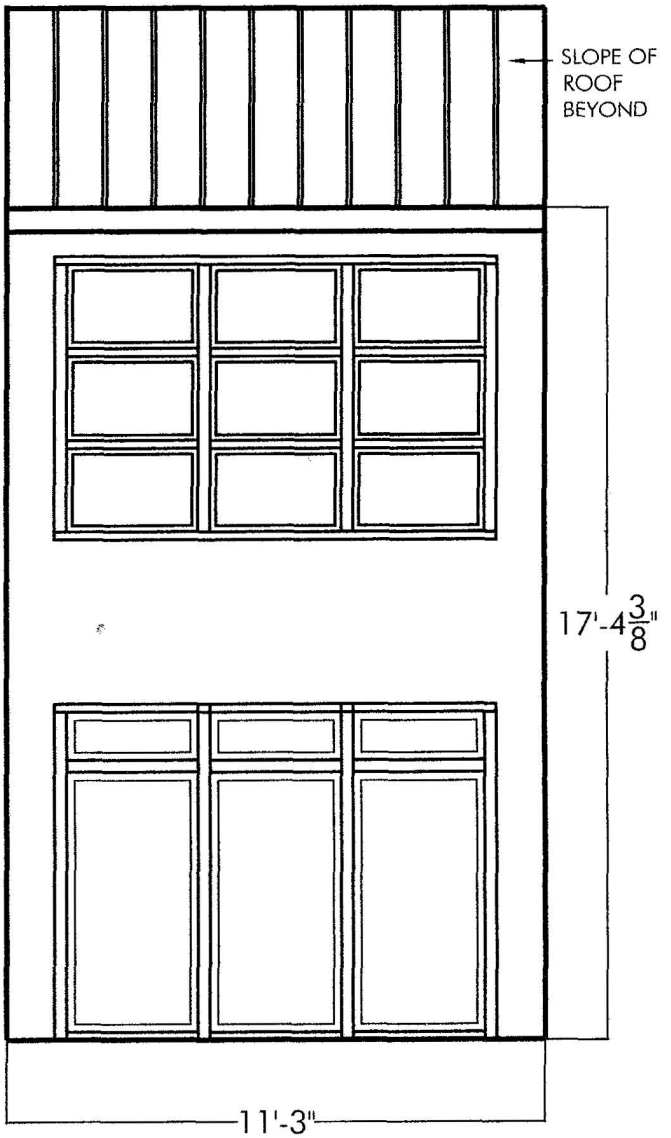

Proposed

SCALE: 1/4" = 1'

JOYNER/TRAUTWINE HOUSE
1324 27th Street NW
Washington, D.C. 20007

(square 1236 lot 818)
zoning map dimensions:
10.75 wide x 48.37 deep - 520
square feet

Rear Elevation
Schematic Design Phase

October 17, 2001

CHRISTIAN ZAPATKA
ARCHITECTURAL DESIGN LLC
2625 O Street NW
Washington, D.C. 20007
tel. (202) 333-2735
fax. (202) 333-5372