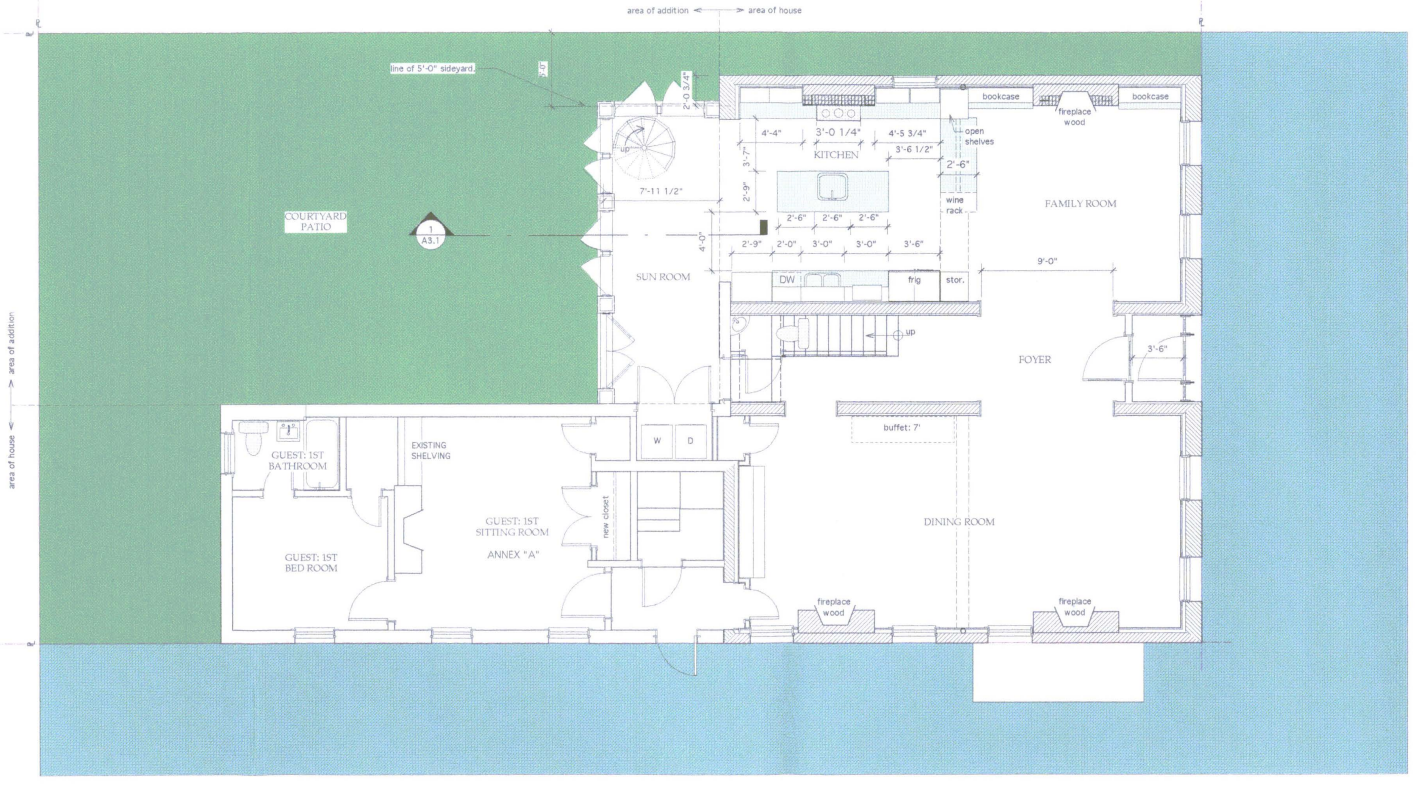


BZA
Case No. 16825
Exhibit No. 24

REV 29Jan02

Albin V. & Linda Javarone

600 "G" St., SE
Washington, DC

No	Date	Revision
	12 OCT 00	Finance set
	06 FEB 01	Design approval set
	11 FEB 01	Dsgn apprvl revisions
	04 APR 01	Demo permit
	13 JUN 01	Framing plans
	09 JUL 01	kitchen revision, exis-ting wall thicknesses
	19 JUL 01	PERMIT APPLICATION
	25 JUL 01	PERMIT APPLICATION Historic Preservation
	14 SEP 01	Adjust window sizes.
	02 OCT 01	Permit corrections.

Stephen duPont & Associated Architects

5109 Fulton St., NW
Washington, DC
20016
(202) 457-0500

COPYRIGHT ©
The drawings and specifications and the ideas, designs and arrangements represented thereby are and shall remain the property of the architect, Stephen duPont & Associated Architects.

No part thereof shall be copied, dis-closed to others or used in connection with any work or project of by any other person for any purpose other than for the specific project for which they have been prepared and developed without the written consent of the Architect. Visual contact with these drawings or specifications shall constitute conclusive evidence of acceptance of these restrictions.

Engineer

Seal

Title
PLAN:
1ST FLOOR

Proj
Date 30 AUG 00
Dwn
Ck
Scale 1/4" = 1'-0" OR AS INDICATED

A
2.2