
DISTRICT OF COLUMBIA HOUSING AUTHORITY

DISTRICT OF COLUMBIA'S DEPARTMENT OF
HUMAN SEVICES YOUTH SERVICES ADMINISTRATION

YOUTH SERVICES CENTER

APRIL 11, 2002

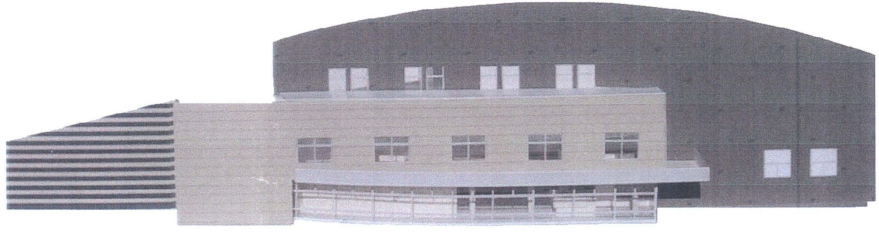

DESIGN BUILDER
Hensel Phelps Construction Co.
4437 Brookfield Corporate Drive
Suite 207
Chantilly, VA 20151

ARCHITECTS
Hellmuth, Obata + Kassabaum, PC
Canal House
3223 Grace Street, NW
Washington, DC 20007

CONSTRUCTION MANAGER
Jiar Lynch Consulting
1508 U Street, NW
Washington, DC 20009

DESIGN SUBCONSULTANTS
CIVIL ENGINEERING - A. Morton Thomas & Associates
12750 Twinbrook Parkway
Rockville, MD 20852

STRUCTURAL - Delon Hampton & Assocaites
800 K Street NW, Suite 720NL
Washington, DC 20001

GEOTECHNICAL - Engineering Consulting Services, Ltd.
14026 Thunderbolt Place, Suite100
Chantilly, VA 20151

FOOD SERVICES & LAUNDRY - Foodesign Associates, Inc.
5828 Oak Drive
Charlotte, NC 28227


DESIGN BUILD SUBCONTRACTORS
MECHANICAL - PBM Limbach Co.
10110 Senate Drive
Lanham, MD 20706

ELECTRICAL - M.C. Dean, Inc.
3725 Concorde Parkway, Suite 100
Chantilly, VA 20153

FIRE PROTECTION - East Coast Fire Protection
14101 Sulleyfield Circle, Suite 300
Chantilly, VA 20151

DETENTION - Southern Steel Company
4634 South Presa St.
San Antonio, TX 78223

BZA
Case No. 16859
Exhibit No. 34

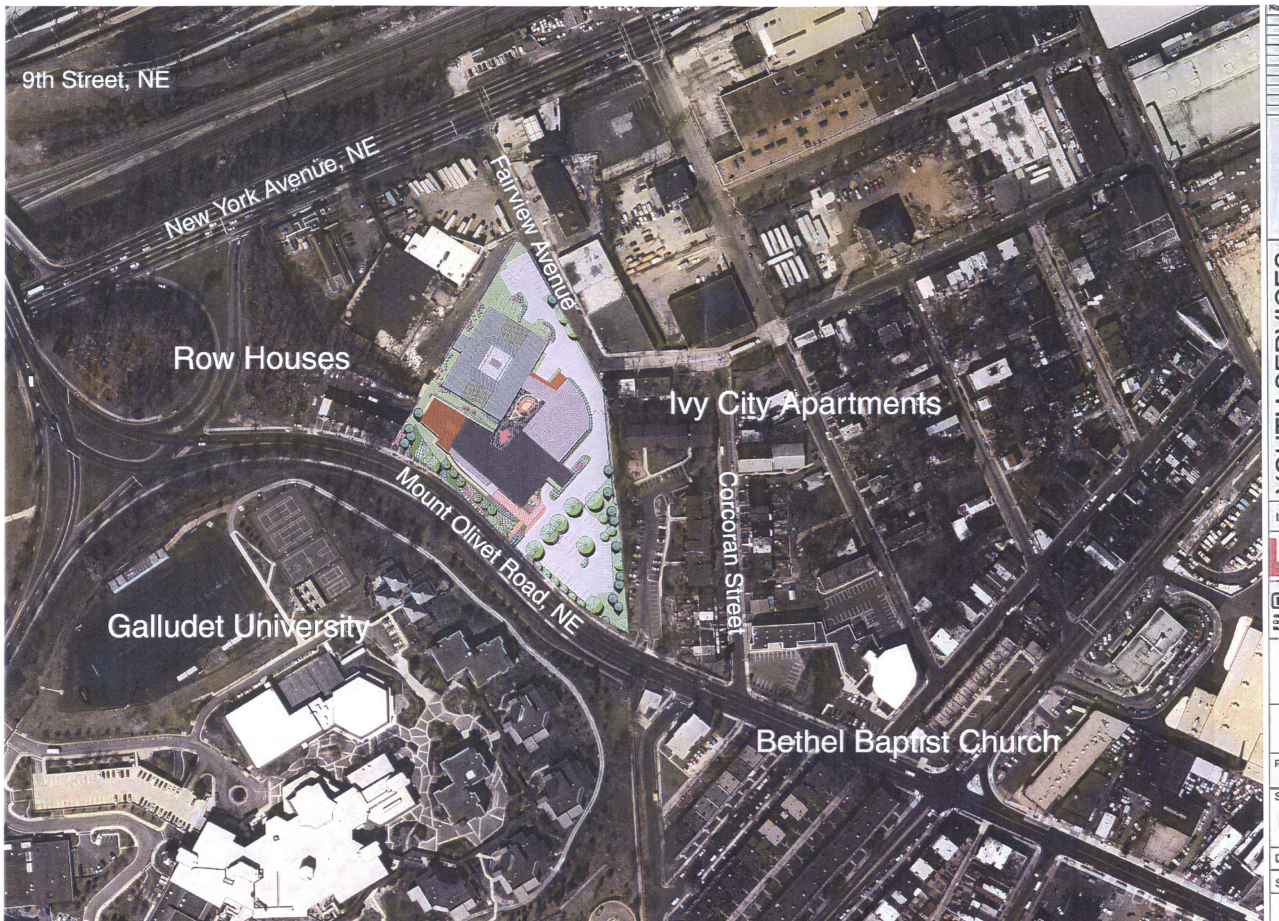

No.	Description	Date	App.

YOUTH SERVICES CENTER
District of Columbia
FINAL CONTRACT SET

ISSUED: DEC. 14, 2001

HELLMUTH, OBATA + KASSABAUM, PC

Hensel Phelps Construction Co.

Proj. No.: 99-0329-001

Sheet Title: Landscape Plan

Drawn By: HOK

Scale: 1" = 20'-0"

Dwg. No. L1.1



A Youth Services Center
Computer Rendering

0

No.	Description	Date	App.

YOUTH SERVICES CENTER
District of Columbia

25% PROGRESS PRINTING

ISSUED: FEB. 19, 2002

HELLMUTH, OBATA + KASSABAUM, PC
3223 Grace Street NW
Washington DC 20007
Main: 202 339 6700
Fax: 202 339 6800

Hensel Phelps Construction Co.
4437 Brookfield Corporate Drive, Ste. 207
Chantilly, VA 20151
Main:703 828 2250 Fax: 703 802 1580

1508 U Street, NW
Washington, DC 20009
Tel: 202 462 1092
Fax: 202 462 1082

Proj. No.:
99-0329-001

Sheet Title:
3D Image

Drawn By: HOK

Scale: NTS

Dwg. No.

No.	Description	Date	App.

YOUTH SERVICES CENTER

District of Columbia

FINAL CONTRACT SET

ISSUED: DEC. 14, 2001

HELLMUTH, OBATA + KASSABAUM, PC
3223 Grace Street NW
Washington DC 20007
Main: 202 339 8700
Fax: 202 339 8800

4427 Brownfield Corporate Drive, Ste. 207
Chantilly, VA 20151
Main:703 828 2200 Fax: 703 902 1580

1050 17 Street, NW
Washington, DC 20036
Tel: 202 462 1062
Fax: 202 462 1082

Proj. No.: 99-0329-001

Sheet Title: Landscape Plan

Drawn By: HOK

Scale: 1" = 20'-0"

Dwg. No. L1.1



A Basement Level Floor Plan

0 8 16 32

N

No.	Description	Date	App.

YOUTH SERVICES CENTER
District of Columbia

FINAL CONTRACT SET

ISSUED: DEC. 14, 2001

HELLMUTH, OBATA + KASSABAUM, PC
3223 Grace Street NW
Washington DC 20007
Main: 202 339 8700
Fax: 202 339 8800

4437 Brookfield Corporate Drive, Ste. 207
Chantilly, VA 20151
Main:703 828 2266 Fax: 703 802 1580

1508 U Street NW
Washington, DC 20009
Tel: 202 462 1092
Fax: 202 462 1082


Proj. No.: 99-0329-001

Sheet Title: BASEMENT LEVEL FLOOR PLAN

Drawn By: HOK

Scale: 1/16"=1'-0"

Dwg. No. A1.0

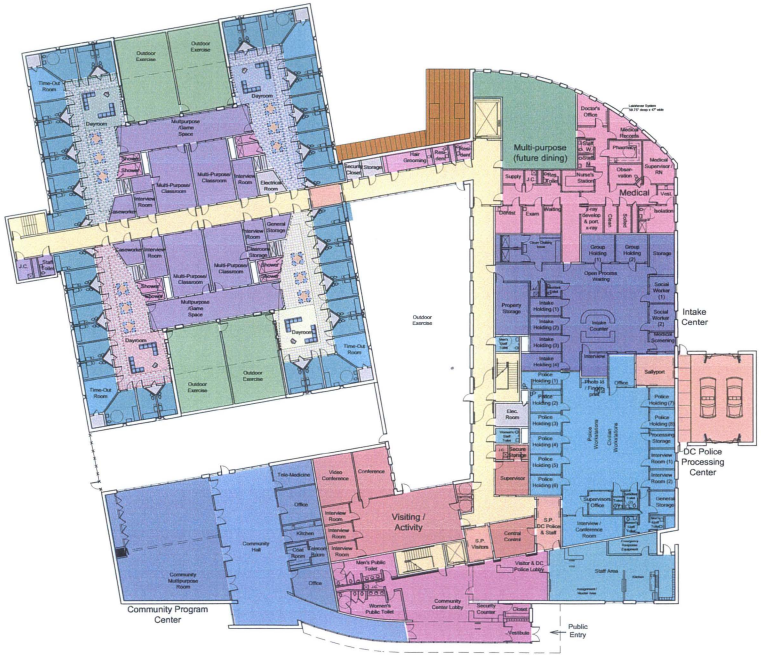

A First Level Floor Plan

0 8 16 32

N

No.	Description	Date	App.

YOUTH SERVICES CENTER
District of Columbia

FINAL CONTRACT SET

ISSUED: DEC. 14, 2001

HELLMUTH, OBATA + KASSABAUM, PC
3223 Grace Street NW
Washington DC 20007
Main: 202 339 8700
Fax: 202 339 8800

4437 Brookfield Corporate Drive, Ste. 207
Chantilly, VA 20151
Main:703 828 3200 Fax: 703 802 1590

1000 H Street, NW
Washington, DC 20001
Tel: 202 462 1092
Fax: 202 462 1062


Proj. No.: 99-0329-001

Sheet Title: FIRST LEVEL FLOOR PLAN

Drawn By: HOK

Scale: 1/16"=1'-0"

Dwg. No. A1.1

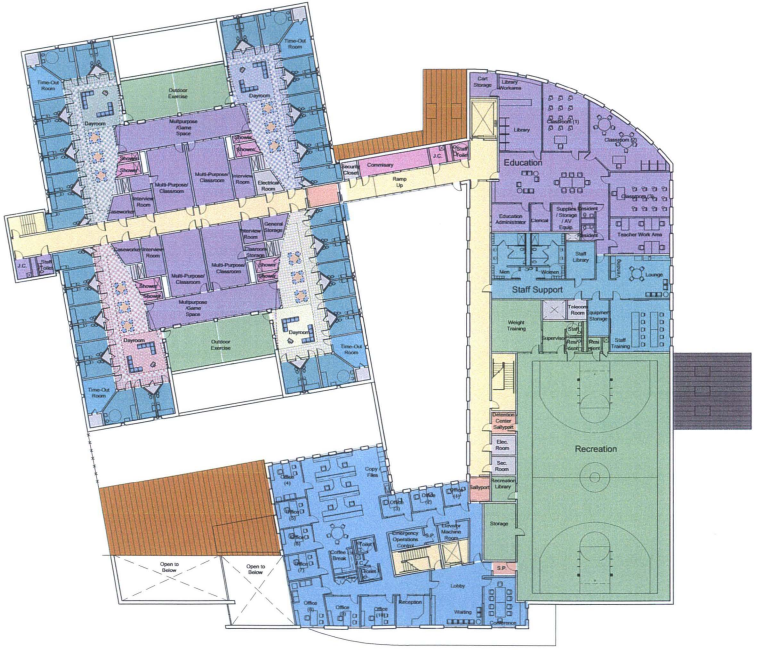

A Second Level Floor Plan

0 8 16 32

N

No.	Description	Date	App.

YOUTH SERVICES CENTER
District of Columbia

FINAL CONTRACT SET

ISSUED: DEC. 14, 2001

HELLMUTH, OBATA + KASSABAUM, PC
3223 Grace Street NW
Washington DC 20007
Main: 202 339 8700
Fax: 202 339 8800

4437 Brookfield Corporate Drive, Ste. 207
Chantilly, VA 20151
Main:703 928 3200 Fax: 703 802 1580

Tel: 202 462 1092
Fax: 202 462 1082


Proj. No.: 99-0329-001

Sheet Title: SECOND LEVEL FLOOR PLAN

Drawn By: HOK

Scale: 1/16"=1'-0"

Dwg. No. A1.2

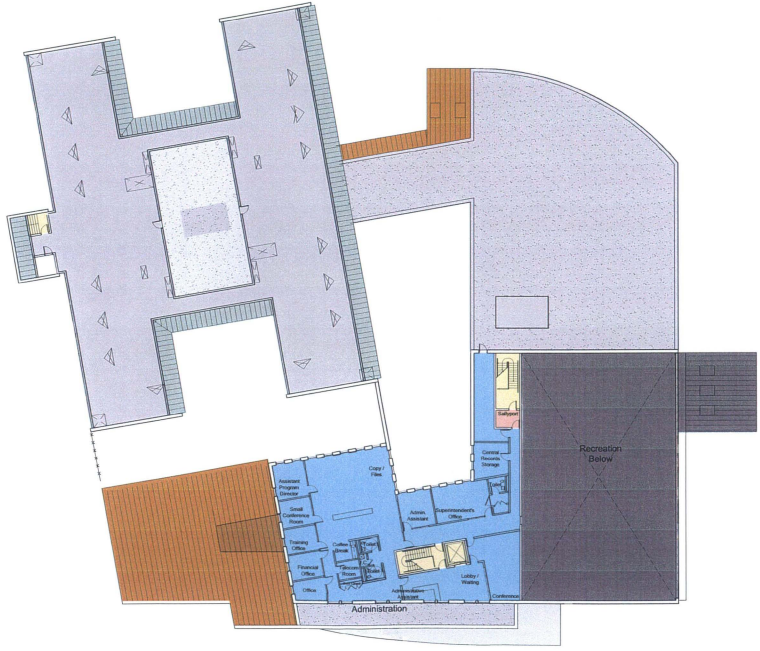

A Third Level Floor Plan

0 8 16 32

N

No.	Description	Date	App.

YOUTH SERVICES CENTER
District of Columbia

FINAL CONTRACT SET

ISSUED: DEC. 14, 2001

HELLMUTH, OBATA + KASSABAUM, PC
3223 Grace Street NW
Washington DC 20007
Main: 202 339 8700
Fax: 202 339 8800

Hensel Phelps Construction Co.
4437 Brookfield Corporate Drive, Ste. 207
Chantilly, VA 20151
Main:703 828 3200 Fax: 703 802 1580

1508 U Street, NW
Washington, DC 20009
Tel: 202 462 1002
Fax: 202 462 1062


Proj. No.: 99-0329-001

Sheet Title: THIRD LEVEL FLOOR PLAN

Drawn By: HOK

Scale: 1/16"=1'-0"

Dwg. No. A1.3

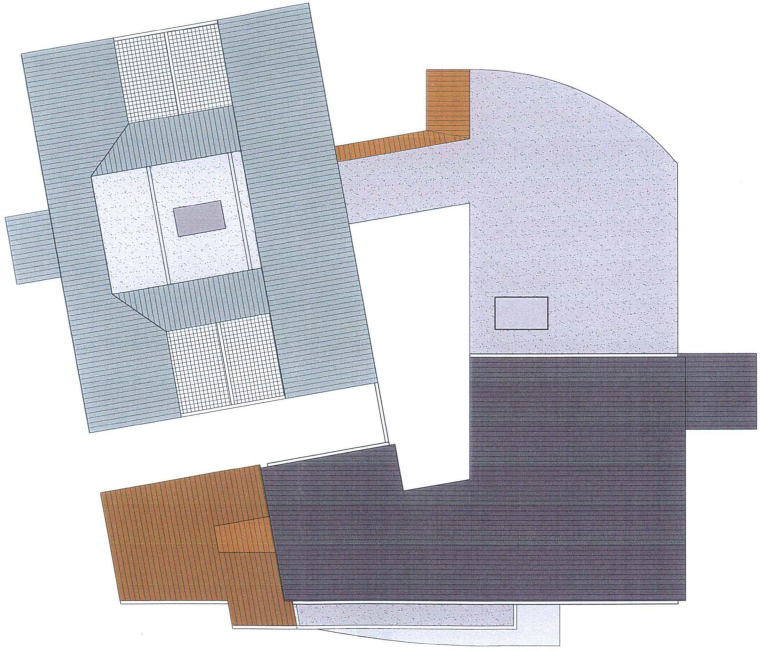

A Roof Level Plan

0 8 16 32

N

No.	Description	Date	App.

YOUTH SERVICES CENTER

District of Columbia

FINAL CONTRACT SET

ISSUED: DEC. 14, 2001

HELLMUTH, OBATA + KASSABAUM, PC
3223 Grace Street NW
Washington DC 20007
Main: 202 339 8700
Fax: 202 339 8800

Hensel Phelps Construction Co.
4437 Brookfield Corporate Drive, Ste. 207
Chantilly, VA 20151
Main:703 628 3200 Fax: 703 802 1590

1508 U Street, NW
Washington, DC 20009
Tel: 202 462 1092
Fax: 202 462 1062


Proj. No.: 99-0329-001

Sheet Title: ROOF LEVEL FLOOR PLAN

Drawn By: HOK

Scale: 1/16"=1'-0"

Dwg. No. A1.4

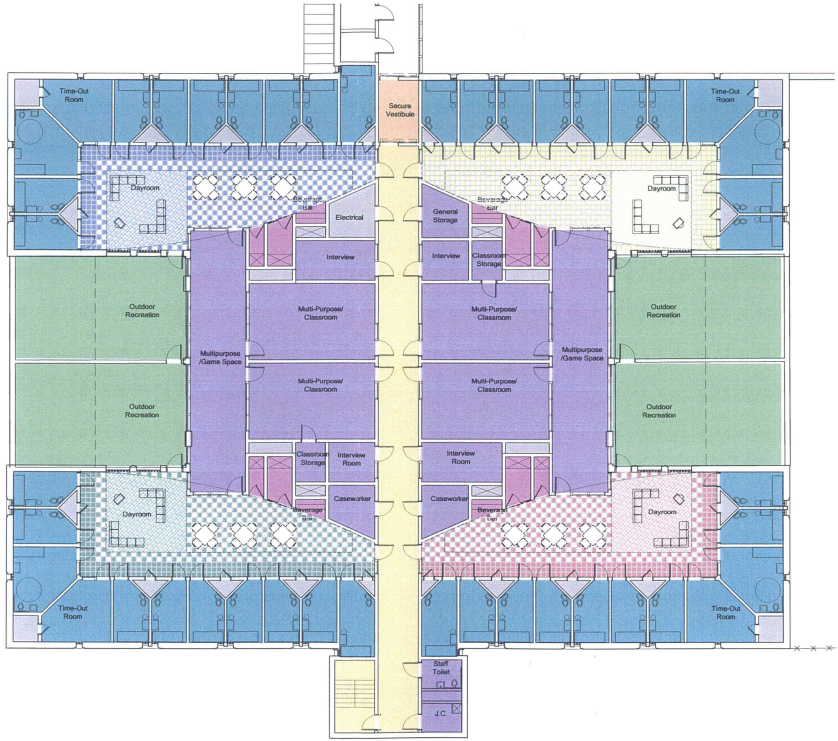

A Housing Cluster

0 4 8 16

N

No.	Description	Date	App.

YOUTH SERVICES CENTER
District of Columbia

FINAL CONTRACT SET

ISSUED: DEC. 14, 2001

HELLMUTH, OBATA + KASSABAUM, PC
3223 Grace Street NW
Washington DC 20007
Main: 202 339 8700
Fax: 202 339 8800

Hensel Phelps Construction Co.
4437 Brookfield Corporate Drive, Ste. 207
Chantilly, VA 20151
Main:703 828 3290 Fax: 703 802 1590

JAN LATCH CUMMING, LLC
1566 U Street, NW
Washington, DC 20009
Tel: 202 462 1092
Fax: 202 462 1082


Proj. No.: 99-0329-001

Sheet Title: FIRST LEVEL CLUSTER

Drawn By: HOK


Scale: 1/8"=1'-0"

Dwg. No. A2.10

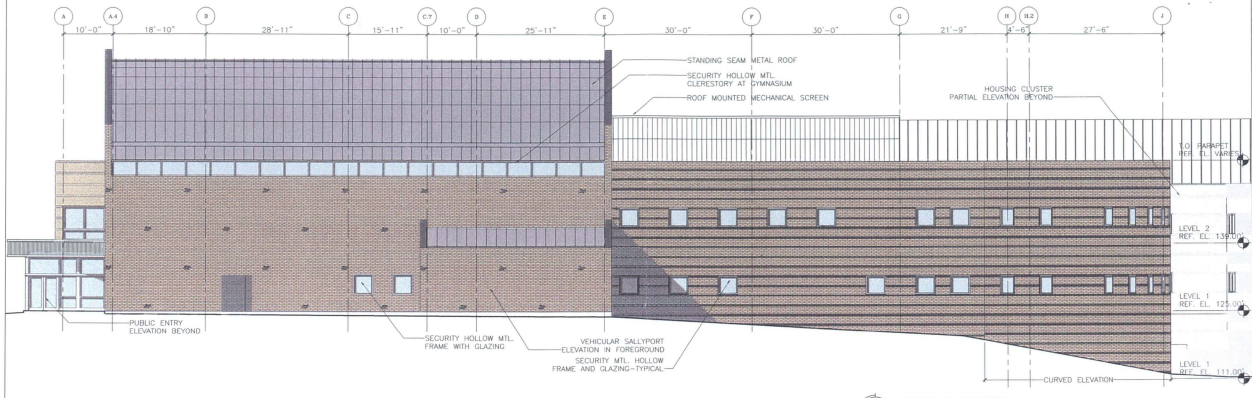


B EAST ELEVATION

0 4 8 16

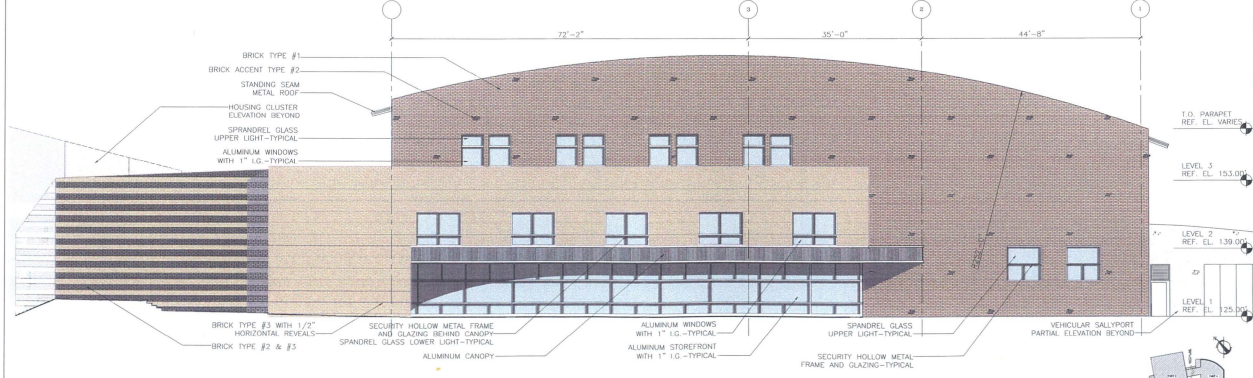

A SOUTH ELEVATION

0 4 8 16

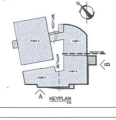

No.	Description	Date	App.

YOUTH SERVICES CENTER

District of Columbia

25% PROGRESS PRINTING

ISSUED: FEB. 19, 2002

HELLMUTH, OBATA + KASSABAUM, PC
3223 Grace Street NW
Washington DC 20007
Main: 202 339 6700
Fax: 202 339 8600

Hensel Phelps Construction Co.
4437 Brookfield Corporate Drive, Ste. 207
Chantilly, VA 20151
Main:703 628 3200 Fax: 703 802 1580

1508 U Street, NW
Washington, DC 20009
Tel: 202 462 1092
Fax: 202 462 1982

Proj. No.: 99-0329-001

Sheet Title: BUILDING ELEVATIONS

Drawn By: HOK

Scale: 1/8"=1'-0"

Dwg. No. A.05.01