
RECEIVED
D.C. OFFICE OF ZONING
2012 MAR -7 PM 2:23

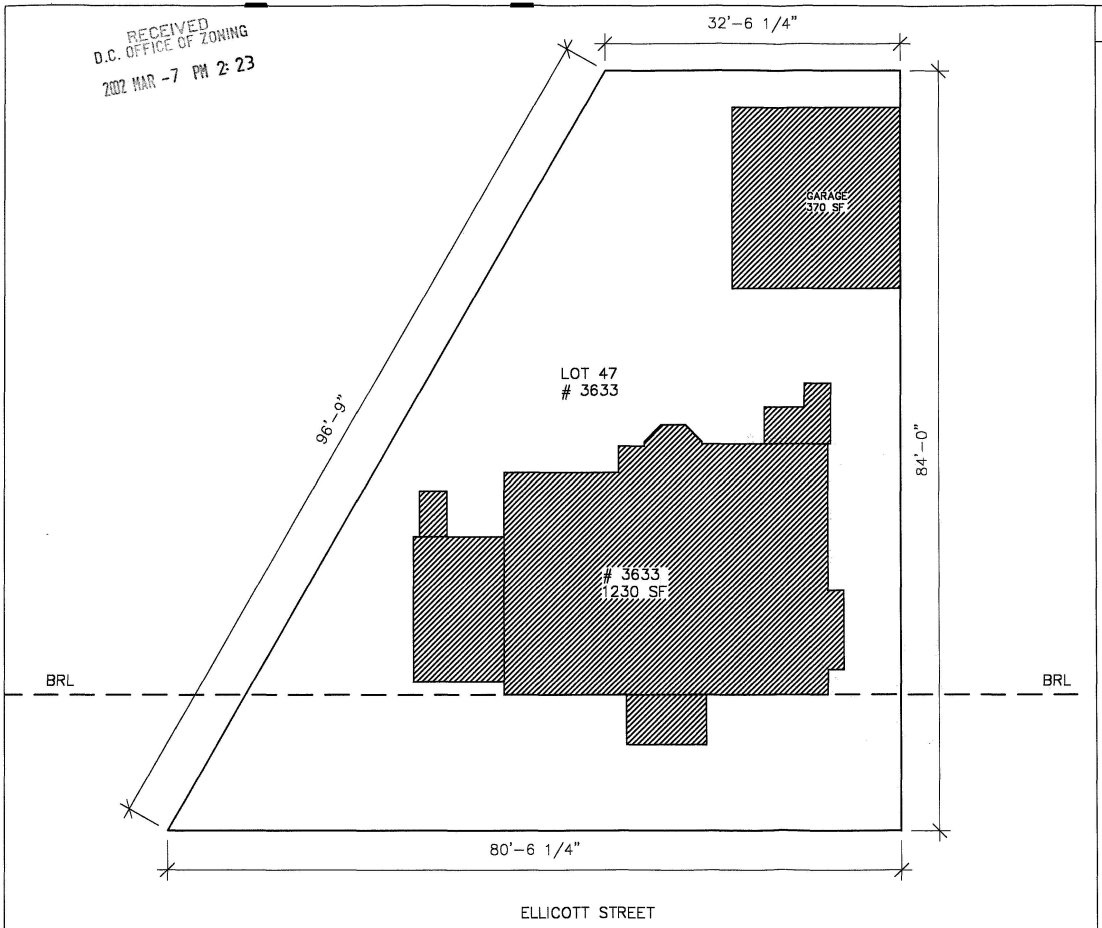

1 SITEPLAN
AL1.1 SCALE: 3/32"=1'-0"

NOTES:

LOT SIZE: 4747.26 SQ. FT.

LOT OCCUPANCY: 1600 SQ.FT. = 33.7%

ARCHITECTURE
URBAN PLANNING
INTERIOR DESIGN
REENA RACKI
ASSOCIATES
5620 CONNECTICUT
AVENUE, NORTHWEST
SUITE NUMBER 204
WASHINGTON, DC 20015
202-363-4759

REENA RACKI


SCALE: 3/32"= 1'-0"
DATE: 2-20-02
REVISIONS: XX-XX-XX

DWG TITLE: SITEPLAN

GRAY RESIDENCE
3633 ELICOTT ST. NW
WASHINGTON, DC 20008

AL1.1

PROJ NO: 3666

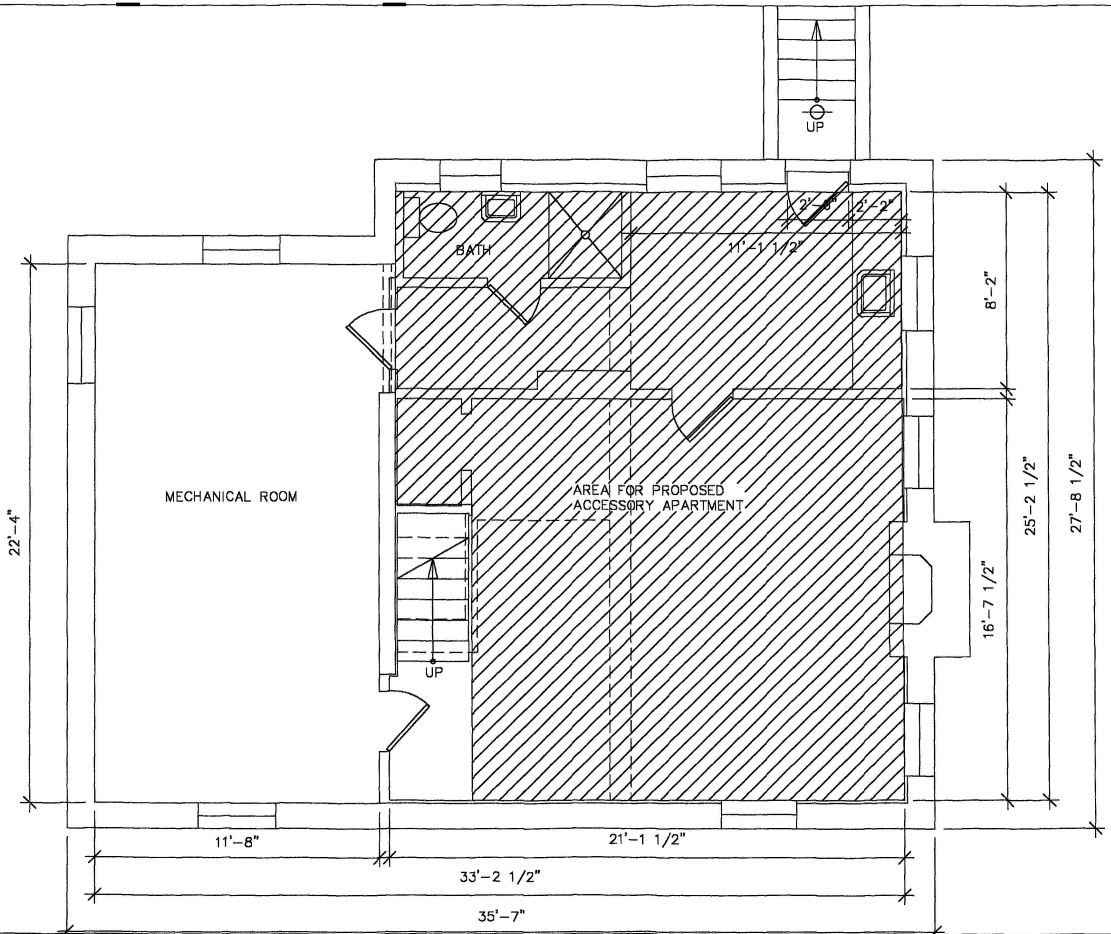

1 BASEMENT PLAN
A0.0 SCALE: 1/4"=1'-0"

ARCHITECTURE
URBAN PLANNING
INTERIOR DESIGN
REENA RACKI
ASSOCIATES
5520 CONNECTICUT
AVENUE, NORTHWEST
SUITE NUMBER 204
WASHINGTON, DC 20015
202-363-4739

REENA RACKI


SCALE: 1/4"= 1'-0"
DATE: 2-20-02
REVISIONS: XX-XX-XX

DWG TITLE: BASEMENT PLAN EXISTING

GRAY RESIDENCE
3633 ELICOTT ST. NW
WASHINGTON, DC 20008

A0.0

PROJ NO: 3666

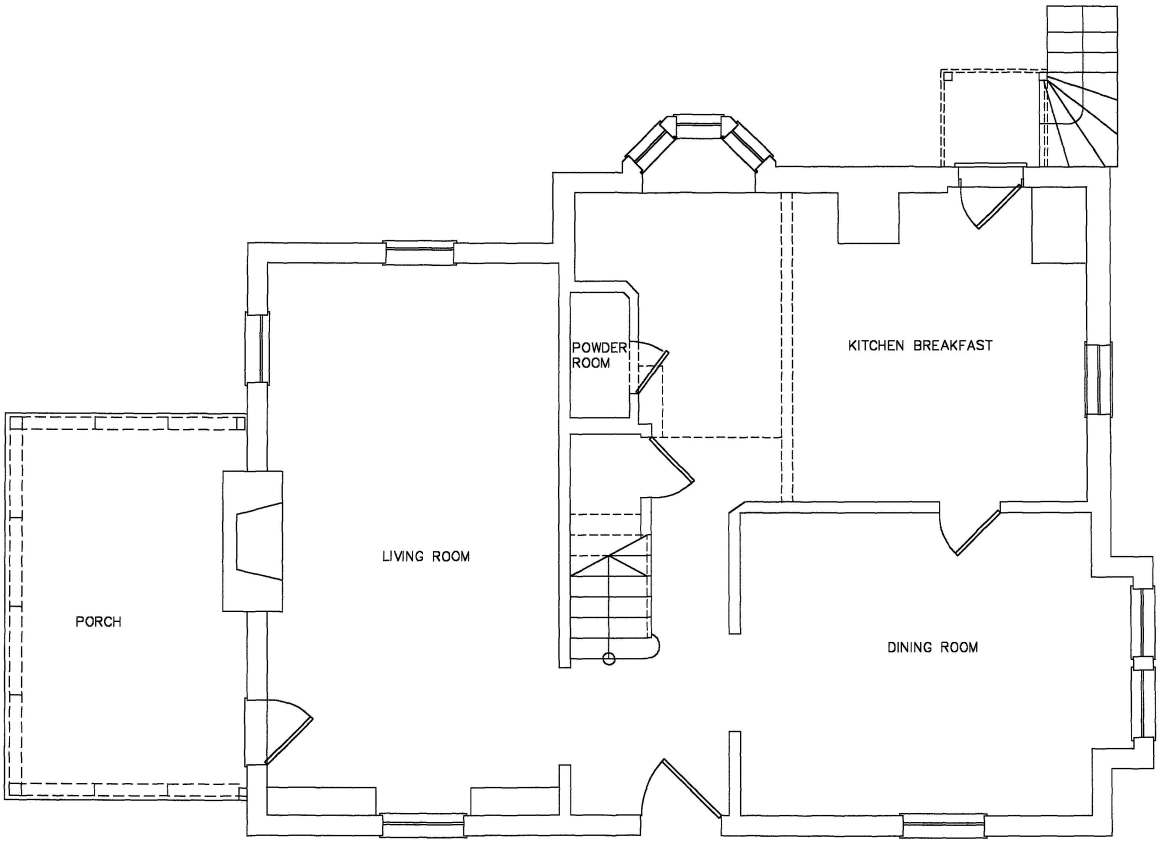

1 FIRST FLOOR PLAN
A0.1 SCALE: 1/4"= 1'-0"

ARCHITECTURE
URBAN PLANNING
INTERIOR DESIGN
REENA RACKI ASSOCIATES
5520 CONNECTICUT AVENUE, NORTHWEST
SUITE NUMBER 204
WASHINGTON, DC 20015
202-966-4739

REENA RACKI


SCALE: 1/4"= 1'-0"
DATE: 2-20-02
REVISIONS: XX-XX-XX

DWG TITLE: FRIST FLOOR EXISTING

GRAY RESIDENCE
3633 ELICOTT ST. NW
WASHINGTON, DC 20008

A0.1

PROJ NO: 3666

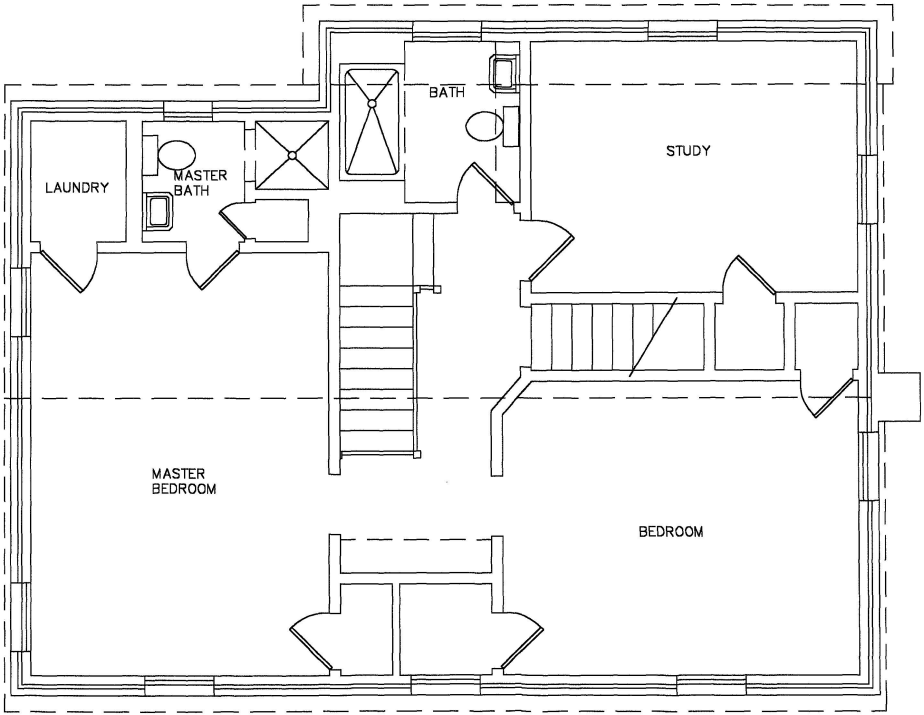

1 SECOND FLOOR PLAN
A0.2 SCALE: 1/4"=1'-0"

ARCHITECTURE
URBAN PLANNING
INTERIOR DESIGN
REENA RACKI
ASSOCIATES
5520 CONNECTICUT
AVENUE, NORTHWEST
SUITE NUMBER 204
WASHINGTON, DC 20015
202-363-4736

REENA RACKI


SCALE: 1/4"= 1'-0"
DATE: 2-20-02
REVISIONS: XX-XX-XX

DWG TITLE: SECOND FLOOR EXISTING

GRAY RESIDENCE
3633 ELICOTT ST. NW
WASHINGTON, DC 20008

A0.2

PROJ NO: 3666

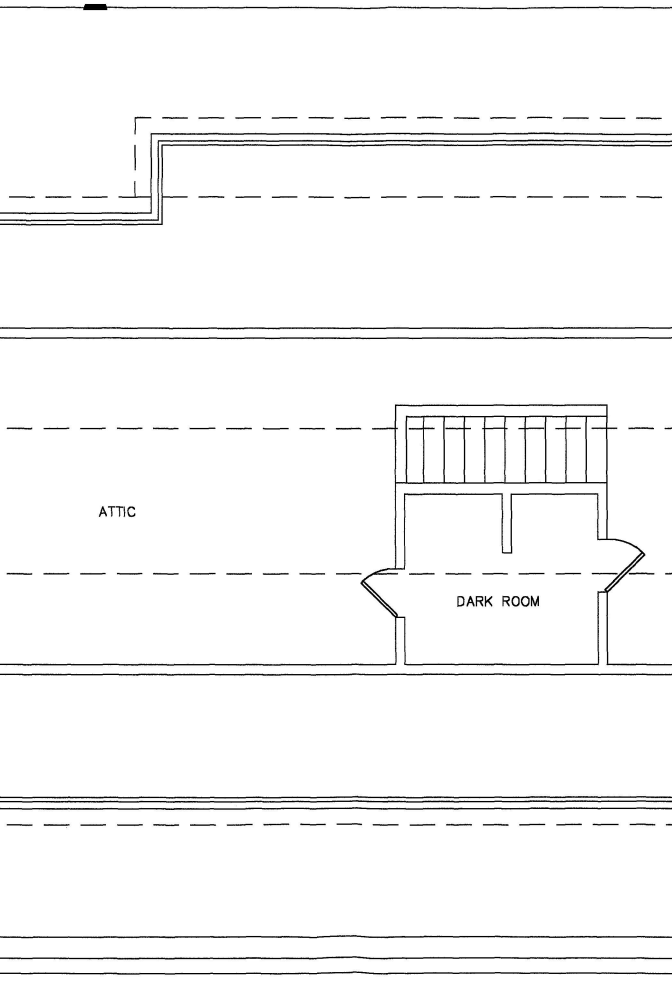
ATTIC
DARK ROOM